


ALL FOOTINGS 18" WIDE
BY 10" DEEP UNLESS
OTHERWISE NOTED

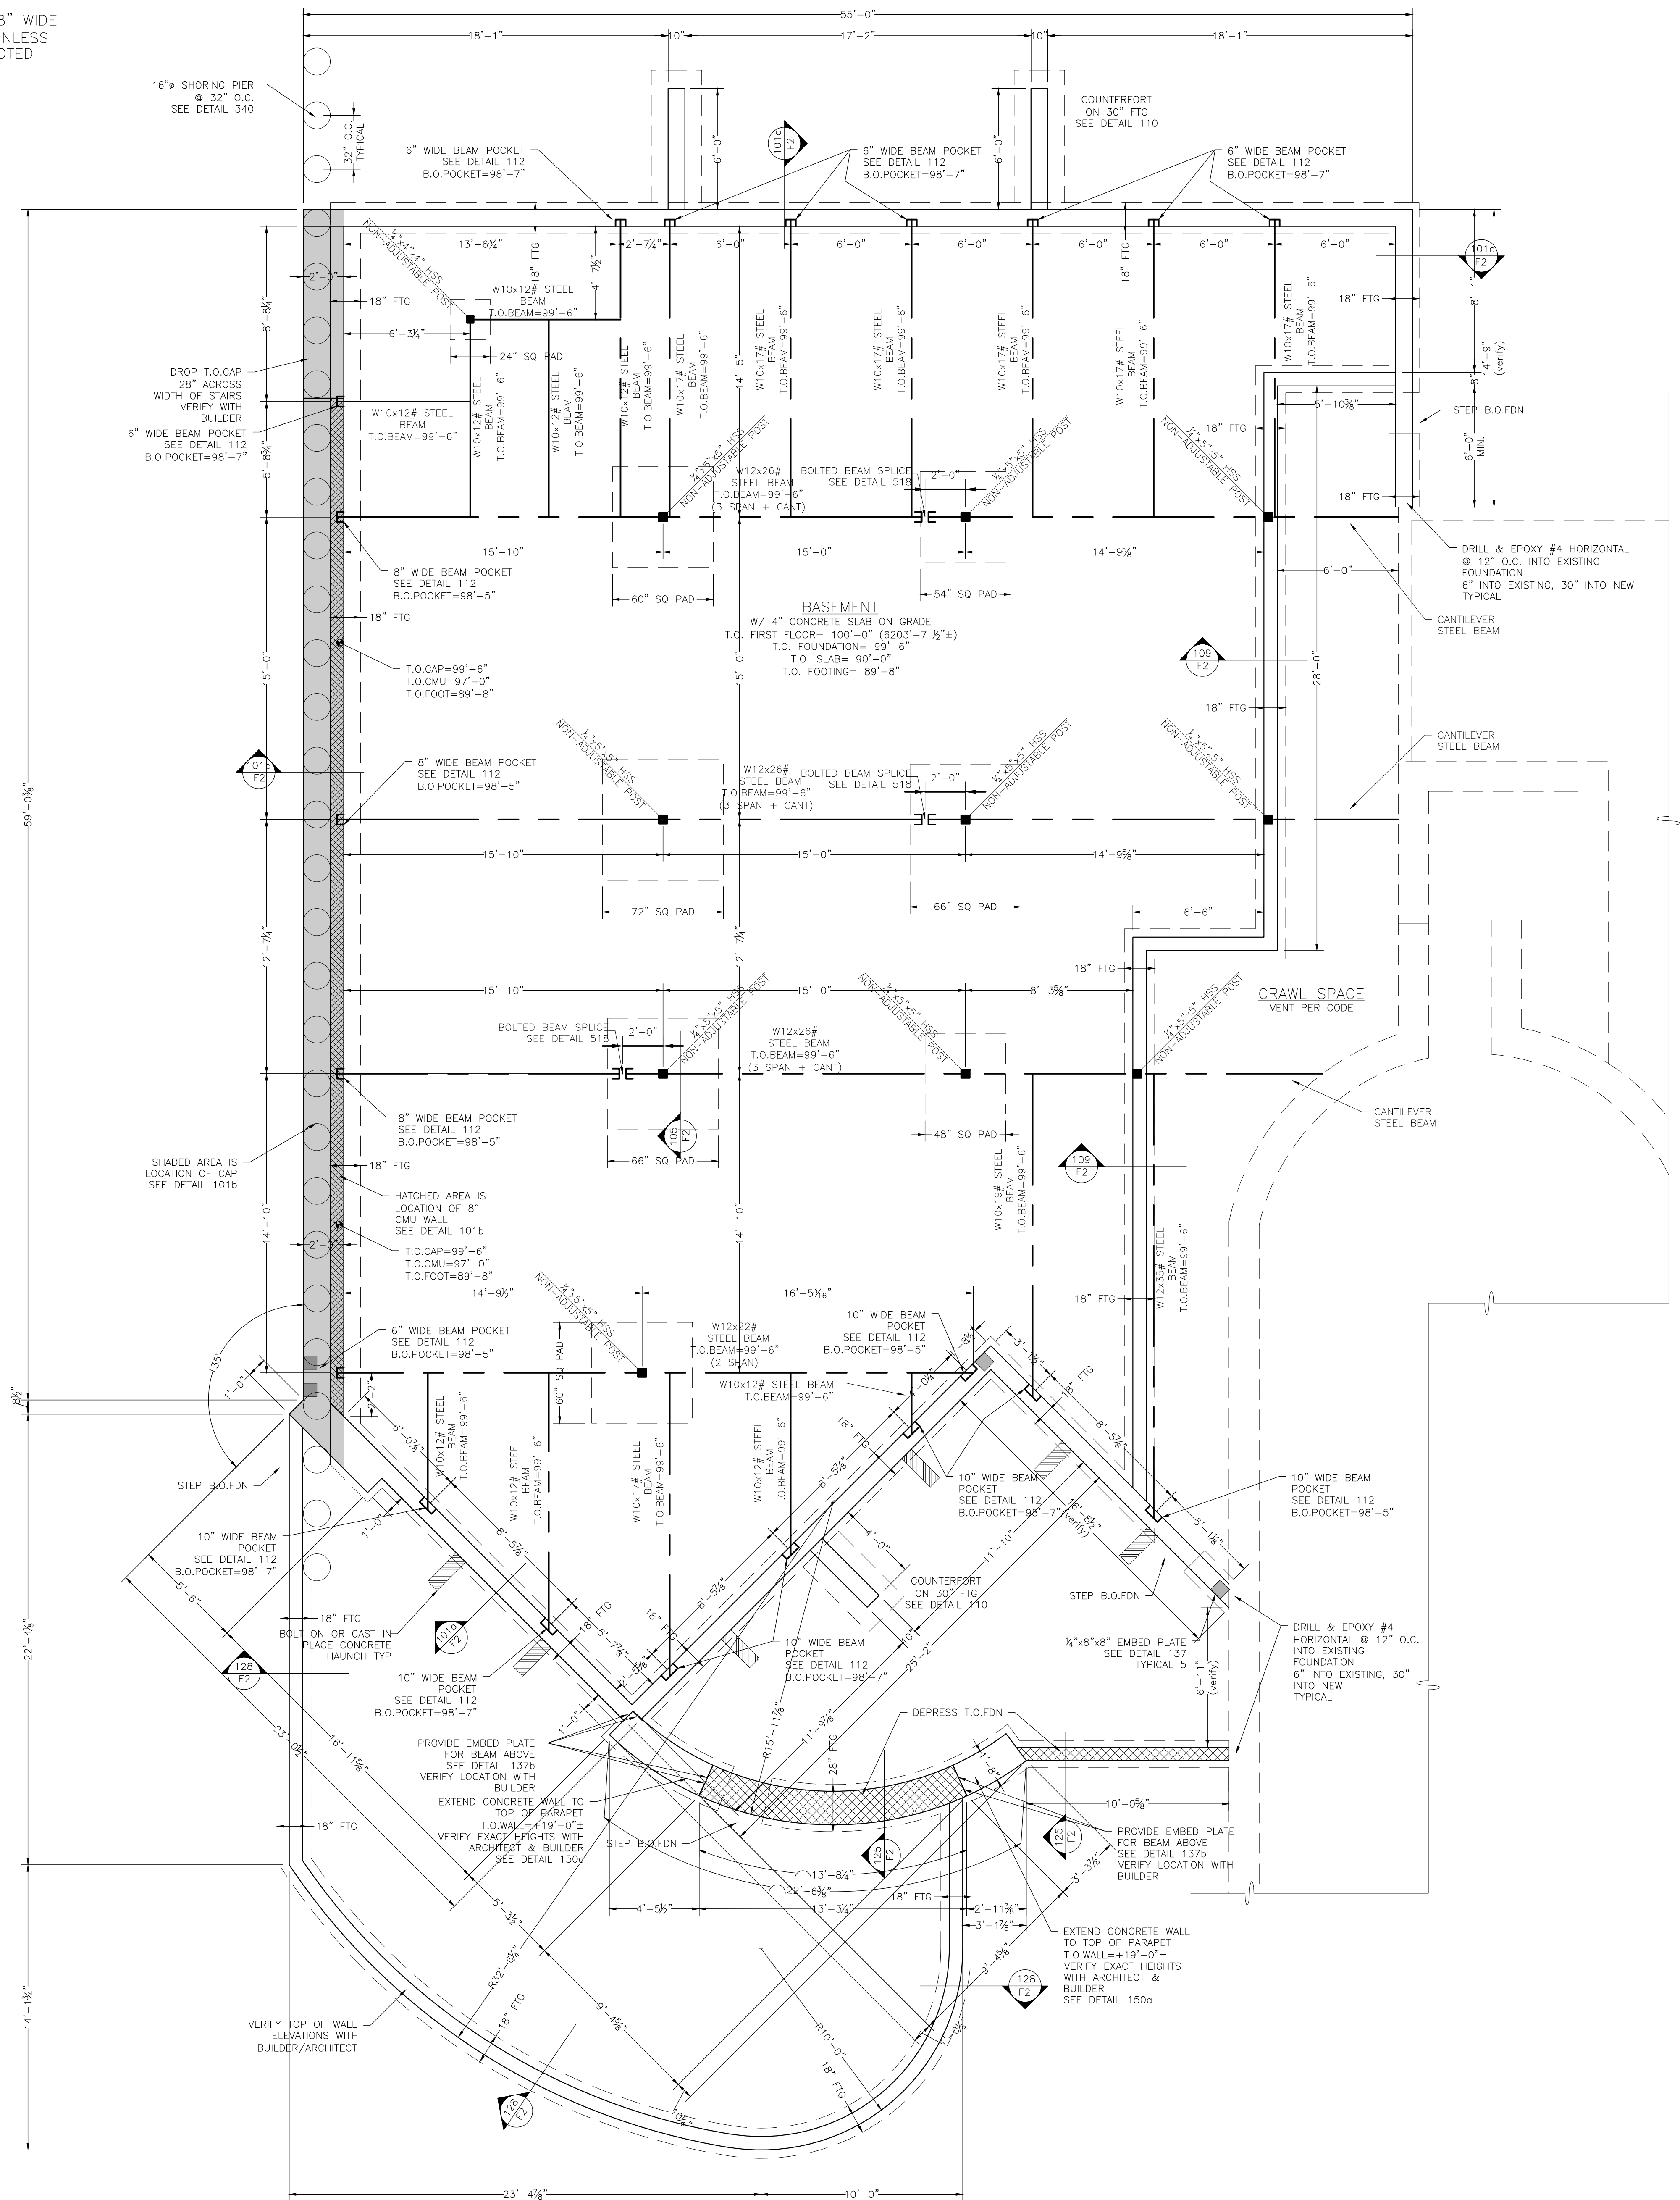

VERIFY ALL DIMENSIONS AND
ELEVATIONS PRIOR TO
CONSTRUCTION

FOUNDATION PLAN

SCILEPPI'S AT THE OLD STONE CHURCH
210 THIRD STREET
CASTLE ROCK, COLORADO

Henderson
Engineering LLC.

13485 N. TRAVIS TR.
PARKER, CO 80138
(303) 841-0983
henderson@comcast.net




DRAWN BY: PH
ISSUE DATE: 2-17-22
REVISIONS:


SCALE 1/4"=1'-0"
PROJECT # 21-425

F1


MESA PROPERTIES
44 INVERNESS DRIVE EAST
BUILDING D, SUITE 100
ENGLEWOOD, CO 80112
303-469-4080

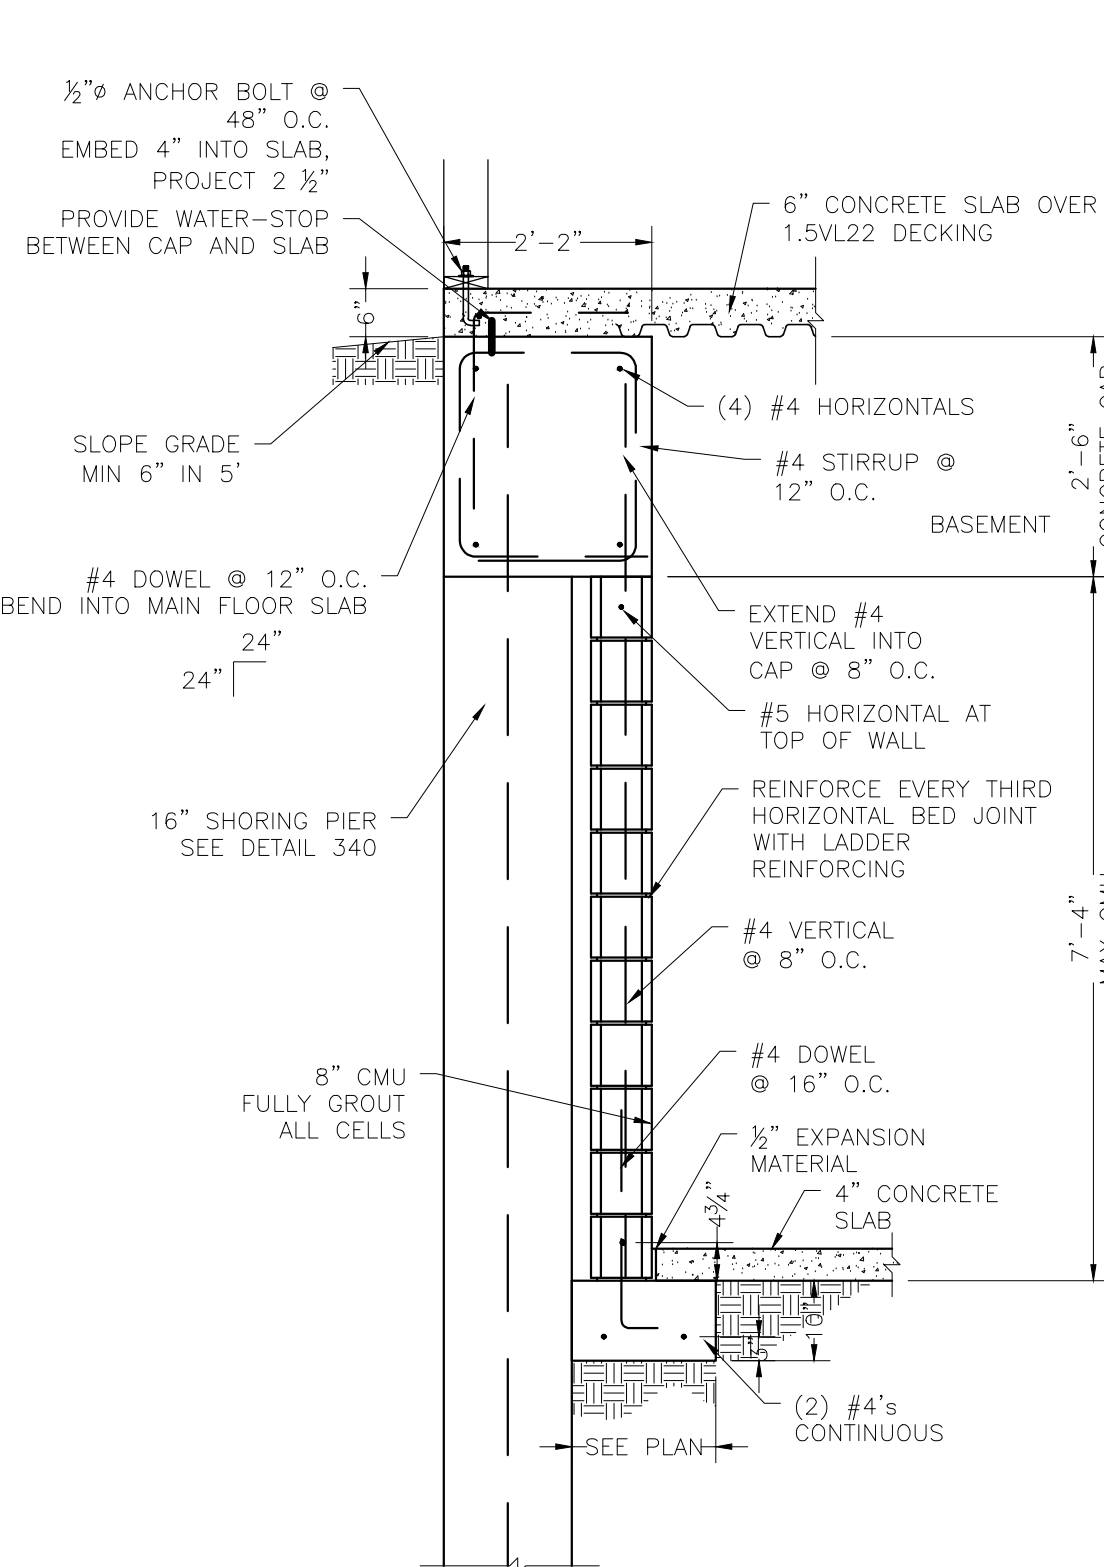


DETAIL 101b
FULL BASEMENT ALONG PROPERTY LINE
1/2"=1'-0"

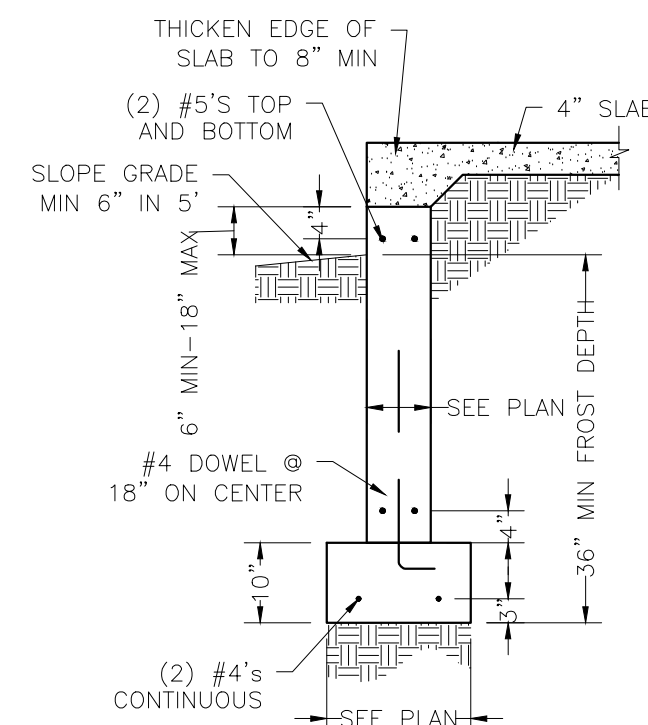


DETAIL 125
PATIO WALL
1/2"=1'-0"

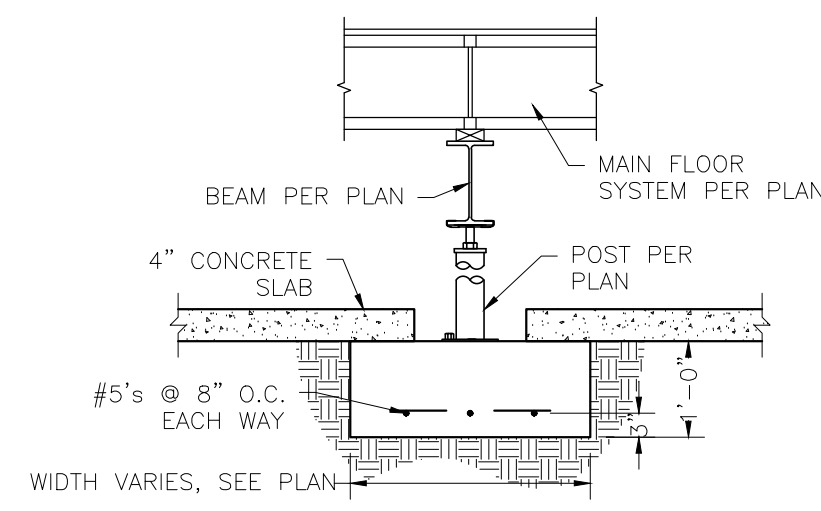


DETAIL 105
ISOLATED COLUMN
1/2"=1'-0"

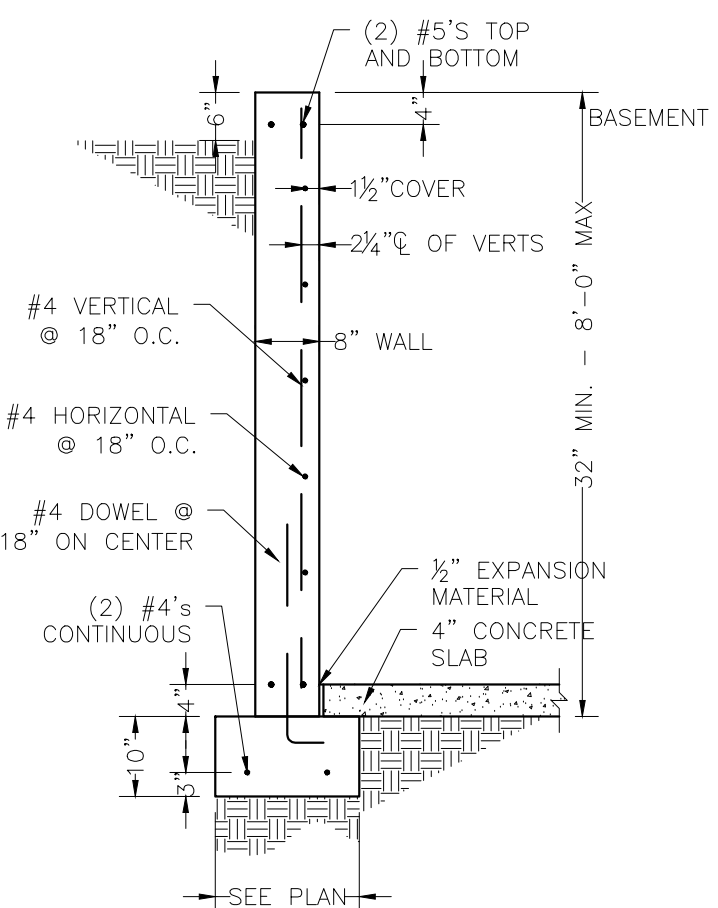


DETAIL 109
CRAWL/BASEMENT
1/2"=1'-0"

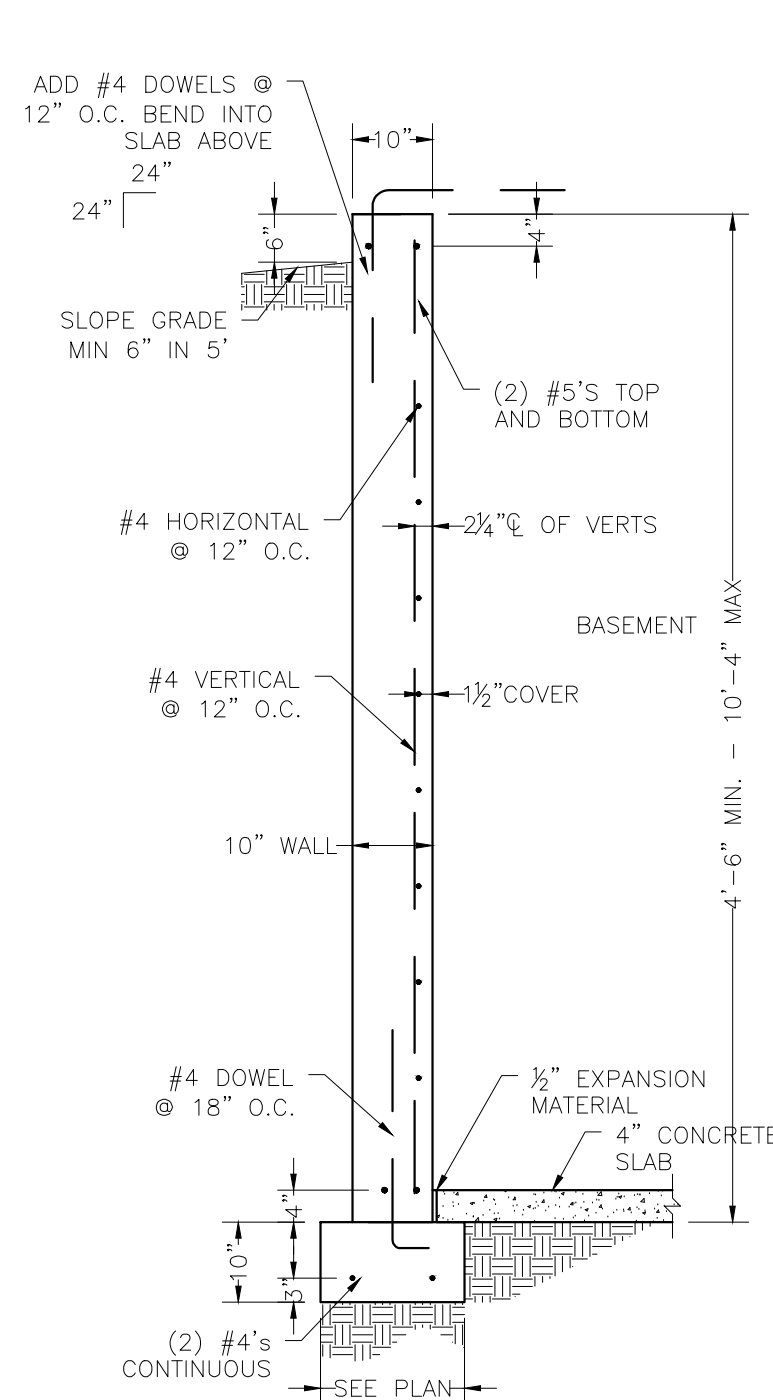


DETAIL 101a
FULL BASEMENT
1/2"=1'-0"

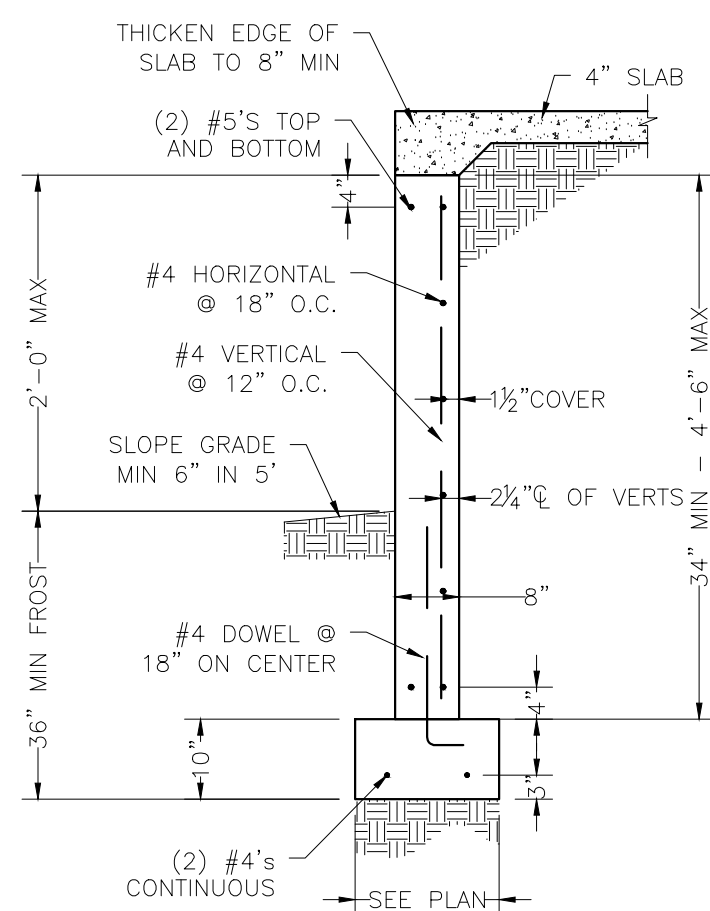


DETAIL 128
PATIO WALL AT GRADE CHANGE
1/2"=1'-0"

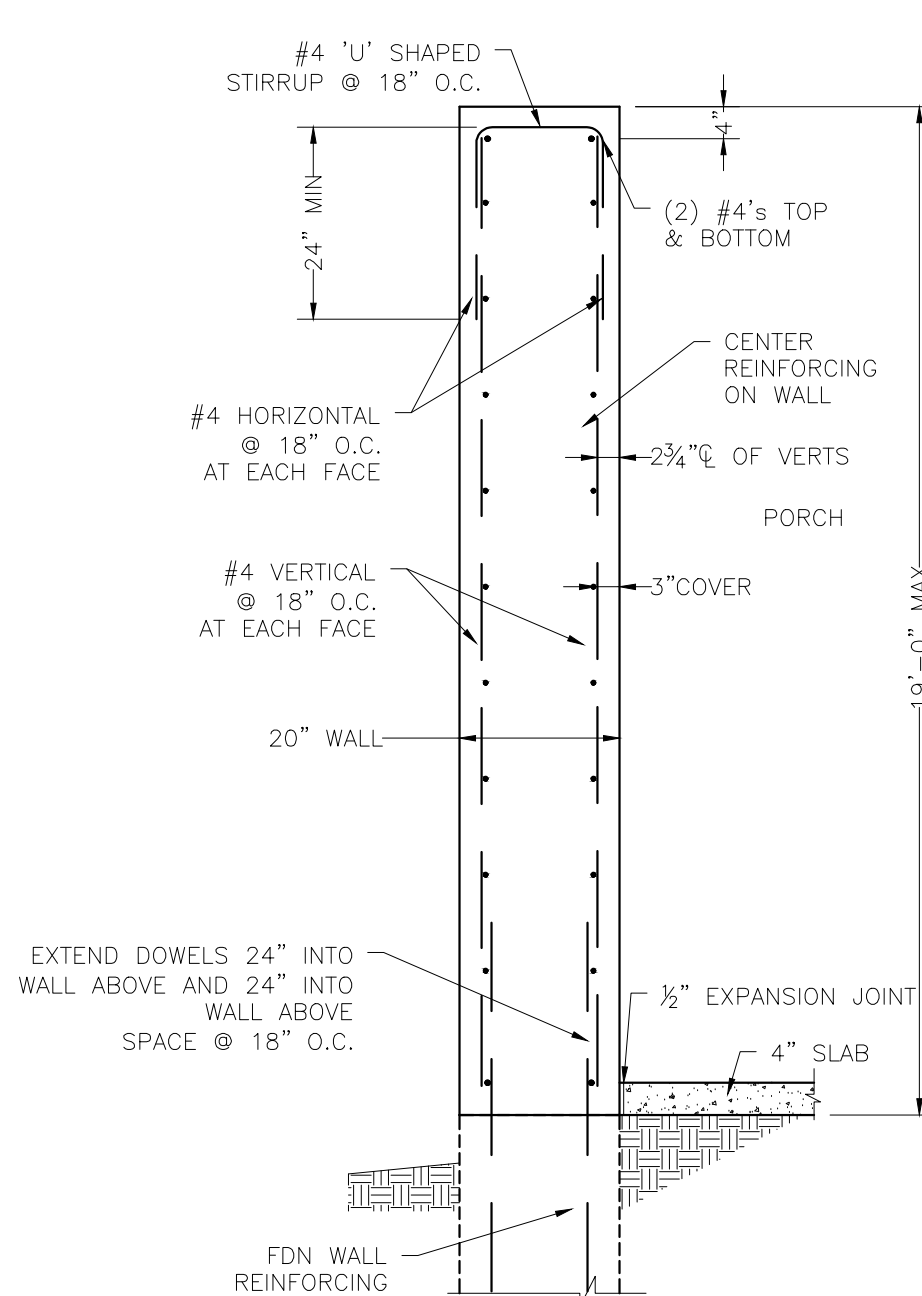


DETAIL 150a
FRONT PORCH WALL
1/2"=1'-0"

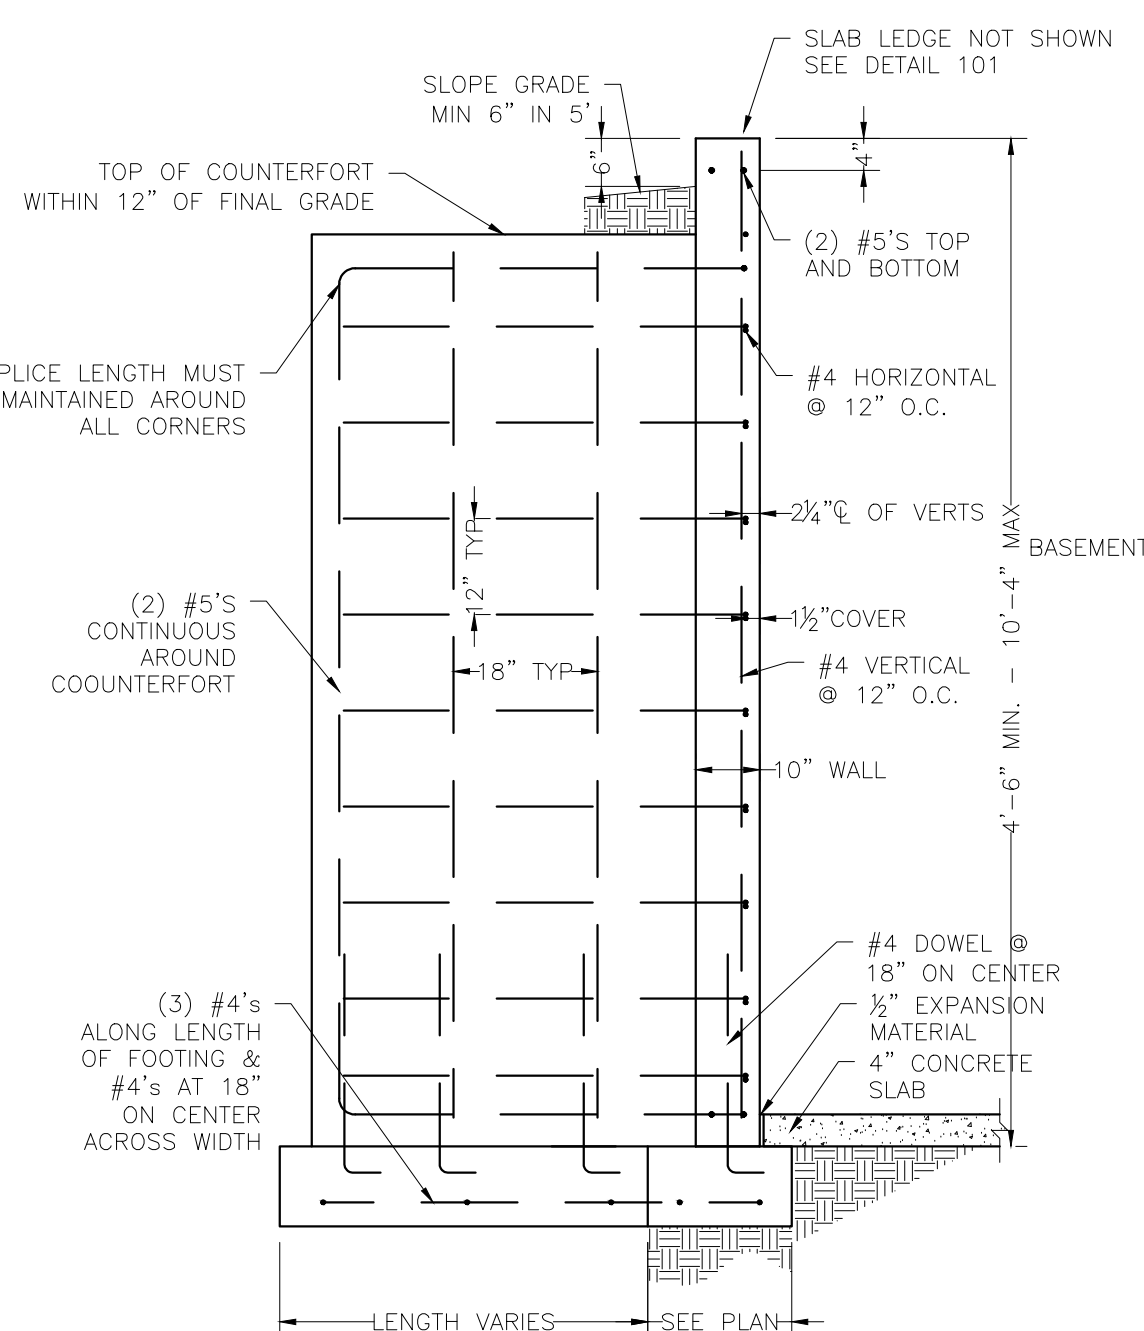


DETAIL 110
COUNTERFORT
1/2"=1'-0"

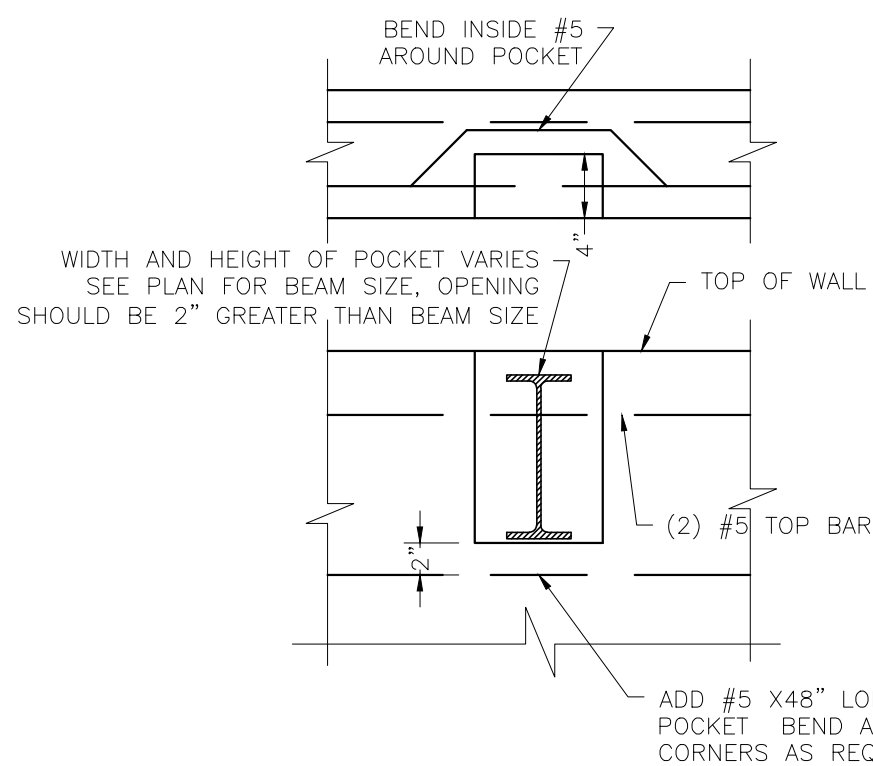

DETAIL 112
BEAM POCKET
1"=1'-0"

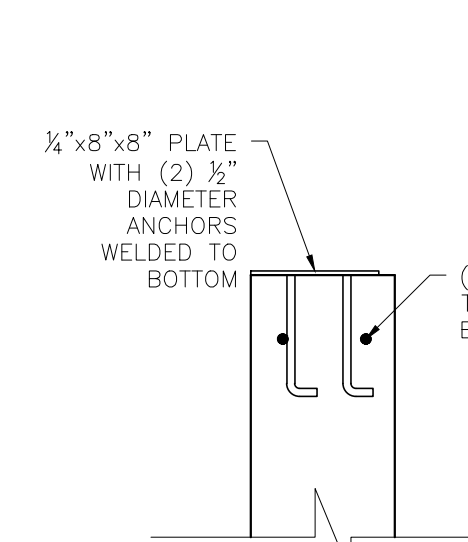

DETAIL 137a
EMBED PLATE
1"=1'-0"

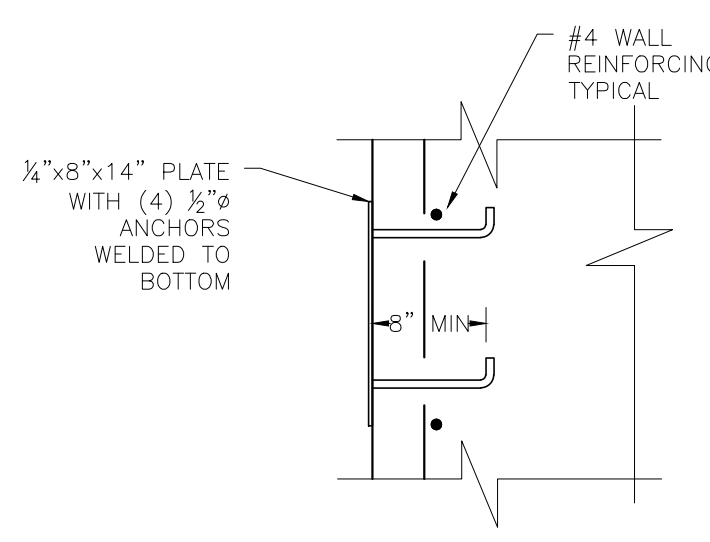

DETAIL 137b
EMBED PLATE
1"=1'-0"

GENERAL SPECIFICATIONS FOUNDATION WALL ON FOOTINGS

1. FOUNDATION

- FOUNDATION DESIGN IS IN ACCORDANCE WITH RECOMMENDATIONS CONTAINED IN SOILS INVESTIGATION REPORT NUMBER 219274 DATED 12-27-21 BY AG WASSERMAN, INC. 303-759-8100.
- THE REPORT IS HEREBY REFERENCED AND EXCEPT WHERE OTHERWISE SPECIFICALLY NOTED HEREIN, ALL RECOMMENDATIONS AND PRECAUTIONS CONTAINED IN THAT REPORT SHALL BE ADHERED TO BY THE CONTRACTOR.
- FOUNDATION SHALL BE SUPPORTED BY CONTINUOUS CONCRETE FOOTINGS BEARING ON UNDISTURBED NATURAL SOIL.
 - MAXIMUM BEARING CAPACITY: 2000 PSF.
 - LATERAL SOIL PRESSURE (EQUIVALENT FLUID PRESSURE): 60 PCF.
- AN OPEN HOLE INSPECTION PRIOR TO SETTING FOOTING FORMS IS REQUIRED TO VERIFY THE BEARING MATERIAL. THIS INSPECTION SHALL BE PERFORMED BY THE SOIL ENGINEER.
- FOOTING AND WALL STEEL INSPECTIONS ARE REQUIRED. THESE INSPECTIONS SHALL BE PERFORMED BY HENDERSON ENGINEERING LLC OR THE LOCAL BUILDING AUTHORITY.
- FLOOR SYSTEMS SHALL BE IN PLACE PRIOR TO BACKFILLING OR ADEQUATE BRACING OR SHORING SHALL BE PROVIDED.
- THE BACKFILL SHALL BE PLACED IN SMALL LIFTS AND COMPACTED ACCORDING TO THE RECOMMENDATIONS IN THE SOIL REPORT.
- ALL FOUNDATION WALLS SHALL BE A MINIMUM OF 6" ABOVE FINISHED GRADE. GRADE MUST SLOPE AWAY FROM THE FOUNDATION WALLS A MINIMUM OF 6" IN THE FIRST 5 FEET.
- WALL HEIGHTS VARY. REFER TO ARCHITECTURAL DRAWINGS FOR EXACT LOCATIONS OF STEP DOWNS. VERIFY ALL STEP DOWNS WITH BUILDER PRIOR TO CONSTRUCTION.
- IF WALL HEIGHTS EXCEED 12' UNFORESEEN CIRCUMSTANCES ARISE OR THE DESIGN SHOWN VARIES GREATLY FROM SITE CONDITIONS, NOTIFY HENDERSON ENGINEERING FOR FURTHER CONSULTATION.
- ALL CONCRETE SHALL BE PLACED CONTINUOUSLY. NO HORIZONTAL COLD JOINTS ARE ALLOWED WITHOUT APPROVAL OF THE ENGINEER.
- A PERIMETER DRAIN SHALL BE INSTALLED PER THE RECOMMENDATIONS FOUND IN THE SOIL INVESTIGATION. RETAINING WALLS SHALL HAVE 2" WEEP HOLES SPACED AT 48" O.C. 6" ABOVE LOWER GRADE LINE.
- PLATES, SILLS AND SLEEPERS SHALL BE TREATED WOOD ATTACHED WITH 1/2" DIAMETER X 10" LONG ANCHOR BOLTS (7" EMBED). ANCHORS SHALL BE SPACED AT 4'-0" ON CENTER MAXIMUM, 12" FROM ALL CORNERS, WITH A MINIMUM OF 2 BOLTS PER PLATE.
- ALL INTERIOR NON-BEARING PARTITIONS AT THE BASEMENT LEVEL SHALL BE INSTALLED AS A FLOATING WALL UNLESS CONSTRUCTED OVER A STRUCTURAL FLOOR INDEPENDENT FROM THE SUBSURFACE. REFER TO SOIL INVESTIGATION OF FURTHER DETAILS.
- ALL DIMENSIONS ON THE STRUCTURAL DRAWING SHALL BE CROSS-CHECKED AGAINST THE ARCHITECTURAL DRAWINGS. ANY DISCREPANCY SHALL BE IMMEDIATELY BROUGHT TO THE ATTENTION OF THE BUILDER, ARCHITECT AND ENGINEER.
- INSTALL VAPOR BARRIER UNDER CRAWL SPACE AREAS.

2. CONCRETE AND REINFORCING

- CONCRETE, CONCRETE PLACEMENT, REBAR FABRICATION, AND REBAR PLACEMENT SHALL CONFORM TO APPLICABLE PROVISIONS OF ACI-318, AND ACI322-08.
- ALL CONCRETE SHALL BE MADE WITH STONE AGGREGATE AND SHALL DEVELOP A 28-DAY MINIMUM COMPRESSIVE STRENGTH OF 3000 PSI.
- ALL EXTERIOR FLATWORK AND GARAGE SLABS SHALL BE MADE WITH STONE AGGREGATE AND SHALL DEVELOP A 28-DAY MINIMUM COMPRESSIVE STRENGTH OF 3500 PSI.
- CEMENT SHALL BE TYPE II.
- MAXIMUM SLUMP ALLOWED IS 5".
- MECHANICAL VIBRATION IS REQUIRED FOR FOOTINGS AND WALLS. NO LIFTS GREATER THAN 24" ARE ALLOWED.
- ALL CONCRETE SHALL BE PROTECTED FROM FREEZING FOR A MINIMUM OF 36 HOURS.
- DEFORMED BARS SHALL COMPLY WITH ASTM A615, GRADE 60. WELDED WIRE FABRIC SHALL COMPLY WITH ASTM A185.
- CONCRETE COVER FOR REINFORCING:
 - CONCRETE CAST AGAINST THE EARTH: 3".
 - CONCRETE CAST AGAINST FORMS BUT EXPOSED TO EARTH: 1 1/2".
 - CONCRETE SLABS: 3/4".
- REINFORCING SHALL BE KEPT CLEAN AND FREE OF ALL DIRT, OIL, SCALE AND RUST. FORMS SHOULD BE OILED PRIOR TO PLACEMENT OF REINFORCEMENT STEEL TO PREVENT CONTAMINATION.
- LAP SPLICES SHALL BE A MINIMUM OF 36 BAR DIAMETERS. ALL BARS SHALL BE CONTINUOUS AROUND ALL CORNERS AND ALL STEP DOWNS.
- ALL OPENINGS IN FOUNDATION WALLS SHALL BE REINFORCED WITH A MINIMUM OF TWO #5's. THIS REINFORCING SHALL EXTEND A MINIMUM OF 2'-6" BEYOND THE OPENING.
- ALL CONCRETE SLABS SHALL BE ISOLATED FROM THE FOUNDATION WALLS, STEEL COLUMNS AND UTILITY LINES.

3. STRUCTURAL STEEL

- ANGLES AND MISCELLANEOUS SHAPES SHALL CONFORM TO ASTM A36, BEAMS TO ASTM A992 (Fy=50 ksi), ROUND POSTS TO ASTM A53 (GRADE B) SQUARE TUBE POSTS ASTM A500 (GRADE B).
- ALL BEAM SPLICES SHALL BE INSTALLED AS LOCATED AND DETAILED ON THE DRAWINGS. MINIMUM BEAM SPLICES SHALL BE 3/4" PLATE WITH A MINIMUM OF (8) 3/8" A325 BOLTS. SPLICES SHALL OCCUR 2'-0" OFF OF PIPE SUPPORT COLUMN LOCATION, UNLESS NOTED OTHERWISE.
- ALL BEAMS SHALL BE GROUTED SOLID INTO BEAM POCKETS WITH NON-SHRINK GROUT.
- ALL DEAD END BEAMS (SUICIDE BEAMS) SHALL BE BRACED TO THE FLOOR ABOVE WITH 2x4 KNEE BRACES.
- WHERE BEAMS CROSS EACH OTHER, SOLID STEEL SHIMS SHALL BE INSTALLED AND WELDED BETWEEN THE BEAMS.
- MINIMUM BEARING OF BEAMS IN BEAM POCKETS SHALL BE 3".
- POSTS ARE SPECIFIED WITH NOMINAL DIMENSIONS. (3/8" SCHD. 40=3/8" O.D., 3/8" SCHD. 40=4" O.D., 4" SCHD. 40=4 1/2" O.D., 5" SCHD. 40=5 1/2" O.D.).
- POST BASE PLATES SHALL BE SIZED AS LISTED BELOW:
 - 3" x 3/4" x 8"
 - 3 1/2" x 3/2" x 8"
 - 4" x 3/2" x 10"
 - 5" x 3/2" x 10"
 - 6" x 3/2" x 12"
- ALL ADJUSTABLE POSTS SHALL HAVE A MAXIMUM ADJUSTMENT OF 3". AT TIME OF INSTALLATION THE MAXIMUM SCREW EXTENSION MUST BE 2" OR LESS.
- ALL NON-ADJUSTABLE POSTS SHALL HAVE SOLID STEEL SHIMS INSTALLED BETWEEN THE PLATE AND BEAM AS REQUIRED.
- ALL STEEL COLUMNS SHALL BE WELDED TO THE BEAM BELOW AND ABOVE (AS APPLICABLE) OR ATTACHED TO THE CONCRETE FOOTING WITH A MINIMUM OF (1) 1/2" DIAMETER EXPANSION ANCHOR.
- CAST IN PLACE ANCHOR BOLTS SHALL CONFORM TO ASTM A307.

4. BASEMENT FLOOR CONSTRUCTION

- BUILDER AND OWNER MUST BE AWARE OF THE RISK OF SLAB ON GRADE CONSTRUCTION (SLAB MAY MOVE AND CRACK), AND HAVE OPTED FOR SLAB ON GRADE CONSTRUCTION, GIVEN THE INHERIT RISKS OF SLAB ON GRADE CONSTRUCTION.
- TO MINIMIZE MOVEMENT AND DAMAGE, ALL RECOMMENDATIONS IN THE SOIL REPORT MUST BE FOLLOWED.
- HENDERSON ENGINEERING LLC WILL NOT ACCEPT ANY LIABILITY FOR DAMAGE TO ANY PORTION OF THE SLAB ON GRADE, OR ANY FUTURE FINISHED SPACES CONSTRUCTED OVER THE SLAB ON GRADE.

FOUNDATION DETAILS

SOLEPPI'S AT THE OLD STONE CHURCH
210 THIRD STREET
CASTLE ROCK, COLORADO

Henderson
Engineering LLC.

13485 N. TRAVIS TR.
PARKER, CO 80138
(303) 841-0383
hengineering@comcast.net



STAMP


DRAWN BY: PH
ISSUE DATE: 2-17-22
REVISIONS:

SCALE VARIES
PROJECT # 21-425

F2



S1

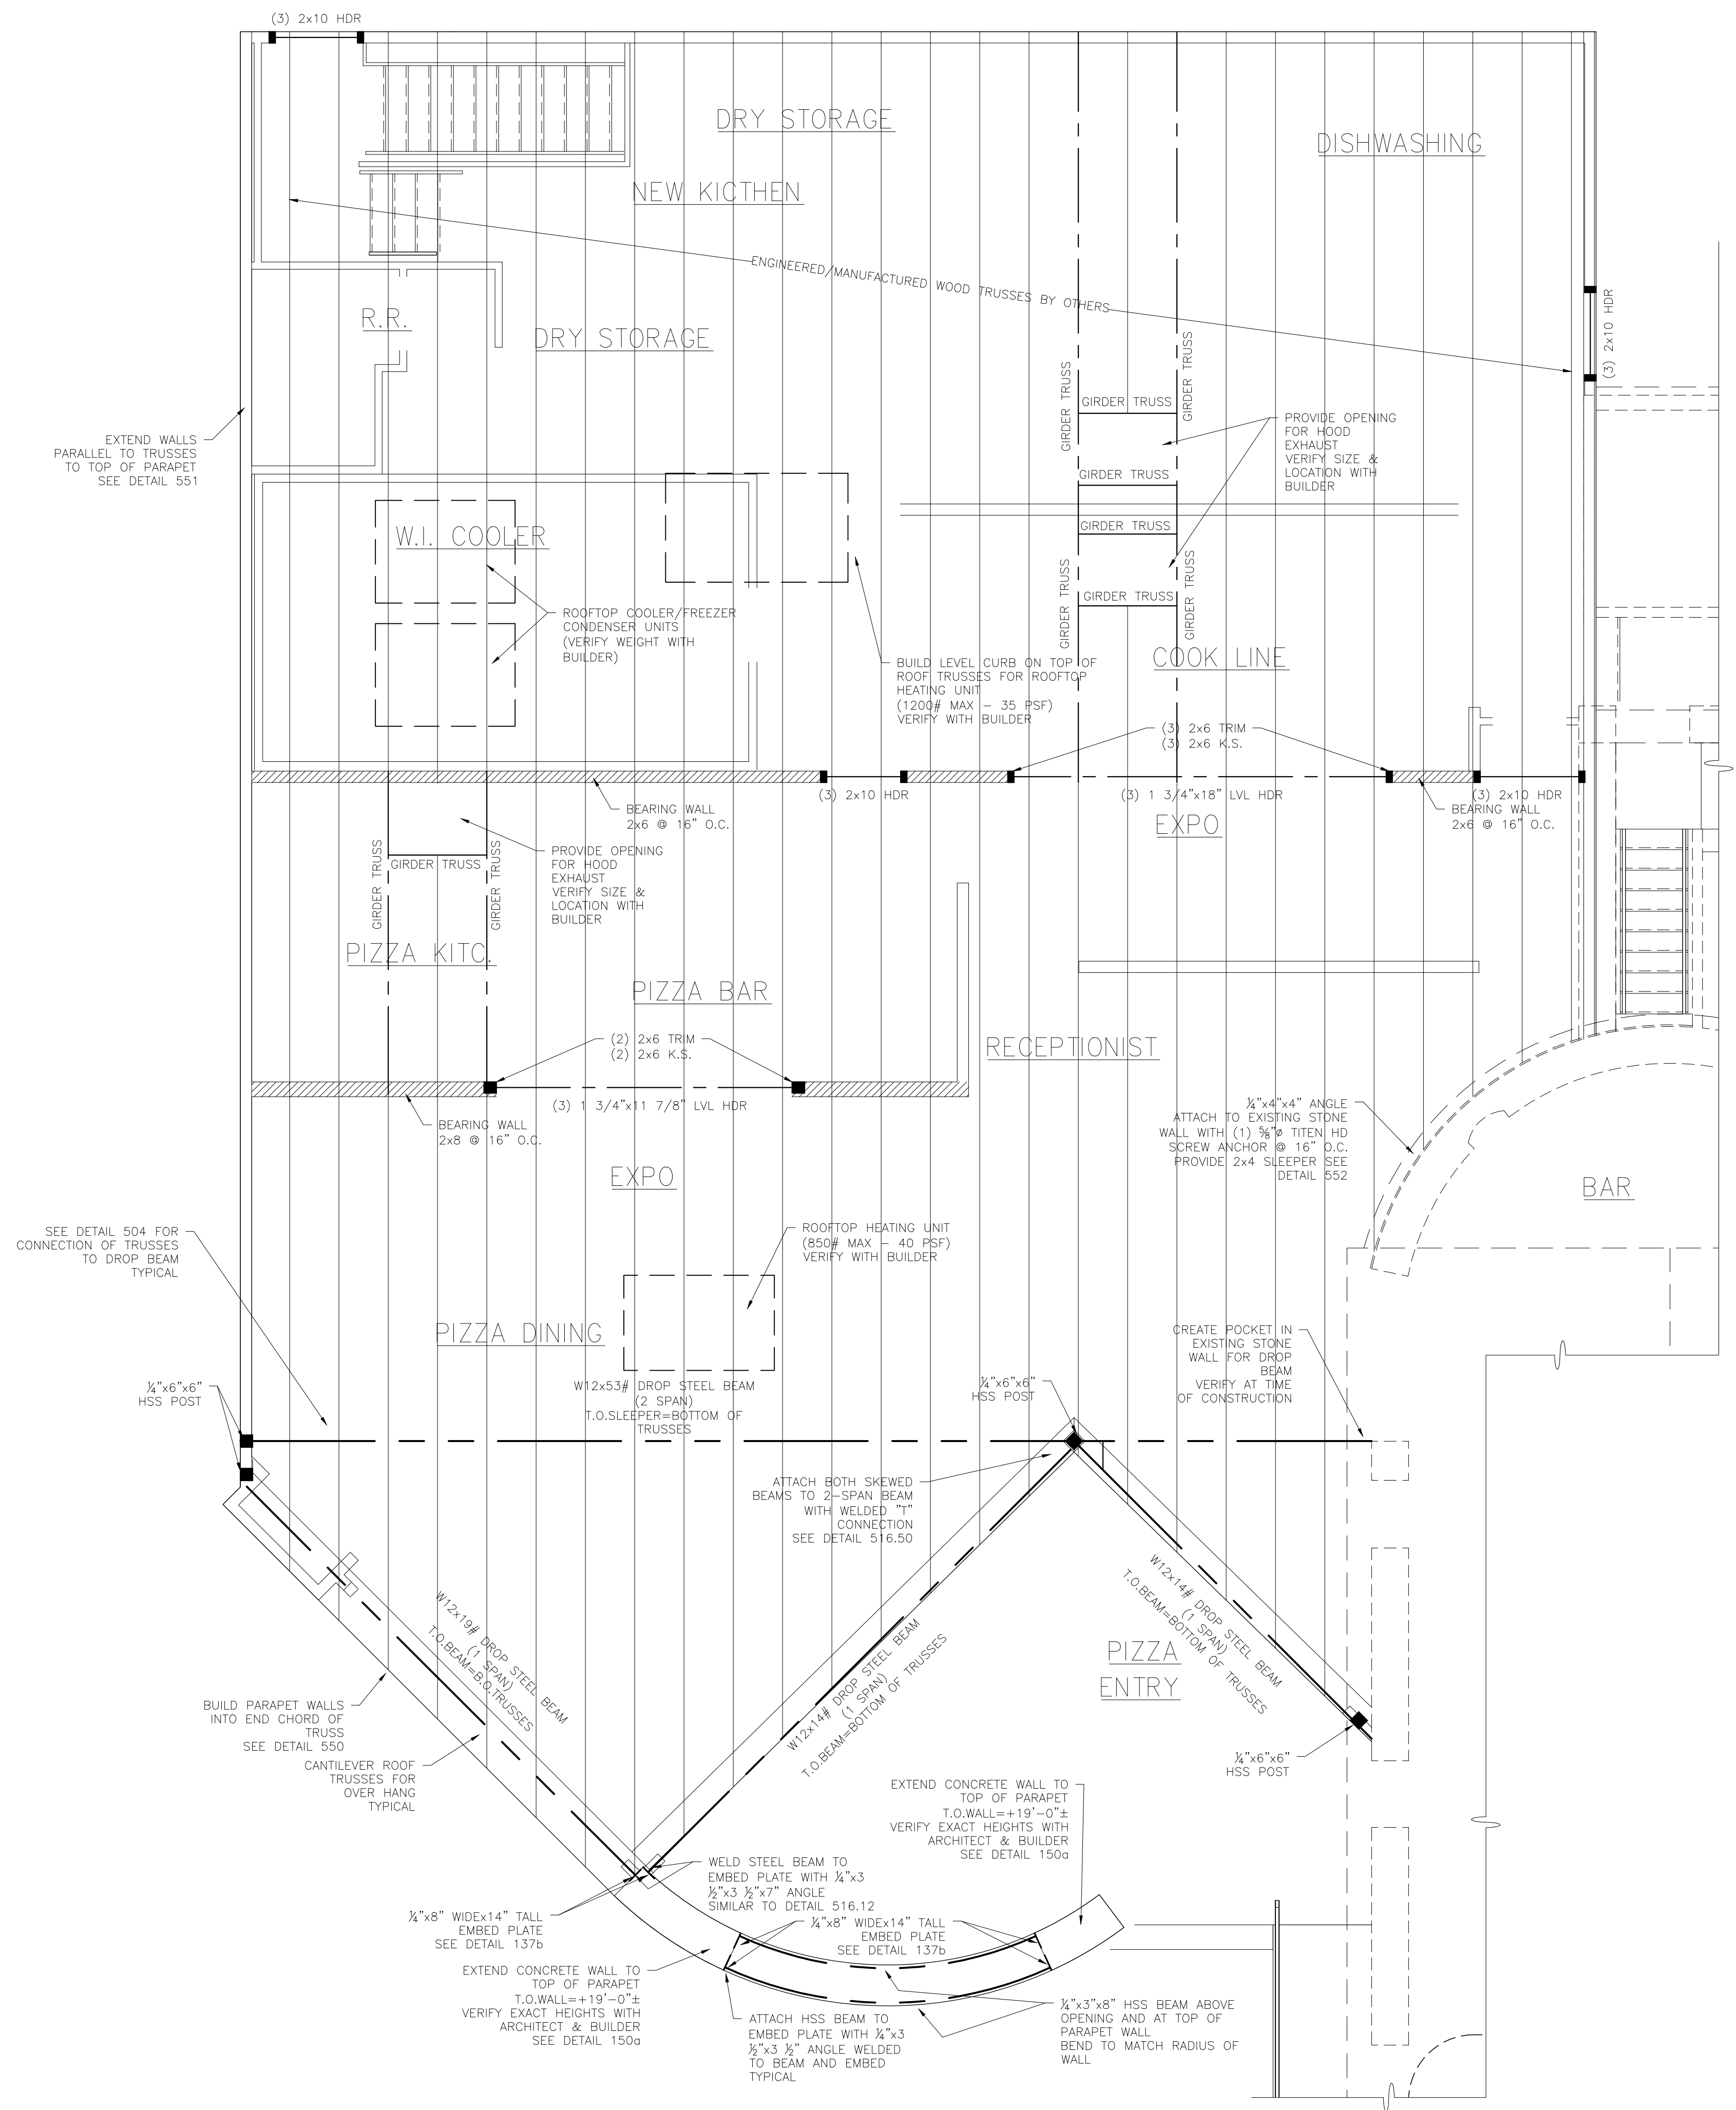

ROOF FRAMING PLAN

SCILEPPI'S AT THE OLD STONE CHURCH
210 THIRD STREET
CASTLE ROCK, COLORADO

Aenderson
Engineering LLC.

13485 N. TRAVOIS TR.
PARKER, CO 80138
(303) 841-0983
hengineering@comcast.net



STAMP

DRAWN BY: PH
ISSUE DATE: 2-17-22
REVISIONS:

SCALE 1/4"=1'-0"
PROJECT # 21-425

TRUSS LAYOUT SHOWN IS PRELIMINARY
FINAL LAYOUT SHALL BE REVIEWED BY
ENGINEER PRIOR TO CONSTRUCTION

S2

MESA PROPERTIES
44 INVERNESS DRIVE EAST
BUILDING D, SUITE 100
ENGLEWOOD, CO 80112
303-469-4080