


DRAWING ABBREVIATIONS

PROJECT INFORMATION


SHEET INDEX

GENERAL		STRUCTURAL	
A0.0 COVER SHEET		S1.1 GENERAL NOTES	
		S1.2 ABBREVIATIONS AND TABLES	
LANDSCAPE		S1.3 TYPICAL SLAB & CONCRETE DETAILS	
L1.0 LANDSCAPE PLAN "A"		S1.4 TYPICAL DETAILS	
L2.0 LANDSCAPE NOTES		S1.5 TYPICAL FOOTING DETAILS	
L3.0 LANDSCAPE DETAILS		S2.1 LOAD DIAGRAMS	
IRRIGATION		S2.2 PARTIAL FOUNDATION PLAN	
IR0.0 IRRIGATION NOTES & SCHEDULE		S2.3 PARTIAL FOUNDATION PLAN	
IR1.0 IRRIGATION PLAN		S2.4 PARTIAL ROOF FRAMING PLAN	
IR2.0 IRRIGATION DETAILS		S2.5 PARTIAL ROOF FRAMING PLAN	
IR2.1 IRRIGATION DETAILS		S3.1 FOUNDATION DETAILS	
IR2.2 IRRIGATION DETAILS		S3.2 FOUNDATION DETAILS	
IR2.3 IRRIGATION DETAILS		S3.3 STAIR PLANS AND DETAILS	
IR2.4 IRRIGATION DETAILS		S4.1 FRAMING DETAILS	
		S4.2 FRAMING DETAILS	
ARCHITECTURAL		S5.1 TYPICAL PANEL REINFORCING DETAILS	
A0.1 ACCESSIBILITY CODE SHEET		S5.2 PANEL REINFORCING	
A0.2 LIFE SAFETY PLAN		S5.3 PANEL REINFORCING	
A1.0 SITE PLAN		S5.4 PANEL REINFORCING	
A2.0 FLOOR PLAN		S5.5 PANEL REINFORCING	
A2.1 ROOF PLAN		MECHANICAL	
A3.0 REFLECTED CEILING PLAN		M0.1 MECHANICAL DETAILS AND SCHEDULES	
A4.1 EXTERIOR ELEVATIONS		M0.2 MECHANICAL COMCHECK	
A4.2 EXTERIOR ELEVATIONS		M0.3 MECHANICAL COMCHECK	
A4.3 PANEL ELEVATIONS		M1.0 1ST FLOOR MECHANICAL PLAN	
A4.4 PANEL ELEVATIONS		PLUMBING	
A4.5 PANEL ELEVATIONS		P0.1 PLUMBING DETAILS AND SCHEDULES	
A4.6 PANEL ELEVATIONS		P1.0 1ST FLOOR PLUMBING PLAN	
A4.7 PANEL ELEVATIONS		ELECTRICAL	
A4.8 PANEL ELEVATIONS		E0.0 ELECTRICAL LEGEND	
A4.9 PANEL ELEVATIONS		E0.1 ELECTRICAL COVER SHEET	
A4.10 PANEL ELEVATIONS		E1.0 ELECTRICAL SITE PLAN	
A5.0 BUILDING SECTIONS		E2.0 ELECTRICAL POWER AND LIGHTING PLAN	
A5.1 WALL SECTIONS		E6.0 ELECTRICAL ONE LINE DIAGRAM	
A5.2 WALL SECTIONS		E7.0 ELECTRICAL SCHEDULES	
A5.3 WALL SECTIONS		E7.1 ELECTRICAL PANEL SCHEDULES	
A5.4 WALL SECTIONS		E8.0 ELECTRICAL LIGHTING SCHEDULES	
A7.0 DOOR & HARDWARE SCHEDULE			
A7.1 WINDOW ELEVATIONS			
A7.2 WINDOW ELEVATIONS			
A8.0 SITE DETAILS			
A8.1 DETAILS			
A8.2 DETAILS			

DRAWING SYMBOLS

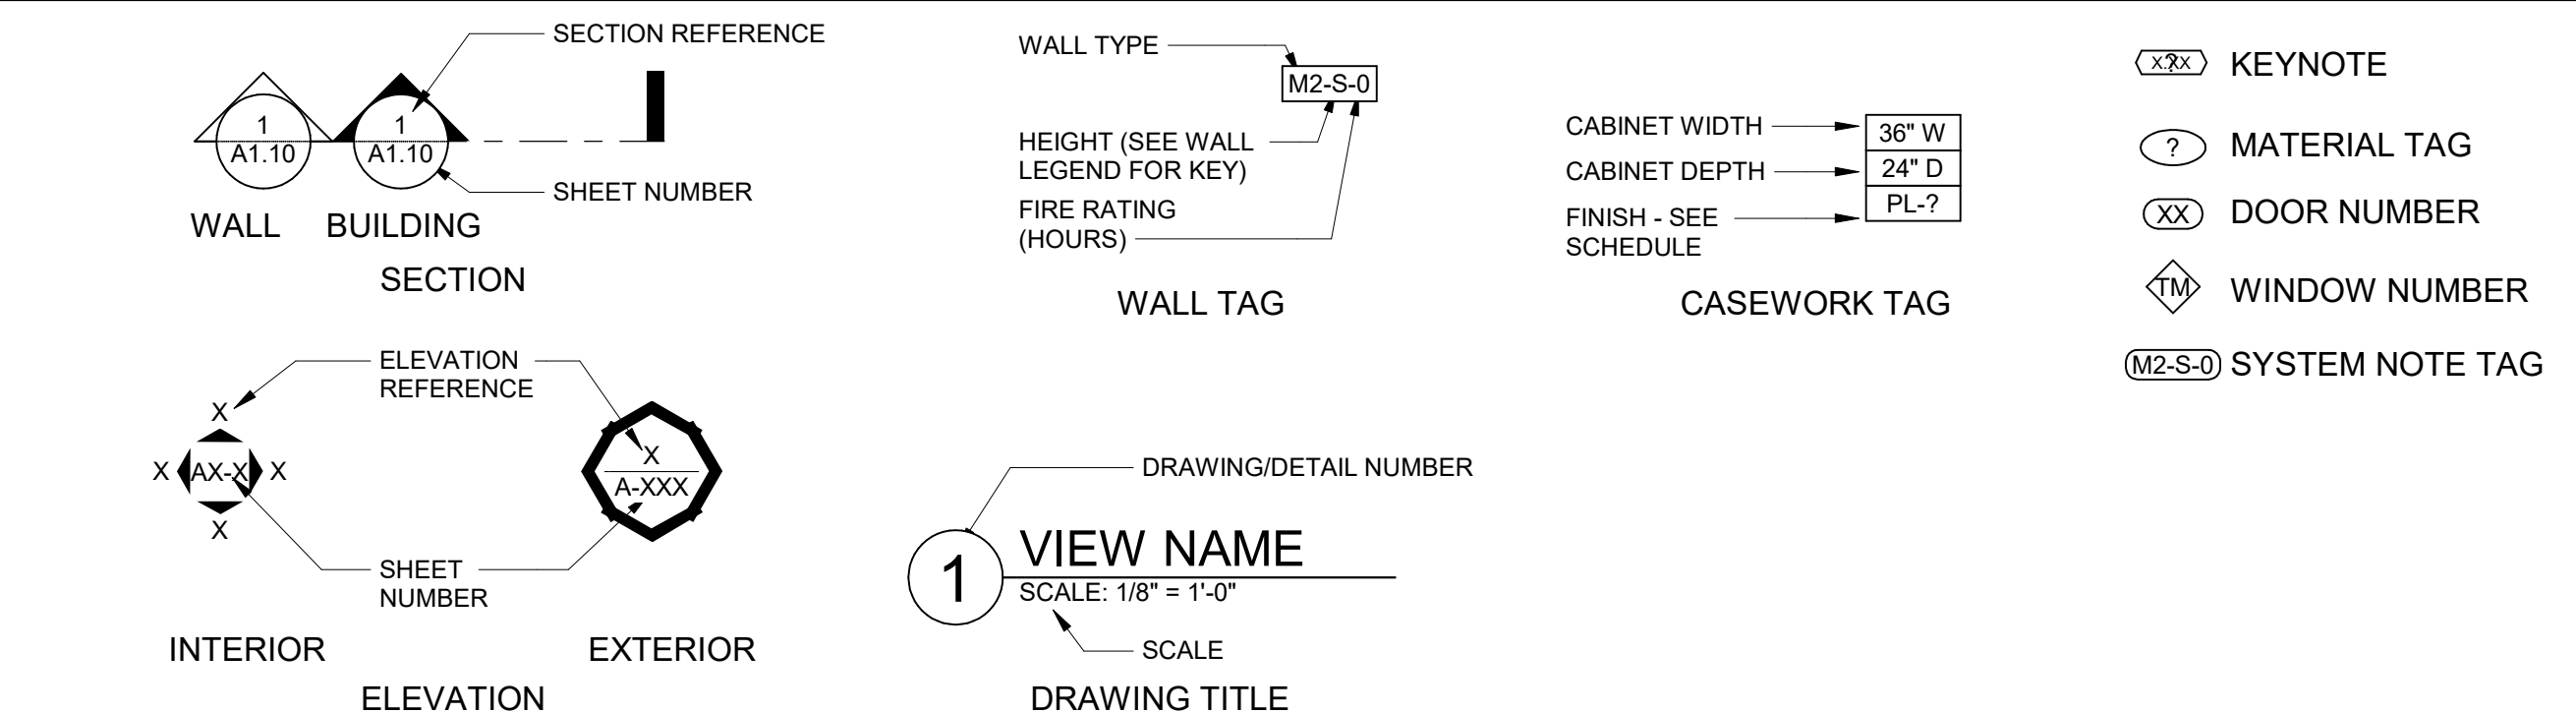

VICINITY MAP

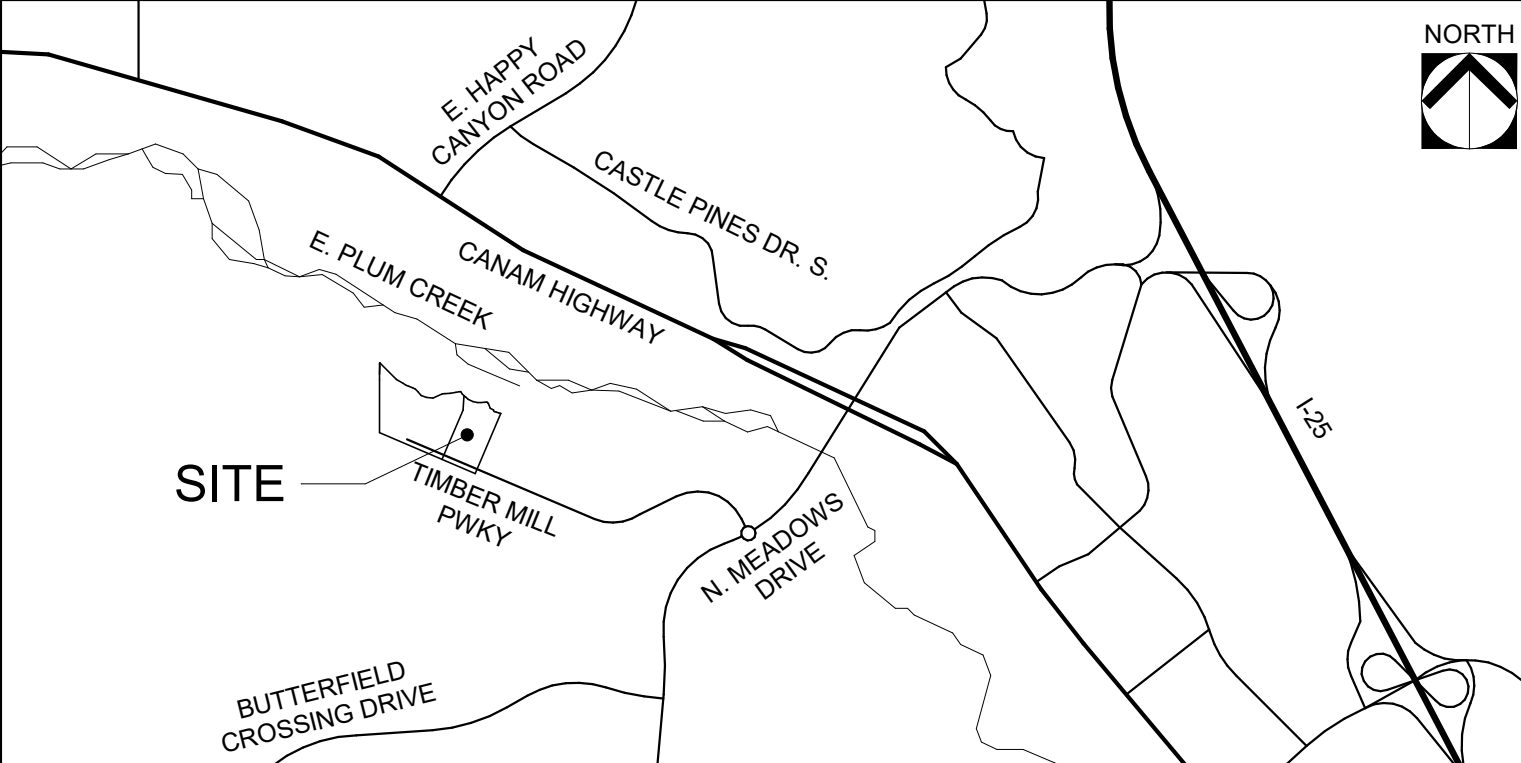


PROJECT TEAM

OWNER: SAUNDERS COMMERCIAL DEVELOPMENT COMPANY, LLC 86 INVERNESS PLACE NORTH ENGLEWOOD, CO 80112 GRAHAM CODDINGTON PHONE: (303) 617-6548	CONTRACTOR: T.B.S. CIVIL ENGINEER: ROTH LANG ENGINEERING 7853 E. ARAPAHOE COURT SUITE 2500 CENTENNIAL, CO 80112 PHONE: 303.841.9365	STRUCTURAL ENGINEER: PEAK ENGINEERING, INC. 390 UNION BLVD., SUITE 500 LAKEWOOD, CO 80228 TEL: (303) 274-0707 FAX: (303) 274-0808 MIRIAM FOX
ARCHITECT: INTERGROUP ARCHITECTS 2000 W. LITTLETON BLVD. LITTLETON, CO 80120 CONTACT: CHRIS SIBILIA PHONE: (303) 738-8877	LANDSCAPE ARCHITECT: STACKLOTT 5639 S. CURTIS ST. LITTLETON, CO 80120 CONTACT: JUSTIN HAY PHONE: (303) 883-2735	MECHANICAL ENGINEER: THOMPSON ENGINEERING 1615 CALIFORNIA STREET, SUITE 301 DENVER, CO 80202 TEL: (303) 991-0991 RICK SABA
ELECTRICAL ENGINEER: ELECTRICAL ENGINEER 10000 E. ALPINE AVE. SUITE 100 DENVER, CO 80231 TEL: (303) 751-1100		

ELECTRICAL ENGINEER
AE DESIGN
1900 WAZEE ST., STE 20
DENVER, CO 80202
CONTACT: ERIC REITAN
PHONE: (303) 296-4443


CS-11102A

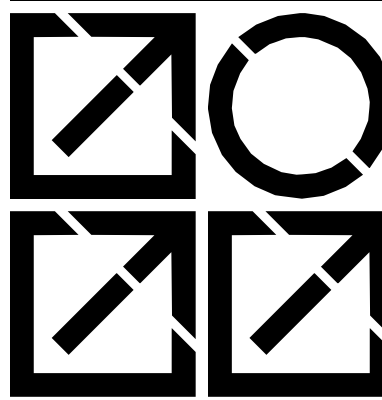

INTERGROUP
ARCHITECTS

■ architecture
■ planning
■ interiors

2000 West Littleton Blvd.
Littleton, Colorado 80120
P. 303-738 8877 F. 303-738 8878
www.igarch.com

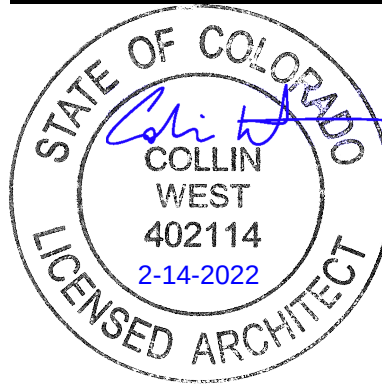

copyright 2022
These plans and written material are instruments of service and are the property of InterGroup, Inc. and may not be duplicated, disclosed or reproduced without the written consent of the Architect. Infringements will be prosecuted.

CASTLE ROCK INDUSTRIAL - BUILDING 2


XXXXX TIMBER MILL PARKWAY
CASTLE ROCK CO 80109

SAUNDERS DEVELOPMENT CO., LLC

DATE	DESC.
1-24-2022	50% CDS
2-14-2022	CON DOCS
2-13-2024	Revision


A0.0
COVER

C:\Users\jones\Documents\11102 - CASTLE ROCK IND - BLDG 2 - R24_gjones\X3R8A.rvt
2/13/2024 10:56:41 AM

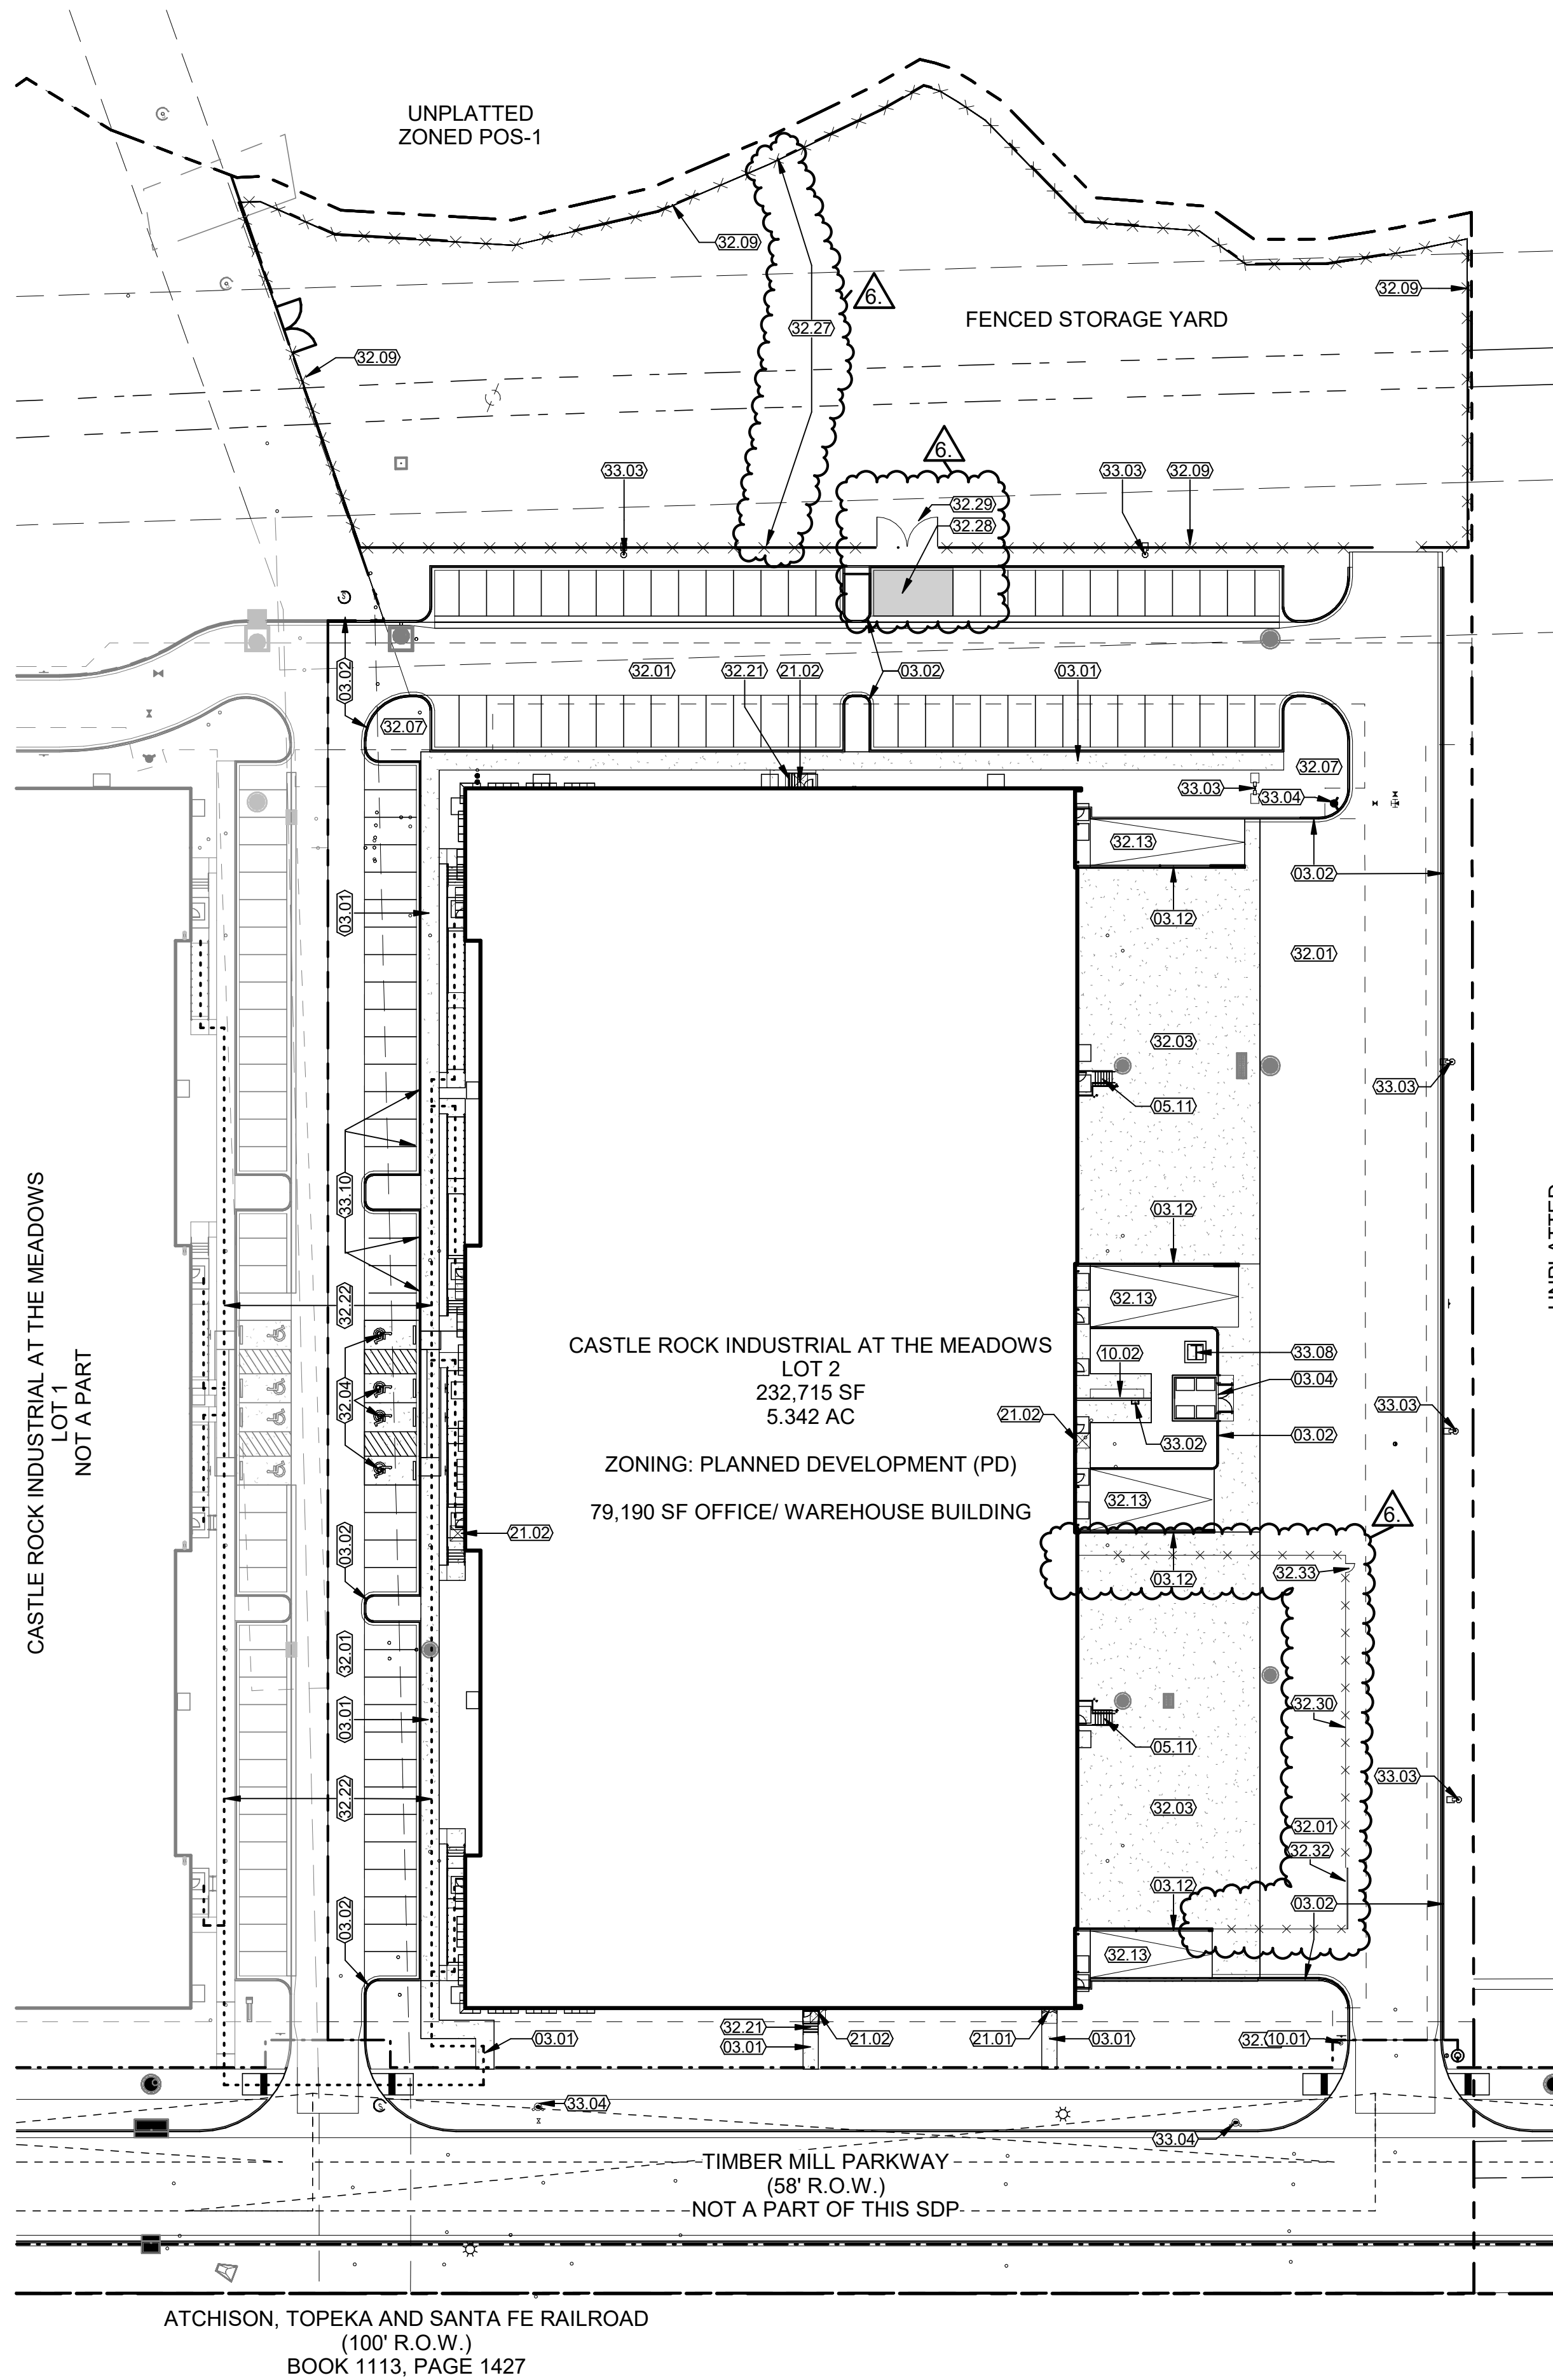

1 SITE PLAN

SCALE: 1" = 40'-0"

 


GENERAL NOTES:

- SEE CIVIL AND LANDSCAPE DRAWINGS FOR MORE INFORMATION.

KEYNOTES:


- 4" THICK CONC. FLATWORK WITH 6"x6"x1.4x1.4 W.W.F. - BROOM FINISH.
- 6" H. VERTICAL CONC. CURB AND GUTTER WITH RADIUS AT ALL OUTSIDE CORNERS. TYP. ALL LANDSCAPING AT CONC. CURBS TO BE FLUSH WITH TOP OF CURB. SEE CIVIL DRAWINGS.
- SITE CAST TILT-UP CONC. TRASH ENCLOSURE. SEE DET. 11/A8.0.
- SITE CAST TILT-UP CONC. PANEL RETAINING WALL WITH SLOPED TOP TO MATCH RAMP SLOPE - CONC. WALL GUARD HEIGHT IS 42" ABOVE RAMP.
- EXTERIOR METAL STAIR AND GUARDRAIL, PAINTED. SEE DET. 13 AND 14/A8.0.
- STOP SIGN. SEE CIVIL DRAWINGS.
- ELEC. METER & CT CABINET. SEE ELEC. DWGS.
- FIRE DEPARTMENT CONNECTION, VERIFY WITH LOCAL FIRE AUTHORITY ON EXACT LOCATION.
- KNOX BOX, COORDINATE WITH LOCAL FIRE AUTHORITY.
- ASPHALT PAVING FOR HEAVY DUTY TRUCK AND EMERGENCY VEHICLE TRAFFIC. SEE SOILS REPORT & CIVIL DWGS.
- REINFORCED CONC. PAVING AT TRUCK APRON AND LOADING DOCKS - BROOM FINISH. SEE SOILS REPORT & CIVIL DWGS.
- VAN ACCESSIBLE H.C. PARKING SPACE - 9'-0" x 18'-0" WITH 8'-0" WIDE AISLE. PROVIDE CURB RAMP AND STANDARD H.C. PARKING SIGN WITH "VAN ACCESSIBLE" PLACARD BELOW. SEE DETAILS 1 & 3/A8.0.
- LANDSCAPE AREA, SEE LANDSCAPE DRAWINGS.
- 6" H. GALV. CHAIN LINK FENCE WITH GATES AS SHOWN. PROVIDE CONDUIT AND POWER STUB UPS TO FUTURE MOTORIZED VEHICLE GATES. FENCE TO BE GROUNDED PER CORE REQUIREMENTS. SEE ELECTRICAL DRAWINGS. SEE DETAIL 15/A8.0.
- REINFORCED CONC. PAVING AT DRIVE-IN RAMP - BROOM FINISH. SEE SOILS REPORT & CIVIL DWGS. BASE BID: 6x6-W2.9 x W2.9 WELDED WIRE FABRIC, CENTERED IN SLAB. PROVIDE ALTERNATE PRICING FOR #4 REBAR AT 1'-4" O.C., EACH WAY, CENTERED IN SLAB.
- NEW HC PARKING SIGN. SEE DETAIL 2 /A8.1.
- ACCESSIBLE ROUTE AS INDICATED BY DOTTED LINE
- INSTALL FABRIC MESH SCREENING AROUND FENCED YARD.
- NEW CONCRETE RAMP TO TOP OF CURB.
- NEW 20' W. GATE WITH MESH SCREENING.
- NEW 6' HIGH CHAIN LINK FENCE WITH SCREENING TO MATCH ADJACENT TENANT FENCE.
- NEW 20' CANTILEVERED GATE WITH PRIVACY VISION SLATS TO MATCH EXISTING.
- NEW 3'-0" WIDE MAN GATE WITH PANIC BAR, PRIVACY VISION SLATS AND SECURITY PLATE.
- GAS METER LOCATION, SEE CIVIL AND PLUMB. DWGS.
- LIGHT POLE WITH FULL CUT-OFF FIXTURE, SEE ELECTRICAL DRAWINGS.
- NEW FIRE HYDRANT, SEE CIVIL DRAWINGS.
- TRANSFORMER LOCATION. SEE ELEC. DWGS.
- PROVIDE ELECTRICAL CONDUIT TO THIS LOCATION FOR FUTURE ELECTRIC VEHICLE CHARGING STATION. SEE ELECTRICAL DRAWINGS.

CS-11102A

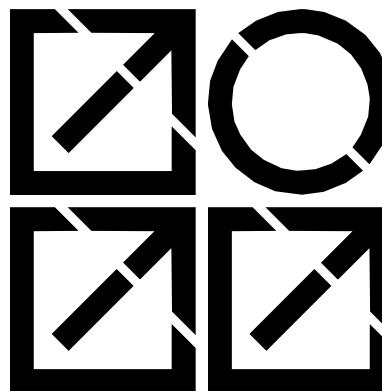

INTERGROUP
ARCHITECTS

architecture
planning
interiors
2000 West Littleton Blvd
Littleton, Colorado 80120
P. 303.738.8877 F. 303.738.2294
www.igarch.com

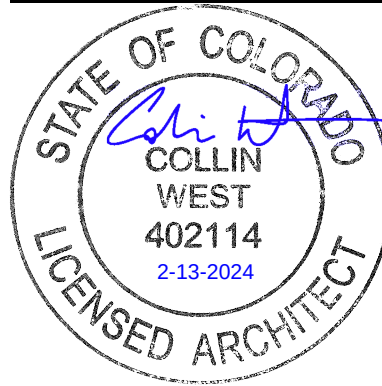

copyright 2022
These plans and written material are instruments of service and are the property of Intergroup, Inc. and may not be duplicated, disclosed or reproduced without the written consent of the Architect. Infringements will be prosecuted.

CASTLE ROCK INDUSTRIAL - BUILDING 2

3563 TIMBER MILL PARKWAY
CASTLE ROCK, CO 80109

SAUNDERS DEVELOPMENT CO., LLC

DATE	DESC.
1-24-2022	50% CDS
2-14-2022	CON DOCS
2-13-2024	Revision

A1.0
SITE PLAN