

PRIVATE IMPROVEMENT CONSTRUCTION PLANS

ST. FRANCIS CHURCH

LOCATED IN THE NORTHEAST QUARTER OF SECTION 12, TOWNSHIP 8 SOUTH,
RANGE 67 WEST OF THE SIXTH PRINCIPAL MERIDIAN,
TOWN OF CASTLE ROCK, COUNTY OF DOUGLAS, STATE OF COLORADO
TOWN OF CASTLE ROCK PROJECT NO. CD25-0034

LINETYPE LEGEND

PROPOSED	EXISTING

SYMBOLS LEGEND

HATCHING LEGEND

	ACCESSIBLE RAMP
	CONCRETE PAVING
	RIPRAP / GRAVEL
	SIDEWALK CHASE
	TRUNCATED DOMES



VICINITY MAP

SCALE 1" = 1000'

SHEET INDEX:

1	C0.00	COVER SHEET
2	C0.01	NOTES
3	C3.10	EXISTING CONDITIONS AND DEMO PLAN
4	C8.10	SANITARY SEWER SITE PLAN
5	C8.11	SANITARY SEWER PROFILE
6	C8.50	SANITARY SEWER DETAILS

BENCHMARK:

USGS BENCHMARK #U336, A 3-1/2" BRASS CAP SET IN THE TOP OF THE EAST END OF A LARGE GRANITE BOULDER AT THE FOOT OF A ROCK OUTCROP. NAVD88 ELEVATION = 6571.41

BASIS OF BEARINGS:

SOUTH 88°55'25" WEST, A DISTANCE OF 2802.69 FEET, BEING THE BEARING OF THE NORTH LINE OF THE NORTHEAST QUARTER (NE 1/4) OF SECTION 12, TOWNSHIP 8 SOUTH, RANGE 67 WEST OF THE SIXTH PRINCIPAL MERIDIAN, AS DEFINED AND MEASURED BETWEEN A FOUND 3-1/4" DIAMETER ILLEGIBLE ALUMINUM CAP AT THE NORTHEAST CORNER OF SAID NORTHEAST QUARTER (NE 1/4) AND A FOUND 2-1/2" DIAMETER ALUMINUM CAP MARKED "ARCHER 6935 1994" AT THE NORTHWEST CORNER OF SAID NORTHEAST QUARTER (NE 1/4).

CONTACTS

CIVIL ENGINEER
ROTH LANG ENGINEERING GROUP, LLC
6855 S HAVANA ST., SUITE 600
CENTENNIAL, CO 80112
303-841-9365

OWNER/DEVELOPER
ST FRANCIS OF ASSISI CATHOLIC CHURCH
2746 FIFTH ST.
CASTLE ROCK, CO 80104
303-688-3025

SURVEYOR
FRANK M. ZWOLINSKI, P.L.S.
COLORADO LICENSE NO.: 38060
POWER SURVEYING COMPANY, INC.
6911 BROADWAY
DENVER, CO 80221
303-702-1617

ELECTRIC
CORE ELECTRIC COOPERATION
5496 N. U.S. HIGHWAY 85
SEDALIA, CO 80135
303-688-3100

TOWN OF CASTLE ROCK

PUBLIC WORKS DEPARTMENT
4175 N. CASTLETON CT.
CASTLE ROCK, CO 80109
720-733-2462

CASTLE ROCK WATER

CASTLE ROCK WATER
175 KELLOGG CT.
CASTLE ROCK, CO
720-733-6000

ARCHITECT
INTEGRATION DESIGN GROUP, PC
730 17TH ST., SUITE 104
DENVER, CO 80202
303-227-9453

GAS
BLACK HILLS ENERGY
350 INDIAN ST., STE 400
GOLDEN, CO 80401
303-568-3260

TECHNICAL CRITERIA VARIANCE

TCV NO.	DESCRIPTION	SUMBITTAL DATE	APPROVAL DATE
TCV25-0034	MINIMUM SANITARY SERVICE PIPE SLOPES	6/5/25	

FIELD CHANGE ORDER TABLE

FCO #	DATE	PURPOSE/DESCRIPTION

TOWN OF CASTLE ROCK GENERAL NOTES

- ALL MATERIALS, WORKMANSHIP, AND CONSTRUCTION OF PUBLIC IMPROVEMENTS SHALL MEET OR EXCEED THE STANDARDS AND SPECIFICATIONS SET FORTH IN THE TOWN OF CASTLE ROCK (TCR) MUNICIPAL CODE, TCR TECHNICAL MANUALS, AND APPLICABLE STATE AND FEDERAL REGULATIONS. WHERE THERE IS CONFLICT BETWEEN THESE PLANS AND THE TECHNICAL MANUAL OR ANY APPLICABLE STANDARDS, THE MORE STRINGENT STANDARD SHALL APPLY. ALL WORK SHALL BE INSPECTED AND APPROVED BY THE TCR CONSTRUCTION INSPECTOR.
- THE CONTRACTOR IS SPECIFICALLY CAUTIONED THAT THE LOCATION AND/OR ELEVATION OF EXISTING UTILITIES AS SHOWN ON THESE PLANS IS BASED ON RECORDS OF THE VARIOUS UTILITY COMPANIES AND, WHERE POSSIBLE, MEASUREMENTS TAKEN IN THE FIELD. THE INFORMATION IS NOT TO BE RELIED UPON AS BEING EXACT OR COMPLETE. THE CONTRACTOR MUST CALL THE LOCAL UTILITY LOCATION CENTER AT LEAST 72 HOURS BEFORE ANY EXCAVATION TO REQUEST EXACT FIELD LOCATIONS OF THE UTILITIES. PRIOR TO CONSTRUCTION, THE CONTRACTOR SHALL VERIFY PERTINENT LOCATIONS AND ELEVATIONS, ESPECIALLY AT CONNECTION POINTS AND AT POTENTIAL UTILITY CONFLICTS. IT SHALL BE THE RESPONSIBILITY OF THE CONTRACTOR TO RELOCATE ALL EXISTING UTILITIES THAT CONFLICT WITH THE PROPOSED IMPROVEMENTS SHOWN ON THESE PLANS.
- THE CONTRACTOR SHALL COORDINATE AND COOPERATE WITH THE TOWN AND ALL UTILITY COMPANIES INVOLVED WITH REGARD TO RELOCATIONS OR ADJUSTMENTS OF EXISTING UTILITIES DURING CONSTRUCTION AND TO ASSURE THAT THE WORK IS ACCOMPLISHED IN A TIMELY FASHION AND WITH A MINIMUM DISRUPTION OF SERVICE. THE CONTRACTOR SHALL BE RESPONSIBLE FOR CONTACTING ALL PARTIES AFFECTED BY ANY DISRUPTION OF ANY UTILITY SERVICE.
- CONTRACTOR SHALL PROVIDE A MINIMUM SEVENTY-TWO (72) HOURS NOTICE TO THE ON-SITE TCR CONSTRUCTION INSPECTOR, (720) 733-2200, PRIOR TO MAKING ANY CONNECTIONS/TIE-INS TO EXISTING WATER, SANITARY SEWER, AND/OR STORM SEWER SYSTEMS PROVIDED THAT THE UTILITY TIE-IN DOES NOT DISRUPT SERVICE TO EXISTING CR WATER CUSTOMERS. IF THE TIE-IN WILL DISRUPT UTILITY SERVICE, THEN CONTRACTOR SHALL PROVIDE A MINIMUM OF THREE (3) WEEKS NOTICE TO THE TCR CONSTRUCTION INSPECTOR TO ALLOW TIME FOR OR WATER TO PROVIDE WRITTEN NOTIFICATION TO EXISTING CUSTOMERS AFFECTED BY THE TIE-IN. ALL TOWN UTILITY TIE-INS MUST BE APPROVED BY CR WATER PRIOR TO COMMENCING WORK.
- THE CONTRACTOR SHALL HAVE ONE (1) SIGNED COPY OF THE APPROVED PLANS, ONE (1) COPY OF THE APPROPRIATE CRITERIA AND SPECIFICATIONS, AND A COPY OF ANY PERMITS AND EXTENSION AGREEMENTS NEEDED FOR THE JOB ONSITE AT ALL TIMES.
- THE CONTRACTOR SHALL BE RESPONSIBLE FOR ALL ASPECTS OF SAFETY INCLUDING, BUT NOT LIMITED TO, EXCAVATION, TRENCHING, SHORING, TRAFFIC CONTROL, AND SECURITY.
- IF DURING THE CONSTRUCTION PROCESS CONDITIONS ARE ENCOUNTERED WHICH COULD INDICATE A SITUATION THAT IS NOT IDENTIFIED IN THE PLANS OR SPECIFICATIONS, THE CONTRACTOR SHALL CONTACT THE TCR CONSTRUCTION INSPECTOR IMMEDIATELY.
- ALL REFERENCES TO ANY PUBLISHED STANDARDS SHALL REFER TO THE LATEST REVISION OF SAID STANDARD UNLESS SPECIFICALLY STATED OTHERWISE.
- THE CONTRACTOR SHALL SUBMIT A TRAFFIC CONTROL PLAN IN ACCORDANCE WITH MUTCD TO THE APPROPRIATE RIGHT-OF-WAY AUTHORITY (TOWN, COUNTY OR STATE) FOR APPROVAL PRIOR TO ANY CONSTRUCTION ACTIVITIES WITHIN OR AFFECTING THE RIGHT-OF-WAY. THE CONTRACTOR SHALL BE RESPONSIBLE FOR PROVIDING ANY AND ALL TRAFFIC CONTROL DEVICES AS MAY BE REQUIRED BY THE CONSTRUCTION ACTIVITIES.
- THE CONTRACTOR IS RESPONSIBLE FOR PROVIDING ALL LABOR AND MATERIALS NECESSARY FOR THE COMPLETION OF THE INTENDED IMPROVEMENTS SHOWN ON THESE DRAWINGS OR AS DESIGNATED TO BE PROVIDED, INSTALLED, OR CONSTRUCTED UNLESS SPECIFICALLY NOTED OTHERWISE.
- THE CONTRACTOR SHALL BE RESPONSIBLE FOR RECORDING AS-BUILT INFORMATION ON A SET OF RECORD DRAWINGS KEPT ON THE CONSTRUCTION SITE AND AVAILABLE TO THE TCR CONSTRUCTION INSPECTOR AT ALL TIMES.
- DIMENSIONS FOR LAYOUT AND CONSTRUCTION ARE NOT TO BE SCALED FROM ANY DRAWING. IF PERTINENT DIMENSIONS ARE NOT SHOWN, CONTACT THE CONSULTANT ENGINEER FOR CLARIFICATION AND ANNOTATE THE DIMENSION ON THE AS-BUILT RECORD DRAWINGS.
- ALL INITIAL SEDIMENT CONTROL MEASURES SHALL BE INSTALLED PER THE TEMPORARY EROSION & SEDIMENT CONTROL (TESC) PLAN PRIOR TO ANY EARTH-DISTURBING ACTIVITY. ALL EROSION AND SEDIMENT CONTROL PRACTICES MUST BE MAINTAINED IN EFFECTIVE OPERATING CONDITION AT ALL TIMES. REMOVAL OF CONTROL MEASURES SHALL NOT OCCUR WITHOUT THE APPROVAL OF THE STORMWATER INSPECTOR. THE CONTRACTOR SHALL BE RESPONSIBLE FOR KEEPING ROADWAYS FREE AND CLEAR OF ALL CONSTRUCTION DEBRIS AND DIRT TRACKED FROM THE SITE. THE CONTRACTOR SHALL ALSO COMPLY WITH ALL TERMS AND CONDITIONS OF THE COLORADO CONSTRUCTION GENERAL PERMIT FOR STORMWATER DISCHARGES.
- THE CONTRACTOR SHALL PROVIDE AN ACTION PLAN IMMEDIATELY FOLLOWING THE PRE-CONSTRUCTION MEETING DETAILING SUFFICIENT MEANS TO MITIGATE DUST ON SITE DURING OVERLOT GRADING, ROCK CRUSHING OR OTHER EARTHWORK ACTIVITIES. IF THE CONTRACTOR FAILS TO CONTROL DUST, ALL EARTH DISTURBING ACTIVITIES SHALL BE STOPPED UNTIL SUFFICIENT MEASURES ARE TAKEN TO THE TOWN'S SATISFACTION. THE CONTRACTOR SHALL ALSO COMPLY WITH ALL TERMS AND CONDITIONS OF THE COLORADO AIR QUALITY REGULATIONS FOR LAND DEVELOPMENT, AS REQUIRED.
- THE CONTRACTOR SHALL SEQUENCE INSTALLATION OF UTILITIES IN SUCH A MANNER AS TO MINIMIZE POTENTIAL UTILITY CONFLICTS. IN GENERAL, STORM SEWER AND SANITARY SEWER SHOULD BE CONSTRUCTED PRIOR TO INSTALLATION OF THE WATER LINES AND DRY UTILITIES.
- THERE SHALL BE NO SITE CONSTRUCTION ACTIVITIES ON SATURDAYS UNLESS SPECIFICALLY APPROVED BY THE TCR CONSTRUCTION INSPECTOR AND NO SITE CONSTRUCTION ACTIVITIES ON SUNDAYS OR HOLIDAYS UNLESS THERE IS PRIOR WRITTEN APPROVAL BY THE PUBLIC WORKS DIRECTOR.
- NO SOLID OBJECT (EXCLUDING FIRE HYDRANTS AND TRAFFIC CONTROL DEVICES AND TRAFFIC SIGNS) EXCEEDING THIRTY(30) INCHES IN HEIGHT ABOVE THE FLOWLINE ELEVATION OF THE ADJACENT STREET, INCLUDING BUT NOT LIMITED TO BUILDINGS, UTILITY CABINETS, WALLS, FENCES, LANDSCAPE PLANTINGS, CROPS, CUT SLOPES, AND BERMS, SHALL BE PLACED WITHIN SIGHT DISTANCE LINES AND SIGHT DISTANCE EASEMENTS.
- THIS PROPERTY IS LOCATED WITHIN ZONE X AS PER FEMA FIRM PANELS NO. 08035C0189G AND 08035C0302G, DATED MARCH 16, 2016. NO PORTIONS OF THE PROPERTY ARE LOCATED WITHIN A DESIGNATED 100-YEAR FLOODPLAIN ZONE.
- BENCHMARK: USGS BENCHMARK #U336, A 3-1/2" BRASS CAP SET IN THE TOP OF THE EAST END OF A LARGE GRANITE BOULDER AT THE FOOT OF A ROCK OUTCROP. NAVD88 ELEVATION = 6571.41
- BASIS OF BEARINGS: SOUTH 88°55'25" WEST, A DISTANCE OF 2802.69 FEET, BEING THE BEARING OF THE NORTH LINE OF THE NORTHEAST QUARTER (NE 1/4) OF SECTION 12, TOWNSHIP 8 SOUTH, RANGE 67 WEST OF THE SIXTH PRINCIPAL MERIDIAN, AS DEFINED AND MEASURED BETWEEN A FOUND 3-1/4" DIAMETER ILLEGIBLE ALUMINUM CAP AT THE NORTHEAST CORNER OF SAID NORTHEAST QUARTER (NE 1/4) AND A FOUND 2-1/2" DIAMETER ALUMINUM CAP MARKED "ARCHER 6935 1994" AT THE NORTHWEST CORNER OF SAID NORTHEAST QUARTER (NE 1/4).

PROFESSIONAL ENGINEER CERTIFICATION

I HEREBY AFFIRM THAT THESE FINAL CONSTRUCTION PLANS WERE PREPARED UNDER MY DIRECT SUPERVISION, IN ACCORDANCE WITH ALL APPLICABLE TOWN OF CASTLE ROCK AND STATE OF COLORADO STANDARDS AND STATUTES, RESPECTIVELY; AND THAT I AM FULLY RESPONSIBLE FOR ALL DESIGN AND REVISIONS RELATIVE TO SAID PLANS.

KEVIN S. ROTH
COLORADO P.E., 35704

TOWN OF CASTLE ROCK APPROVAL

PLANS ARE HEREBY APPROVED FOR ONE YEAR FROM DATE OF DEVELOPMENT SERVICES APPROVAL

APPROVED BY:

DEVELOPMENT SERVICES

DATE

ST. FRANCIS CHURCH

PRIVATE IMPROVEMENT CONSTRUCTION PLANS

COVER SHEET

ST. FRANCIS OF ASSISI CATHOLIC CHURCH

2746 FIFTH STREET

CASTLE ROCK, COLORADO 80104

PREPARED FOR:

ISSUE DATE: 09/17/2025

BY

REVISIONS

DESIGNED BY: KSR

DRAWN BY: JH, MP

JOB NUMBER: 240702

SHEET NUMBER:

C0.00

1 of 6



6855 S. HAVANA STREET, SUITE 600
CENTENNIAL, CO 80112
PHONE: 303-841-9365

Printed by: Jacob Husehon Date: 9/17/2025 2:00 PM

File Name: S:_Projects\240702 - St. Francis Church\CADD\Sheet Sales\CD\01 - NOTES.dwg

811

Know what's below.
Call before you dig.

CALL 2-BUSINESS DAYS IN
ADVANCE BEFORE YOU DIG,
GRADE OR EXCAVATE FOR THE
MARKING OF UNDERGROUND
MEMBER UTILITIES.

TOWN OF CASTLE ROCK SANITARY SEWER CONSTRUCTION NOTES

- ALL SANITARY SEWER CONSTRUCTION IS SUBJECT TO THE GENERAL NOTES ON THE COVER SHEET OF THESE PLANS AS WELL AS THE SANITARY SEWER CONSTRUCTION NOTES LISTED HEREIN.
- ALL SANITARY SEWER PIPELINES SHALL BE PVC, SDR-35, IN ACCORDANCE WITH ASTM D-3034, BELL AND SPIGOT WITH ELASTOMERIC SEAL.
- ALL SANITARY SEWER PIPELINES SHALL HAVE A MINIMUM COVER OF 5 FEET AND A MAXIMUM COVER OF 20 FEET.
- ALL SANITARY SEWER PIPELINES SHALL BE BEDDED IN ACCORDANCE WITH TCR STANDARD DETAIL SS-8.
- ALL MANHOLE RIM ELEVATIONS GIVEN ON THESE PLANS ARE TO CONSIDERED APPROXIMATE. THE CONTRACTOR SHALL SET THE FINAL RIM ELEVATION BASED ON THE COMPLETE FINISH SURFACE AND PER TCR STANDARD DETAIL SS-3.
- SANITARY SEWER PIPELINE SHALL BE ALIGNED 6 FEET OFF THE SOUTH AND WEST GUTTER FLOW LINES OF PUBLIC STREETS WHEREVER POSSIBLE.
- ALL SEWER LINES SHALL HAVE A MINIMUM HORIZONTAL SEPARATION OF 10 FEET EDGE-TO-EDGE FROM ALL WATER LINES. WHERE LINES CROSS, THERE SHALL BE A MINIMUM OF 18" CLEAR VERTICAL SEPARATION.
- ALL SANITARY SEWER LINES MUST BE TESTED IN ACCORDANCE WITH SECTION 450.6 OF THE TOWN OF CASTLE ROCK CONSTRUCTION METHODOLOGY AND MATERIALS MANUAL IN THE PRESENCE OF A TCR CONSTRUCTION INSPECTOR.
- ALL SANITARY SEWER LINE TRENCHES SHALL BE SLOPED OR BRACED AND SHEETED AS NECESSARY FOR THE SAFETY OF THE WORKERS AND THE PROTECTION OF OTHER UTILITIES. IN COMPLIANCE WITH ALL APPLICABLE STATE AND FEDERAL REQUIREMENTS. ALL EXCAVATION OPERATION SAFETY IS THE RESPONSIBILITY OF THE CONTRACTOR.
- SANITARY SEWER SERVICES SHALL BE CONNECTED A MINIMUM OF 5 FEET OUTSIDE OF MANHOLES WITH A WYE CONNECTION IN ACCORDANCE WITH TCR STANDARD DETAIL SS-2.
- MINIMUM COVER FOR SANITARY SEWER SERVICE LINES SHALL BE 5 FEET AND THE MINIMUM SLOPE SHALL BE 2.0%.
- ALL SANITARY SEWER SERVICE LINES SHALL BE CONSTRUCTED ALONG THE SHORTEST AND STRAIGHTEST ROUTE POSSIBLE IN CONFORMANCE WITH THE TOWN OF CASTLE ROCK WASTEWATER SYSTEM DESIGN CRITERIA MANUAL.
- THE MINIMUM HORIZONTAL SEPARATION BETWEEN UTILITY LINES CARRYING THE SAME MATERIAL (E.G., WASTEWATER AND WASTEWATER) SHALL BE 5 FEET.
- THE PLUM CREEK WASTEWATER AUTHORITY MUST APPROVE OIL AND GREASE INTERCEPTORS FOR COMMERCIAL INSTALLATIONS.
- ALL MANHOLES SHALL BE PLACED ON A MINIMUM OF 1' OF ¾" WASH ROCK. IF ADDITIONAL SUBGRADE IS DISTURBED, EXCAVATION SHALL BE BACKFILLED WITH ¾" WASH ROCK OR OTHER APPROVED STRUCTURAL SOIL COMPACTED TO 95% OF ASTM D698 UNLESS OTHERWISE INSTRUCTED BY THE INSPECTOR.
- FOR SANITARY SEWER MAIN CROSSING A STORM SEWER, EACH JOINT OF THE STORM SEWER WITHIN THE TRENCH WIDTH OF THE UTILITY CROSSING SHALL BE ENCASED IN A CONCRETE COLLAR A MINIMUM 6-INCHES THICK AND EXTENDING AT LEAST 6-INCHES EACH SIDE OF EACH JOINT PER SECTION 9.5.4 OF THE TOCR STORM DRAINAGE CRITERIA MANUAL.

TOWN OF CASTLE ROCK TRACER WIRE INSTALLATION NOTES

- ALL WORK SHALL BE DONE IN ACCORDANCE WITH CURRENT TOWN OF CASTLE ROCK STANDARD NOTES, DETAILS AND SPECIFICATIONS.
- TRACER WIRE IS REQUIRED ON ALL UNDERGROUND PIPE. A MAINLINE TRACER WIRE MUST BE INSTALLED WITH ALL SERVICE LATERAL TRACER WIRES PROPERLY CONNECTED TO ENSURE FULL LOCATING CAPABILITIES FROM A SINGLE CONNECTION POINT.
- TRACER WIRE COLORS FOR STORM SEWER, DRAIN LINES, SANITARY SEWER, AND WATER MAINS SHALL BE IN ACCORDANCE WITH AMERICAN PUBLIC WORKS ASSOCIATION (APWA) UNIFORM COLOR CODE. ALL GROUNDING WIRE SHALL BE RED OR BLACK.
- "OPEN TRENCH" TRACER WIRE SHALL BE #8 OR #10 AWG COPPER SOLID OR #12 AWG COPPER CLAD HIGH STRENGTH WITH MINIMUM 30-MIL HDPE INSULATION THICKNESS COMPLYING WITH ASTM D-1248, AND A MINIMUM AVERAGE TENSILE BREAK LOAD OF 450 LBS.
- TRACER WIRE SHALL BE SECURED EVERY 5 FEET TO THE TOP OF THE PIPE AND TO THE SIDES OF MANHOLES AND INLETS USING TAPE, PLASTIC TIES, OR APPROVED ADHESIVE AT 5-FOOT INTERVALS.
- TRACER WIRE SHALL BE SECURELY BONDED TOGETHER AT ALL WIRE JOINTS WITH LOCKABLE, CORROSION PROOF, WATERTIGHT CONNECTORS SPECIFICALLY DESIGNED FOR DIRECT BURIAL, AND FILLED WITH NON-HARDENING DIELECTRIC SILICONE SEALANT.
- ANY DAMAGE OCCURRING DURING INSTALLATION OF THE TRACER WIRE MUST BE IMMEDIATELY REPAIRED BY REMOVING THE DAMAGED WIRE AND INSTALLING A NEW SECTION OF WIRE WITH APPROVED CONNECTORS. TAPING AND/OR SPRAY COATING IS NOT ALLOWED.
- A MINIMUM OF 2 FEET OF EXCESS/SLACK WIRE IS REQUIRED IN ALL TRACER WIRE TEST STATIONS, MANHOLES, AND INLETS AFTER MEETING FINAL ELEVATION.
- TRACER WIRE MUST BE PROPERLY GROUNDED AT ALL DEAD ENDS (MANHOLES, INLETS, OUTFALLS, FUTURE CONNECTIONS, ETC.) USING A MAGNESIUM GROUND ROD. THE GROUND ROD WILL BE CONNECTED TO 12- OR 14-AWG COPPER-CLAD STEEL WIRE WITH 30 MIL HDPE INSULATION AND RATED FOR DIRECT BURY USE AT 30 VOLTS WITH 21% CONDUCTIVITY.
- TEST STATIONS SHALL PROVIDE PROTECTED ACCESS FOR A DIRECT CONNECTION TO THE TRACER WIRE SYSTEM AT GROUND SURFACE.
- TRUNK LINE TRACER WIRE SHALL BE CONTINUOUS, AND PASS AROUND THE OUTSIDE OF VALVES AND OTHER STRUCTURES ON THE NORTH OR EAST SIDE.
- THE CONTRACTOR SHALL OBTAIN ALL REQUIRED PERMITS (EXCAVATION, CONCRETE, TRAFFIC CONTROL, ETC.) AND PROVIDE A MINIMUM TWENTY-FOUR (24) HOURS' NOTICE TO THE ON-SITE TCR CONSTRUCTION INSPECTOR, (720) 733-2200, TO REQUEST A TRACER WIRE INSPECTION.
- ALL NEW TRACER WIRE INSTALLATIONS SHALL BE TESTED AND LOCATED PRIOR TO ACCEPTANCE. TESTING AND LOCATING SHALL BE PERFORMED BY THE TCR CONSTRUCTION INSPECTOR AT THE COMPLETION OF ROUGH GRADING AND PRIOR TO FINAL ACCEPTANCE OF THE PROJECT. ANY DEFICIENCIES SHALL BE CORRECTED PRIOR TO FINAL ACCEPTANCE.

RLEG GENERAL NOTES:

- UNLESS OTHERWISE MODIFIED HEREIN, ALL MATERIALS, WORKMANSHIP, AND CONSTRUCTION SHALL MEET OR EXCEED THE STANDARDS AND SPECIFICATIONS SET FORTH BY THE GOVERNING MUNICIPALITY, DISTRICT, AGENCY OR ENTITY. IF THE GOVERNING MUNICIPALITY, DISTRICT, AGENCY OR ENTITY DOES NOT HAVE A STANDARD, AN APPLICABLE STANDARD FROM THE COLORADO DEPARTMENT OF TRANSPORTATION (CDOT) STANDARDS (M & S STANDARDS, AND STANDARD SPECIFICATIONS FOR ROAD AND BRIDGE CONSTRUCTION) SHALL BE ADHERED TO. FURTHER ALL OTHER APPLICABLE STATE AND FEDERAL REGULATIONS ARE TO BE FOLLOWED. WHERE THERE IS CONFLICT BETWEEN THESE PLANS AND THE SPECIFICATIONS, OR ANY APPLICABLE STANDARDS OR REGULATIONS, THE MOST RESTRICTIVE STANDARD SHALL APPLY.
- ALL REFERENCES TO ANY PUBLISHED STANDARDS SHALL REFER TO THE LATEST REVISION OF SAID STANDARD, UNLESS SPECIFICALLY STATED OTHERWISE.
- EXISTING UTILITIES SHOWN ON THIS PLAN ARE BASED UPON THE BEST INFORMATION AVAILABLE AS SUPPLIED BY SURFACE EVIDENCE AND UTILITY COMPANY MAPS. UTILITIES THAT EXIST MAY NOT BE SHOWN HEREIN. THE SIZE, LOCATION, TYPE AND NUMBER OF UTILITY SHALL BE VERIFIED BY THE CONTRACTOR PRIOR TO CONSTRUCTION AND NOTIFICATION OF ANY DISCREPANCY SHALL BE MADE TO THE OWNER AND ENGINEER BEFORE ANY OTHER WORK IS PERFORMED. THE CONTRACTOR SHALL CONTACT THE UTILITY NOTIFICATION CENTER OF COLORADO (UNCC) AT 811, AT LEAST 2 WORKING DAYS PRIOR TO BEGINNING EXCAVATION OR GRADING, TO HAVE ALL REGISTERED UTILITY LOCATIONS MARKED. OTHER UNREGISTERED UTILITY ENTITIES (I.E. DITCH / IRRIGATION COMPANY) ARE TO BE LOCATED BY CONTACTING THE RESPECTIVE REPRESENTATIVE. UTILITY SERVICE LATERALS ARE ALSO TO BE LOCATED PRIOR TO BEGINNING EXCAVATION OR GRADING.
- THE CONTRACTOR SHALL BE RESPONSIBLE FOR PROTECTING ALL UTILITIES DURING CONSTRUCTION AND FOR COORDINATING WITH THE APPROPRIATE UTILITY COMPANY FOR ANY UTILITY CROSSINGS REQUIRED.
- A STATE CONSTRUCTION DEWATERING WASTEWATER DISCHARGE PERMIT IS REQUIRED IF DEWATERING IS REQUIRED IN ORDER TO INSTALL UTILITIES OR WATER IS DISCHARGED INTO A STORM SEWER, CHANNEL, IRRIGATION DITCH OR ANY WATERS OF THE UNITED STATES.
- THE CONTRACTOR SHALL BE RESPONSIBLE FOR ALL ASPECTS OF JOB SITE SAFETY INCLUDING, BUT NOT LIMITED TO, EXCAVATION, TRENCHING, SHORING, TRAFFIC CONTROL, AND SECURITY.
- DIMENSIONS FOR LAYOUT AND CONSTRUCTION ARE NOT TO BE SCALED FROM ANY DRAWING. IF PERTINENT DIMENSIONS ARE NOT SHOWN, CONTACT THE DESIGNER FOR CLARIFICATION, AND ANNOTATE THE DIMENSION ON THE AS-BUILT RECORD DRAWINGS.
- IF, DURING THE CONSTRUCTION PROCESS, CONDITIONS ARE ENCOUNTERED WHICH COULD INDICATE A SITUATION THAT IS NOT IDENTIFIED IN THE PLANS OR SPECIFICATIONS, THE DEVELOPER SHALL CONTACT THE DESIGNER AND THE LOCAL ENTITY ENGINEER IMMEDIATELY.
- THE CONTRACTOR SHALL REFER TO AN APPROVED GEOTECHNICAL STUDY FOR ADDITIONAL INFORMATION PERTAINING TO THE SITE CONSTRUCTION, MATERIALS AND PAVEMENTS.
- CONTRACTOR SHALL REFER TO THE APPROVED EROSION CONTROL MANAGEMENT PLAN FOR IMPLEMENTATION OF BEST MANAGEMENT PRACTICES TO MINIMIZE OR ELIMINATE EROSION AND SEDIMENT TRANSPORT AT ALL TIMES.
- NO DIMENSIONS SHALL BE SCALED FROM THE PLANS. IF SPECIFIC DIMENSIONS ARE NEEDED, CONTACT THE ENGINEER.
- THE BUILDING FOOTPRINT SHOWN ON THE CIVIL PLANS IS APPROXIMATE. REFERENCE THE ARCHITECTURAL PLANS FOR EXACT DIMENSIONS.
- ELECTRICAL TRANSFORMER SHOWN IS APPROXIMATE. FINAL LOCATION WILL NEED TO BE COORDINATED WITH THE UTILITY PROVIDER.
- SITE LIGHTING SHOWN FOR REFERENCE ONLY. FINAL LIGHT POLE FOUNDATION DESIGN SHALL BE PROVIDED BY THE STRUCTURAL ENGINEER.
- CONTRACTOR SHALL COORDINATE UTILITY CONNECTIONS AT THE BUILDING WITH THE MECHANICAL DRAWINGS.

DEMOLITION NOTES:

- THE WORK GENERALLY INCLUDES REMOVAL/DEMOLITION OF INDICATED EXISTING SURFACE FEATURES (I.E. STRUCTURES, CURB, GUTTER, DRAINAGE STRUCTURES, ASPHALT, LIGHTS, VEGETATION, ETC.) AND UNDERGROUND UTILITIES (I.E. ELECTRIC LINES, GAS LINES, FIBER OPTIC LINES, DRAINAGE LINES, ETC.) WITHIN THE PROPERTY BOUNDARY. NO WORK UNLESS SPECIFICALLY NOTED SHALL BE OUTSIDE OF THE SUBJECT PROPERTY. SEE PLANS FOR LIMITS OF REMOVAL/ DEMOLITION.
- LIMITS OF REMOVAL SHOWN ARE APPROXIMATE.
- CONTRACTOR IS RESPONSIBLE FOR THE MEANS AND METHODS INCLUDING SITE SAFETY FOR ALL ASPECTS OF DEMOLITION INCLUDING OPERATION WITHIN THE REGULATIONS OF GOVERNING AGENCIES.
- ALL UNDERGROUND STORM SEWER, WATER, SANITARY SEWER, GAS, ELECTRIC, OTHER UTILITY LOCATIONS, AND EXISTING SITE APPURTENANCES ARE BASED ON THE SURVEY PREPARED FOR THE SITE (DATED 5/8/23) AND ARE TO BE CONSIDERED APPROXIMATE ONLY. ANY DISCREPANCIES SHALL BE BROUGHT TO THE ATTENTION OF THE ENGINEER.
- ANY ITEMS NOTED AS "REMOVE" SHALL BE DEMOLISHED/REMOVED FROM THE SITE. ALL ITEMS NOTED "VERIFY/REMOVE" SHALL BE REMOVED ONLY AFTER VERIFICATION THAT THE UTILITY IS NO LONGER NEEDED TO PROVIDE SERVICE TO ANY ADJACENT PROPERTIES OR USERS. COORDINATE WITH LOCAL UTILITY PROVIDER. ALL ITEMS NOTED FOR REUSE SHALL BE REPLACED AS DIRECTED. HOWEVER, THE GOVERNING AGENCY (IN THE INSTANCE OF PUBLIC INFRASTRUCTURE) OR THE ENGINEER SHALL DETERMINE IF THE ITEM IS IN ADEQUATE CONDITION TO BE REUSED.
- ITEMS TO BE REUSED SHALL BE REMOVED AND SAFELY STORED AS NECESSARY PRIOR TO REPLACEMENT.
- UNLESS SPECIFICALLY DIRECTED, THE CONTRACTOR SHALL DISPOSE OF CONCRETE, ASPHALT RUBBLE AND ANY OTHER DEMOLISHED/ REMOVED MATERIALS OFFSITE.
- CONTRACTOR SHALL DISPOSE OF AND TRANSPORT DEBRIS TO OFFSITE IN A SAFE AND LEGAL MANNER AND SHALL NOT STORE OR BURN MATERIALS ONSITE. CONTRACTOR SHALL HANDLE AND DISPOSE OF ALL DEBRIS IN ACCORDANCE WITH ALL LOCAL, STATE, AND FEDERAL REGULATIONS. DISPOSAL SHALL BE TRANSPORTED TO AN APPROVED LANDFILL OR OTHER APPROVED FACILITY.
- CONCRETE SHALL BE REMOVED TO THE NEAREST JOINT.
- THE CONTRACTOR SHALL VERIFY ALL UTILITIES HAVE BEEN DISCONNECTED AS REQUIRED FOR THE WORK.
- CONTRACTOR SHALL ERECT BARRIERS, FENCES, GUARDRAILS, ENCLOSURES, ETC. TO PROTECT THE SITE AND IN ACCORDANCE WITH THE EROSION CONTROL PLAN.
- THE CONTRACTOR SHALL PROVIDE ALL NECESSARY TRAFFIC CONTROL (SIGNS, BARRICADES, FLAGMEN, LIGHTS, ETC) IN ACCORDANCE WITH THE MUTCD, CURRENT EDITION, AS REQUIRED FOR THE WORK.
- CONTRACTOR SHALL OBTAIN ALL PERMITS AND LICENSES REQUIRED FOR DEMOLITION OF WORK SHOWN.
- CONTRACTOR SHALL PROTECT ALL EXISTING SURVEY MONUMENTATION AND BENCHMARKS). CONTRACTOR SHALL HAVE A LICENSED SURVEYOR REPLACE ANY DAMAGED OR DISTURBED MONUMENTATION AT THE CONTRACTOR'S COST.
- CONTRACTOR SHALL PROTECT ALL EXISTING STRUCTURES, FEATURES, IMPROVEMENTS, AND UTILITIES (OVERHEAD OR UNDERGROUND) AT ALL TIMES DURING DEMOLITION AND CONSTRUCTION NOT INTENDED TO BE REMOVED OR DEMOLISHED. CONTRACTOR WILL BE RESPONSIBLE FOR ALL RESULTANT COSTS DUE TO SUCH DAMAGES.

PROTH LANG

ENGINEERING GROUP, LLC

6855 S. HAVANA STREET, SUITE 600
CENTENNIAL, CO 80112
PHONE: 303-844-9365

ST. FRANCIS CHURCH

PRIVATE IMPROVEMENT CONSTRUCTION PLANS

NOTES

ST. FRANCIS OF ASSISI CATHOLIC CHURCH

2746 FIFTH STREET

CASTLE ROCK, COLORADO 80104

PREPARED FOR:

ISSUE DATE:	09/17/2025		BY					
	DATE	REVISIONS						

DESIGNED BY: KSR

DRAWN BY: J.JH, MP

JOB NUMBER: 240702

PROFESSIONAL ENGINEER CERTIFICATION

I HEREBY AFFIRM THAT THESE FINAL CONSTRUCTION PLANS WERE PREPARED UNDER MY DIRECT SUPERVISION, IN ACCORDANCE WITH ALL APPLICABLE TOWN OF CASTLE ROCK AND STATE OF COLORADO STANDARDS AND STATUTES, RESPECTIVELY; AND THAT I AM FULLY RESPONSIBLE FOR ALL DESIGN AND REVISIONS RELATIVE TO SAID PLANS.

KEVIN S. ROTH
COLORADO P.E., 35704

TOWN OF CASTLE ROCK APPROVAL

PLANS ARE HEREBY APPROVED FOR ONE YEAR FROM
DATE OF DEVELOPMENT SERVICES' APPROVAL

APPROVED BY:

DEVELOPMENT SERVICES

DATE

SHEET NUMBER:

C0.01

2 of 6

CASTLE ROCK, COLORADO 80104

PREPARED FOR:

ISSUE DATE: 09/17/2025

DESIGNED BY:	KSR
--------------	-----

DRAWN BY:	JJH, MP
-----------	---------

JOB NUMBER:	240702
-------------	--------

HORIZONTAL SCALE: 1" = 30'

SHEET NUMBER:

C3.10

3 of 6





1. ALL UTILITIES, SIDEWALK, PAVEMENT, CURB AND GUTTER, AND LANDSCAPING IS TO REMAIN UNLESS OTHERWISE NOTED ON THE PLAN.
2. ALL ITEMS TO BE DEMOLISHED/DISTURBED DURING CONSTRUCTION SHALL BE RESTORED/RECONSTRUCTED TO THEIR ORIGINAL CONDITION OR AS SPECIFIED ON THESE PLANS.



Know what's below.
Call before you dig.

**CALL 2-BUSINESS DAYS IN
ADVANCE BEFORE YOU DIG,
GRADE OR EXCAVATE FOR THE
MARKING OF UNDERGROUND
MEMBER UTILITIES.**

811 Know what's below.
Call before you dig.
CALL 2-BUSINESS DAYS IN
ADVANCE BEFORE YOU DIG.
GRADE OR EXCAVATE FOR THE
MARKING OF UNDERGROUND
MEMBER UTILITIES.

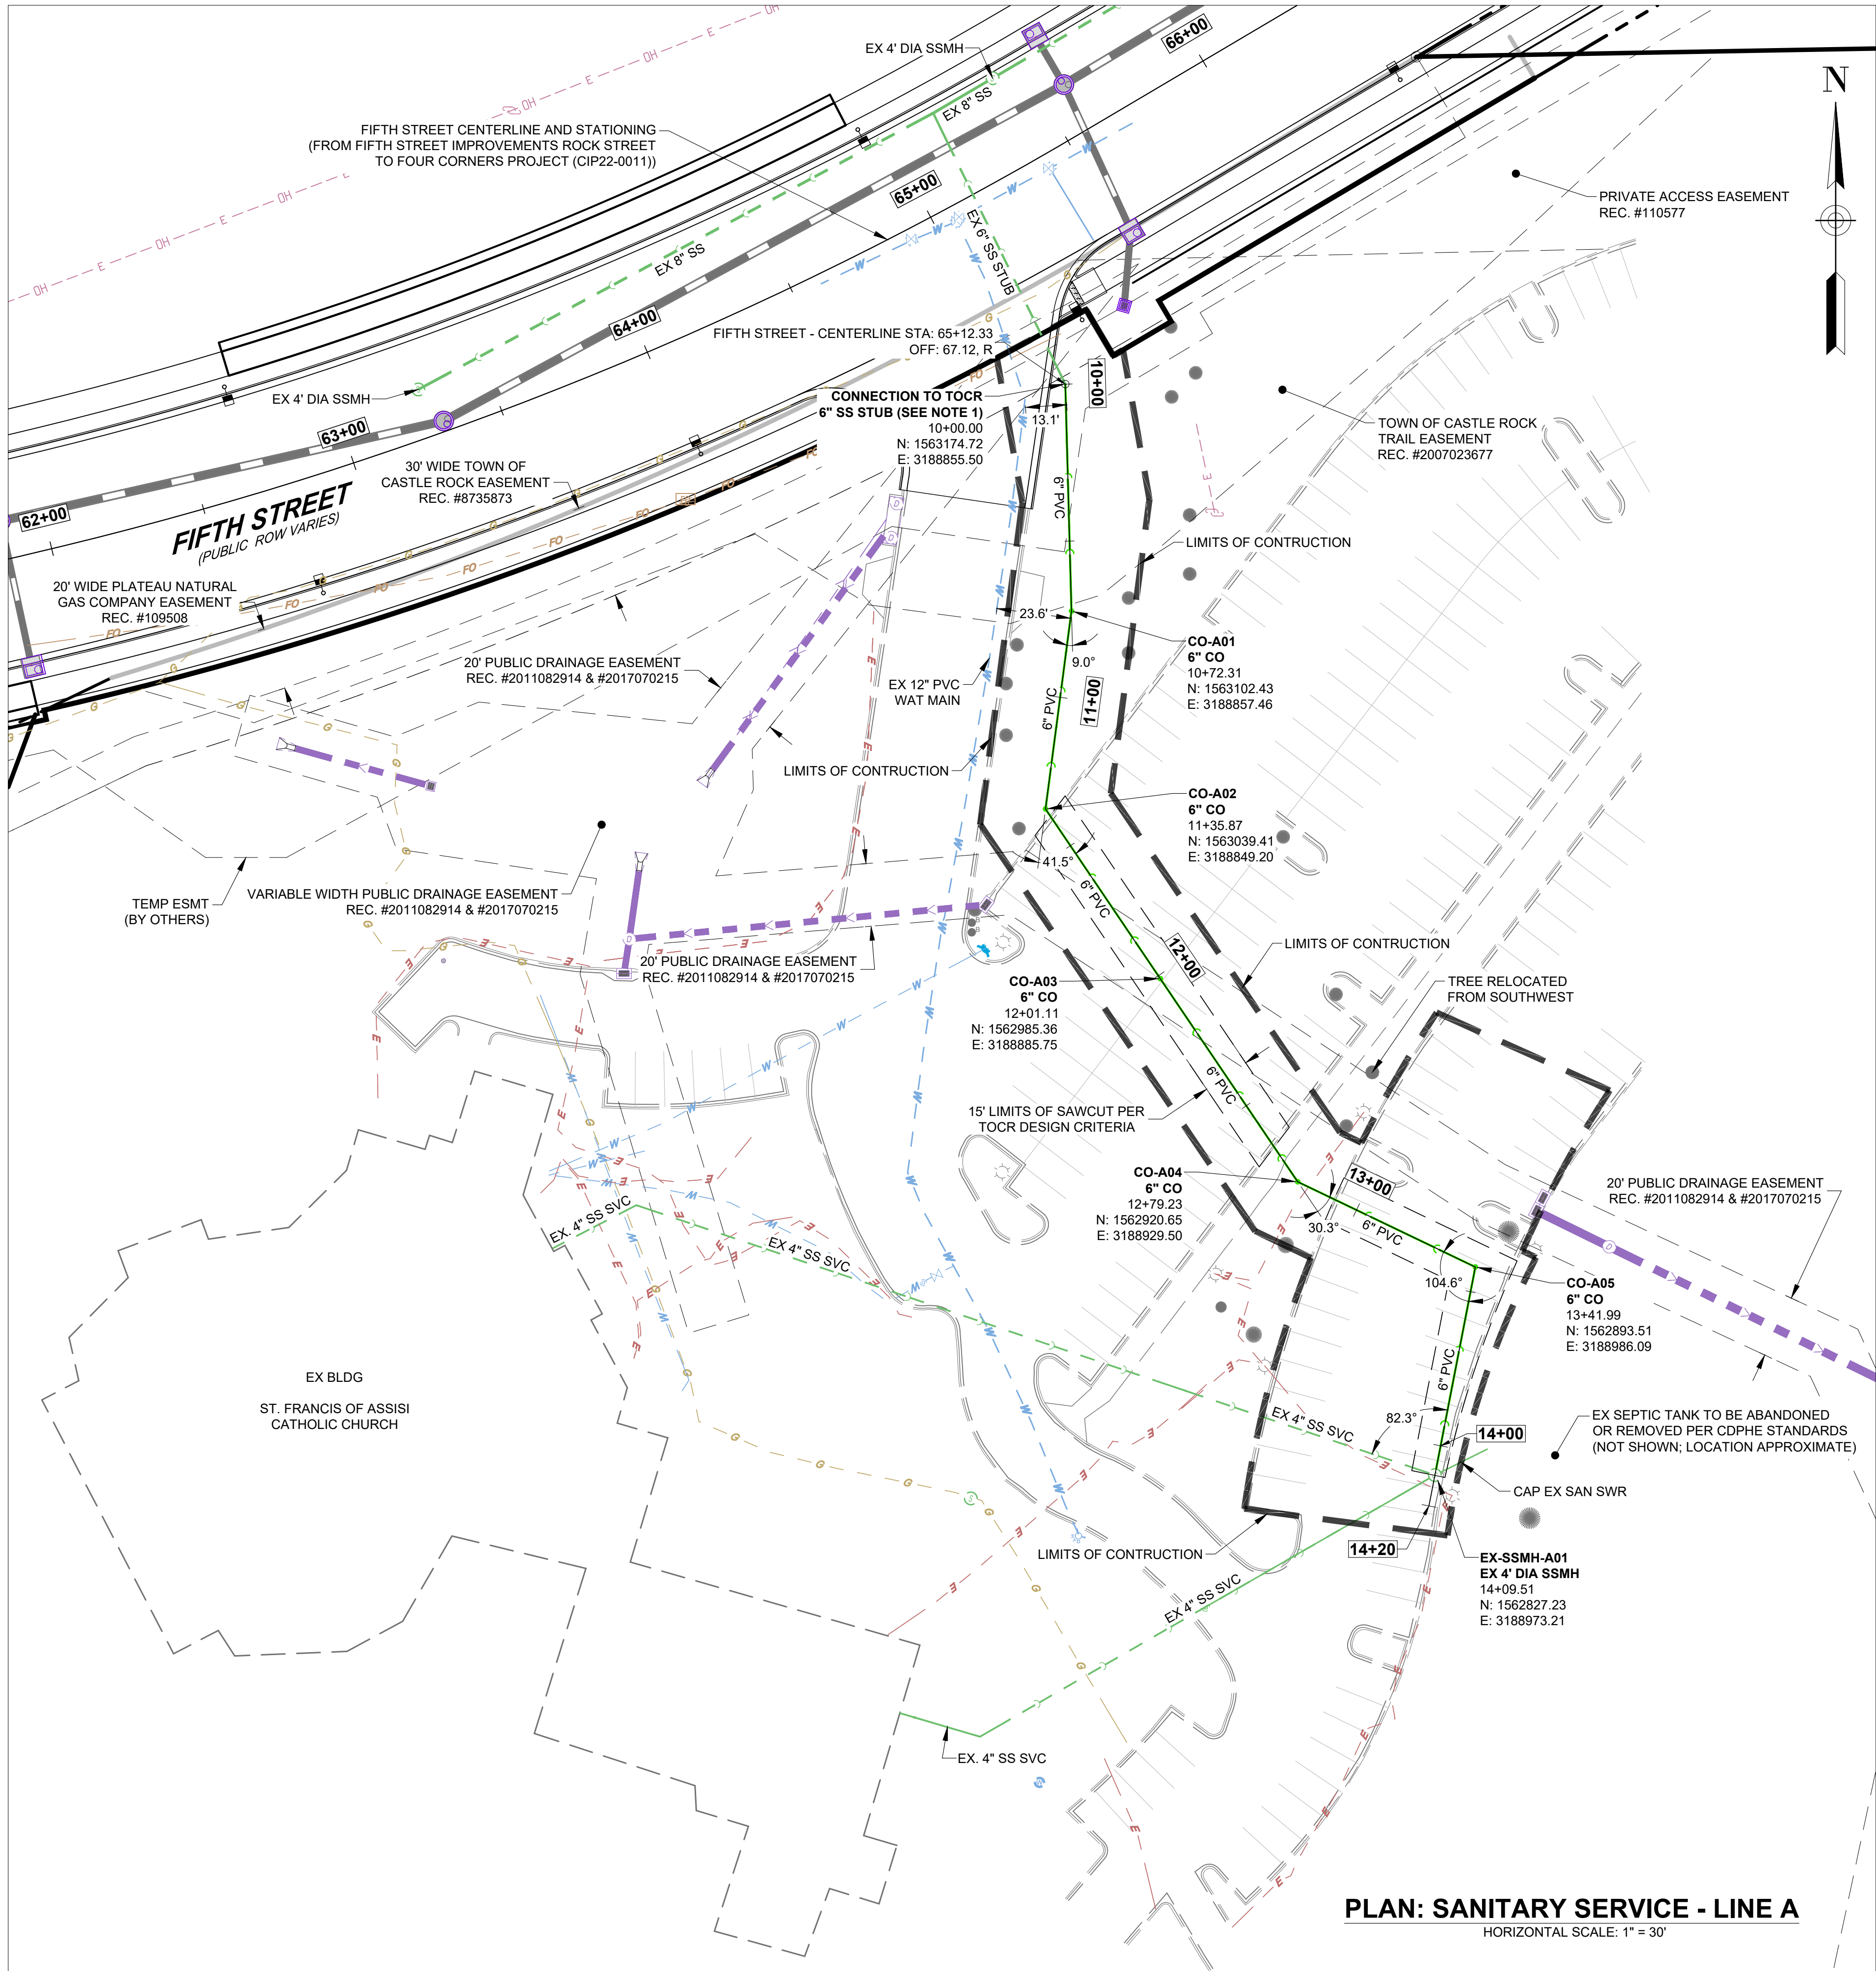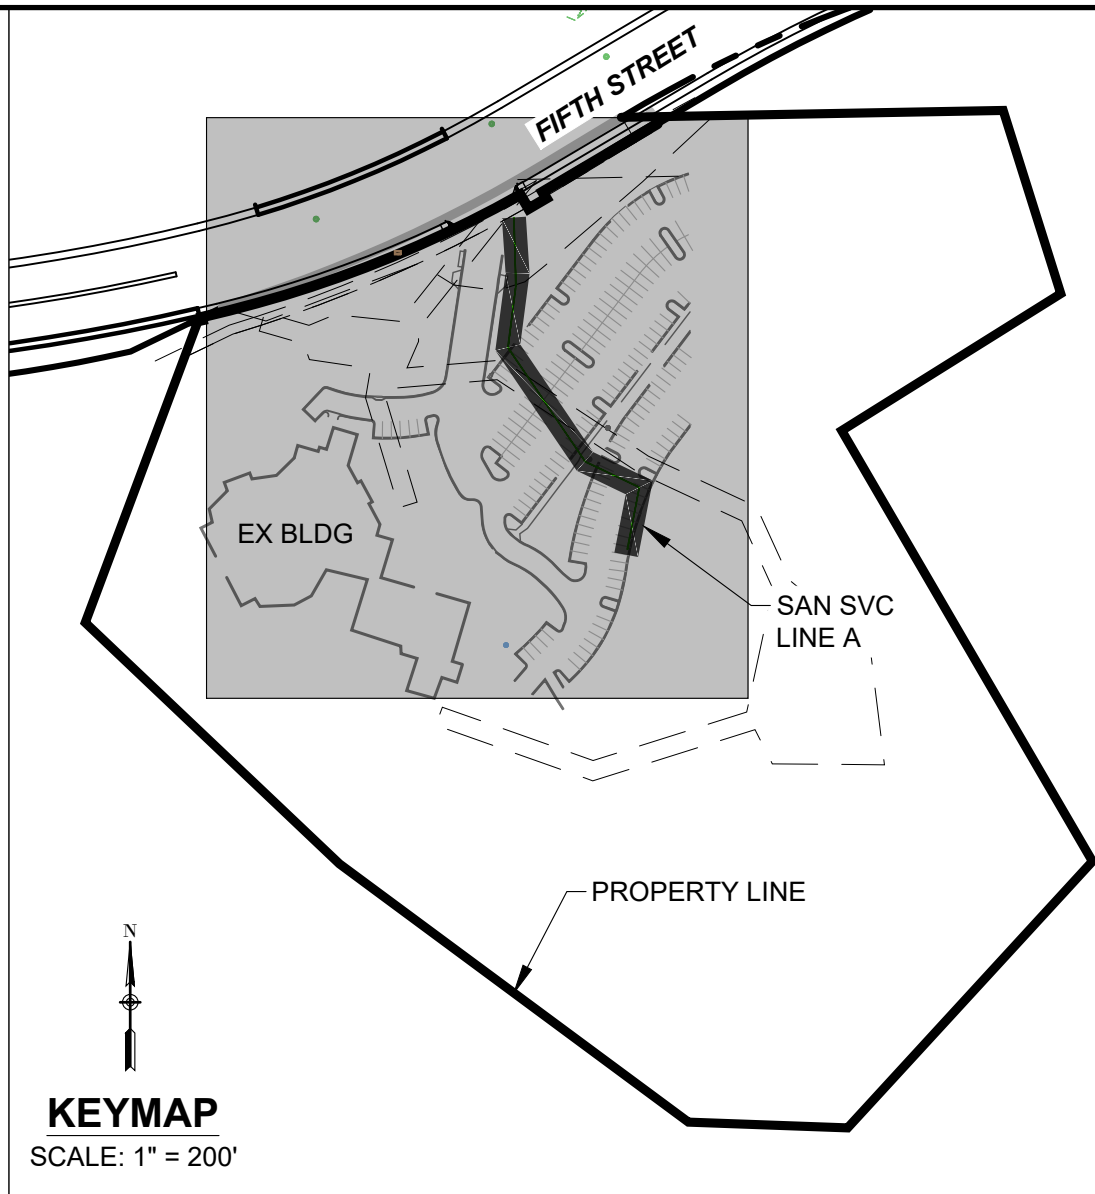

LINETYPE LEGEND	
PROPOSED	EXISTING
E	E
FO	FO
G	G
L	L
OH	OH
S	S
W	W
SYMBOLS LEGEND	
C	CLEANOUT
E	ELECTRIC METER
F	FIRE DEPARTMENT CONNECTION
H	FIRE HYDRANT
G	GAS METER
V	GATE VALVE
P	LIGHT POLE
S	SANITARY MANHOLE
I	STORM INLET
M	STORM MANHOLE
T	TRANSFORMER
T	TREE
U	UTILITY POLE
W	WATER METER

NOTES:

- CONTRACTOR SHALL PROVIDE A MINIMUM SEVENTY TWO (72) HOURS' NOTICE TO THE ON-SITE TCR CONSTRUCTION INSPECTOR, (720) 733-2200, PRIOR TO MAKING ANY CONNECTIONS OR TIE-INS TO EXISTING WATER, SANITARY SEWER, AND/OR STORM SEWER SYSTEMS PROVIDED THAT THE UTILITY TIE-IN DOES NOT DISRUPT SERVICE TO EXISTING OR WATER CUSTOMERS. IF THE TIE-IN WILL DISRUPT UTILITY SERVICE, THEN CONTRACTOR SHALL PROVIDE A MINIMUM OF THREE (3) WEEKS' NOTICE TO THE TCR CONSTRUCTION INSPECTOR TO ALLOW TIME FOR CR WATER TO PROVIDE WRITTEN NOTIFICATION TO EXISTING CUSTOMERS AFFECTED BY THE TIE-IN. ALL TOWN UTILITY TIE-INS MUST BE APPROVED BY CR WATER PRIOR TO COMMENCING WORK.
- ALL LANDSCAPING DISTURBED DURING CONSTRUCTION SHALL BE RETURNED TO ITS ORIGINAL CONDITION.
- ALL DISTURBED GROUND SHALL BE GRASS SEEDED WITH AN APPROVED SEEDING MIX FOLLOWING COMPLETION OF BACKFILL.

PROFESSIONAL ENGINEER CERTIFICATION

I HEREBY AFFIRM THAT THESE FINAL CONSTRUCTION PLANS WERE PREPARED UNDER MY DIRECT SUPERVISION, IN ACCORDANCE WITH ALL APPLICABLE TOWN OF CASTLE ROCK AND STATE OF COLORADO STANDARDS AND STATUTES, RESPECTIVELY; AND THAT I AM FULLY RESPONSIBLE FOR ALL DESIGN AND REVISIONS RELATIVE TO SAID PLANS.

KEVIN S. ROTH
COLORADO P.E., 35704

TOWN OF CASTLE ROCK APPROVAL

PLANS ARE HEREBY APPROVED FOR ONE YEAR FROM DATE OF DEVELOPMENT SERVICES APPROVAL

APPROVED BY:

DEVELOPMENT SERVICES

DATE

ST. FRANCIS CHURCH

PRIVATE IMPROVEMENT CONSTRUCTION PLANS

SANITARY SEWER SITE PLAN

ST. FRANCIS OF ASSISI CATHOLIC CHURCH

2746 FIFTH STREET

CASTLE ROCK, COLORADO 80104

PREPARED FOR:

ISSUE DATE: 09/17/2025

DATE REVISIONS

DESIGNED BY: KSR

DRAWN BY: J.J.H. MP



JOB NUMBER: 240702

30 0 30
HORIZONTAL SCALE: 1" = 30'

SHEET NUMBER:

C8.10

4 of 6

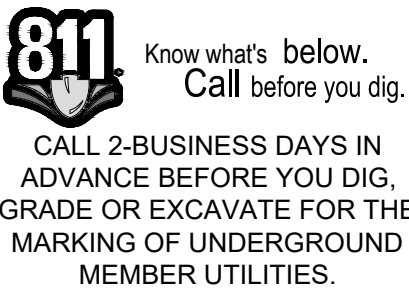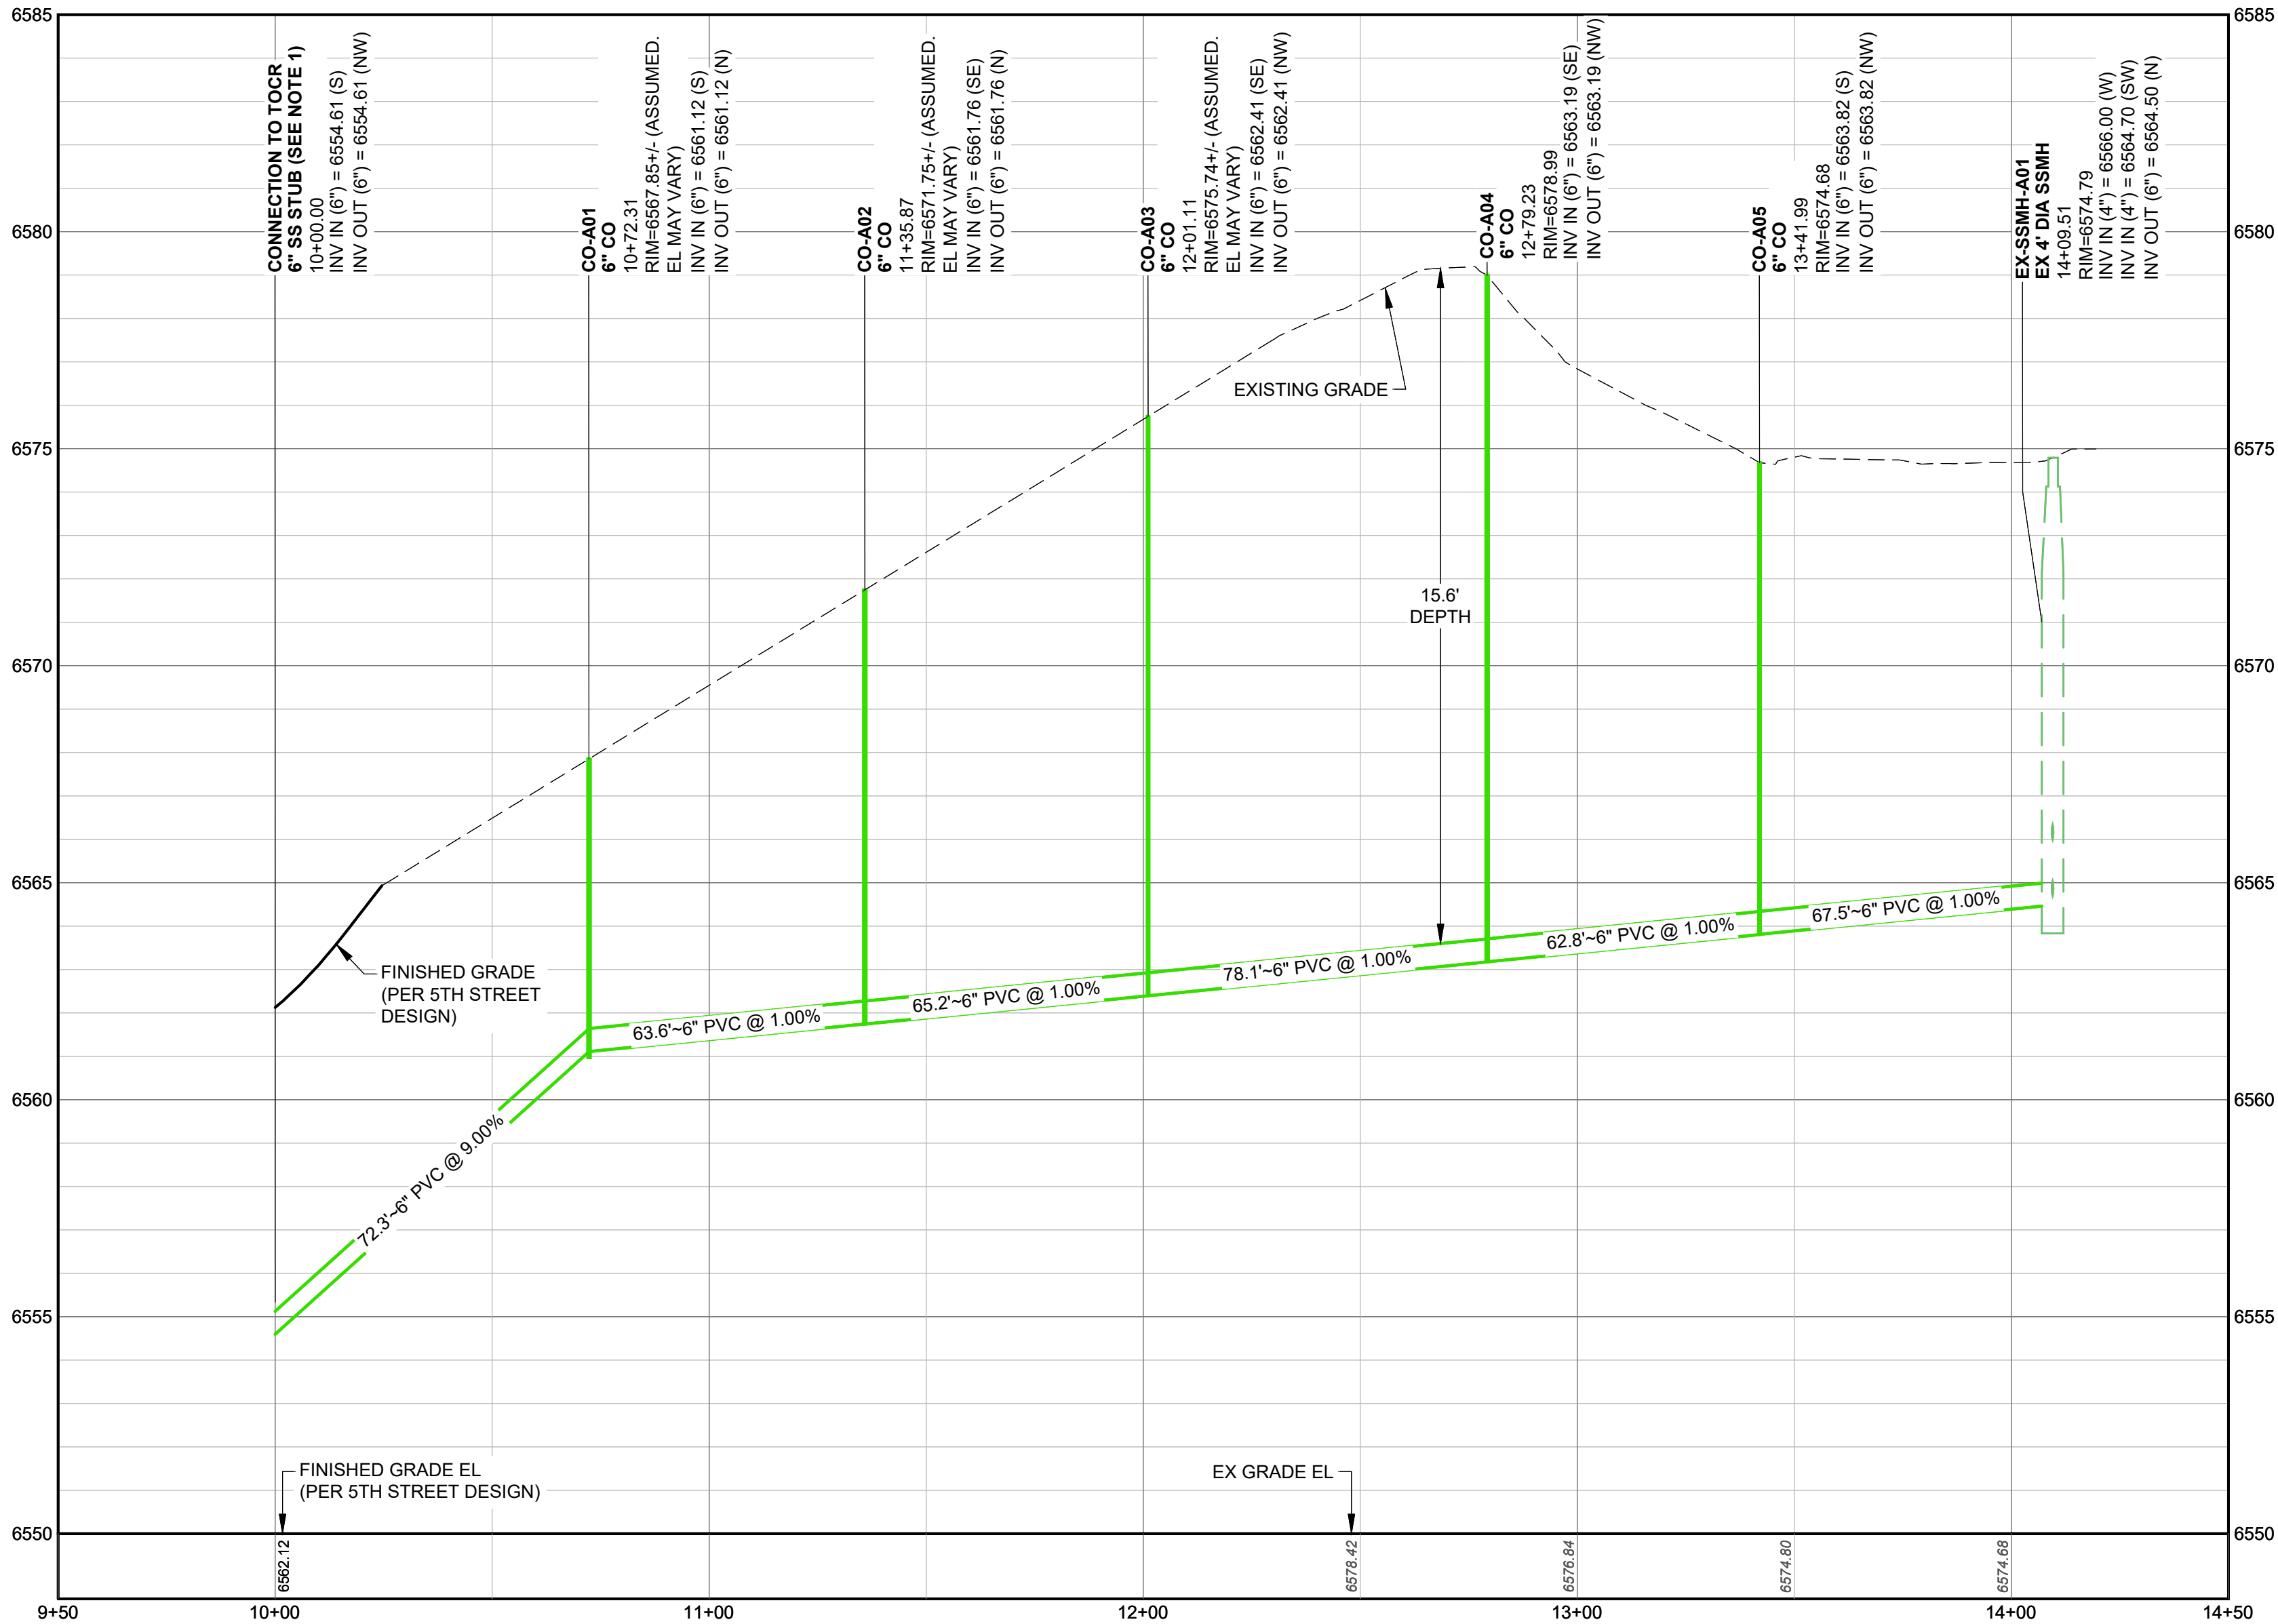

PROFILE: SANITARY SERVICE - LINE A
HORIZONTAL SCALE: 1" = 30'
VERTICAL SCALE: 1" = 3'

NOTES:

- CONTRACTOR SHALL PROVIDE A MINIMUM SEVENTY TWO (72) HOURS' NOTICE TO THE ON-SITE TCR CONSTRUCTION INSPECTOR, (720) 733-2200, PRIOR TO MAKING ANY CONNECTIONS OR TIE-INS TO EXISTING WATER, SANITARY SEWER, AND/OR STORM SEWER SYSTEMS PROVIDED THAT THE UTILITY TIE-IN DOES NOT DISRUPT SERVICE TO EXISTING OR WATER CUSTOMERS. IF THE TIE-IN WILL DISRUPT UTILITY SERVICE, THEN CONTRACTOR SHALL PROVIDE A MINIMUM OF THREE (3) WEEKS' NOTICE TO THE TCR CONSTRUCTION INSPECTOR TO ALLOW TIME FOR CR WATER TO PROVIDE WRITTEN NOTIFICATION TO EXISTING CUSTOMERS AFFECTED BY THE TIE-IN. ALL TOWN UTILITY TIE-INS MUST BE APPROVED BY CR WATER PRIOR TO COMMENCING WORK.
- SANITARY SERVICE SLOPES LESS THAN 2% PER TCV25-0034.

PROFESSIONAL ENGINEER CERTIFICATION

I HEREBY AFFIRM THAT THESE FINAL CONSTRUCTION PLANS WERE PREPARED UNDER MY DIRECT SUPERVISION, IN ACCORDANCE WITH ALL APPLICABLE TOWN OF CASTLE ROCK AND STATE OF COLORADO STANDARDS AND STATUTES, RESPECTIVELY; AND THAT I AM FULLY RESPONSIBLE FOR ALL DESIGN AND REVISIONS RELATIVE TO SAID PLANS.

KEVIN S. ROTH
COLORADO P.E., 35704

TOWN OF CASTLE ROCK APPROVAL

PLANS ARE HEREBY APPROVED FOR ONE YEAR FROM DATE OF DEVELOPMENT SERVICES' APPROVAL

APPROVED BY:

DEVELOPMENT SERVICES

DATE

ST. FRANCIS CHURCH

PRIVATE IMPROVEMENT CONSTRUCTION PLANS

SANITARY SEWER PROFILE

ST. FRANCIS OF ASSISI CATHOLIC CHURCH
2746 FIFTH STREET
CASTLE ROCK, COLORADO 80104

ISSUE DATE: 09/17/2025

DATE	REVISIONS	BY

DESIGNED BY: KSR

DRAWN BY: J.J.H. MP

JOB NUMBER: 240702

30 0 30
HORIZONTAL SCALE: 1" = 30'




SHEET NUMBER:

C8.11

5 of 6



6855 S. HAVANA STREET, SUITE 600
CENTENNIAL, CO 80112
PHONE: 303-844-9365

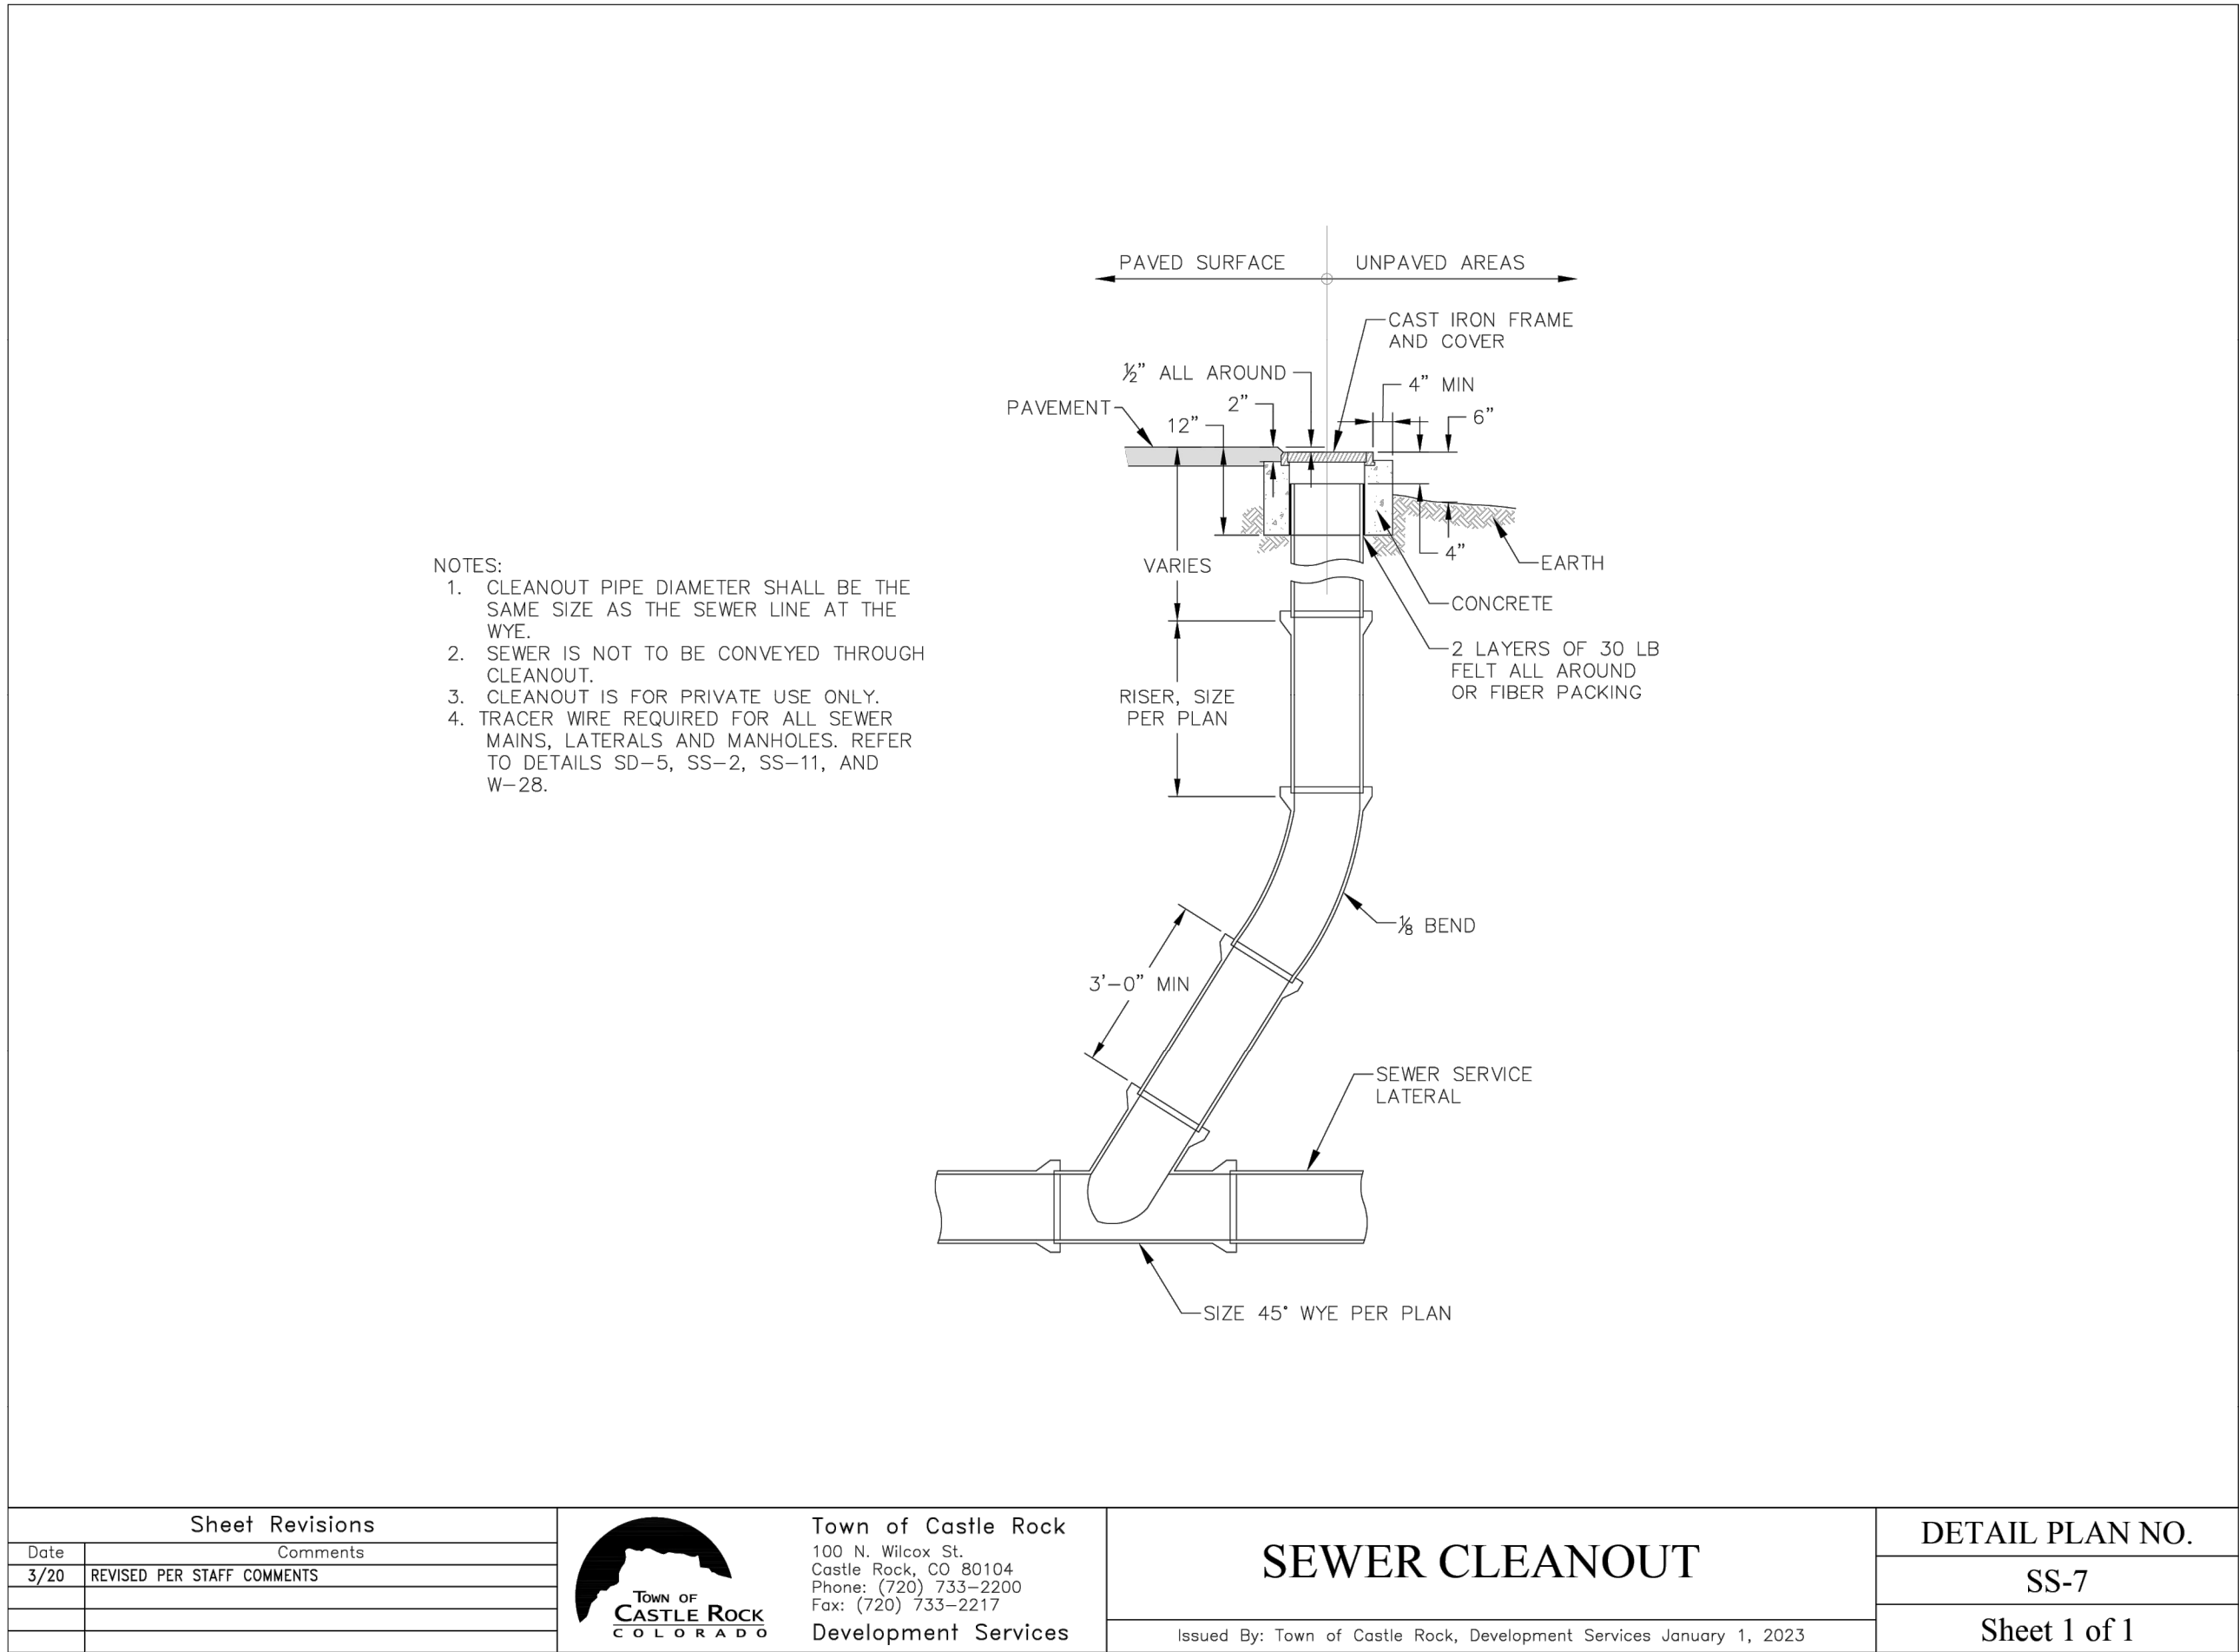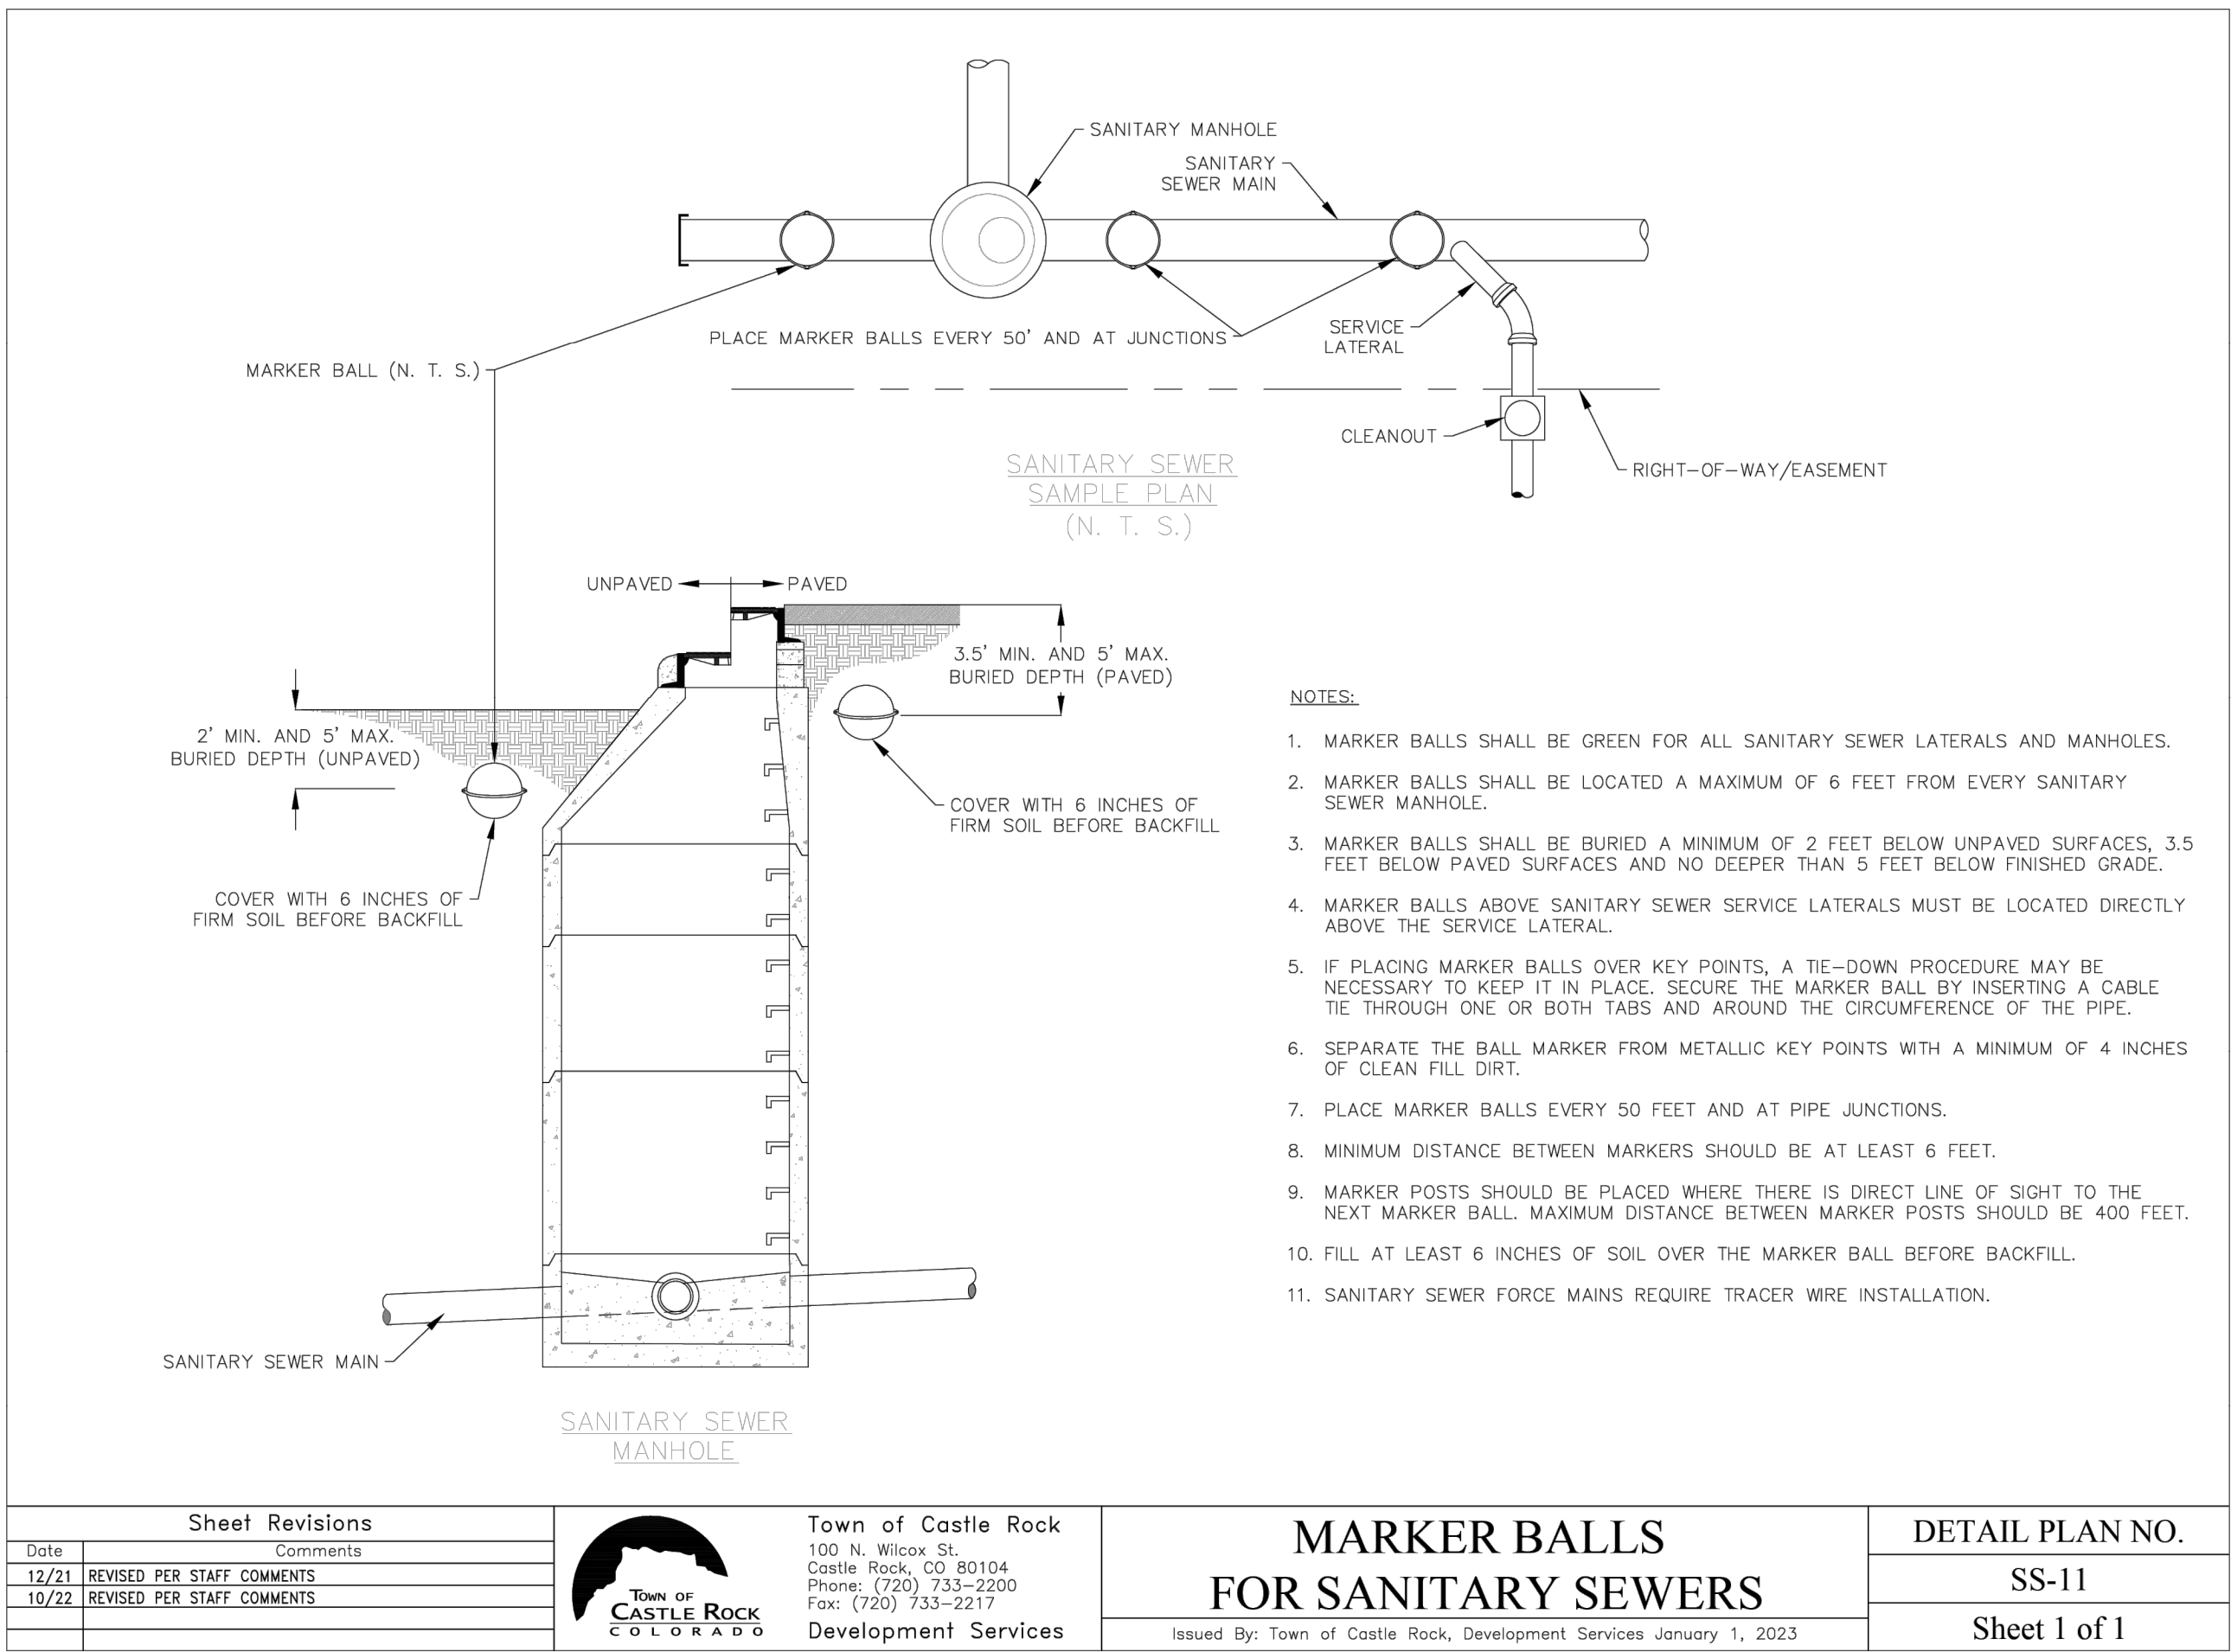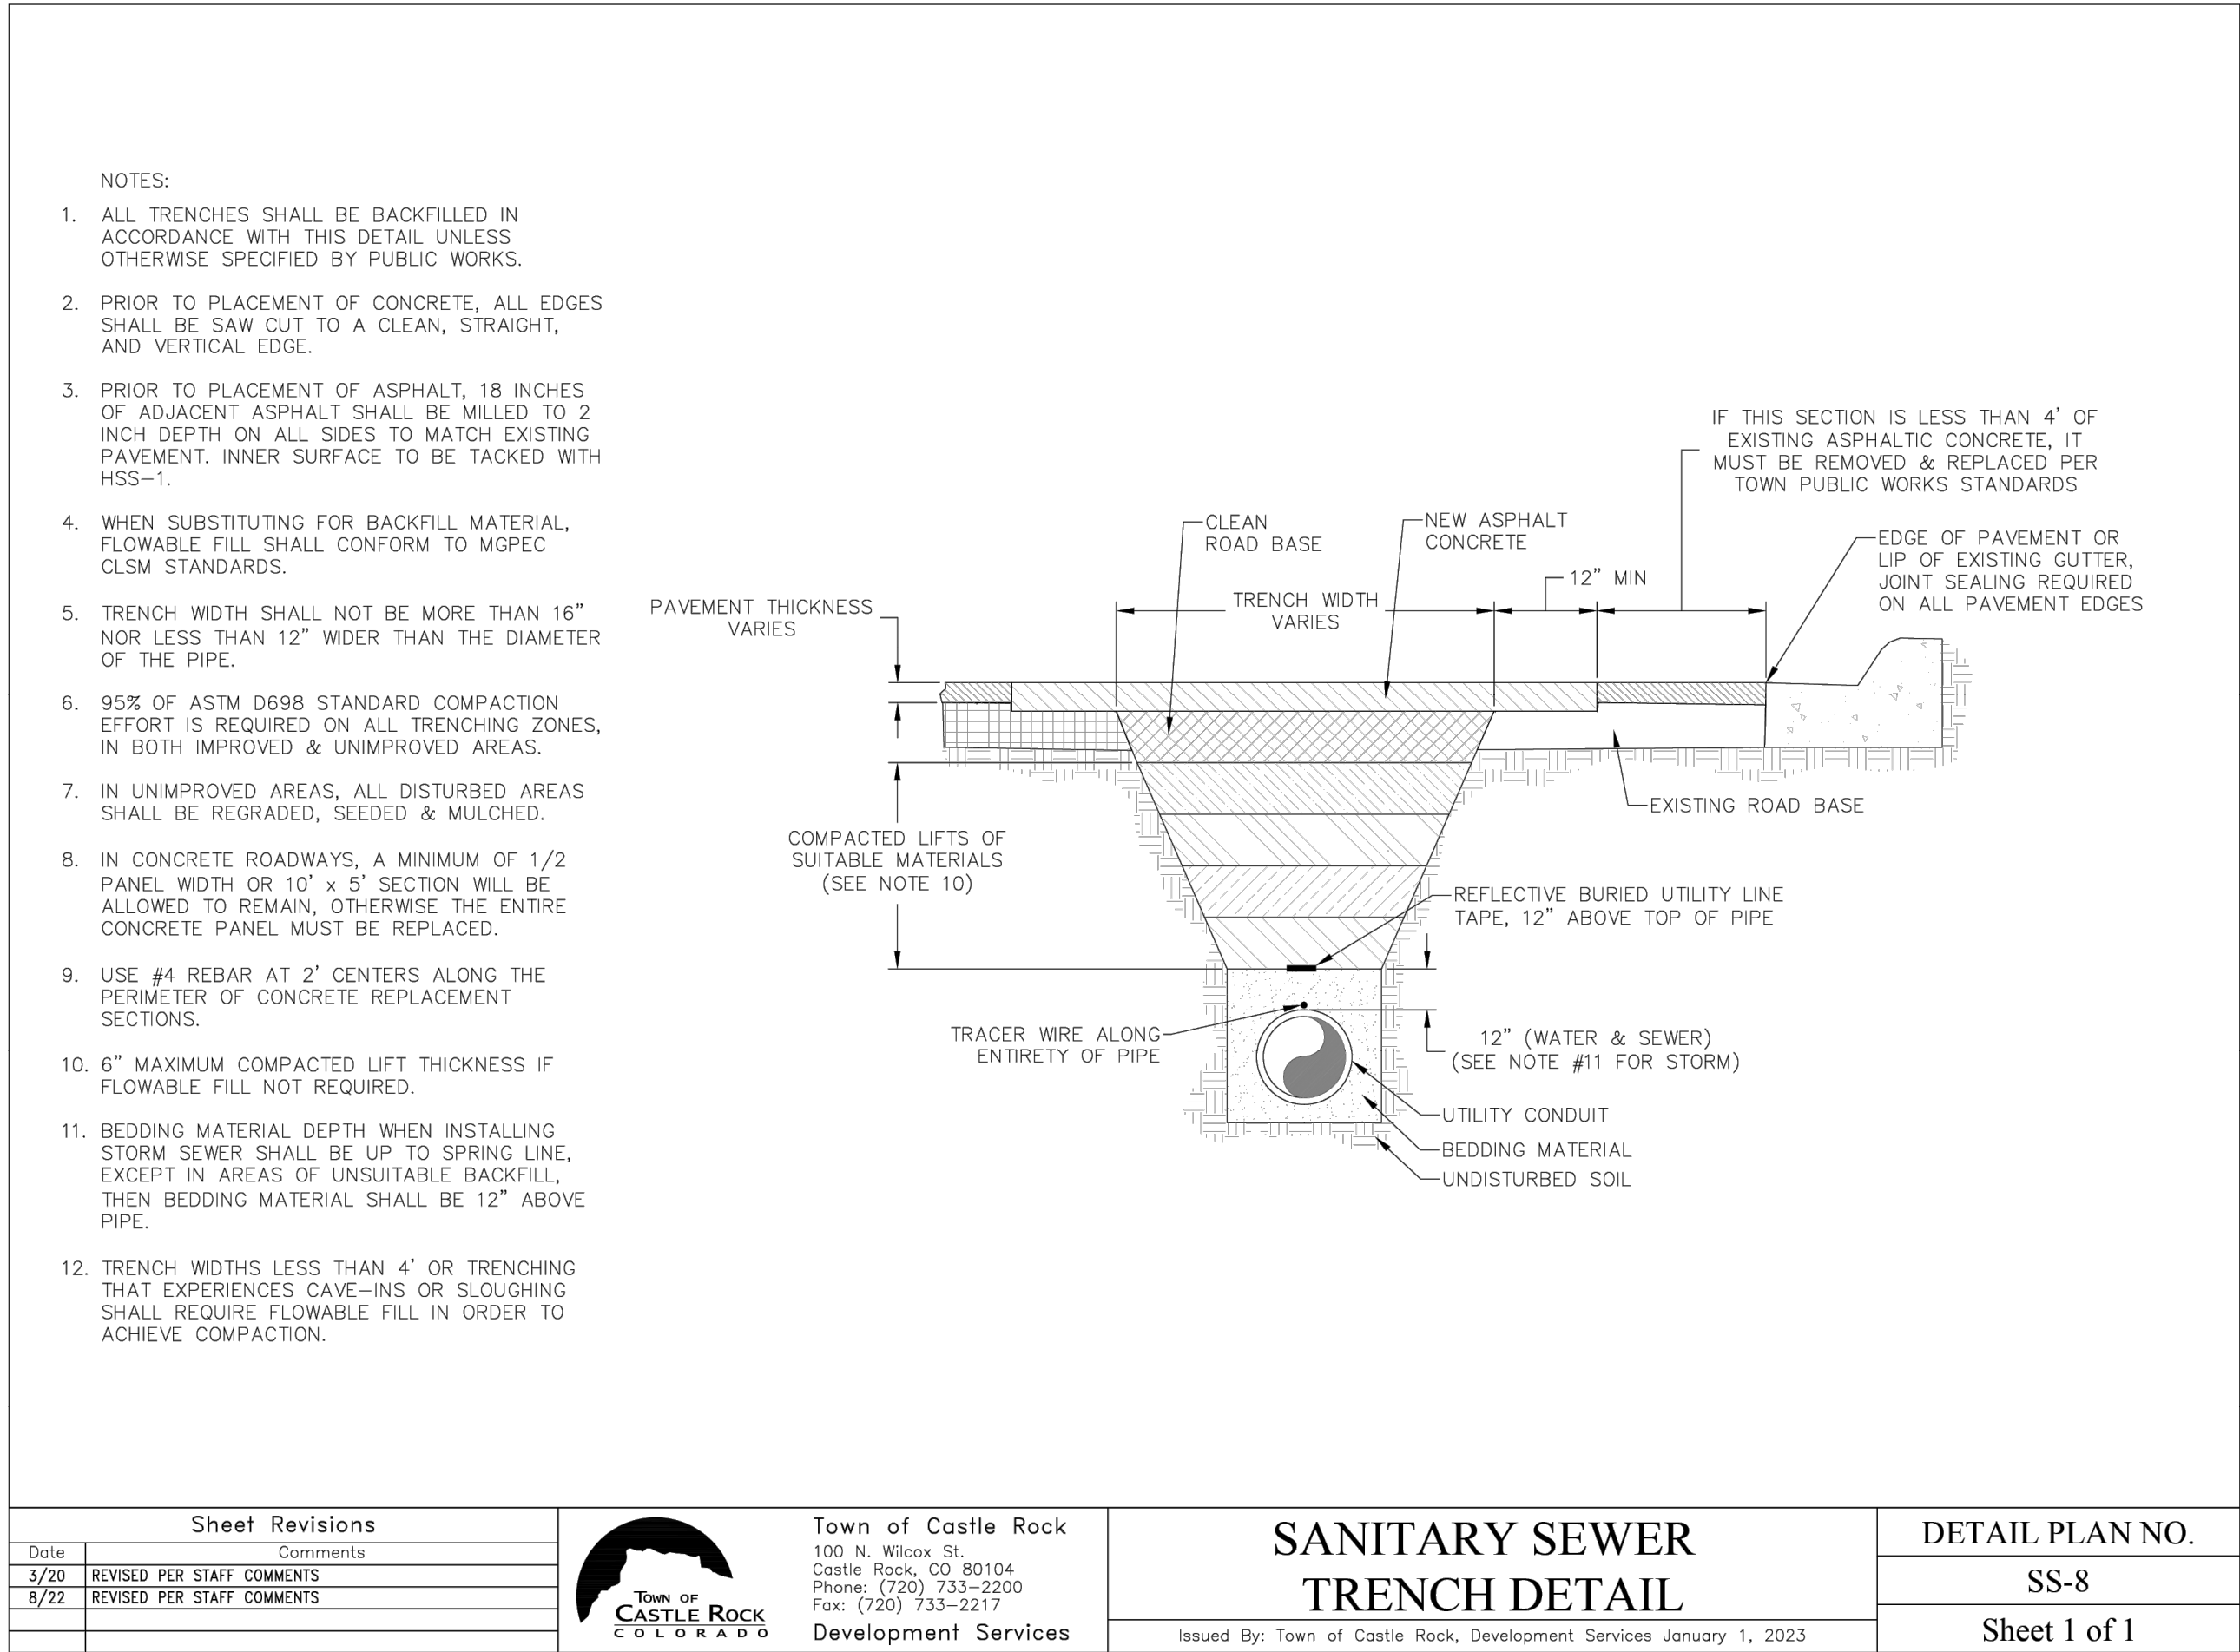

811 Know what's below.
Call before you dig.

CALL 2 BUSINESS DAYS IN
ADVANCE BEFORE YOU DIG.
GRADE OR EXCAVATE FOR THE
MARKING OF UNDERGROUND
MEMBER UTILITIES.

PROFESSIONAL ENGINEER CERTIFICATION

I HEREBY AFFIRM THAT THESE FINAL CONSTRUCTION PLANS WERE PREPARED UNDER MY DIRECT SUPERVISION, IN ACCORDANCE WITH ALL APPLICABLE TOWN OF CASTLE ROCK AND STATE OF COLORADO STANDARDS AND STATUTES, RESPECTIVELY; AND THAT I AM FULLY RESPONSIBLE FOR ALL DESIGN AND REVISIONS RELATIVE TO SAID PLANS.

KEVIN S. ROTH
COLORADO P.E., 35704

TOWN OF CASTLE ROCK APPROVAL

PLANS ARE HEREBY APPROVED FOR ONE YEAR FROM DATE OF DEVELOPMENT SERVICES' APPROVAL

APPROVED BY: _____

DEVELOPMENT SERVICES _____ DATE _____

ISSUE DATE: 09/17/2025		
DATE	REVISIONS	BY

DESIGNED BY: KSR

DRAWN BY: JH, MP

JOB NUMBER: 240702