



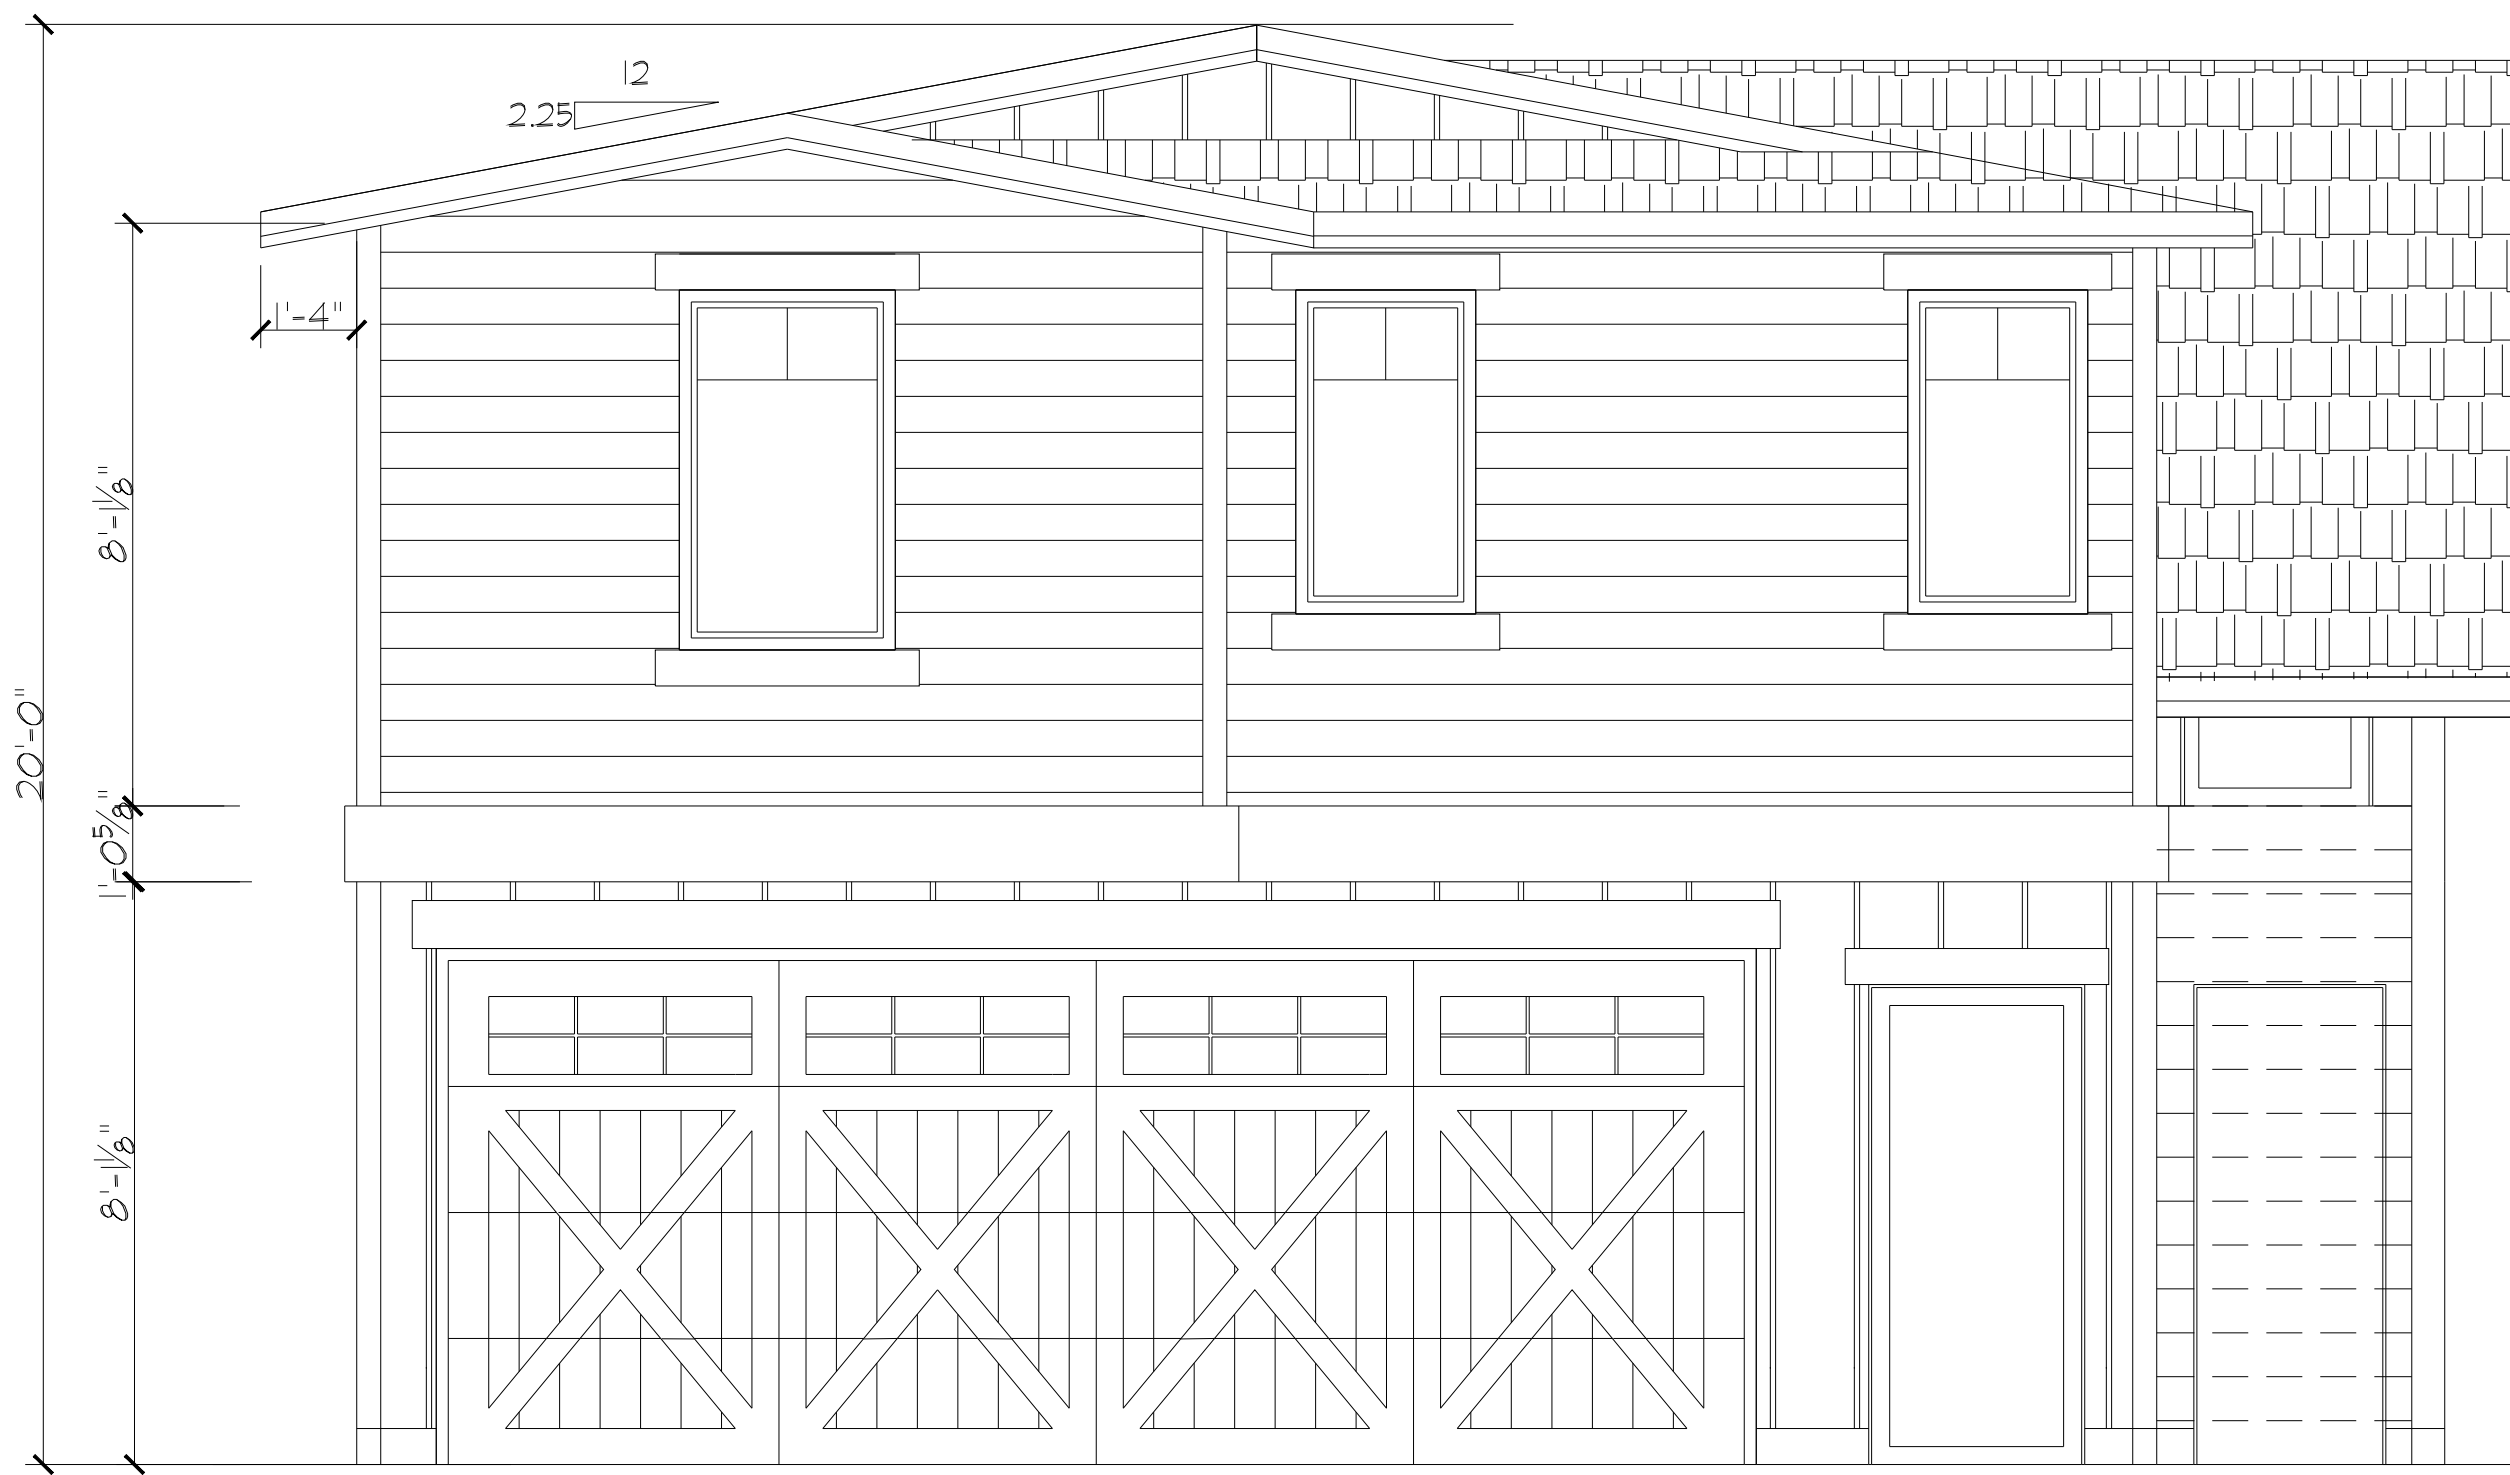

LEFT SIDE ELEVATION

SCALE: 1/4" = 1'-0"

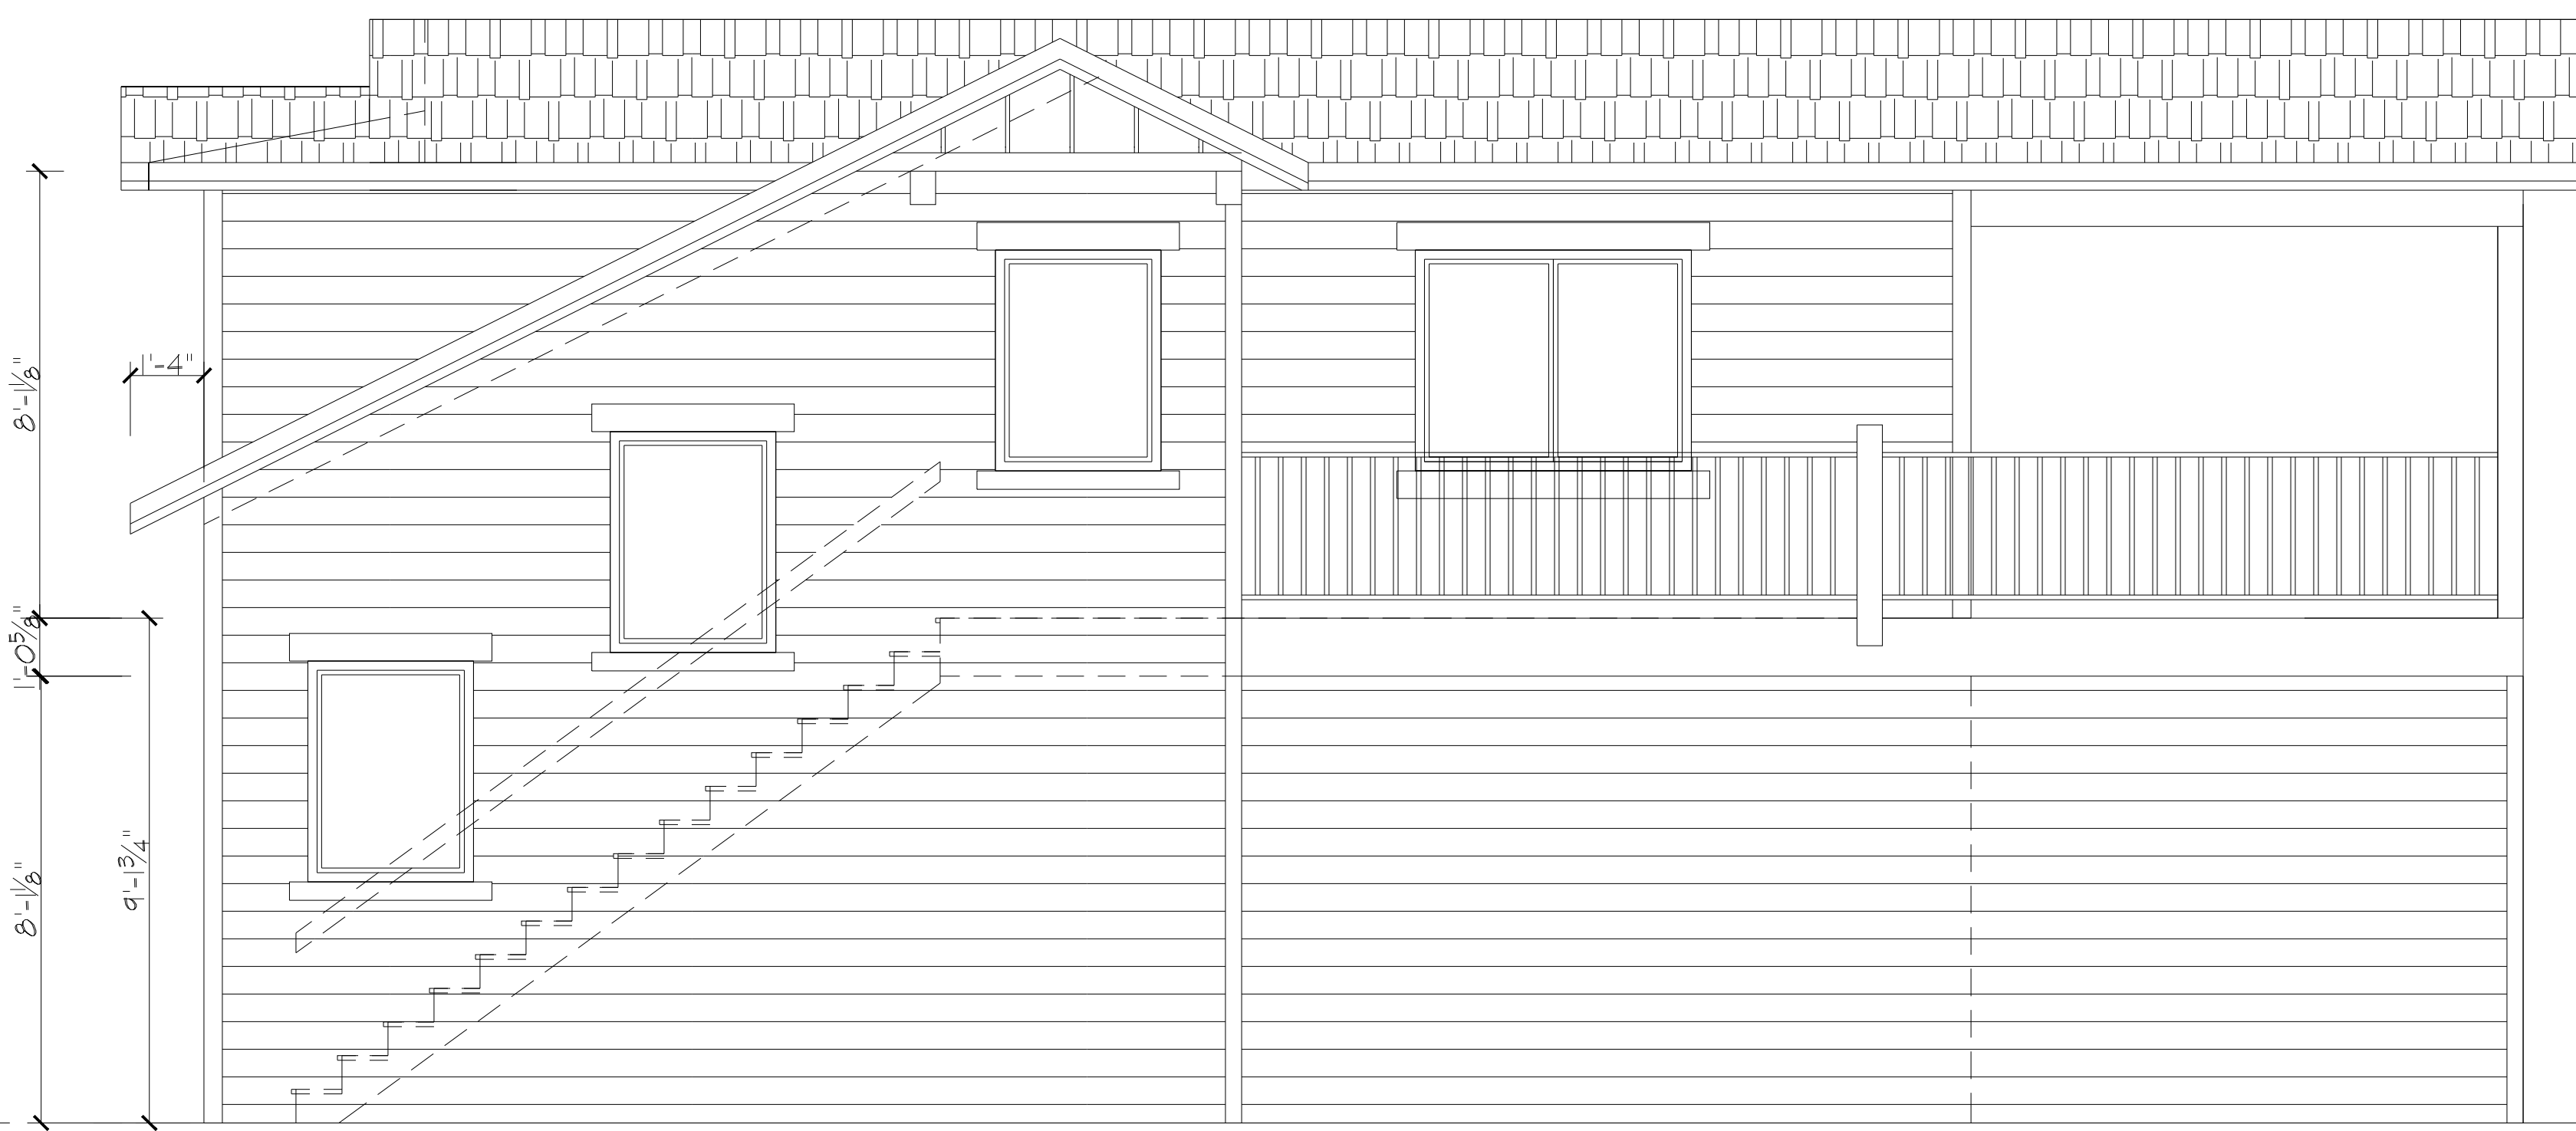


REAR ELEVATION

SCALE: 1/4" = 1'-0"



RIGHT SIDE ELEVATION

SCALE: 1/4" = 1'-0"

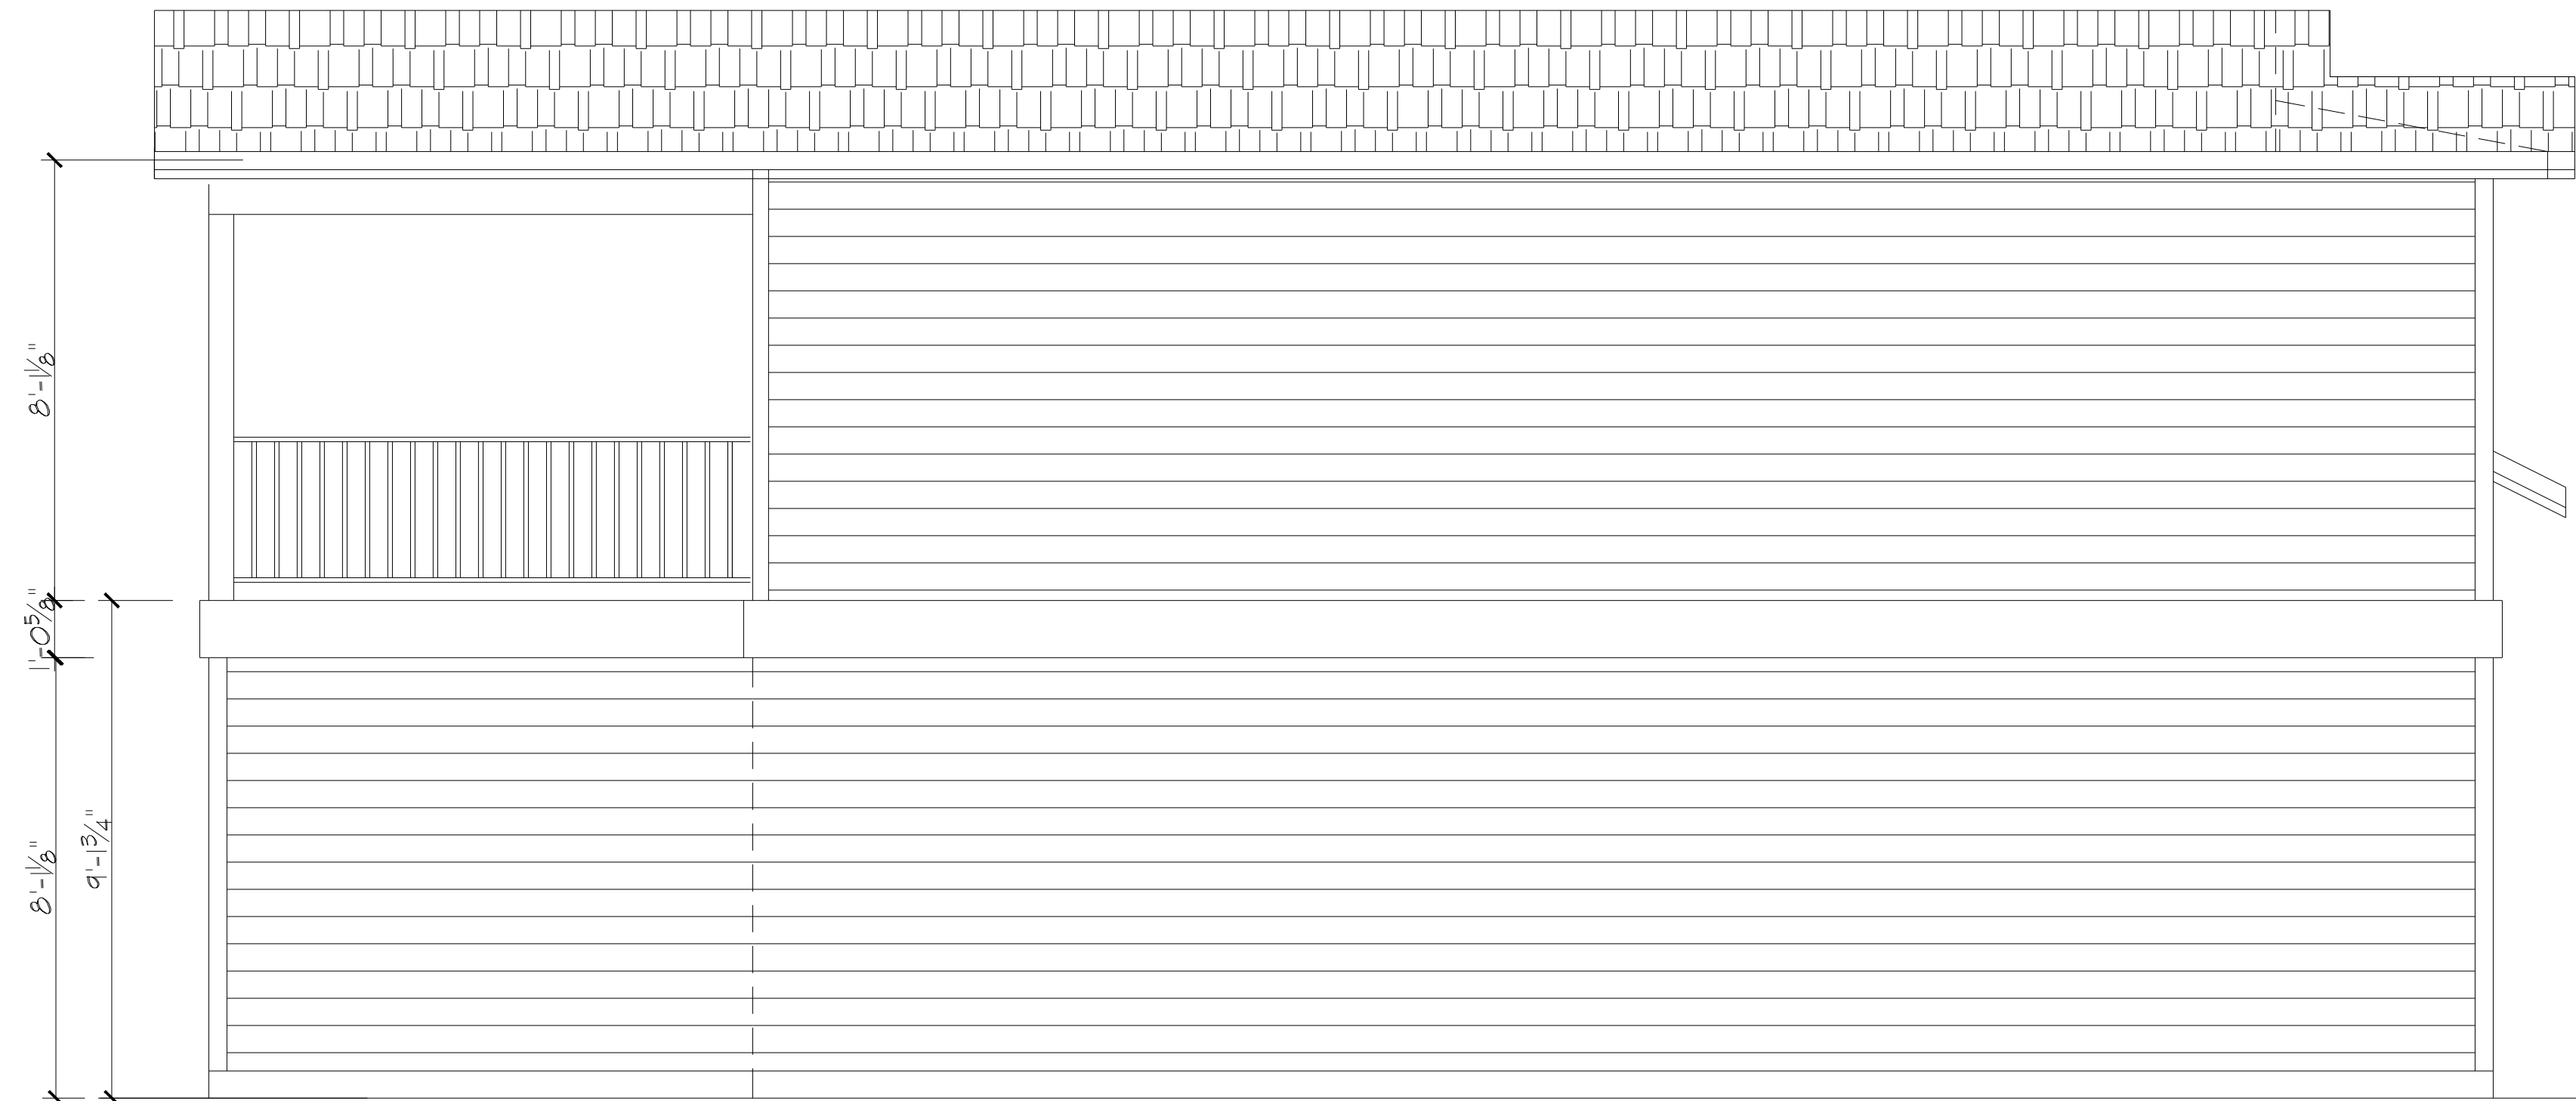

FRONT ELEVATION

SCALE: 1/4" = 1'-0"

DATE:	REV.	BY:
7-14-22	OWN. R.L.	D.W.
7-21-22	OWN. R.L.	D.W.
7-28-22	OWN. R.L.	D.W.
8-11-22	OWN. R.L.	D.W.

DAVID WOODY and CO.
CUSTOM HOME DESIGN AND DRAFTING
PO BOX 2391 MONUMENT, CO 80132
(719)531-9018

CUSTOM HOME FOR:
MR. AND MRS. TERZULLI
629 6TH STREET CASTLE ROCK
CO 80831.

KENT LERSCH - PRESIDENT
KIRELLA HOMES, INC.
PH. (303) 493-1203
FAX. (303) 484-6384

DATE:	06-1-22
DRAWN BY:	D.W.

A = J
DRAWING