


10% (Min) Grading Slope @ 1st 5'
then 2% (Min) Grading Slope

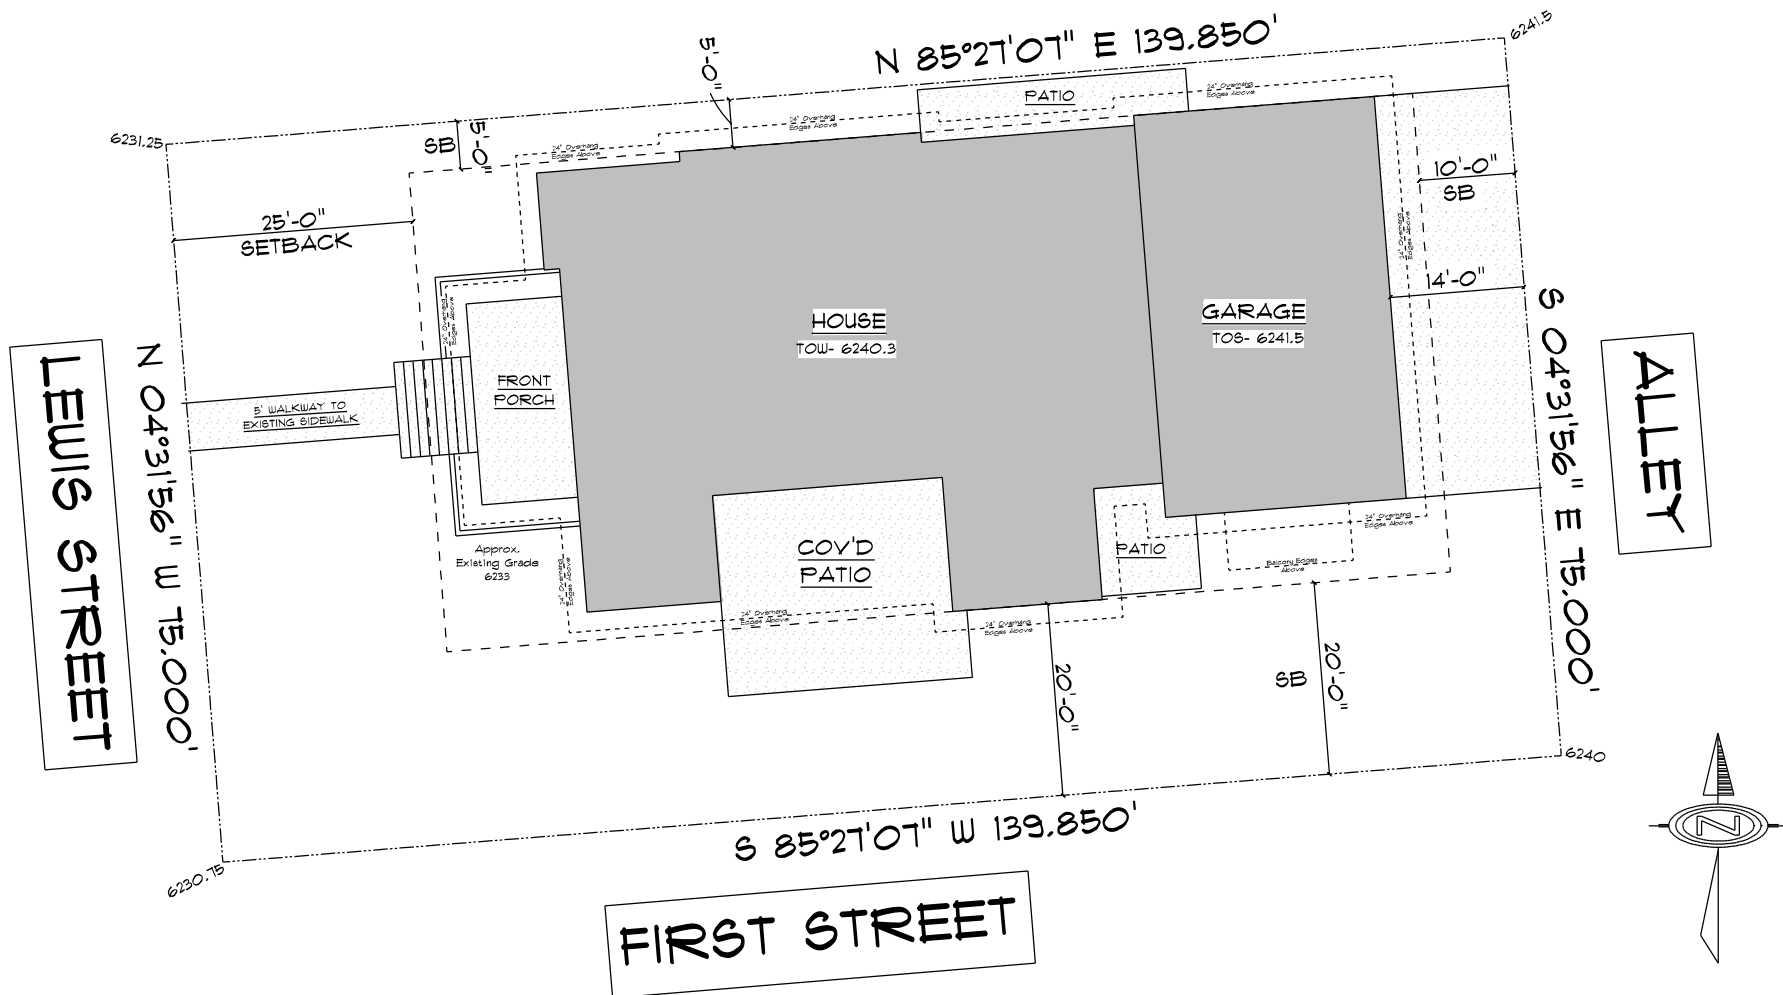

SITE PLAN
Scale 1"=20'-0"

Copyright 2004 by Rentrifrow Design LLC

No part of this plan may be reproduced or transmitted in any form or by any means, electronic or mechanical, including photocopying, recording, or by any information storage and retrieval system, without the written approval of Rentrifrow Design LLC. The purchaser of this plan shall be responsible for obtaining all necessary permits and approvals from the appropriate authorities. 

Revised: 11-16-24

THAYER RESIDENCE

104 Lewis St, Castle Rock, CO

4768

RENTFROW
DESIGN, LLC

Pt. Collins, CO 80525

970-412-3400

www.RentrifrowDesign.com