




1 SITE PLAN
SCALE: 1" = 40'-0"

LEGEND			
EXISTING	PROPOSED		
	PROPERTY LINE		PROPERTY LINE
	RIGHT-OF-WAY LINE		RIGHT-OF-WAY LINE
	SECTION LINE		SECTION LINE
	EASEMENT		EASEMENT
	RETAINING WALL		RETAINING WALL
	CURB & GUTTER		CURB & GUTTER
	CONTOURS		CONTOURS
	STORM SEWER		STORM SEWER
	STORM MANHOLE		STORM MANHOLE
	ROOF DRAIN		ROOF DRAIN
	INLET		INLET
	FLARED END SECTION		FLARED END SECTION
	SIGN		SIGN
	GRADING ARROW		GRADING ARROW
	DECIDUOUS TREE		DECIDUOUS TREE
	EVERGREEN TREE		EVERGREEN TREE
	BUSH/SHRUB		BUSH/SHRUB
	DRIVE		DRIVE
	SPOT ELEVATIONS		SPOT ELEVATIONS

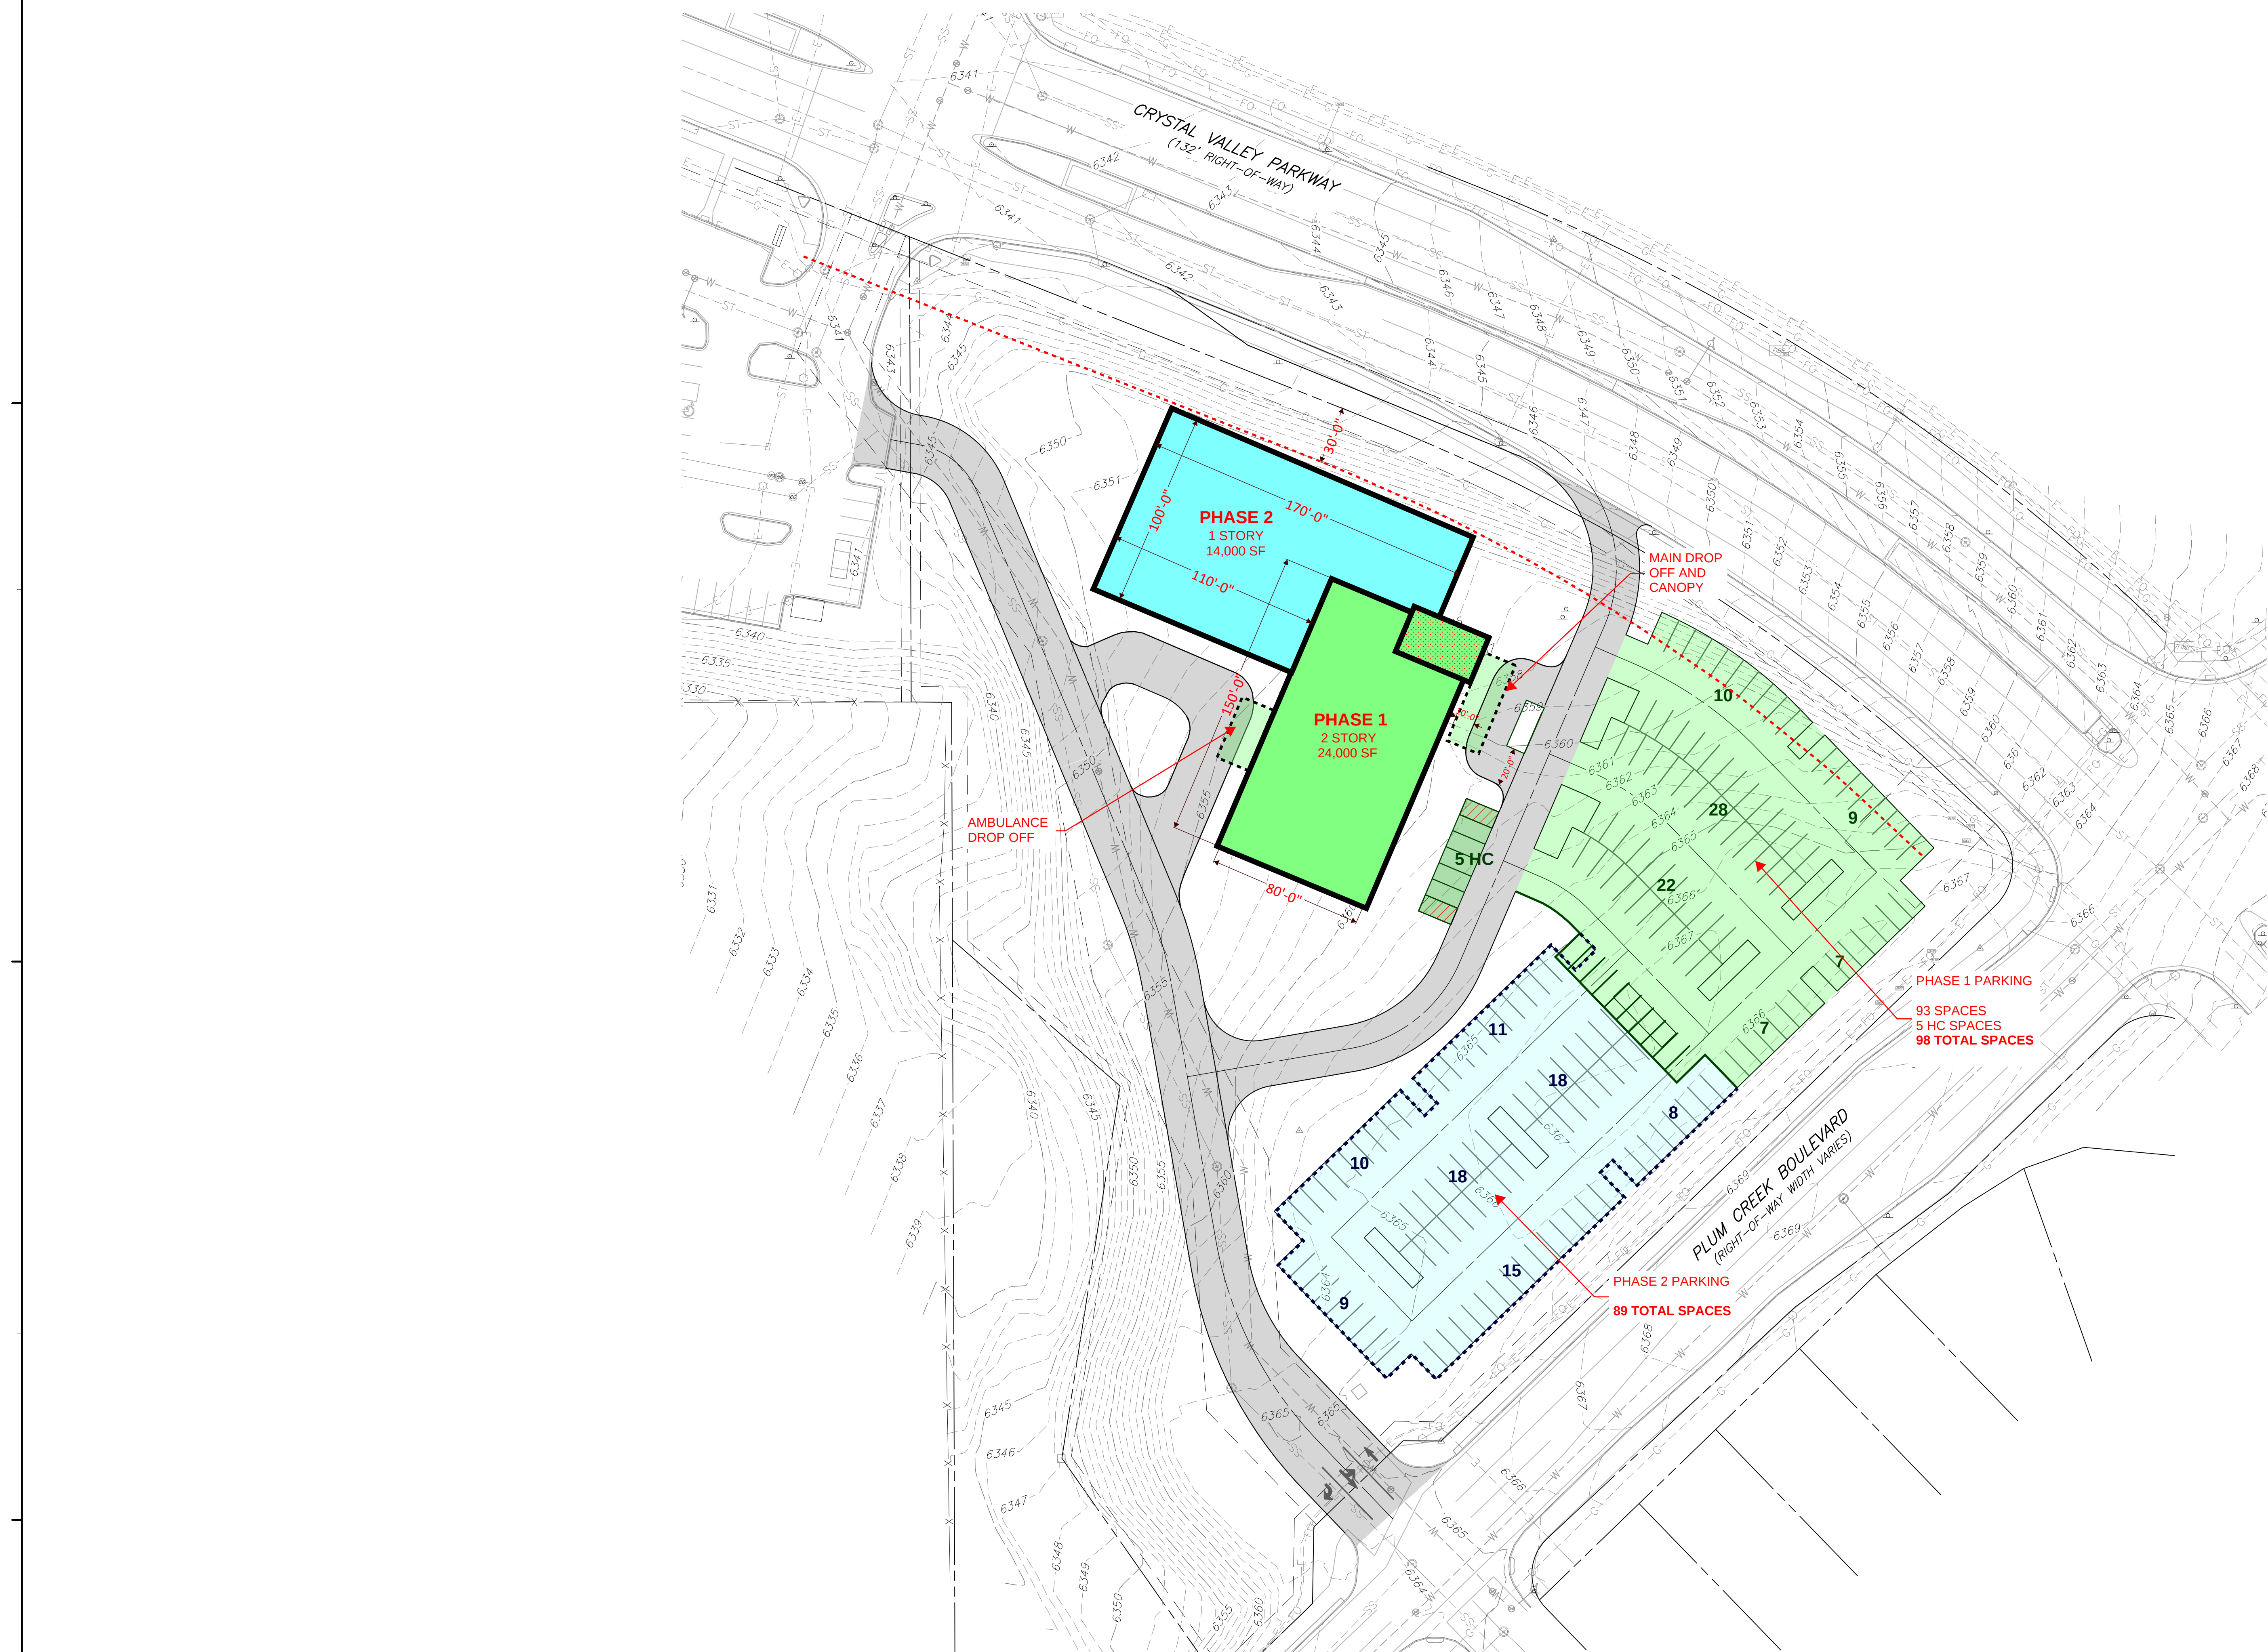

BOULDER ASSOCIATES
1426 PEARL STREET, SUITE 300
BOULDER, COLORADO 80302
303.499.7795

PROJECT
ADVENTHEALTH
MOB SITE STUDY

STUDY SET
DATE 04/08/2024
REVISIONS
DESCRIPTION #####

SHEET TITLE
SITE PLAN

SHEET NUMBER
A1