
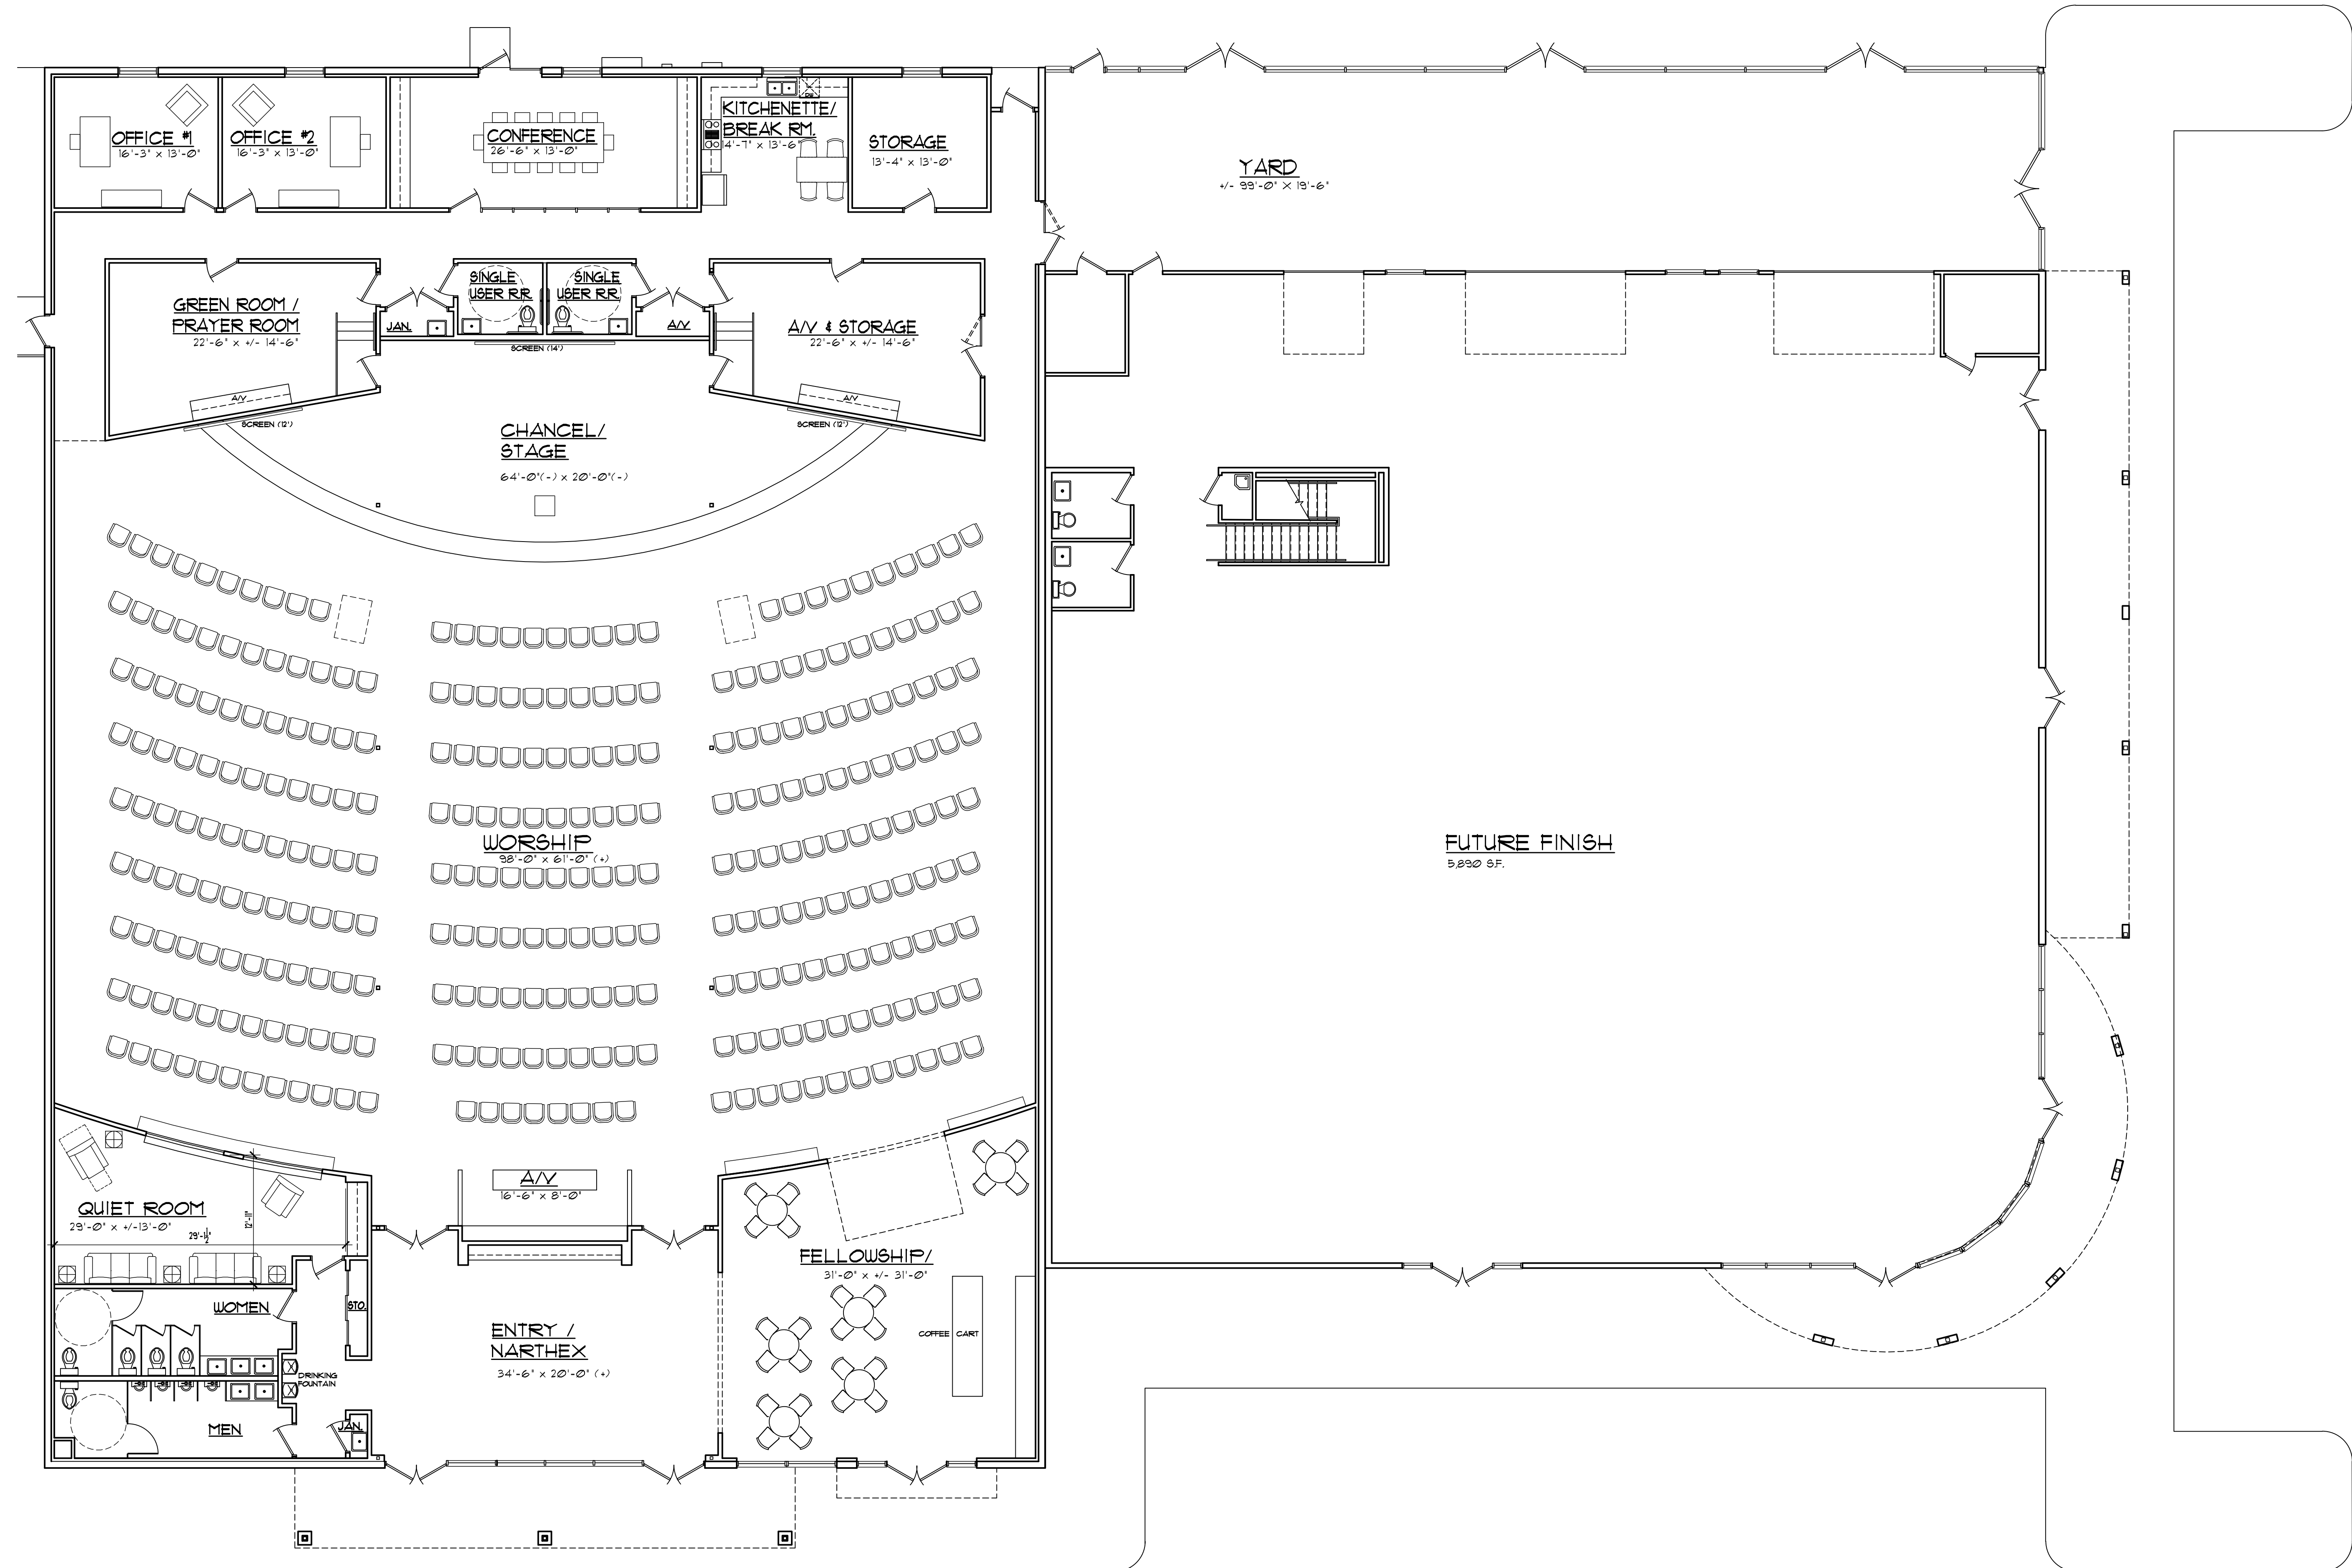



FLOOR PLAN
1/8" = 1'-0"

304 (+) SEATS

13,113 SF. (FIGURED TO INSIDE OF EXTERIOR WALLS)

revision		
no.	date	by

 

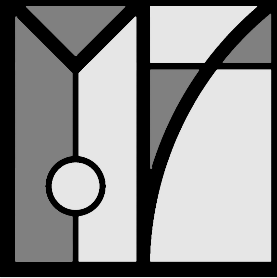M-A ARCHITECTS

ARCHITECTURE & PLANNING
LITTLETON PROFESSIONAL BUILDING
709 W. LITTLETON BLVD.
SUITE 106
LITTLETON, CO 80120
TEL 303 730 7300

RIVERS Church Tenant Finish
136 - 138 South Wilcox Street
Castle Rock, Colorado

sheet title	FLOOR PLAN
date	11-19-2025
drawn	B.E.
checked	J.M.
sheet	A2.0

COPYRIGHT © 2025 BY M-A ARCHITECTS. NO REPRODUCTIONS OR OTHER USE OF THESE PLANS MAY BE USED WITHOUT THE EXPRESS WRITTEN CONSENT OF THE COPYRIGHT HOLDER.