


PROJECT NO.: 09688067

Kimley»Horn
© 2025 KIMLEY-HORN AND ASSOCIATES, INC.
2 North Nevada Avenue, Suite 900
Colorado Springs, CO 80903 (719) 453-0180

QuikTrip No. 4267
SWC E PLUM CREEK PKWY & S WILCOX ST
CASTLE ROCK, CO USA

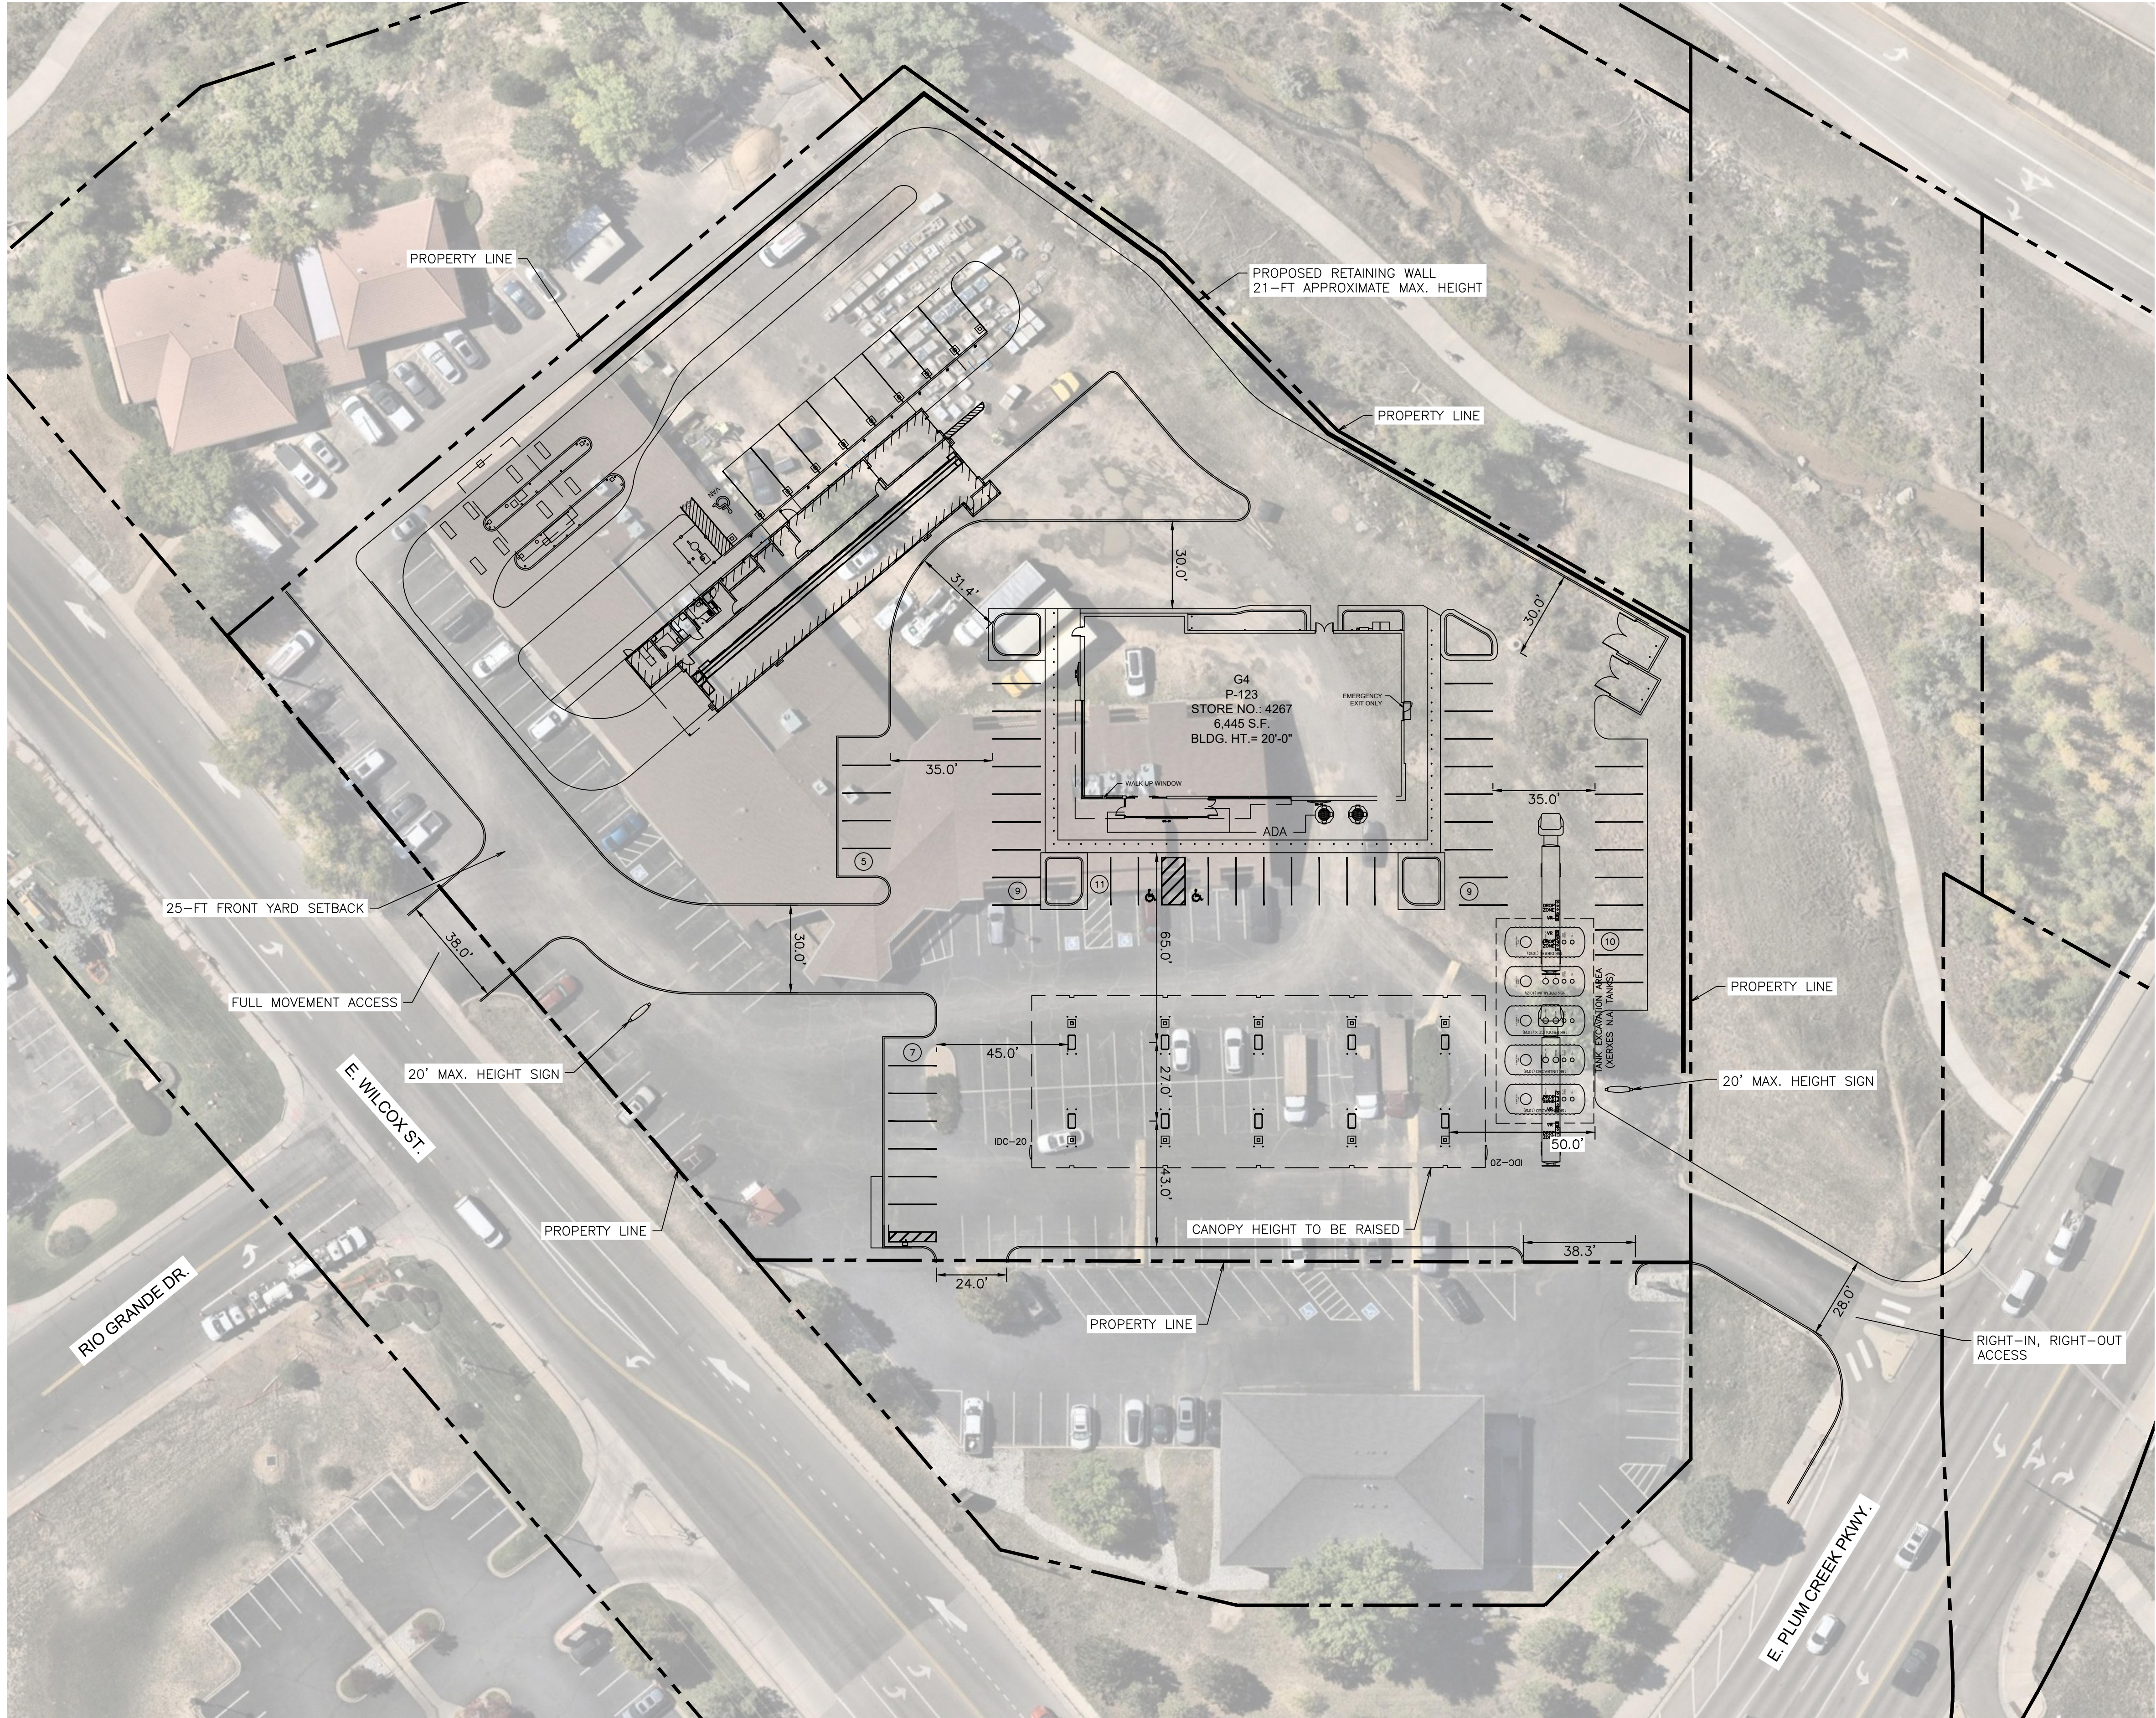

© 2025 COPYRIGHT QUIKTRIP CORPORATION 2011
ANY UNAUTHORIZED USE, REPRODUCTION,
PUBLICATION, DISTRIBUTION, OR SALE IN
WHOLE OR IN PART, IS STRICTLY FORBIDDEN.

PROTOTYPE: P-123 (08/15/2025)
DIVISION:
VERSION: 001
DESIGNED BY:
DRAWN BY:
REVIEWED BY:

REV	DATE	DESCRIPTION	ORIGINAL ISSUE DATE:

SHEET TITLE:

INITIAL SITE PLAN

SHEET NUMBER:

1