



DOUGLAS COUNTY ELECTIONS EXPANSION
SITE DEVELOPMENT
AMENDMENT NO. 1, LOT 1, BLOCK 1, CASTLE PARK SOUTH FILING NO. 1,
LOCATED IN THE NORTHWEST ONE-QUARTER OF SECTION 11, TOWNSHIP 8, RANGE 67
WEST OF THE 6TH P.M. TOWN OF CASTLE ROCK, COUNTY OF DOUGLAS, STATE OF COLORADO
TOWN OF CASTLE ROCK PROJECT NO. SDPXX-XXXX

CASTLE PARK MOBILE HOMES

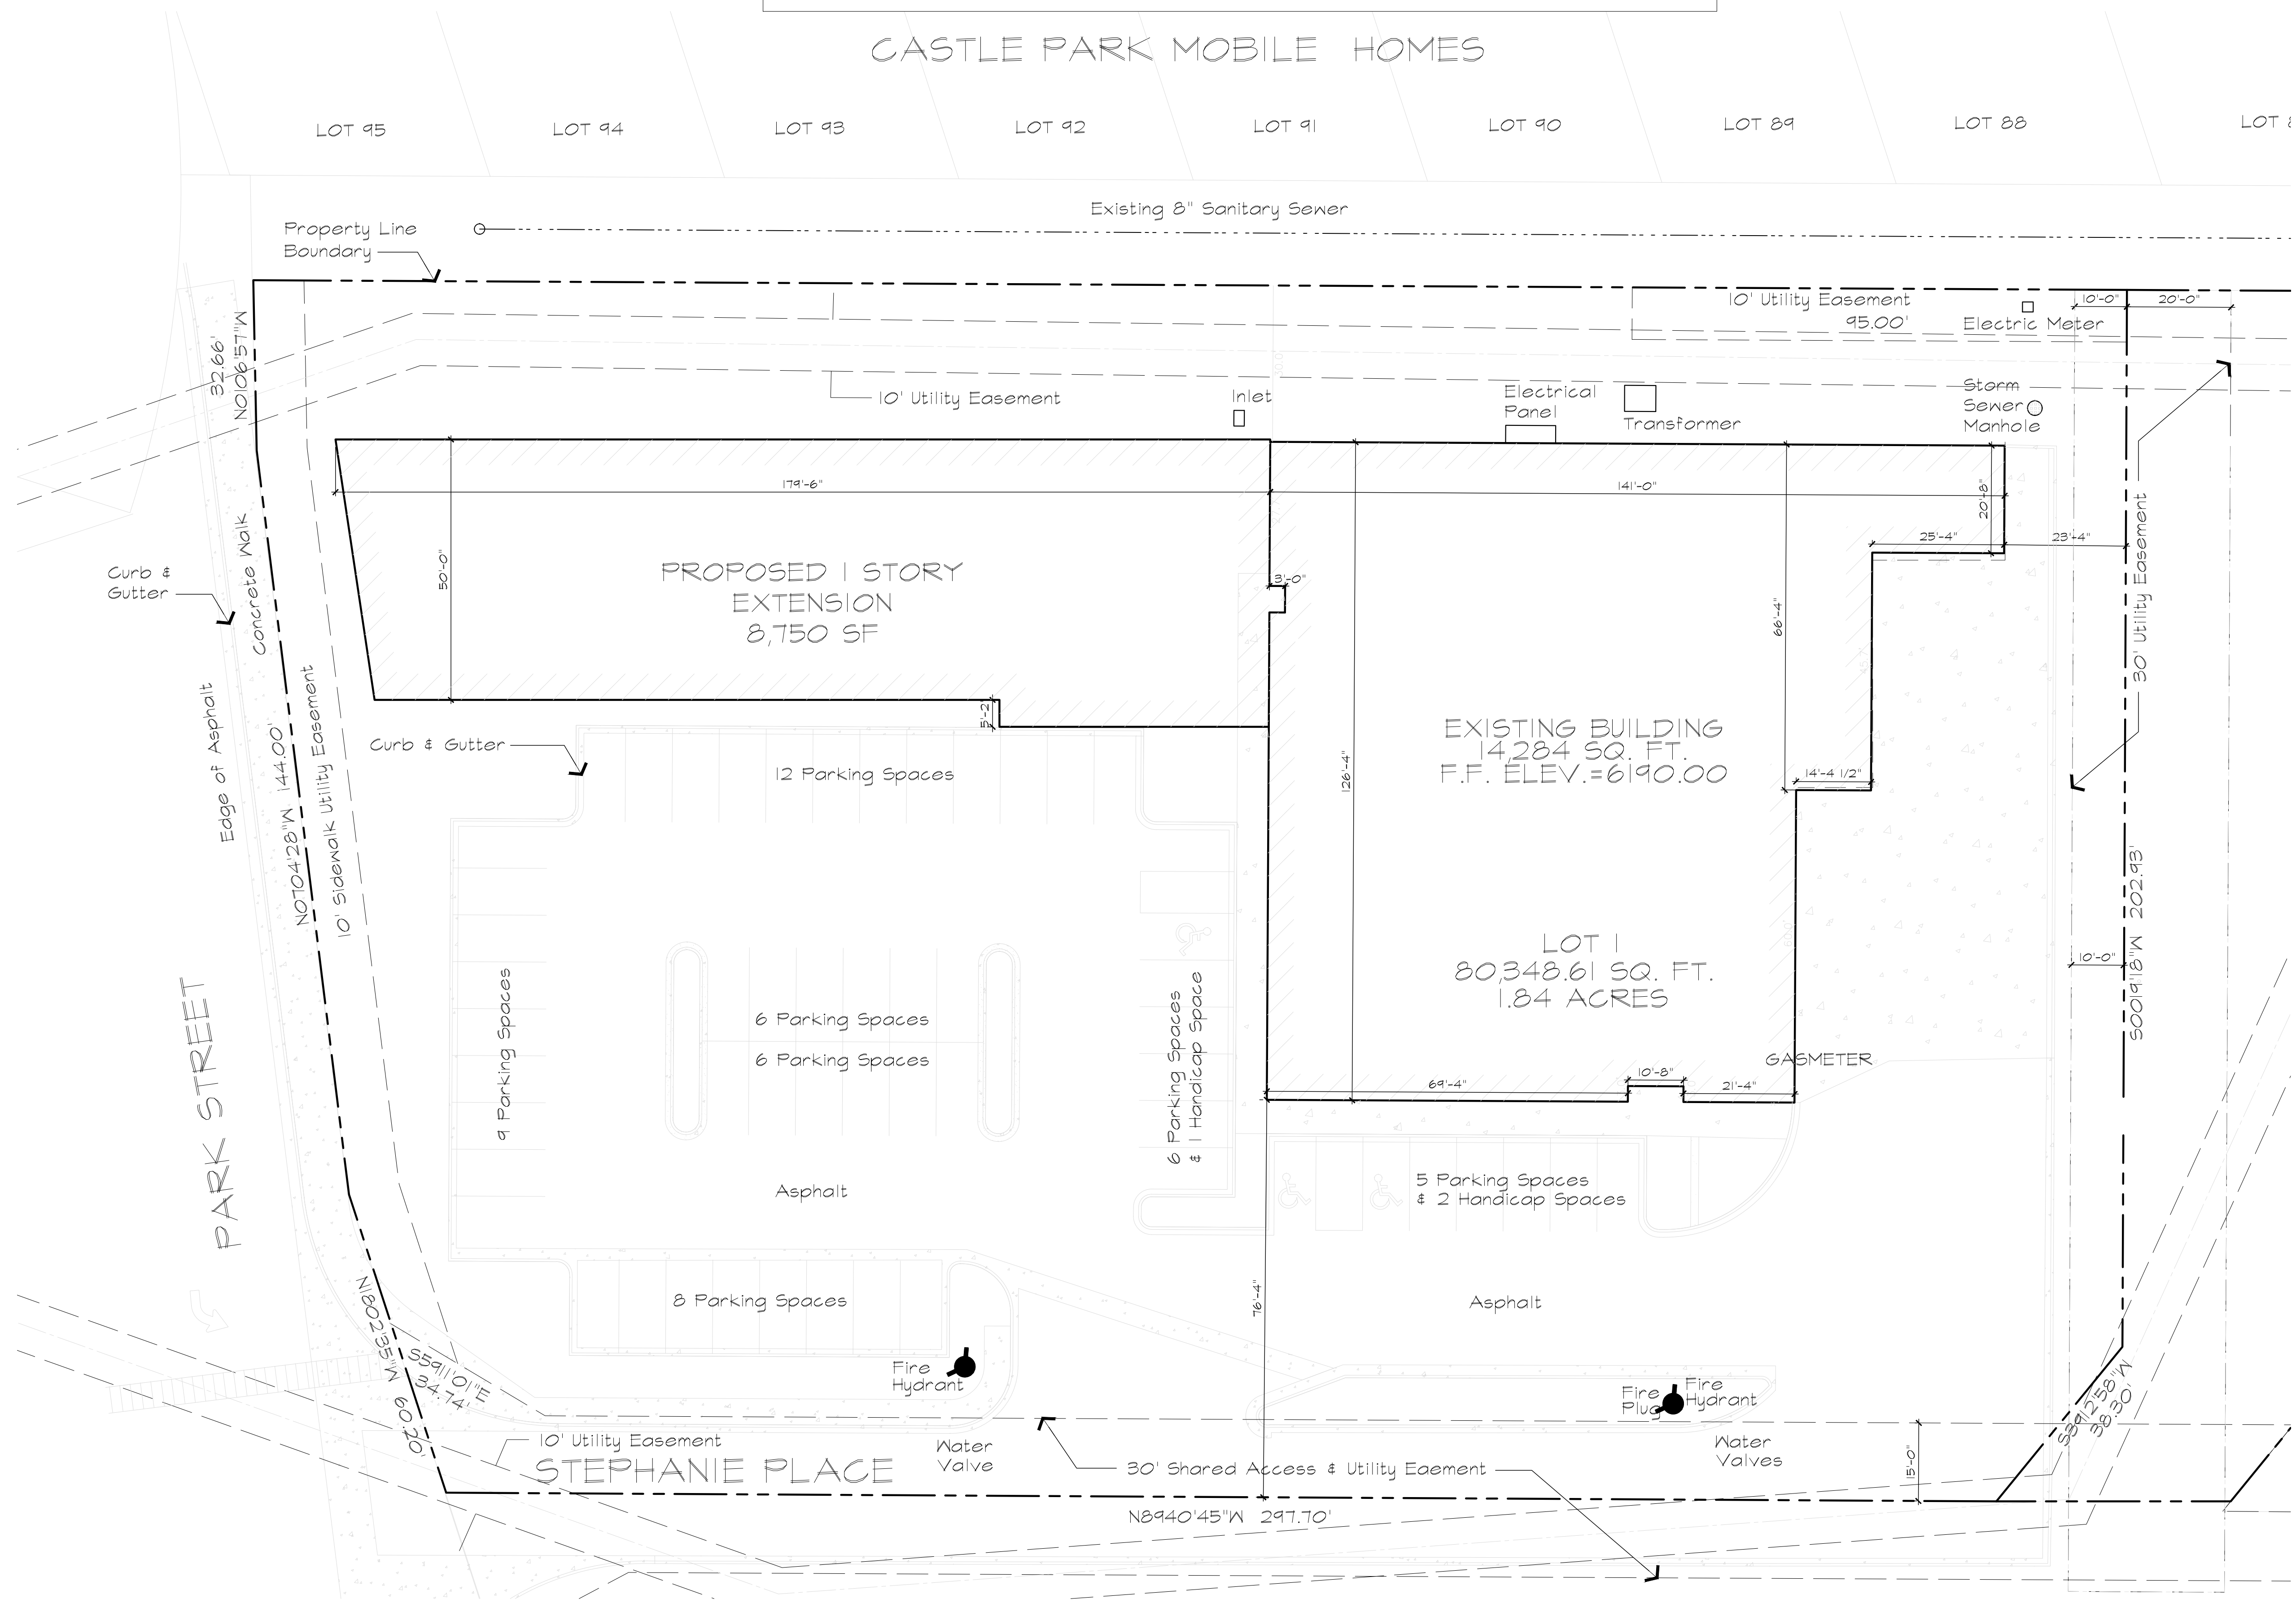


1 Overall Site Plan
1/16" = 1'-0"

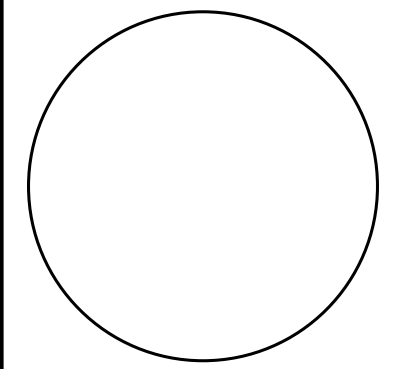


Rev. #	Description	Date
1	SDP Submission #1	x/xx/26
2		
3		
4		
5		
6		

Douglas County Elections
125 Stephanie Pl
Castle Rock, CO 80109

Project #: 2528
Date: 3/2/26
Drawn By: JTC
Checked By: DLH
Scale: as noted

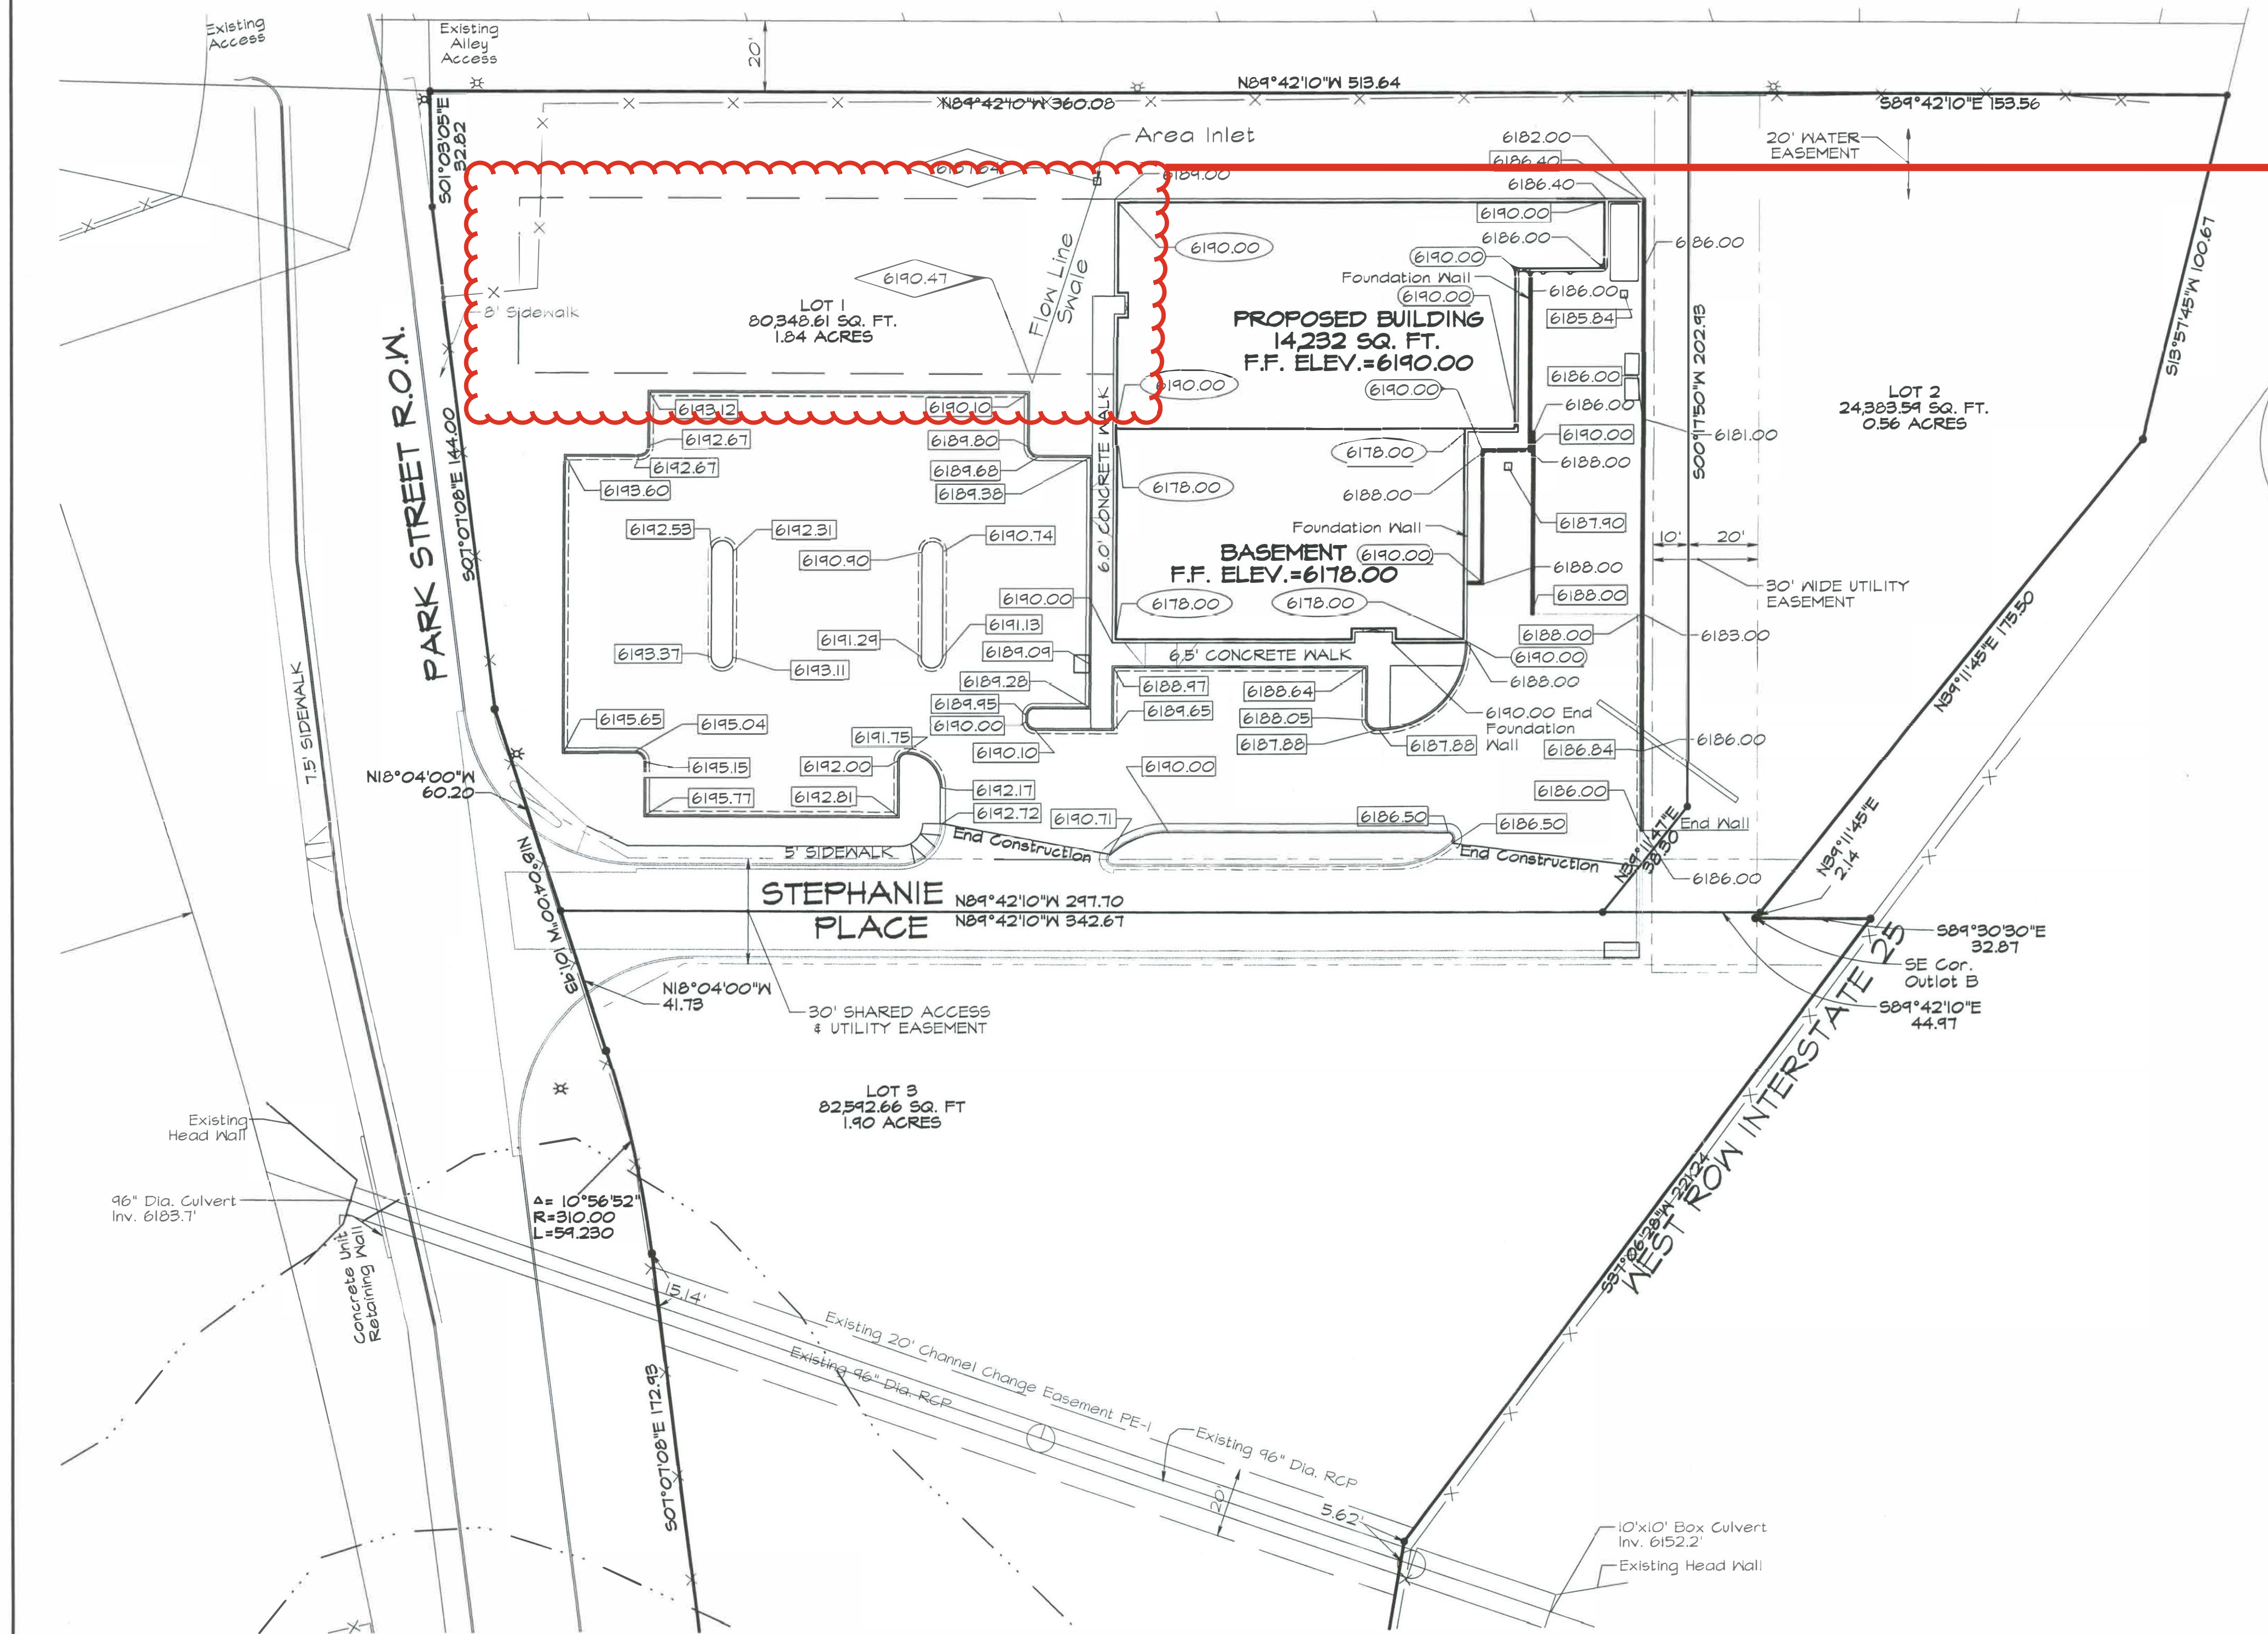

- 6184.14 = FLOWLINE ELEVATION
6184.14 = TOP OF WALL
6184.14 = F.F. ELEVATION
6184.14 = BOTTOM OF WALL
6184.14 = GROUND

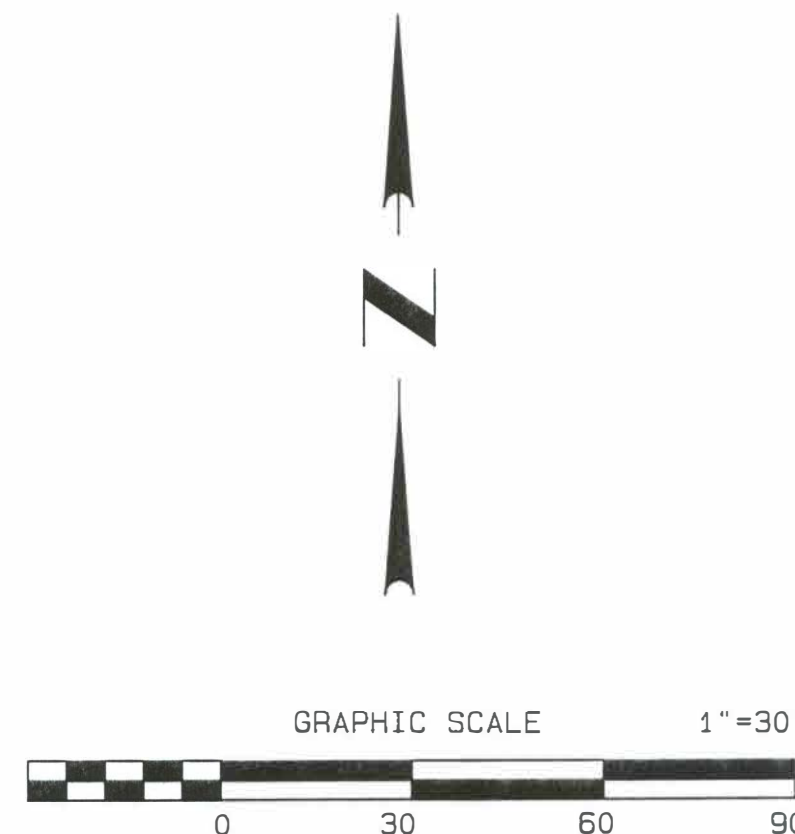


APPROVED IN 2003 BY TOWN OF CASTLE ROCK. THE DASHED LINE SHOWS FUTURE EXPANSION, WHICH IS THE SITE OF OUR FOR EXPANSION OF BUIDLING WESTWARD. THIS WOULD BE AN AMENDMENT TO THE EXISTING SDP FOR THE SITE.

TOWN OF CASTLE ROCK APPROVALS
THESE PLANS ARE HEREBY APPROVED FOR ONE YEAR FROM
DATE OF DEVELOPMENT SERVICES DIRECTOR APPROVAL
RECOMMENDED APPROVAL BY:
Ron Mangert 6/26/03
ENGINEERING DIVISION DATE
APPROVED BY:
Matthew A. Sullivan
DEVELOPMENT SERVICES DIRECTOR DATE

I HEREBY APPROVE THESE PLANS FOR CONSTRUCTION UNDER MY DIRECT SUPERVISION IN ACCORDANCE WITH ALL APPLICABLE TOWN OF CASTLE ROCK AND STATE OF COLORADO ORDINANCES AND STATUTES, RESPECTIVELY; AND THAT I AM FULLY RESPONSIBLE FOR ALL DESIGN AND CONSTRUCTION RELATIVE TO SAID PLANS.

KEVIN E. ARCHER, P.E.

DATE 6-25-03

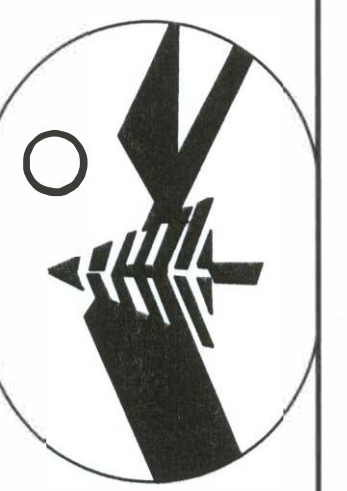

DAVID E. ARCHER & ASSOCIATES, INC.
LAND DEVELOPMENT CONSULTING
105 WILCOX STREET, CASTLE ROCK, COLORADO 80104
PHONE (303) 688-4642 FAX (303) 688-4675

REVISIONS
6-24-03
6-25-03 ISSUED FOR CONSTRUCTION

CASTLE PARK SOUTH FILING 1, LOT 1
FINAL PD SITE PLAN
Detailed Grading Plan
CASTLE PARK, INC. CO. 80104
2 DARREN CASTLE ROCK, CO. 80104
(303) 688-4196

SCALE 1" = 30'
DATE 5-14-03
Drawn By: CHA
Checked By: KEA
Job Number: 96-0467
SHEET 5 of 7