

DRY UTILITY / FIBER OPTIC CONSTRUCTION PLANS

THE NORTH LINE OF THE SOUTHWEST QUARTER & NORTHEAST QUARTER OF SECTION 4, TOWNSHIP 8 SOUTH, RANGE 67 WEST, THE NORTH LINE OF THE SOUTHEAST QUARTER & NORTHWEST QUARTER OF SECTION 4, TOWNSHIP 8 SOUTH, RANGE 67 WEST
THE NORTH LINE OF THE SOUTHWEST QUARTER & NORTHWEST QUARTER OF SECTION 4, TOWNSHIP 8 SOUTH, RANGE 67 WEST, THE NORTH LINE OF THE NORTHWEST QUARTER & SOUTHEAST QUARTER OF SECTION 4, TOWNSHIP 8 SOUTH, RANGE 67 WEST
THE NORTH LINE OF THE SOUTHWEST QUARTER & SOUTHEAST QUARTER OF SECTION 4, TOWNSHIP 8 SOUTH, RANGE 67 WEST, THE NORTH LINE OF THE SOUTHEAST QUARTER & SOUTHWEST QUARTER OF SECTION 4, TOWNSHIP 8 SOUTH, RANGE 67 WEST
THE NORTH LINE OF THE SOUTHWEST QUARTER & SOUTHWEST QUARTER OF SECTION 4, TOWNSHIP 8 SOUTH, RANGE 67 WEST, THE NORTH LINE OF THE SOUTHEAST QUARTER & NORTHEAST QUARTER OF SECTION 5, TOWNSHIP 8 SOUTH, RANGE 67 WEST
THE NORTH LINE OF THE SOUTHEAST QUARTER & SOUTHEAST QUARTER OF SECTION 5, TOWNSHIP 8 SOUTH, RANGE 67 WEST

CONTACTS

DEVELOPER / OWNER
METRONET
4006 W LOOP 289
LUBBOCK, TX 79407

TOWN OF CASTLE ROCK
TOWN OF CASTLE ROCK
DEVELOPMENT SERVICES DEPARTMENT
100 WILCOX ST.
CASTLE ROCK, CO 80104
(720) 733-2200

UTILITY SERVICE PROVIDERS

WATER & SEWER
CASTLE ROCK WATER
175 KELLOGG COURT
CASTLE ROCK, CO 80104
PHONE: (720) 733-6000
FAX: (303) 688-0437

ELECTRIC
CORE ELECTRIC
5496 N. U.S. HWY 85
P.O. DRAWER A
SEDALIA, CO 80135
PHONE: (303) 688-3100

GAS
BLACK HILLS ENERGY
1515 WYNKOOP ST., 5TH FLOOR
DENVER, CO 80202
PHONE (888) 890-5554

CABLE
COMCAST
118 WILCOX ST., UNIT B
CASTLE ROCK, CO 80104
PHONE (303) 930-2000

PHONE
LUMEN TECHNOLOGIES
931 14TH STREET
DENVER, CO 80202
PHONE: (800) 244-1111
BASIS OF BEARING:

BEARINGS SHOWN HEREON ARE BASED UPON THE NORTH LINE OF THE SOUTHWEST QUARTER & NORTHEAST QUARTER OF SECTION 4, TOWNSHIP 8 SOUTH, RANGE 67 WEST, THE NORTH LINE OF THE SOUTHEAST QUARTER & NORTHWEST QUARTER OF SECTION 4, TOWNSHIP 8 SOUTH, RANGE 67 WEST, THE NORTH LINE OF THE SOUTHWEST QUARTER & NORTHWEST QUARTER OF SECTION 4, TOWNSHIP 8 SOUTH, RANGE 67 WEST, THE NORTH LINE OF THE NORTHWEST QUARTER & SOUTHEAST QUARTER OF SECTION 4, TOWNSHIP 8 SOUTH, RANGE 67 WEST, THE NORTH LINE OF THE SOUTHWEST QUARTER & SOUTHEAST QUARTER OF SECTION 4, TOWNSHIP 8 SOUTH, RANGE 67 WEST, THE NORTH LINE OF THE SOUTHEAST QUARTER & SOUTHWEST QUARTER OF SECTION 4, TOWNSHIP 8 SOUTH, RANGE 67 WEST
THE NORTH LINE OF THE SOUTHWEST QUARTER & SOUTHWEST QUARTER OF SECTION 4, TOWNSHIP 8 SOUTH, RANGE 67 WEST, THE NORTH LINE OF THE SOUTHEAST QUARTER & NORTHEAST QUARTER OF SECTION 5, TOWNSHIP 8 SOUTH, RANGE 67 WEST
THE NORTH LINE OF THE SOUTHEAST QUARTER & SOUTHEAST QUARTER OF SECTION 5, TOWNSHIP 8 SOUTH, RANGE 67 WEST. BEING MONUMENTED BY A FOUND PINE CAP #6935. SET BERNTSEN SURVEY MONUMENT HAVING A 2 ½" ALUM. CAP ON A 30" PIPE.
NONE-ALTHOUGH C ¼ OF 5 AND C1/4 OF 4 HAD BEEN SET BY PLS 6935. 30" X 2" ALUM. MONUMENT WITH 3-1/2" CAO SET IN OPEN PASTURE IN SMALL SWALE WITH MOUND OF STONES. ESTABLISHED LOCATION BASED ON SINGLE PROPORTION MEASUREMENT FOR THE SOUTHEAST CORNER OF GOVERNMENT LOT 2, SECTION 4. SET A 2 1/2" ALUMINUM CAP ON A 30" #6 REBAR NEAR A N-S FENCE LINE PLS 23515. STONE MARKED "1/4 +-" IN FENCE LINE --AT POST WITH OTHER STONES SILTED IN APPROX. 4" - DOES NOT MATCH ORIGINAL CALL EXACT NOR DOES POSITION FIT SPLIT - NO EVIDENCE OF PRIOR DISCOVERY OR USAGE - NO OTHER MONUMENTS IN AREA. SET 'T' POST AND STONE MOUND @ FOUND STONE -SET 3-#4 REBARs WITH ALUMINUM CAP PLS 16401.
#5 REBAR WITH PLASTIC CAP LS 6985 - NOT WITHIN POSITIONAL TOLERANCE OF GOVERNING QUARTER CORNERS NOT ACCEPTED. SET 30"x2-3/8" BLM APPROVED MOVIMENT W/3-1/2" CAP AND ACCESSORIES AS SHOWN ON SOUTH WEST ELLY SLOPE IN MOUND OF STONES. SET A 2 ½" ALUMINUM CAP ON A 30" 6# REBAR. PLS 29048 #5 REBAR NO VISIBLE SIGNS OF ACCEPTANCE OR USEAGE NOR DOES IT FIT PROPORTION BETWEEN ORIGINAL 1/4 CORNER STONE AND REMONUMENTATION STONE @ SECTION CORNER-IN PLACE SEVERAL YEARS. SET 30"x 2-3/8" ALUM MONUMENT W/3 1/2" CAP AT SINGLE PROPORTION POSITION AND OVER #4 REBAR, IN CONCRETE, WITH T POST & MOND OF STOWES, WITH ALL BEARINGS CONTAINED HEREIN RELATIVE THERETO.

TOWN OF CASTLE ROCK, COUNTY OF DOUGLAS, STATE OF COLORADO, 80104 TOWN OF CASTLE ROCK PROJECT NO.



VICINITY MAP
SCALE: 1" = 2000'

BENCHMARK:

THE ELEVATION AND CONTOURS SHOWN HEREON ARE BASED UPON
NGS STATION MAAG (AA3423) IS LOCATED ABOUT 3 MILES (4.8 KM) WEST OF
CASTLE ROCK, COLORADO, IN A CUL-DE-SAC AT THE NORTH END OF FAVER ROAD,
IN SECTION 5, TOWNSHIP 8 SOUTH, RANGE 67 WEST OF THE 6TH P.M.
OWNERSHIP--DOUGLAS COUNTY. TO REACH THE STATION FROM THE INTERSECTION
OF INTERSTATE 25 AND WOLFENSBURGER ROAD (WILCOX IF TRAVELING EAST) IN
CASTLE ROCK, GO WEST ON WOLFENSBURGER ROAD FOR 3.8 MILES (6.1 KM) TO
FAVER ROAD, GO NORTH ON FAVER ROAD FOR 1.14 MILES (1.83 KM) TO THE STATION
OF THE WEST SIDE OF THE CUL DE SAC, (FAVER ROAD IS A DIRT ROAD). THE
STATION IS A BRASS DISK SET IN CONCRETE FLUSH WITH THE GROUND AND
MARKED WITH A DOUGLAS COUNTY FIBERGLASS WITNESS POST, IT IS 14.3 FEET (4.4
M) EAST OF A BRASS SHINNER 22568 ON A CORNER POST WHERE THREE FENCE JOIN
ON THE WEST SIDE OF FAVER RD, 122 FEET (37.2 M) NORTHWEST OF A BRASS
SHINNER 22568 ON A POWER POLE ON THE EAST SIDE OF FAVER RD AND SOUTH OF
THE CUL-DE-SAC, AND 103.5 FEET (31.5 M) SOUTHWEST OF A BRASS SHINNER 22568
ON A POWER POLE ON THE EAST SIDE OF FAVER RD AND NORTH OF THE
CUL-DE-SAC.

I HEREBY AFFIRM THAT THESE FINAL CONSTRUCTION
PLANS WERE PREPARED UNDER MY DIRECT
SUPERVISION, IN ACCORDANCE WITH ALL APPLICABLE
TOWN OF CASTLE ROCK AND STATE OF COLORADO
STANDARDS AND STATUTES, RESPECTIVELY; AND THAT I
AM FULLY RESPONSIBLE FOR ALL DESIGN AND
REVISIONS RELATIVE TO SAID PLANS.

DATE

P.E.
STATE OF COLORADO

TOWN OF CASTLE ROCK APPROVAL
PLANS ARE HEREBY APPROVED FOR ONE YEAR FROM
DATE OF DEVELOPMENT SERVICES APPROVAL.

APPROVED BY: DATE

DEVELOPMENT SERVICES

DRAWING INDEX:

PRINT 1	COVER SHEET	ASC
PRINT 2	GENERAL NOTES	
PRINT 3-4	TYPICAL	
PRINT 5-21	DESIGN	
PRINT 22-23	POTHOLE LOG	
PRINT 24	POTHOLE DETAILS	
PRINT 25-53	PLAN AND PROFILES	

PROPOSED MATERIAL LIST

DESCRIPTION	QUANTITY
30"X48"X24" HH	14
24"X36"X18" HH	4
17"X30"X18" HH	29
13"X24"X15" TB	31
11"X11"X12" FP	109
LINEAR FOOTAGES	24640'

PROPOSED PATH FOOTAGE

UNDERGROUND = 24640'



metronet

CYIENT

REV.	DESCRIPTION	DATE
1.0		

COVER SHEET


TOWN OF CASTLE ROCK
COCR035

DATE - 25-03-2026

N.T.S.

FLOWERPOT HANDHOLE (FP) 11"x11"x12"


DIMENSIONS

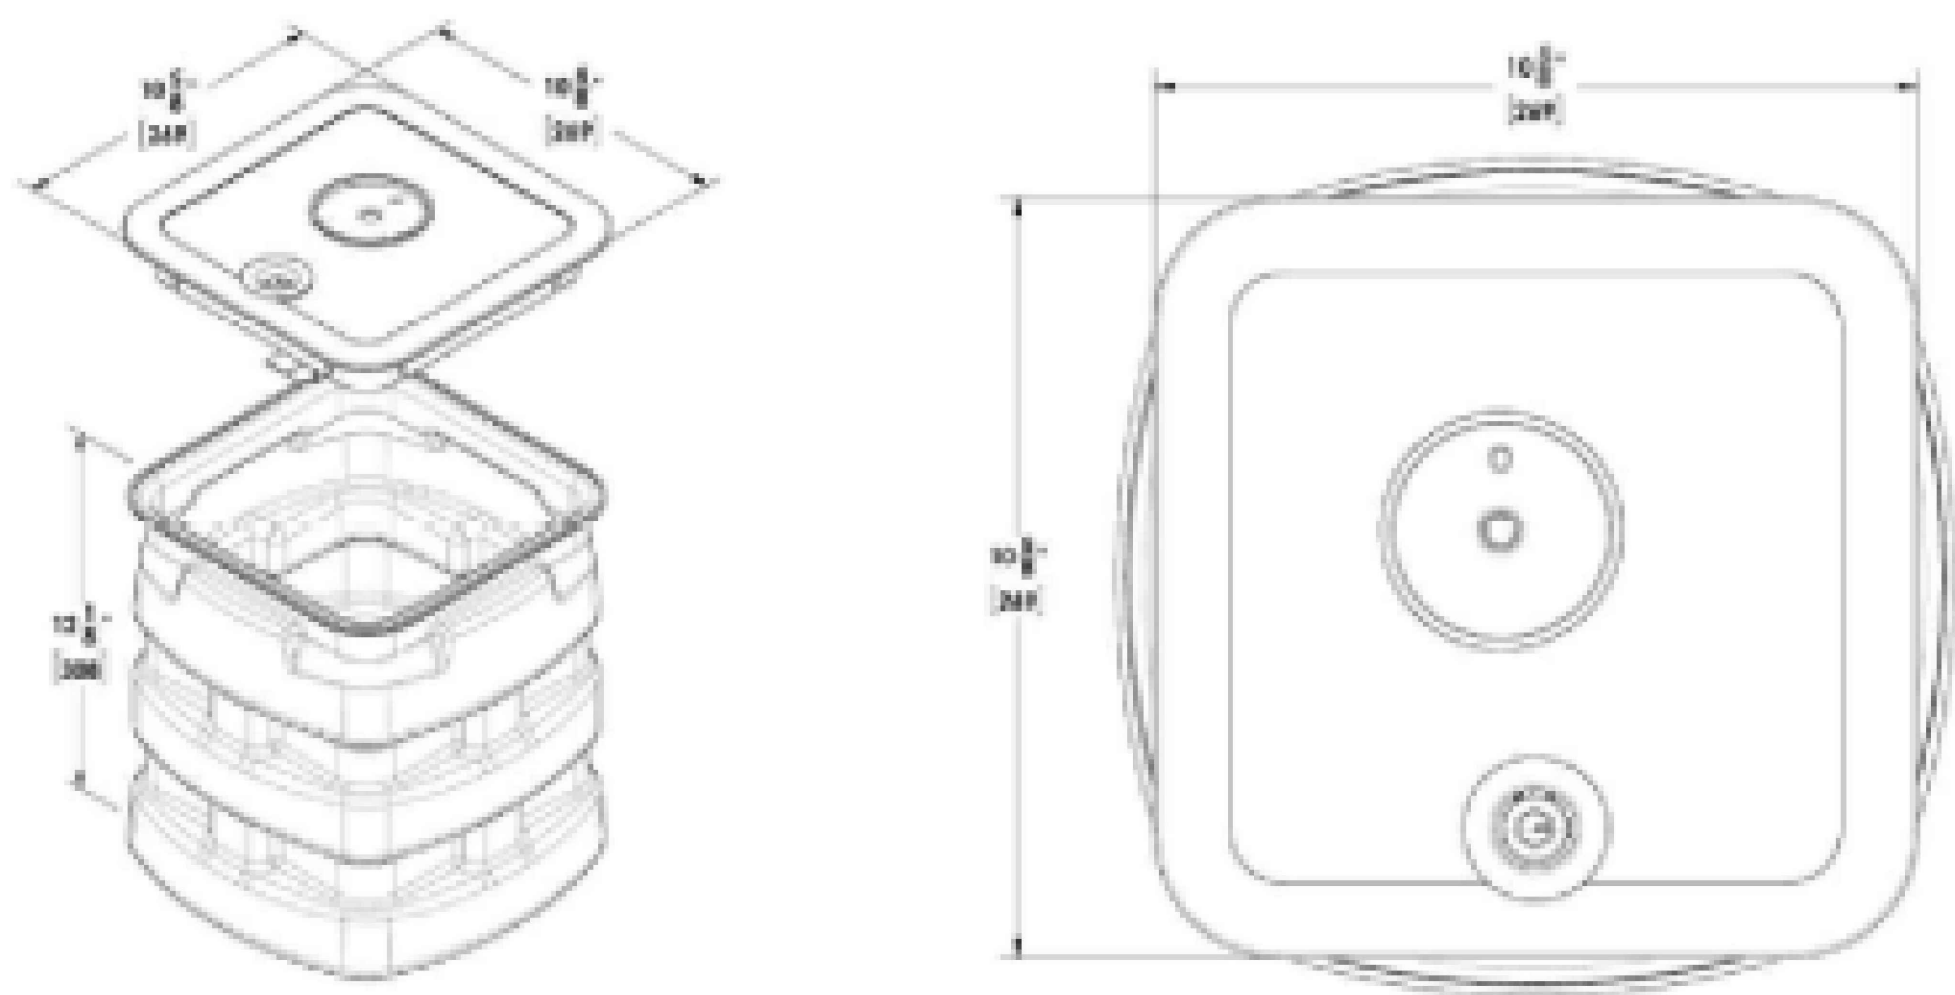

SMALL HANDHOLE (BB) 17"x30"x18"

BODY SPECIFICATIONS


Cover Weight	26 lbs	[12 kg]
Pit Weight	63 lbs	[29 kg]
Assembled Weight	89 lbs	[41 kg]

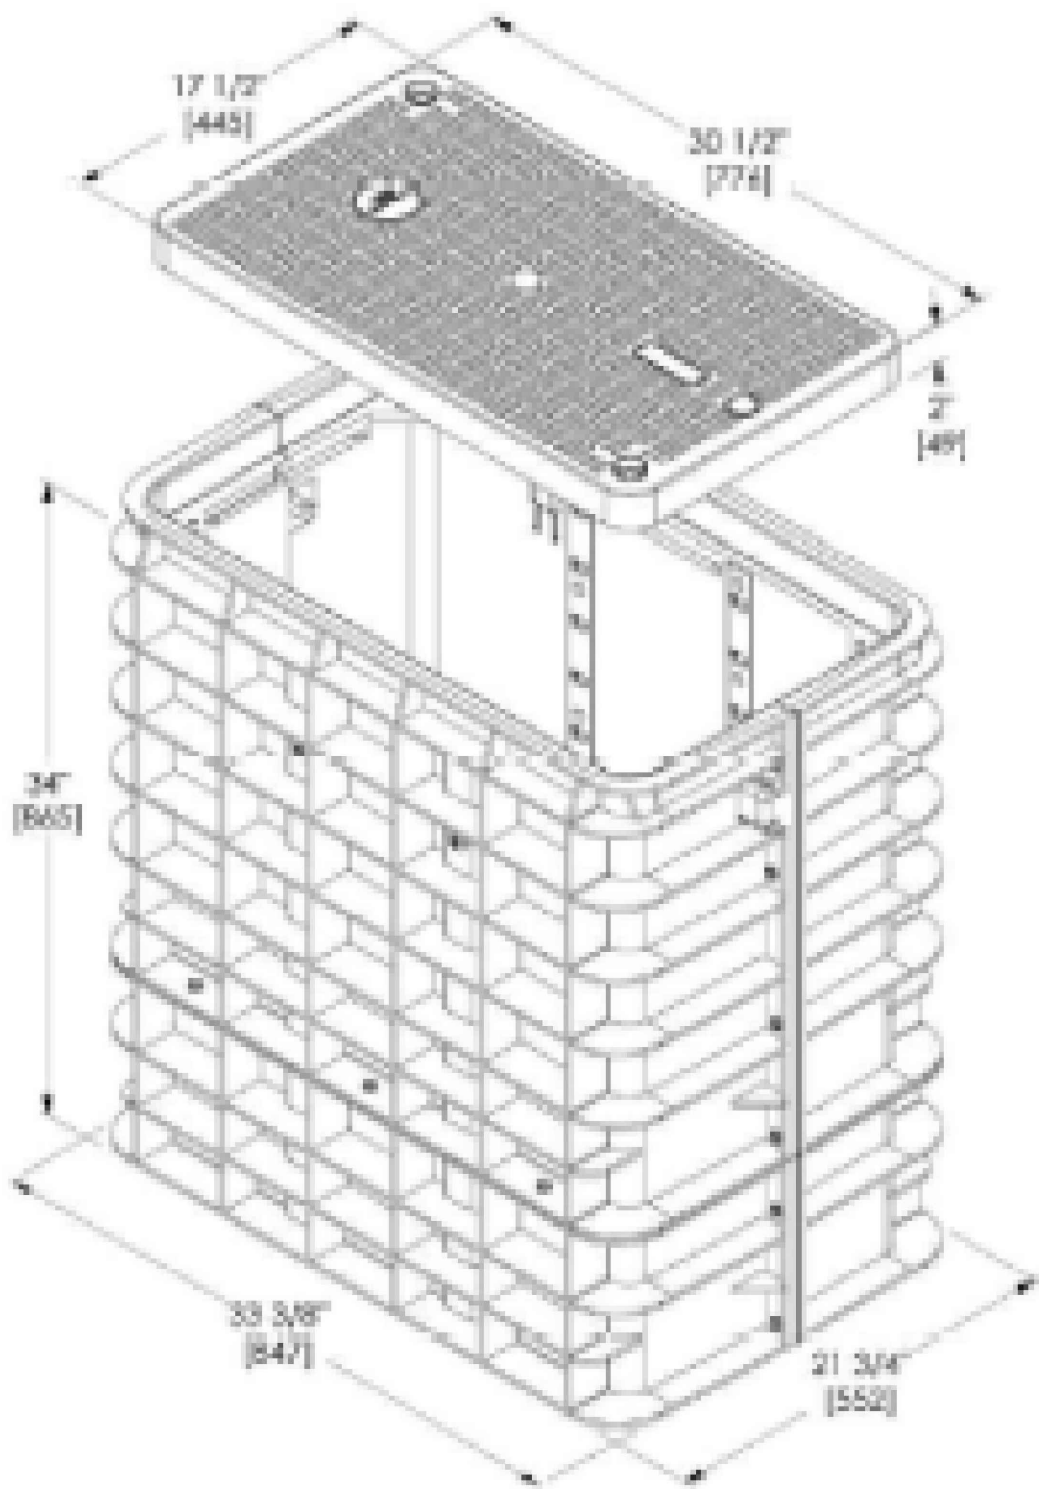

TERMINAL HANDHOLE (TB) 13"x24"x15"

BODY SPECIFICATIONS


Cover Weight	16 lbs	[7 kg]
Pit Weight	42 lbs	[19 kg]
Assembled Weight	58 lbs	[26 kg]

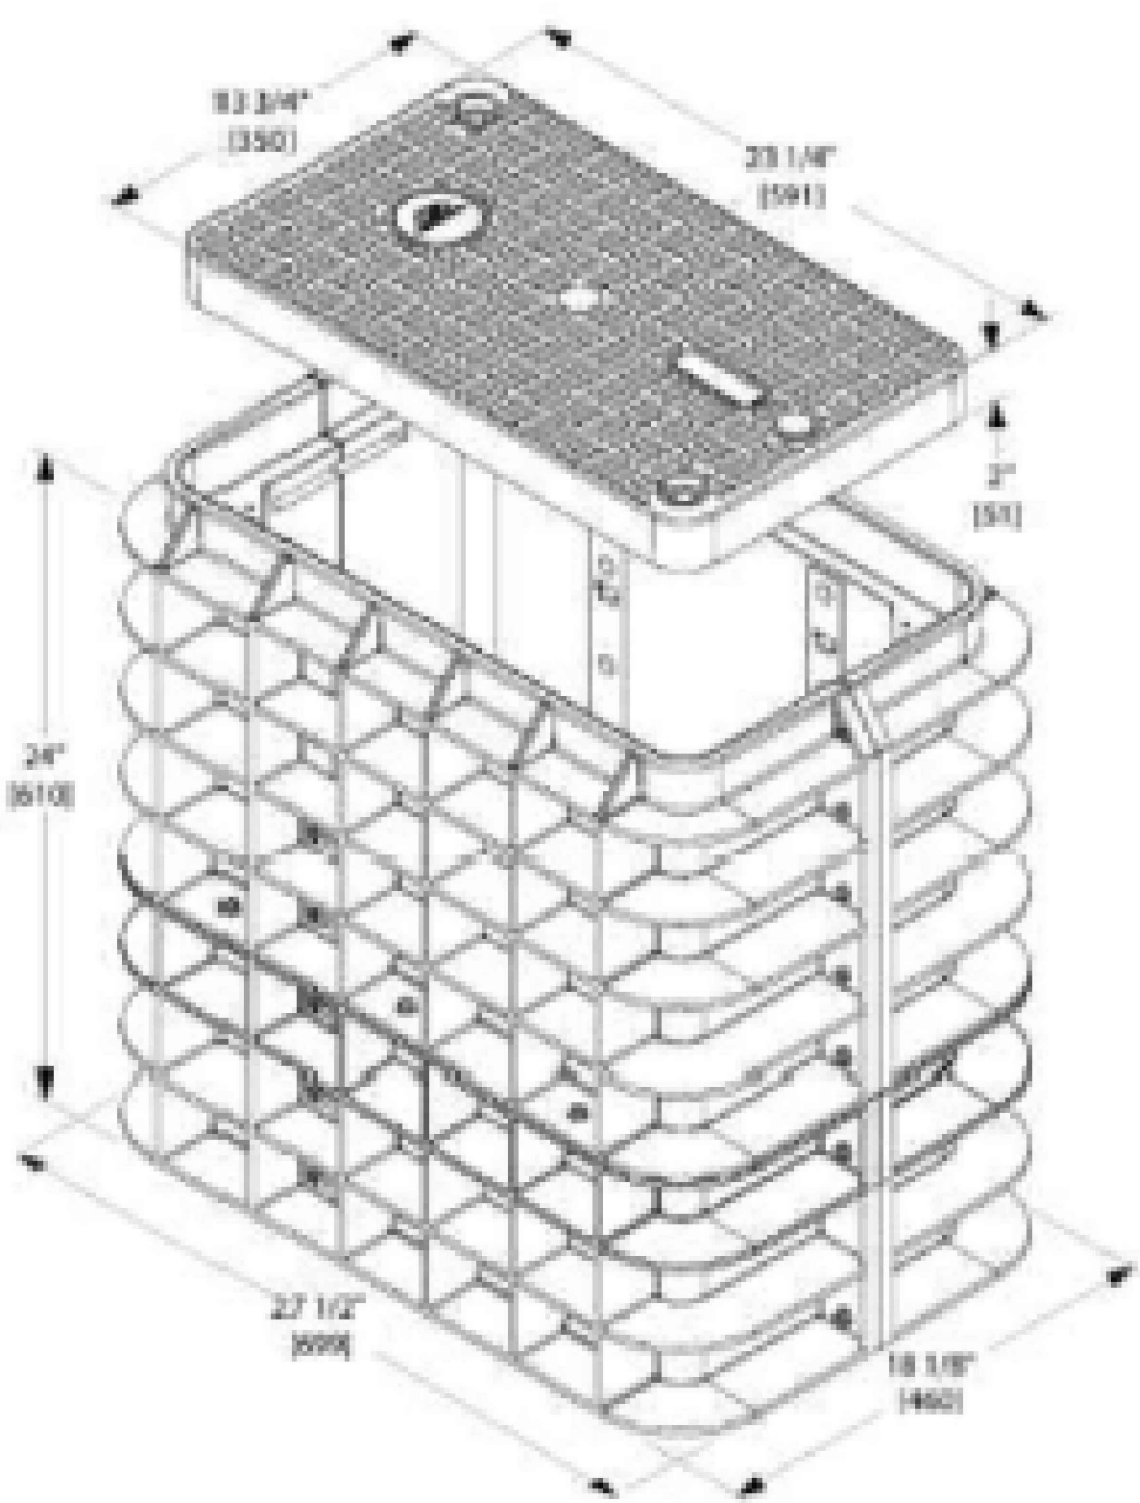

MEDIUM HANDHOLE (HH) 24"x36"x18"

BODY SPECIFICATIONS


Cover Weight	50 lbs	[23 kg]
Pit Weight	82 lbs	[37 kg]
Assembled Weight	132 lbs	[60 kg]

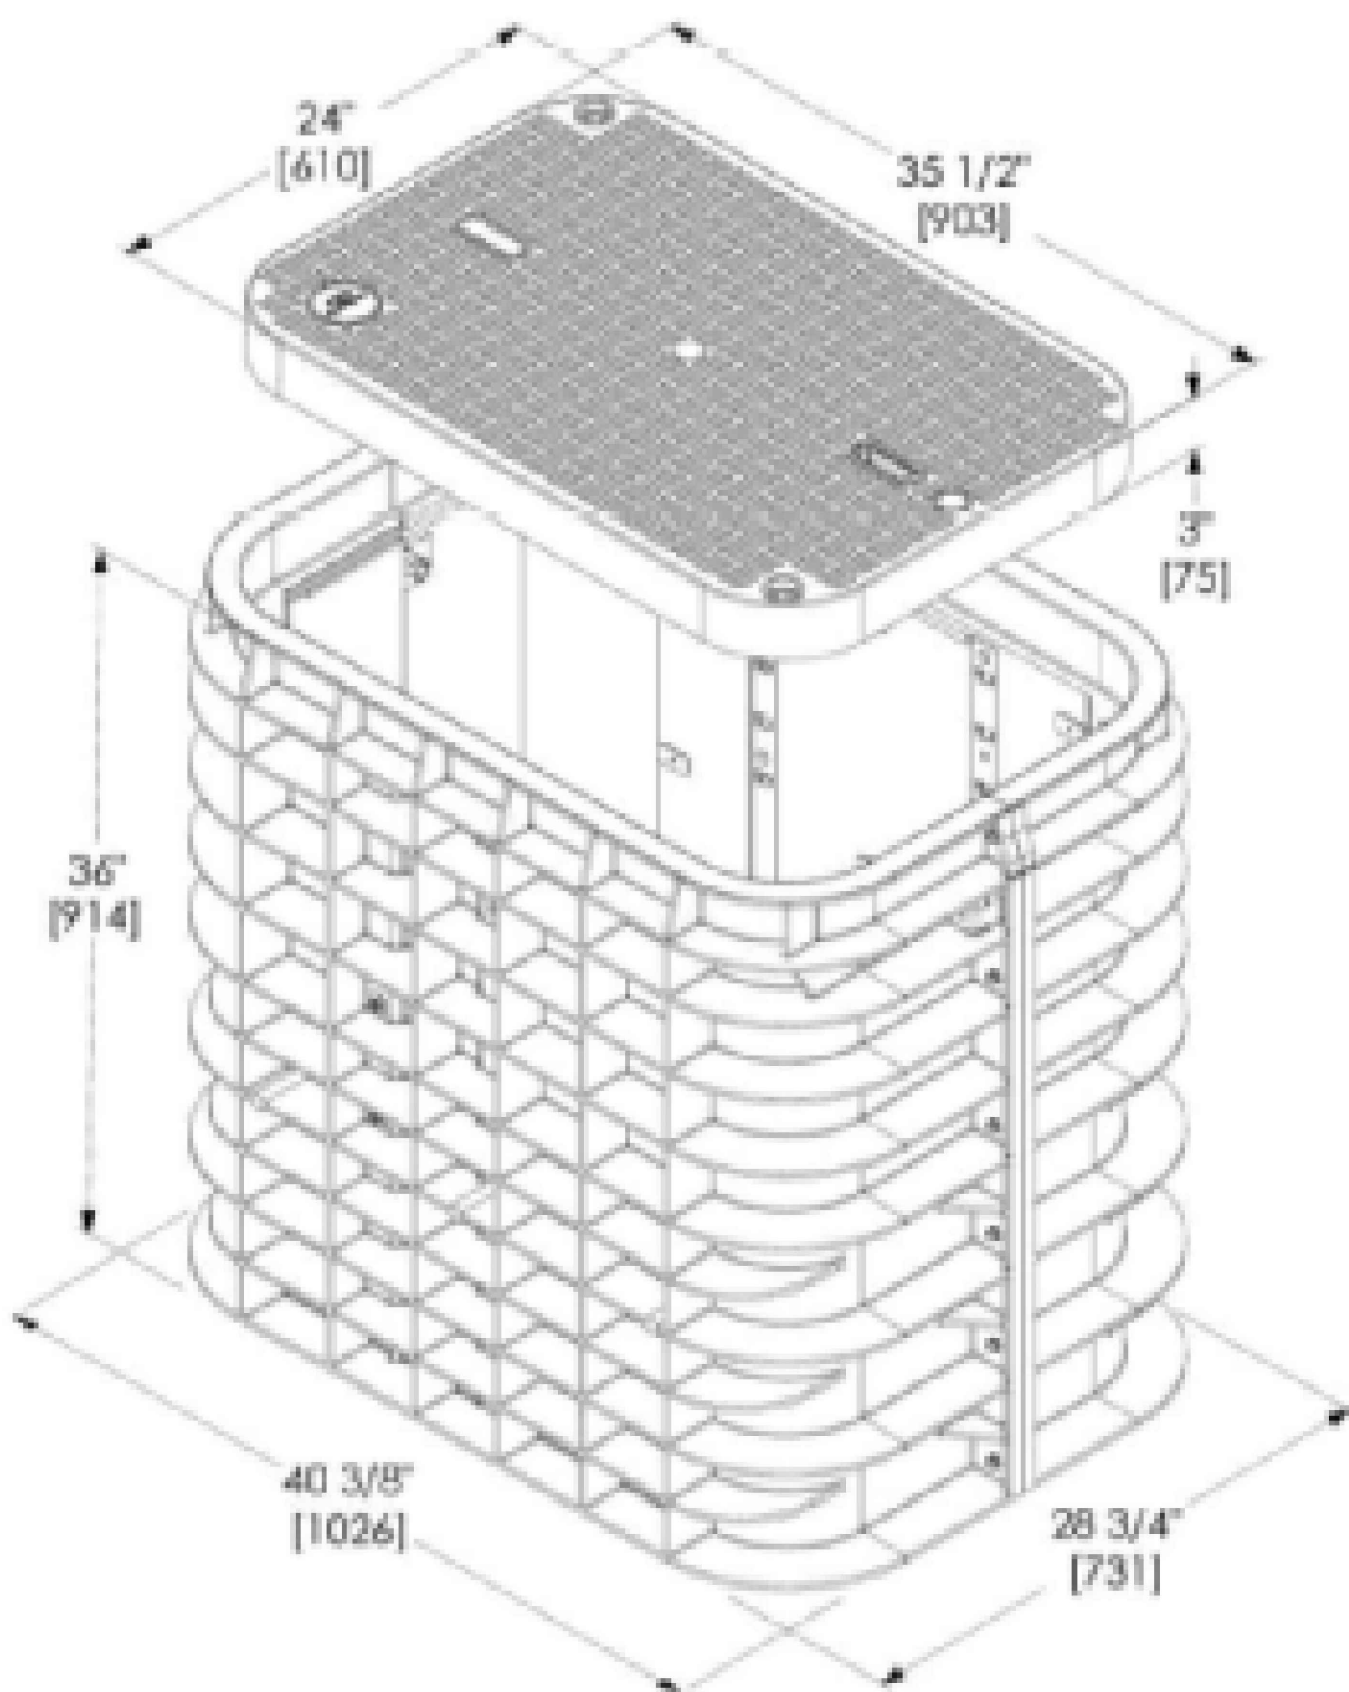

LARGE HANDHOLE (LH) 30"x48"x24"

BODY SPECIFICATIONS

Cover Weight (Split 1/2 Cover)	50 lbs	[23 kg]
Pit Weight	129 lbs	[59 kg]
Assembled Weight	229 lbs	[105 kg]

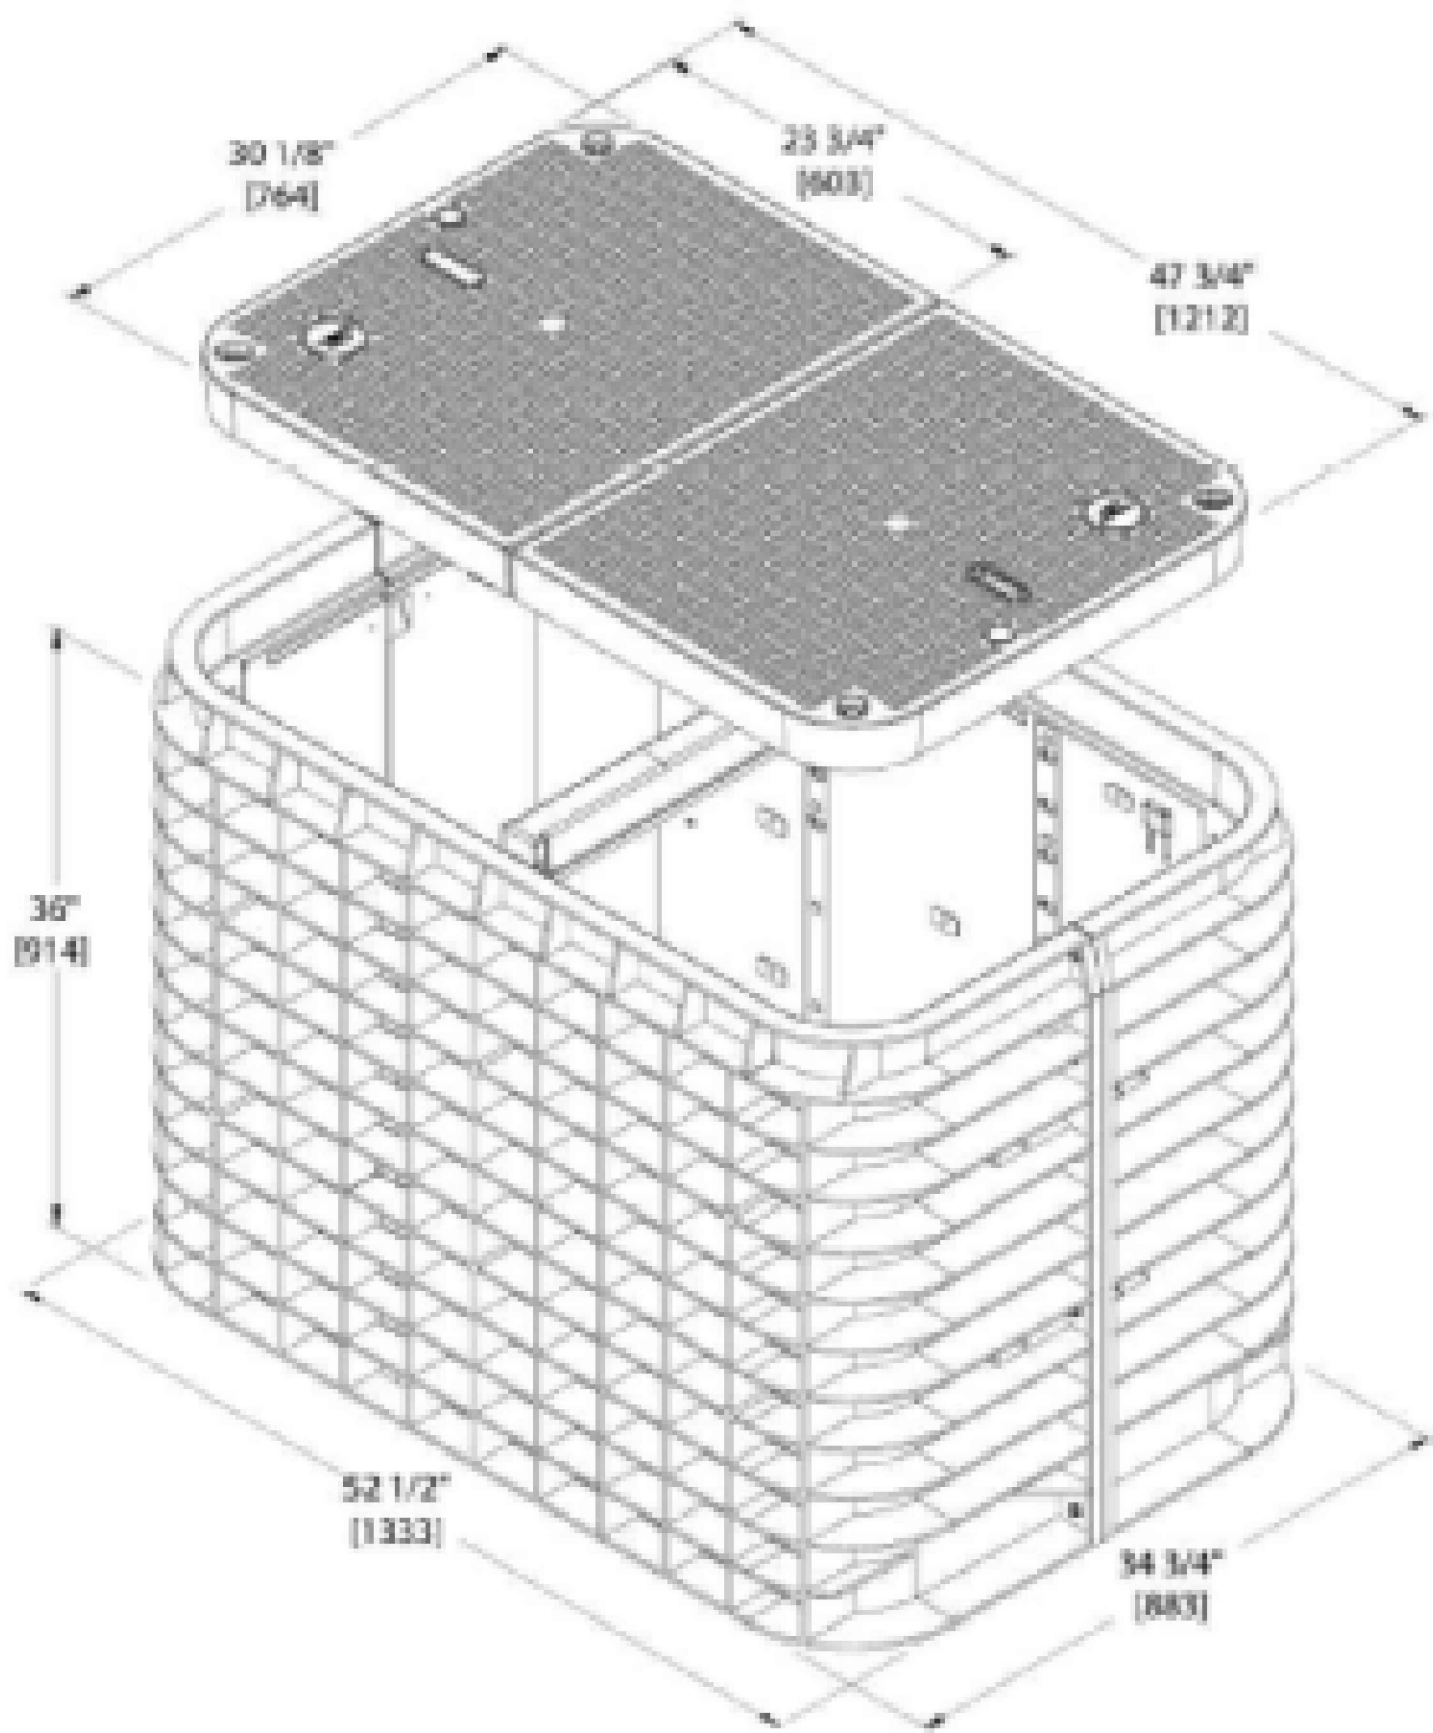

NOTE – PLAN PROFILE IS FOR POTHOLING PURPOSE ONLY, THE DEPTH OF UTILITIES ARE UNKNOWN. AFTER POTHOLING, PLAN WILL BE REVISED TO INCLUDE ACTUAL DEPTHS AND RESUBMITTED

NOTE – CONTRACTOR WILL POTHOLE ALL WATER SERVICES (ON CUSTOMER SIDE OF THE METER PIT) PRIOR TO BORING.

REV.	DESCRIPTION	DATE
1.0		

CALL 811 BEFORE YOU DIG.
COLORADO TOLL FREE
800-922-1987

metronet™


CYIENT

TOWN OF CASTLE ROCK
COCR035

DATE - 25-03-2026
TYPICAL

N.T.S

MINIMUM STANDARDS FOR DIRECTIONAL BORING
STREET CROSSINGS

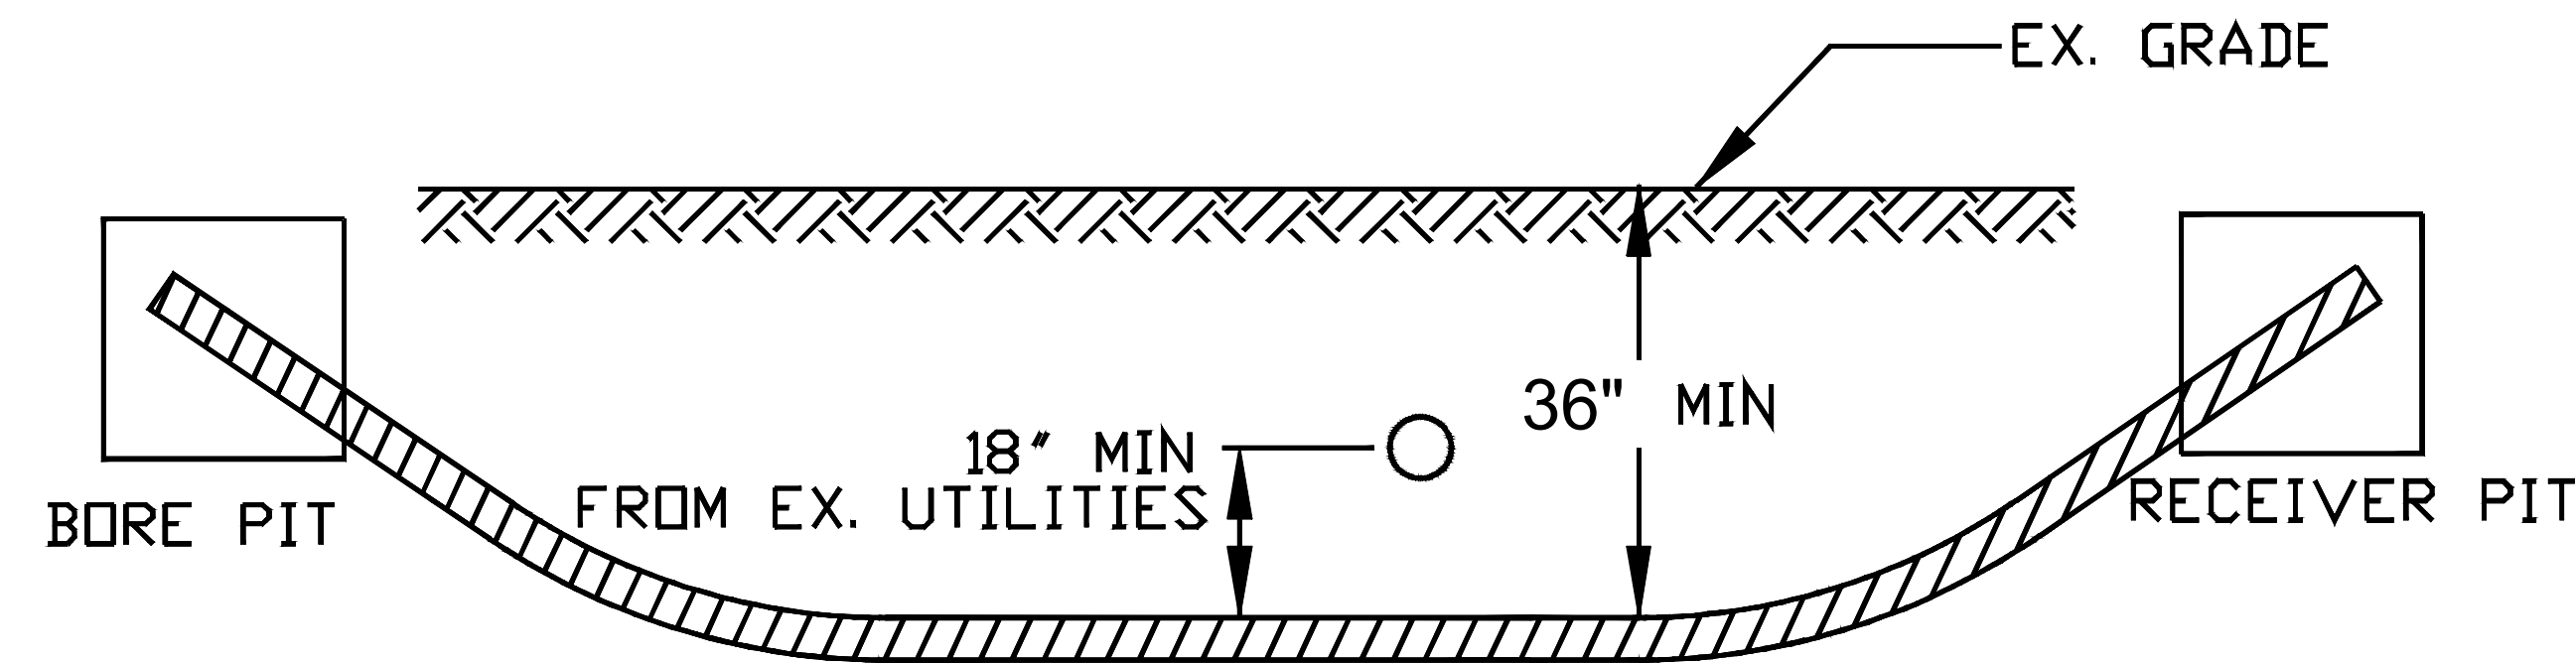


- PLACE END MARKER WITH UTILITY OWNER'S NAME DESCRIBING CONDUIT
- BORE PIT TO BE BACKFILLED AND COMPACTED IN 12" LIFTS WITH MATERIAL REMOVED
- FLOW OF DITCH MUST BE MAINTAINED AT ALL TIMES
- PROTECT ROOTS AT ALL TREE LOCATIONS, SHIFT BORE TRENCH IF NECESSARY

NOTE- FLOWFILL IS REQUIRED IN HARD SURFACE APPLICATIONS

TYPICAL BORE DETAILS 1

MINIMUM STANDARDS FOR DIRECTIONAL BORING
UNDER SIDEWALKS & WITHIN ROW (EXCLUDING STREET CROSSINGS)

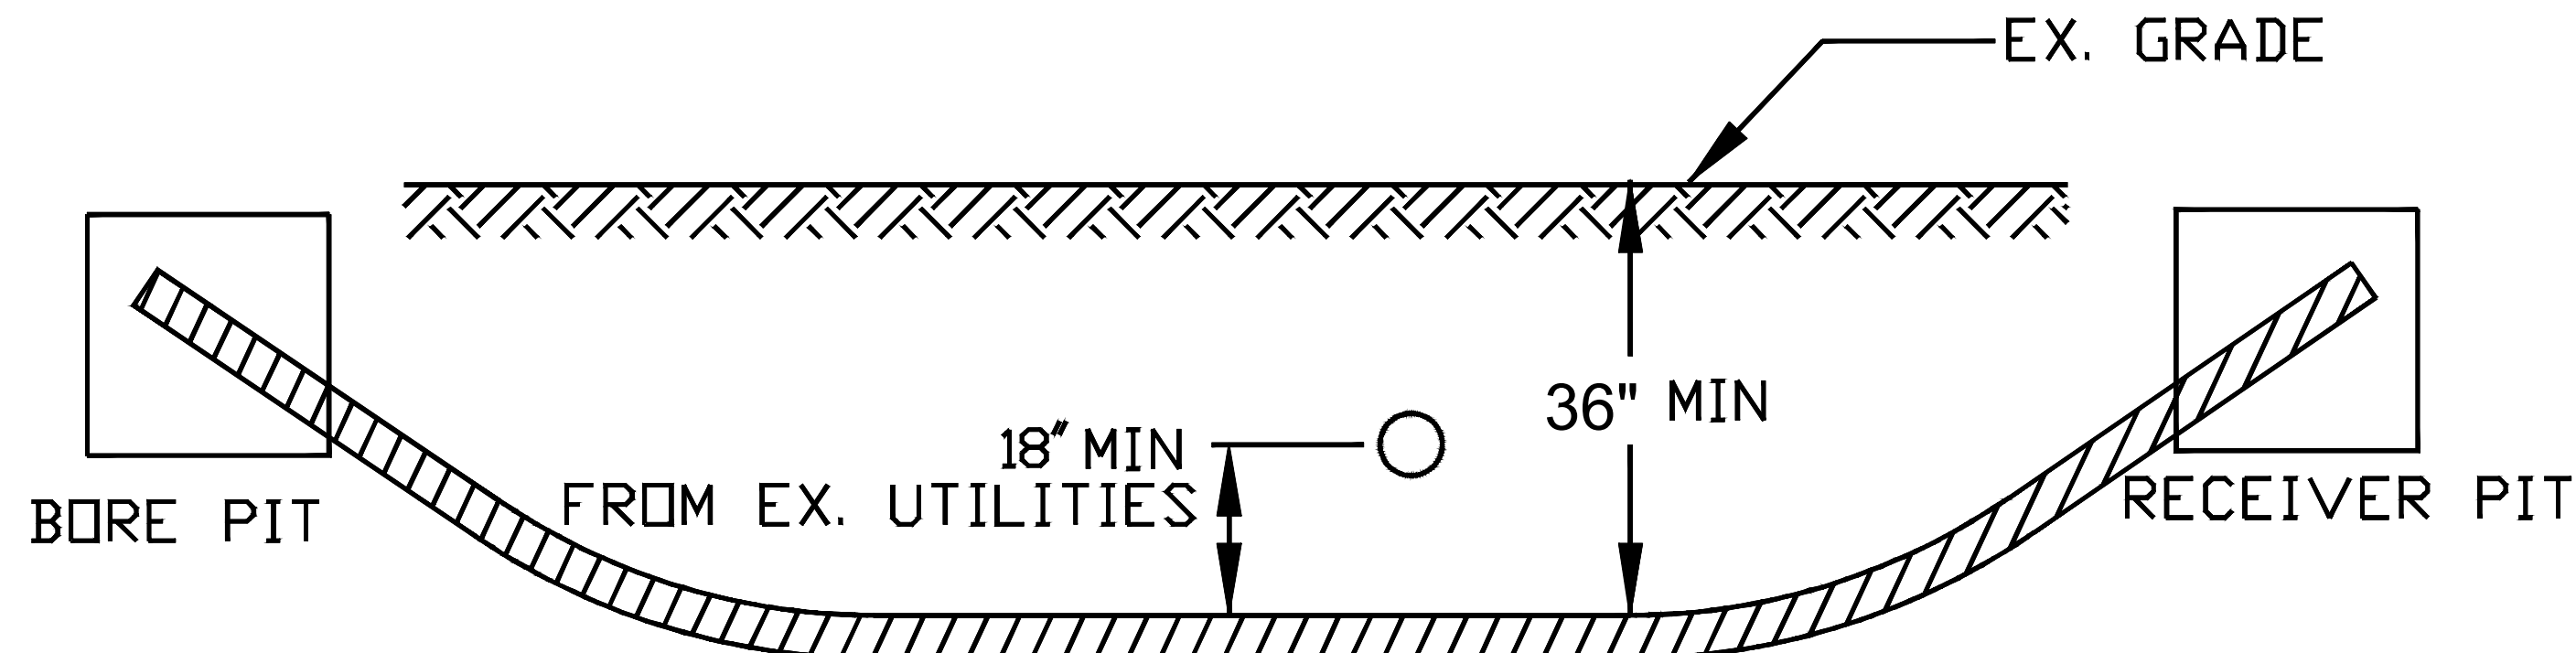

- PLACE END MARKER WITH UTILITY OWNER'S NAME DESCRIBING CONDUIT
- BORE PIT TO BE BACKFILLED AND COMPACTED IN 12" LIFTS WITH MATERIAL REMOVED
- FLOW OF DITCH MUST BE MAINTAINED AT ALL TIMES
- PROTECT ROOTS AT ALL TREE LOCATIONS, SHIFT BORE TRENCH IF NECESSARY

NOTE- FLOWFILL IS REQUIRED IN HARD SURFACE APPLICATIONS

TYPICAL BORE DETAILS 2

NOTE – PLAN PROFILE IS FOR POTHOLING PURPOSE ONLY, THE DEPTH OF UTILITIES ARE UNKNOWN. AFTER POTHOLING, PLAN WILL BE REVISED TO INCLUDE ACTUAL DEPTHS AND RESUBMITTED

NOTE – CONTRACTOR WILL POTHOLE ALL WATER SERVICES (ON CUSTOMER SIDE OF THE METER PIT) PRIOR TO BORING.

REV.	DESCRIPTION	DATE
1.0		

CALL 811 BEFORE YOU DIG.
COLORADO TOLL FREE
800-922-1987


metronet™

CYIENT

TOWN OF CASTLE ROCK
COCR035

DATE - 25-03-2026
TYPICAL

N.T.S

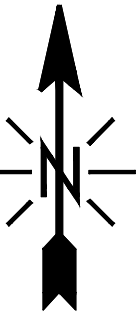

NOTE - STANDARD REPAIR COST OF \$200 PER
POTHOLE FOR BOTH ROW AND PRIVATE PROPERTY.

NOTE - PLAN PROFILE IS FOR POTHOLING
PURPOSE ONLY. THE DEPTH OF UTILITIES
ARE UNKNOWN. AFTER POTHOLING, PLAN
WILL BE REVISED TO INCLUDE ACTUAL
DEPTHS AND RESUBMITTED

NOTE - CONTRACTOR WILL POTHOLE ALL
WATER SERVICES (ON CUSTOMER SIDE OF
THE METER PIT) PRIOR TO BORING.

MATERIAL LIST

MATERIALS	QUANTITY
30"X48"X24" HH(s)	1
24"X36"X18" HH(s)	0
17"X30"X18" HH(s)	0
13"X24"X15" TB(s)	0
11"X11"X12" FP(s)	0

EXCAVATION DATA

PROPOSED UTILITY	DIRT
HH 30"X48"X24"	6 SQFT
HH 24"X36"X18"	0 SQFT
HH 17"X30"X18"	0 SQFT
TB 13"X24"X15"	0 SQFT
FP 11"X11"X12"	0 SQFT

REV.	DESCRIPTION	DATE
1.0		

CALL 811 BEFORE YOU DIG.
COLORADO TOLL FREE
800-922-1987

metronet™


CYIENT

TOWN OF CASTLE ROCK
COCR035

DATE - 25-03-2026

05 OF 53

SCALE: 1" = 100'

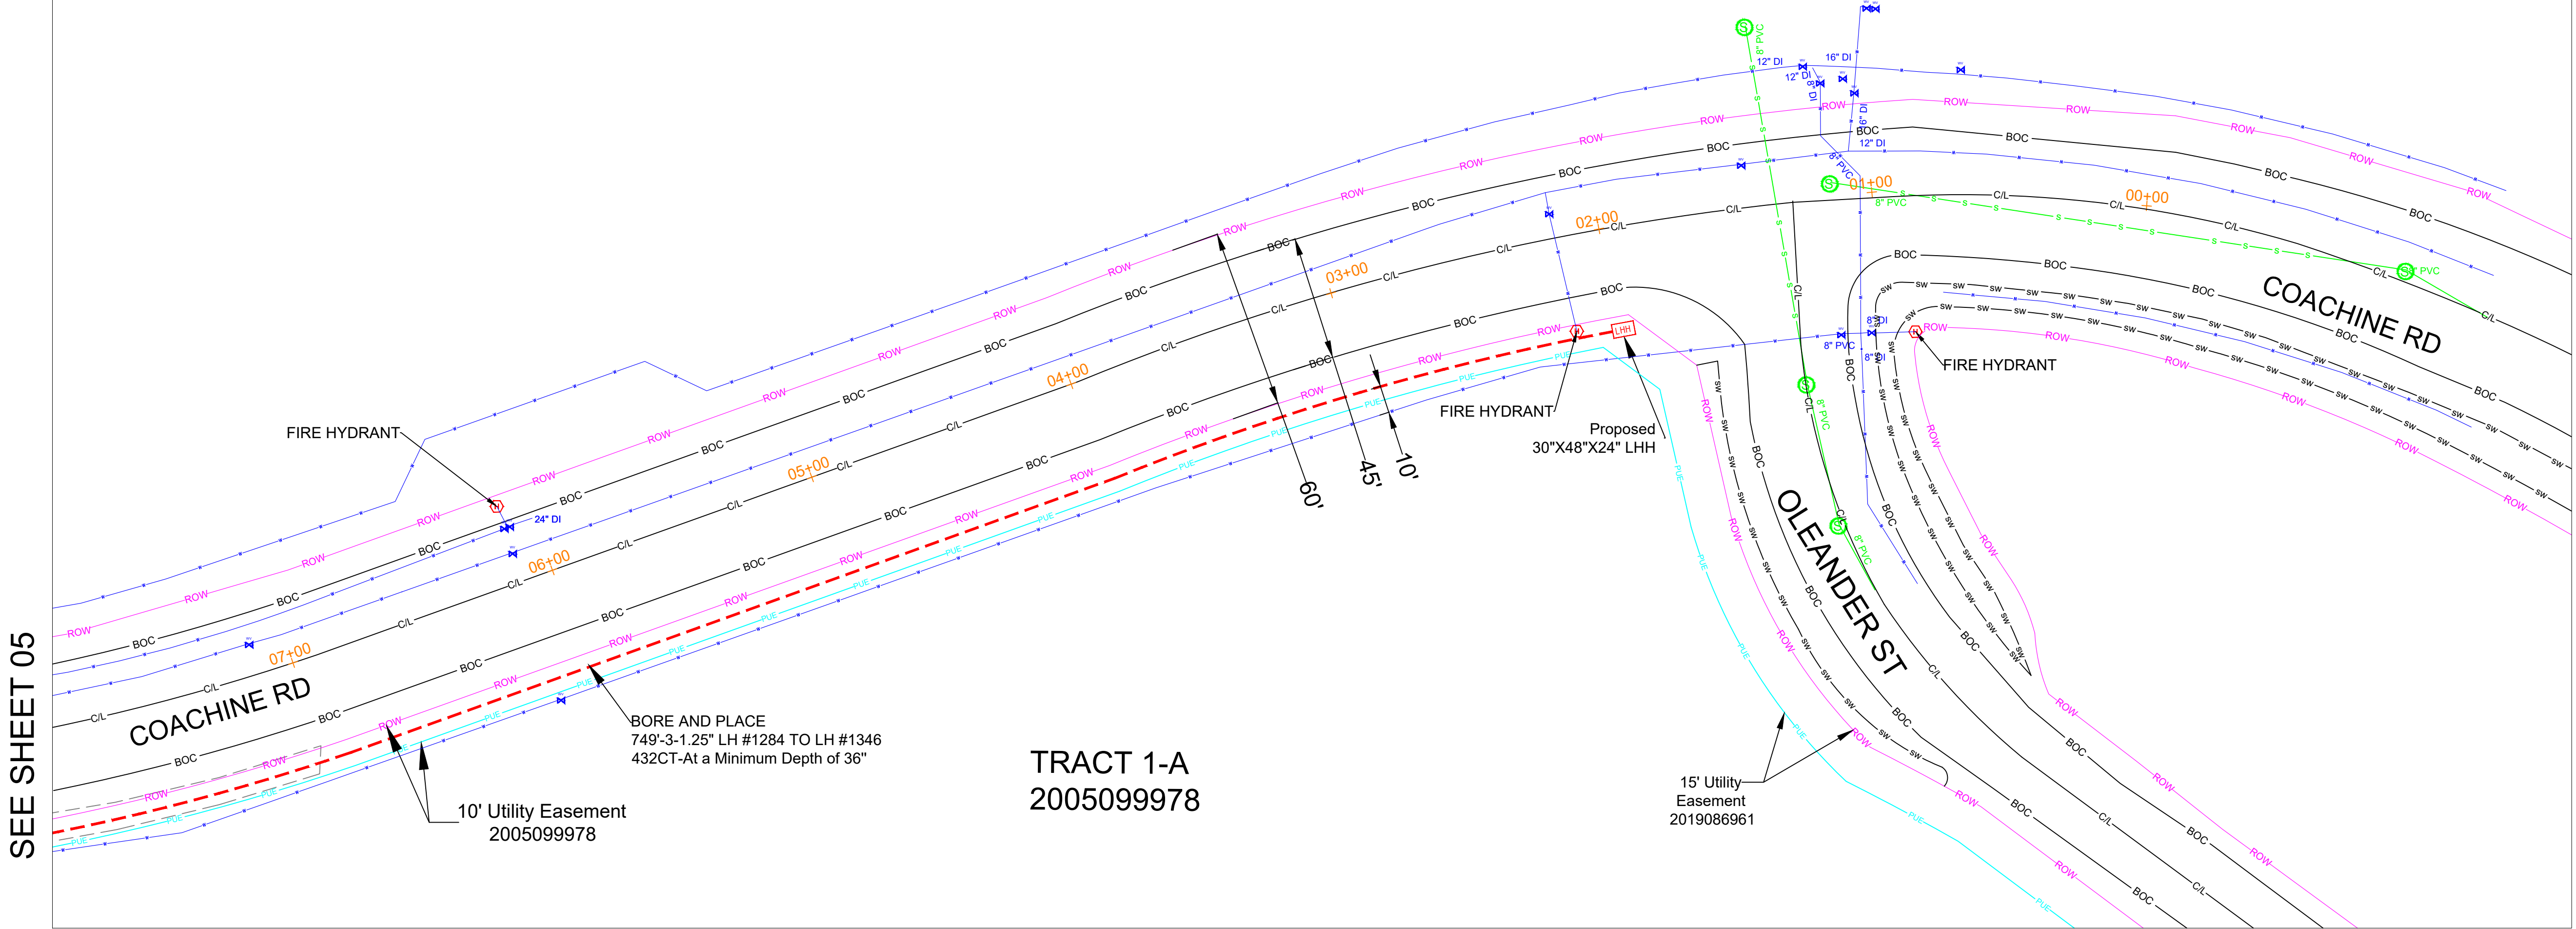

PROPOSED EQUIPMENTS LEGEND


LHH - 30"X48"X24" LHH		PROPOSED DUCT WITH CABLE
MHH - 24"X36"X18" MHH		PROPOSED DUCT WITHOUT CABLE
SHH - 17"X30"X18" SHH		TRENCH
TB - 13"X24"X15" TB		
FP - 11"X11"X12" FP		
		AERIAL FIBER
		AERIAL STRAND

EXISTING EQUIPMENTS LEGEND

	R/W		T		TELCO		GAS METER		WATER MANHOLE
	CENTRE LINE		E		ELECTRIC		GAS VALVE		STORM DRAIN CATCH BASIN
	EOP		G		GAS		SEWER MANHOLE		STORM DRAIN MANHOLE
	BOC		TS		TRAFFIC SIGNAL		UNKNOWN MANHOLE		TRANSFORMER
	PROPERTY LINE		W		WATER		WATER METER		CULVERT
	SIDEWALK		S		SEWER		WATER VALVE		C/L MONUMENT
	FENCE		SD		STORM DRAIN		FIRE HYDRANT		POLE ITEM NO.
	EASEMENT						ANCHOR & DOWN GUY		



SEE SHEET 07

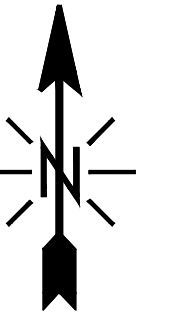

NOTE - STANDARD REPAIR COST OF \$200 PER POTHOLE FOR BOTH ROW AND PRIVATE PROPERTY.

NOTE - PLAN PROFILE IS FOR POTHOLING PURPOSE ONLY, THE DEPTH OF UTILITIES ARE UNKNOWN. AFTER POTHOLING, PLAN WILL BE REVISED TO INCLUDE ACTUAL DEPTHS AND RESUBMITTED

NOTE - CONTRACTOR WILL POTHOLE ALL WATER SERVICES (ON CUSTOMER SIDE OF THE METER PIT) PRIOR TO BORING.

MATERIAL LIST

MATERIALS	QUANTITY
30"X48"X24" HH(s)	2
24"X36"X18" HH(s)	0
17"X30"X18" HH(s)	0
13"X24"X15" TB(s)	0
11"X11"X12" FP(s)	0

EXCAVATION DATA

PROPOSED UTILITY	DIRT
HH 30"X48"X24"	12 SQFT
HH 24"X36"X18"	0 SQFT
HH 17"X30"X18"	0 SQFT
TB 13"X24"X15"	0 SQFT
FP 11"X11"X12"	0 SQFT

REV.	DESCRIPTION	DATE
1.0		

CALL 811 BEFORE YOU DIG.
COLORADO TOLL FREE
800-922-1987

metronet™

CYIENT


TOWN OF CASTLE ROCK
COCR035

DATE - 25-03-2026

06 OF 53

SCALE: 1" = 100'

SEE SHEET 05

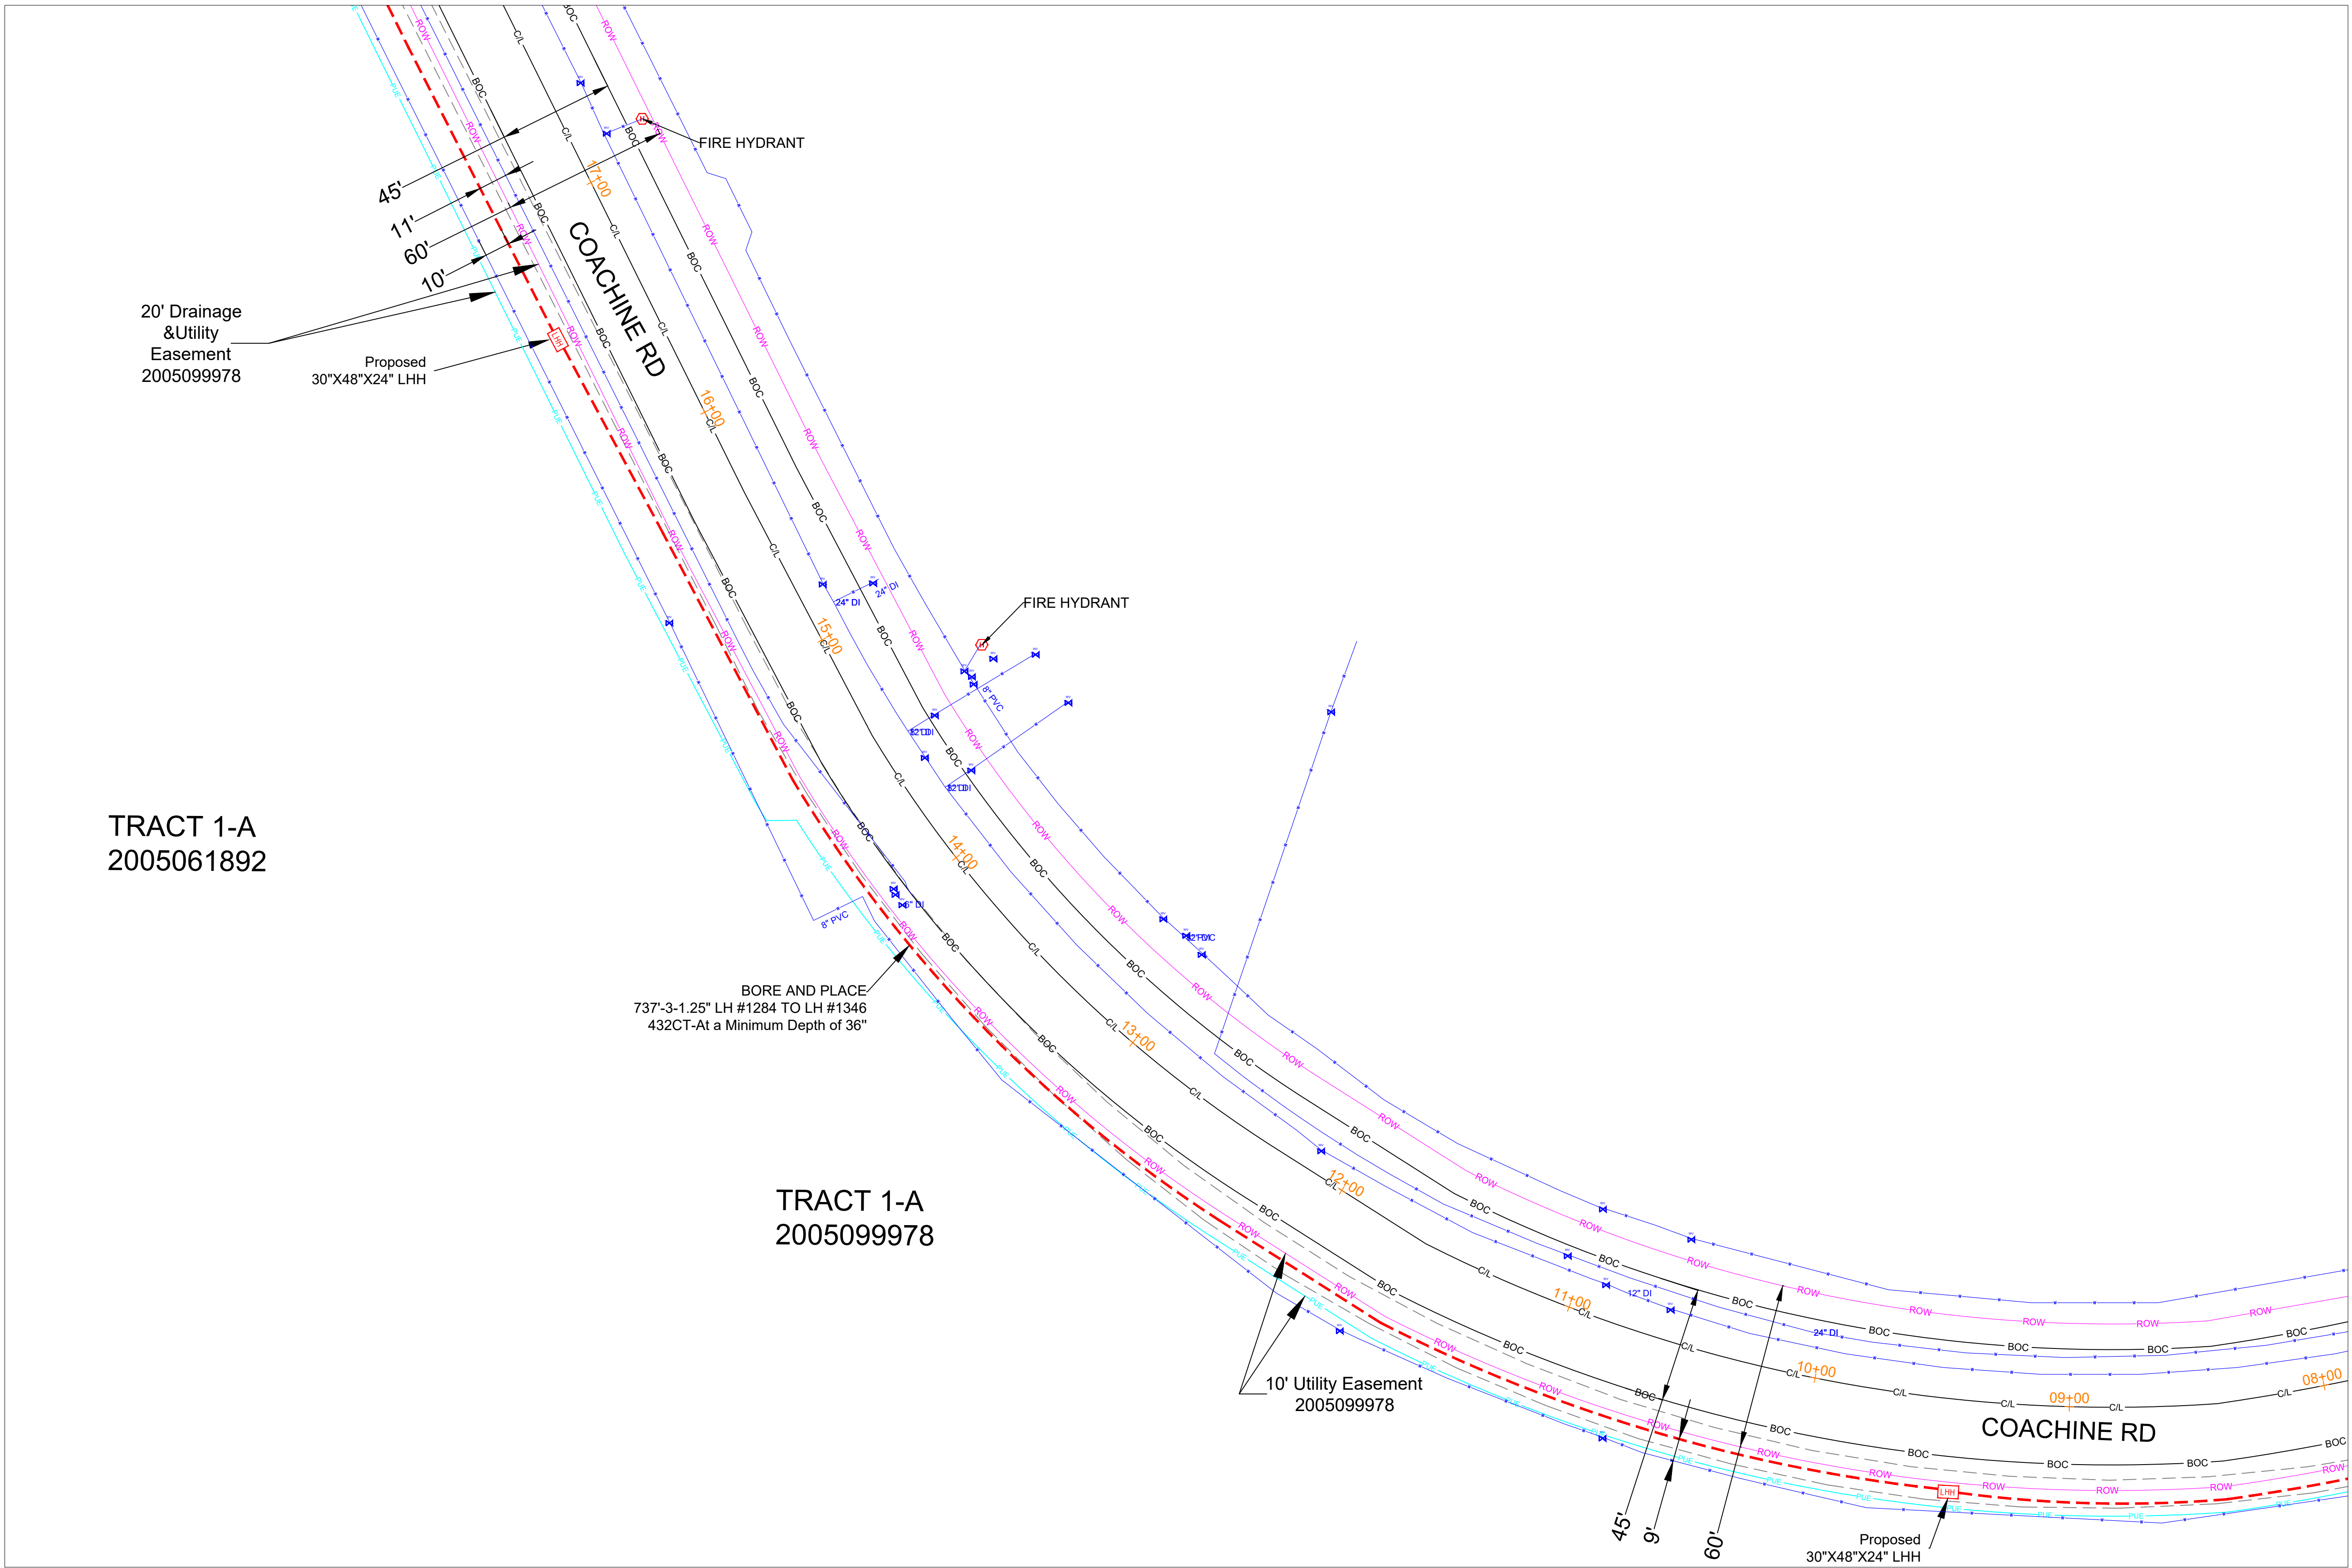

PROPOSED EQUIPMENTS LEGEND


LHH - 30"X48"X24" LHH		PROPOSED DUCT WITH CABLE
MHH - 24"X36"X18" MHH		PROPOSED DUCT WITHOUT CABLE
SHH - 17"X30"X18" SHH		TRENCH
TB - 13"X24"X15" TB		
FP - 11"X11"X12" FP		
		AERIAL FIBER
		AERIAL STRAND

EXISTING EQUIPMENTS LEGEND

	R/W		T		TELCO		GAS METER		WATER MANHOLE
	CENTRE LINE		E		ELECTRIC		GAS VALVE		STORM DRAIN CATCH BASIN
	EOP		G		GAS		SEWER MANHOLE		STORM DRAIN MANHOLE
	BOC		TS		TRAFFIC SIGNAL		UNKNOWN MANHOLE		TRANSFORMER
	PROPERTY LINE		W		WATER		WATER METER		CULVERT
	SIDEWALK		V		WATER VALVE				C/L MONUMENT
	FENCE		S		SEWER				POLE ITEM NO.
	EASEMENT		SD		STORM DRAIN		FIRE HYDRANT		ANCHOR & DOWN GUY




SEE SHEET 16

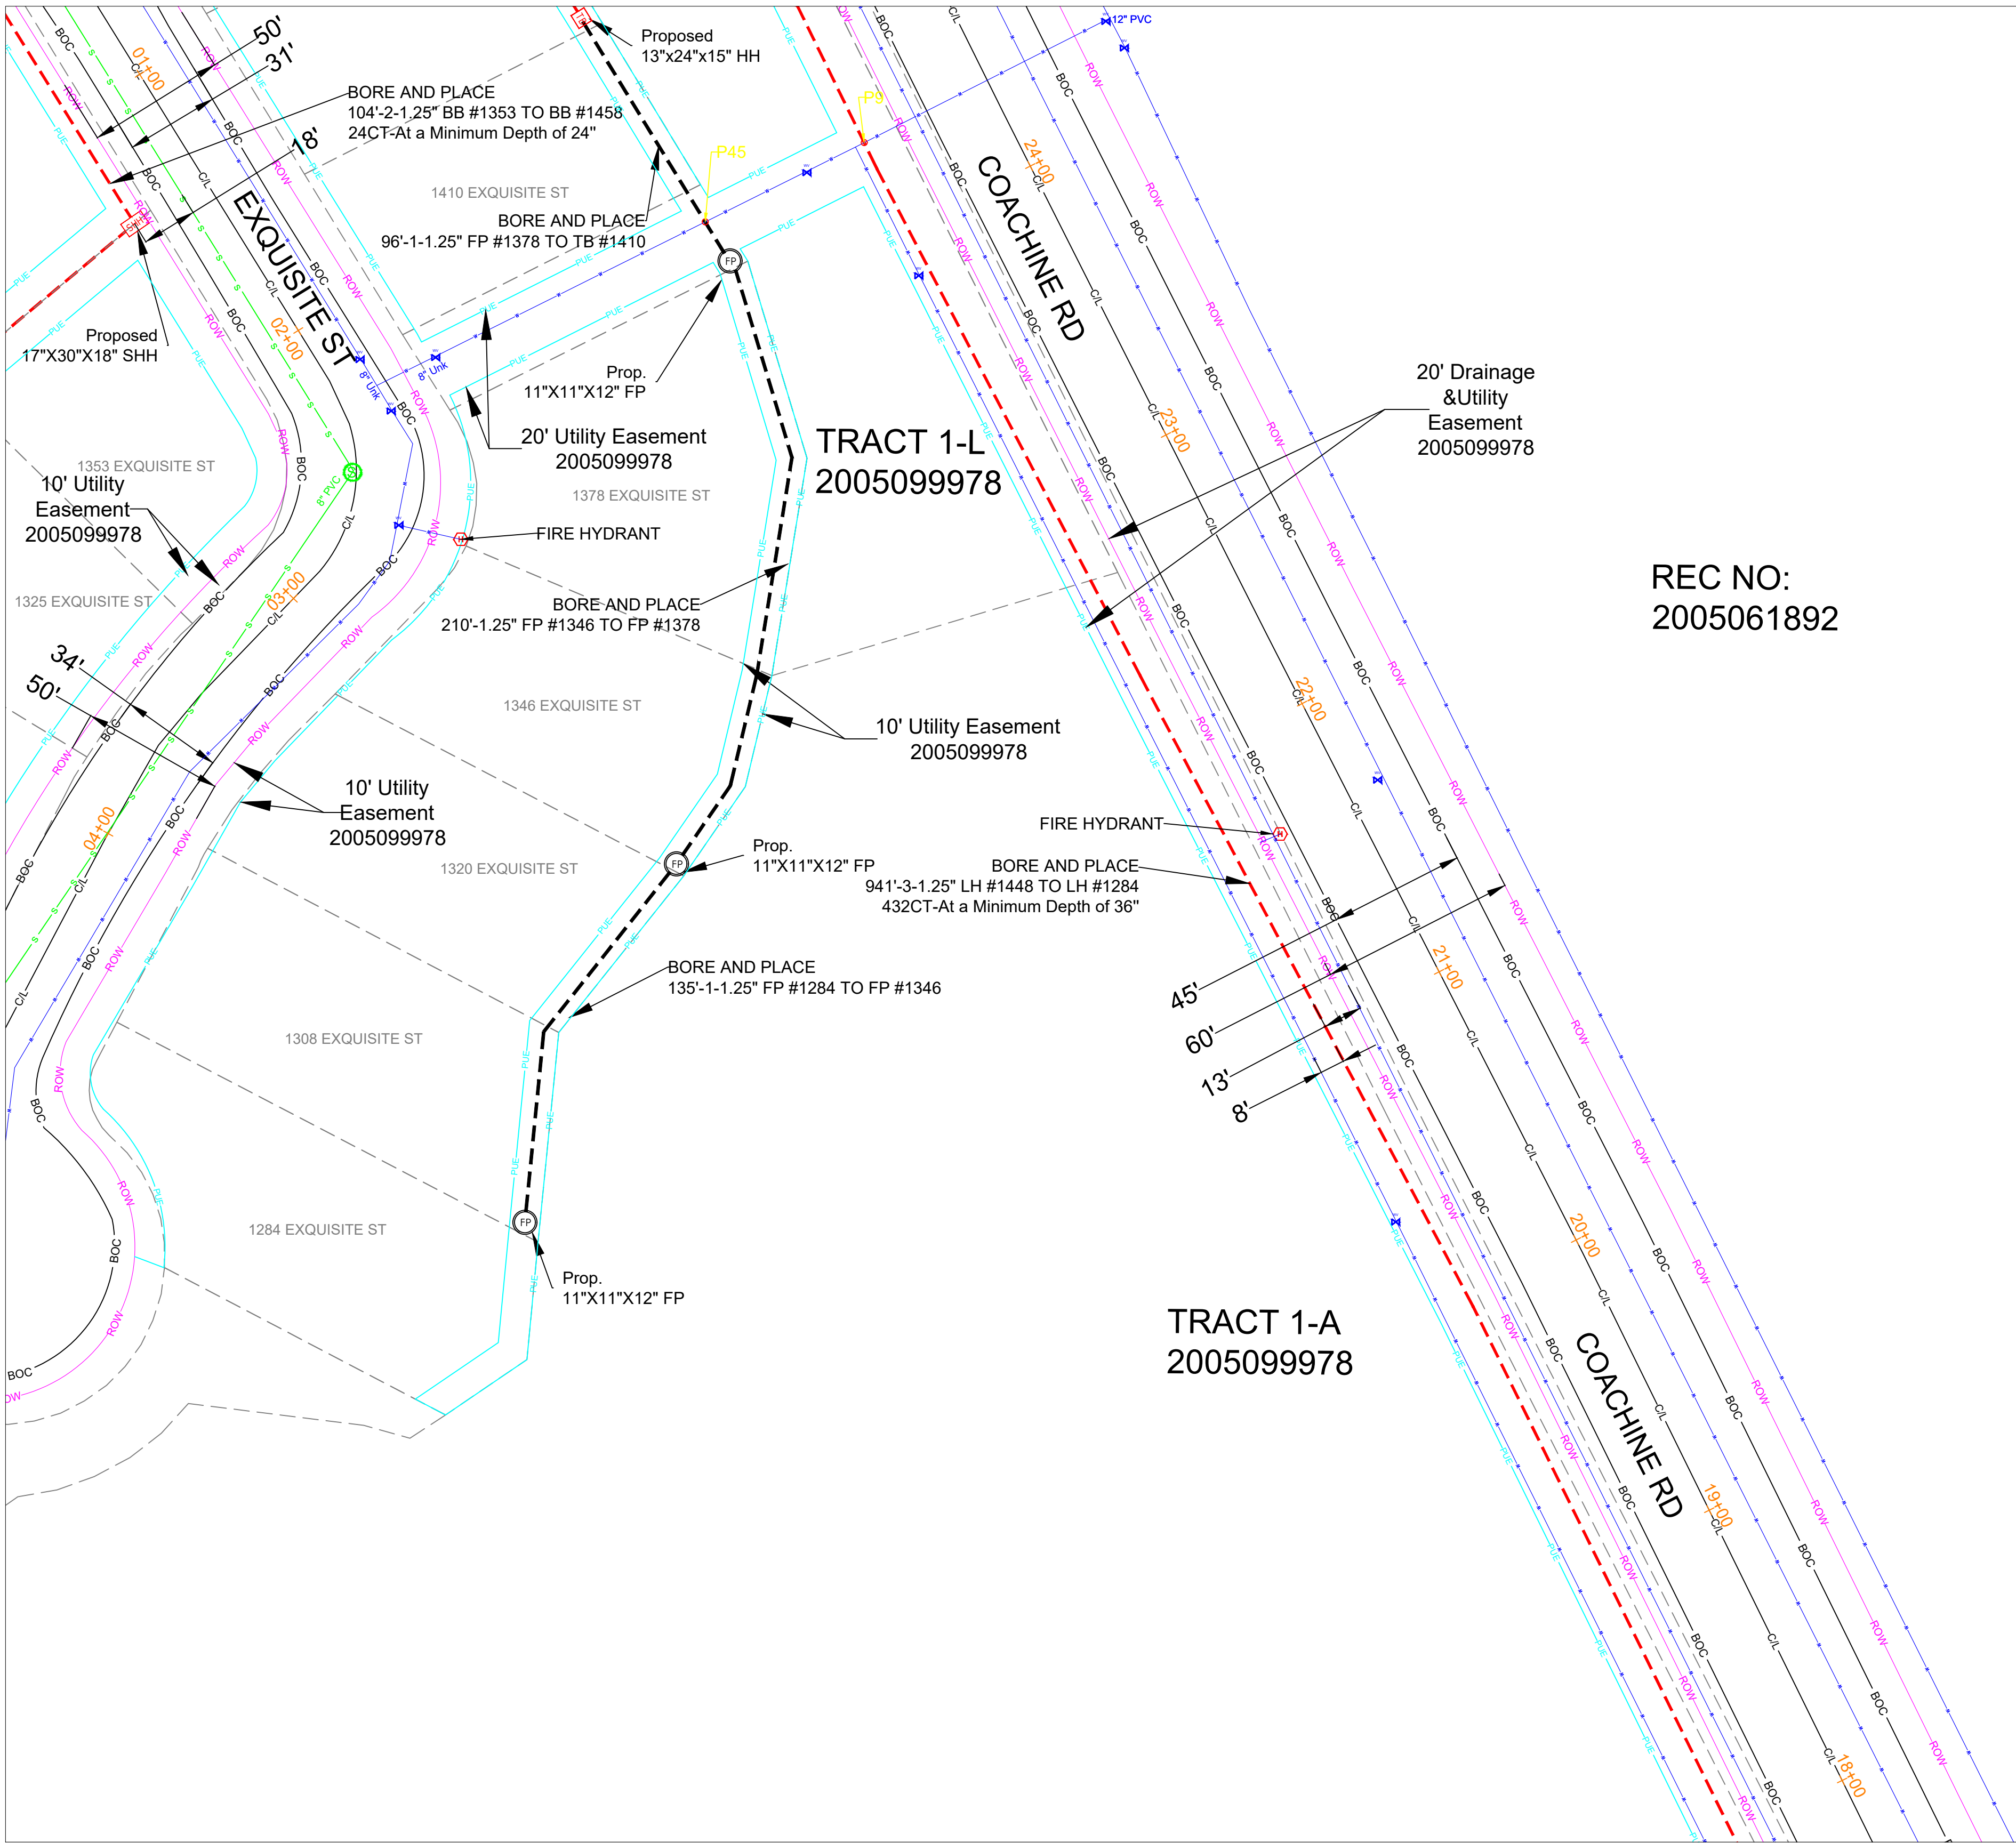

SEE SHEET 06

REC NO:
2005061892

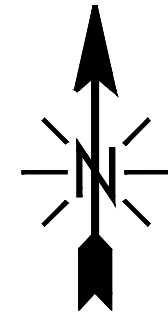

NOTE - STANDARD REPAIR COST OF \$200 PER
POTHOLE FOR BOTH ROW AND PRIVATE PROPERTY.

NOTE - PLAN PROFILE IS FOR POTHOLING
PURPOSE ONLY, THE DEPTH OF UTILITIES
ARE UNKNOWN. AFTER POTHOLING, PLAN
WILL BE REVISED TO INCLUDE ACTUAL
DEPTHS AND RESUBMITTED

NOTE - CONTRACTOR WILL POTHOLE ALL
WATER SERVICES (ON CUSTOMER SIDE OF
THE METER PIT) PRIOR TO BORING.

MATERIAL LIST

MATERIALS	QUANTITY
30"X48"X24" HH(s)	0
24"X36"X18" HH(s)	0
17"X30"X18" HH(s)	1
13"X24"X15" TB(s)	1
11"X11"X12" FP(s)	3

EXCAVATION DATA

PROPOSED UTILITY	DIRT
HH 30"X48"X24"	0 SQFT
HH 24"X36"X18"	0 SQFT
HH 17"X30"X18"	2.5 SQFT
TB 13"X24"X15"	1 SQFT
FP 11"X11"X12"	3 SQFT

REV.	DESCRIPTION	DATE
1.0		

CALL 811 BEFORE YOU DIG.
COLORADO TOLL FREE
800-922-1987

metronet™

CYIENT

TOWN OF CASTLE ROCK
COCR035

DATE - 25-03-2026

07 OF 53


SCALE: 1" = 100'

PROPOSED EQUIPMENTS LEGEND

LHH - 30"X48"X24" LHH		PROPOSED DUCT WITH CABLE
MHH - 24"X36"X18" MHH		PROPOSED DUCT WITHOUT CABLE
SHH - 17"X30"X18" SHH		TRENCH
TB - 13"X24"X15" TB		
FP - 11"X11"X12" FP		
		AERIAL FIBER
		AERIAL STRAND


EXISTING EQUIPMENTS LEGEND

	R/W		T	TELCO		GAS METER		WATER MANHOLE
	CENTRE LINE		E	ELECTRIC		GAS VALVE		STORM DRAIN CATCH BASIN
	EOP		G	GAS		SEWER MANHOLE		STORM DRAIN MANHOLE
	BOC		TS	TRAFFIC SIGNAL		UNKNOWN MANHOLE		TRANSFORMER
	PROPERTY LINE		W	WATER		WATER METER		CULVERT
	SIDEWALK		W	WATER		WATER VALVE		C/L MONUMENT
	FENCE		S	SEWER		WATER VALVE		POLE ITEM NO.
	EASEMENT		SD	STORM DRAIN		FIRE HYDRANT		ANCHOR & DOWN GUY

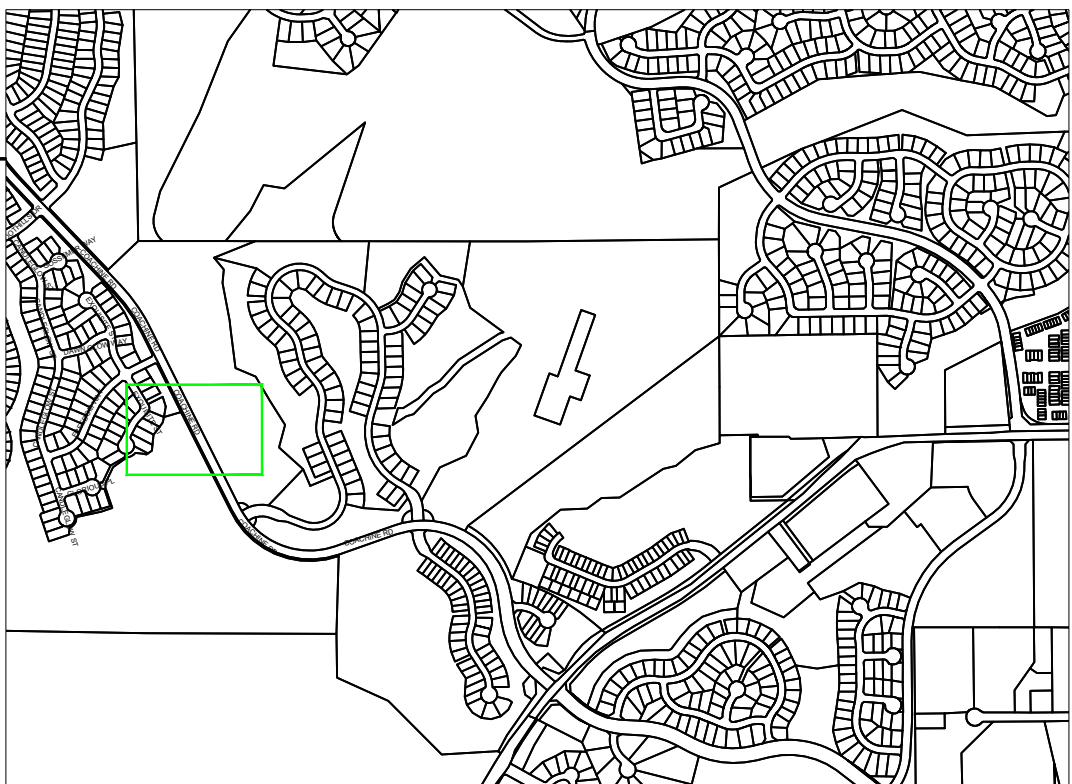

SEE SHEET 09


SEE SHEET 09

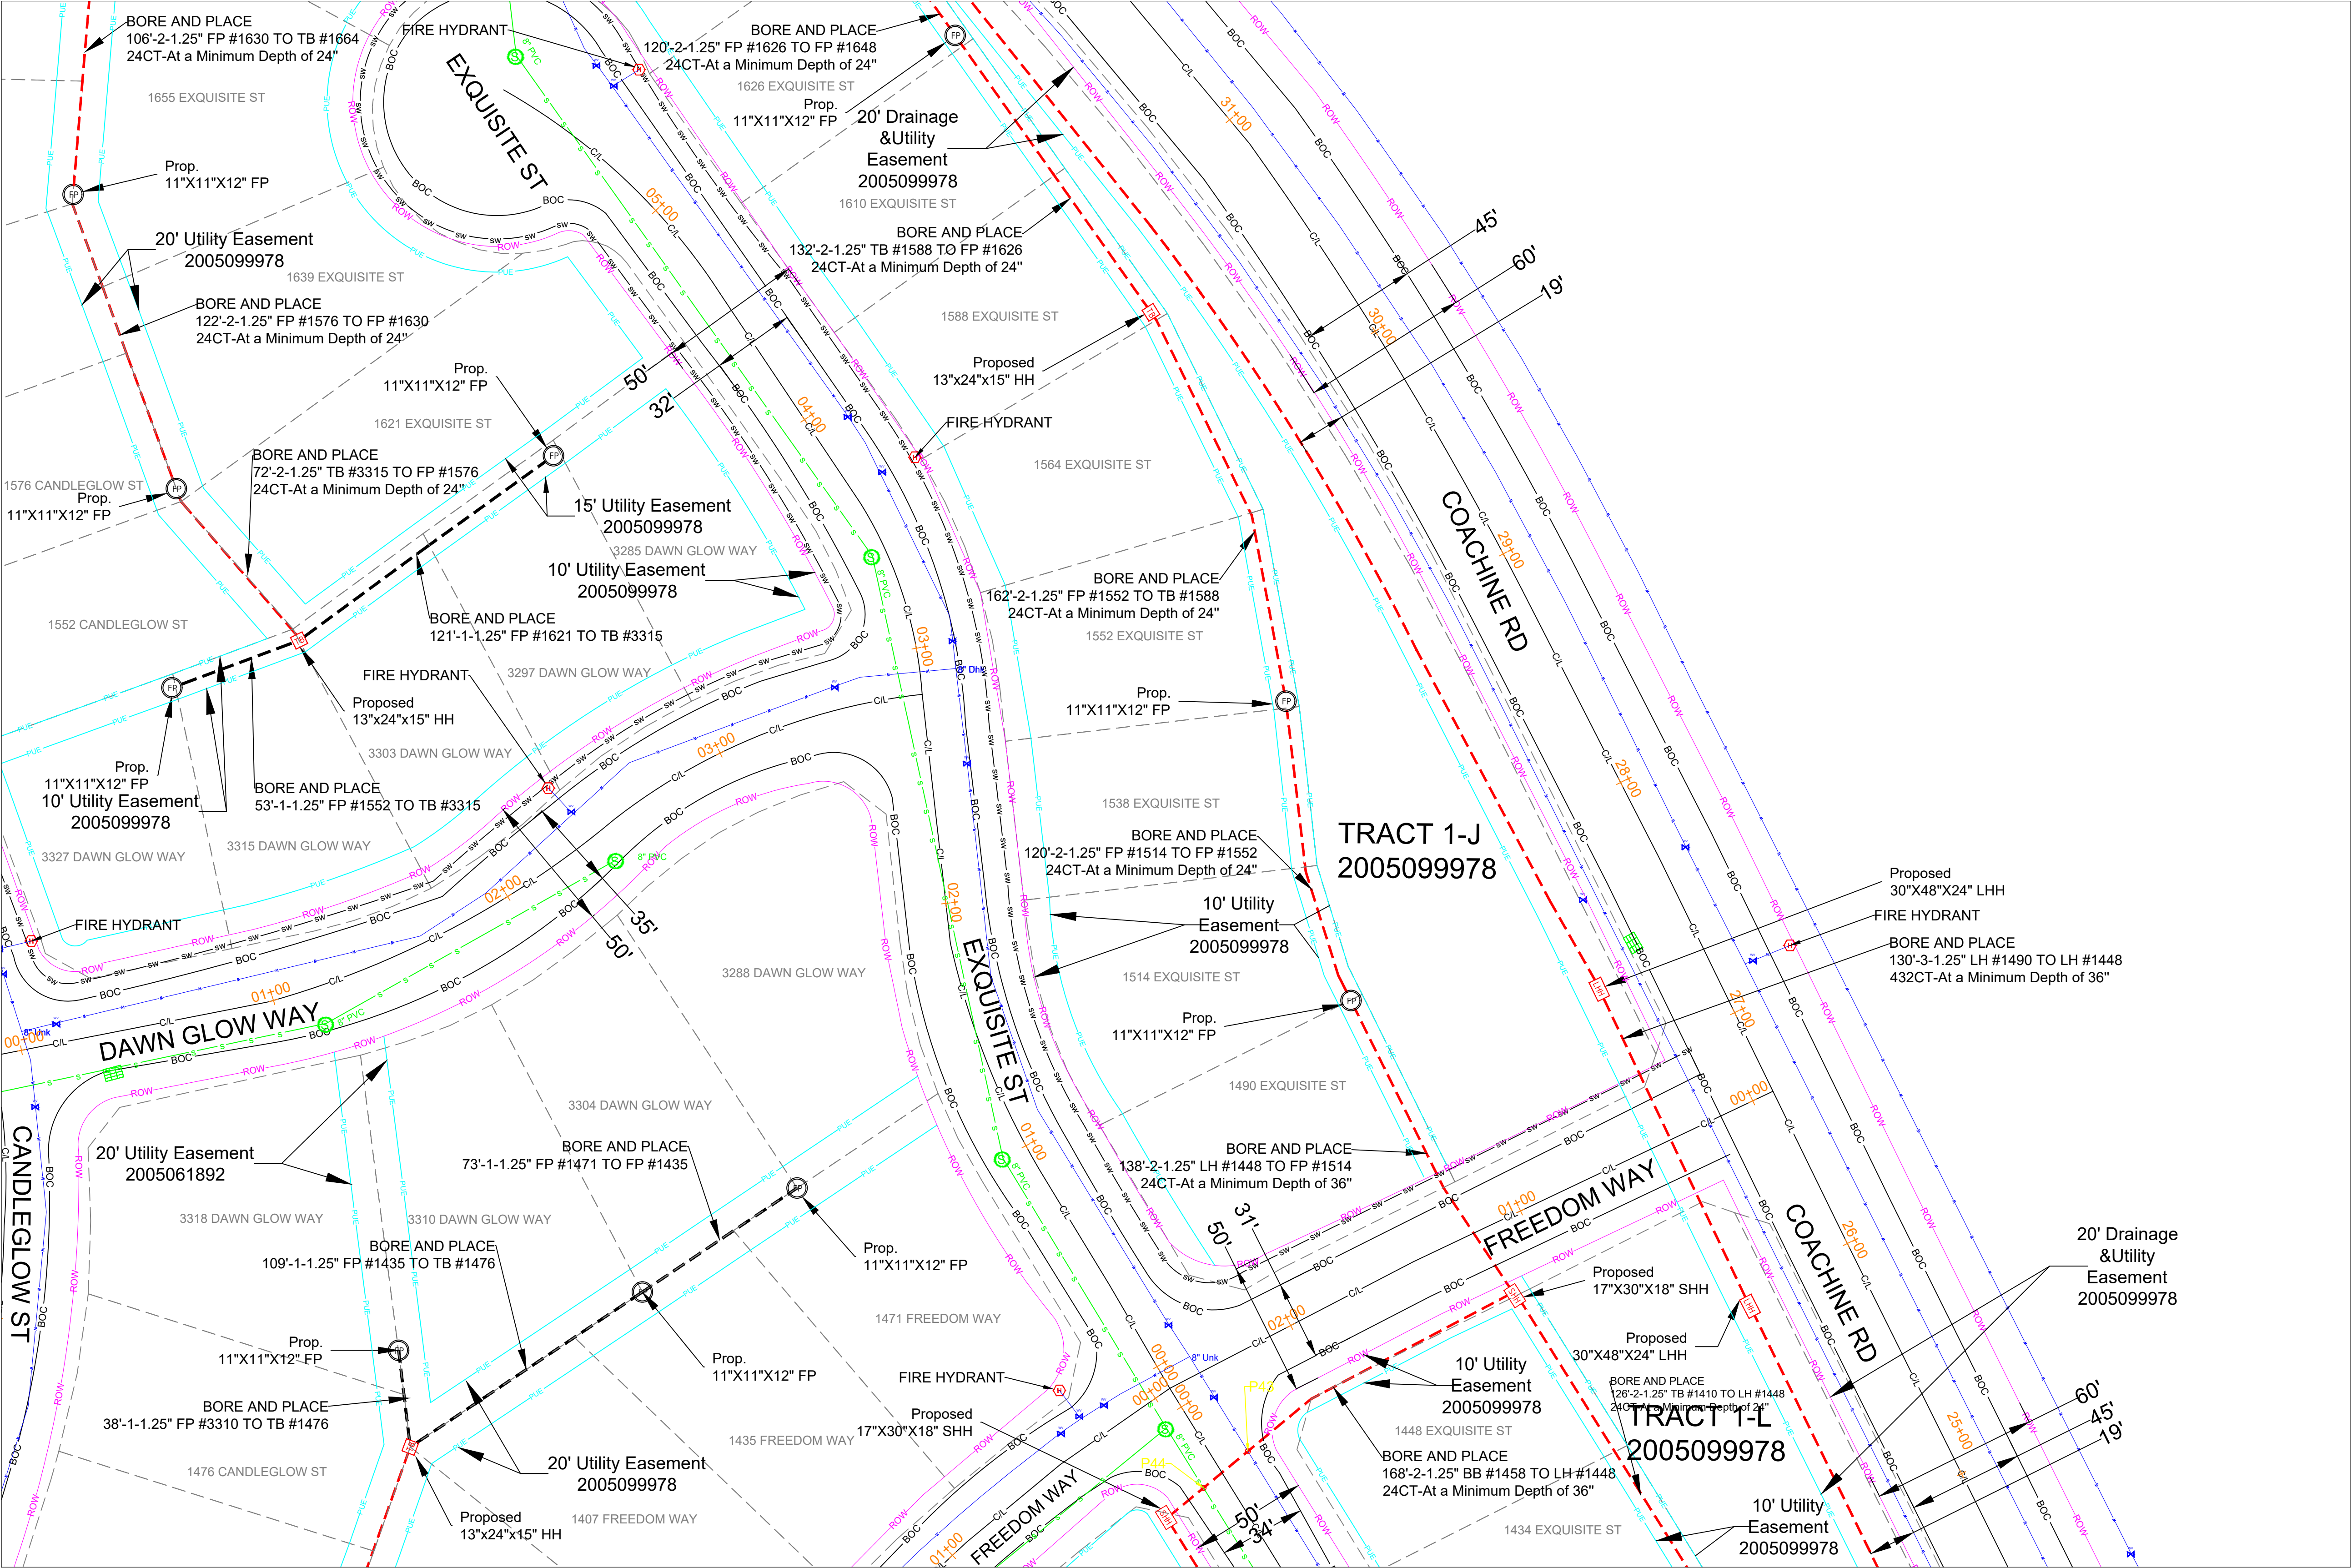

SEE SHEET 16

SEE SHEET 07

SEE SHEET 07

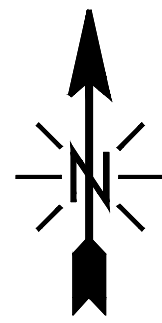

NOTE - STANDARD REPAIR COST OF \$200 PER POTHOLE FOR BOTH ROW AND PRIVATE PROPERTY.

NOTE - PLAN PROFILE IS FOR POTHOLING PURPOSE ONLY. THE DEPTH OF UTILITIES ARE UNKNOWN. AFTER POTHOLING, PLAN WILL BE REVISED TO INCLUDE ACTUAL DEPTHS AND RESUBMITTED

NOTE - CONTRACTOR WILL POTHOLE ALL WATER SERVICES (ON CUSTOMER SIDE OF THE METER PIT) PRIOR TO BORING.

MATERIAL LIST	
MATERIALS	QUANTITY
30"X48"X24" HH(s)	2
24"X36"X18" HH(s)	0
17"X30"X18" HH(s)	2
13"X24"X15" TB(s)	3
11"X11"X12" FP(s)	10

EXCAVATION DATA	
PROPOSED UTILITY	DIRT
HH 30"X48"X24"	12 SQFT
HH 24"X36"X18"	0 SQFT
HH 17"X30"X18"	5 SQFT
TB 13"X24"X15"	3 SQFT
FP 11"X11"X12"	10 SQFT

REV.	DESCRIPTION	DATE
1.0		

CALL 811 BEFORE YOU DIG.
COLORADO TOLL FREE
800-922-1987



TOWN OF CASTLE ROCK
COCR035

DATE - 25-03-2026

08 OF 53


SCALE: 1" = 100'

PROPOSED EQUIPMENTS LEGEND


LHH - 30"X48"X24" LHH		PROPOSED DUCT WITH CABLE
MHH - 24"X36"X18" MHH		PROPOSED DUCT WITHOUT CABLE
SHH - 17"X30"X18" SHH		TRENCH
TB - 13"X24"X15" TB		
FP - 11"X11"X12" FP		AERIAL FIBER
		AERIAL STRAND

EXISTING EQUIPMENTS LEGEND

	R/W		TELCO		GAS METER		WATER MANHOLE
	CENTRE LINE		ELECTRIC		GAS VALVE		STORM DRAIN CATCH BASIN
	EOP		GAS		SEWER MANHOLE		STORM DRAIN MANHOLE
	BOC		TRAFFIC SIGNAL		UNKNOWN MANHOLE		TRANSFORMER
	PROPERTY LINE		WATER		WATER METER		CULVERT
	SIDEWALK		SEWER		WATER VALVE		C/L MONUMENT
	FENCE		STORM DRAIN		FIRE HYDRANT		POLE ITEM NO.
	EASEMENT						ANCHOR & DOWN GUY

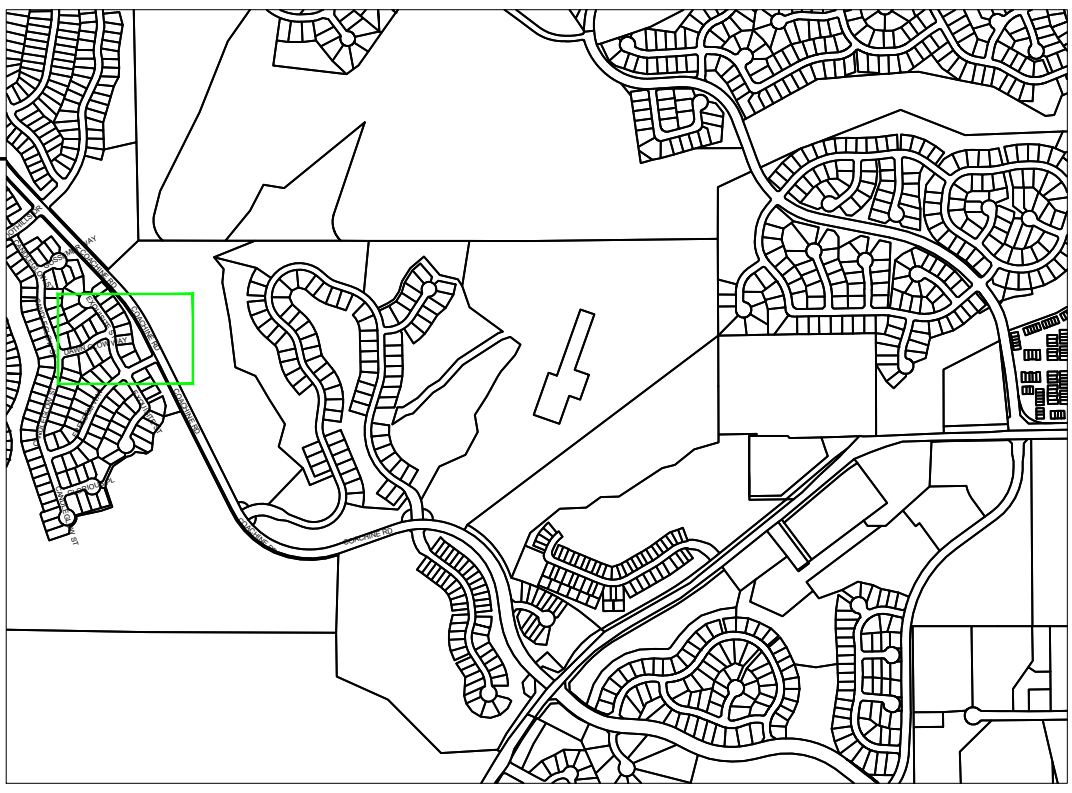


SEE SHEET 10

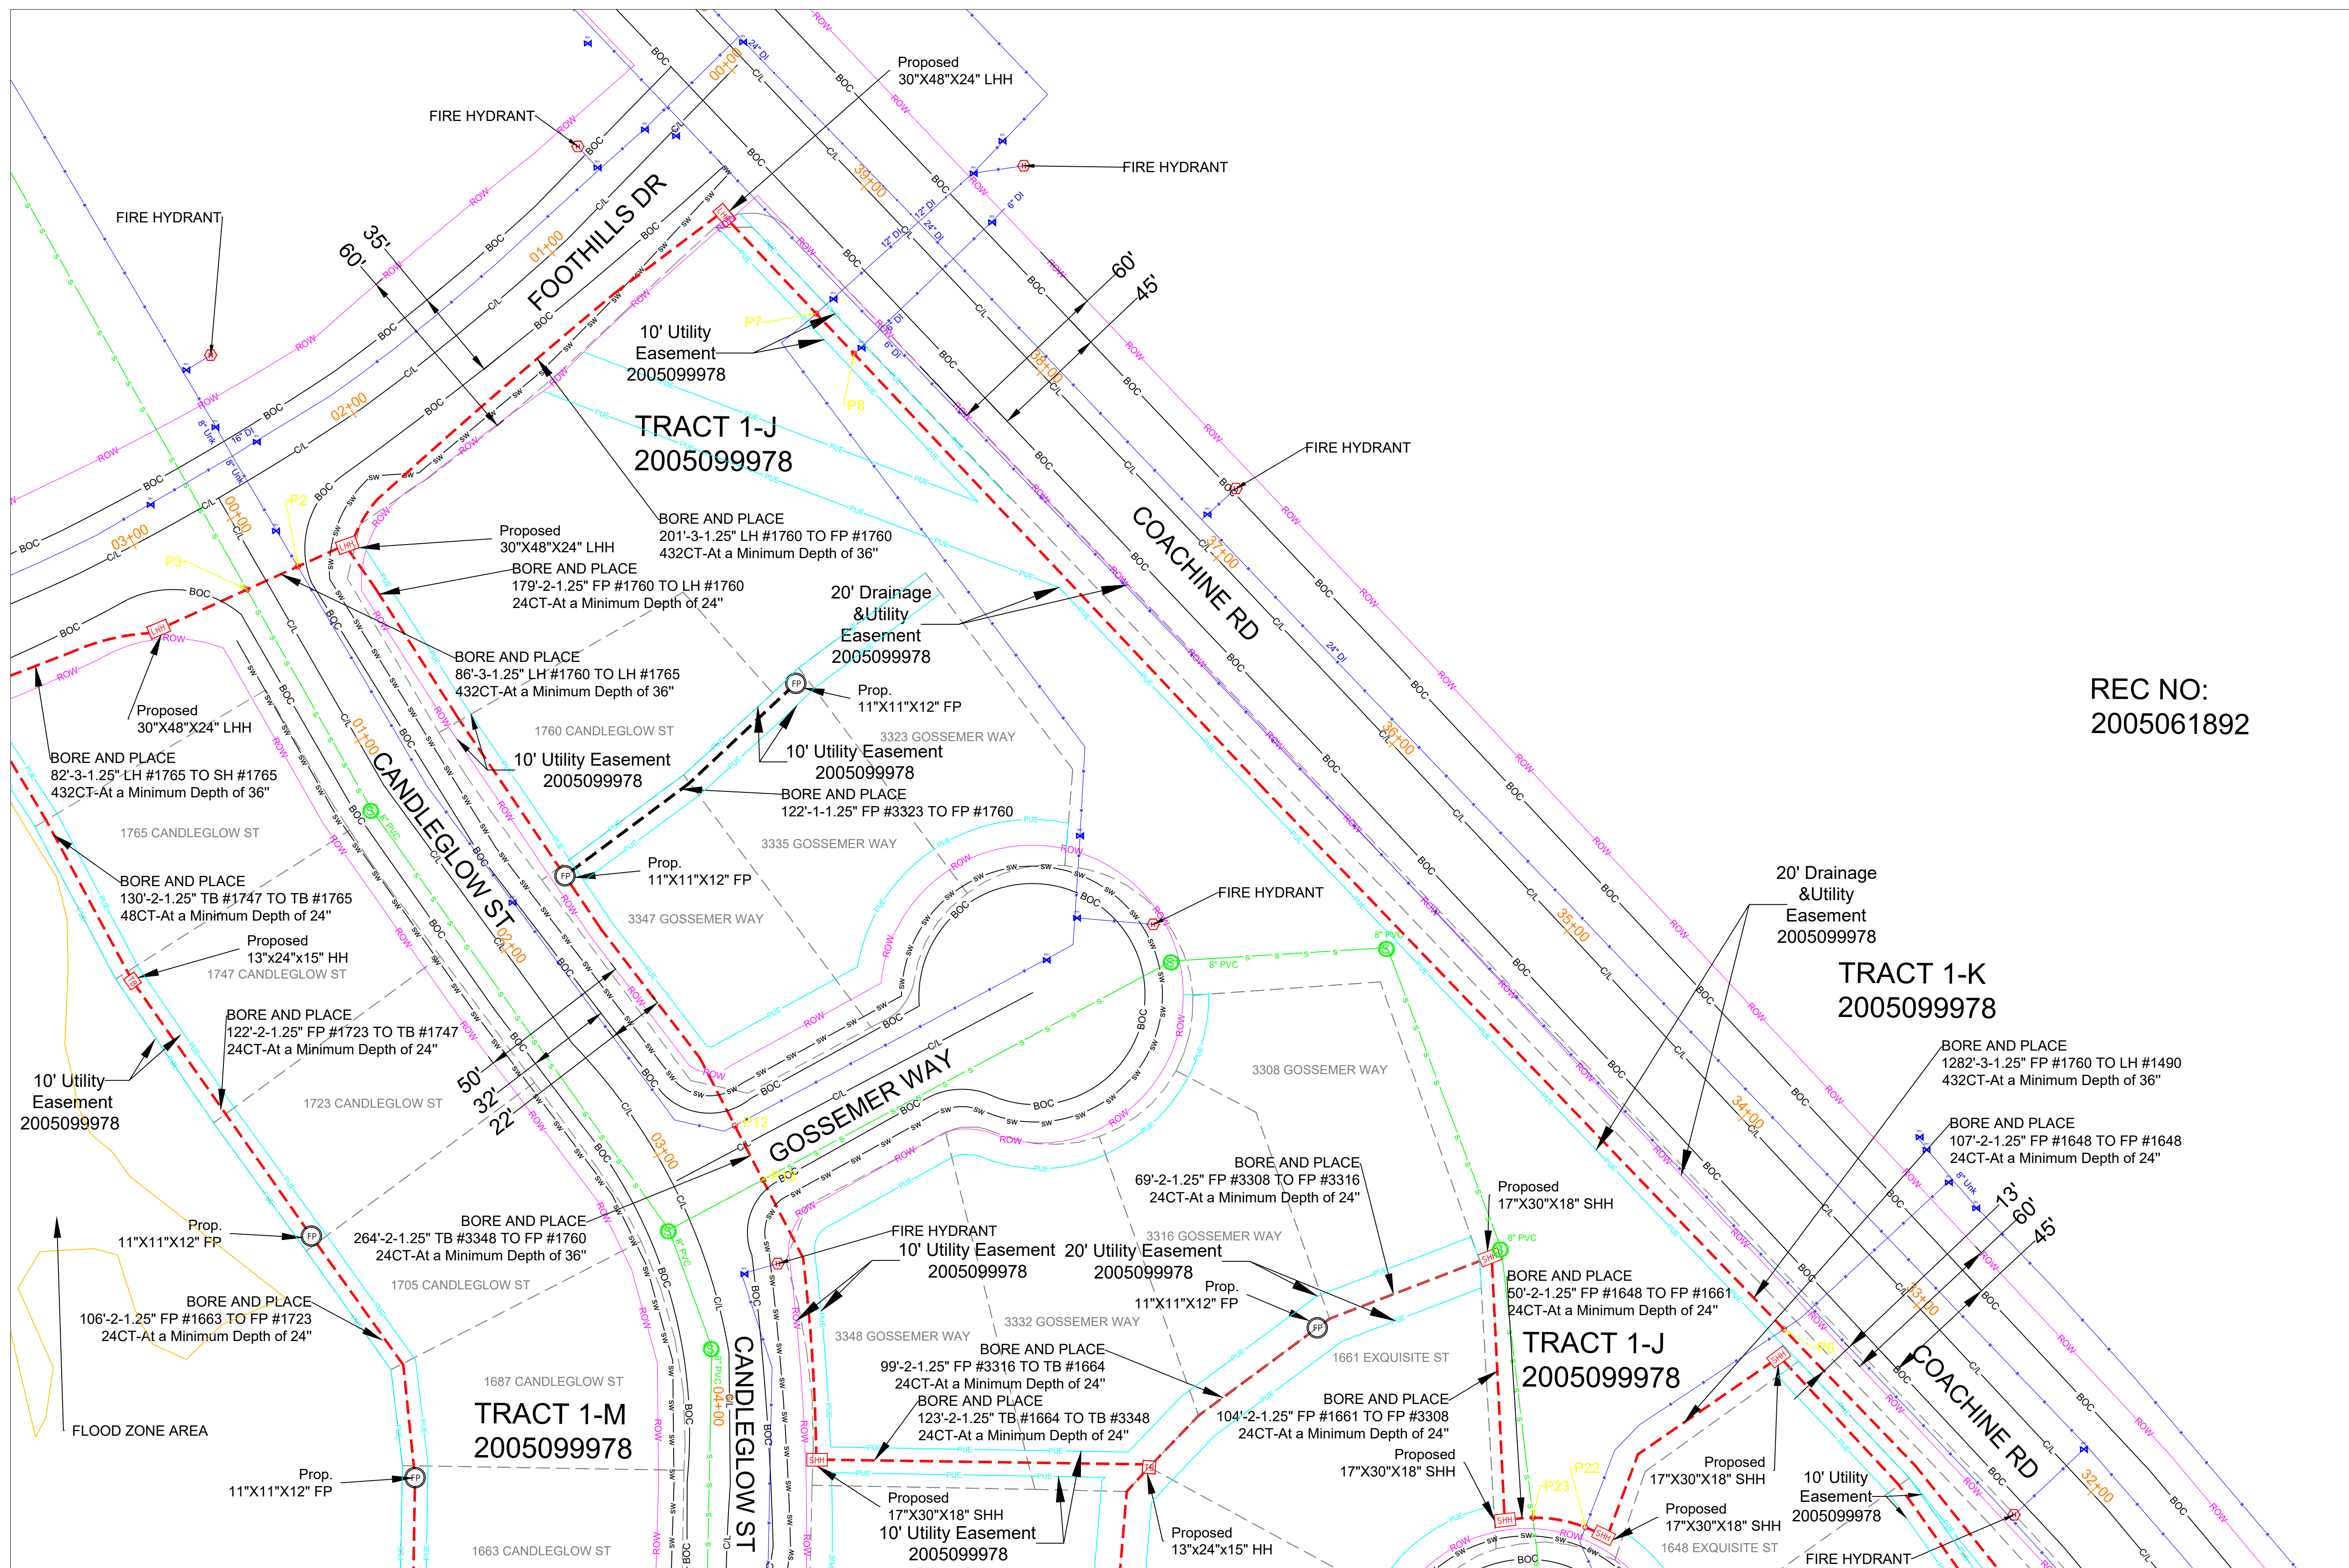

SEE SHEET 13

SEE SHEET 08

SEE SHEET 08

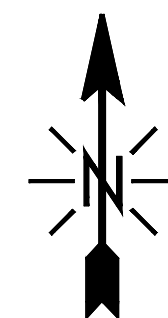

NOTE - STANDARD REPAIR COST OF \$200 PER POTHOLE FOR BOTH ROW AND PRIVATE PROPERTY.

NOTE - PLAN PROFILE IS FOR POTHOLING PURPOSE ONLY, THE DEPTH OF UTILITIES ARE UNKNOWN. AFTER POTHOLING, PLAN WILL BE REVISED TO INCLUDE ACTUAL DEPTHS AND RESUBMITTED

NOTE - CONTRACTOR WILL POTHOLE ALL WATER SERVICES (ON CUSTOMER SIDE OF THE METER PIT) PRIOR TO BORING.

MATERIAL LIST

MATERIALS	QUANTITY
30"X48"X24" HH(s)	3
24"X36"X18" HH(s)	0
17"X30"X18" HH(s)	5
13"X24"X15" TB(s)	2
11"X11"X12" FP(s)	5

EXCAVATION DATA

PROPOSED UTILITY	DIRT
HH 30"X48"X24"	18 SQFT
HH 24"X36"X18"	0 SQFT
HH 17"X30"X18"	12.5 SQFT
TB 13"X24"X15"	2 SQFT
FP 11"X11"X12"	5 SQFT

REV.	DESCRIPTION	DATE
1.0		

CALL 811 BEFORE YOU DIG.
COLORADO TOLL FREE
800-922-1987

metronet™

CYIENT

TOWN OF CASTLE ROCK
COCR035

DATE - 25-03-2026

09 OF 53

SCALE: 1" = 100'


PROPOSED EQUIPMENTS LEGEND

LHH - 30"X48"X24" LHH		PROPOSED DUCT WITH CABLE
MHH - 24"X36"X18" MHH		PROPOSED DUCT WITHOUT CABLE
SHH - 17"X30"X18" SHH		TRENCH
TB - 13"X24"X15" TB		
FP - 11"X11"X12" FP		
		AERIAL FIBER
		AERIAL STRAND

EXISTING EQUIPMENTS LEGEND

R/W	TELCO	GAS METER	WATER MANHOLE
CENTRE LINE	ELECTRIC	GAS VALVE	STORM DRAIN CATCH BASIN
EOP	GAS	SEWER MANHOLE	STORM DRAIN MANHOLE
BOC	TS	UNKNOWN MANHOLE	TRANSFORMER
PROPERTY LINE	WATER	WATER METER	CULVERT
SIDEWALK	SEWER	WATER VALVE	C/L MONUMENT
FENCE	SD	FIRE HYDRANT	POLE ITEM NO.
EASEMENT			ANCHOR & DOWN GUY



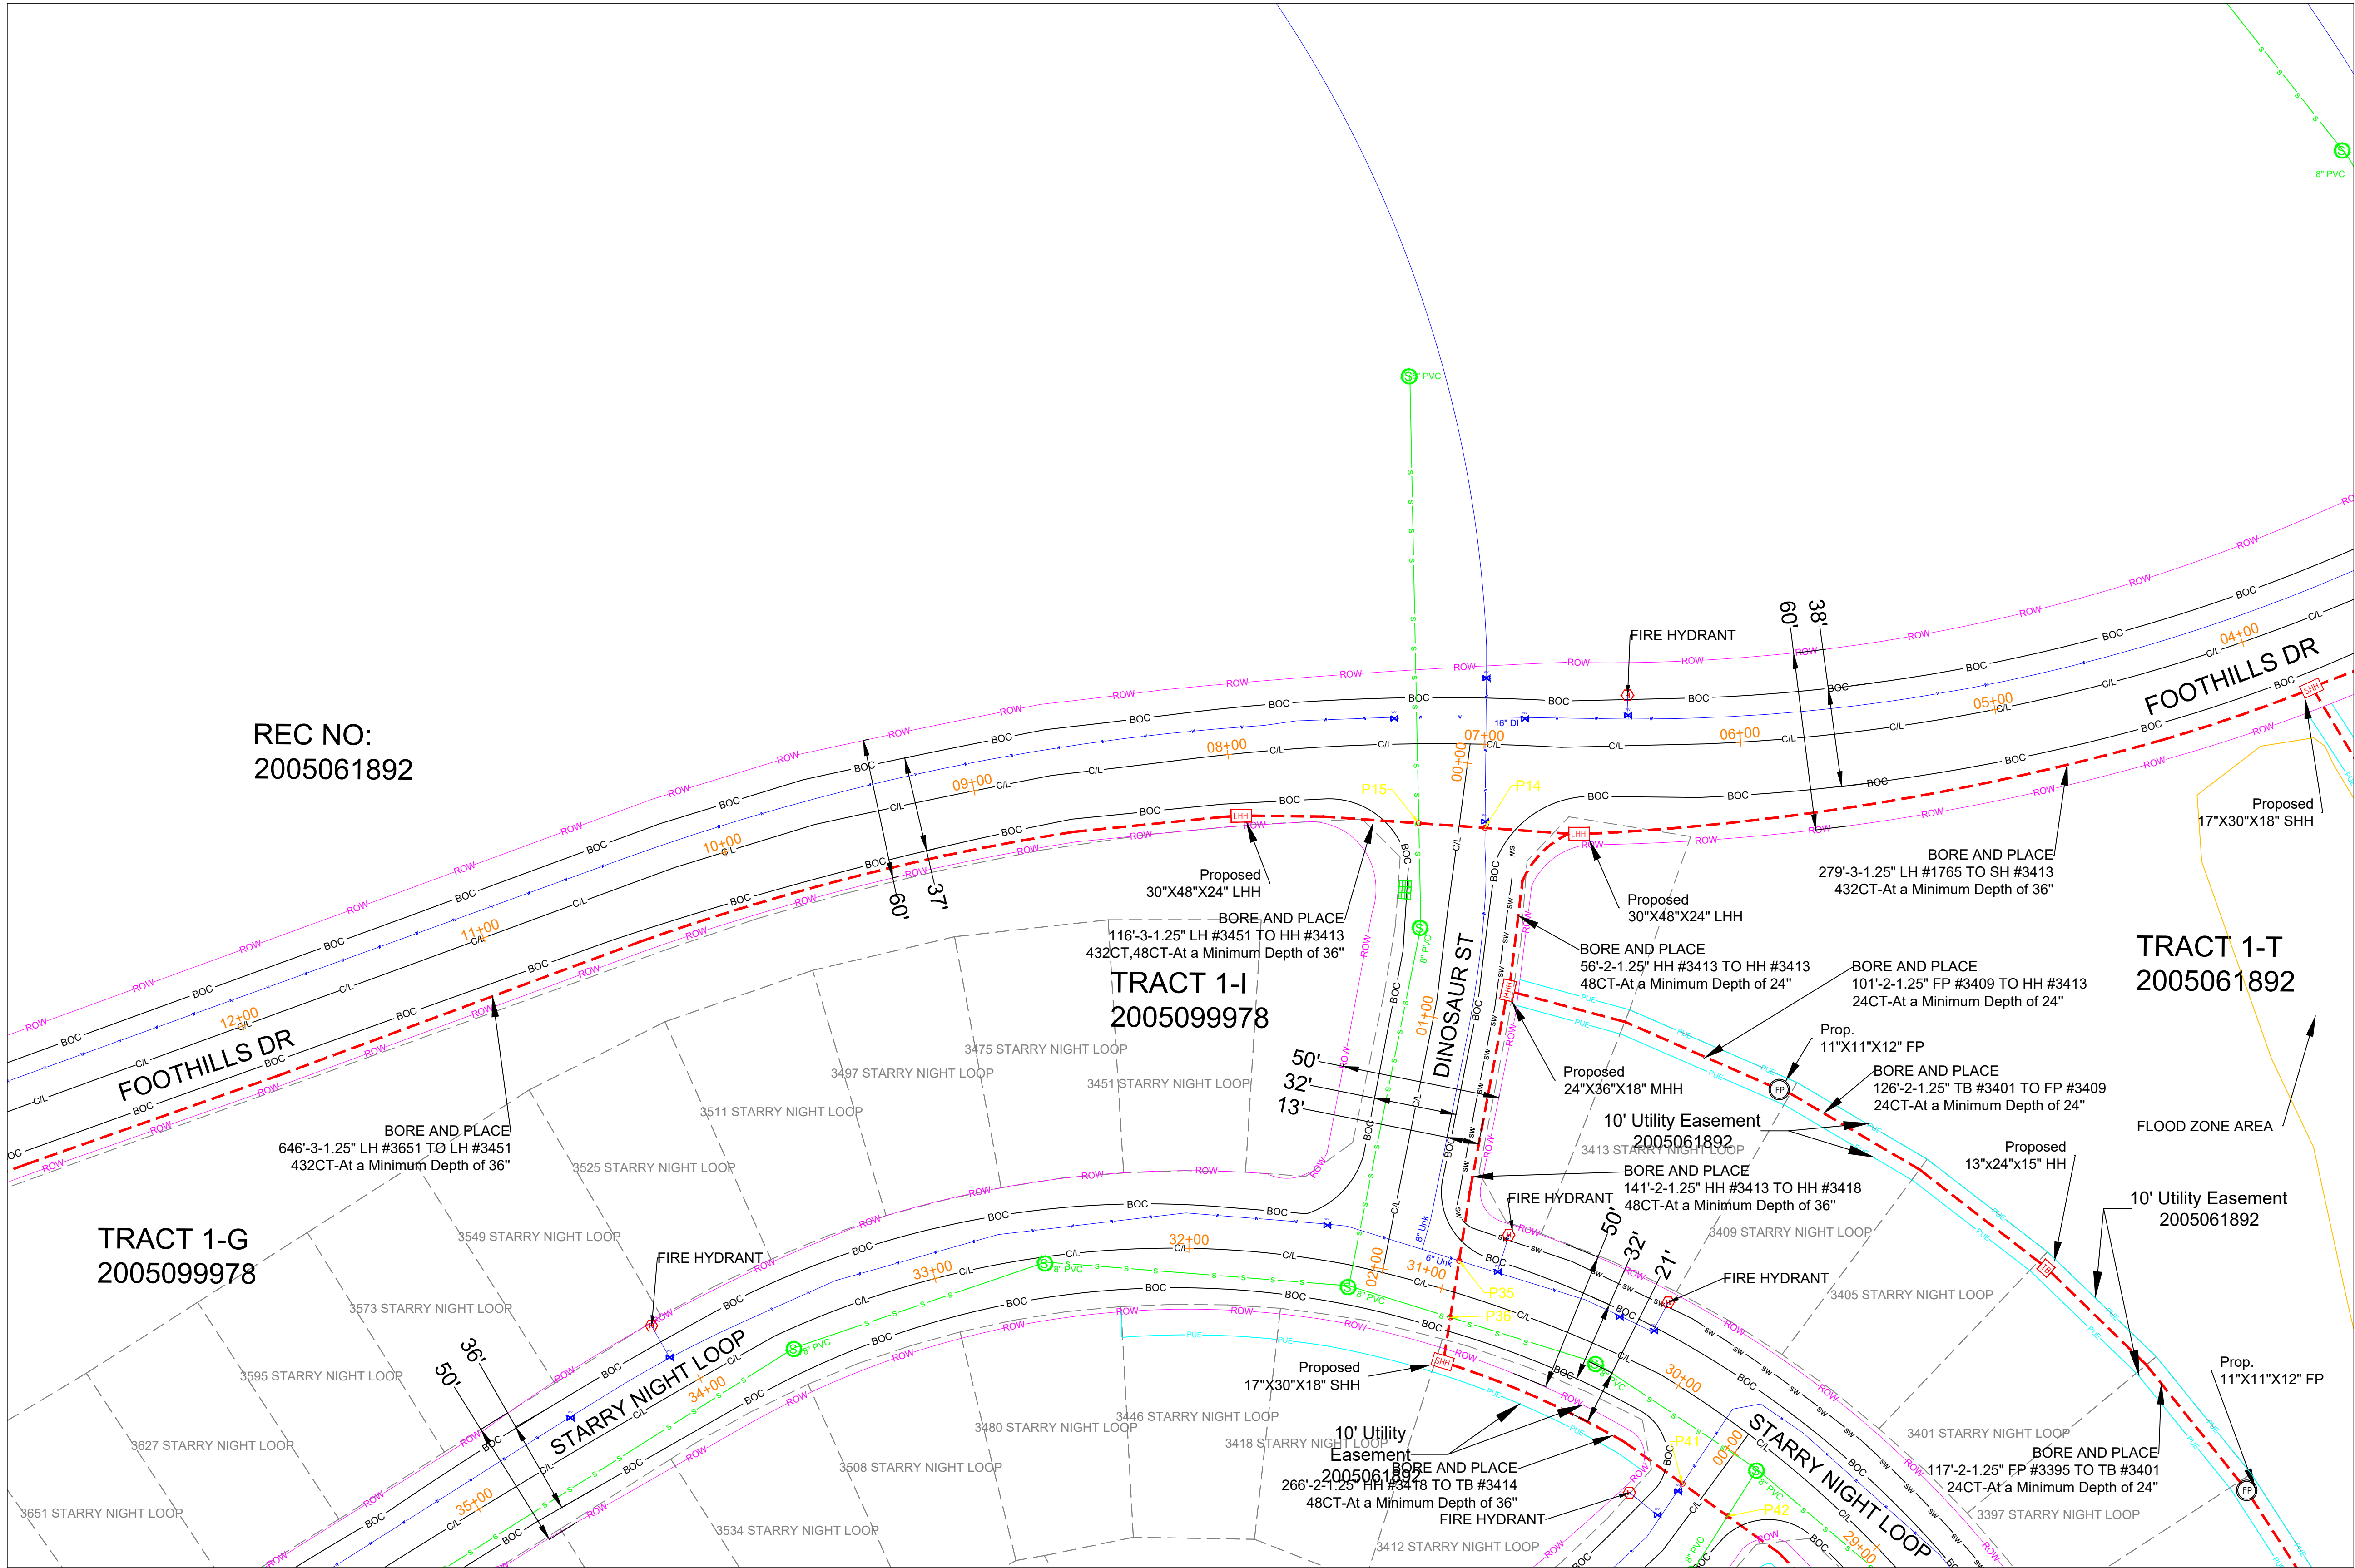


REC NO:
2005061892

SEE SHEET 09

SEE SHEET 11

SEE SHEET 13

SEE SHEET 13

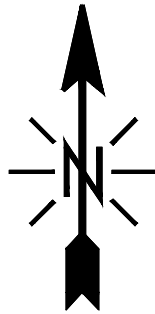

NOTE - STANDARD REPAIR COST OF \$200 PER
POTHOLE FOR BOTH ROW AND PRIVATE PROPERTY.

NOTE - PLAN PROFILE IS FOR POTHOLING
PURPOSE ONLY. THE DEPTH OF UTILITIES
ARE UNKNOWN. AFTER POTHOLING, PLAN
WILL BE REVISED TO INCLUDE ACTUAL
DEPTHS AND RESUBMITTED

NOTE - CONTRACTOR WILL POTHOLE ALL
WATER SERVICES (ON CUSTOMER SIDE OF
THE METER PIT) PRIOR TO BORING.

MATERIAL LIST	
MATERIALS	QUANTITY
30"X48"X24" HH(s)	2
24"X36"X18" HH(s)	1
17"X30"X18" HH(s)	2
13"X24"X15" TB(s)	1
11"X11"X12" FP(s)	2

EXCAVATION DATA	
PROPOSED UTILITY	DIRT
HH 30"X48"X24"	12 SQFT
HH 24"X36"X18"	6 SQFT
HH 17"X30"X18"	5 SQFT
TB 13"X24"X15"	1 SQFT
FP 11"X11"X12"	2 SQFT

REV.	DESCRIPTION	DATE
1.0		

CALL 811 BEFORE YOU DIG.
COLORADO TOLL FREE
800-922-1987

metronet™

CYIENT

TOWN OF CASTLE ROCK
COCR035

DATE - 25-03-2026

10 OF 53

SCALE: 1" = 100'


PROPOSED EQUIPMENTS LEGEND

LHH - 30"X48"X24" LHH		PROPOSED DUCT WITH CABLE
MHH - 24"X36"X18" MHH		PROPOSED DUCT WITHOUT CABLE
SHH - 17"X30"X18" SHH		TRENCH
TB - 13"X24"X15" TB		AERIAL FIBER
FP - 11"X11"X12" FP		AERIAL STRAND

EXISTING EQUIPMENTS LEGEND

R/W	T	TELCO	GAS METER	WATER MANHOLE
CENTRE LINE	E	ELECTRIC	GAS VALVE	STORM DRAIN CATCH BASIN
EOP	G	GAS	SEWER MANHOLE	STORM DRAIN MANHOLE
BOC	TS	TRAFFIC SIGNAL	UNKNOWN MANHOLE	TRANSFORMER
PROPERTY LINE	W	WATER	WATER METER	CULVERT
SIDEWALK	S	SEWER	WATER VALVE	C/L MONUMENT
FENCE	SD	STORM DRAIN	FIRE HYDRANT	POLE ITEM NO.
EASEMENT			ANCHOR & DOWN GUY	



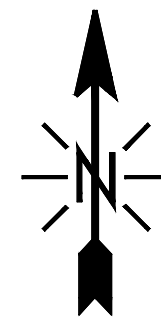

NOTE - STANDARD REPAIR COST OF \$200 PER
POTHOLE FOR BOTH ROW AND PRIVATE PROPERTY.

NOTE - PLAN PROFILE IS FOR POTHOLING
PURPOSE ONLY. THE DEPTH OF UTILITIES
ARE UNKNOWN. AFTER POTHOLING, PLAN
WILL BE REVISED TO INCLUDE ACTUAL
DEPTHS AND RESUBMITTED

NOTE - CONTRACTOR WILL POTHOLE ALL
WATER SERVICES (ON CUSTOMER SIDE OF
THE METER PIT) PRIOR TO BORING.

MATERIAL LIST

MATERIALS	QUANTITY
30"X48"X24" HH(s)	4
24"X36"X18" HH(s)	0
17"X30"X18" HH(s)	0
13"X24"X15" TB(s)	0
11"X11"X12" FP(s)	0

EXCAVATION DATA

PROPOSED UTILITY	DIRT
HH 30"X48"X24"	24 SQFT
HH 24"X36"X18"	0 SQFT
HH 17"X30"X18"	0 SQFT
TB 13"X24"X15"	0 SQFT
FP 11"X11"X12"	0 SQFT

REV.	DESCRIPTION	DATE
1.0		

CALL 811 BEFORE YOU DIG.
COLORADO TOLL FREE
800-922-1987

metronet™

CYIENT

TOWN OF CASTLE ROCK
COCR035


DATE - 25-03-2026

11 OF 53

SCALE: 1" = 100'

SEE SHEET 10

SEE SHEET 12

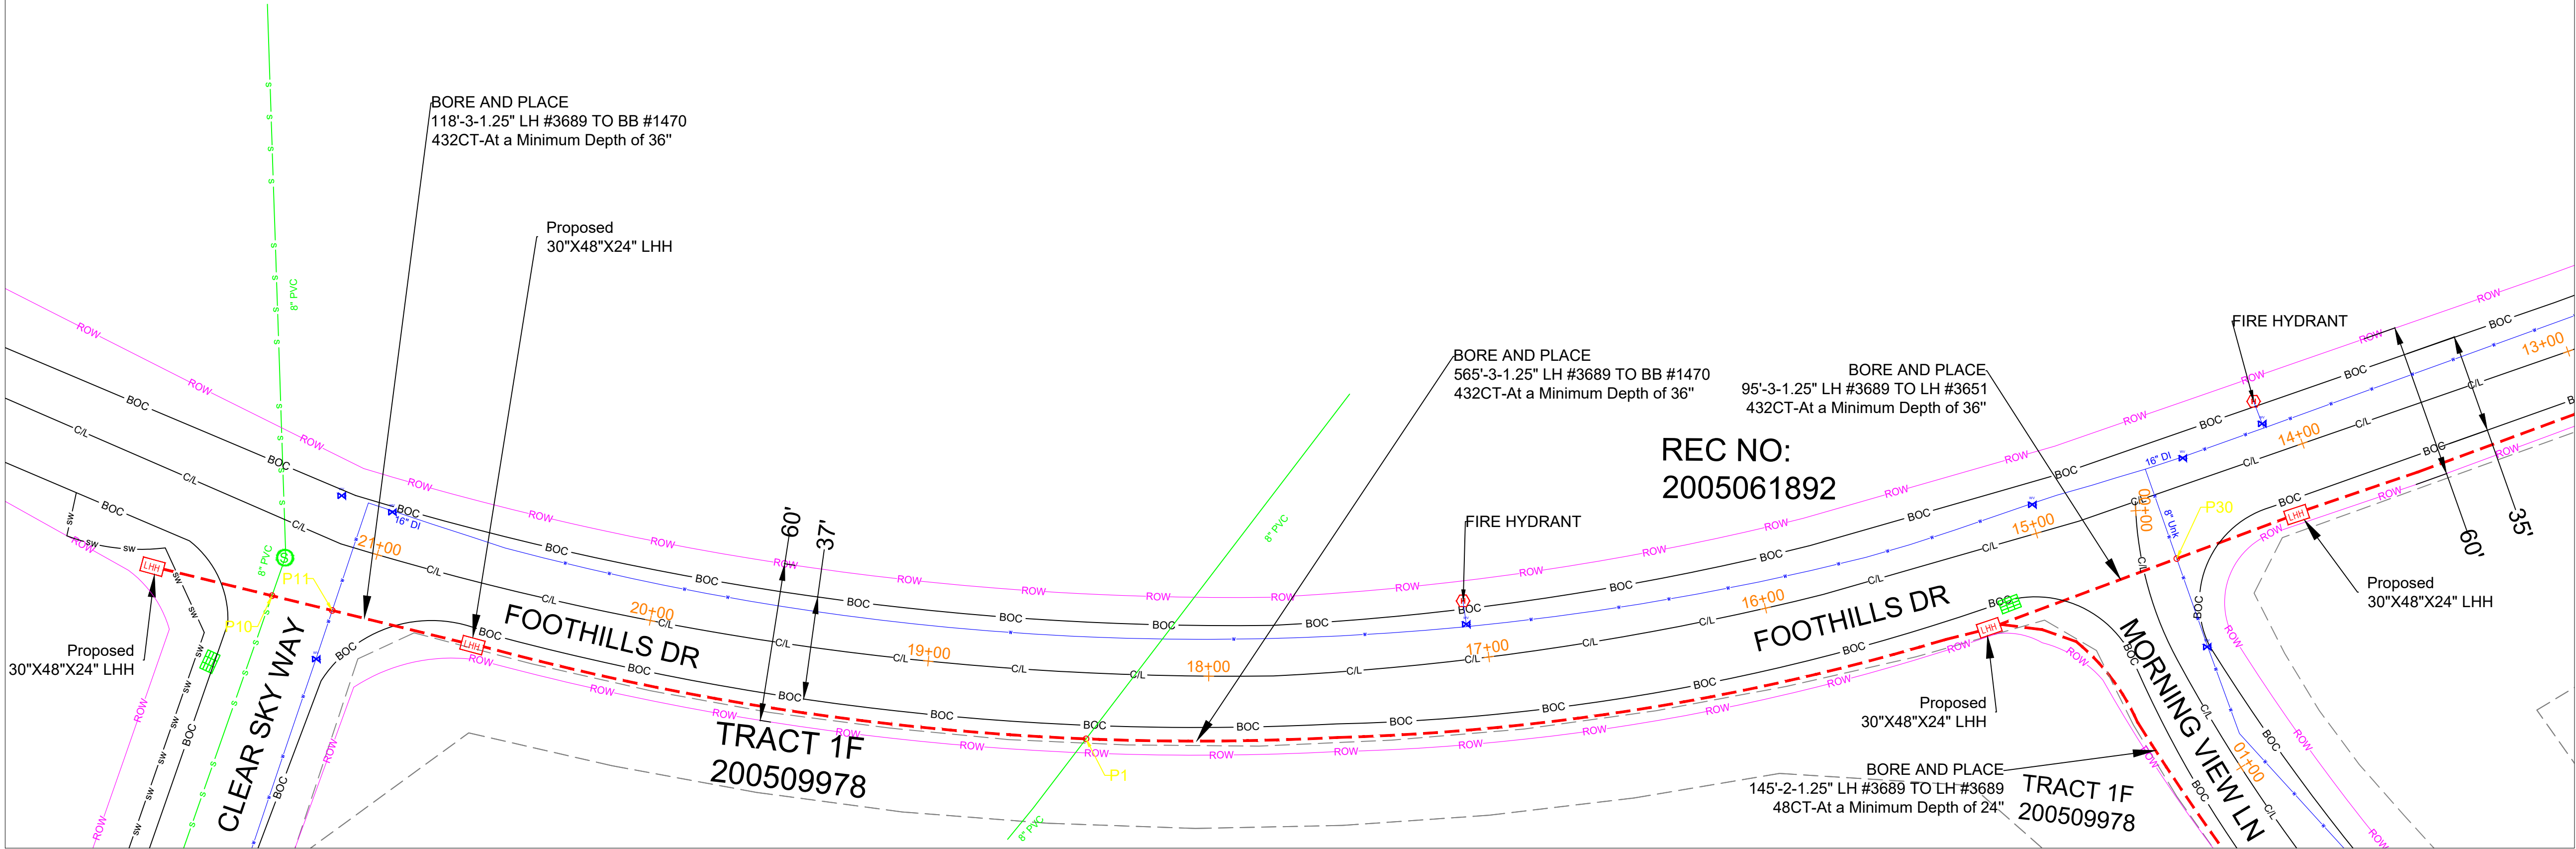


PROPOSED EQUIPMENTS LEGEND


LHH - 30"X48"X24" LHH		PROPOSED DUCT WITH CABLE
MHH - 24"X36"X18" MHH		PROPOSED DUCT WITHOUT CABLE
SHH - 17"X30"X18" SHH		TRENCH
TB - 13"X24"X15" TB		
FP - 11"X11"X12" FP		
		AERIAL FIBER
		AERIAL STRAND

EXISTING EQUIPMENTS LEGEND

	R/W		T	TELCO		GAS METER		WATER MANHOLE
	CENTRE LINE		E	ELECTRIC		GAS VALVE		STORM DRAIN CATCH BASIN
	EOP		G	GAS		SEWER MANHOLE		STORM DRAIN MANHOLE
	BOC		TS	TRAFFIC SIGNAL		UNKNOWN MANHOLE		TRANSFORMER
	PROPERTY LINE		W	WATER		WATER METER		CULVERT
	SIDEWALK		W	WATER		WATER VALVE		C/L MONUMENT
	FENCE		S	SEWER		FIRE HYDRANT		POLE ITEM NO.
	EASEMENT		SD	STORM DRAIN		ANCHOR & DOWN GUY		

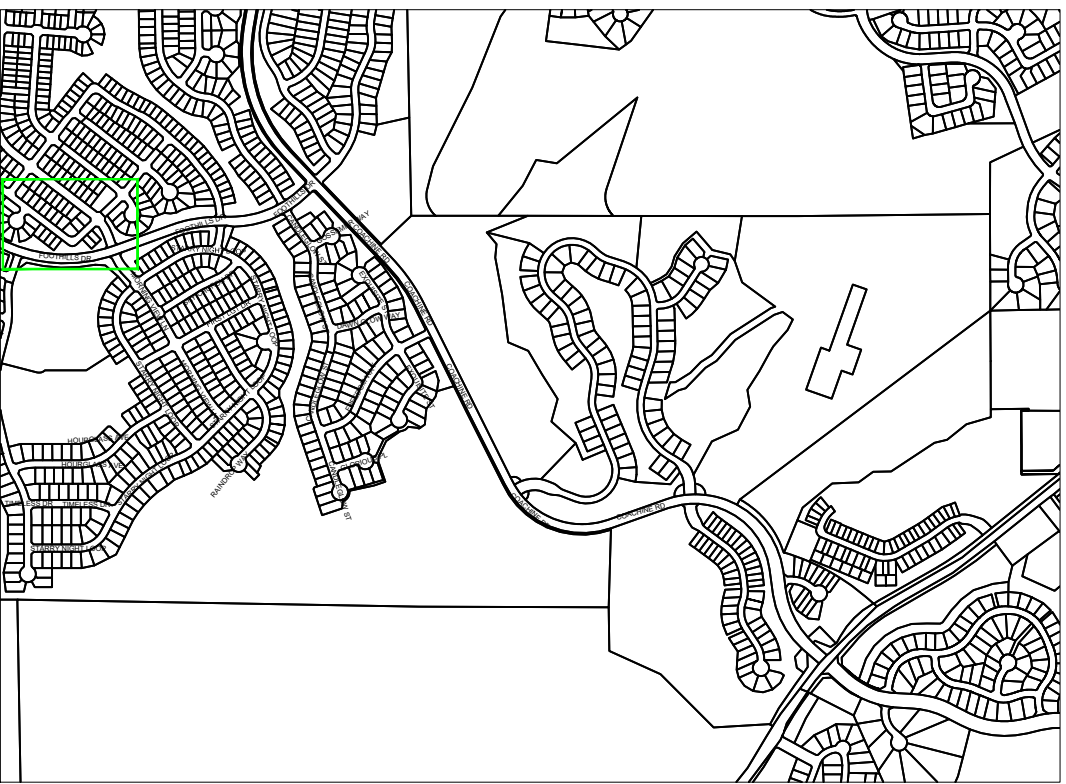

SEE SHEET 11

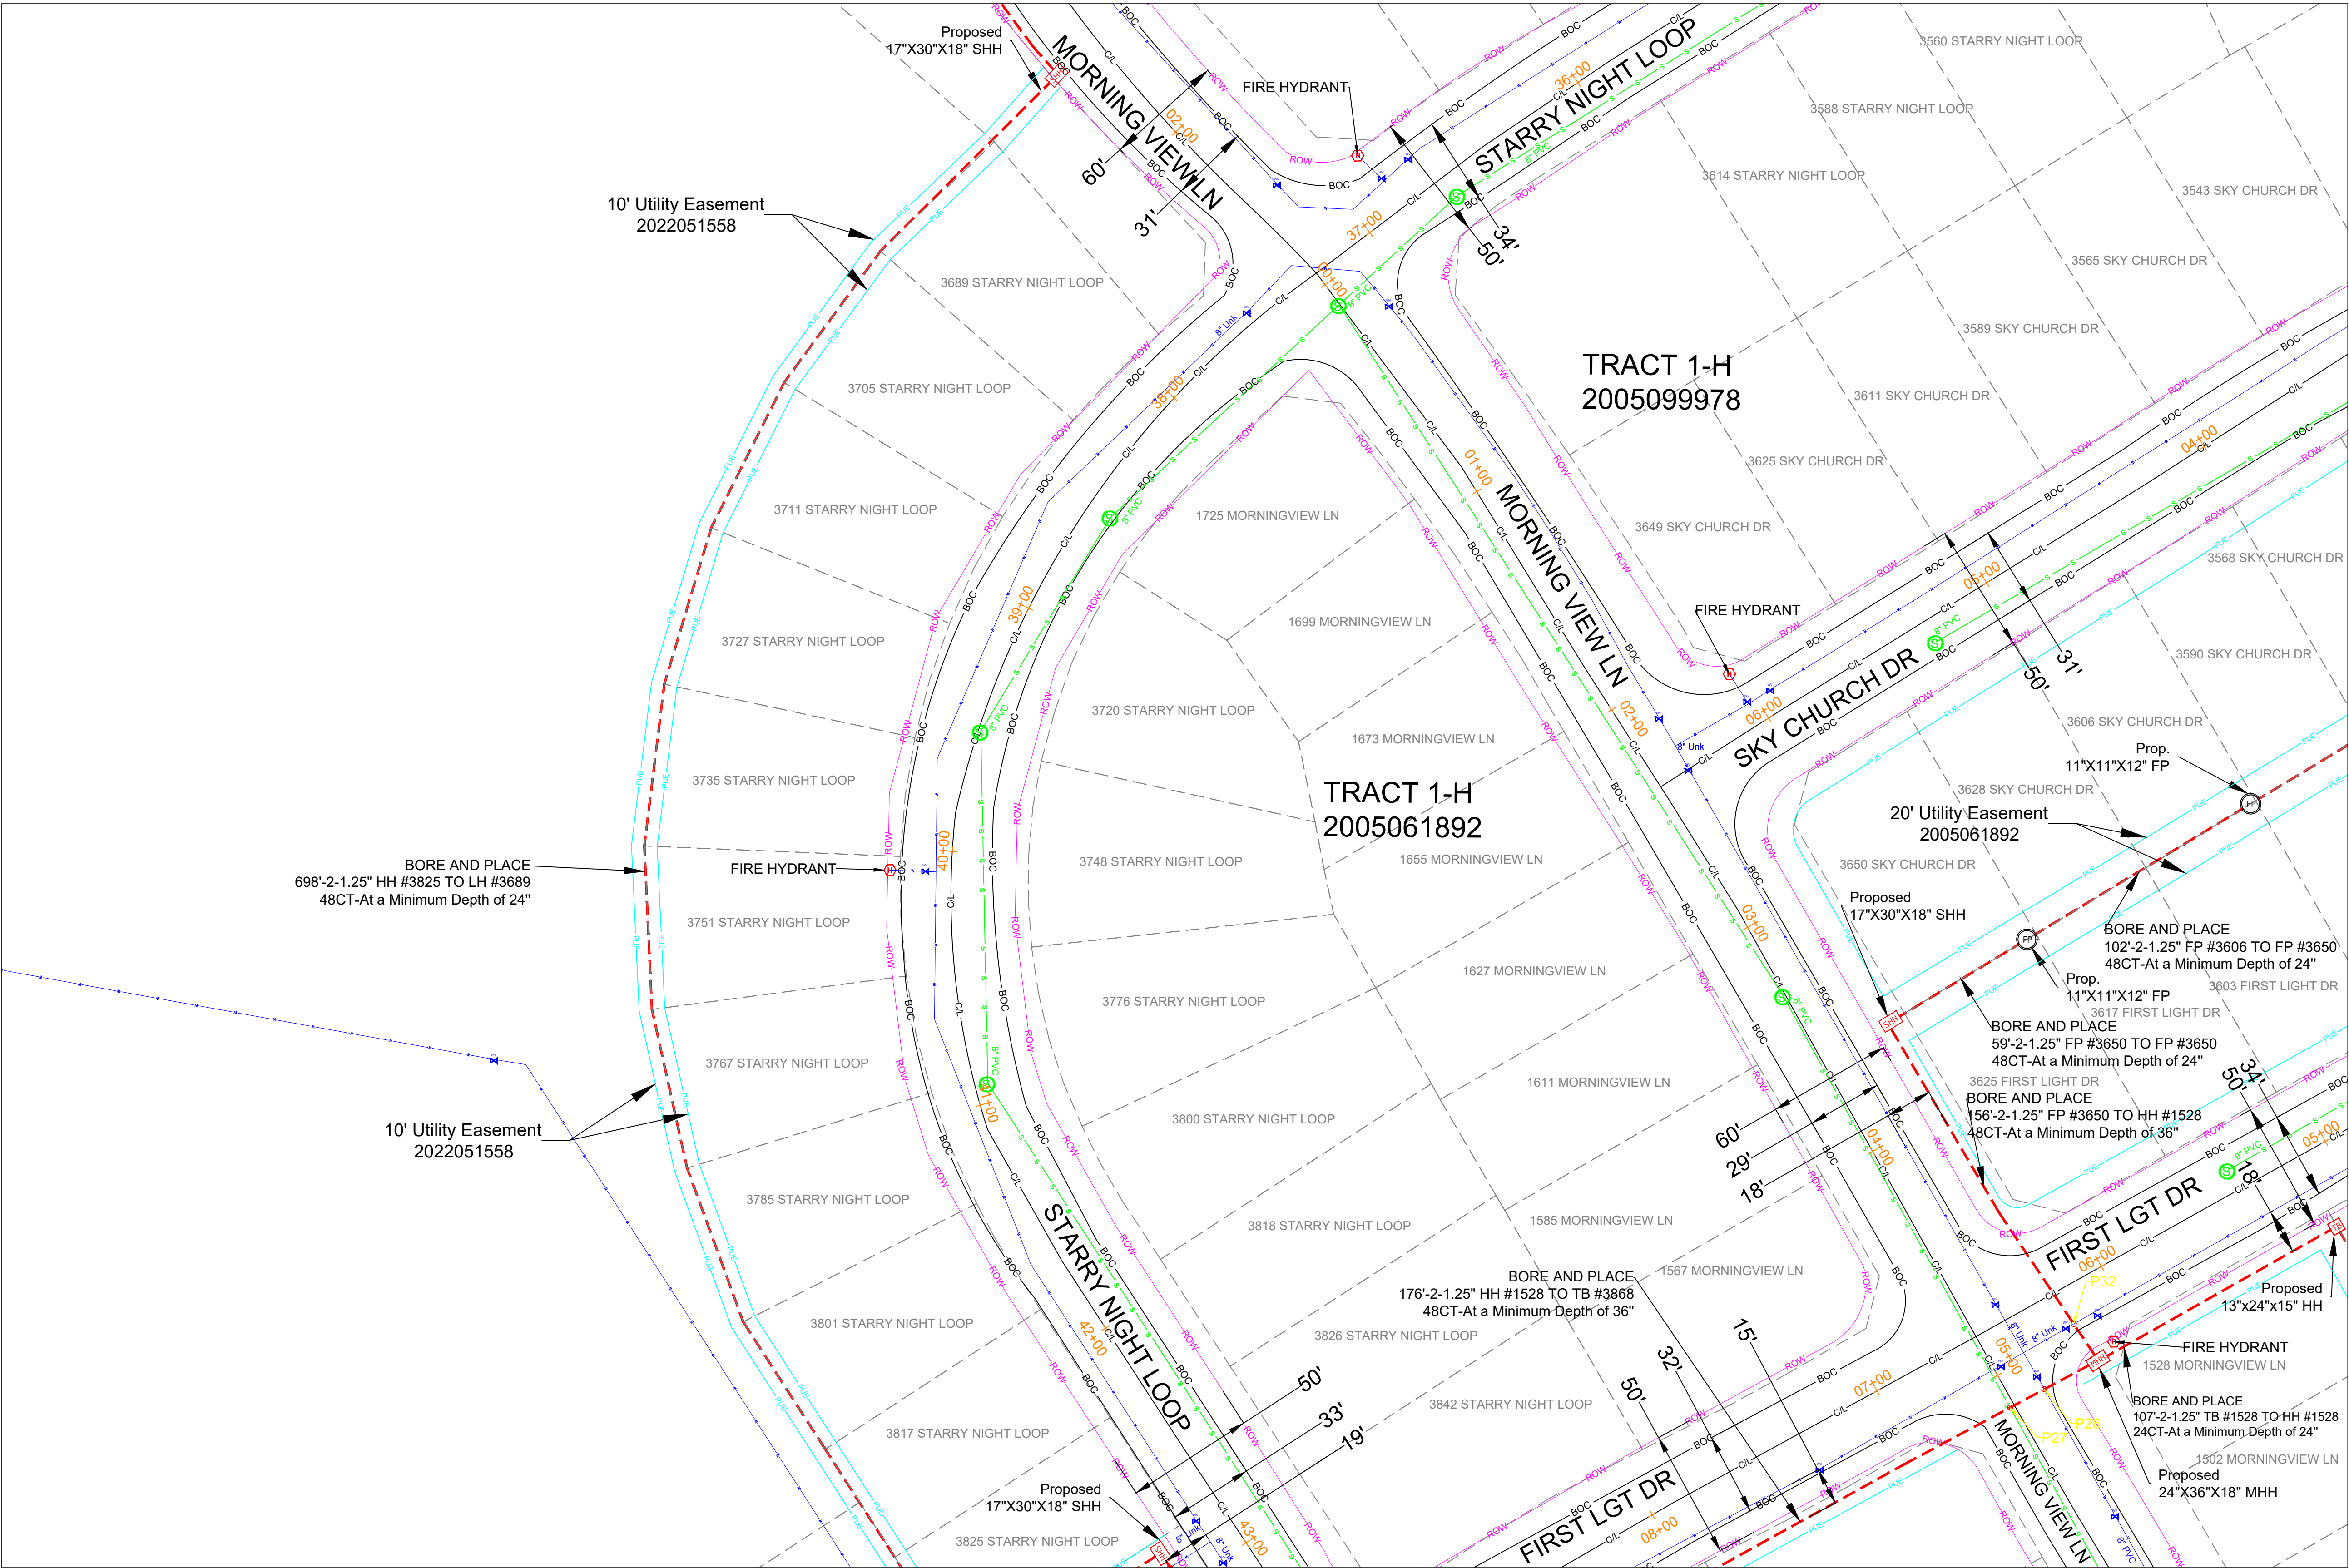


SEE SHEET 14

SEE SHEET 15

SEE SHEET 13

SEE SHEET 13

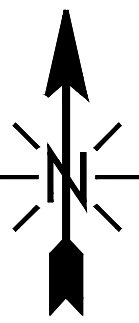

NOTE - STANDARD REPAIR COST OF \$200 PER POTHOLE FOR BOTH ROW AND PRIVATE PROPERTY.

NOTE - PLAN PROFILE IS FOR POTHOLING PURPOSE ONLY, THE DEPTH OF UTILITIES ARE UNKNOWN. AFTER POTHOLING, PLAN WILL BE REVISED TO INCLUDE ACTUAL DEPTHS AND RESUBMITTED

NOTE - CONTRACTOR WILL POTHOLE ALL WATER SERVICES (ON CUSTOMER SIDE OF THE METER PIT) PRIOR TO BORING.

MATERIAL LIST	
MATERIALS	QUANTITY
30"X48"X24" HH(s)	0
24"X36"X18" HH(s)	1
17"X30"X18" HH(s)	3
13"X24"X15" TB(s)	1
11"X11"X12" FP(s)	2

EXCAVATION DATA	
PROPOSED UTILITY	DIRT
HH 30"X48"X24"	0 SQFT
HH 24"X36"X18"	6 SQFT
HH 17"X30"X18"	7.5 SQFT
TB 13"X24"X15"	1 SQFT
FP 11"X11"X12"	2 SQFT

REV.	DESCRIPTION	DATE
1.0		

CALL 811 BEFORE YOU DIG.
COLORADO TOLL FREE
800-922-1987

metronet™

CYIENT

TOWN OF CASTLE ROCK
COCR035

DATE - 25-03-2026

12 OF 53


SCALE: 1" = 100'

PROPOSED EQUIPMENTS LEGEND

LHH - 30"X48"X24" LHH		PROPOSED DUCT WITH CABLE
MHH - 24"X36"X18" MHH		PROPOSED DUCT WITHOUT CABLE
SHH - 17"X30"X18" SHH		TRENCH
TB - 13"X24"X15" TB		
FP - 11"X11"X12" FP		
		AERIAL FIBER
		AERIAL STRAND

EXISTING EQUIPMENTS LEGEND


	R/W		TELCO		GAS METER		WATER MANHOLE
	CENTRE LINE		ELECTRIC		GAS VALVE		STORM DRAIN CATCH BASIN
	EOP		GAS		SEWER MANHOLE		STORM DRAIN MANHOLE
	BOC		TRAFFIC SIGNAL		UNKNOWN MANHOLE		TRANSFORMER
	PROPERTY LINE		WATER		WATER METER		CULVERT
	SIDEWALK		SEWER		WATER VALVE		C/L MONUMENT
	FENCE		STORM DRAIN		FIRE HYDRANT		POLE ITEM NO.
	EASEMENT						ANCHOR & DOWN GUY

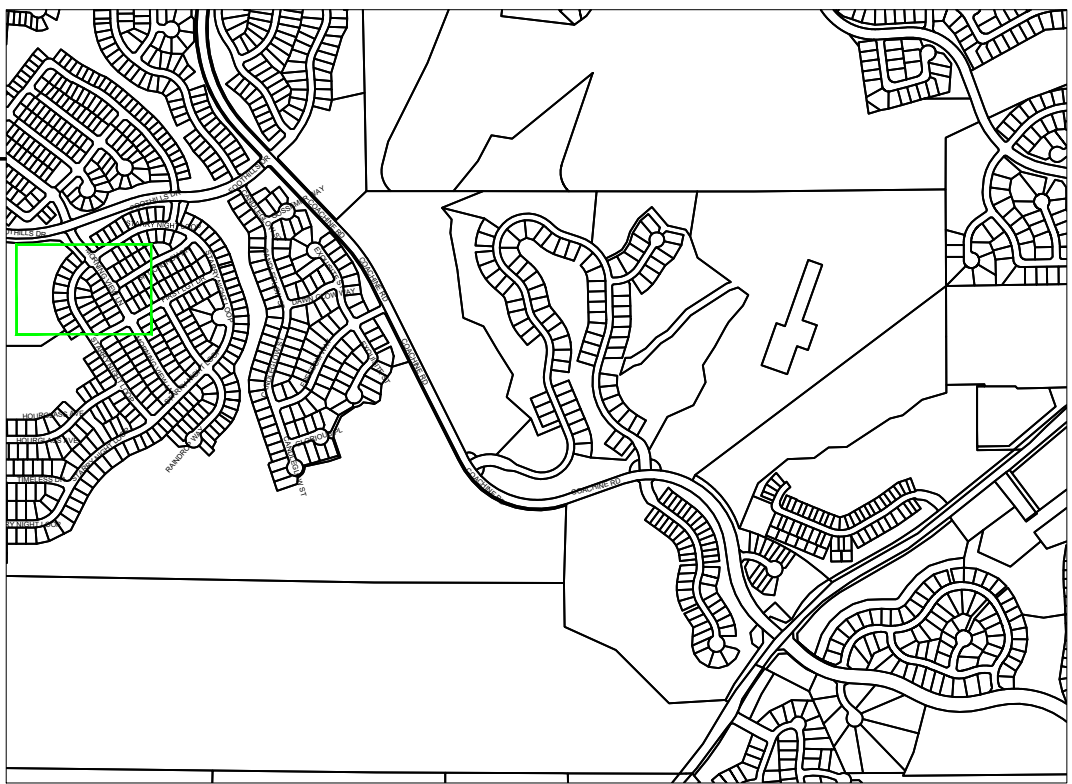

SEE SHEET 10

SEE SHEET 10

SEE SHEET 09

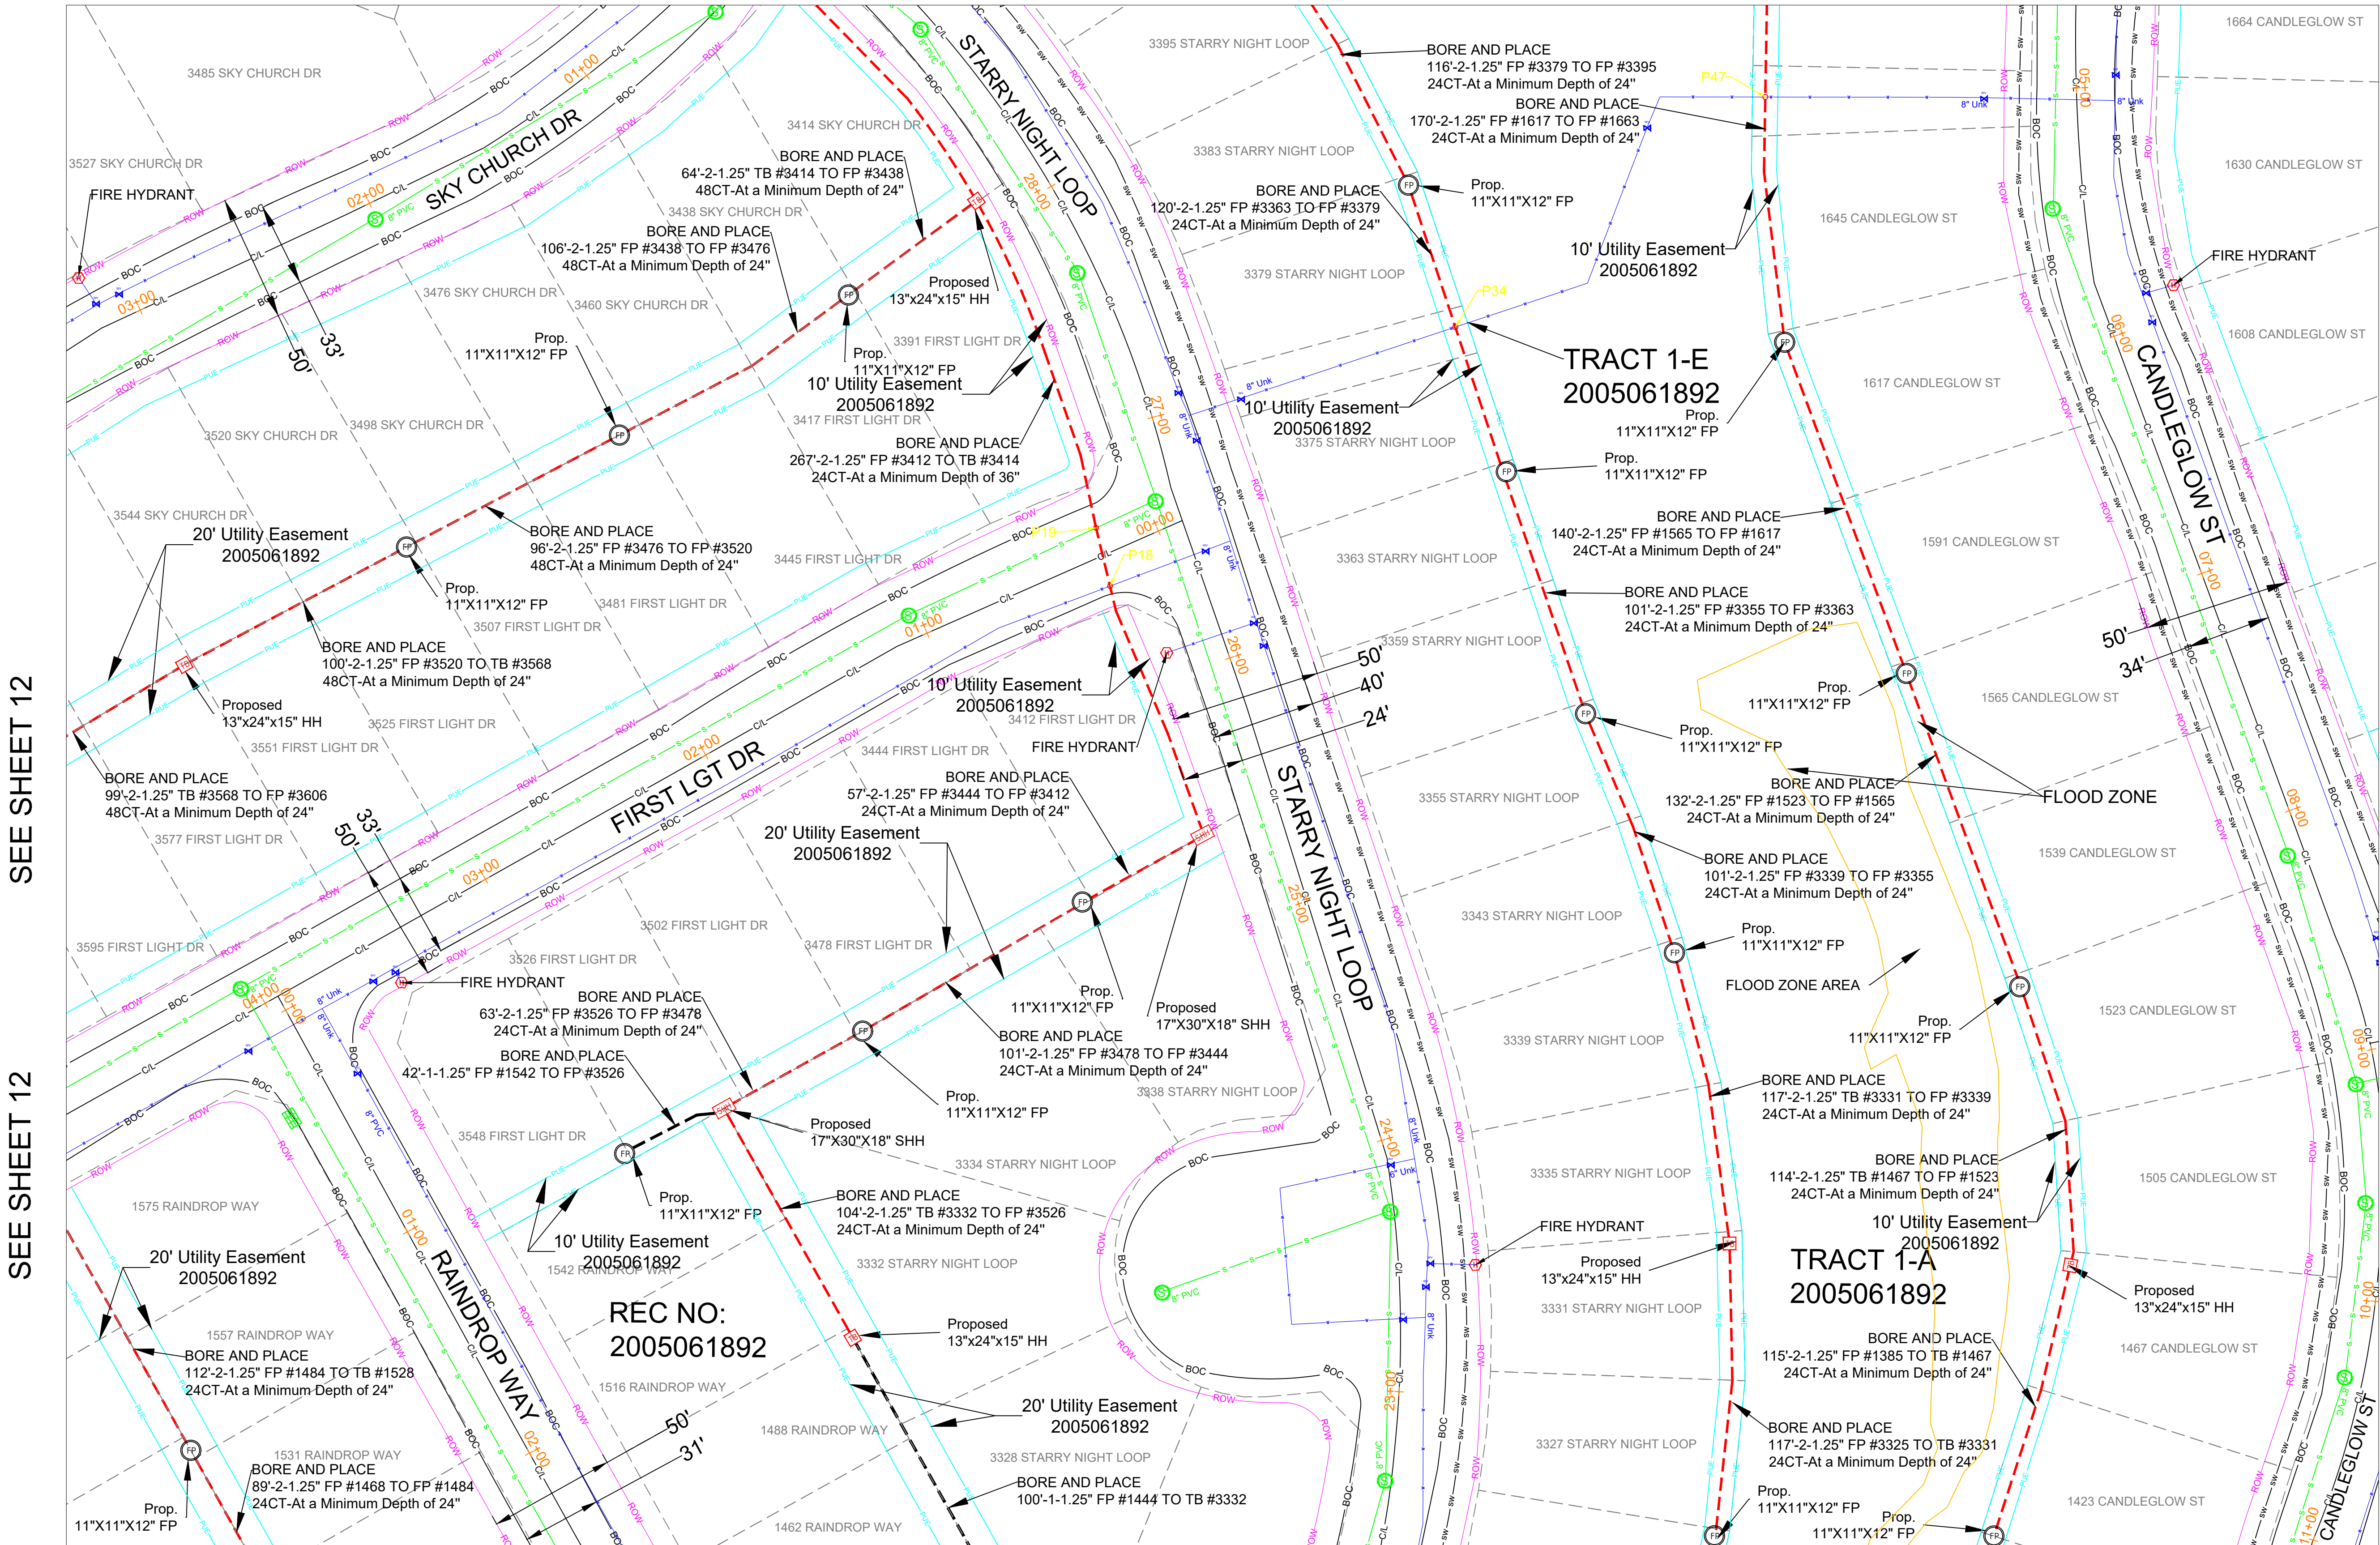


SEE SHEET 12

SEE SHEET 12

SEE SHEET 15

SEE SHEET 15

SEE SHEET 16

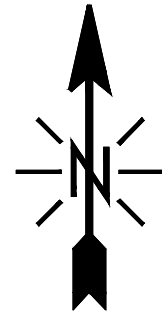

NOTE - STANDARD REPAIR COST OF \$200 PER POTHOLE FOR BOTH ROW AND PRIVATE PROPERTY.

NOTE - PLAN PROFILE IS FOR POTHOLING PURPOSE ONLY. THE DEPTH OF UTILITIES ARE UNKNOWN. AFTER POTHOLING, PLAN WILL BE REVISED TO INCLUDE ACTUAL DEPTHS AND RESUBMITTED

NOTE - CONTRACTOR WILL POTHOLE ALL WATER SERVICES (ON CUSTOMER SIDE OF THE METER PIT) PRIOR TO BORING.

MATERIAL LIST	
MATERIALS	QUANTITY
30"X48"X24" HH(s)	0
24"X36"X18" HH(s)	0
17"X30"X18" HH(s)	2
13"X24"X15" TB(s)	5
11"X11"X12" FP(s)	16

EXCAVATION DATA	
PROPOSED UTILITY	DIRT
HH 30"X48"X24"	0 SQFT
HH 24"X36"X18"	0 SQFT
HH 17"X30"X18"	5 SQFT
TB 13"X24"X15"	5 SQFT
FP 11"X11"X12"	16 SQFT

REV.	DESCRIPTION	DATE
1.0		

CALL 811 BEFORE YOU DIG.
COLORADO TOLL FREE
800-922-1987



TOWN OF CASTLE ROCK
COCR035

DATE - 25-03-2026

13 OF 53


SCALE: 1" = 100'


PROPOSED EQUIPMENTS LEGEND

- 30"X48"X24" LHH	PROPOSED DUCT WITH CABLE
- 24"X36"X18" MHH	PROPOSED DUCT WITHOUT CABLE
- 17"X30"X18" SHH	TRENCH
- 13"X24"X15" TB	AERIAL FIBER
- 11"X11"X12" FP	AERIAL STRAND

EXISTING EQUIPMENTS LEGEND

R/W	TELCO	GAS METER	WATER MANHOLE
CENTRE LINE	ELECTRIC	GAS VALVE	STORM DRAIN CATCH BASIN
EOP	GAS	SEWER MANHOLE	STORM DRAIN MANHOLE
BOC	TRAFFIC SIGNAL	UNKNOWN MANHOLE	TRANSFORMER
PROPERTY LINE	WATER	WATER METER	CULVERT
SIDEWALK	SEWER	WATER VALVE	C/L MONUMENT
FENCE	STORM DRAIN	POLE ITEM NO.	ANCHOR & DOWN GUY
EASEMENT			

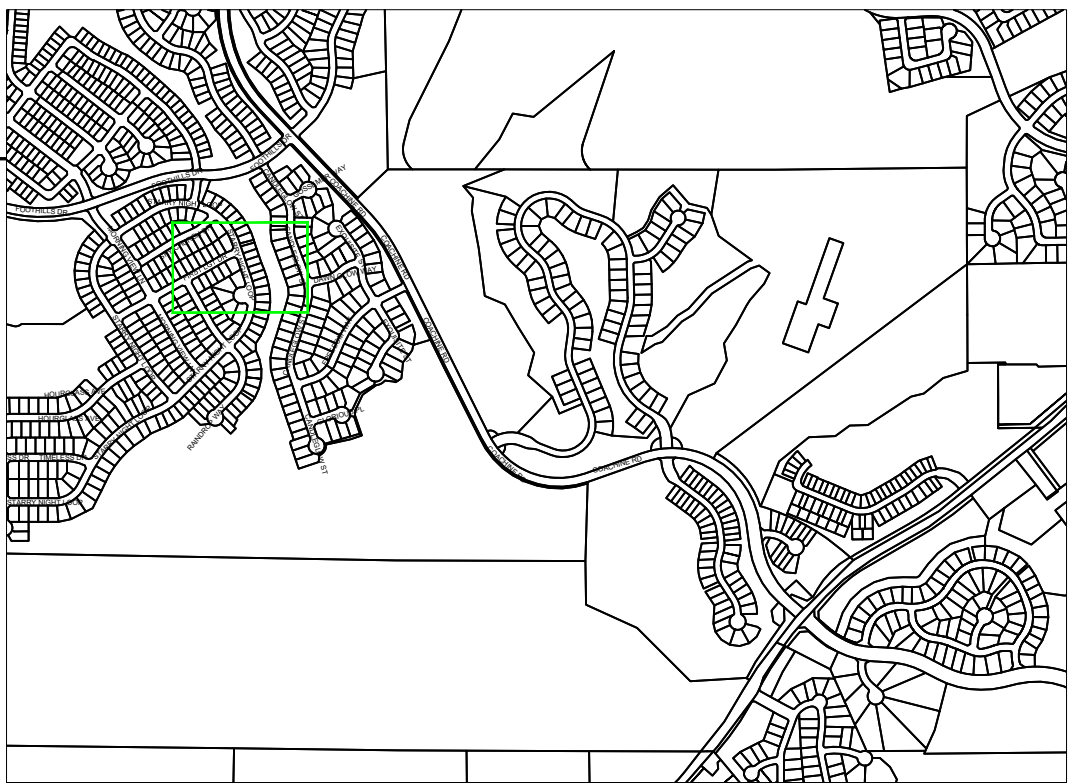

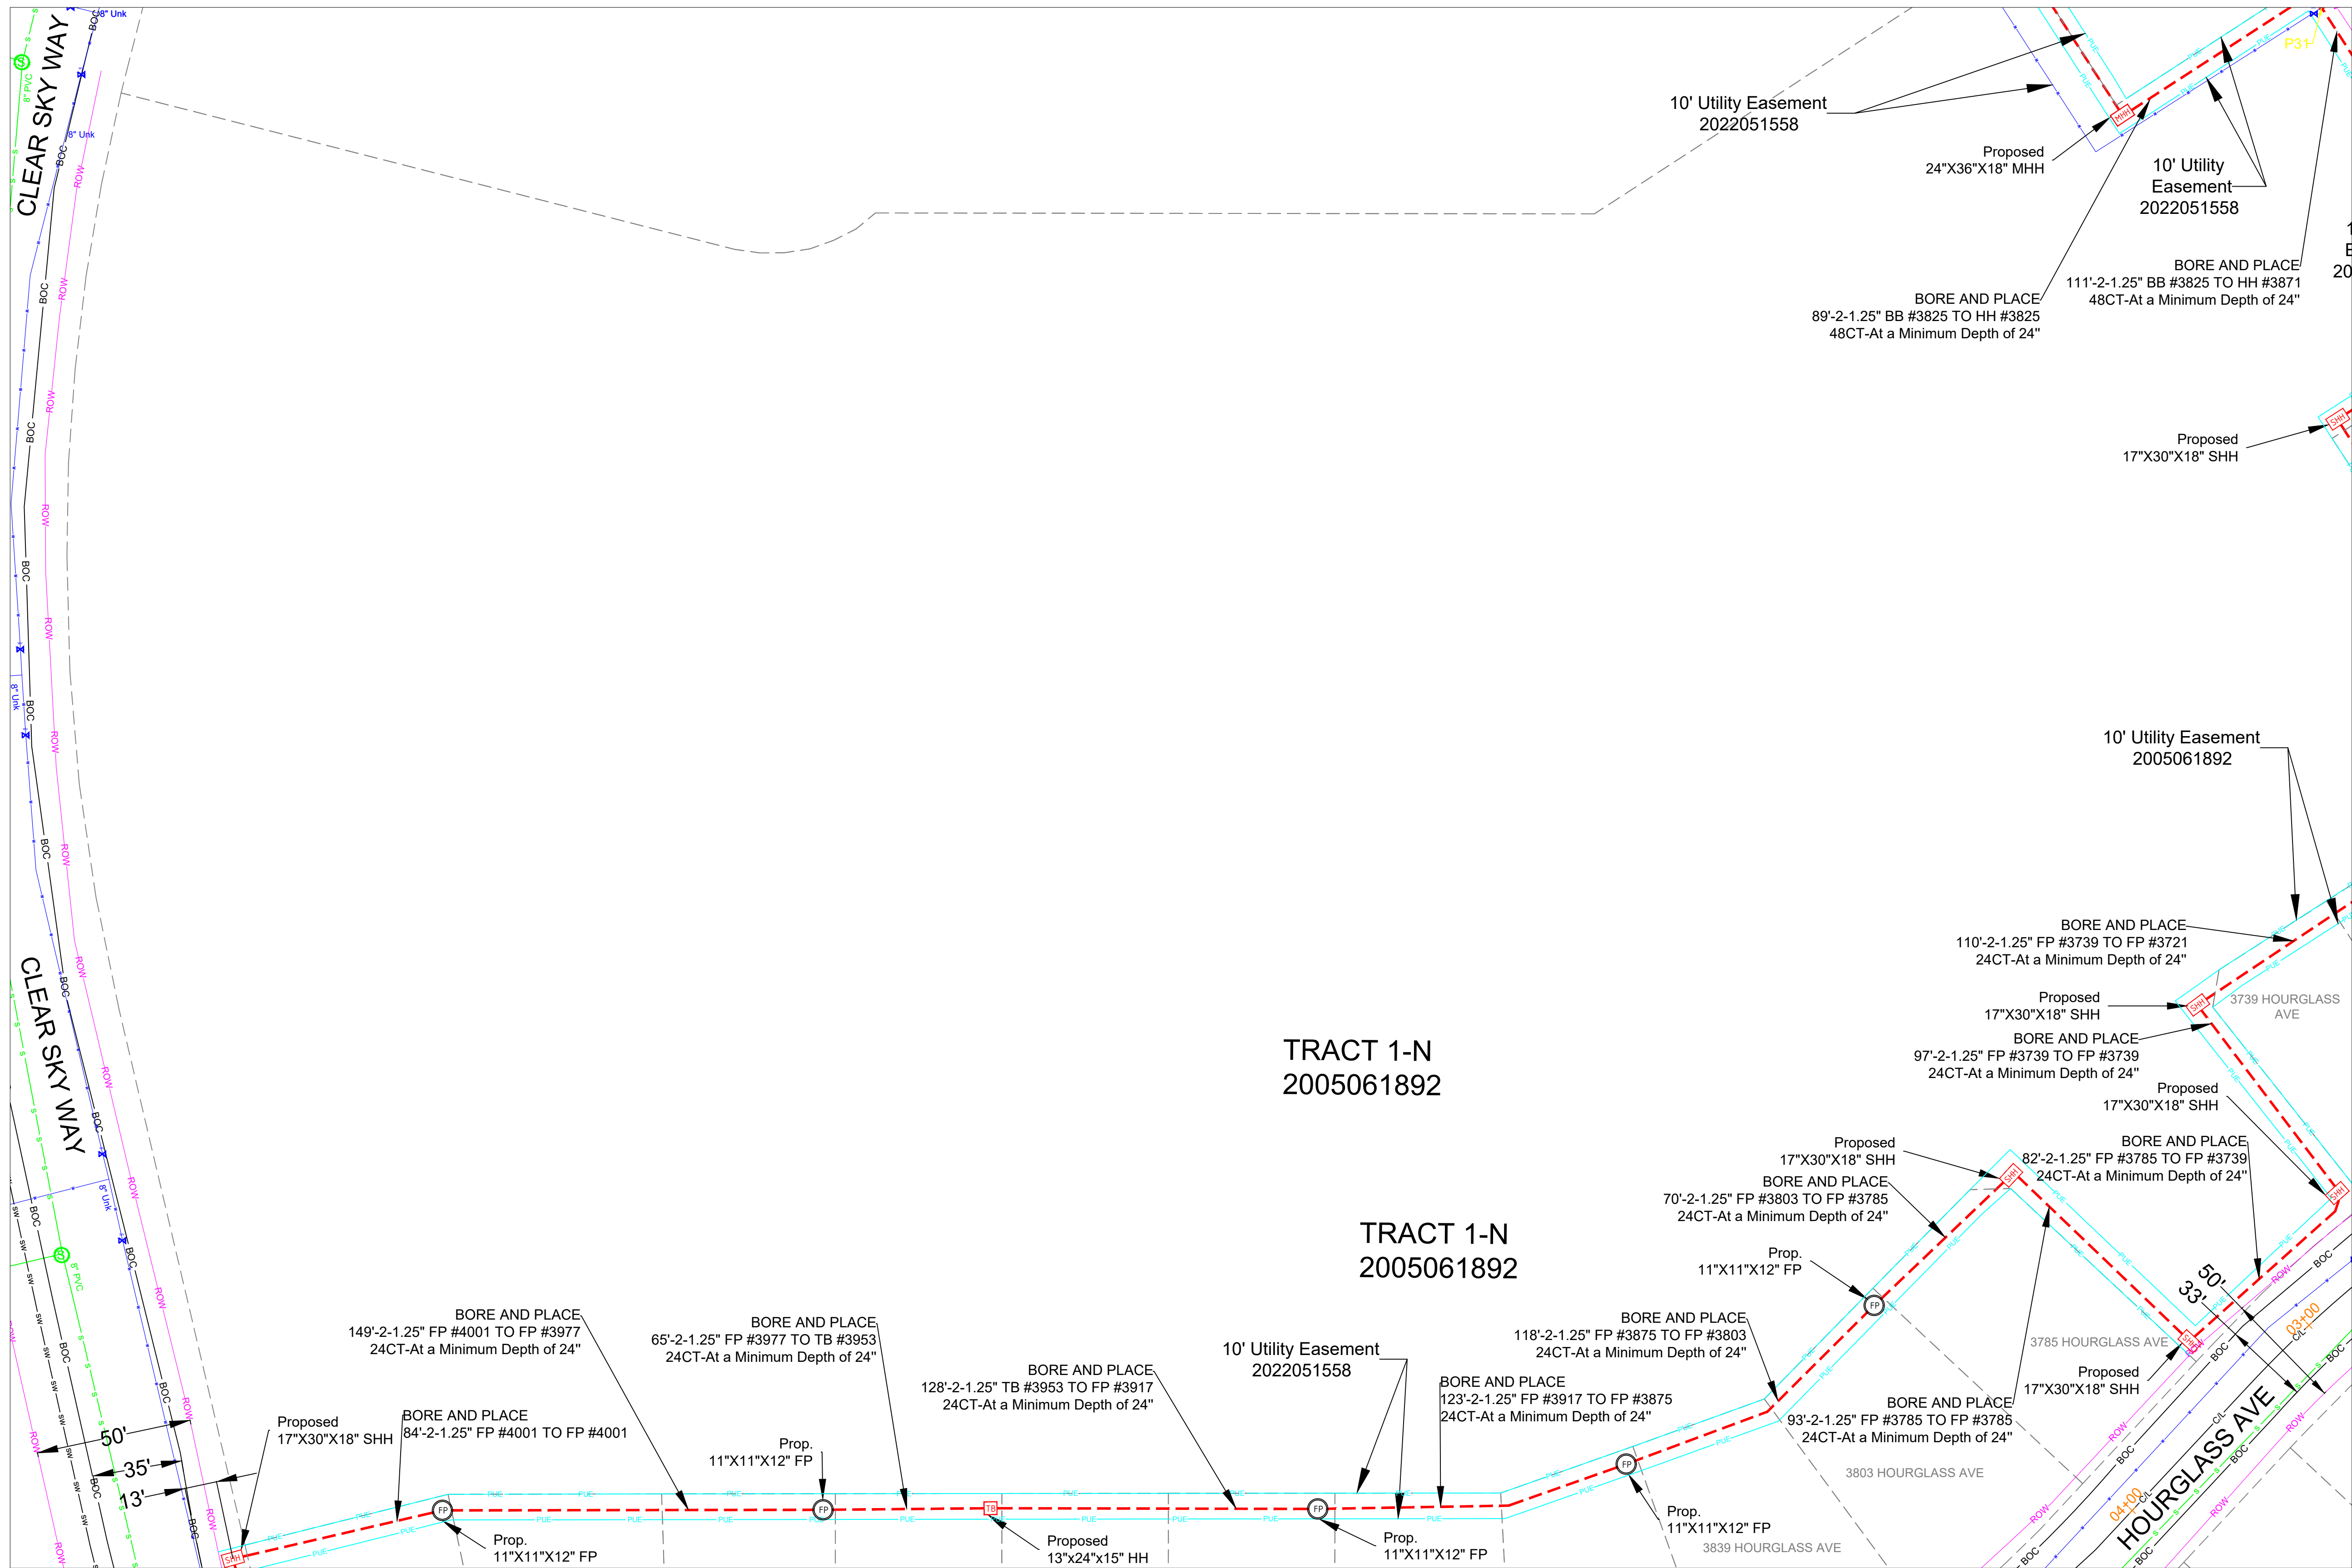


SEE SHEET 12

SEE SHEET 15

SEE SHEET 15

SEE SHEET 15

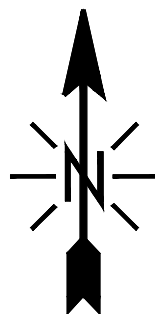

NOTE - STANDARD REPAIR COST OF \$200 PER POTHOLE FOR BOTH ROW AND PRIVATE PROPERTY.

NOTE - PLAN PROFILE IS FOR POTHOLING PURPOSE ONLY, THE DEPTH OF UTILITIES ARE UNKNOWN. AFTER POTHOLING, PLAN WILL BE REVISED TO INCLUDE ACTUAL DEPTHS AND RESUBMITTED

NOTE - CONTRACTOR WILL POTHOLE ALL WATER SERVICES (ON CUSTOMER SIDE OF THE METER PIT) PRIOR TO BORING.

MATERIAL LIST	
MATERIALS	QUANTITY
30"X48"X24" HH(s)	0
24"X36"X18" HH(s)	1
17"X30"X18" HH(s)	6
13"X24"X15" TB(s)	1
11"X11"X12" FP(s)	5

EXCAVATION DATA	
PROPOSED UTILITY	DIRT
HH 30"X48"X24"	0 SQFT
HH 24"X36"X18"	6 SQFT
HH 17"X30"X18"	15 SQFT
TB 13"X24"X15"	1 SQFT
FP 11"X11"X12"	5 SQFT

REV.	DESCRIPTION	DATE
1.0		

CALL 811 BEFORE YOU DIG.
COLORADO TOLL FREE
800-922-1987

metronet™

CYIENT

TOWN OF CASTLE ROCK
COCR035

DATE - 25-03-2026

14 OF 53

SCALE: 1" = 100'

PROPOSED EQUIPMENTS LEGEND

- 30"X48"X24" LHH	PROPOSED DUCT WITH CABLE
- 24"X36"X18" MHH	PROPOSED DUCT WITHOUT CABLE
- 17"X30"X18" SHH	TRENCH
- 13"X24"X15" TB	AERIAL FIBER
- 11"X11"X12" FP	AERIAL STRAND

EXISTING EQUIPMENTS LEGEND

R/W	TELCO	GAS METER	WATER MANHOLE
CENTRE LINE	ELECTRIC	GAS VALVE	STORM DRAIN CATCH BASIN
EOP	GAS	SEWER MANHOLE	STORM DRAIN MANHOLE
BOC	TRAFFIC SIGNAL	UNKNOWN MANHOLE	TRANSFORMER
PROPERTY LINE	WATER	WATER METER	CULVERT
SIDEWALK	SEWER	WATER VALVE	C/L MONUMENT
FENCE	STORM DRAIN	FIRE HYDRANT	POLE ITEM NO.
EASEMENT			ANCHOR & DOWN GUY



SEE SHEET 12

SEE SHEET 12

SEE SHEET 13


SEE SHEET 13

SEE SHEET 14

SEE SHEET 14

SEE SHEET 19

SEE SHEET 16

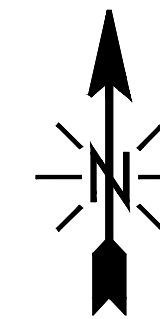

NOTE - STANDARD REPAIR COST OF \$200 PER POTHOLE FOR BOTH ROW AND PRIVATE PROPERTY.

NOTE - PLAN PROFILE IS FOR POTHOLING PURPOSE ONLY. THE DEPTH OF UTILITIES ARE UNKNOWN. AFTER POTHOLING, PLAN WILL BE REVISED TO INCLUDE ACTUAL DEPTHS AND RESUBMITTED

NOTE - CONTRACTOR WILL POTHOLE ALL WATER SERVICES (ON CUSTOMER SIDE OF THE METER PIT) PRIOR TO BORING.

MATERIAL LIST

MATERIALS	QUANTITY
30"X48"X24" HH(s)	0
24"X36"X18" HH(s)	1
17"X30"X18" HH(s)	2
13"X24"X15" TB(s)	6
11"X11"X12" FP(s)	19

EXCAVATION DATA

PROPOSED UTILITY	DIRT
HH 30"X48"X24"	0 SQFT
HH 24"X36"X18"	6 SQFT
HH 17"X30"X18"	5 SQFT
TB 13"X24"X15"	6 SQFT
FP 11"X11"X12"	19 SQFT

REV.	DESCRIPTION	DATE
1.0		

CALL 811 BEFORE YOU DIG.
COLORADO TOLL FREE
800-922-1987

metronet™

CYIENT

TOWN OF CASTLE ROCK
COCR035

DATE - 25-03-2026

15 OF 53


SCALE: 1" = 100'

PROPOSED EQUIPMENTS LEGEND

LHH - 30"X48"X24" LHH		PROPOSED DUCT WITH CABLE
MHH - 24"X36"X18" MHH		PROPOSED DUCT WITHOUT CABLE
SHH - 17"X30"X18" SHH		TRENCH
TB - 13"X24"X15" TB		
FP - 11"X11"X12" FP		AERIAL FIBER
		AERIAL STRAND

EXISTING EQUIPMENTS LEGEND


R/W	TELCO	GAS METER	WATER MANHOLE
CENTRE LINE	ELECTRIC	GAS VALVE	STORM DRAIN CATCH BASIN
EOP	GAS	SEWER MANHOLE	STORM DRAIN MANHOLE
BOC	TS	UNKNOWN MANHOLE	TRANSFORMER
PROPERTY LINE	WATER	WATER METER	CULVERT
SIDEWALK	SEWER	WATER VALVE	C/L MONUMENT
FENCE	SD	FIRE HYDRANT	POLE ITEM NO.
EASEMENT			ANCHOR & DOWN GUY

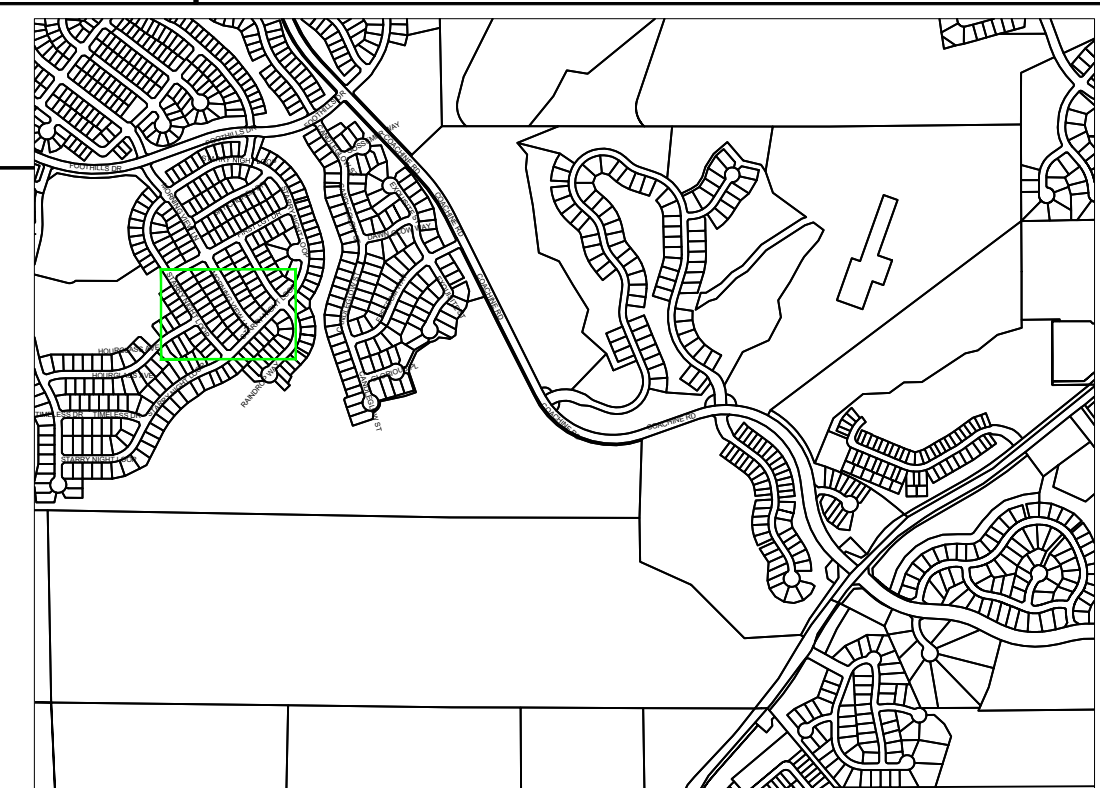


SEE SHEET 13

SEE SHEET 13

SEE SHEET 08

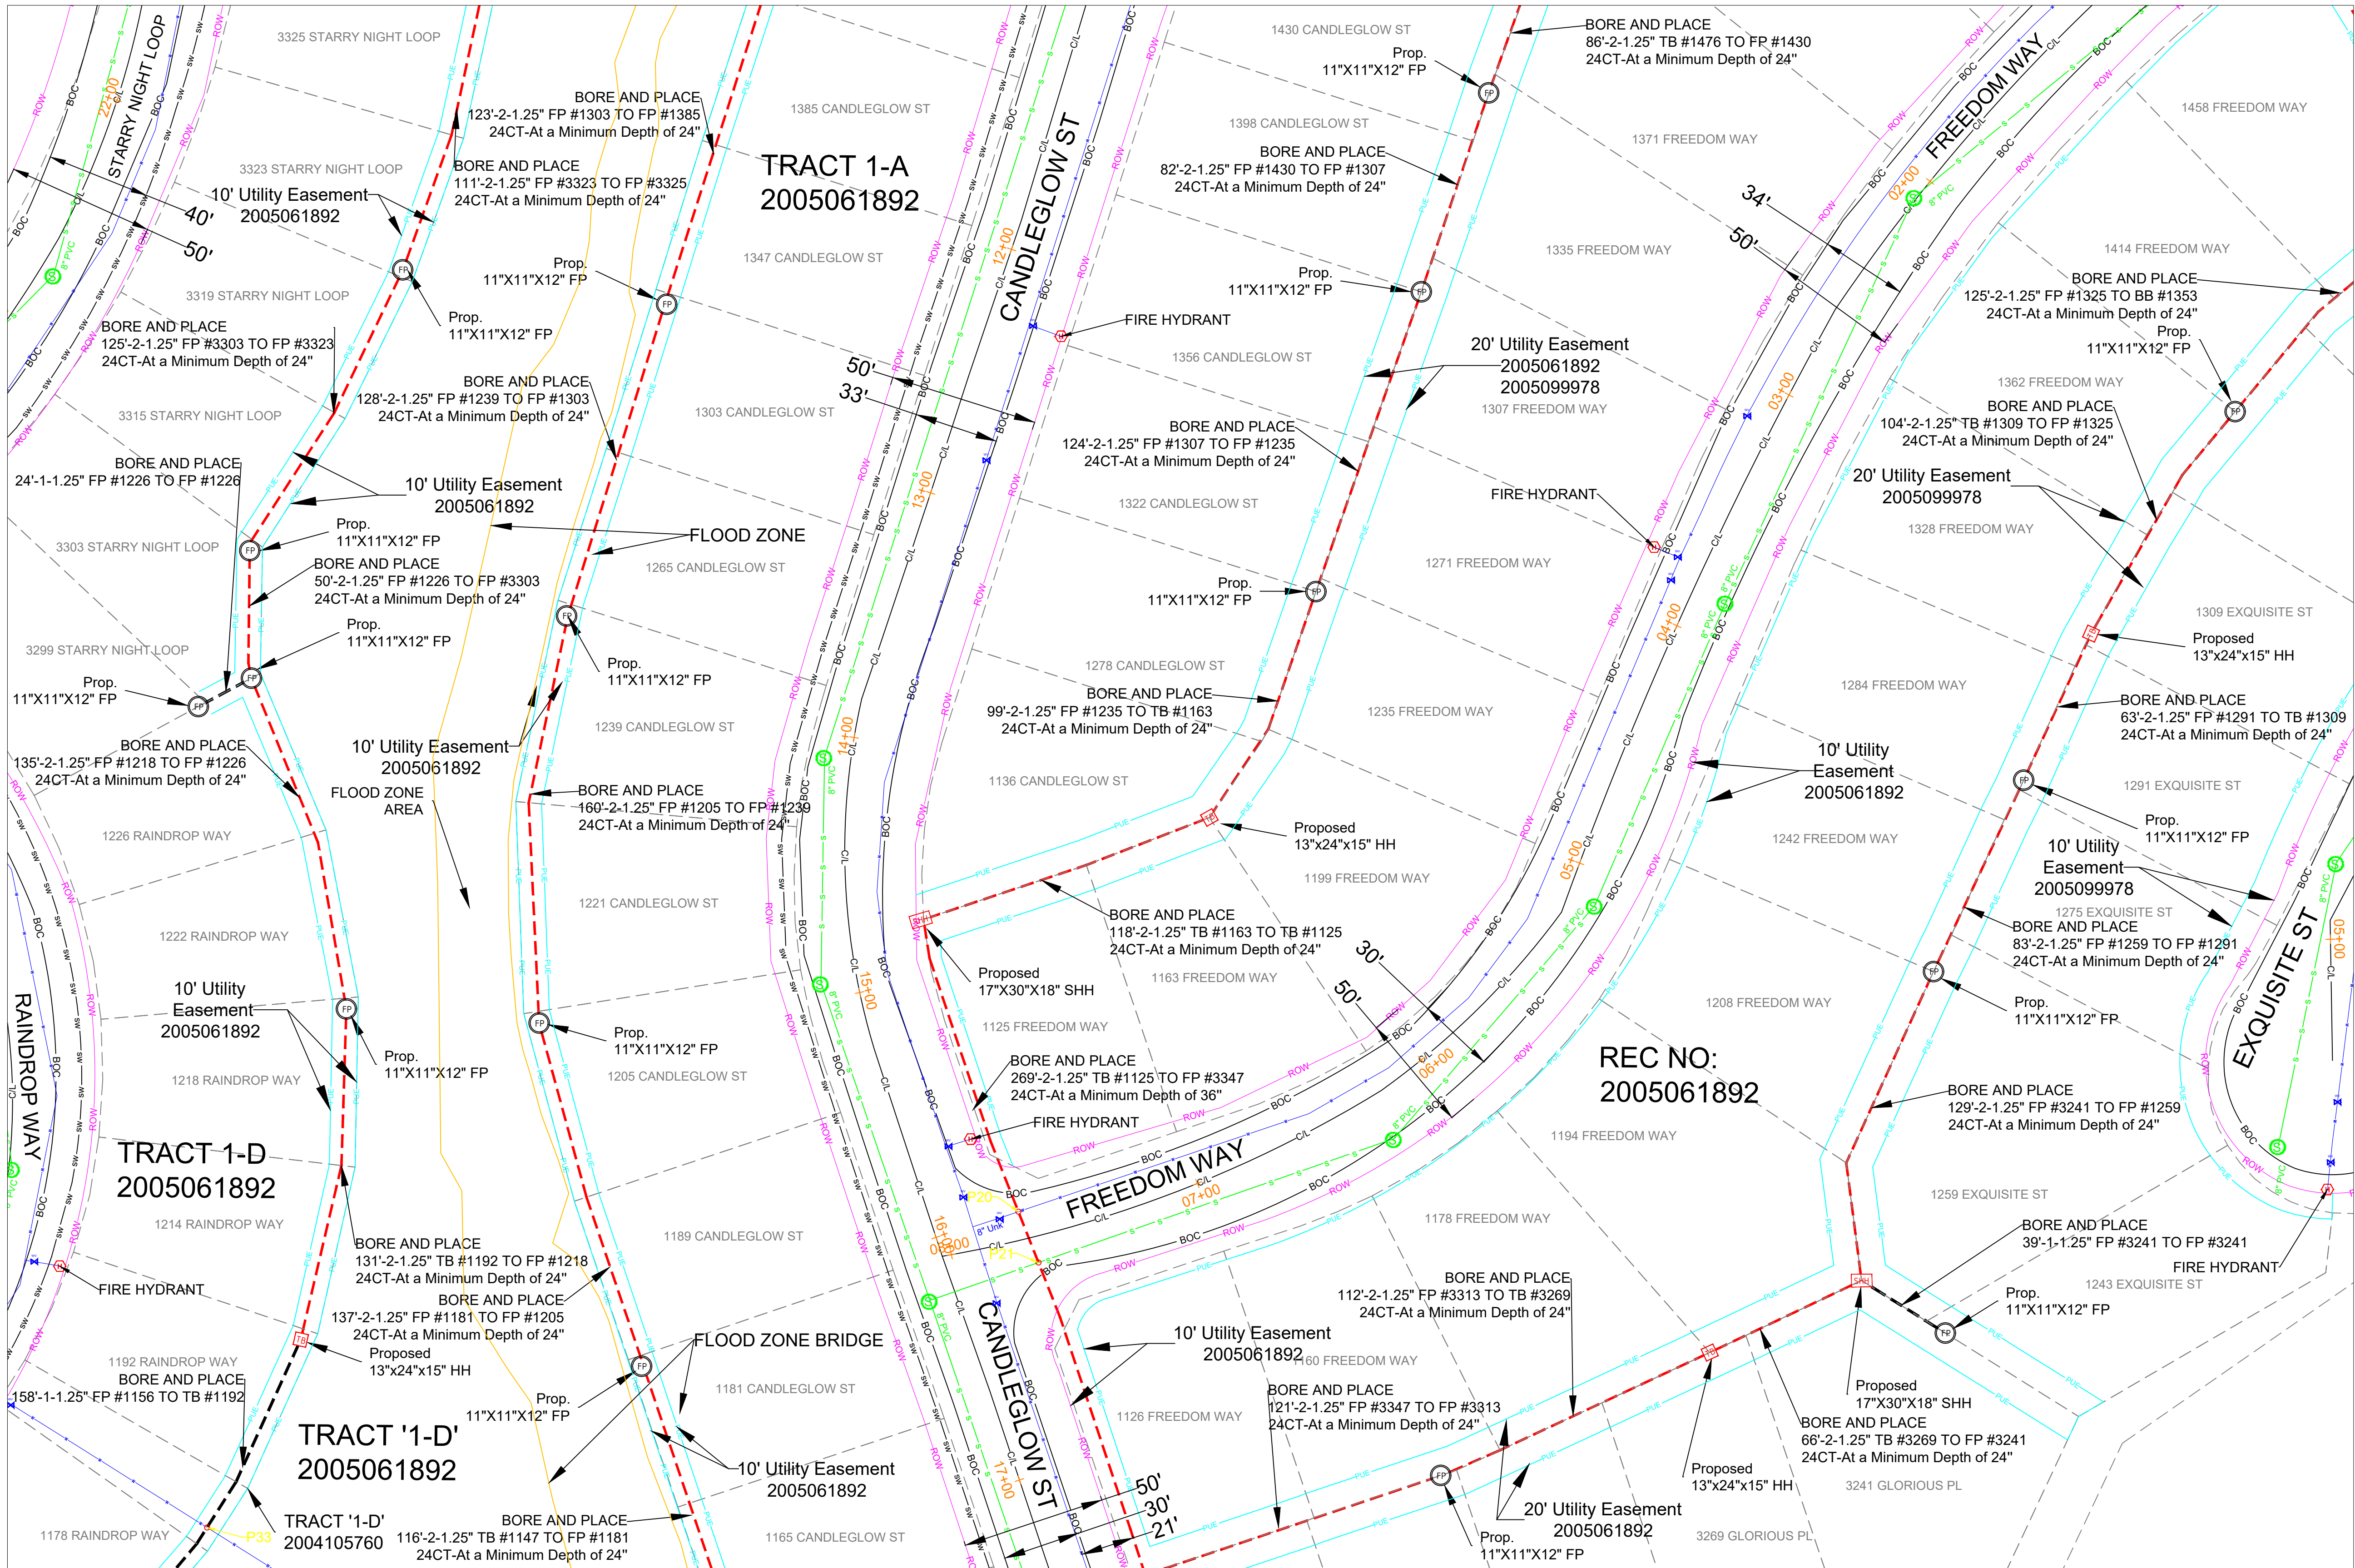

SEE SHEET 07

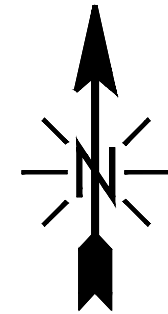

NOTE - STANDARD REPAIR COST OF \$200 PER POTHOLE FOR BOTH ROW AND PRIVATE PROPERTY.

NOTE - PLAN PROFILE IS FOR POTHOLING PURPOSE ONLY. THE DEPTH OF UTILITIES ARE UNKNOWN. AFTER POTHOLING, PLAN WILL BE REVISED TO INCLUDE ACTUAL DEPTHS AND RESUBMITTED

NOTE - CONTRACTOR WILL POTHOLE ALL WATER SERVICES (ON CUSTOMER SIDE OF THE METER PIT) PRIOR TO BORING.

MATERIAL LIST	
MATERIALS	QUANTITY
30"X48"X24" HH(s)	0
24"X36"X18" HH(s)	0
17"X30"X18" HH(s)	2
13"X24"X15" TB(s)	4
11"X11"X12" FP(s)	17

EXCAVATION DATA	
PROPOSED UTILITY	DIRT
HH 30"X48"X24"	0 SQFT
HH 24"X36"X18"	0 SQFT
HH 17"X30"X18"	5 SQFT
TB 13"X24"X15"	4 SQFT
FP 11"X11"X12"	17 SQFT

REV.	DESCRIPTION	DATE
1.0		

CALL 811 BEFORE YOU DIG.
COLORADO TOLL FREE
800-922-1987



TOWN OF CASTLE ROCK
COCR035

DATE - 25-03-2026

16 OF 53

SCALE: 1" = 100'



PROPOSED EQUIPMENTS LEGEND


LHH - 30"X48"X24" LHH		PROPOSED DUCT WITH CABLE
MHH - 24"X36"X18" MHH		PROPOSED DUCT WITHOUT CABLE
SHH - 17"X30"X18" SHH		TRENCH
TB - 13"X24"X15" TB		
FP - 11"X11"X12" FP		
		AERIAL FIBER
		AERIAL STRAND

EXISTING EQUIPMENTS LEGEND

	R/W		TELCO		GAS METER		WATER MANHOLE
	CENTRE LINE		ELECTRIC		GAS VALVE		STORM DRAIN CATCH BASIN
	EOP		GAS		SEWER MANHOLE		STORM DRAIN MANHOLE
	BOC		TRAFFIC SIGNAL		UNKNOWN MANHOLE		TRANSFORMER
	PROPERTY LINE		WATER		WATER METER		CULVERT
	SIDEWALK		SEWER		WATER VALVE		C/L MONUMENT
	FENCE		STORM DRAIN		FIRE HYDRANT		ANCHOR & DOWN GUY
	EASEMENT						



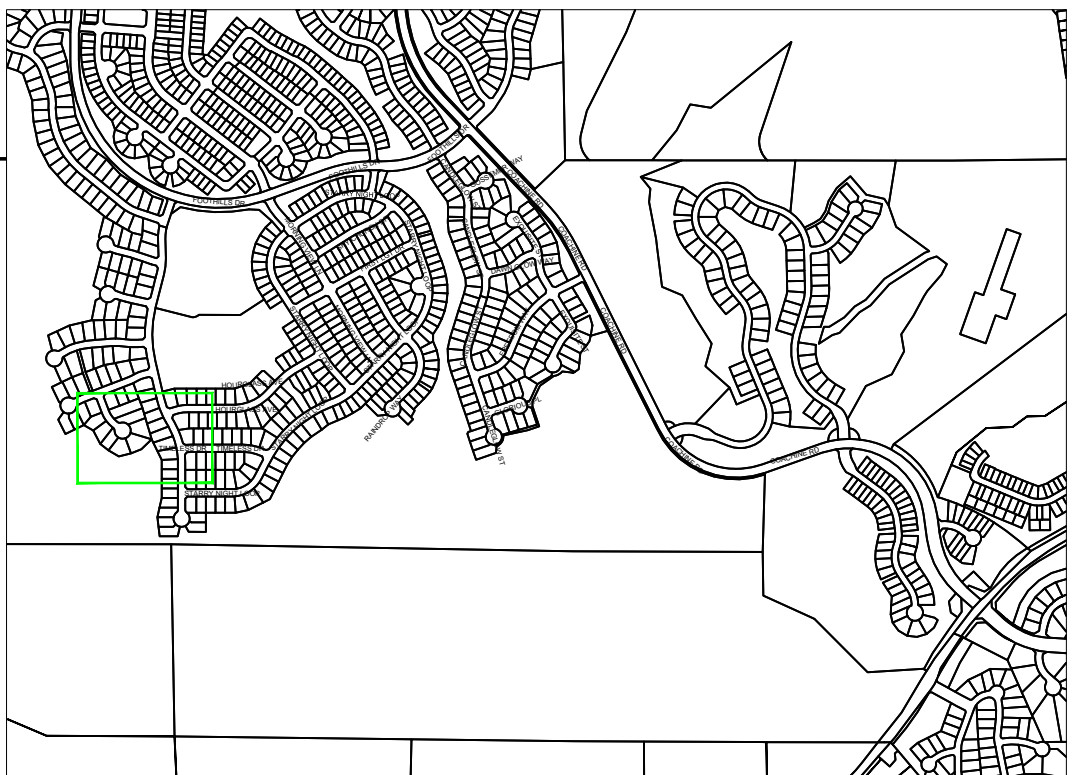 

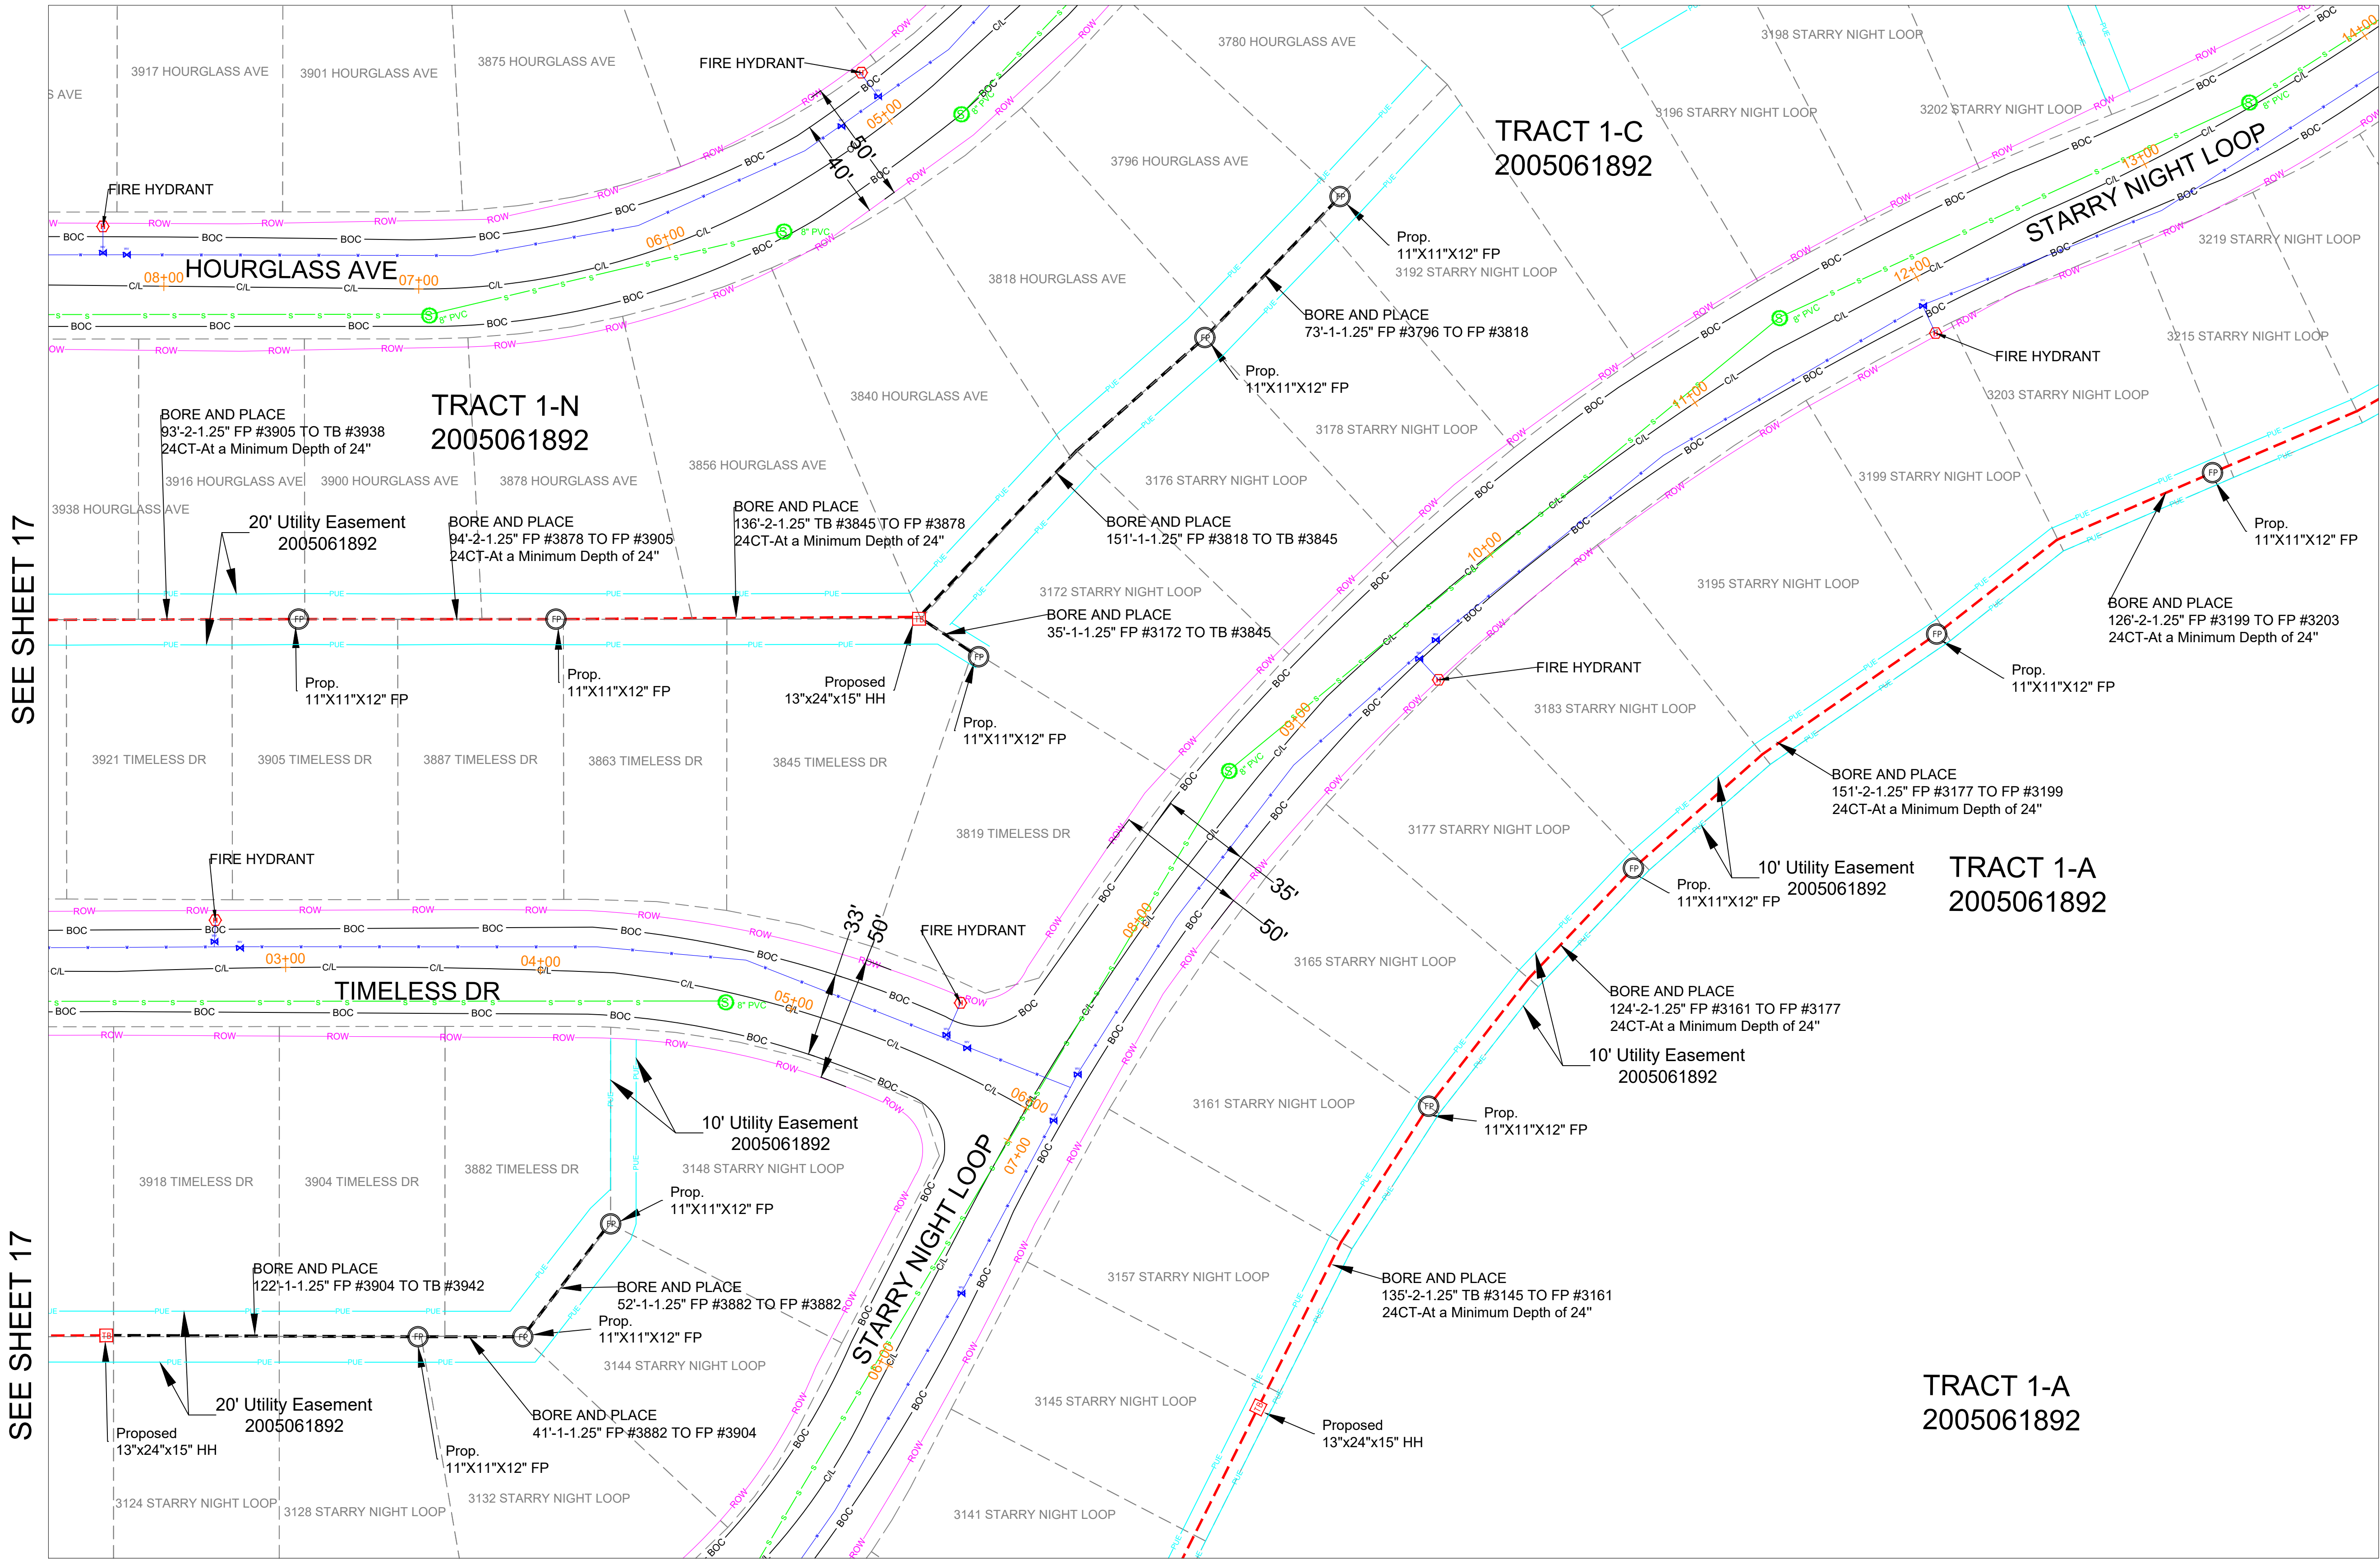

SEE SHEET 19

SEE SHEET 17

SEE SHEET 17

SEE SHEET 21

NOTE - STANDARD REPAIR COST OF \$200 PER POTHOLE FOR BOTH ROW AND PRIVATE PROPERTY.

NOTE - PLAN PROFILE IS FOR POTHOLING PURPOSE ONLY. THE DEPTH OF UTILITIES ARE UNKNOWN. AFTER POTHOLING, PLAN WILL BE REVISED TO INCLUDE ACTUAL DEPTHS AND RESUBMITTED

NOTE - CONTRACTOR WILL POTHOLE ALL WATER SERVICES (ON CUSTOMER SIDE OF THE METER PIT) PRIOR TO BORING.

MATERIAL LIST	
MATERIALS	QUANTITY
30"X48"X24" HH(s)	0
24"X36"X18" HH(s)	0
17"X30"X18" HH(s)	0
13"X24"X15" TB(s)	3
11"X11"X12" FP(s)	12

EXCAVATION DATA	
PROPOSED UTILITY	DIRT
HH 30"X48"X24"	0 SQFT
HH 24"X36"X18"	0 SQFT
HH 17"X30"X18"	0 SQFT
TB 13"X24"X15"	3 SQFT
FP 11"X11"X12"	12 SQFT

REV.	DESCRIPTION	DATE
1.0		

CALL 811 BEFORE YOU DIG.
COLORADO TOLL FREE
800-922-1987



TOWN OF CASTLE ROCK
COCR035

DATE - 25-03-2026

18 OF 53


SCALE: 1" = 100'

PROPOSED EQUIPMENTS LEGEND

LHH - 30"X48"X24" LHH		PROPOSED DUCT WITH CABLE
MHH - 24"X36"X18" MHH		PROPOSED DUCT WITHOUT CABLE
SHH - 17"X30"X18" SHH		TRENCH
TB - 13"X24"X15" TB		
FP - 11"X11"X12" FP		
		AERIAL FIBER
		AERIAL STRAND

EXISTING EQUIPMENTS LEGEND

	R/W		TELCO		GAS METER		WATER MANHOLE
	CENTRE LINE		ELECTRIC		GAS VALVE		STORM DRAIN CATCH BASIN
	EOP		GAS		SEWER MANHOLE		STORM DRAIN MANHOLE
	BOC		TRAFFIC SIGNAL		UNKNOWN MANHOLE		TRANSFORMER
	PROPERTY LINE		WATER		WATER METER		CULVERT
	SIDEWALK		SEWER		WATER VALVE		C/L MONUMENT
	FENCE		STORM DRAIN		FIRE HYDRANT		POLE ITEM NO.
	EASEMENT						ANCHOR & DOWN GUY


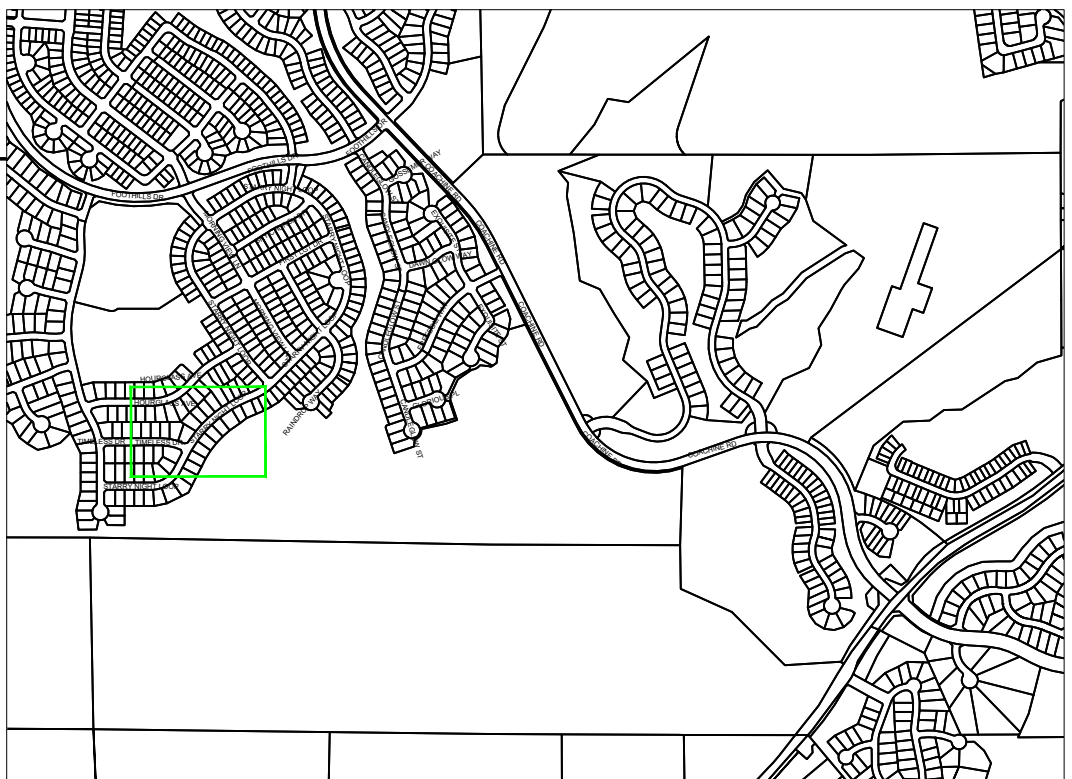


SEE SHEET 18

SEE SHEET 15

SEE SHEET 16

SEE SHEET 16

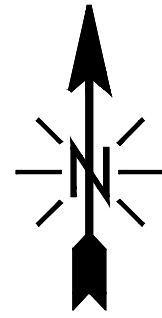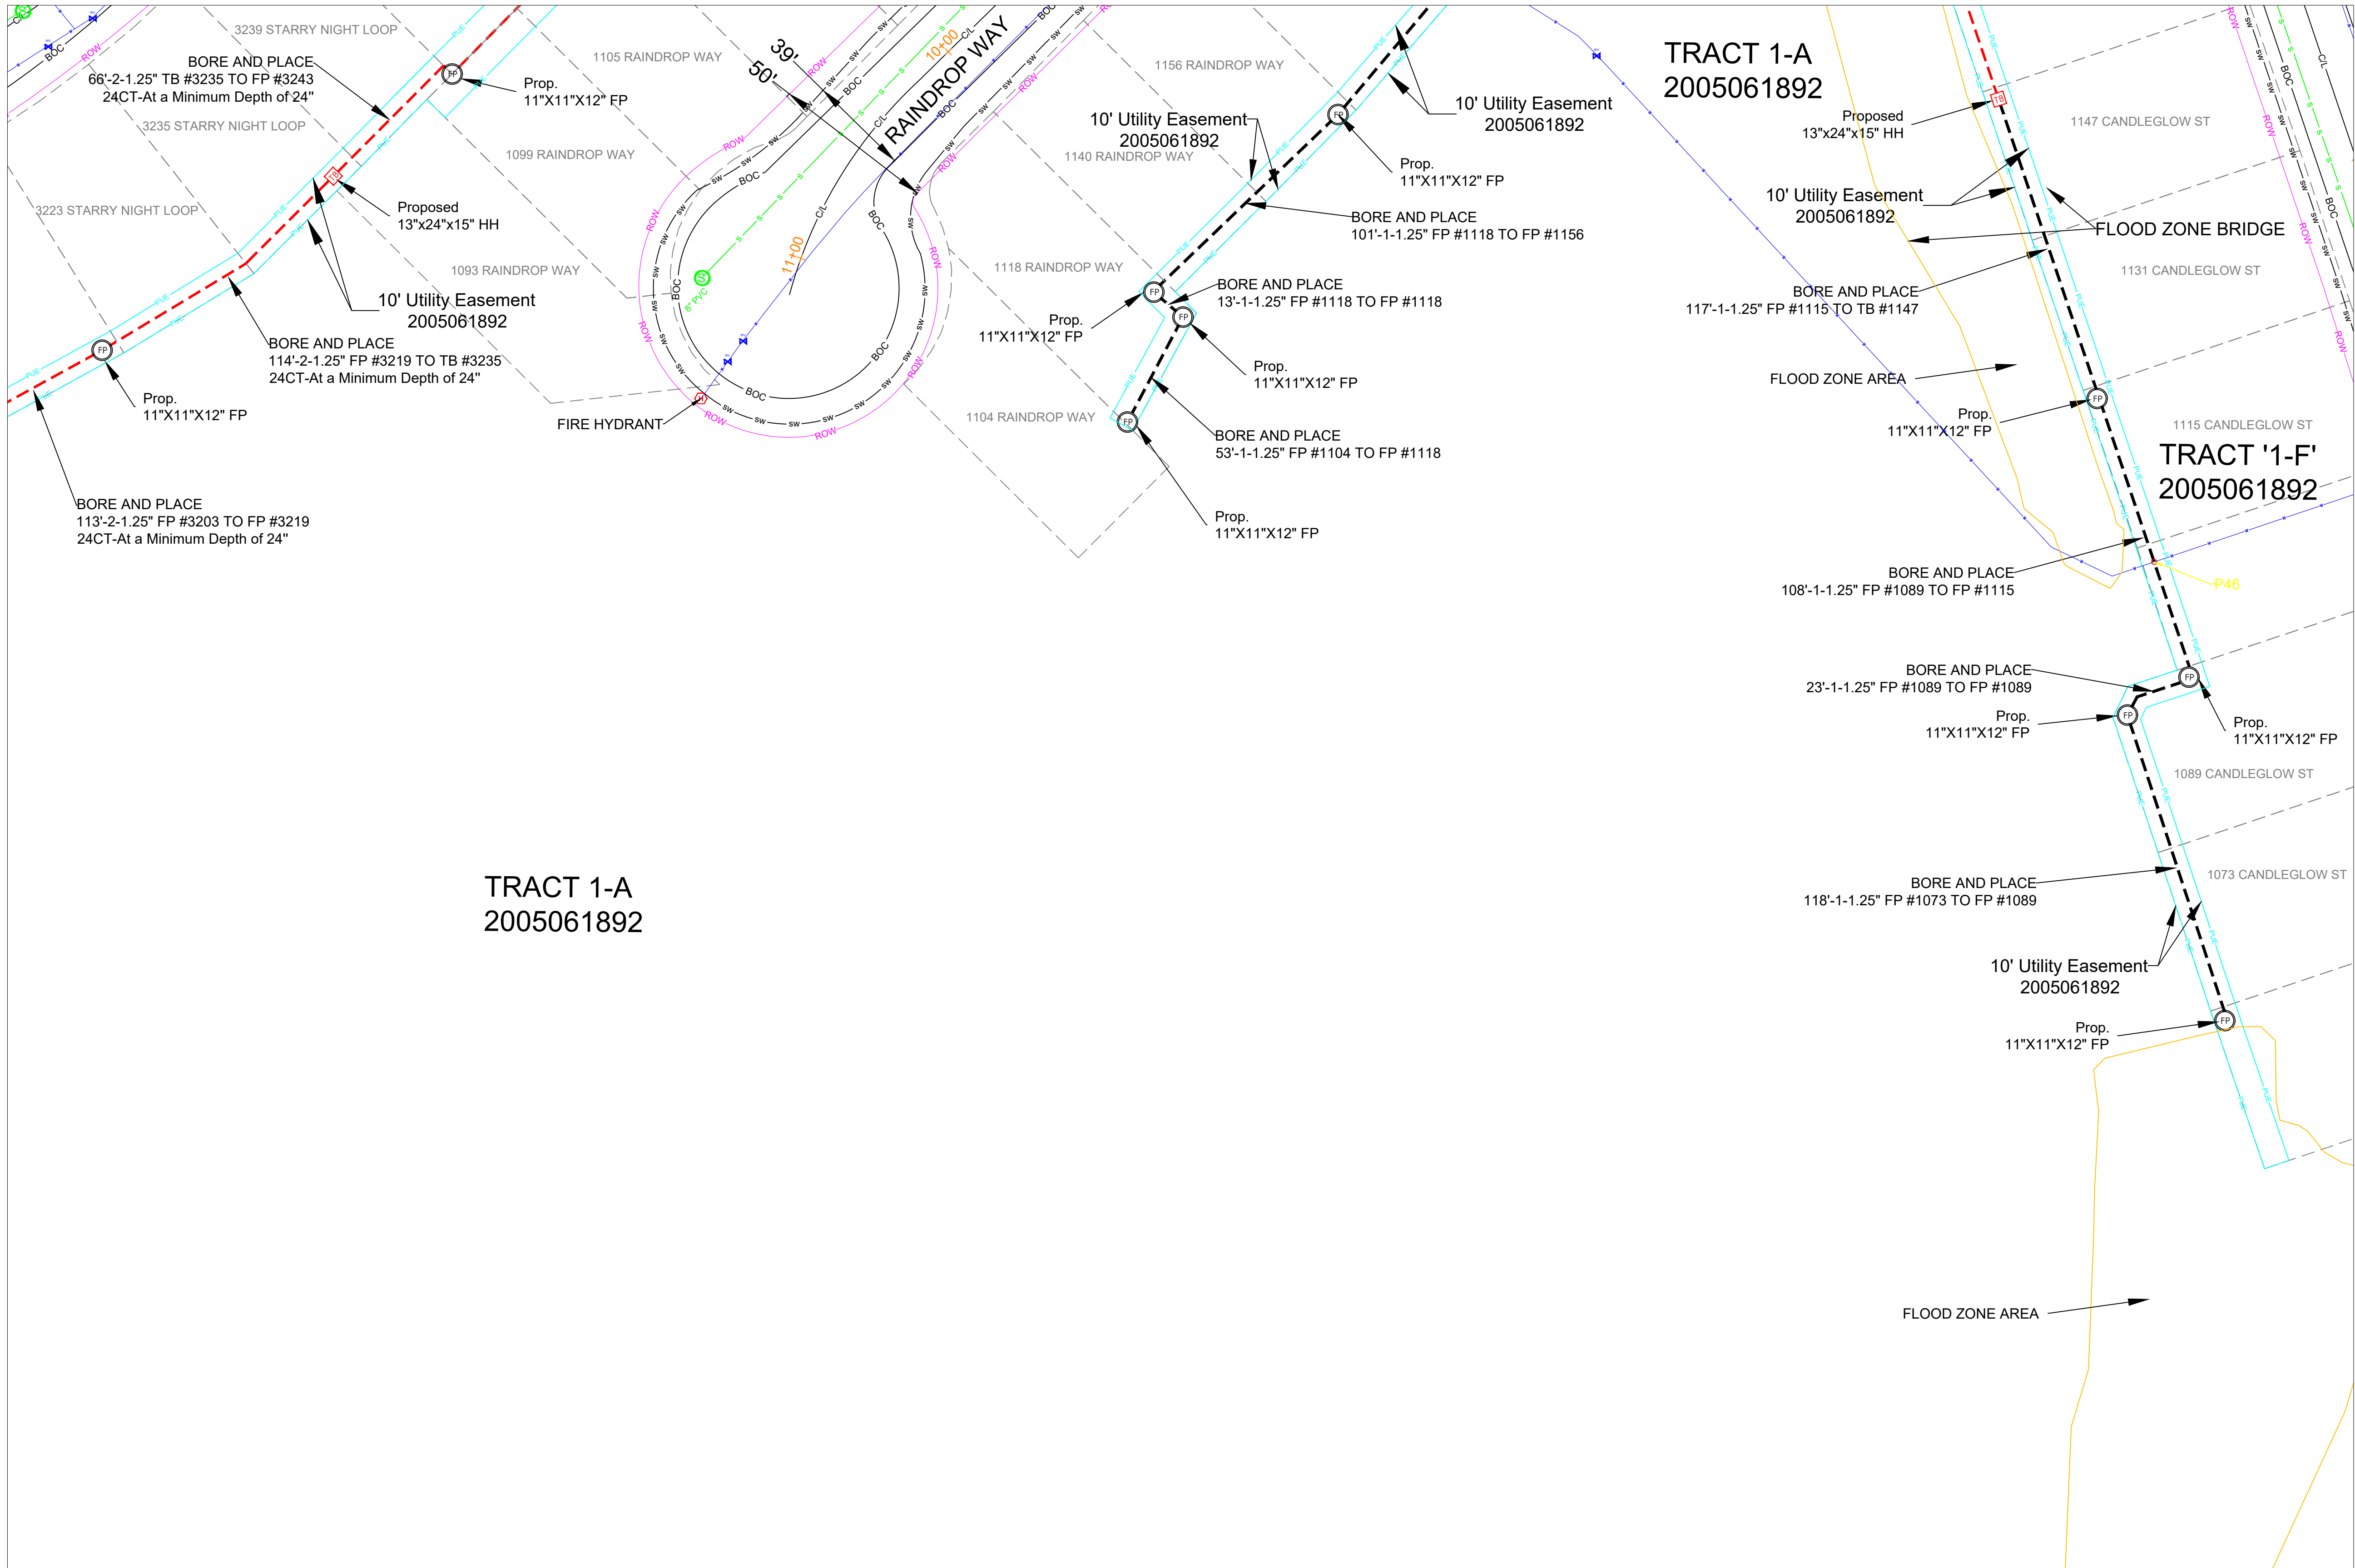

NOTE - STANDARD REPAIR COST OF \$200 PER POTHOLE FOR BOTH ROW AND PRIVATE PROPERTY.

NOTE - PLAN PROFILE IS FOR POTHOLING PURPOSE ONLY, THE DEPTH OF UTILITIES ARE UNKNOWN. AFTER POTHOLING, PLAN WILL BE REVISED TO INCLUDE ACTUAL DEPTHS AND RESUBMITTED

NOTE - CONTRACTOR WILL POTHOLE ALL WATER SERVICES (ON CUSTOMER SIDE OF THE METER PIT) PRIOR TO BORING.

MATERIAL LIST

MATERIALS	QUANTITY
30"X48"X24" HH(s)	0
24"X36"X18" HH(s)	0
17"X30"X18" HH(s)	0
13"X24"X15" TB(s)	2
11"X11"X12" FP(s)	10

EXCAVATION DATA

PROPOSED UTILITY	DIRT
HH 30"X48"X24"	0 SQFT
HH 24"X36"X18"	0 SQFT
HH 17"X30"X18"	0 SQFT
TB 13"X24"X15"	2 SQFT
FP 11"X11"X12"	10 SQFT

REV.	DESCRIPTION	DATE
1.0		

CALL 811 BEFORE YOU DIG.
COLORADO TOLL FREE
800-922-1987

metronet™

CYIENT

TOWN OF CASTLE ROCK
COCR035

DATE - 25-03-2026

19 OF 53


SCALE: 1" = 100'

PROPOSED EQUIPMENTS LEGEND


LHH - 30"X48"X24" LHH		PROPOSED DUCT WITH CABLE
MHH - 24"X36"X18" MHH		PROPOSED DUCT WITHOUT CABLE
SHH - 17"X30"X18" SHH		TRENCH
TB - 13"X24"X15" TB		
- 11"X11"X12" FP		AERIAL FIBER
		AERIAL STRAND

EXISTING EQUIPMENTS LEGEND

R/W	T	TELCO	GAS METER	WATER MANHOLE
CENTRE LINE	E	ELECTRIC	GAS VALVE	STORM DRAIN CATCH BASIN
EOP	G	GAS	SEWER MANHOLE	STORM DRAIN MANHOLE
BOC	TS	TRAFFIC SIGNAL	UNKNOWN MANHOLE	TRANSFORMER
PROPERTY LINE	W	WATER	WATER METER	CULVERT
SIDEWALK	S	SEWER	WATER VALVE	C/L MONUMENT
FENCE	SD	STORM DRAIN	FIRE HYDRANT	POLE ITEM NO.
EASEMENT			ANCHOR & DOWN GUY	

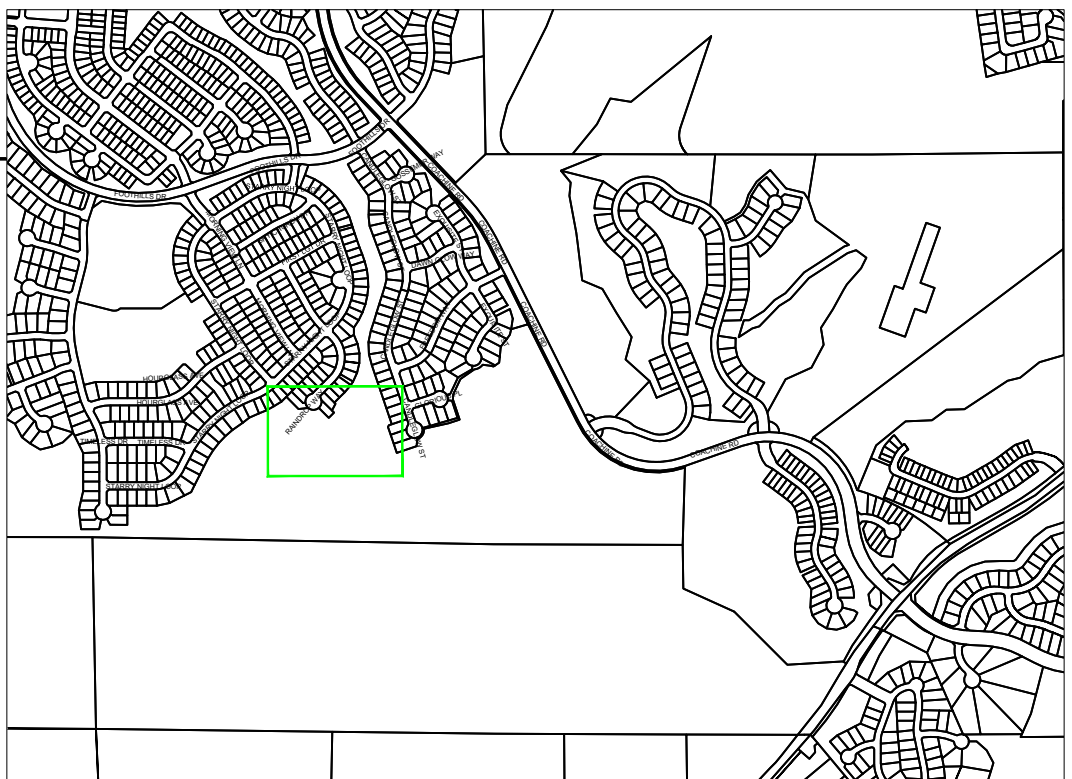


SEE SHEET 16

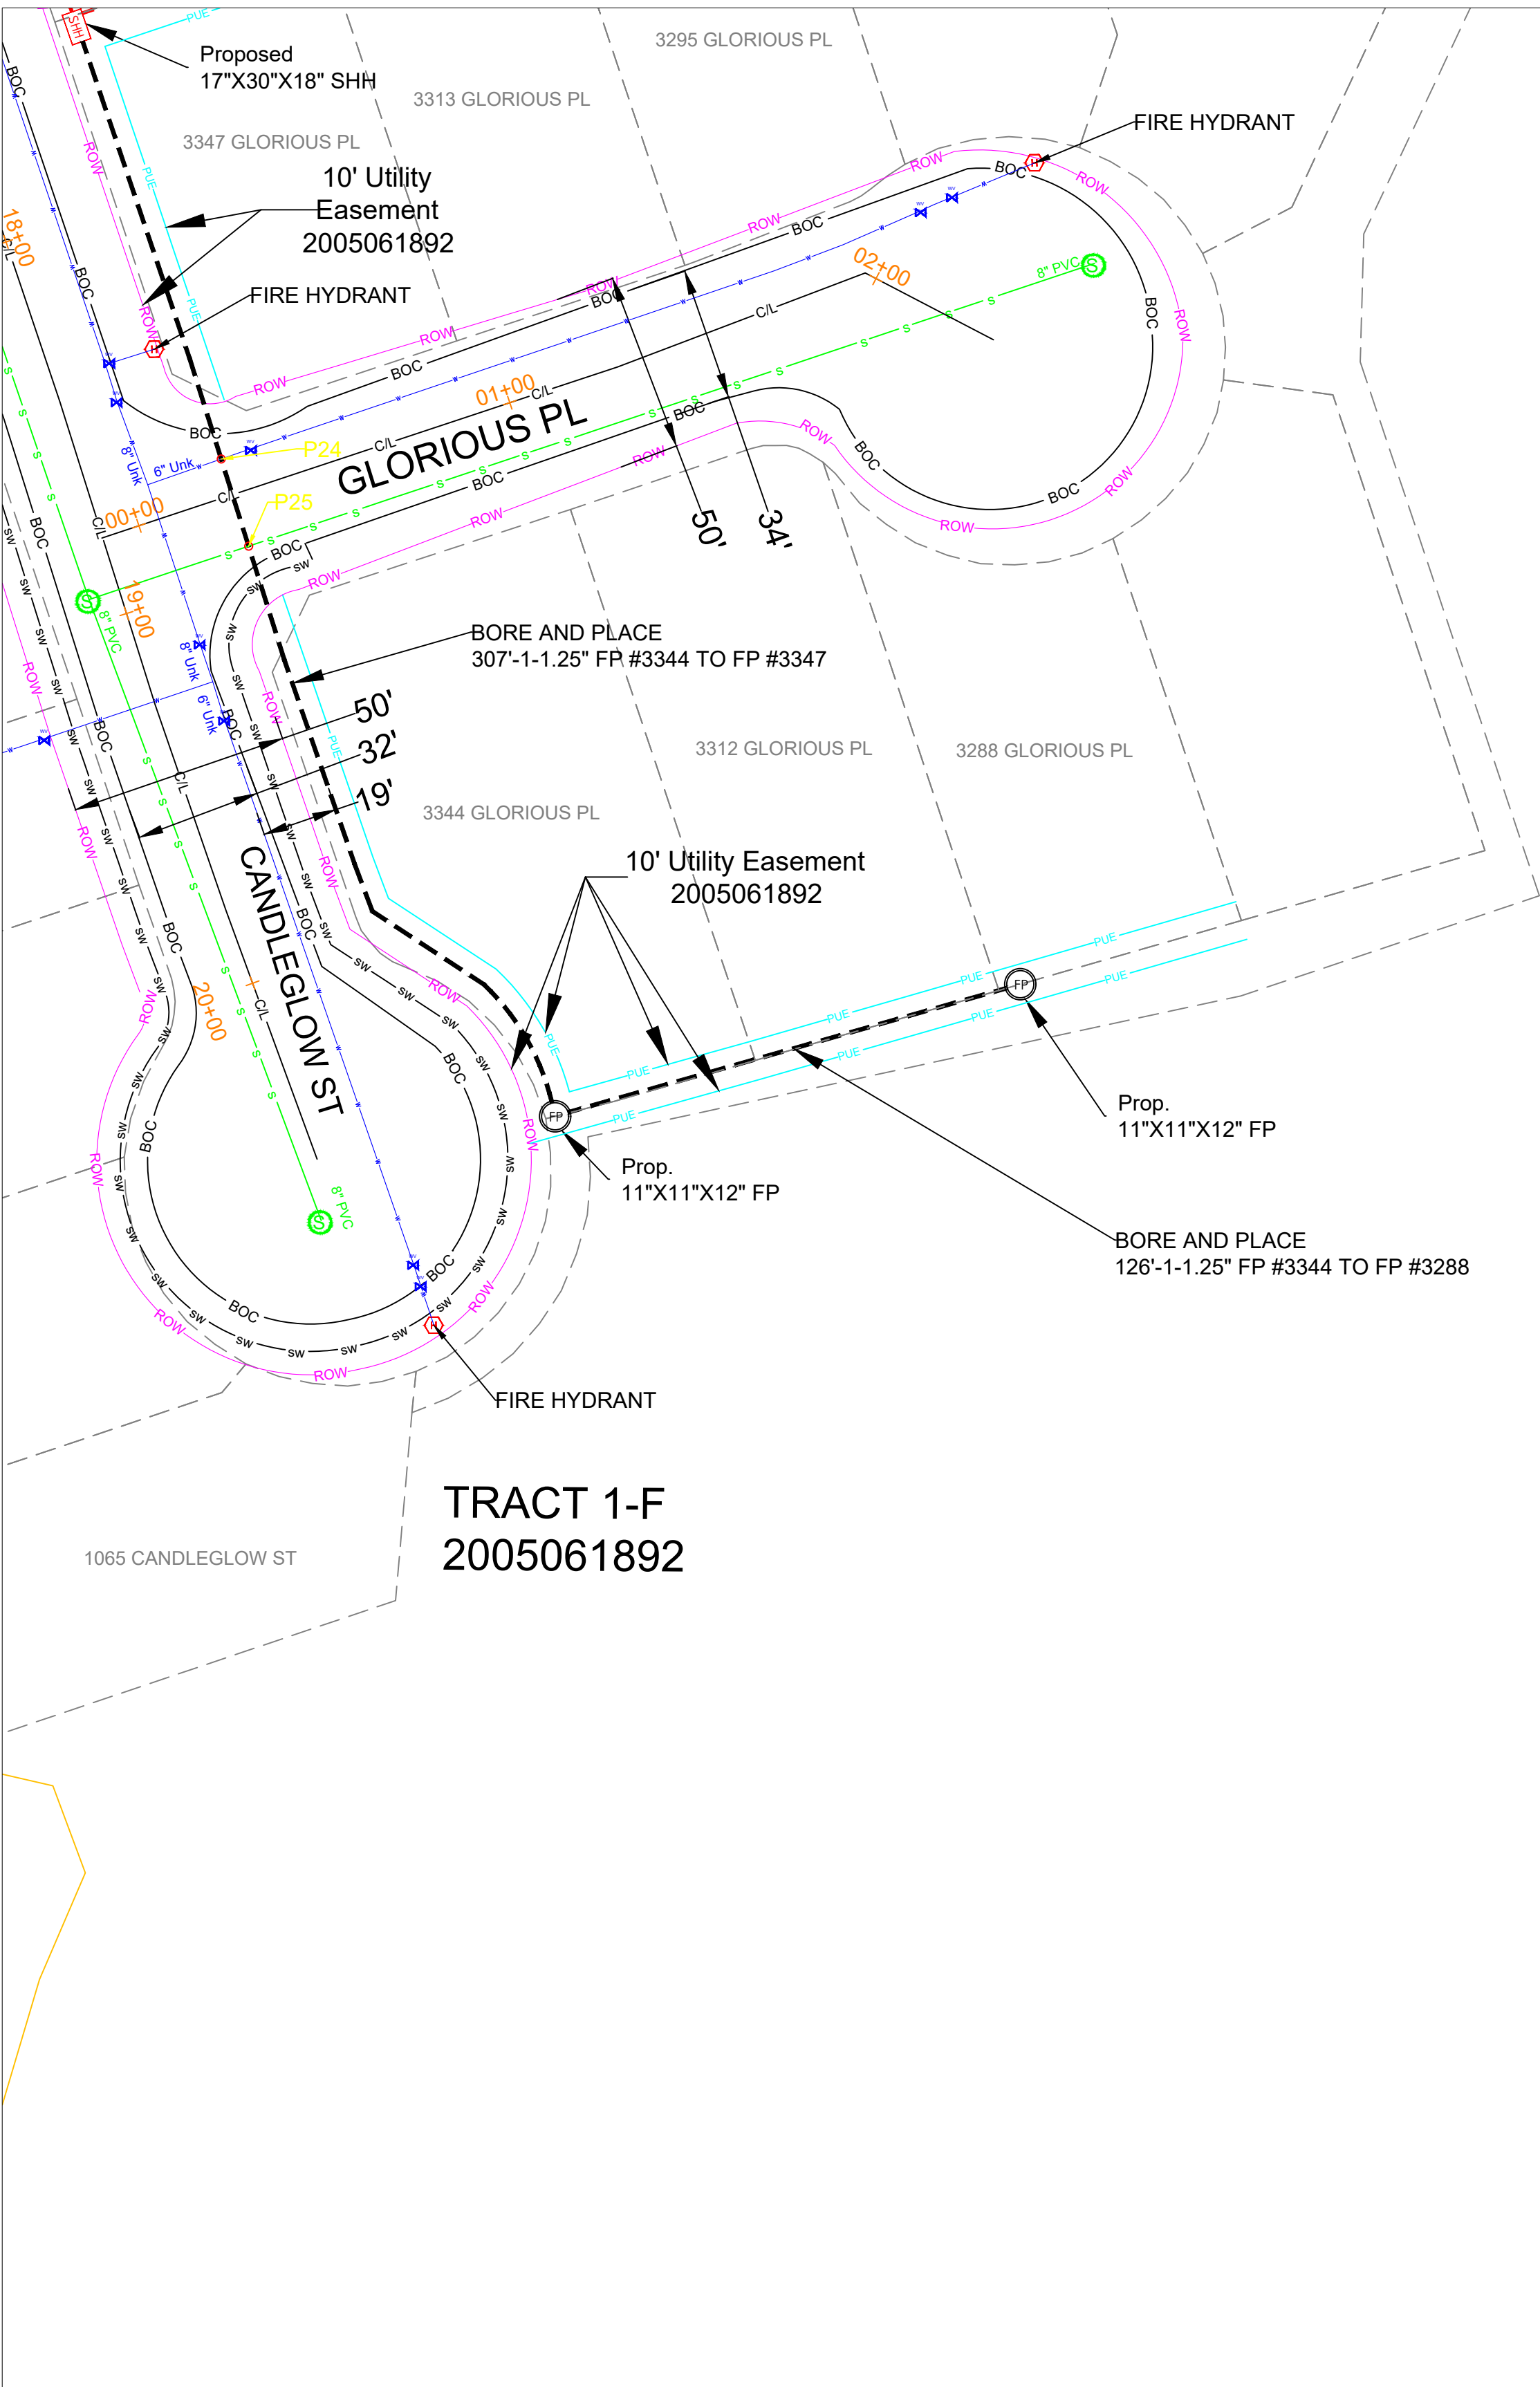

TRACT 1-T
2005061892

TRACT 1-F
2005061892

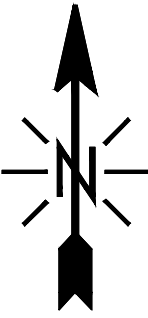

NOTE - STANDARD REPAIR COST OF \$200 PER POTHOLE FOR BOTH ROW AND PRIVATE PROPERTY.

NOTE - PLAN PROFILE IS FOR POTHOLING PURPOSE ONLY. THE DEPTH OF UTILITIES ARE UNKNOWN. AFTER POTHOLING, PLAN WILL BE REVISED TO INCLUDE ACTUAL DEPTHS AND RESUBMITTED

NOTE - CONTRACTOR WILL POTHOLE ALL WATER SERVICES (ON CUSTOMER SIDE OF THE METER PIT) PRIOR TO BORING.

MATERIAL LIST	
MATERIALS	QUANTITY
30"X48"X24" HH(s)	0
24"X36"X18" HH(s)	0
17"X30"X18" HH(s)	1
13"X24"X15" TB(s)	0
11"X11"X12" FP(s)	2

EXCAVATION DATA	
PROPOSED UTILITY	DIRT
HH 30"X48"X24"	0 SQFT
HH 24"X36"X18"	0 SQFT
HH 17"X30"X18"	2.5 SQFT
TB 13"X24"X15"	0 SQFT
FP 11"X11"X12"	2 SQFT

REV.	DESCRIPTION	DATE
1.0		

CALL 811 BEFORE YOU DIG.
COLORADO TOLL FREE
800-922-1987



TOWN OF CASTLE ROCK
COCR035

DATE - 25-03-2026

20 OF 53


SCALE: 1" = 100'

PROPOSED EQUIPMENTS LEGEND

LHH - 30"X48"X24" LHH		PROPOSED DUCT WITH CABLE
MHH - 24"X36"X18" MHH		PROPOSED DUCT WITHOUT CABLE
SHH - 17"X30"X18" SHH		TRENCH
TB - 13"X24"X15" TB		
- 11"X11"X12" FP		AERIAL FIBER
		AERIAL STRAND


EXISTING EQUIPMENTS LEGEND

R/W	T	TELCO	GAS METER	WATER MANHOLE
CENTRE LINE	E	ELECTRIC	GAS VALVE	STORM DRAIN CATCH BASIN
EOP	G	GAS	SEWER MANHOLE	STORM DRAIN MANHOLE
BOC	TS	TRAFFIC SIGNAL	UNKNOWN MANHOLE	TRANSFORMER
PROPERTY LINE	W	WATER	WATER METER	CULVERT
SIDEWALK	S	SEWER	WATER VALVE	C/L MONUMENT
FENCE	SD	STORM DRAIN	FIRE HYDRANT	POLE ITEM NO.
EASEMENT			ANCHOR & DOWN GUY	

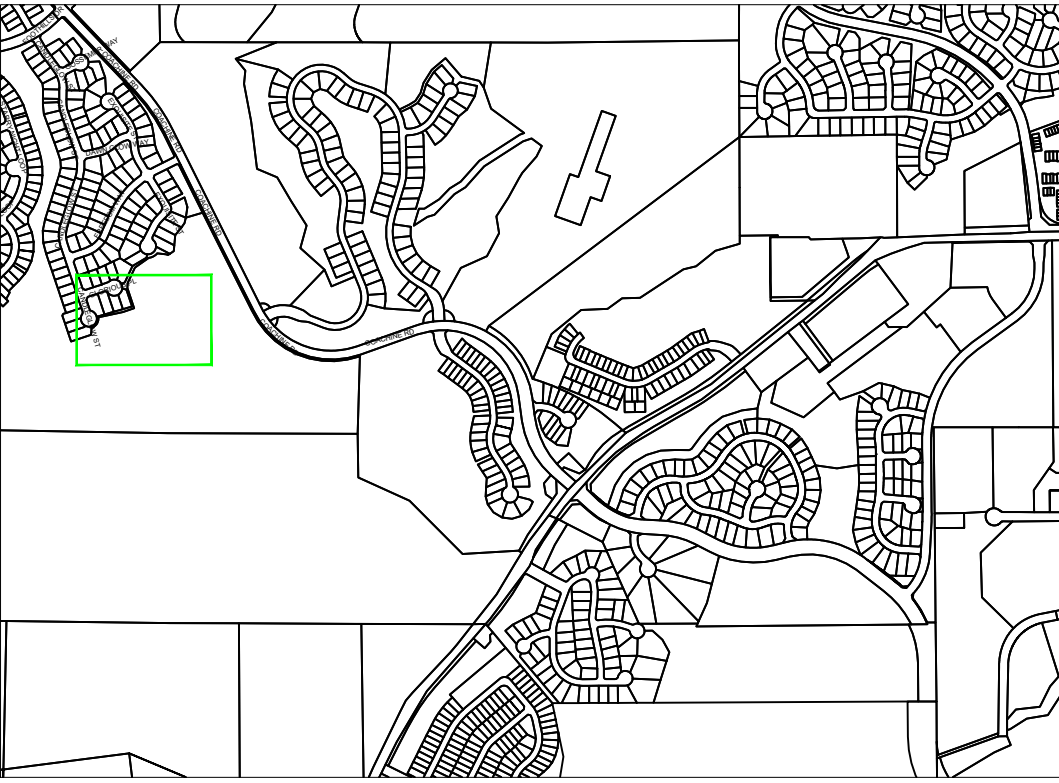


SEE SHEET 17

SEE SHEET 18

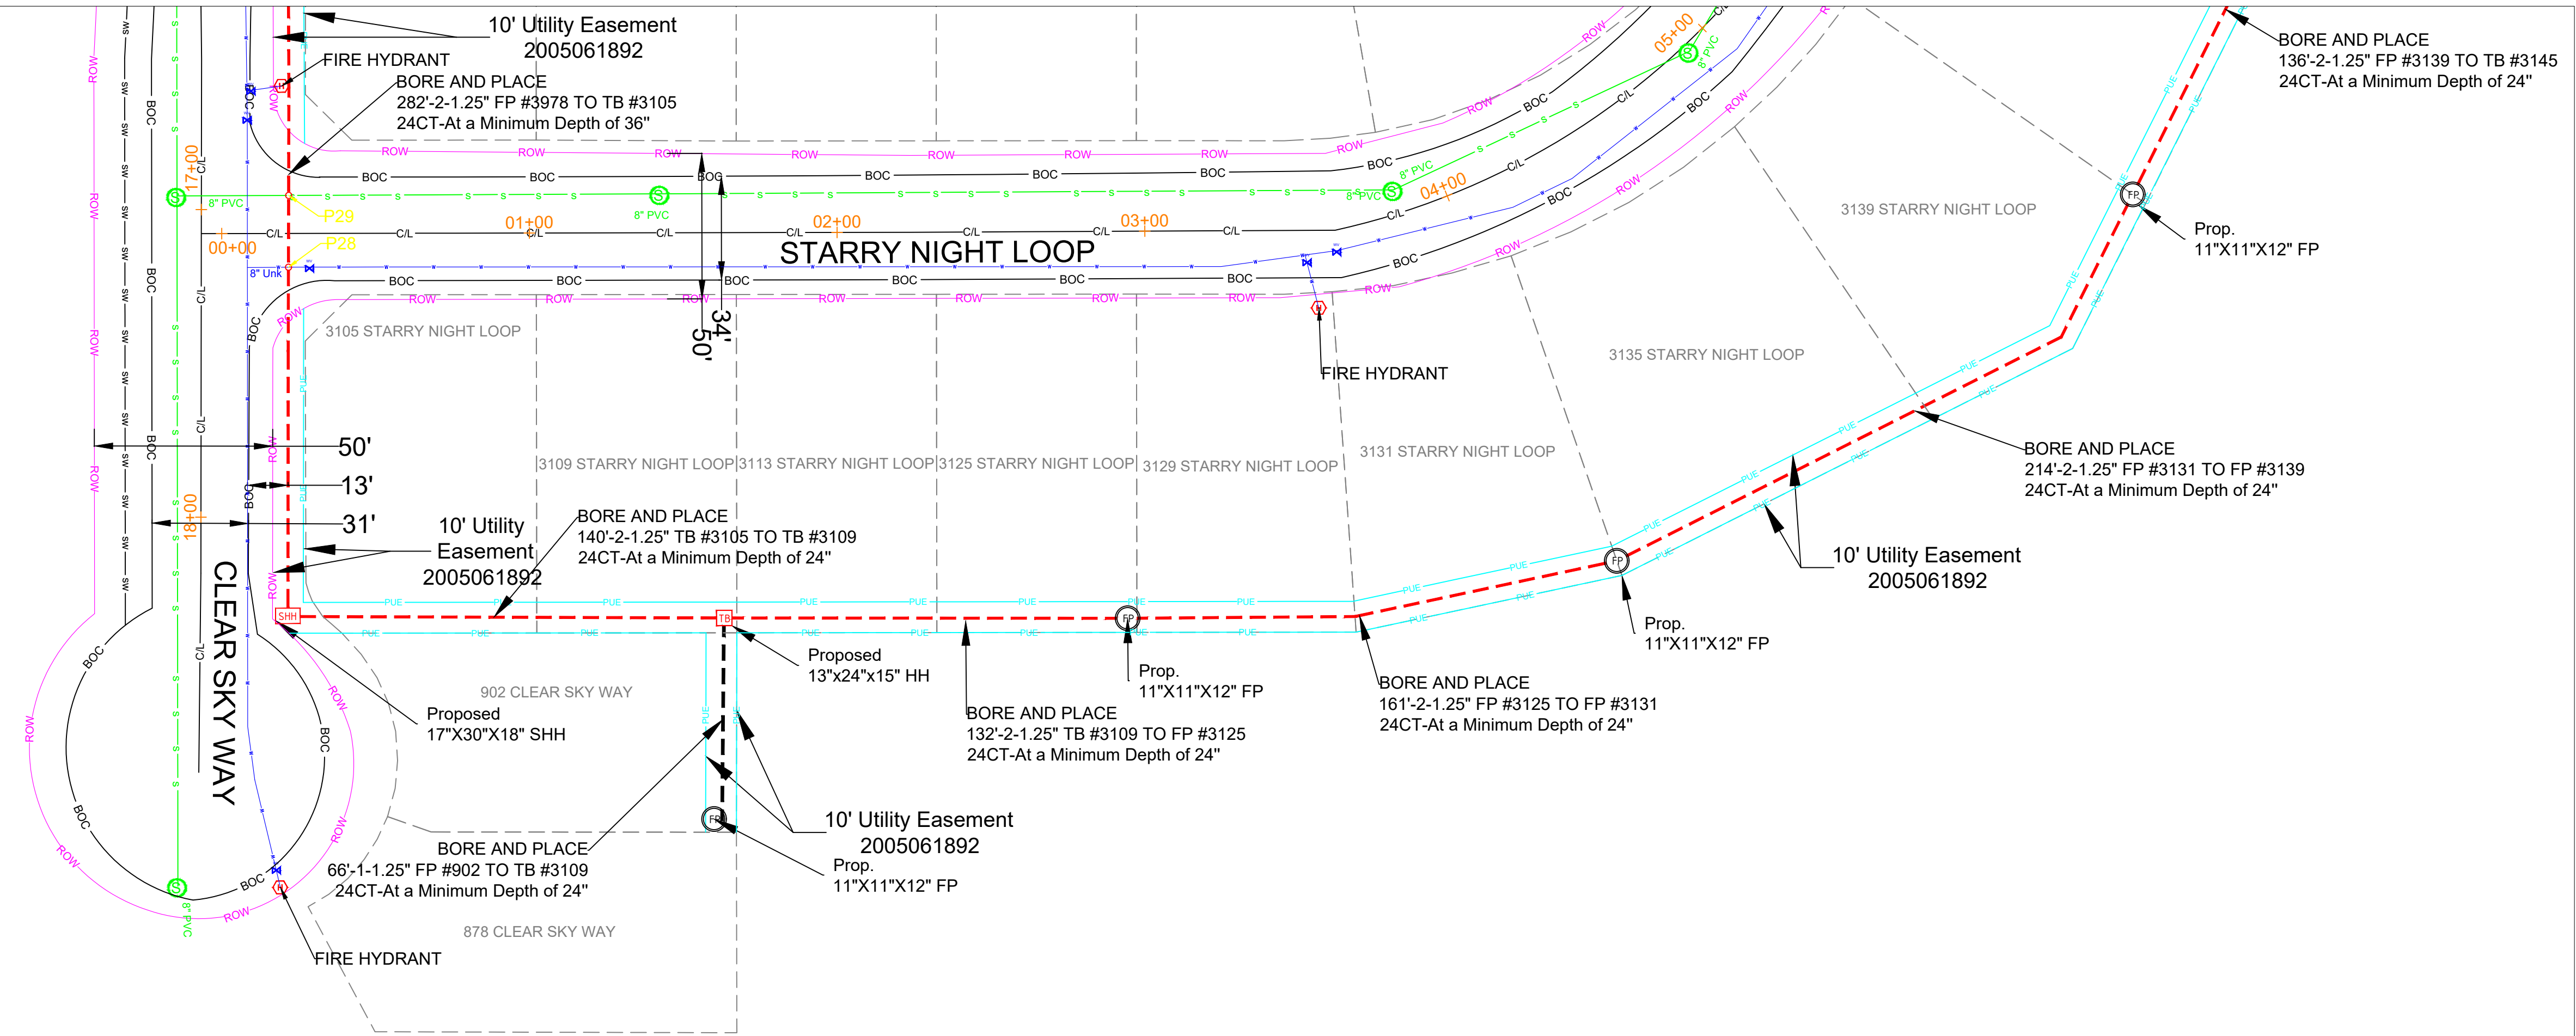

REC NO:2005061892

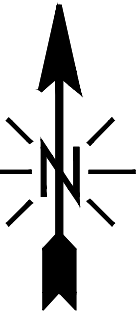

NOTE - STANDARD REPAIR COST OF \$200 PER POTHOLE FOR BOTH ROW AND PRIVATE PROPERTY.

NOTE - PLAN PROFILE IS FOR POTHOLING PURPOSE ONLY, THE DEPTH OF UTILITIES ARE UNKNOWN. AFTER POTHOLING, PLAN WILL BE REVISED TO INCLUDE ACTUAL DEPTHS AND RESUBMITTED

NOTE - CONTRACTOR WILL POTHOLE ALL WATER SERVICES (ON CUSTOMER SIDE OF THE METER PIT) PRIOR TO BORING.

MATERIAL LIST

MATERIALS	QUANTITY
30"X48"X24" HH(s)	0
24"X36"X18" HH(s)	0
17"X30"X18" HH(s)	1
13"X24"X15" TB(s)	1
11"X11"X12" FP(s)	4

EXCAVATION DATA

PROPOSED UTILITY	DIRT
HH 30"X48"X24"	0 SQFT
HH 24"X36"X18"	0 SQFT
HH 17"X30"X18"	2.5 SQFT
TB 13"X24"X15"	1 SQFT
FP 11"X11"X12"	4 SQFT

REV.	DESCRIPTION	DATE
1.0		

CALL 811 BEFORE YOU DIG.
COLORADO TOLL FREE
800-922-1987

metronet™

CYIENT

TOWN OF CASTLE ROCK
COCR035

DATE - 25-03-2026

21 OF 53


SCALE: 1" = 100'

PROPOSED EQUIPMENTS LEGEND

LHH - 30"X48"X24" LHH		PROPOSED DUCT WITH CABLE
MHH - 24"X36"X18" MHH		PROPOSED DUCT WITHOUT CABLE
SHH - 17"X30"X18" SHH		TRENCH
TB - 13"X24"X15" TB		
FP - 11"X11"X12" FP		
		AERIAL FIBER
		AERIAL STRAND

EXISTING EQUIPMENTS LEGEND

	R/W		TELCO		GAS METER		WATER MANHOLE
	CENTRE LINE		ELECTRIC		GAS VALVE		STORM DRAIN CATCH BASIN
	EOP		GAS		SEWER MANHOLE		STORM DRAIN MANHOLE
	BOC		TRAFFIC SIGNAL		UNKNOWN MANHOLE		TRANSFORMER
	PROPERTY LINE		WATER		WATER METER		CULVERT
	SIDEWALK		WATER		WATER VALVE		C/L MONUMENT
	FENCE		SEWER		FIRE HYDRANT		POLE ITEM NO.
	EASEMENT		STORM DRAIN		ANCHOR & DOWN GUY		

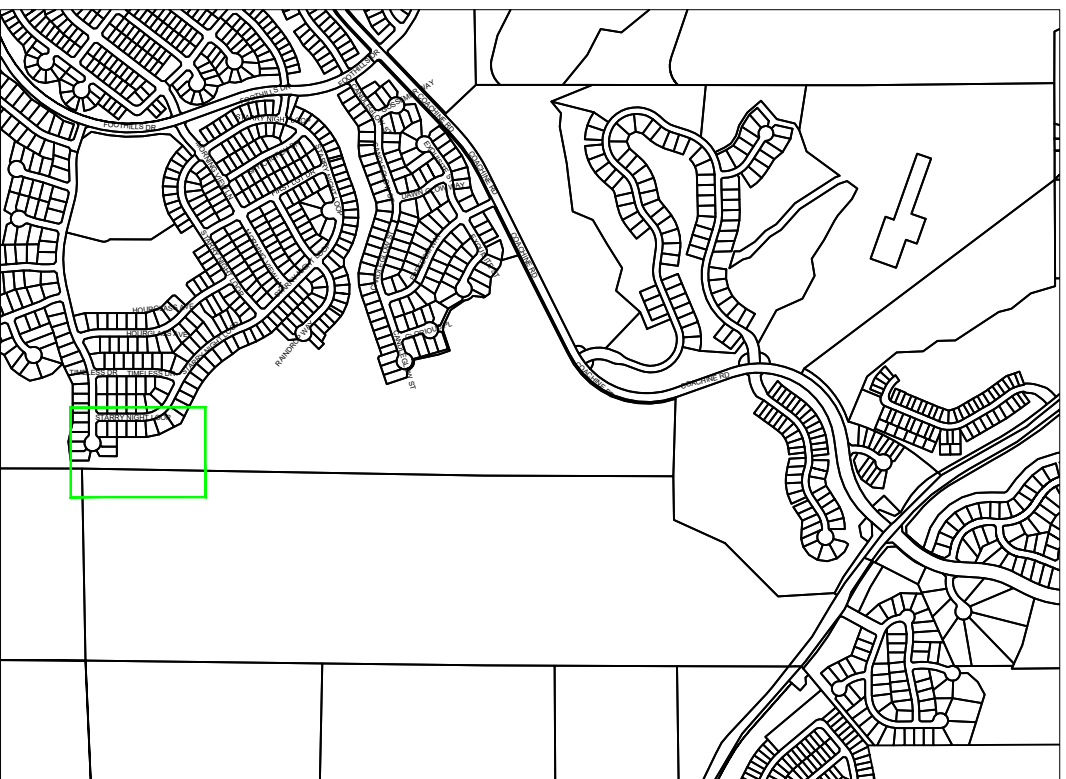

POTHOLE LOG

S.NO	POTHOLE NO	UTILITY TYPE	SIZE
7	P45	WATER	8"
7	P9	WATER	12"
8	P44	SEWER	8"
8	P43	WATER	8"
9	P23	SEWER	8"
9	P22	WATER	8"
9	P13	SEWER	8"
9	P12	WATER	8"
9	P8	WATER	6"
9	P7	WATER	12"
9	P6	WATER	8"
9	P3	SEWER	8"
9	P2	WATER	8"
10	P42	SEWER	8"
10	P41	WATER	8"
10	P36	SEWER	8"
10	P35	WATER	6"
10	P15	SEWER	8"
10	P14	WATER	8"
11	P30	WATER	8"
11	P11	WATER	8"
11	P10	SEWER	8"
11	P1	SEWER	8"
12	P32	WATER	8"
12	P27	SEWER	8"
12	P26	WATER	8"

NOTE - PLAN PROFILE IS FOR POTHOLING PURPOSE ONLY, THE DEPTH OF UTILITIES ARE UNKNOWN. AFTER POTHOLING, PLAN WILL BE REVISED TO INCLUDE ACTUAL DEPTHS AND RESUBMITTED

NOTE - CONTRACTOR WILL POTHOLE ALL WATER SERVICES (ON CUSTOMER SIDE OF THE METER PIT) PRIOR TO BORING.

REV.	DESCRIPTION	DATE
1.0		

CALL 811 BEFORE YOU DIG.
COLORADO TOLL FREE
800-922-1987



TOWN OF CASTLE ROCK
COCR035

DATE - 25-03-2026

21 OF 53

SCALE: NTS

POTHOLE LOG

S.NO	POTHOLE NO	UTILITY TYPE	SIZE
13	P47	WATER	8"
13	P34	WATER	8"
13	P19	SEWER	8"
13	P18	WATER	8"
14	P31	WATER	8"
15	P38	SEWER	8"
15	P37	WATER	8"
15	P17	SEWER	8"
15	P16	WATER	8"
15	P5	SEWER	8"
15	P4	WATER	8"
16	P33	WATER	8"
16	P21	SEWER	8"
16	P20	WATER	8"
17	P40	SEWER	8"
17	P39	WATER	8"
19	P46	WATER	8"
20	P25	SEWER	8"
20	P24	WATER	6"
21	P29	SEWER	8"
21	P28	WATER	8"

NOTE - PLAN PROFILE IS FOR POTHOLING PURPOSE ONLY, THE DEPTH OF UTILITIES ARE UNKNOWN. AFTER POTHOLING, PLAN WILL BE REVISED TO INCLUDE ACTUAL DEPTHS AND RESUBMITTED

NOTE - CONTRACTOR WILL POTHOLE ALL WATER SERVICES (ON CUSTOMER SIDE OF THE METER PIT) PRIOR TO BORING.

REV.	DESCRIPTION	DATE
1.0		


CALL 811 BEFORE YOU DIG.
COLORADO TOLL FREE
800-922-1987




TOWN OF CASTLE ROCK COCR035
DATE - 25-03-2026
22 OF 53
SCALE: NTS

STEEL CAP NOTES:


- 1. 8" CORE HOLES DONE PRIOR TO CONSTRUCTION
- 2. SURFACE OF STEEL CAP WILL HAVE WELD BEADS TO ALLEVIATE SLIPPERY SURFACE.

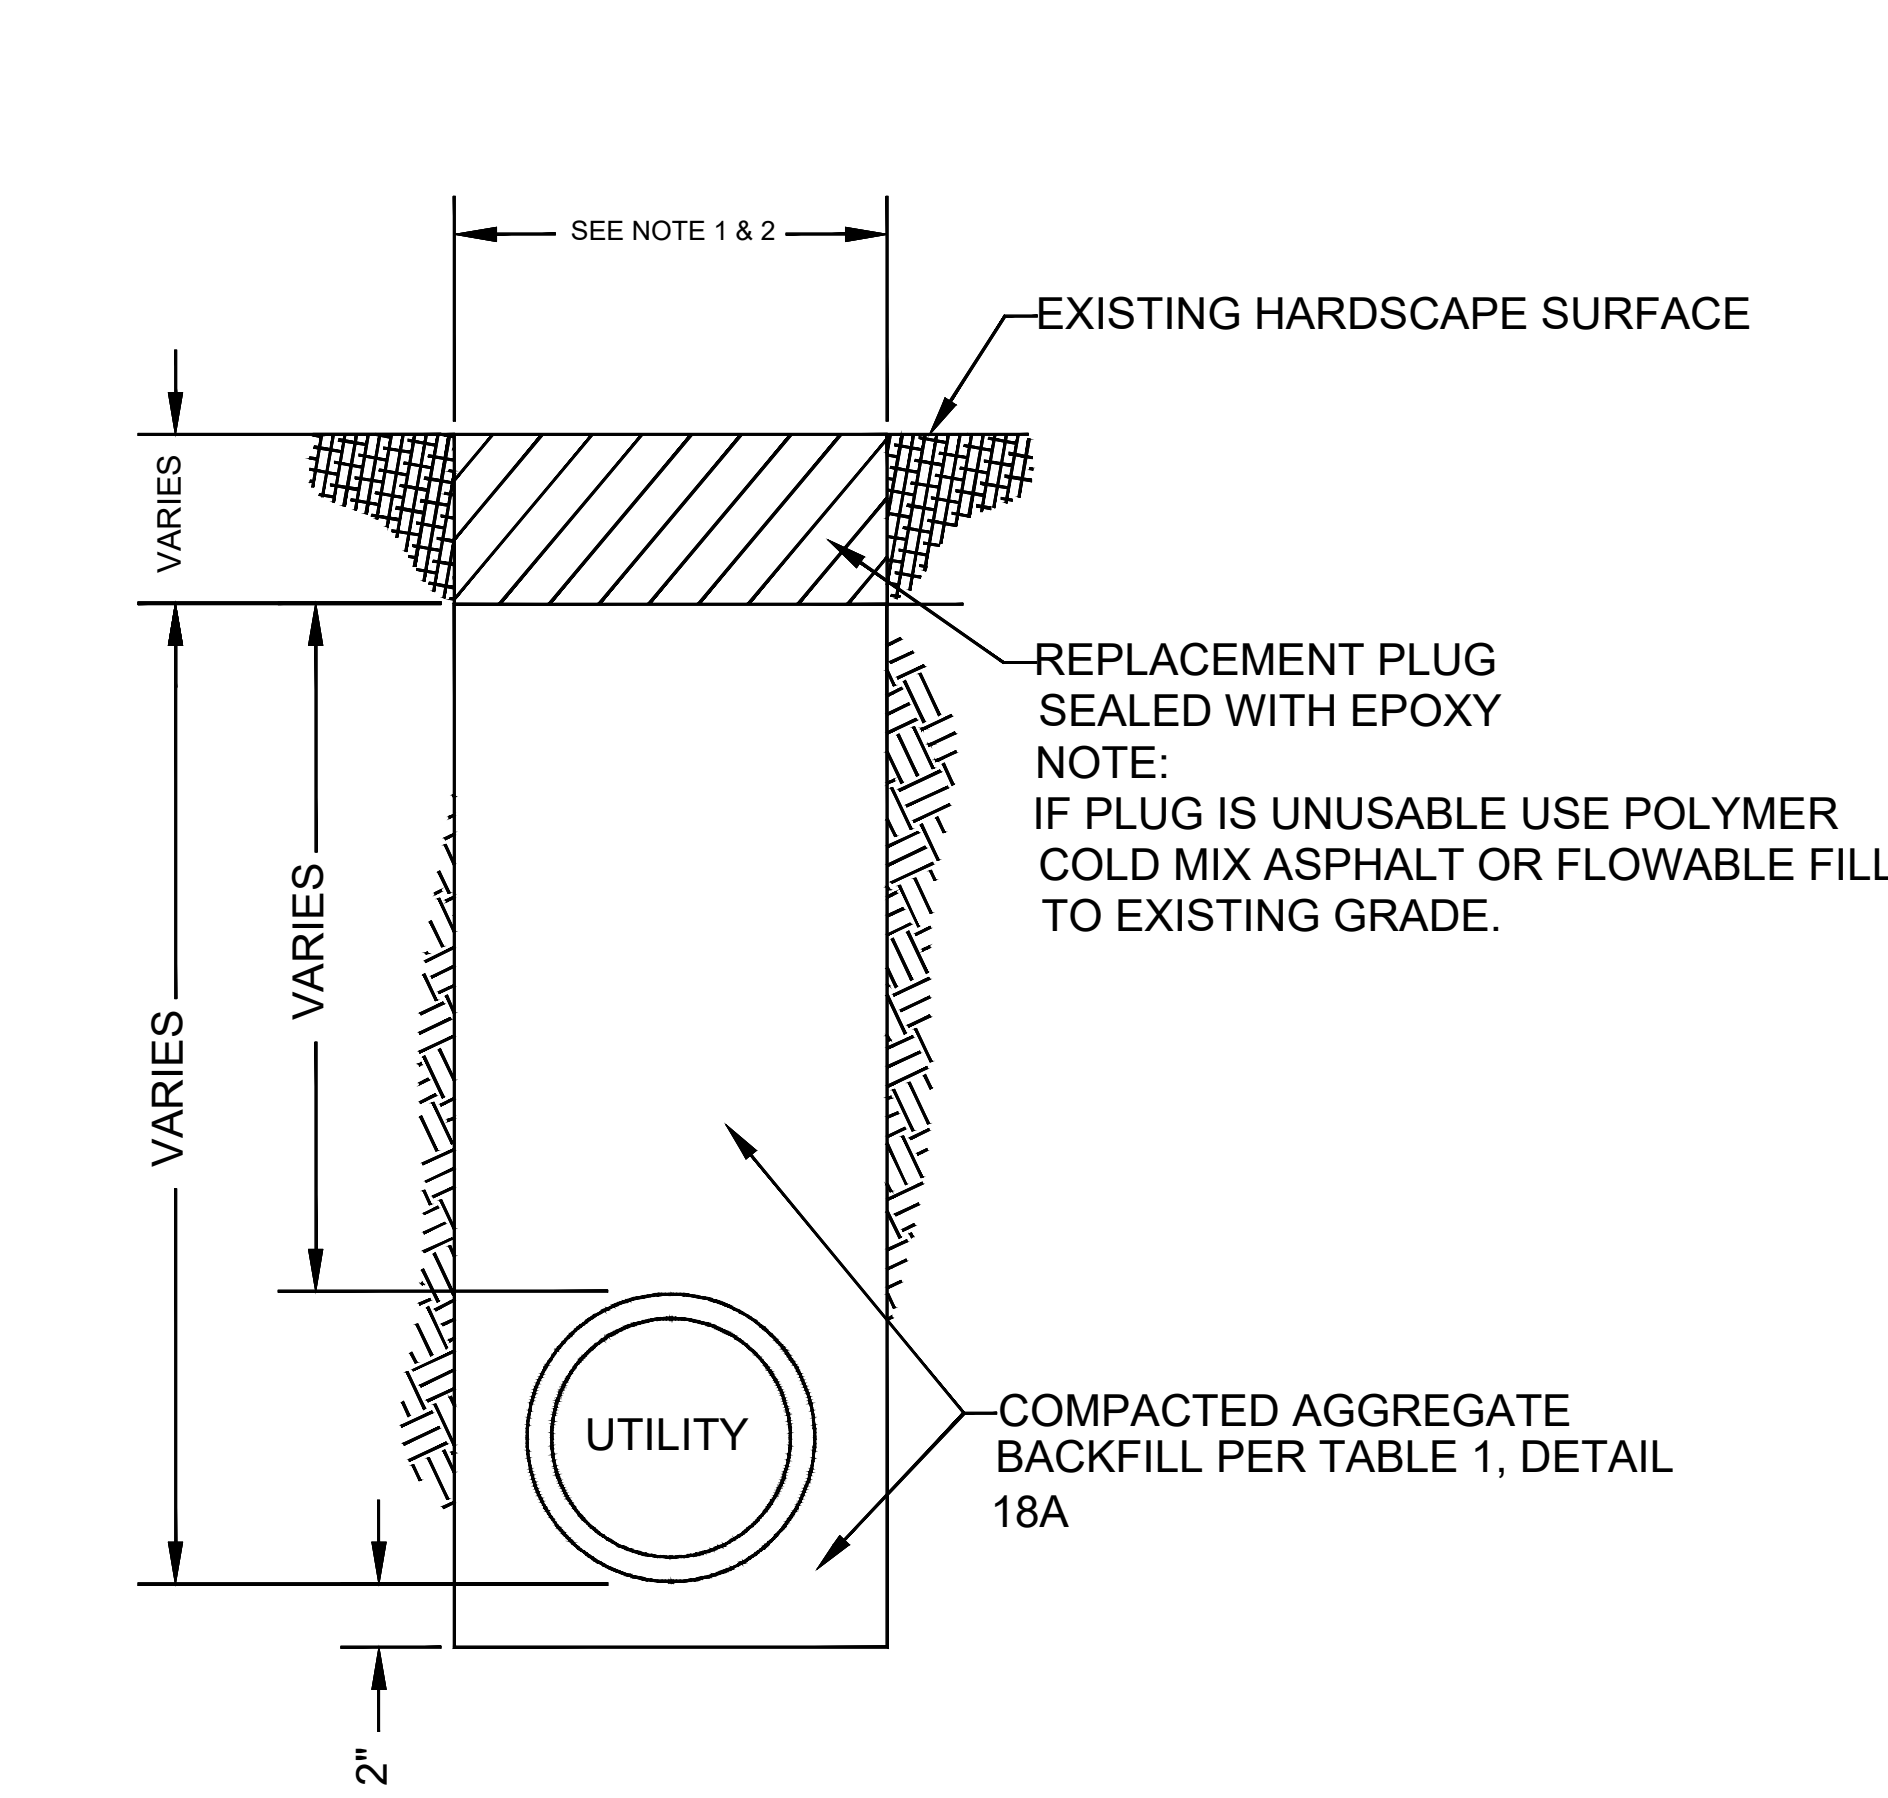

TYPICAL EXPLORATORY POTHOLE DETAIL
N.T.S.

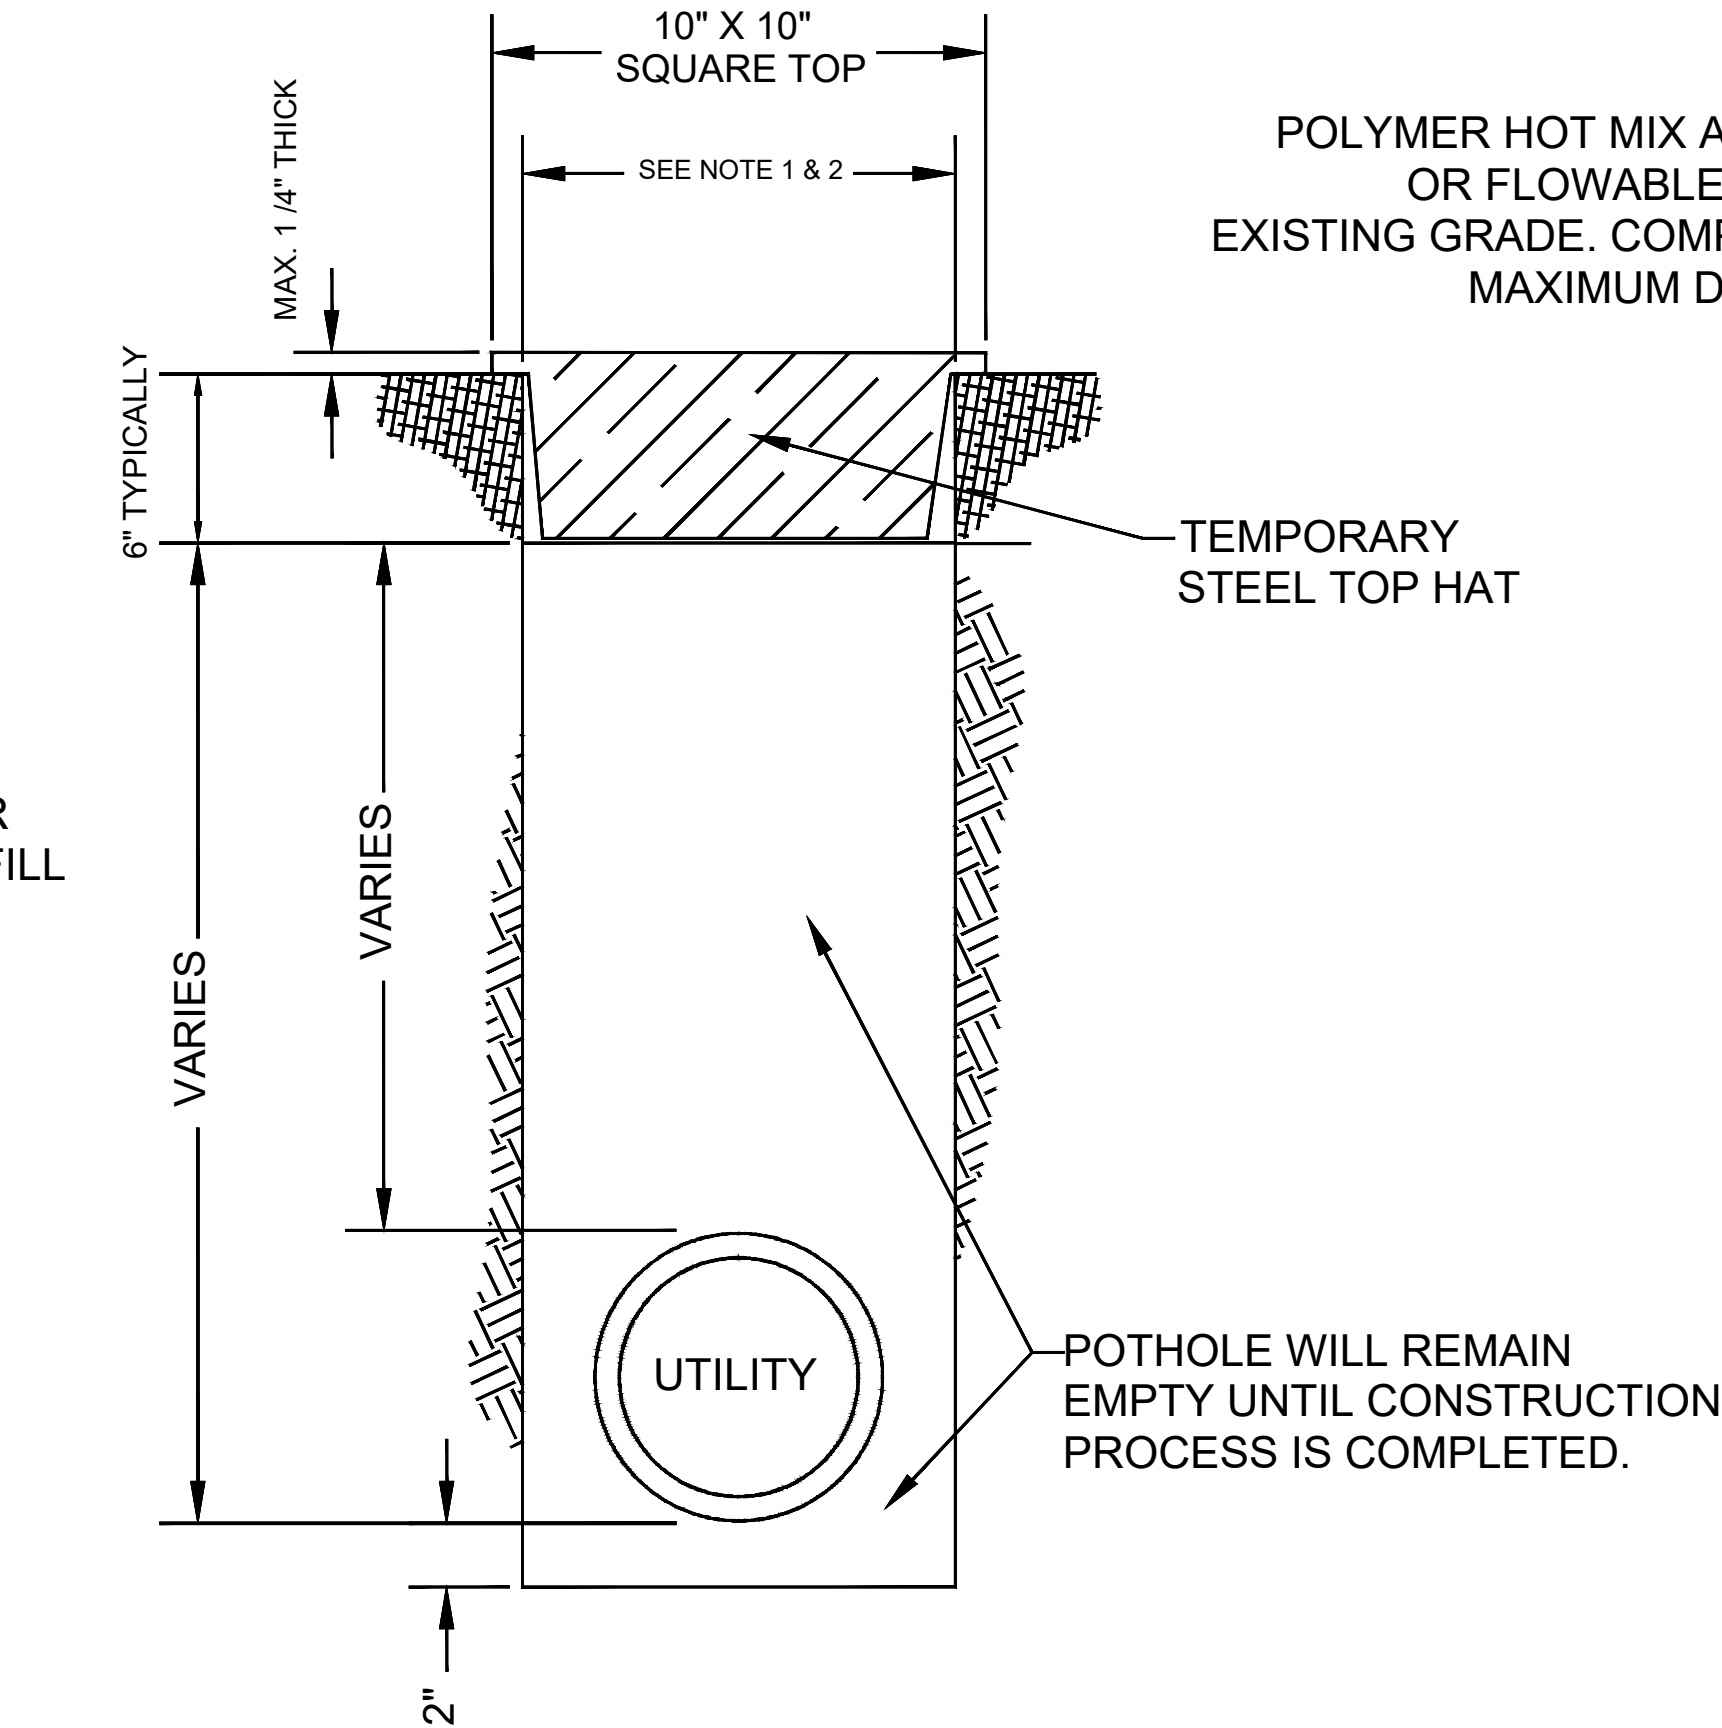

STEEL TOP HAT
ACTIVE CONSTRUCTION POTHOLE DETAIL
N.T.S.

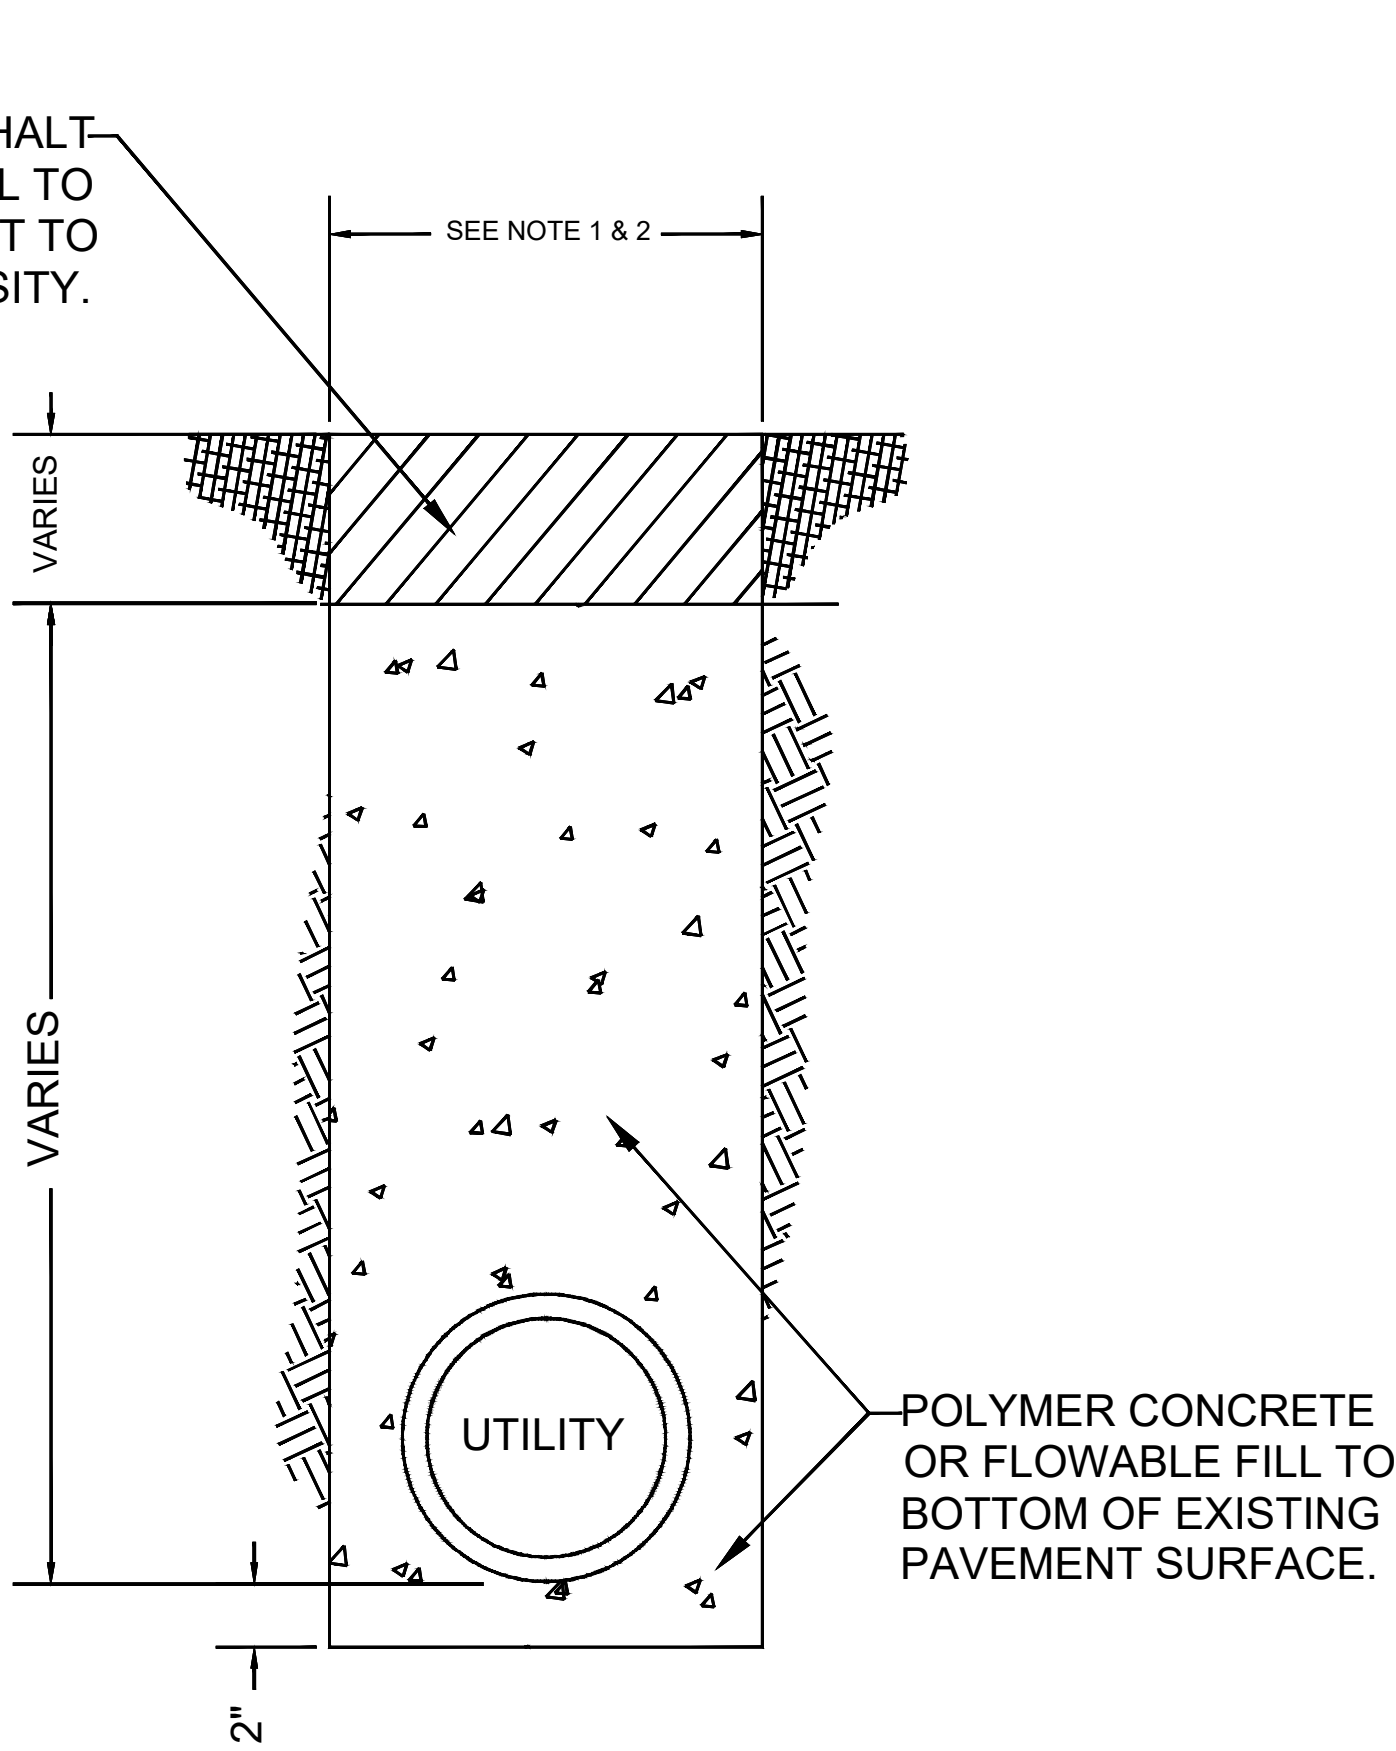

TYPICAL FINAL POTHOLE DETAIL
N.T.S.

NOTES:

- 1. UTILIZE CIRCULAR CORE DRILL THAT IS 8" OR LESS IN DIAMETER OVER THE TOP OF UTILITY OF INTEREST.
- 2. IF THE CASTLE ROCK APPROVES THE USE OF SQUARE PLUNGE CUT. CONTRACTOR TO UTILIZE SQUARE PLUNGE CUT, CONTRACTOR TO NOT EXCEED 1 SQ FT IN ASPHALT CUT OVER THE TOP OF UTILITY OF INTEREST. DO NOT OVERCUT CORNERS AT THE SURFACE LEVEL.
- 3. USE HYDRO-VAC EXCAVATION METHOD TO EXPOSE UTILITY AS NEEDED.
- 4. IF POTHOLE DIAMETER AT STREET GRADE EXCEEDS 8", REFER TO THE CASTLE ROCK FOR APPROPRIATE REPAIR METHOD. CONSULT THE CASTLE ROCK INSPECTION STALL AS NEEDED.
- 5. FOR APPLICABLE TRAFFIC CONTROL, REFER TO APPROVED TRAFFIC CONTROL PLANS FOR THE CASTLE ROCK.

CASTLE ROCK - DETAIL - T
POTHOLE DETAILS
N.T.S.

NOTE - PLAN PROFILE IS FOR POTHOLING PURPOSE ONLY, THE DEPTH OF UTILITIES ARE UNKNOWN. AFTER POTHOLING, PLAN WILL BE REVISED TO INCLUDE ACTUAL DEPTHS AND RESUBMITTED

NOTE - CONTRACTOR WILL POTHOLE ALL WATER SERVICES (ON CUSTOMER SIDE OF THE METER PIT) PRIOR TO BORING.

REV.	DESCRIPTION	DATE
1.0		

CALL 811 BEFORE YOU DIG.
COLORADO TOLL FREE
800-922-1987

metronet™


CYIENT

TOWN OF CASTLE ROCK
COCR035


DATE - 25-03-2026

23 OF 53

SCALE: NTS

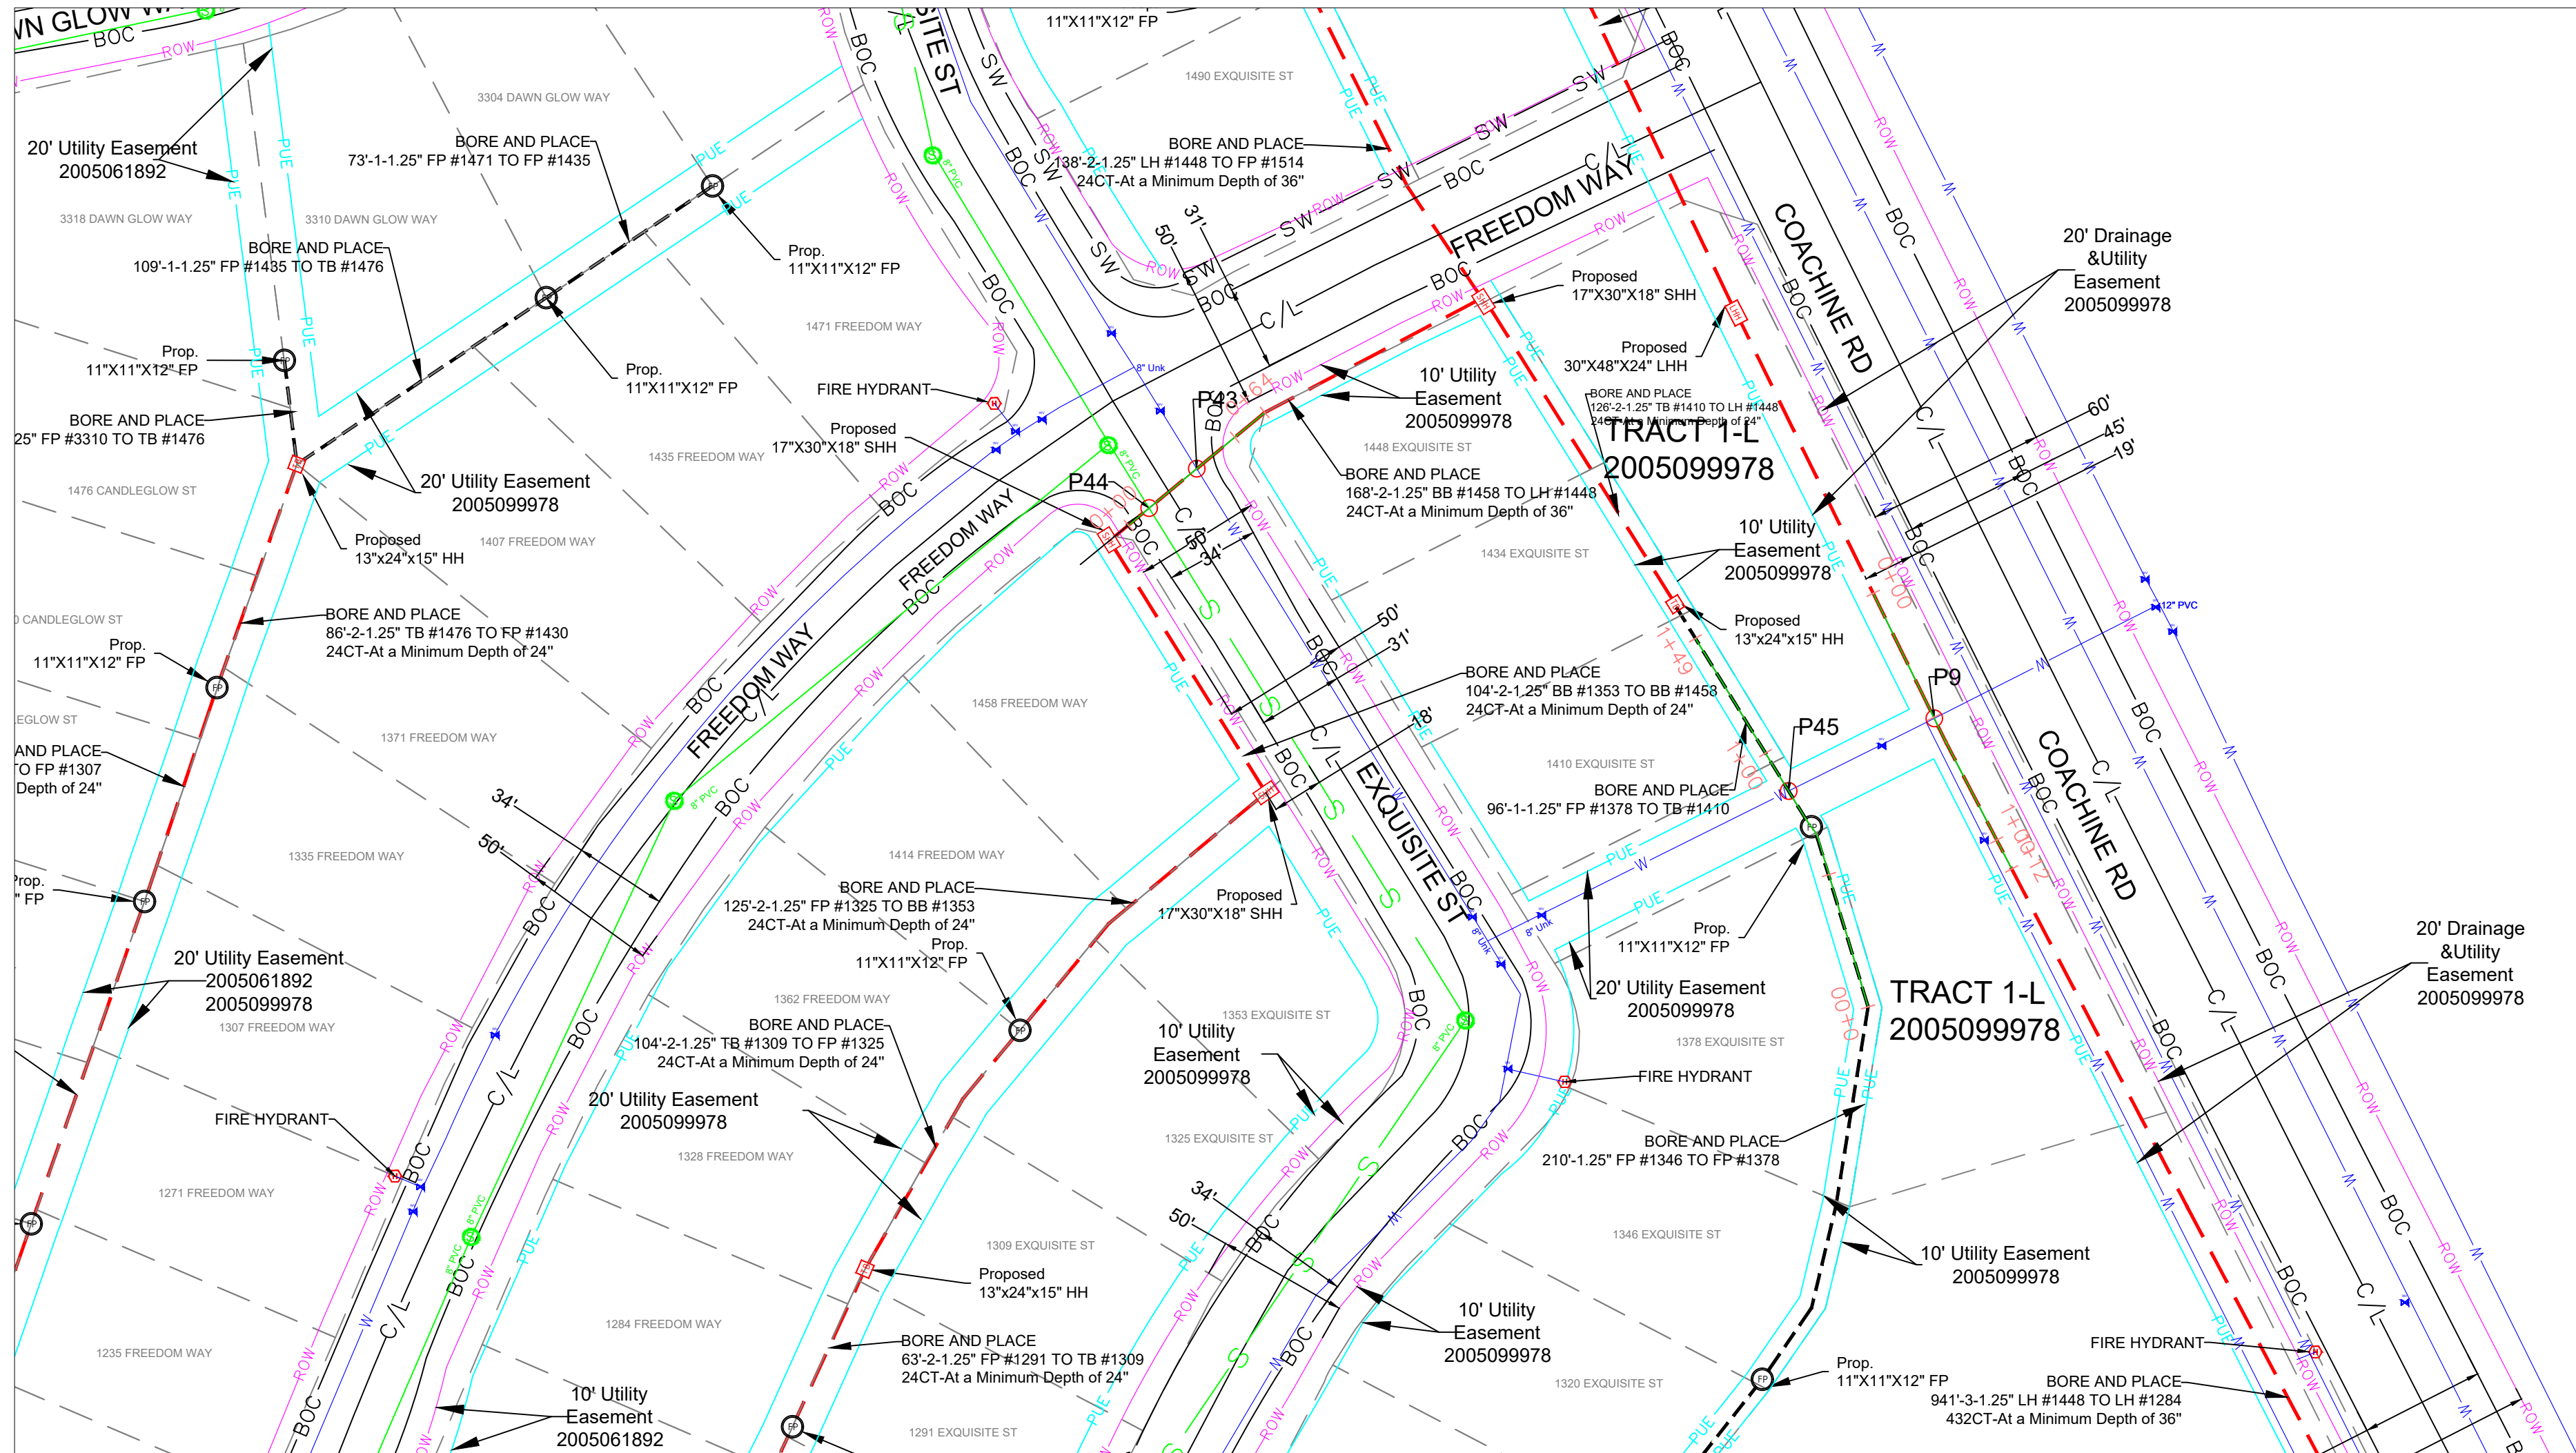

REC NO:
2005061892

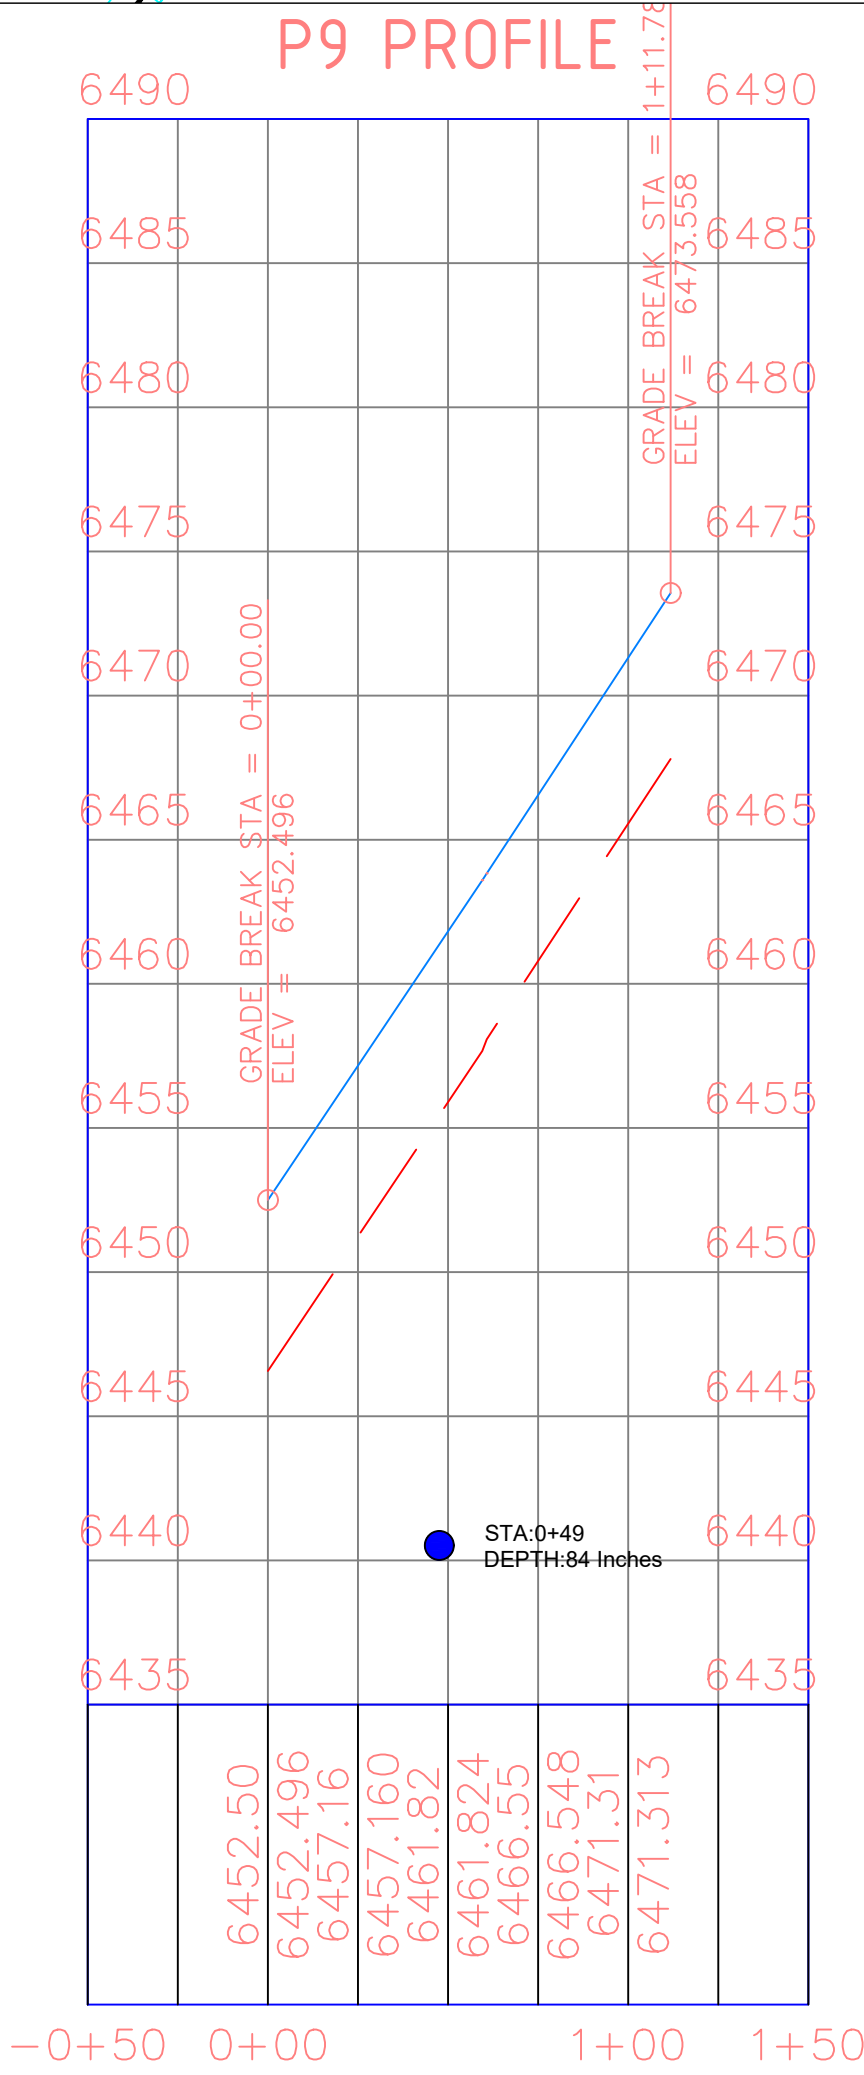

PLAN AND PROFILE COACHLINE RD

S.NO	POTHOLE NO	UTILITY TYPE	SIZE
1	P9	WATER	12"

- WATER
- STORM
- EXISTING GROUND (EG)
- PROPOSED BORE

General Notes

1. ALL UTILITY LOCATIONS ARE APPROXIMATE AND THE CONTRACTOR IS RESPONSIBLE FOR IDENTIFYING EXACT LOCATIONS PRIOR TO INITIATING WORK.
2. CONTRACTOR SHALL FIELD VERIFY ROW WIDTH PRIOR TO INITIATING WORK.
3. CONTRACTOR SHALL PROTECT AND MAINTAIN EXISTING SEWER AND STORM FACILITIES.
4. CAUTION SERVICE LINES ARE NOT SHOWN ON PLAN.
5. DISTURBED LANDSCAPING AS A RESULT OF CONSTRUCTION MUST BE RESTORED TO EXISTING CONDITION OR BETTER.
6. ANY CONCRETE PAVEMENT, CURB AND GUTTER, AND SIDEWALK DISTURBED DURING CONSTRUCTION WILL REQUIRE FULL PANEL REPLACEMENT.

metronet

CYIENT

CALL 811 BEFORE YOU DIG.
COLORADO TOLL FREE
800-922-1987

Firm Name and Address

Project Name and Address
COCR035


Project
COCR035

Date
25-03-206

Scale
1" = 50'

Sheet

25

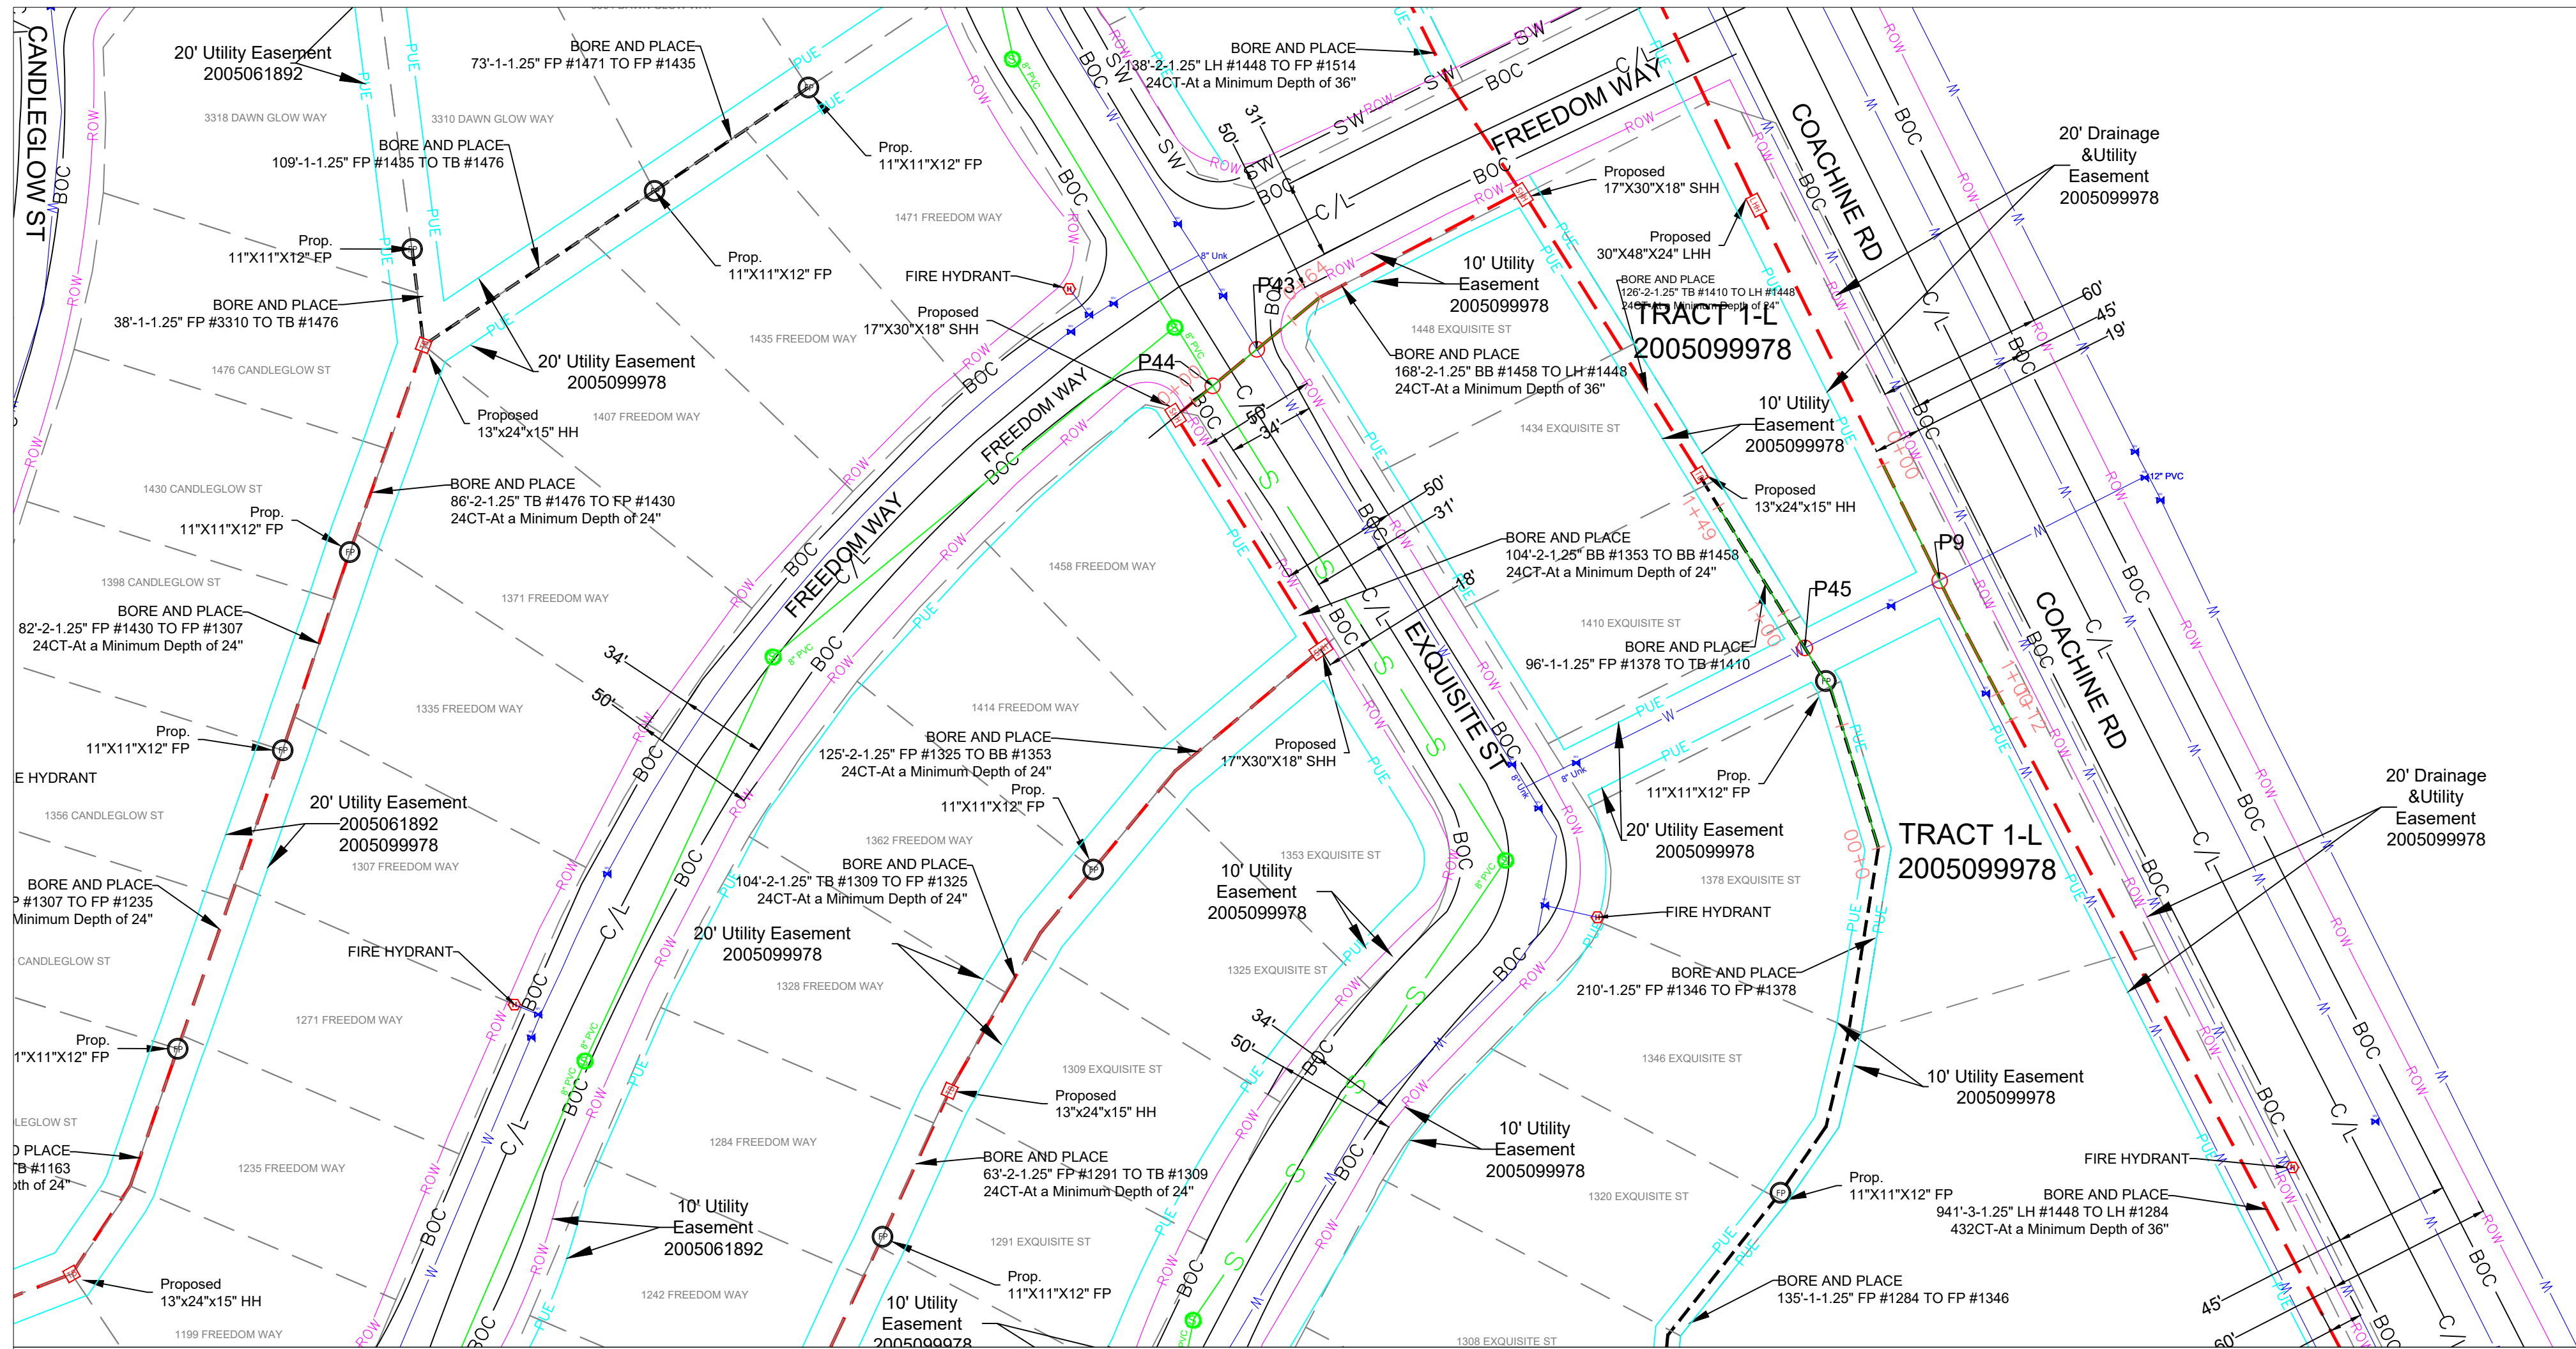

REC NO:
2005061892



PLAN AND PROFILE
COACHLINE RD

S.NO	POTHOLE NO	UTILITY TYPE	SIZE
2	P45	WATER	8"

- WATER
- STORM
- EXISTING GROUND (EG)
- PROPOSED BORE

General Notes

- ALL UTILITY LOCATIONS ARE APPROXIMATE AND THE CONTRACTOR IS RESPONSIBLE FOR IDENTIFYING EXACT LOCATIONS PRIOR TO INITIATING WORK.
- CONTRACTOR SHALL FIELD VERIFY ROW WIDTH PRIOR TO INITIATING WORK.
- CONTRACTOR SHALL PROTECT AND MAINTAIN EXISTING SEWER AND STORM FACILITIES.
- CAUTION SERVICE LINES ARE NOT SHOWN ON PLAN.
- DISTURBED LANDSCAPING AS A RESULT OF CONSTRUCTION MUST BE RESTORED TO EXISTING CONDITION OR BETTER.
- ANY CONCRETE PAVEMENT, CURB AND GUTTER, AND SIDEWALK DISTURBED DURING CONSTRUCTION WILL REQUIRE FULL PANEL REPLACEMENT.

metronet

CYIENT

CALL 811 BEFORE YOU DIG.
COLORADO TOLL FREE
800-922-1987

No.	Revision/Issue	Date

Firm Name and Address

Project Name and Address

COCR035


Project
COCR035

Date
25-03-206

Scale
1" = 50'


Sheet

26

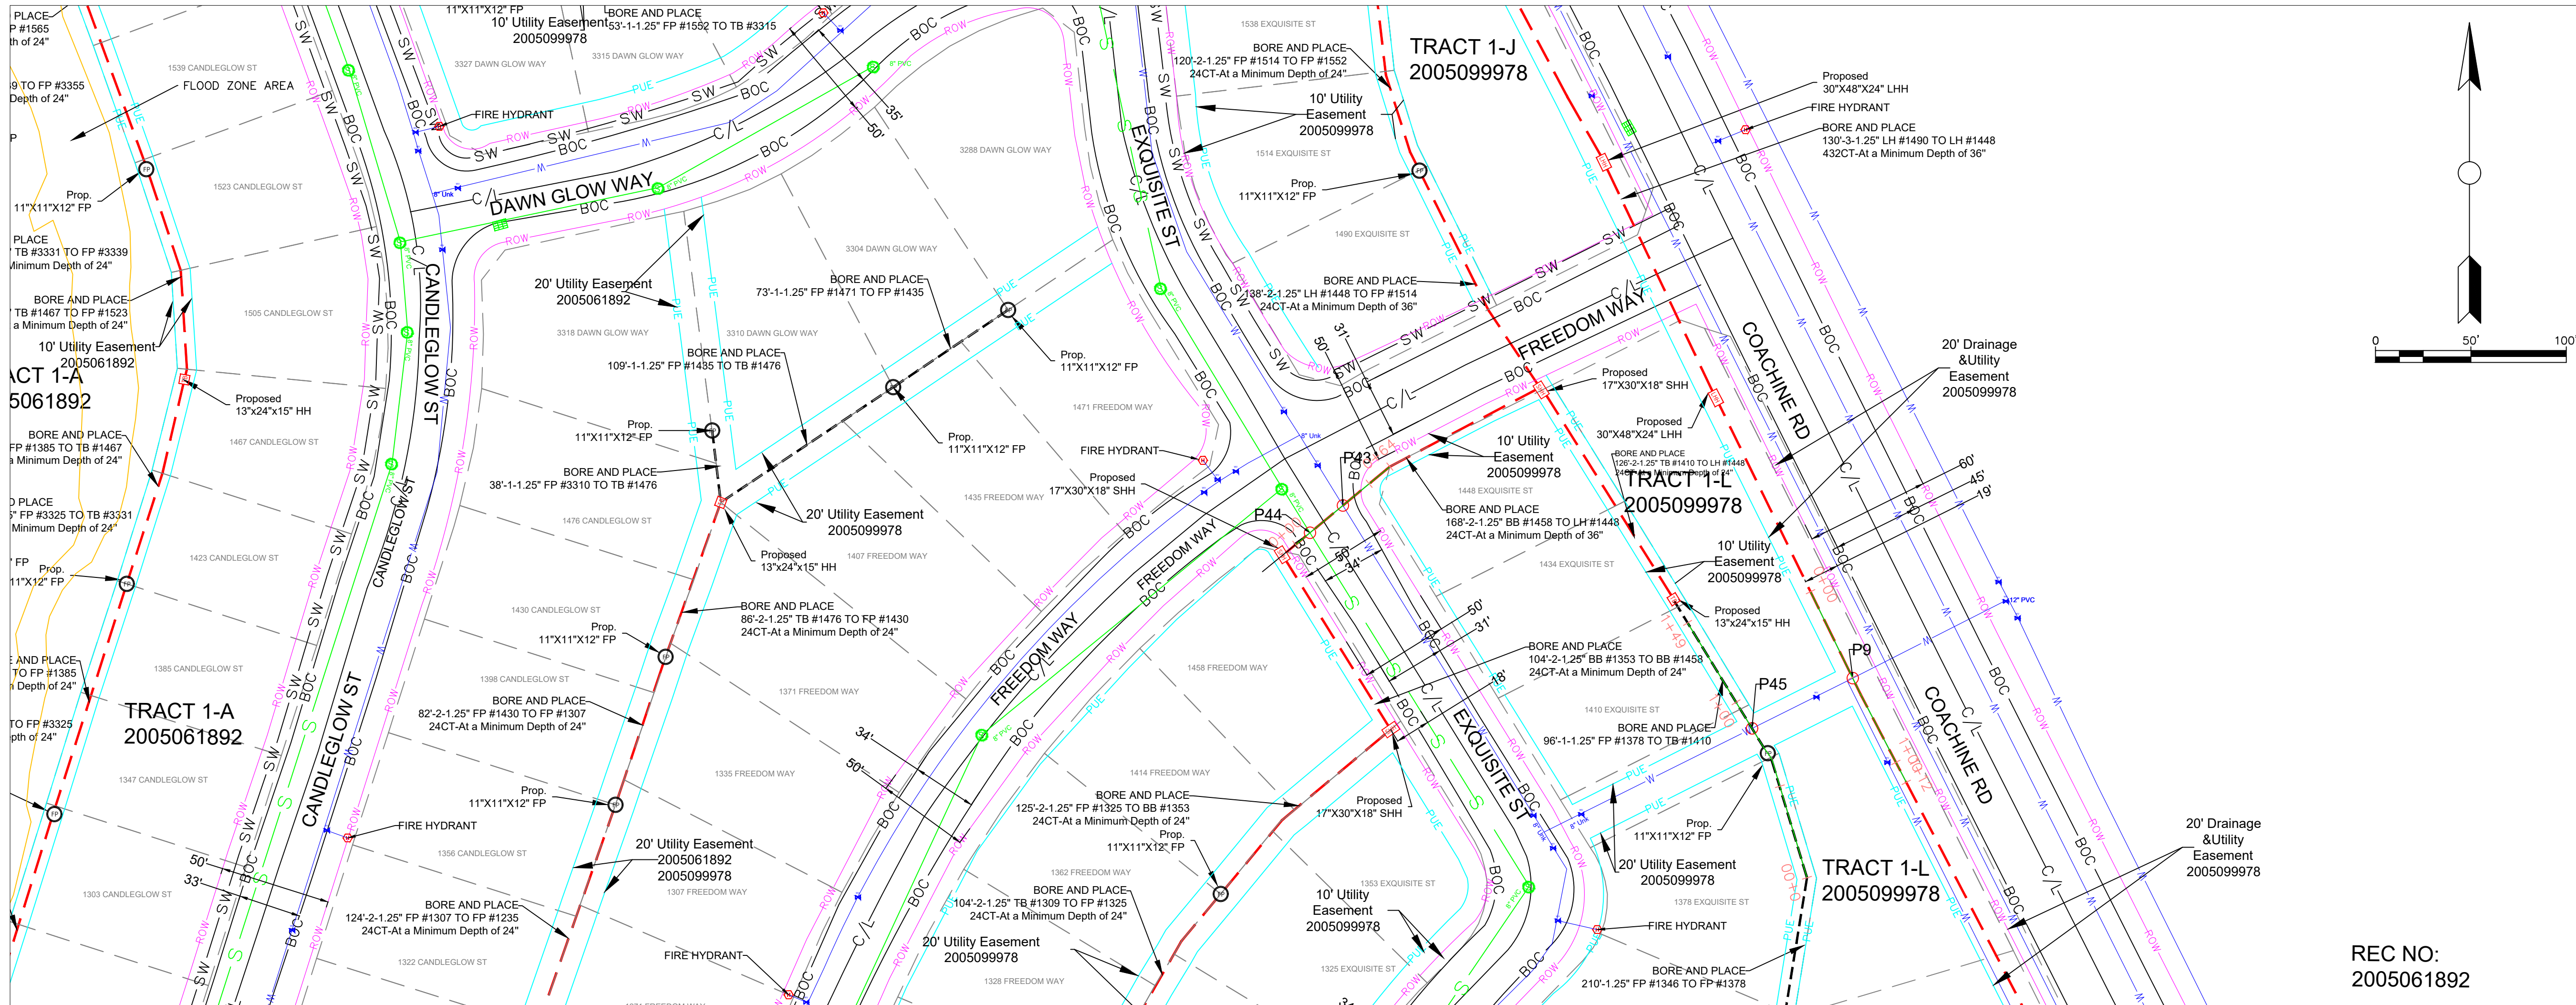

REC NO:
2005061892

P44-P43 PROFILE

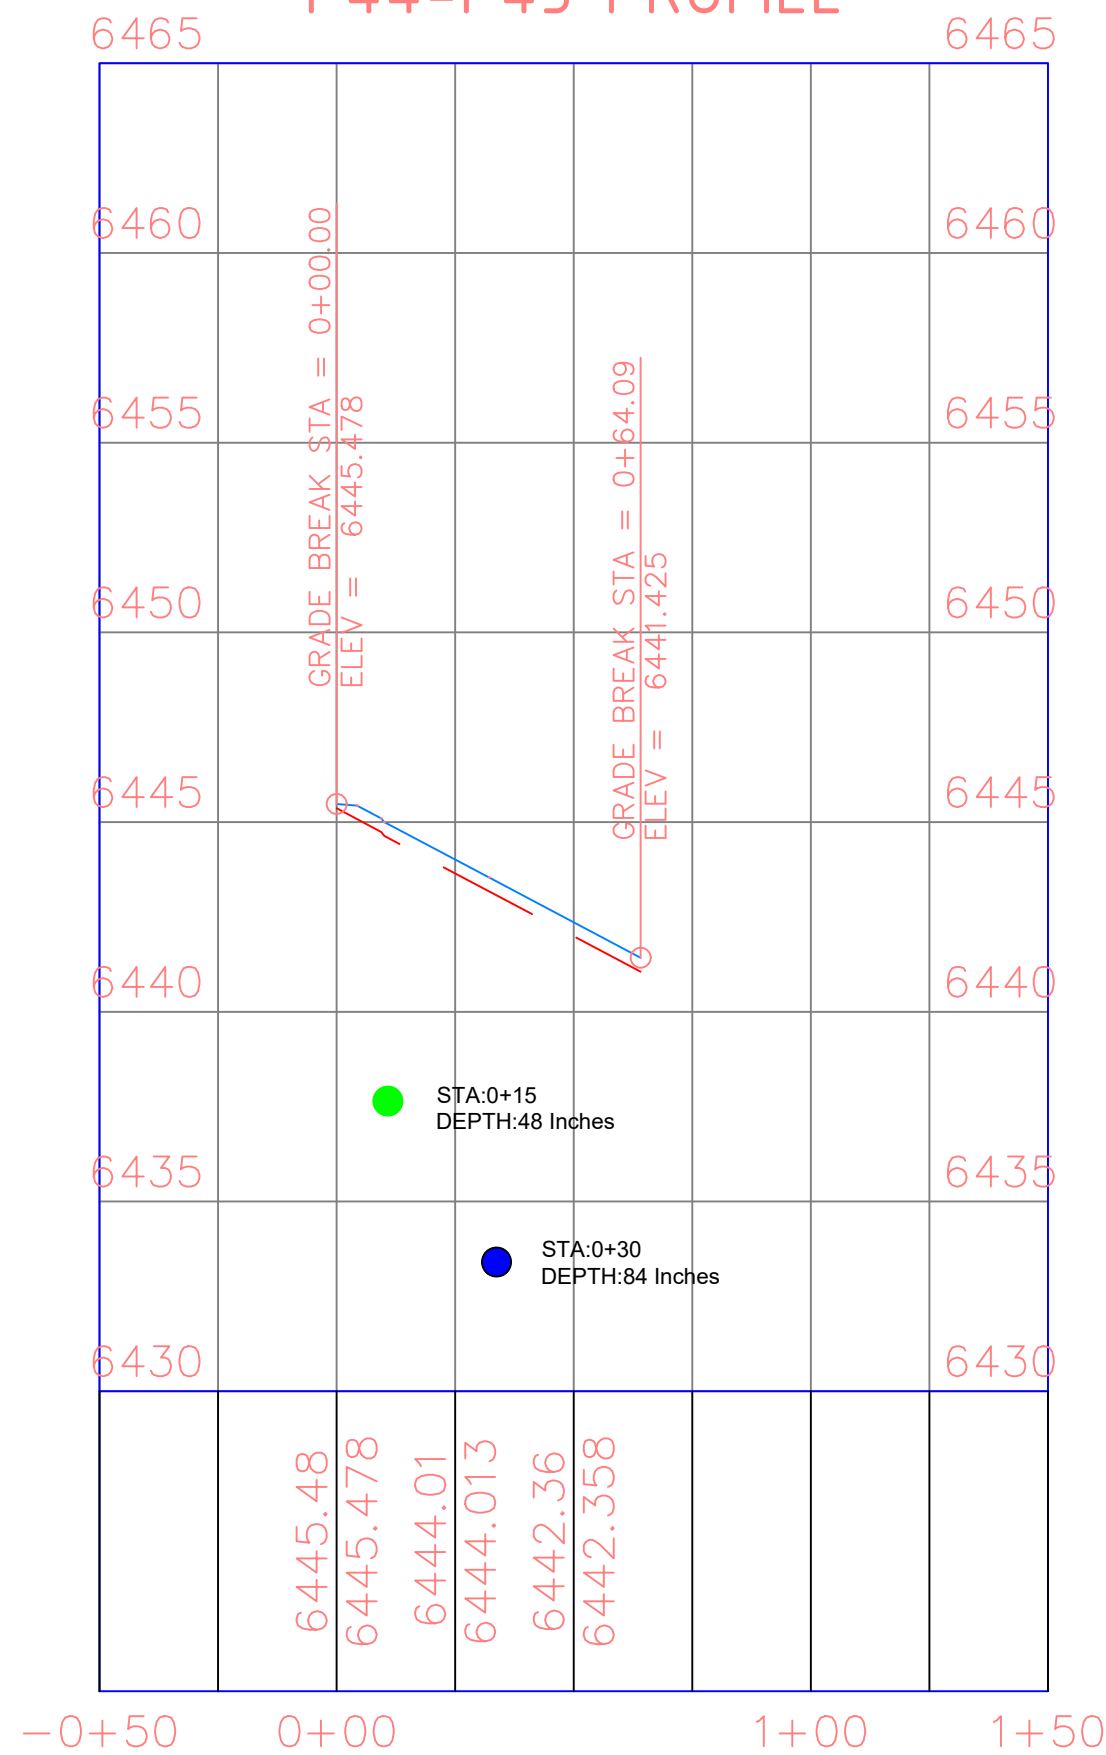

● WATER
● STORM
— EXISTING GROUND (EG)
--- PROPOSED BORE

PLAN AND PROFILE
FREEDOM WAY &
EXQUISITE ST

S.NO	POT HOLE NO	UTILITY TYPE	SIZE
3	P43	WATER	8"
3	P44	SEWER	8"

General Notes

1. ALL UTILITY LOCATIONS ARE APPROXIMATE AND THE CONTRACTOR IS RESPONSIBLE FOR IDENTIFYING EXACT LOCATIONS PRIOR TO INITIATING WORK.
2. CONTRACTOR SHALL FIELD VERIFY ROW WIDTH PRIOR TO INITIATING WORK.
3. CONTRACTOR SHALL PROTECT AND MAINTAIN EXISTING SEWER AND STORM FACILITIES.
4. CAUTION SERVICE LINES ARE NOT SHOWN ON PLAN.
5. DISTURBED LANDSCAPING AS A RESULT OF CONSTRUCTION MUST BE RESTORED TO EXISTING CONDITION OR BETTER.
6. ANY CONCRETE PAVEMENT, CURB AND GUTTER, AND SIDEWALK DISTURBED DURING CONSTRUCTION WILL REQUIRE FULL PANEL REPLACEMENT.

metronet

CYIENT

CALL 811 BEFORE YOU DIG.
COLORADO TOLL FREE
800-922-1987

No.	Revision/Issue	Date

Firm Name and Address

Project Name and Address
COCR035


Project
COCR035

Date
25-03-206



Scale
1" = 50'

Sheet

27

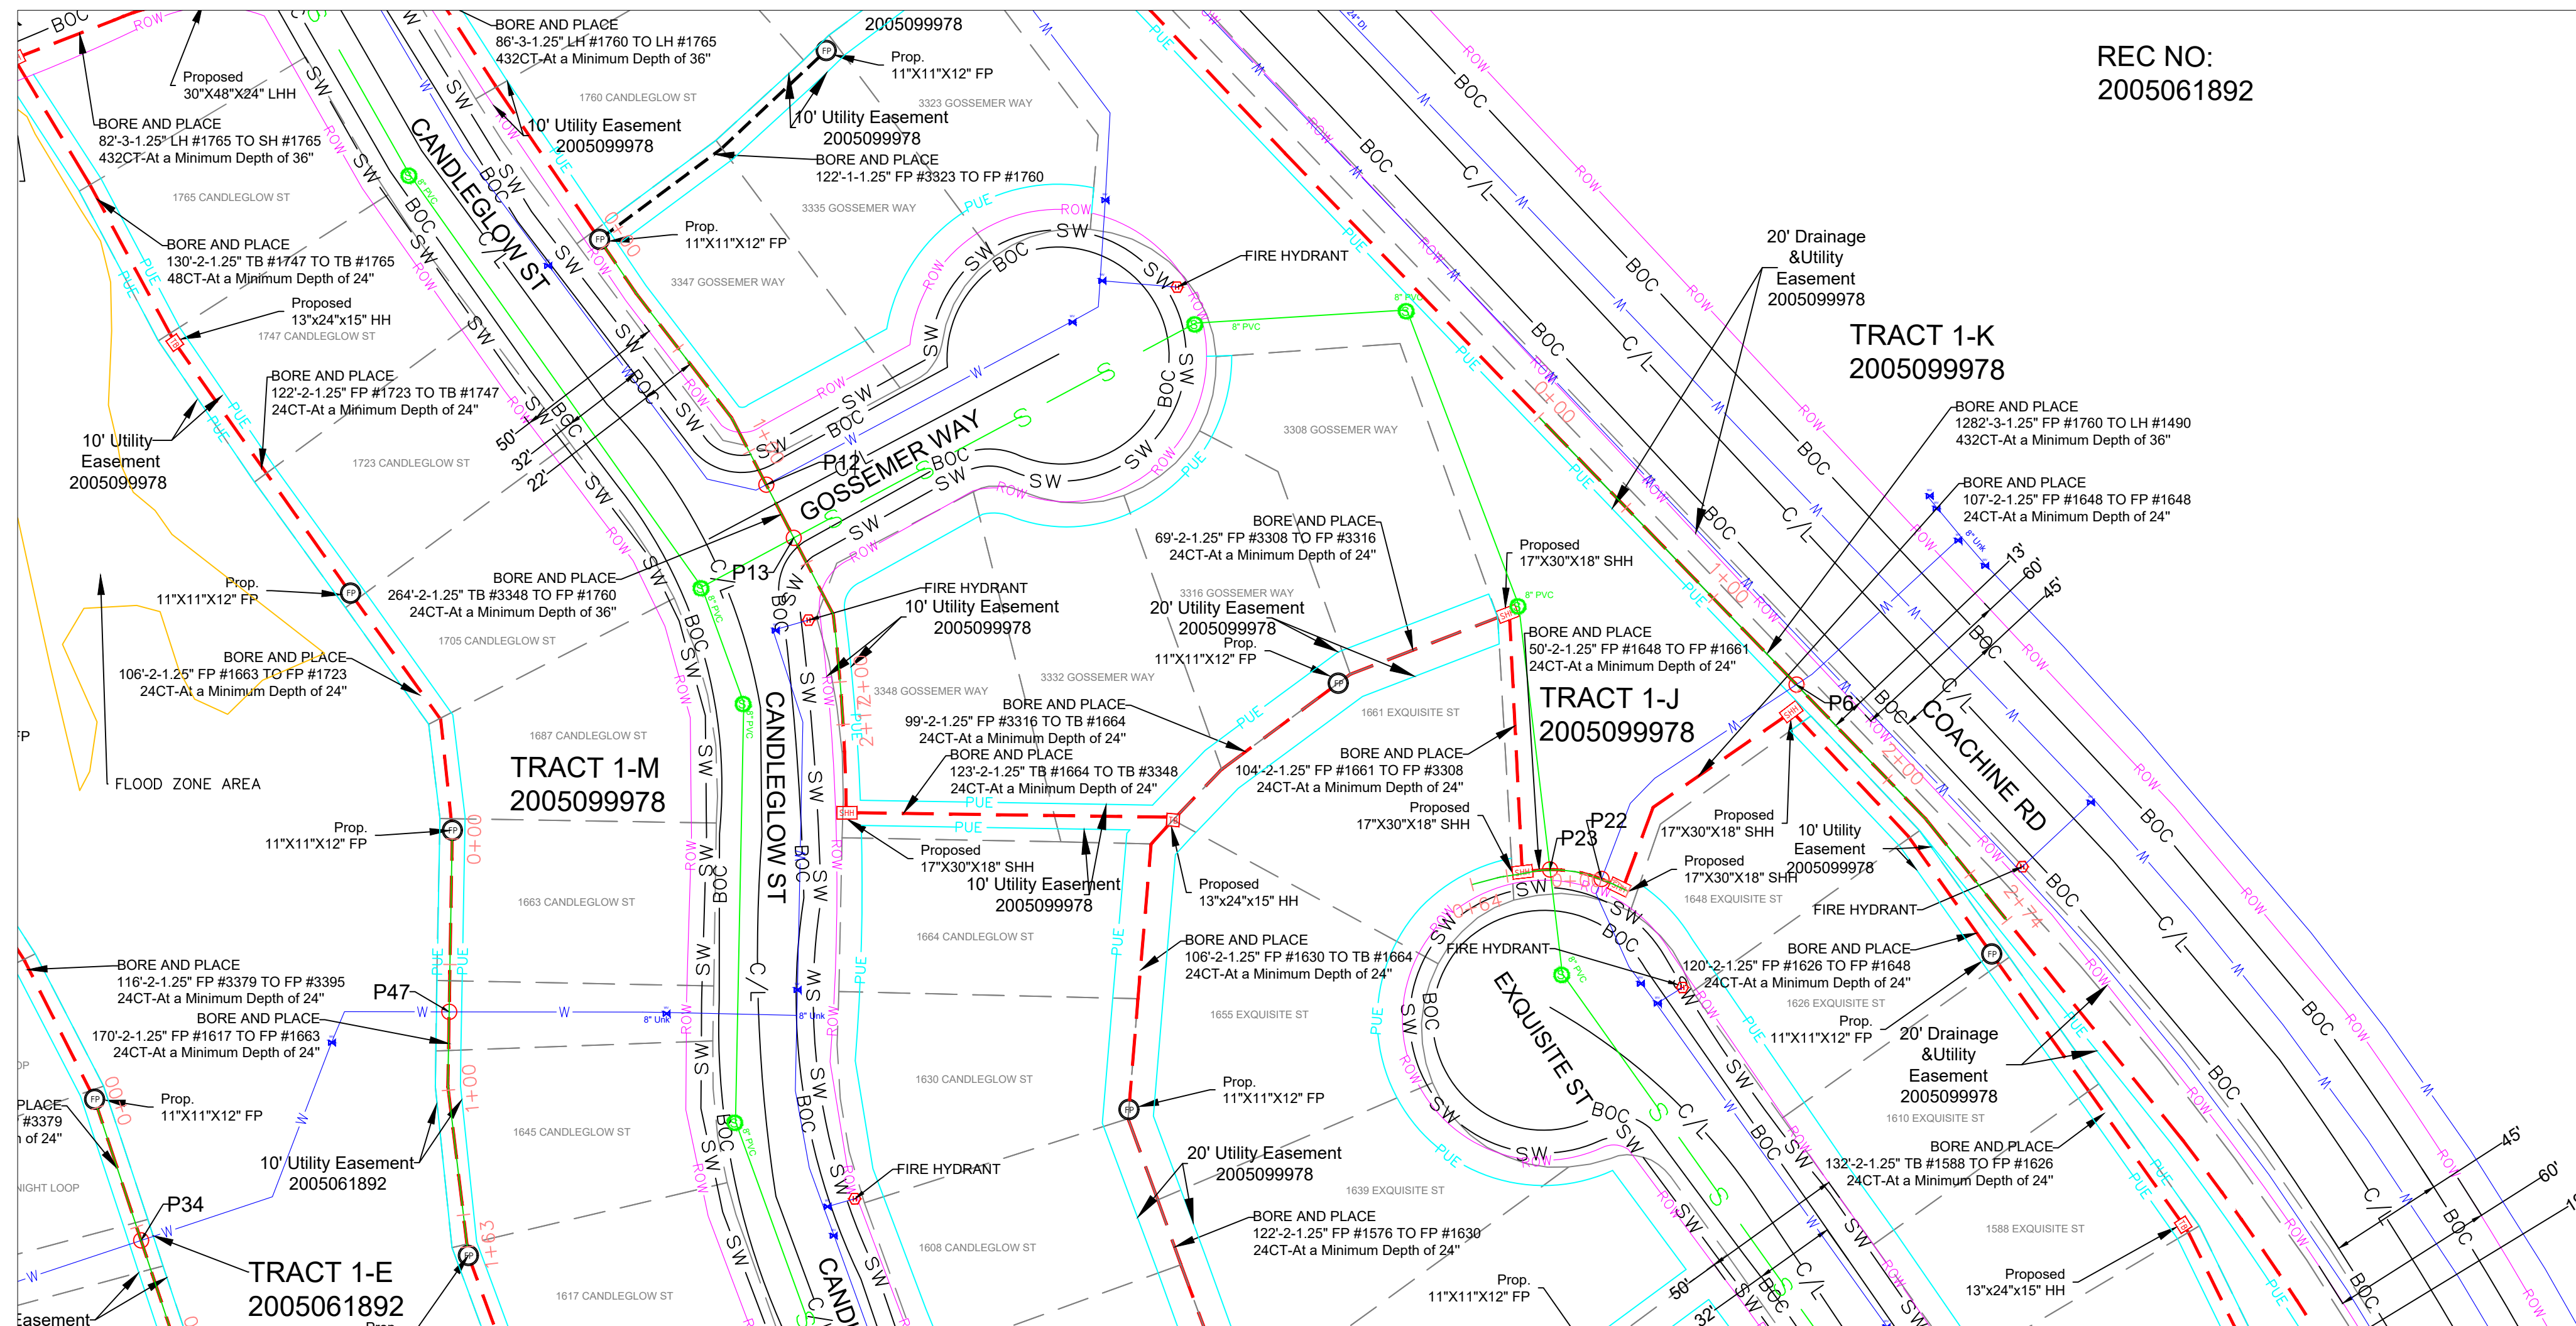

REC NO:
2005061892

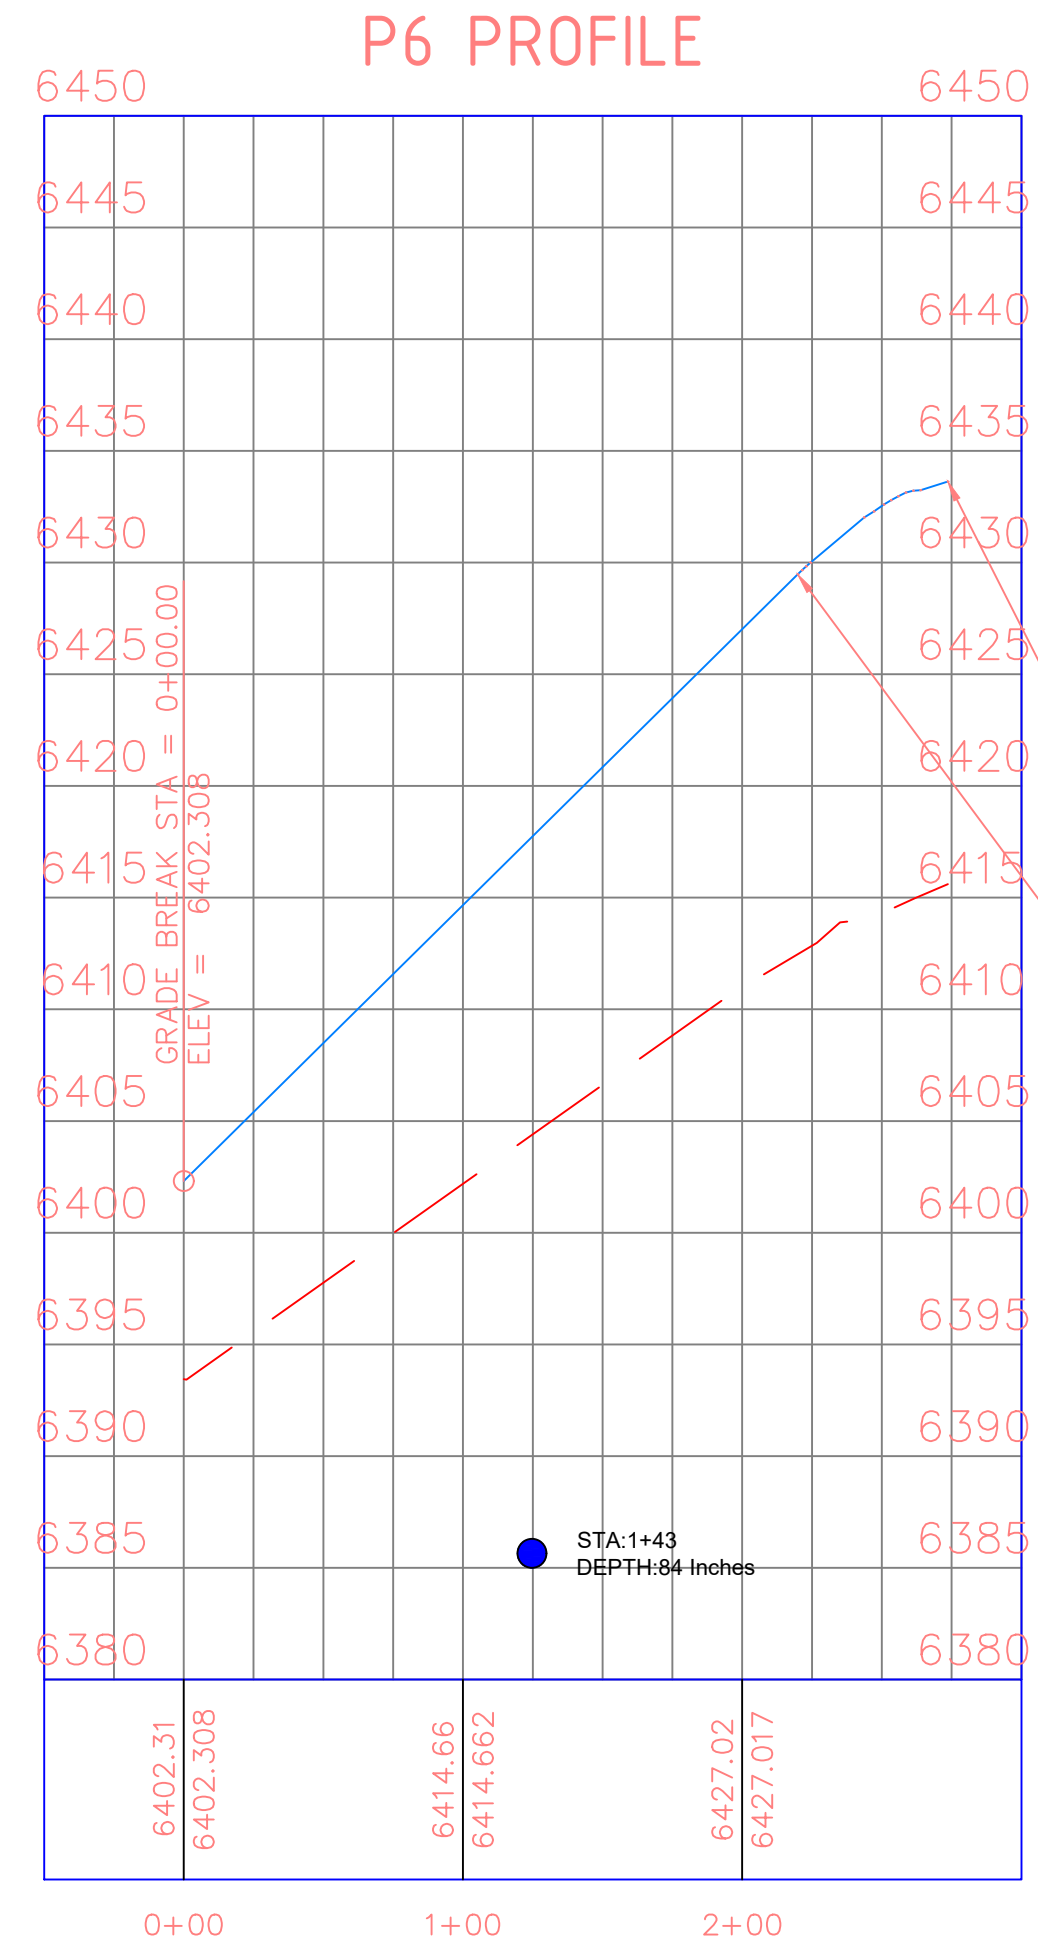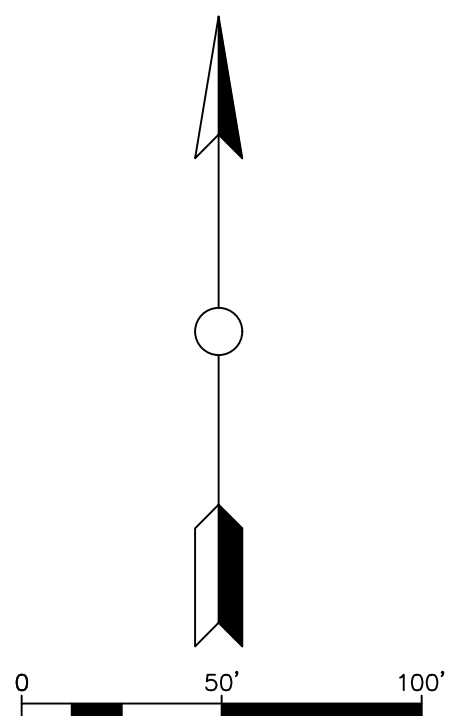

GRADE BREAK STA = 2+73.65
ELEV = 6433.624

GRADE BREAK STA = 2+19.87
ELEV = 6429.471

● WATER
● STORM
— EXISTING GROUND (EG)
- - - PROPOSED BORE

PLAN AND PROFILE COACHLINE RD

S.NO	POTHOLE NO	UTILITY TYPE	SIZE
4	P6	WATER	8"

General Notes

1. ALL UTILITY LOCATIONS ARE APPROXIMATE AND THE CONTRACTOR IS RESPONSIBLE FOR IDENTIFYING EXACT LOCATIONS PRIOR TO INITIATING WORK.
2. CONTRACTOR SHALL FIELD VERIFY ROW WIDTH PRIOR TO INITIATING WORK.
3. CONTRACTOR SHALL PROTECT AND MAINTAIN EXISTING SEWER AND STORM FACILITIES.
4. CAUTION SERVICE LINES ARE NOT SHOWN ON PLAN.
5. DISTURBED LANDSCAPING AS A RESULT OF CONSTRUCTION MUST BE RESTORED TO EXISTING CONDITION OR BETTER.
6. ANY CONCRETE PAVEMENT, CURB AND GUTTER, AND SIDEWALK DISTURBED DURING CONSTRUCTION WILL REQUIRE FULL PANEL REPLACEMENT.

metronet

CYIENT



CALL 811 BEFORE YOU DIG.
COLORADO TOLL FREE
800-922-1987

No.	Revision/Issue	Date

Firm Name and Address

Project Name and Address
COCR035

Project COCR035	Sheet 28
Date 25-03-206	Scale 1" = 50'

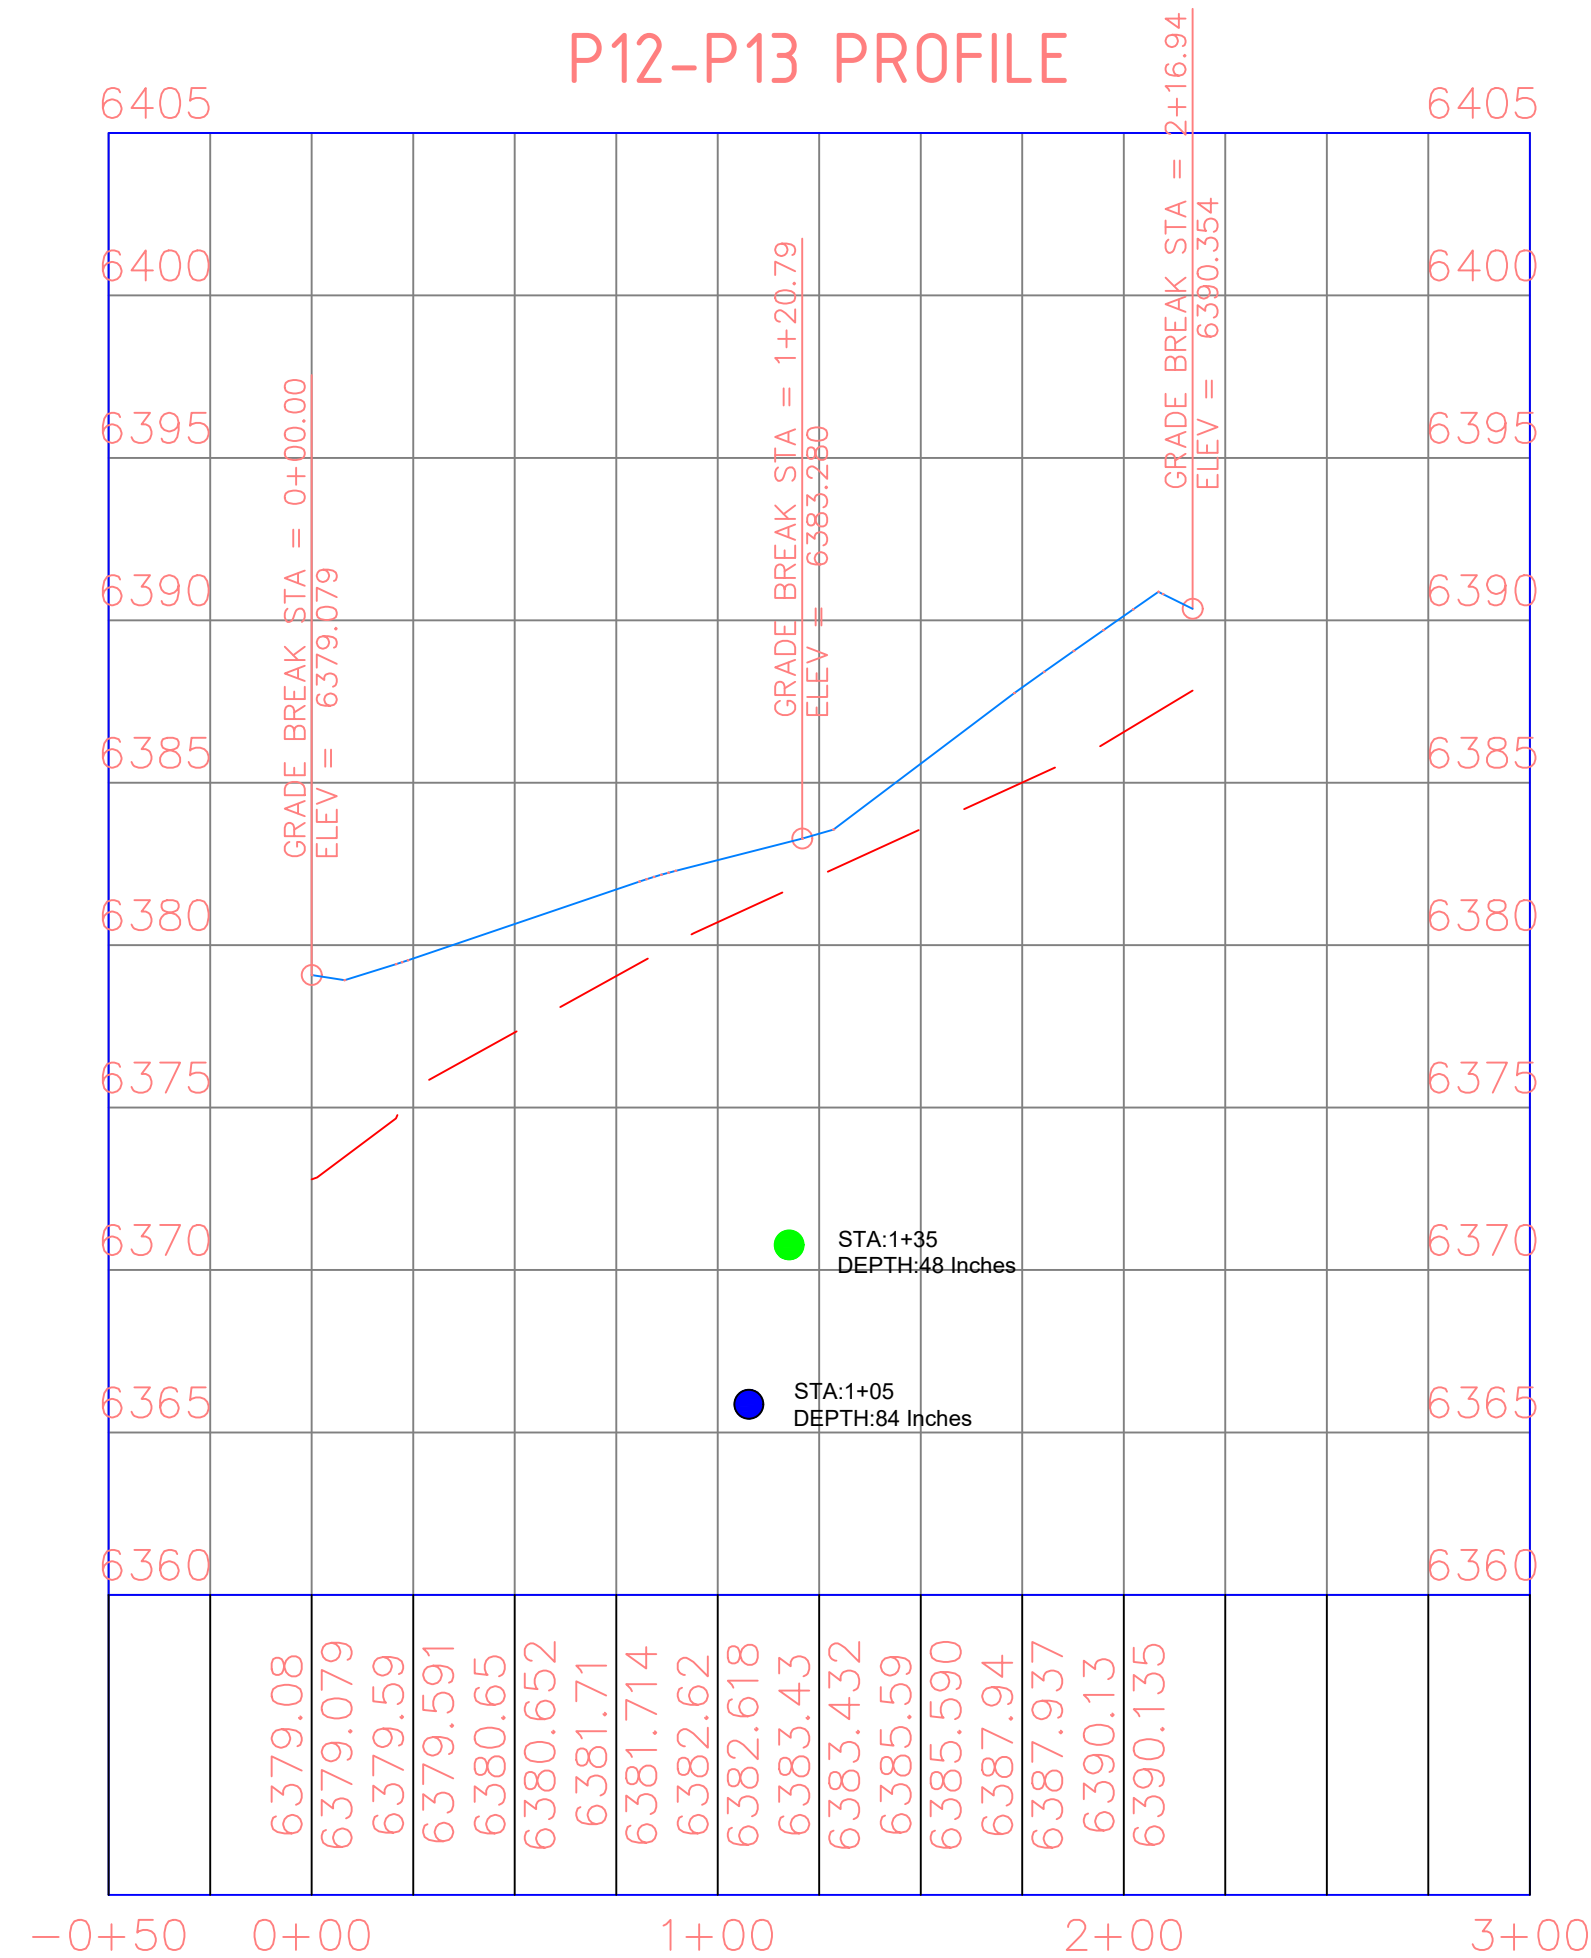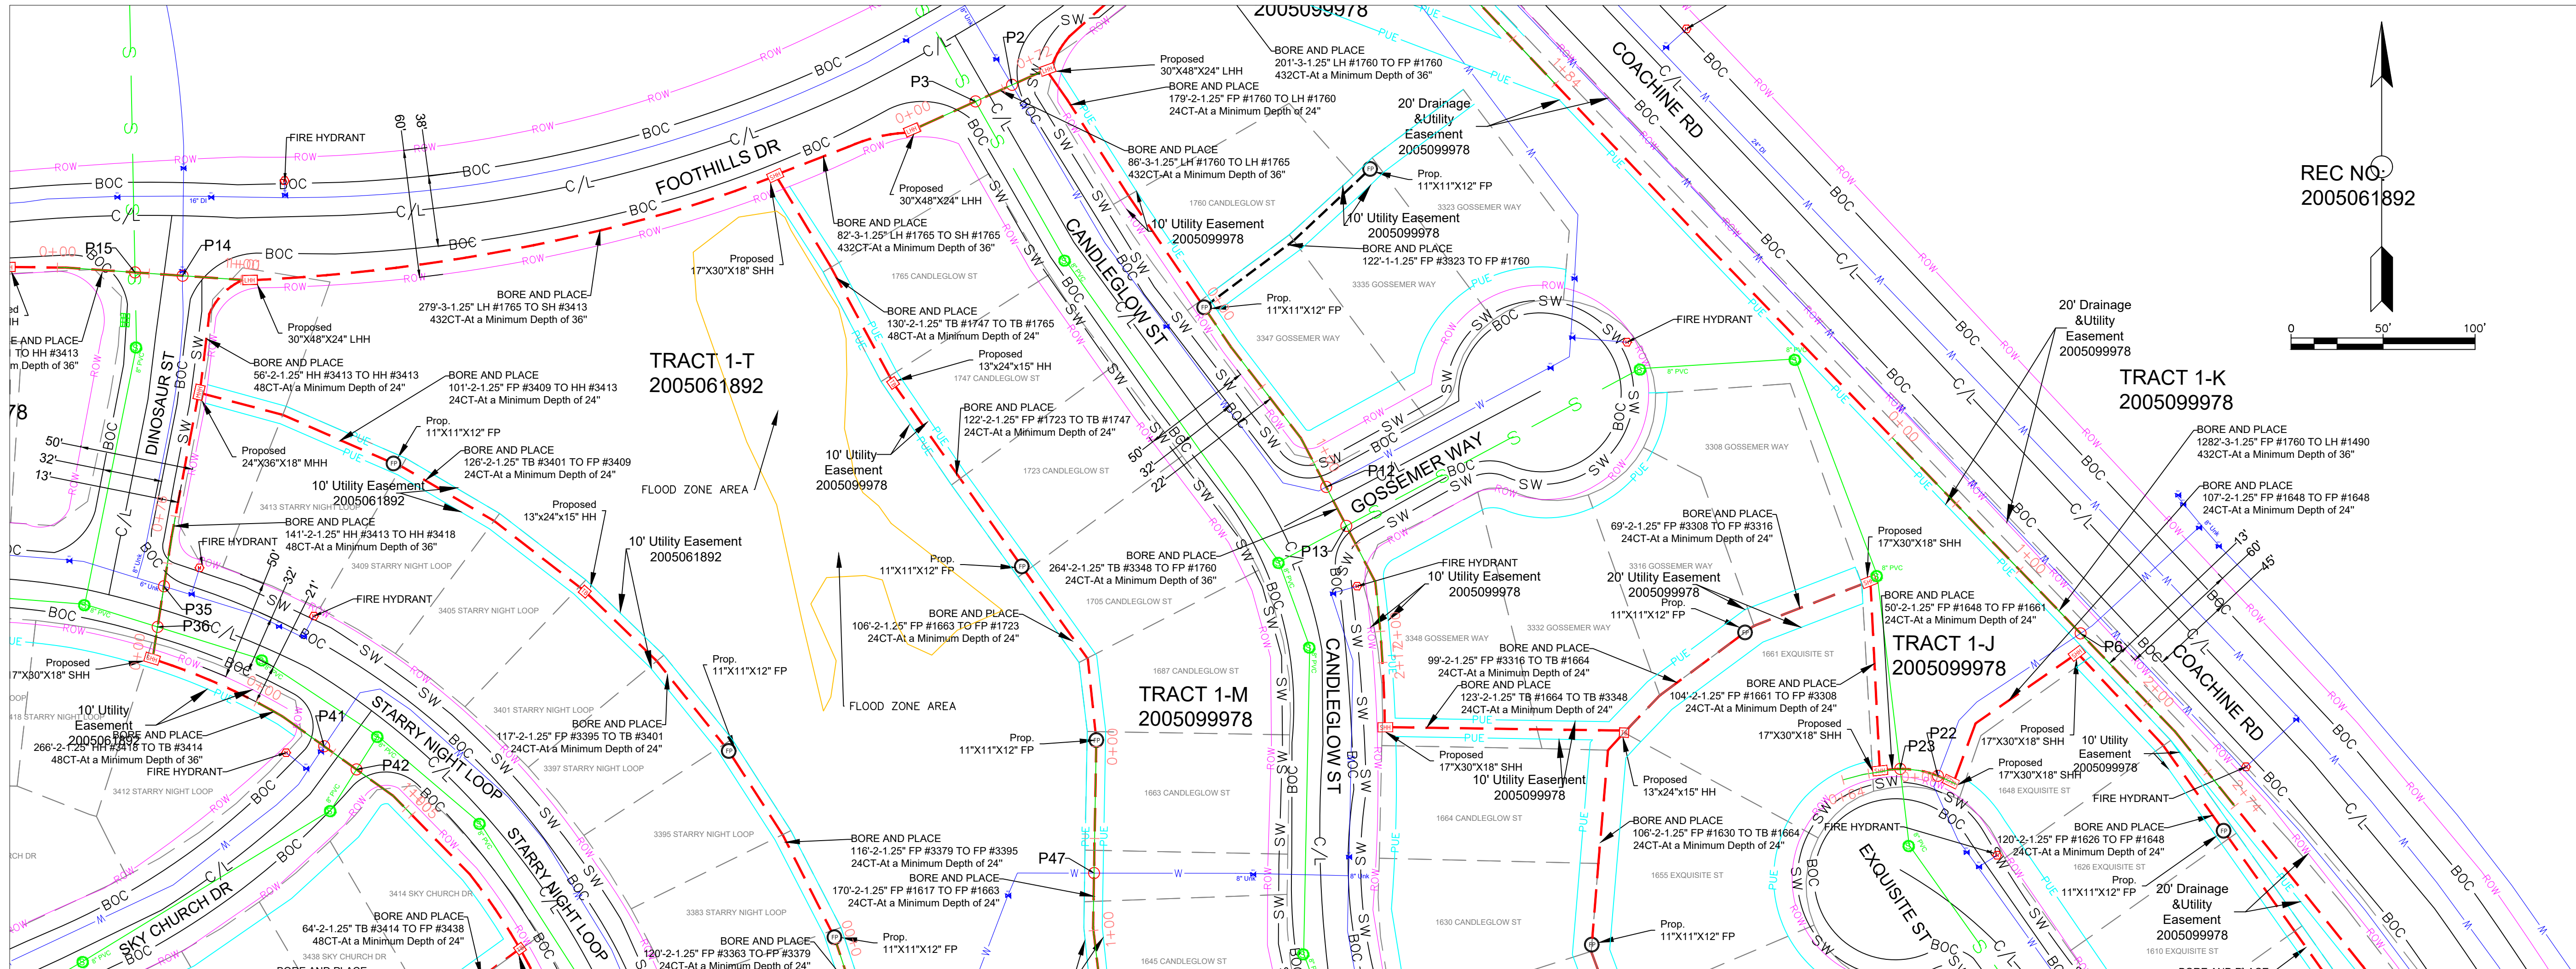

PLAN AND PROFILE
CANDLEGLOW ST &
GOSSEMER WAY

S.NO	POTHOLE NO	UTILITY TYPE	SIZE
5	P12	WATER	8"
5	P13	SEWER	8"

- WATER
- STORM
- EXISTING GROUND (EG)
- - - PROPOSED BORE

General Notes

1. ALL UTILITY LOCATIONS ARE APPROXIMATE AND THE CONTRACTOR IS RESPONSIBLE FOR IDENTIFYING EXACT LOCATIONS PRIOR TO INITIATING WORK.
2. CONTRACTOR SHALL FIELD VERIFY ROW WIDTH PRIOR TO INITIATING WORK.
3. CONTRACTOR SHALL PROTECT AND MAINTAIN EXISTING SEWER AND STORM FACILITIES.
4. CAUTION SERVICE LINES ARE NOT SHOWN ON PLAN.
5. DISTURBED LANDSCAPING AS A RESULT OF CONSTRUCTION MUST BE RESTORED TO EXISTING CONDITION OR BETTER.
6. ANY CONCRETE PAVEMENT, CURB AND GUTTER, AND SIDEWALK DISTURBED DURING CONSTRUCTION WILL REQUIRE FULL PANEL REPLACEMENT.

metronet

CYIENT

CALL 811 BEFORE YOU DIG.
COLORADO TOLL FREE
800-922-1987




No.	Revision/Issue	Date

Firm Name and Address

Project Name and Address

COCR035

Project	COCR035	Sheet
Date	25-03-206	29
Scale	1" = 50'	

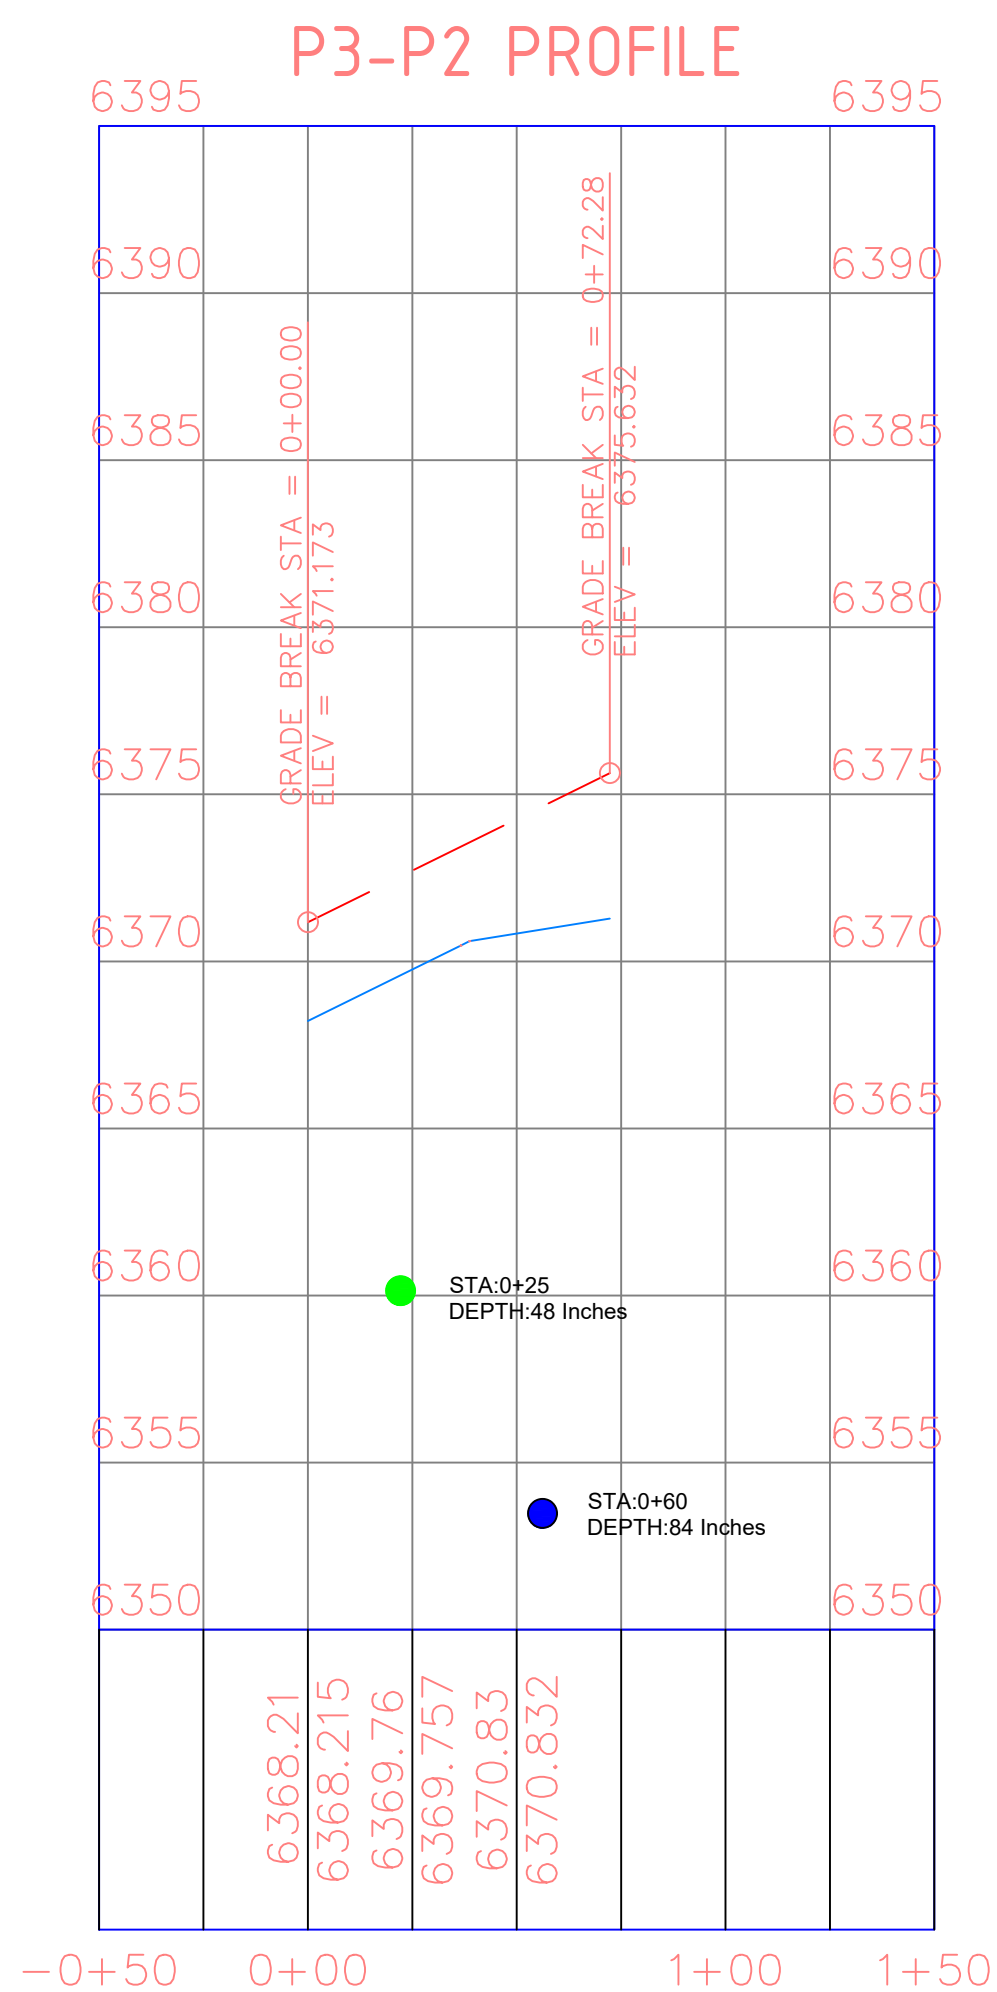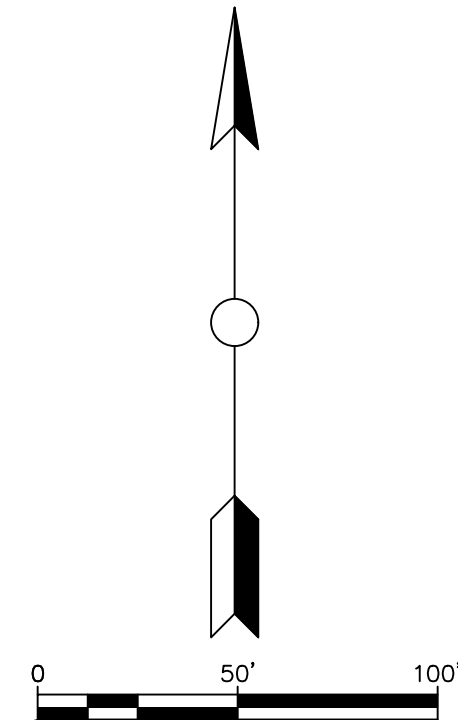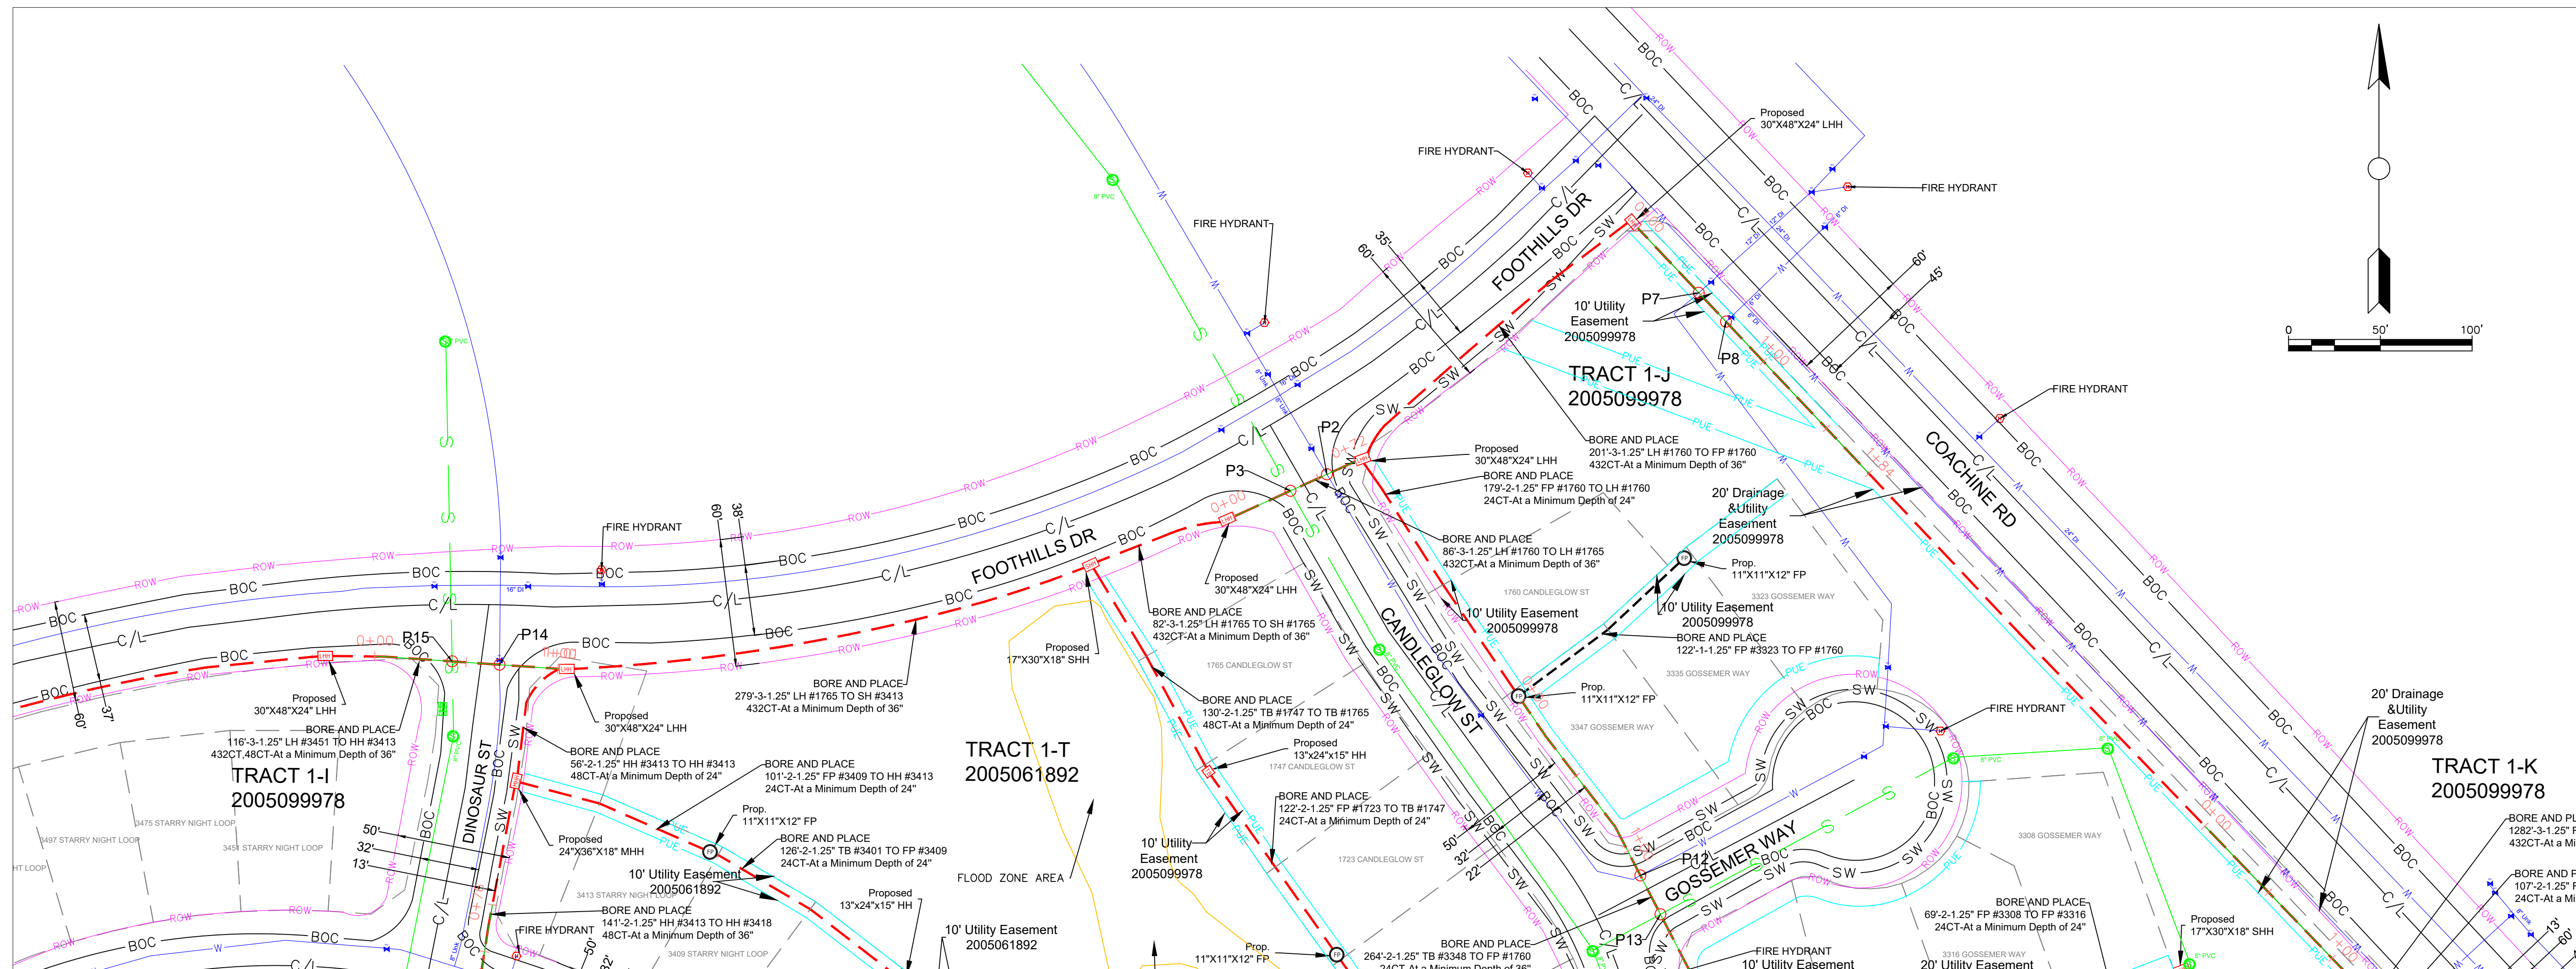

**PLAN AND PROFILE
CANDLEGLOW ST &
FOOTHILLS DR**

S.NO	POTHOLE NO	UTILITY TYPE	SIZE
6	P2	WATER	8"
6	P3	SEWER	8"

- WATER
- STORM
- EXISTING GROUND (EG)
- PROPOSED BORE

- General Notes
- ALL UTILITY LOCATIONS ARE APPROXIMATE AND THE CONTRACTOR IS RESPONSIBLE FOR IDENTIFYING EXACT LOCATIONS PRIOR TO INITIATING WORK.
 - CONTRACTOR SHALL FIELD VERIFY ROW WIDTH PRIOR TO INITIATING WORK.
 - CONTRACTOR SHALL PROTECT AND MAINTAIN EXISTING SEWER AND STORM FACILITIES.
 - CAUTION SERVICE LINES ARE NOT SHOWN ON PLAN.
 - DISTURBED LANDSCAPING AS A RESULT OF CONSTRUCTION MUST BE RESTORED TO EXISTING CONDITION OR BETTER.
 - ANY CONCRETE PAVEMENT, CURB AND GUTTER, AND SIDEWALK DISTURBED DURING CONSTRUCTION WILL REQUIRE FULL PANEL REPLACEMENT.

metronet

CYIENT

CALL 811 BEFORE YOU DIG.
COLORADO TOLL FREE
800-922-1987


No.	Revision/Issue	Date

Firm Name and Address

Project Name and Address


COCR035

Project	COCR035	Sheet	30
Date	25-03-206		
Scale	1" = 50'		

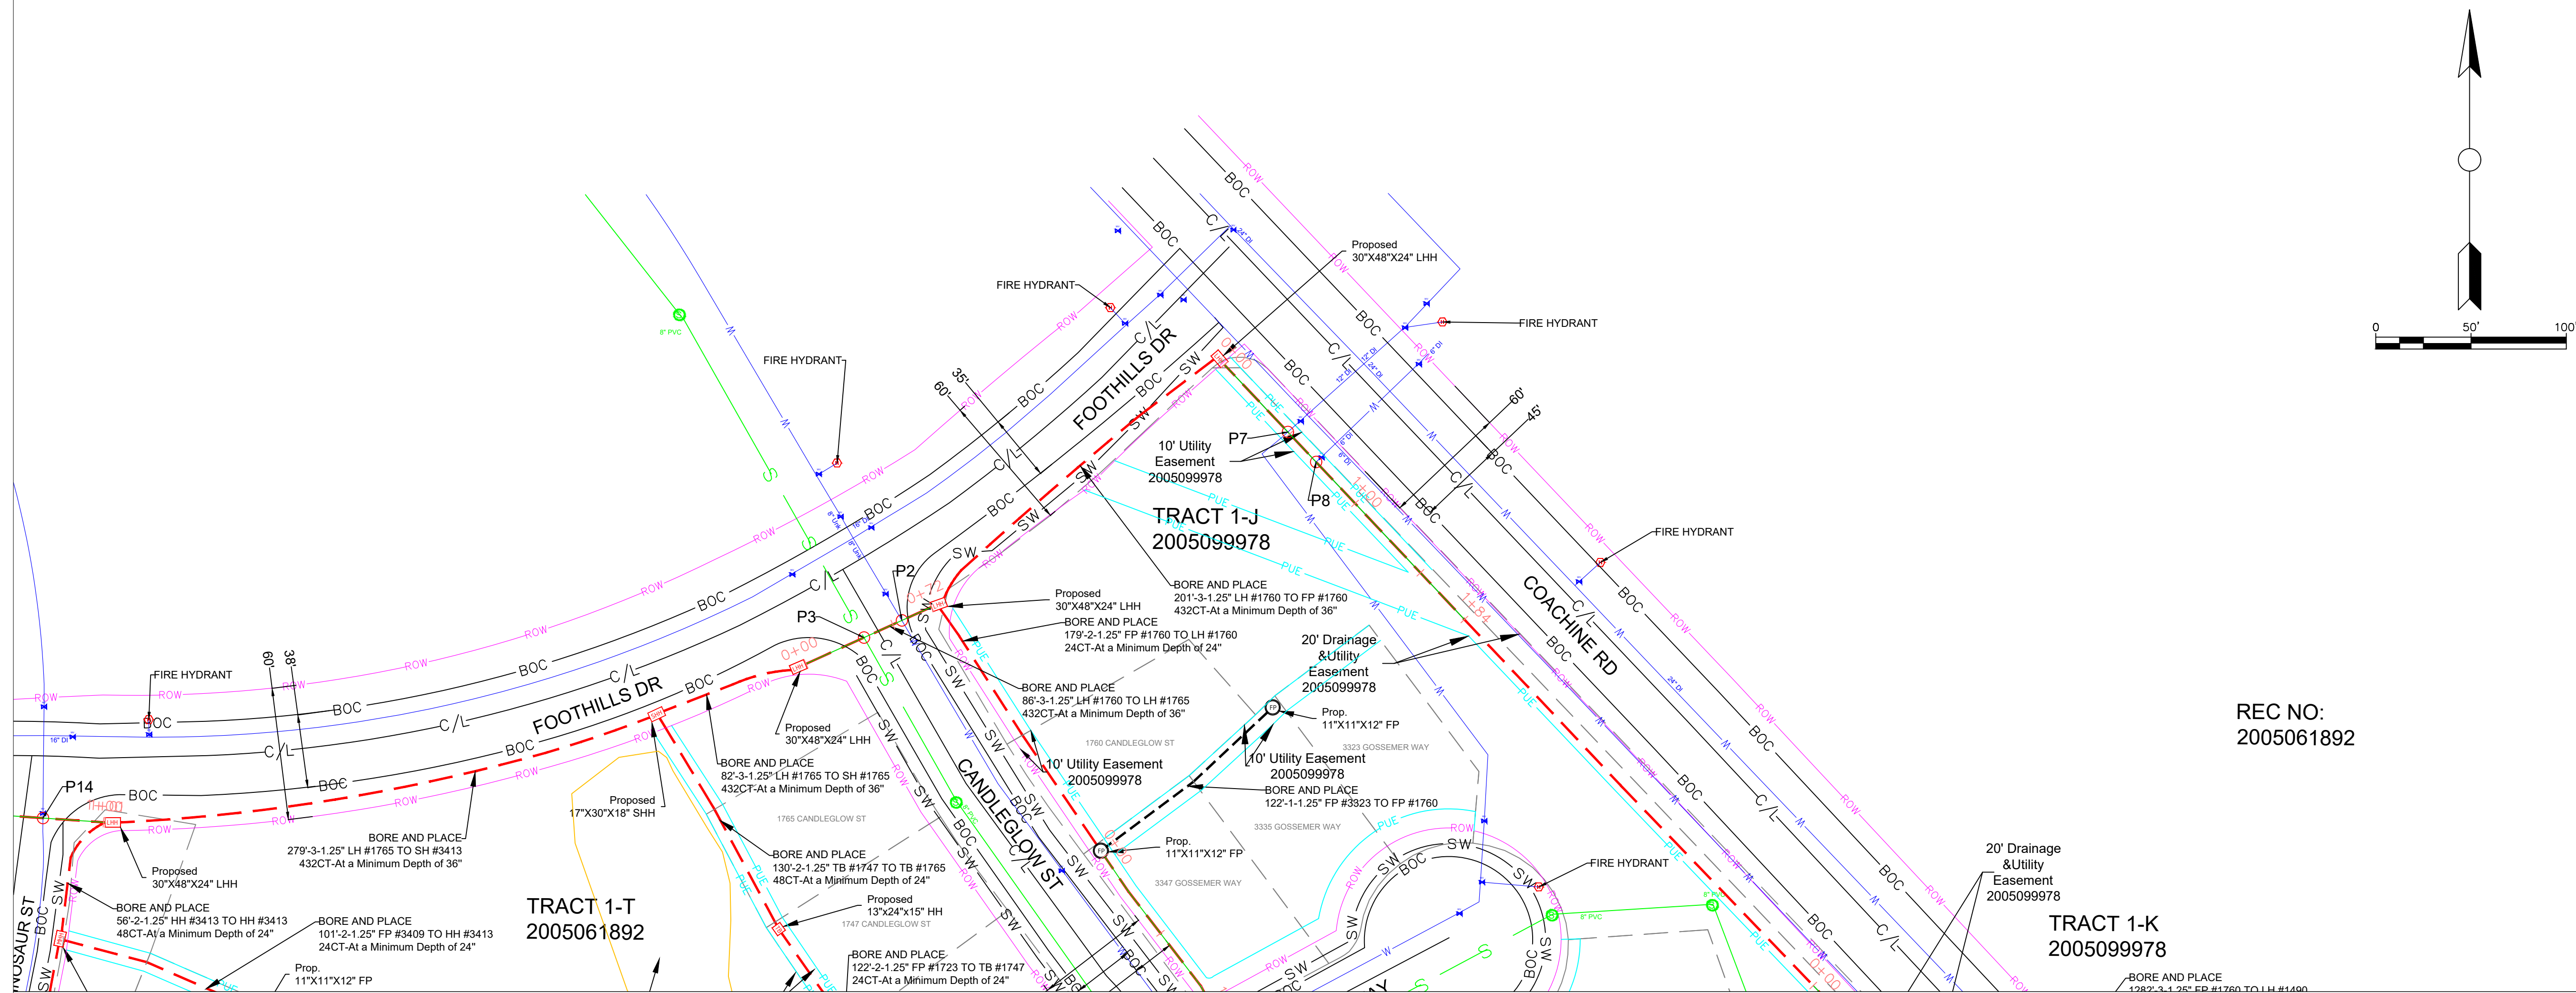

REC NO:
2005061892

P7-P8 PROFILE

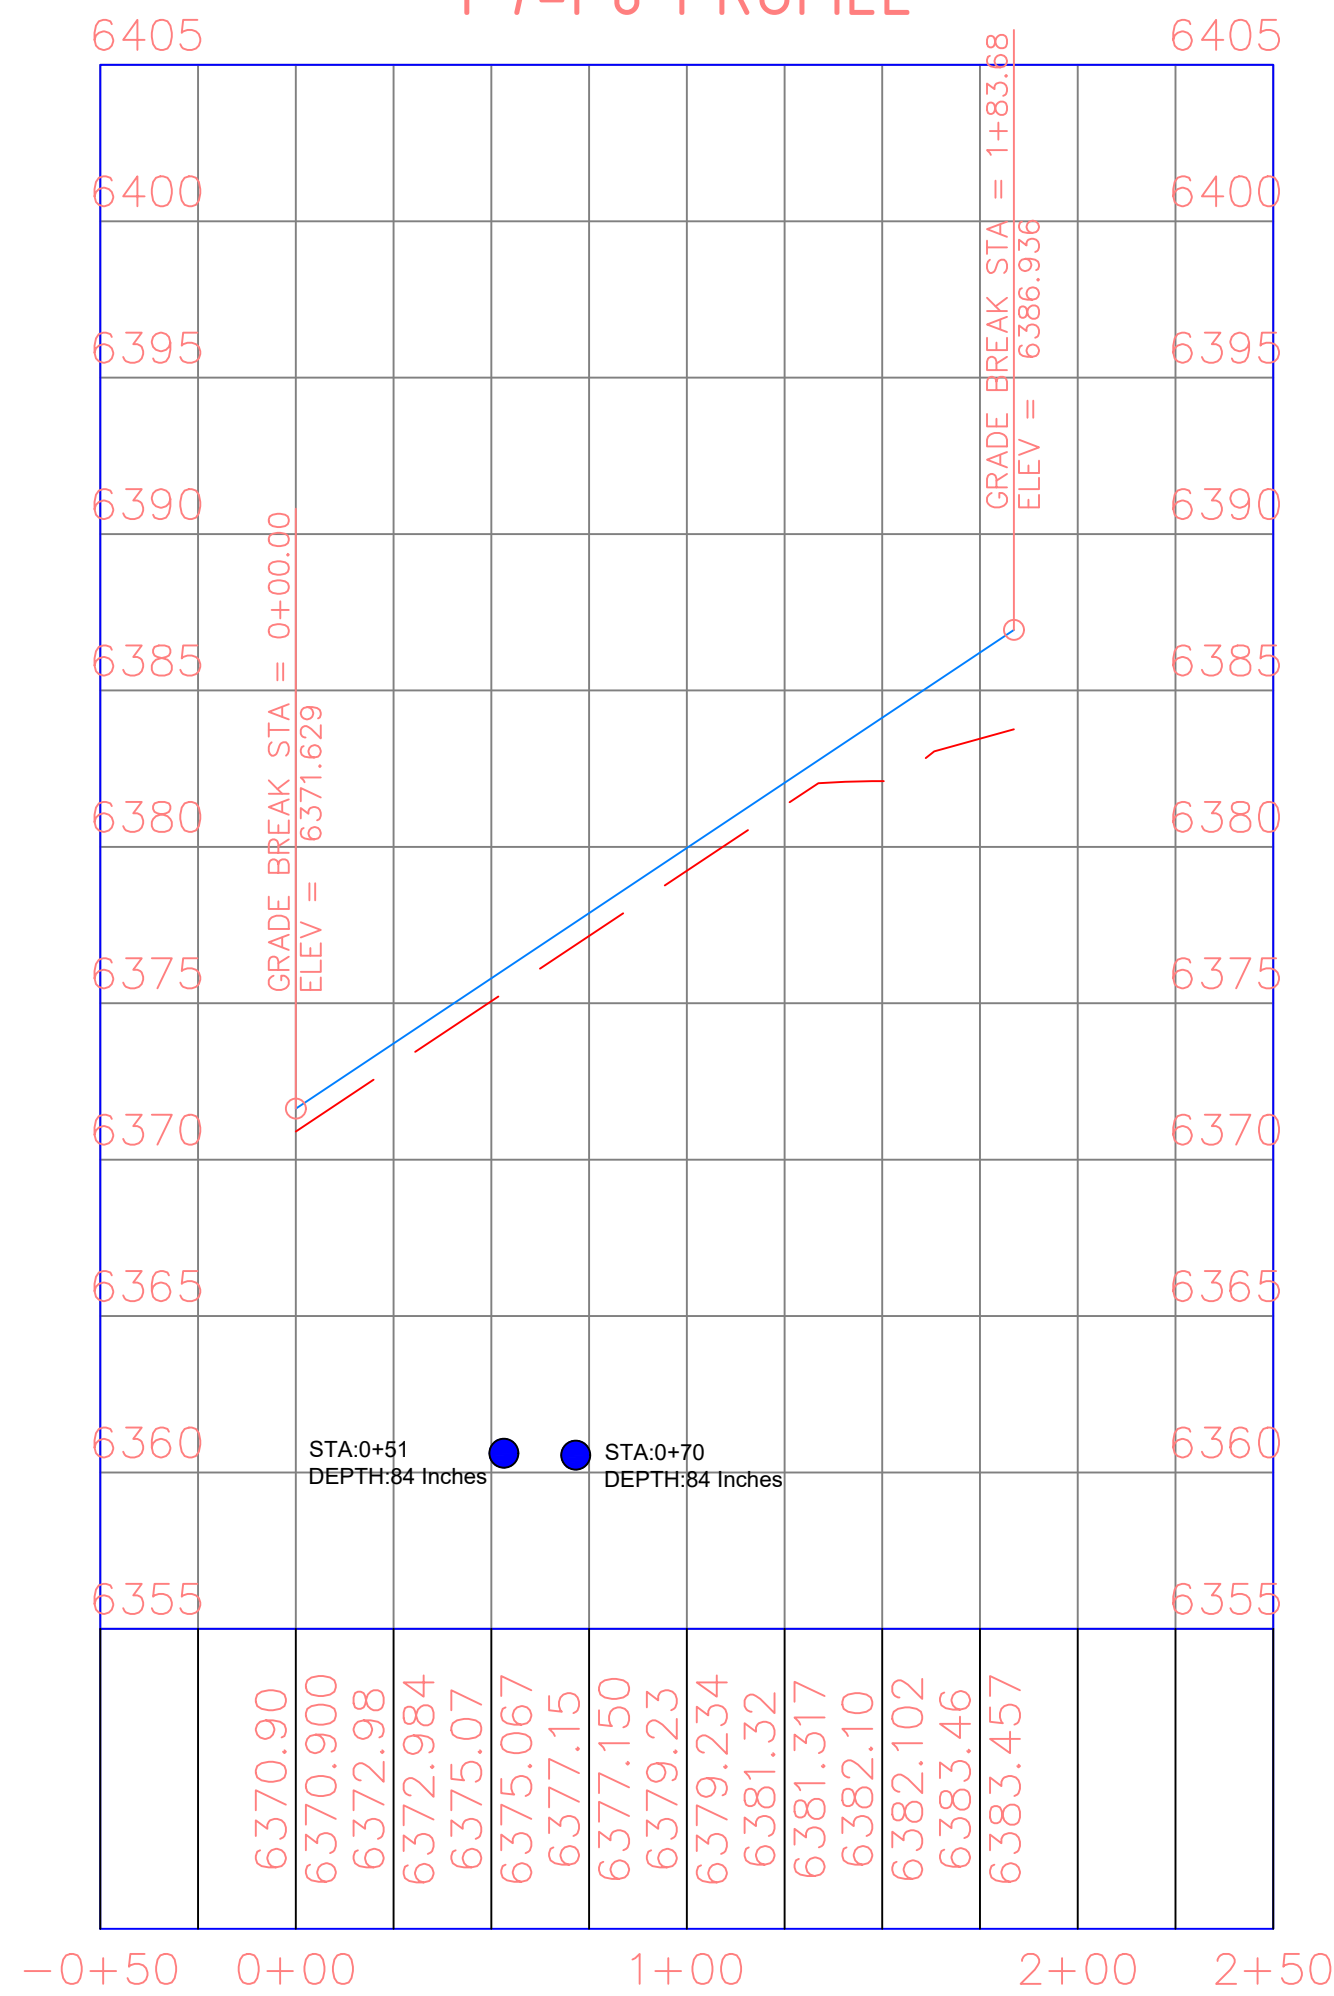

- WATER
- STORM
- EXISTING GROUND (EG)
- PROPOSED BORE

PLAN AND PROFILE COACHLINE RD

S.NO	POTHOLE NO	UTILITY TYPE	SIZE
7	P7	WATER	12"
7	P8	WATER	6"

General Notes

- ALL UTILITY LOCATIONS ARE APPROXIMATE AND THE CONTRACTOR IS RESPONSIBLE FOR IDENTIFYING EXACT LOCATIONS PRIOR TO INITIATING WORK.
- CONTRACTOR SHALL FIELD VERIFY ROW WIDTH PRIOR TO INITIATING WORK.
- CONTRACTOR SHALL PROTECT AND MAINTAIN EXISTING SEWER AND STORM FACILITIES.
- CAUTION SERVICE LINES ARE NOT SHOWN ON PLAN.
- DISTURBED LANDSCAPING AS A RESULT OF CONSTRUCTION MUST BE RESTORED TO EXISTING CONDITION OR BETTER.
- ANY CONCRETE PAVEMENT, CURB AND GUTTER, AND SIDEWALK DISTURBED DURING CONSTRUCTION WILL REQUIRE FULL PANEL REPLACEMENT.

metronet

CYIENT

CALL 811 BEFORE YOU DIG.
COLORADO TOLL FREE
800-922-1987

Firm Name and Address

Project Name and Address

COCR035



Project
COCR035

Date
25-03-206

Scale
1" = 50'


Sheet

31

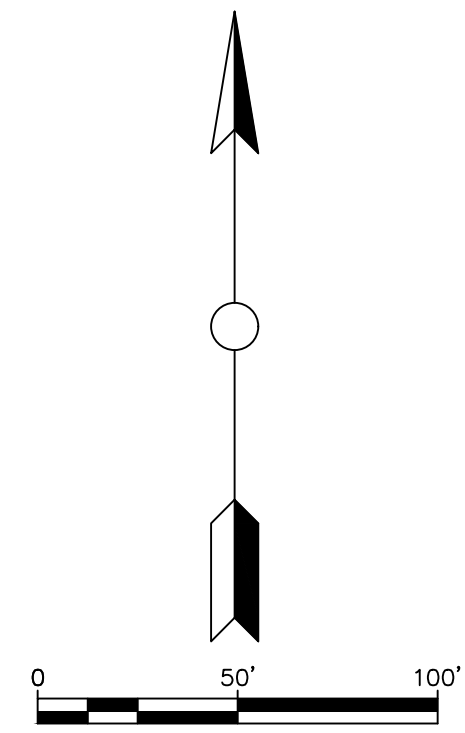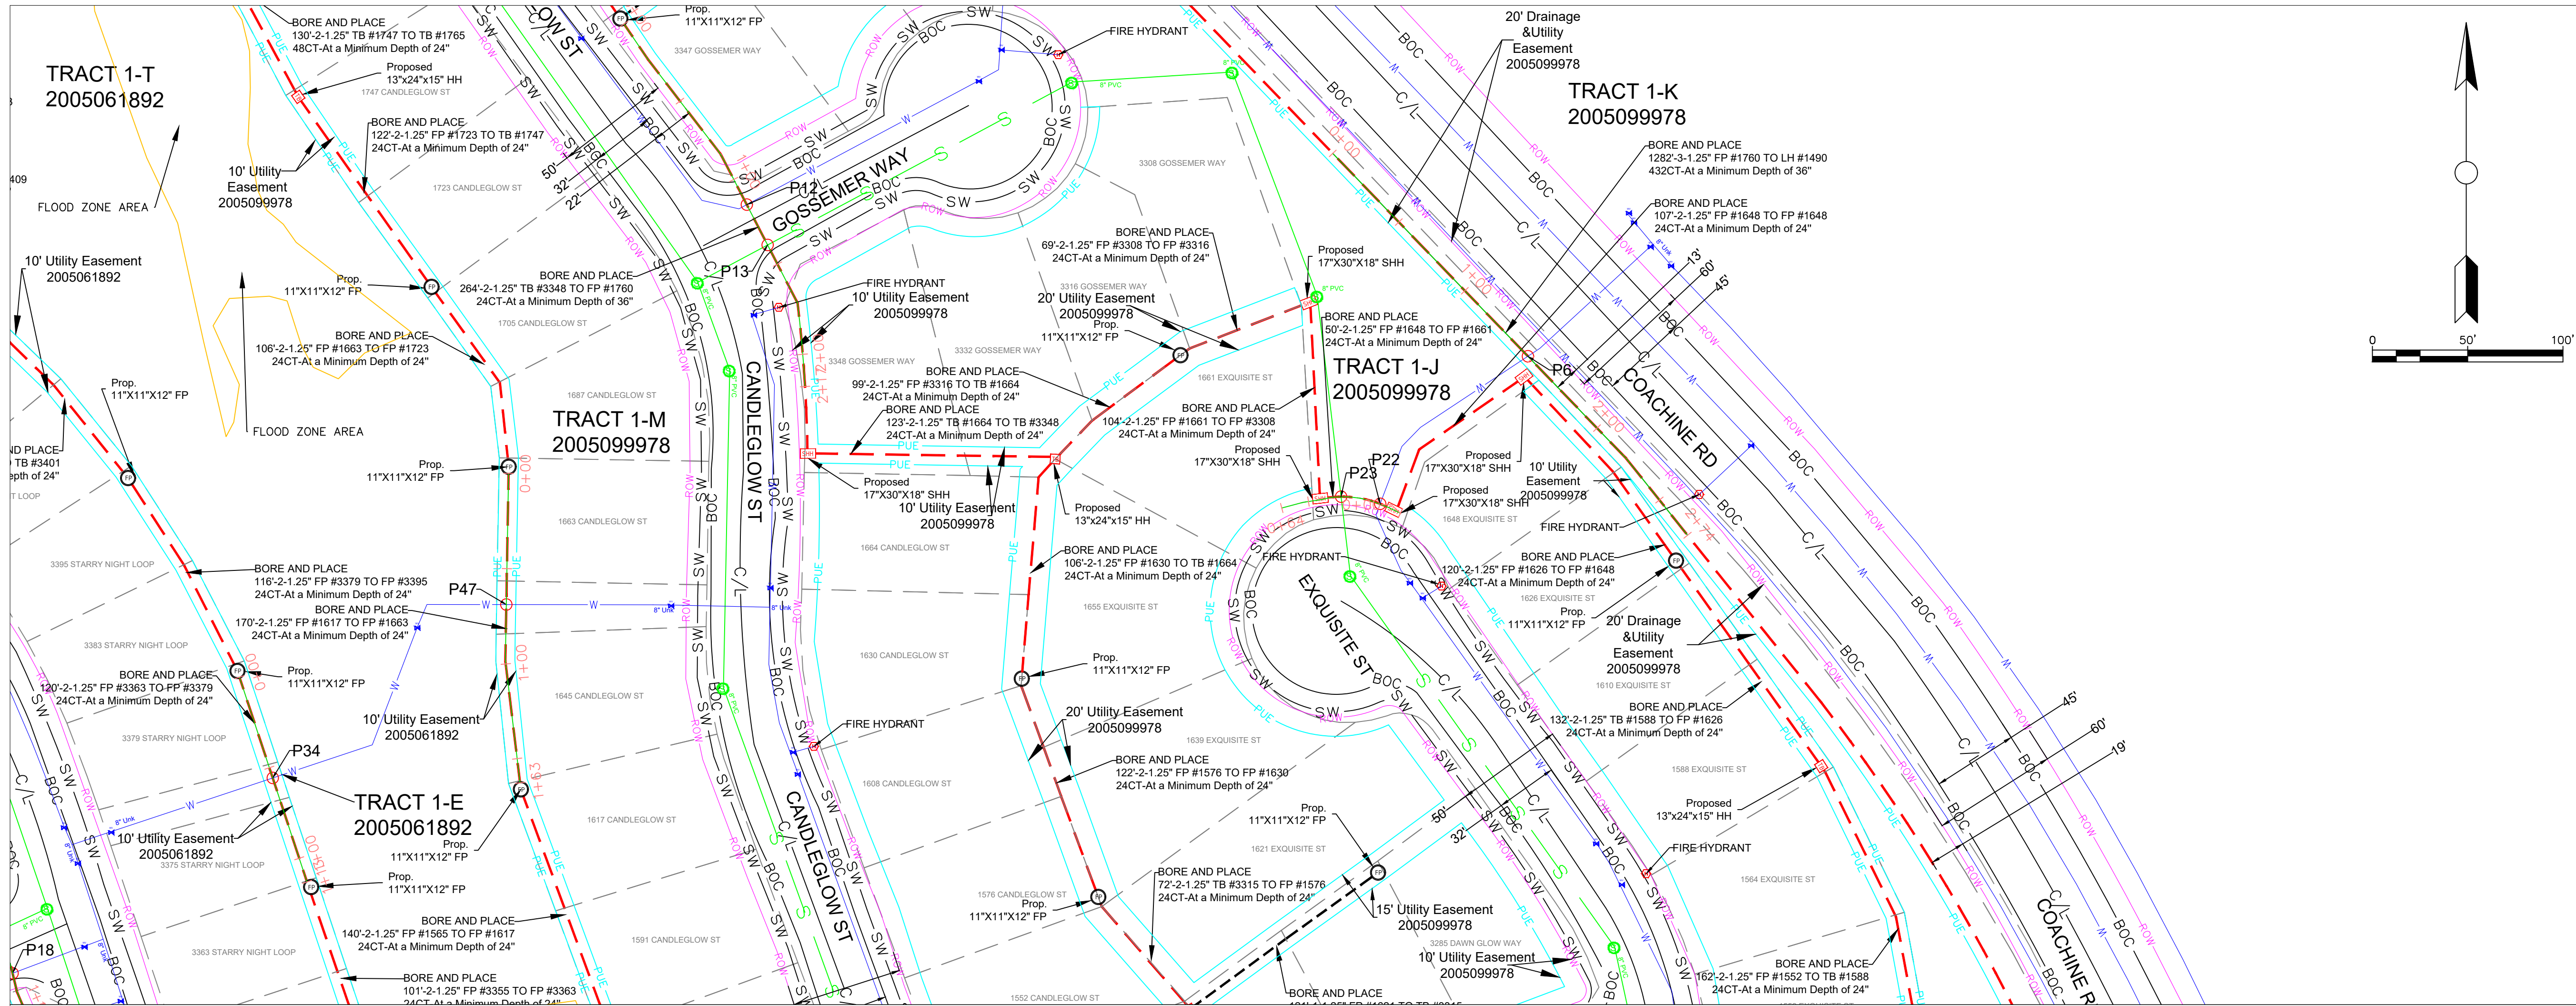

- General Notes
1. ALL UTILITY LOCATIONS ARE APPROXIMATE AND THE CONTRACTOR IS RESPONSIBLE FOR IDENTIFYING EXACT LOCATIONS PRIOR TO INITIATING WORK.
 2. CONTRACTOR SHALL FIELD VERIFY ROW WIDTH PRIOR TO INITIATING WORK.
 3. CONTRACTOR SHALL PROTECT AND MAINTAIN EXISTING SEWER AND STORM FACILITIES.
 4. CAUTION SERVICE LINES ARE NOT SHOWN ON PLAN.
 5. DISTURBED LANDSCAPING AS A RESULT OF CONSTRUCTION MUST BE RESTORED TO EXISTING CONDITION OR BETTER.
 6. ANY CONCRETE PAVEMENT, CURB AND GUTTER, AND SIDEWALK DISTURBED DURING CONSTRUCTION WILL REQUIRE FULL PANEL REPLACEMENT.

P22-P23 PROFILE

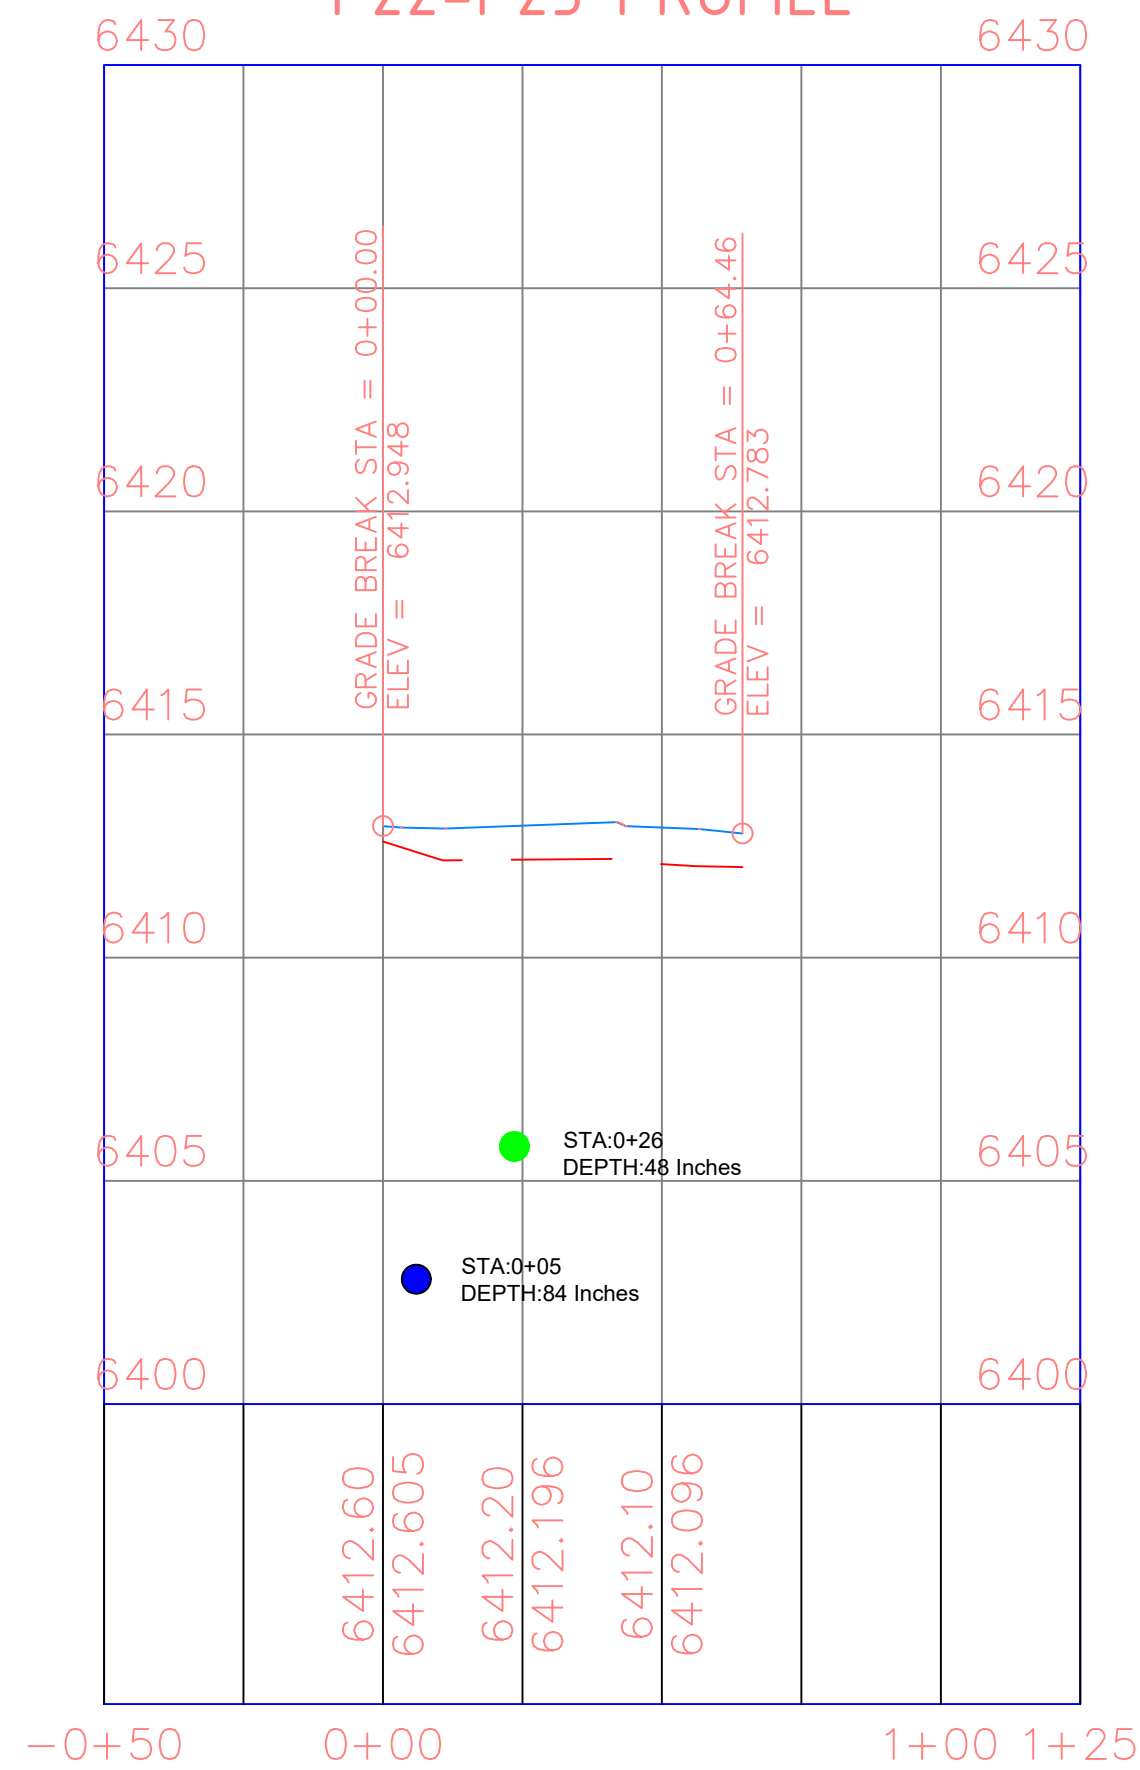

PLAN AND PROFILE
EXQUISITE ST

S.NO	POTHOLE NO	UTILITY TYPE	SIZE
8	P22	WATER	8"
8	P23	SEWER	8"

- WATER
- STORM
- EXISTING GROUND (EG)
- - - PROPOSED BORE

metronet

CYIENT



CALL 811 BEFORE YOU DIG.
COLORADO TOLL FREE
800-922-1987

No.	Revision/Issue	Date

Firm Name and Address

Project Name and Address
COCR035

Project COCR035	Sheet 32
Date 25-03-206	
Scale 1" = 50'	

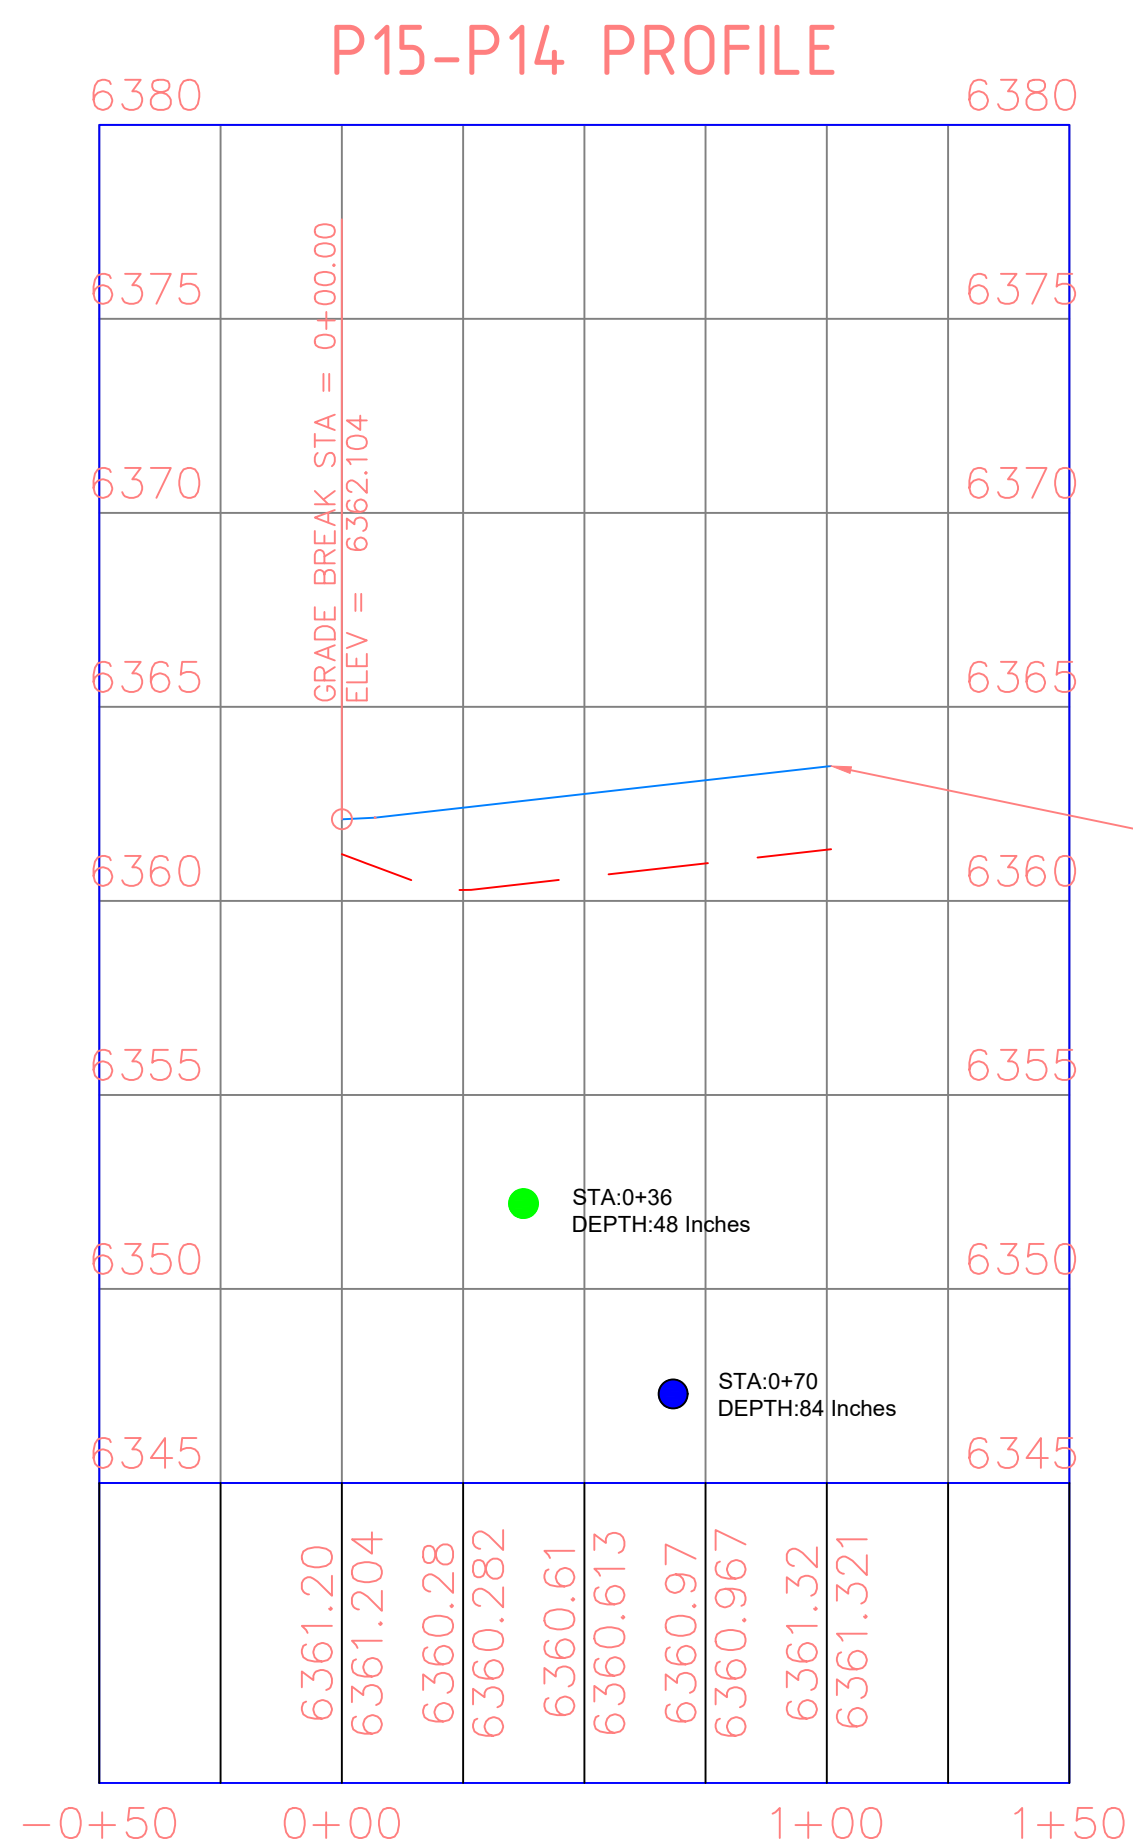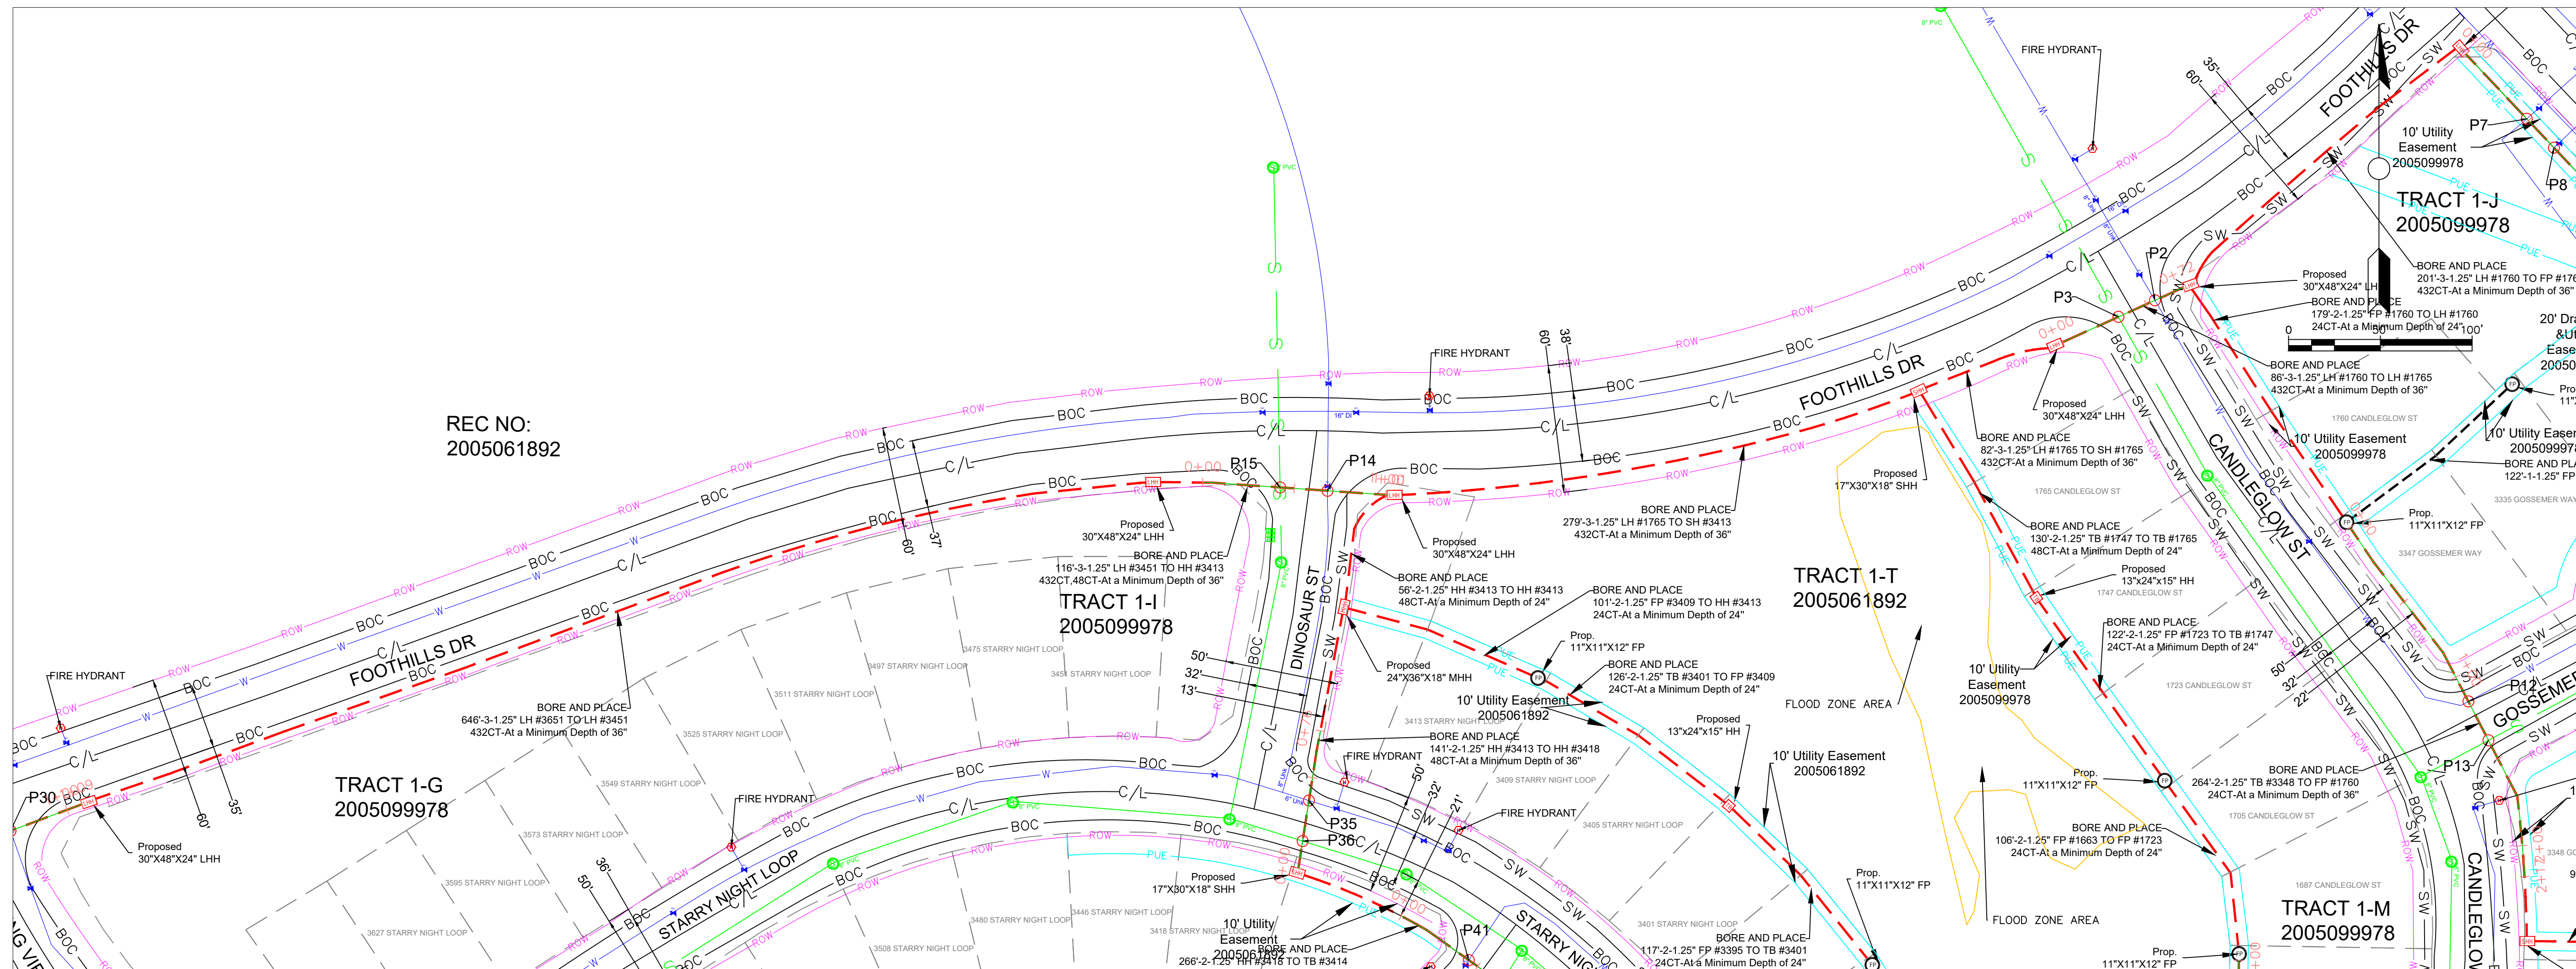

● WATER
● STORM
— EXISTING GROUND (EG)
--- PROPOSED BORE

PLAN AND PROFILE
DINOSAUR ST &
FOOTHILLS DR

S.NO	POTHOLE NO	UTILITY TYPE	SIZE
9	P14	WATER	8"
9	P15	SEWER	8"

General Notes

1. ALL UTILITY LOCATIONS ARE APPROXIMATE AND THE CONTRACTOR IS RESPONSIBLE FOR IDENTIFYING EXACT LOCATIONS PRIOR TO INITIATING WORK.
2. CONTRACTOR SHALL FIELD VERIFY ROW WIDTH PRIOR TO INITIATING WORK.
3. CONTRACTOR SHALL PROTECT AND MAINTAIN EXISTING SEWER AND STORM FACILITIES.
4. CAUTION SERVICE LINES ARE NOT SHOWN ON PLAN.
5. DISTURBED LANDSCAPING AS A RESULT OF CONSTRUCTION MUST BE RESTORED TO EXISTING CONDITION OR BETTER.
6. ANY CONCRETE PAVEMENT, CURB AND GUTTER, AND SIDEWALK DISTURBED DURING CONSTRUCTION WILL REQUIRE FULL PANEL REPLACEMENT.

metronet

CYIENT

CALL 811 BEFORE YOU DIG.
COLORADO TOLL FREE
800-922-1987

No.	Revision/Issue	Date

Firm Name and Address

Project Name and Address
COCR035



Project
COCR035

Date
25-03-206

Scale
1" = 50'

Sheet

33

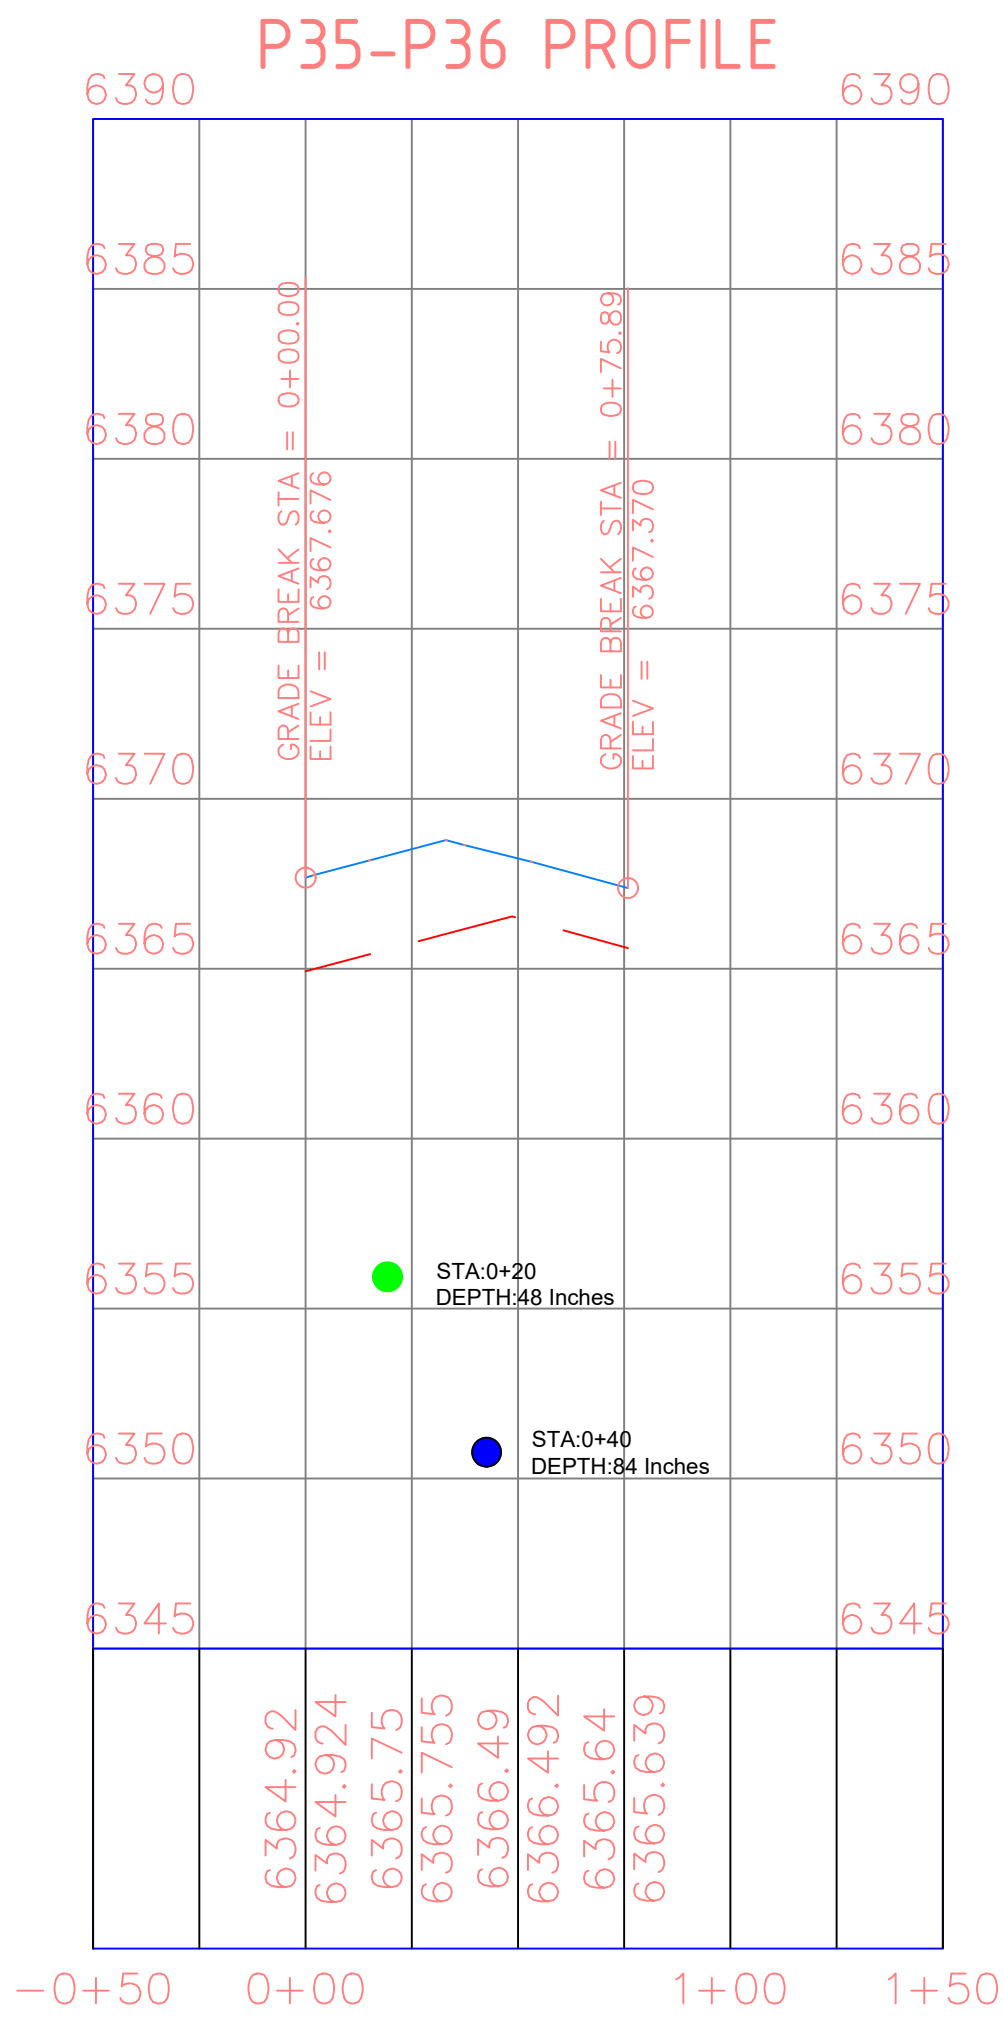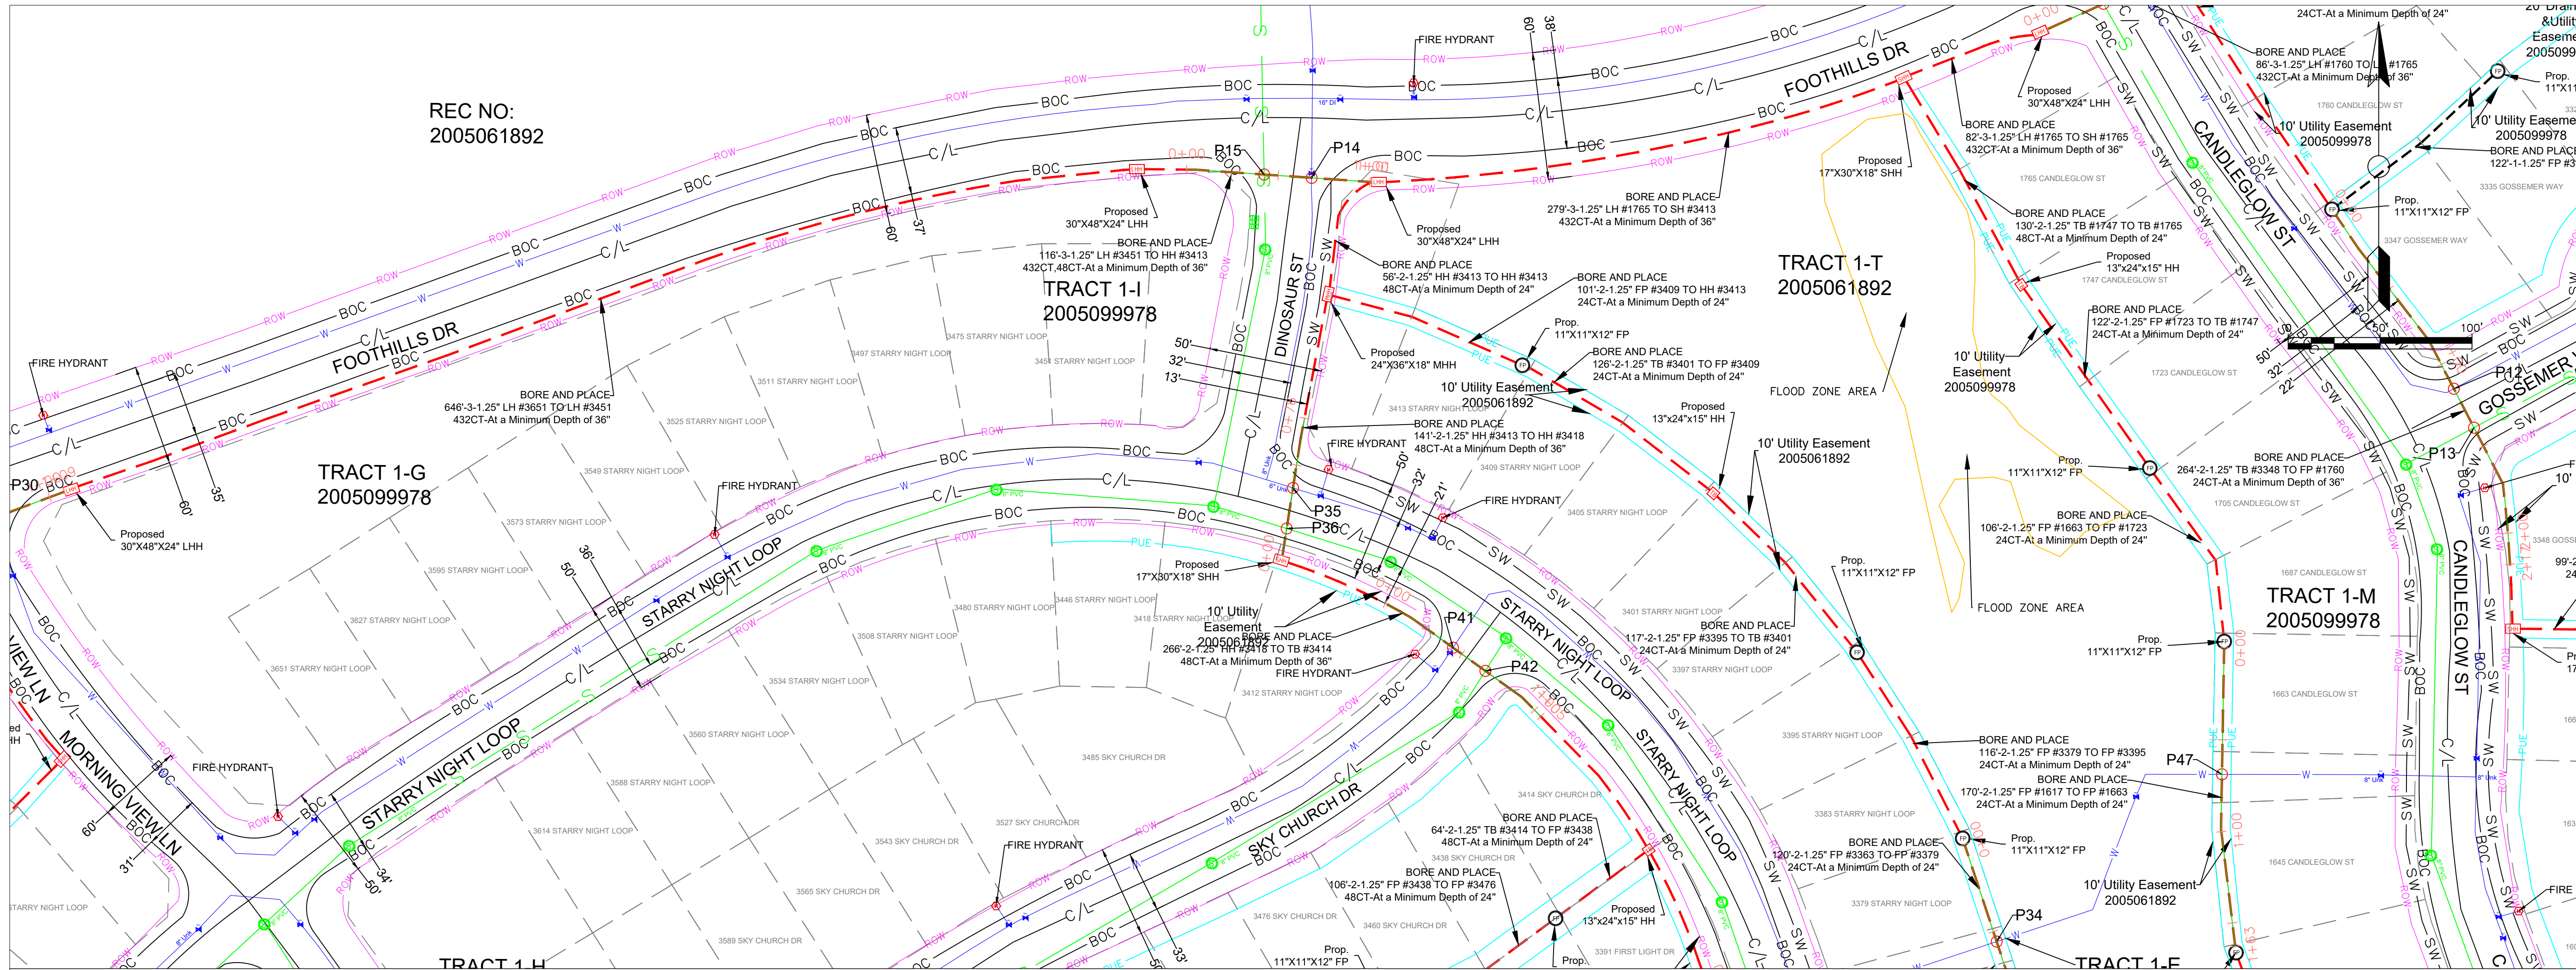

S.NO	POT HOLE NO	UTILITY TYPE	SIZE
10	P35	WATER	6"
10	P36	SEWER	8"

metronet

CYIENT


CALL 811 BEFORE YOU DIG.
COLORADO TOLL FREE
800-922-1987

No.	Revision/Issue	Date


Firm Name and Address

Project Name and Address
COCR035

Project COCR035	Sheet 34
Date 25-03-206	
Scale 1" = 50'	

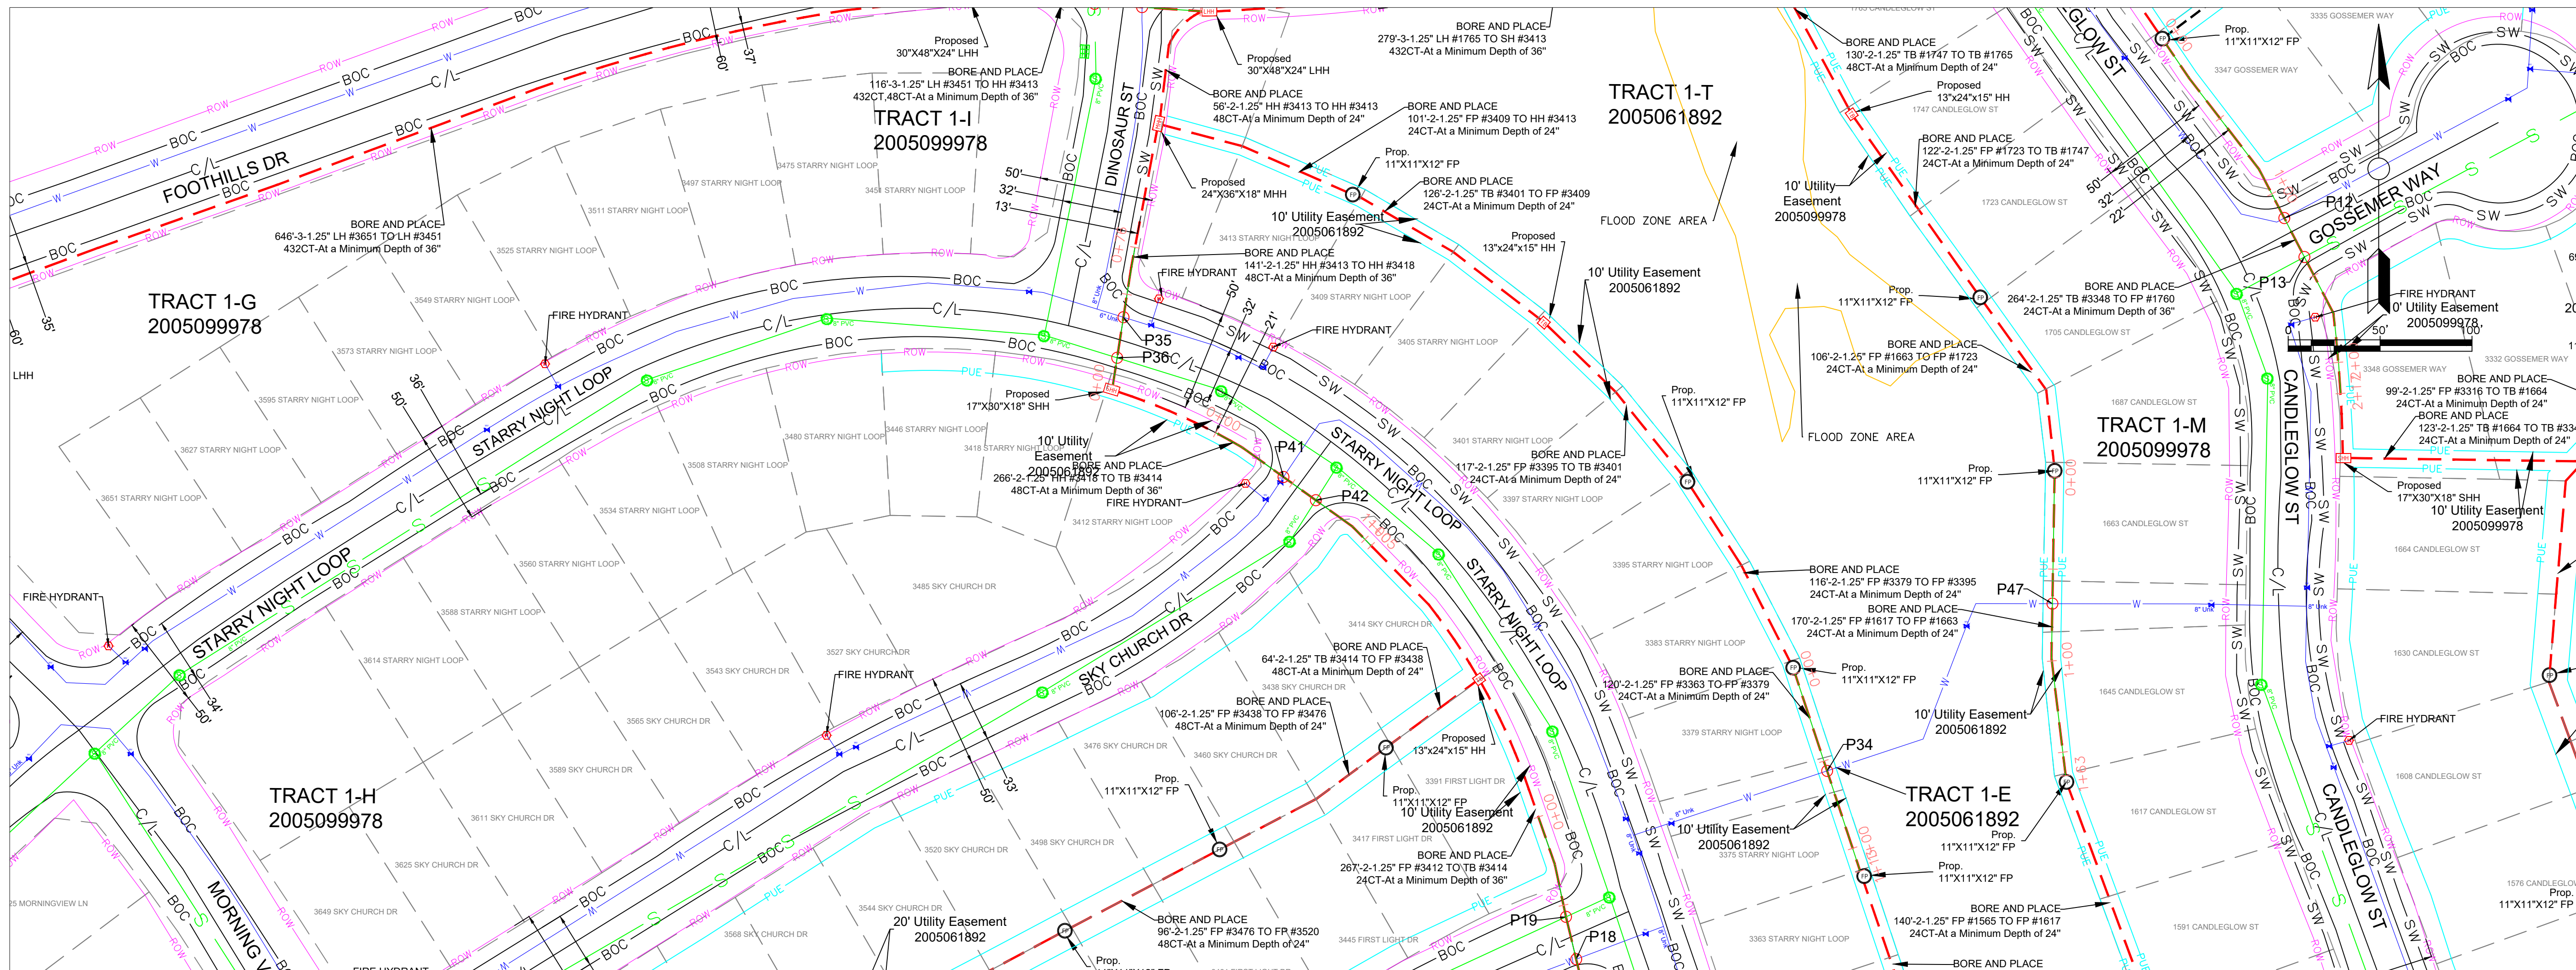

P41-P42 PROFILE

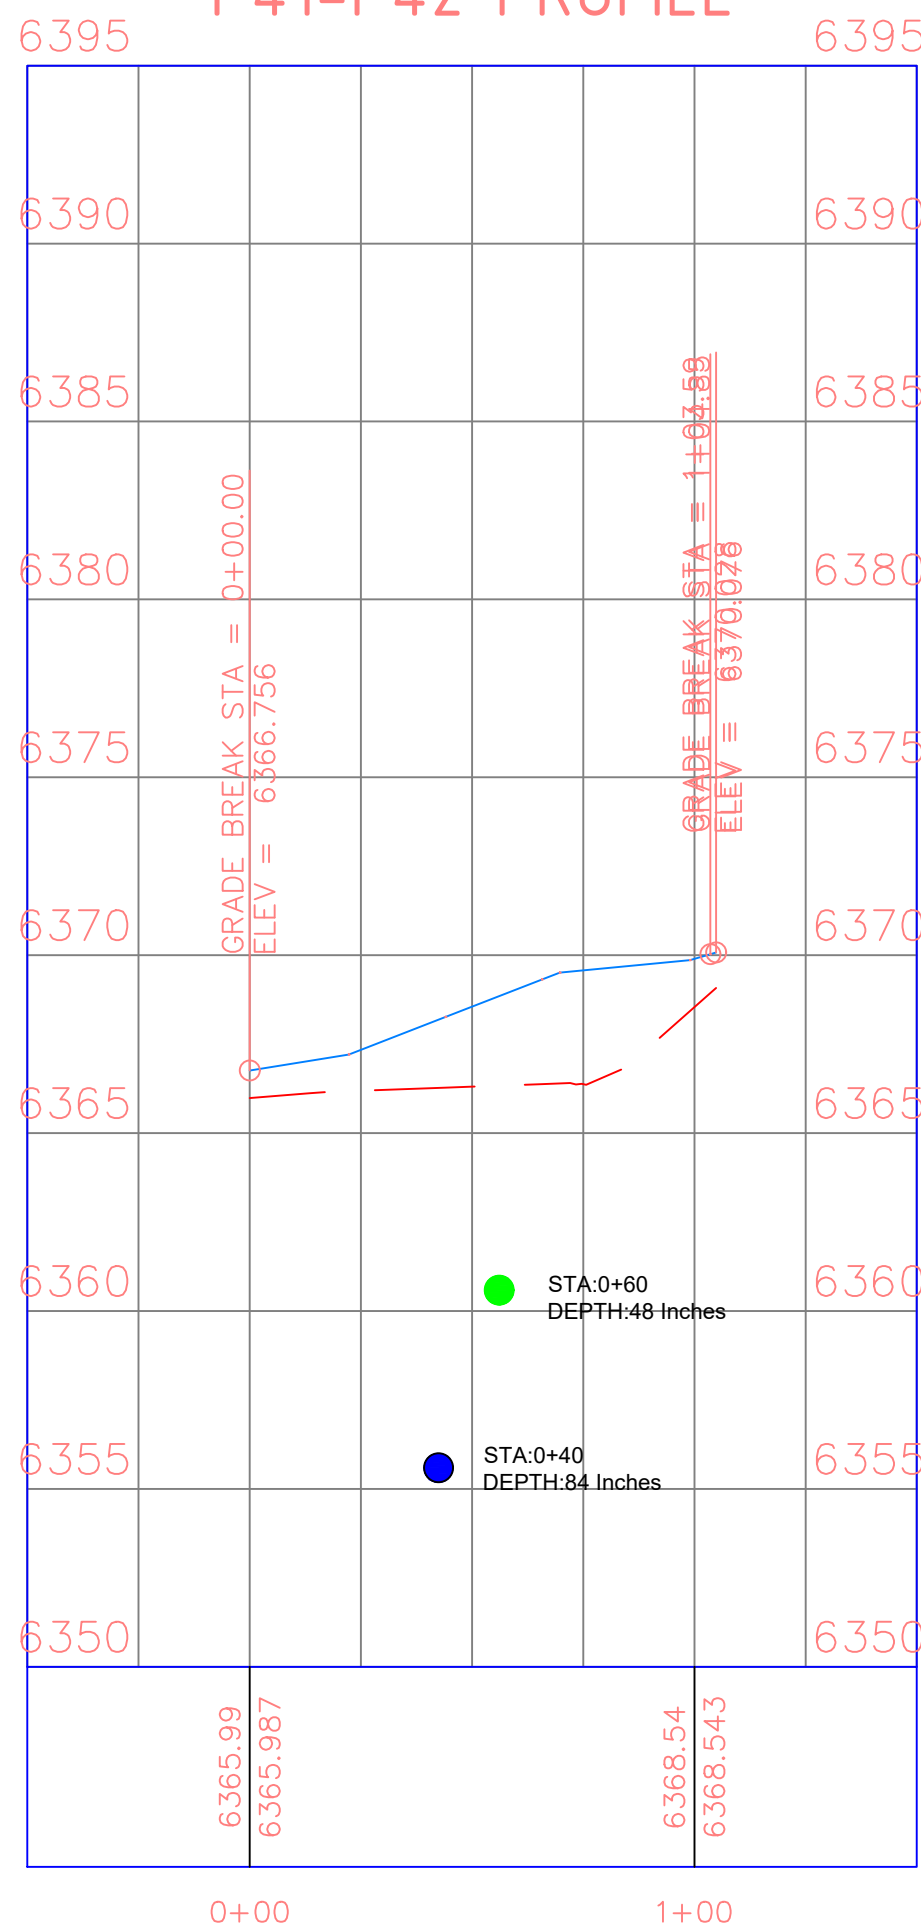

- WATER
- STORM
- EXISTING GROUND (EG)
- - - PROPOSED BORE

PLAN AND PROFILE
STARRY NIGHTH LOOP
& SKY CHURCH DR

S.NO	POTHOLE NO	UTILITY TYPE	SIZE
11	P41	WATER	8"
11	P42	SEWER	8"

General Notes

1. ALL UTILITY LOCATIONS ARE APPROXIMATE AND THE CONTRACTOR IS RESPONSIBLE FOR IDENTIFYING EXACT LOCATIONS PRIOR TO INITIATING WORK.
2. CONTRACTOR SHALL FIELD VERIFY ROW WIDTH PRIOR TO INITIATING WORK.
3. CONTRACTOR SHALL PROTECT AND MAINTAIN EXISTING SEWER AND STORM FACILITIES.
4. CAUTION SERVICE LINES ARE NOT SHOWN ON PLAN.
5. DISTURBED LANDSCAPING AS A RESULT OF CONSTRUCTION MUST BE RESTORED TO EXISTING CONDITION OR BETTER.
6. ANY CONCRETE PAVEMENT, CURB AND GUTTER, AND SIDEWALK DISTURBED DURING CONSTRUCTION WILL REQUIRE FULL PANEL REPLACEMENT.

metronet

CYIENT

CALL 811 BEFORE YOU DIG.
COLORADO TOLL FREE
800-922-1987

No.	Revision/Issue	Date

Firm Name and Address

Project Name and Address

COCR035


Project COCR035

Date 25-03-206

Scale 1" = 50'

Sheet

35

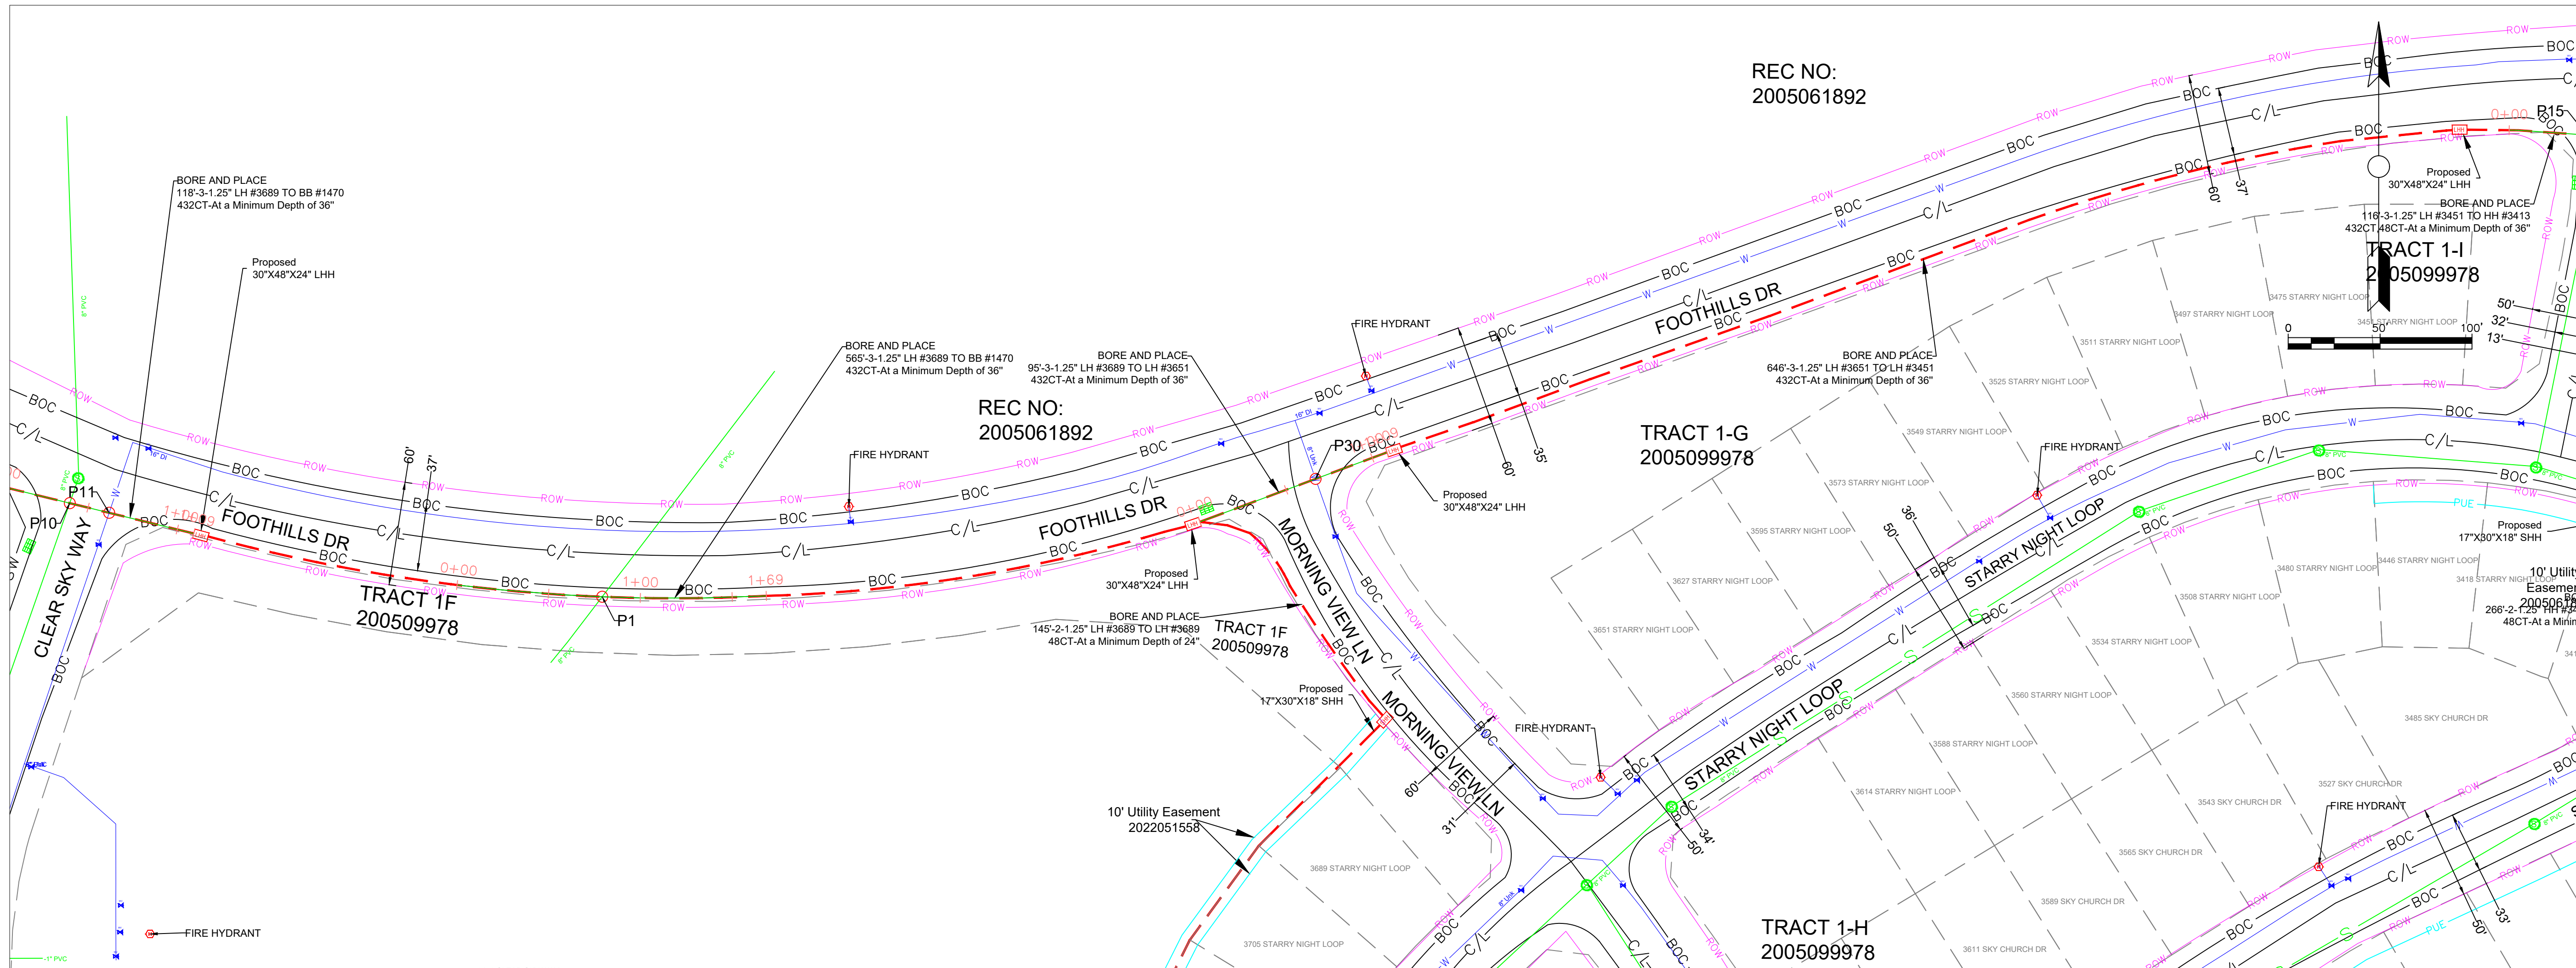


REC NO:
2005061892

REC NO:
2005061892

TRACT 1-G
2005099978

TRACT 1-H
2005099978

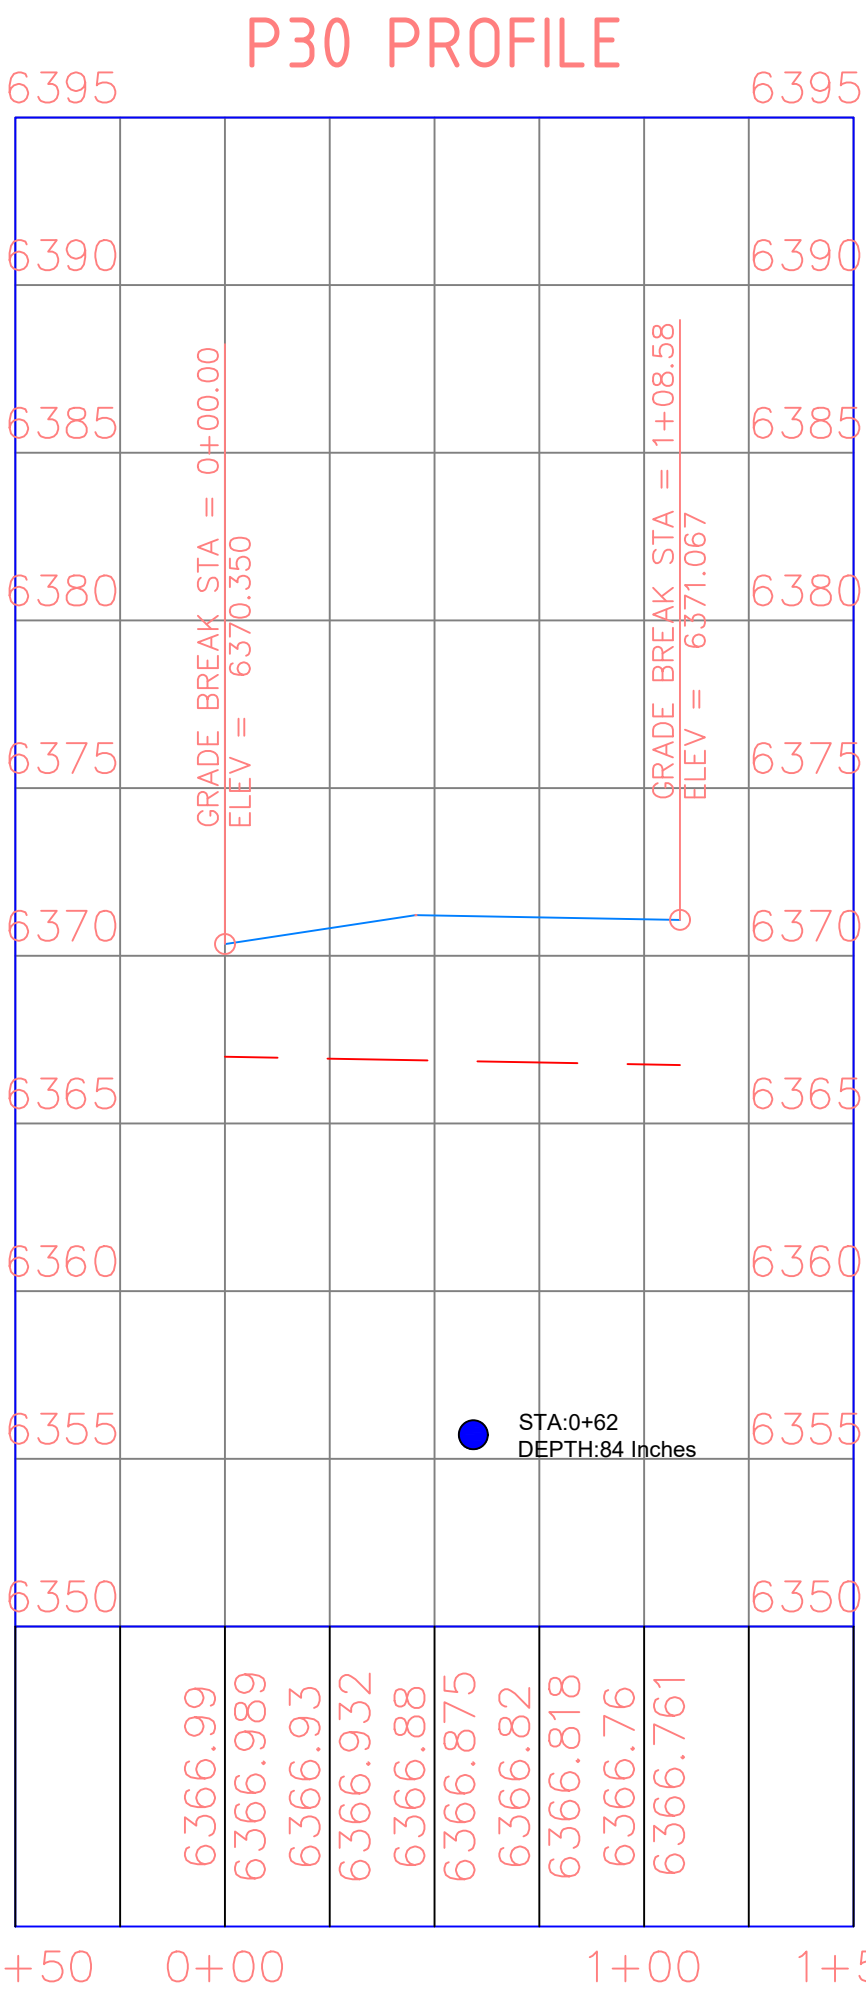

PLAN AND PROFILE
MORNING VIWE LN &
FOOTHILLS DR

S.NO	POT HOLE NO	UTILITY TYPE	SIZE
12	P30	WATER	8"

- WATER
- STORM
- EXISTING GROUND (EG)
- - - PROPOSED BORE

metronet

CYIENT

CALL 811 BEFORE YOU DIG.
COLORADO TOLL FREE
800-922-1987

Firm Name and Address

Project Name and Address
COCR035

Project
COCR035

Date
25-03-206



Scale
1" = 50'

Sheet

36

General Notes

1. ALL UTILITY LOCATIONS ARE APPROXIMATE AND THE CONTRACTOR IS RESPONSIBLE FOR IDENTIFYING EXACT LOCATIONS PRIOR TO INITIATING WORK.
2. CONTRACTOR SHALL FIELD VERIFY ROW WIDTH PRIOR TO INITIATING WORK.
3. CONTRACTOR SHALL PROTECT AND MAINTAIN EXISTING SEWER AND STORM FACILITIES.
4. CAUTION SERVICE LINES ARE NOT SHOWN ON PLAN.
5. DISTURBED LANDSCAPING AS A RESULT OF CONSTRUCTION MUST BE RESTORED TO EXISTING CONDITION OR BETTER.
6. ANY CONCRETE PAVEMENT, CURB AND GUTTER, AND SIDEWALK DISTURBED DURING CONSTRUCTION WILL REQUIRE FULL PANEL REPLACEMENT.

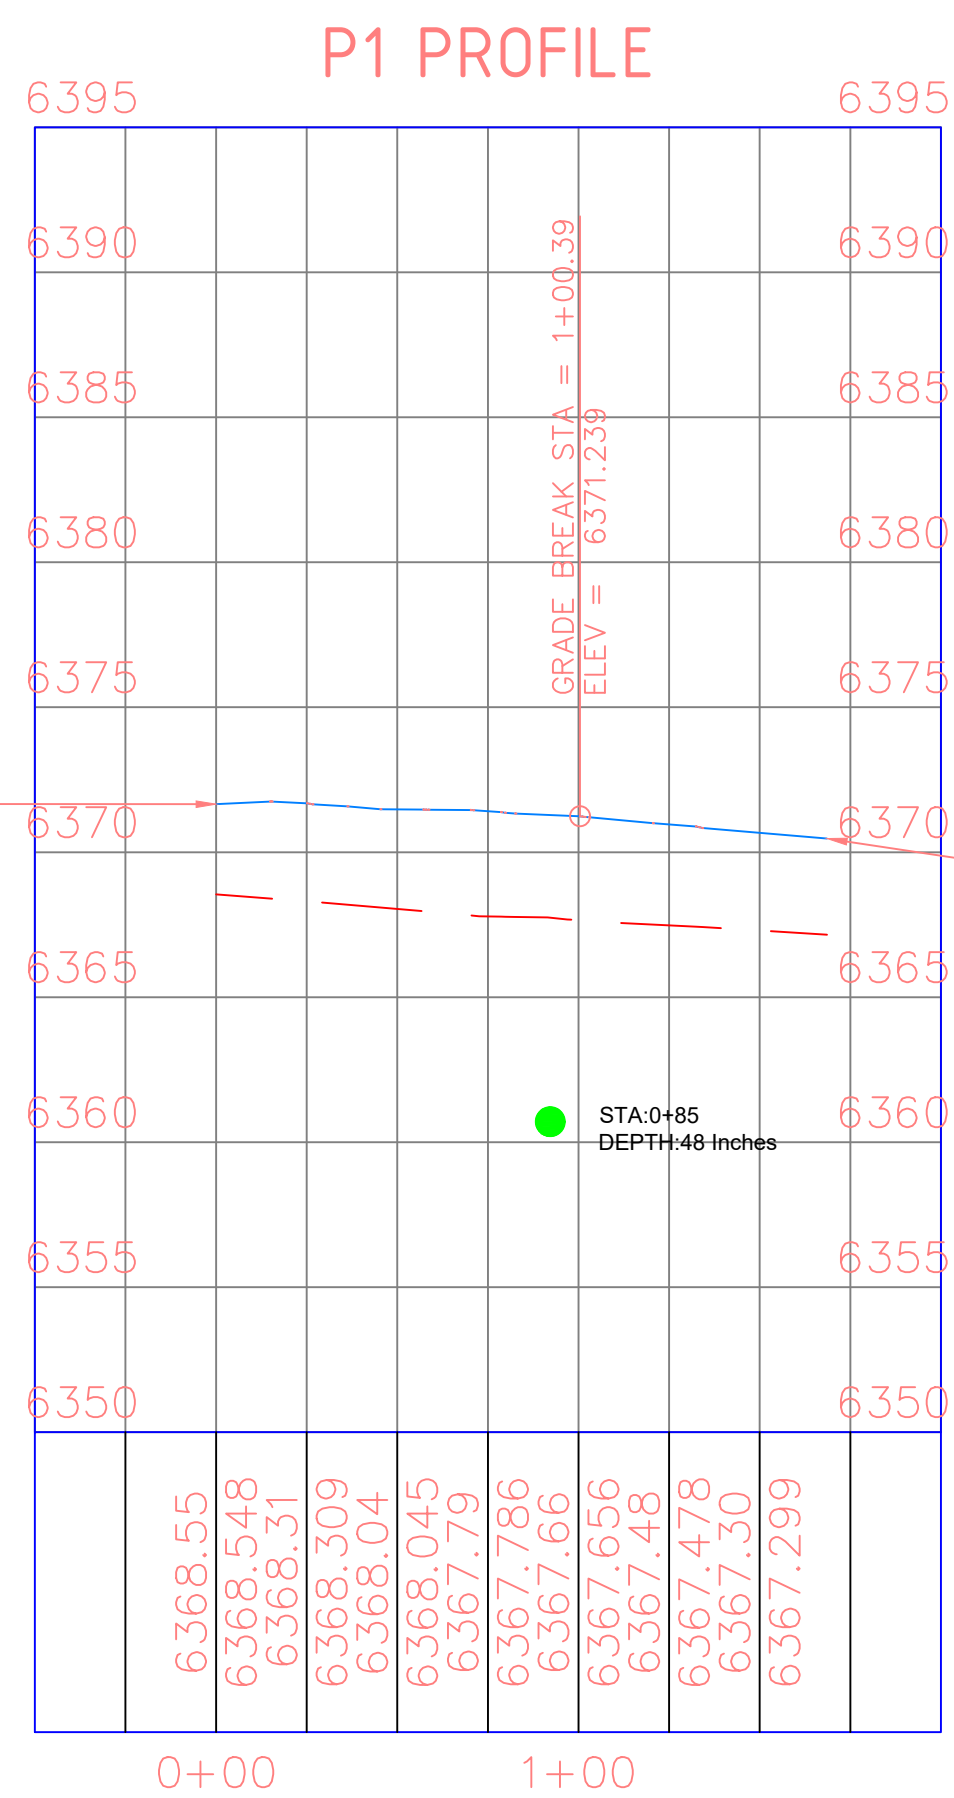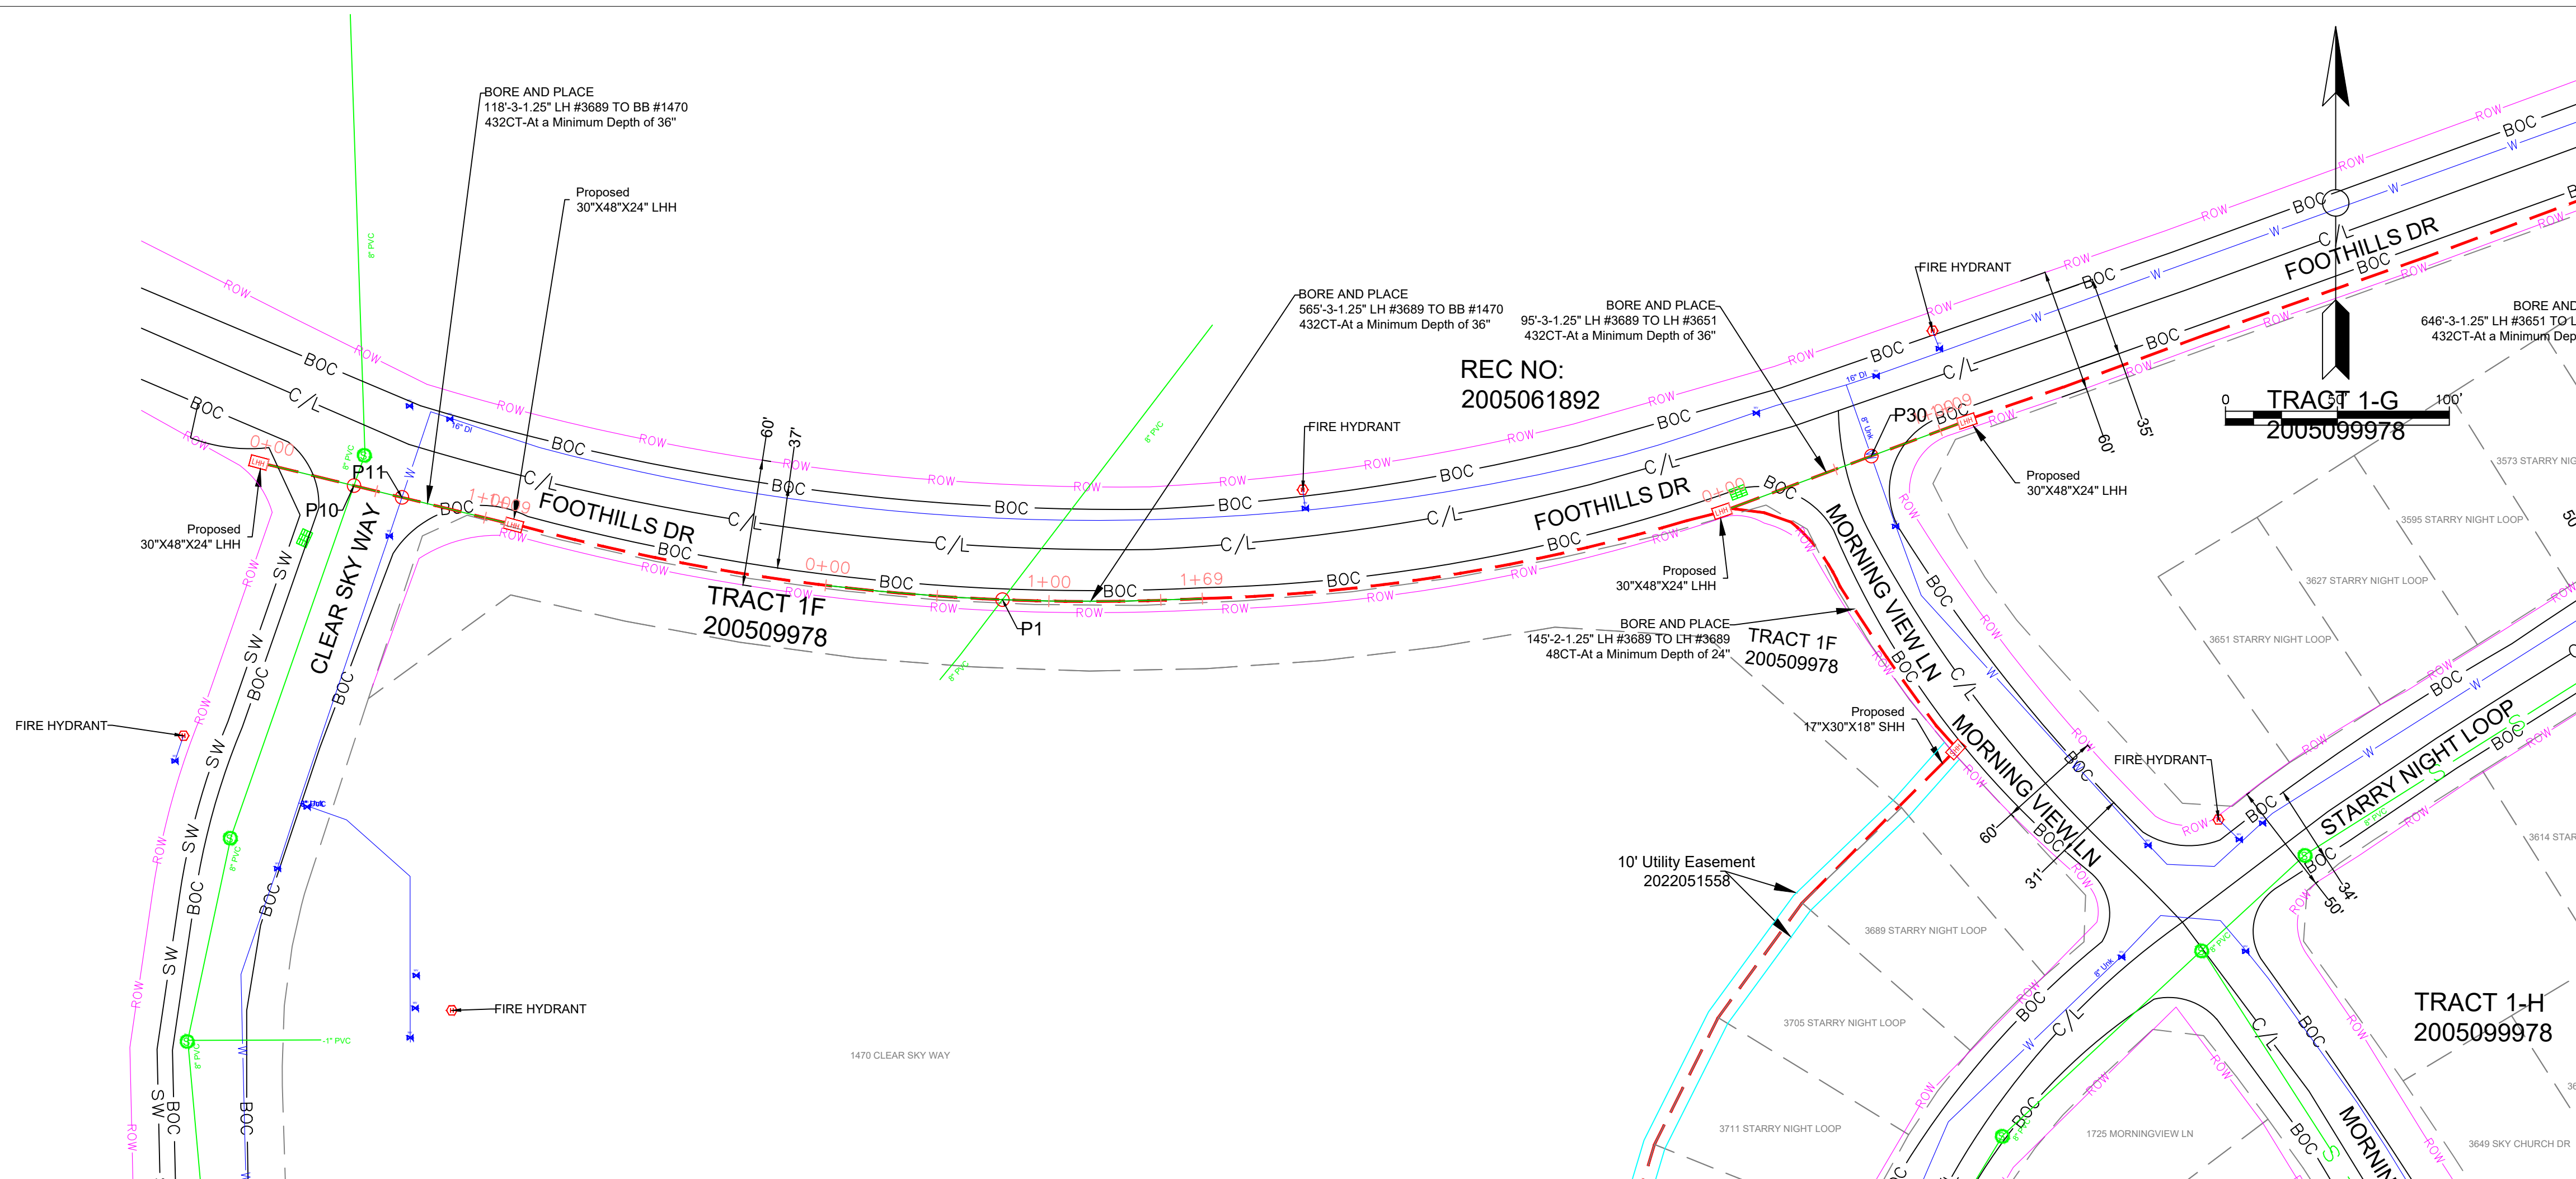

- WATER
- STORM
- EXISTING GROUND (EG)
- PROPOSED BORE

PLAN AND PROFILE FOOTHILLS DR

S.NO	POTHOLE NO	UTILITY TYPE	SIZE
13	P1	SEWER	8"

General Notes

- ALL UTILITY LOCATIONS ARE APPROXIMATE AND THE CONTRACTOR IS RESPONSIBLE FOR IDENTIFYING EXACT LOCATIONS PRIOR TO INITIATING WORK.
- CONTRACTOR SHALL FIELD VERIFY ROW WIDTH PRIOR TO INITIATING WORK.
- CONTRACTOR SHALL PROTECT AND MAINTAIN EXISTING SEWER AND STORM FACILITIES.
- CAUTION SERVICE LINES ARE NOT SHOWN ON PLAN.
- DISTURBED LANDSCAPING AS A RESULT OF CONSTRUCTION MUST BE RESTORED TO EXISTING CONDITION OR BETTER.
- ANY CONCRETE PAVEMENT, CURB AND GUTTER, AND SIDEWALK DISTURBED DURING CONSTRUCTION WILL REQUIRE FULL PANEL REPLACEMENT.

metronet

CYIENT

CALL 811 BEFORE YOU DIG.
COLORADO TOLL FREE
800-922-1987

No.	Revision/Issue	Date

Firm Name and Address

Project Name and Address

COCR035



Project COCR035

Date 25-03-206

Scale 1" = 50'

Sheet

37

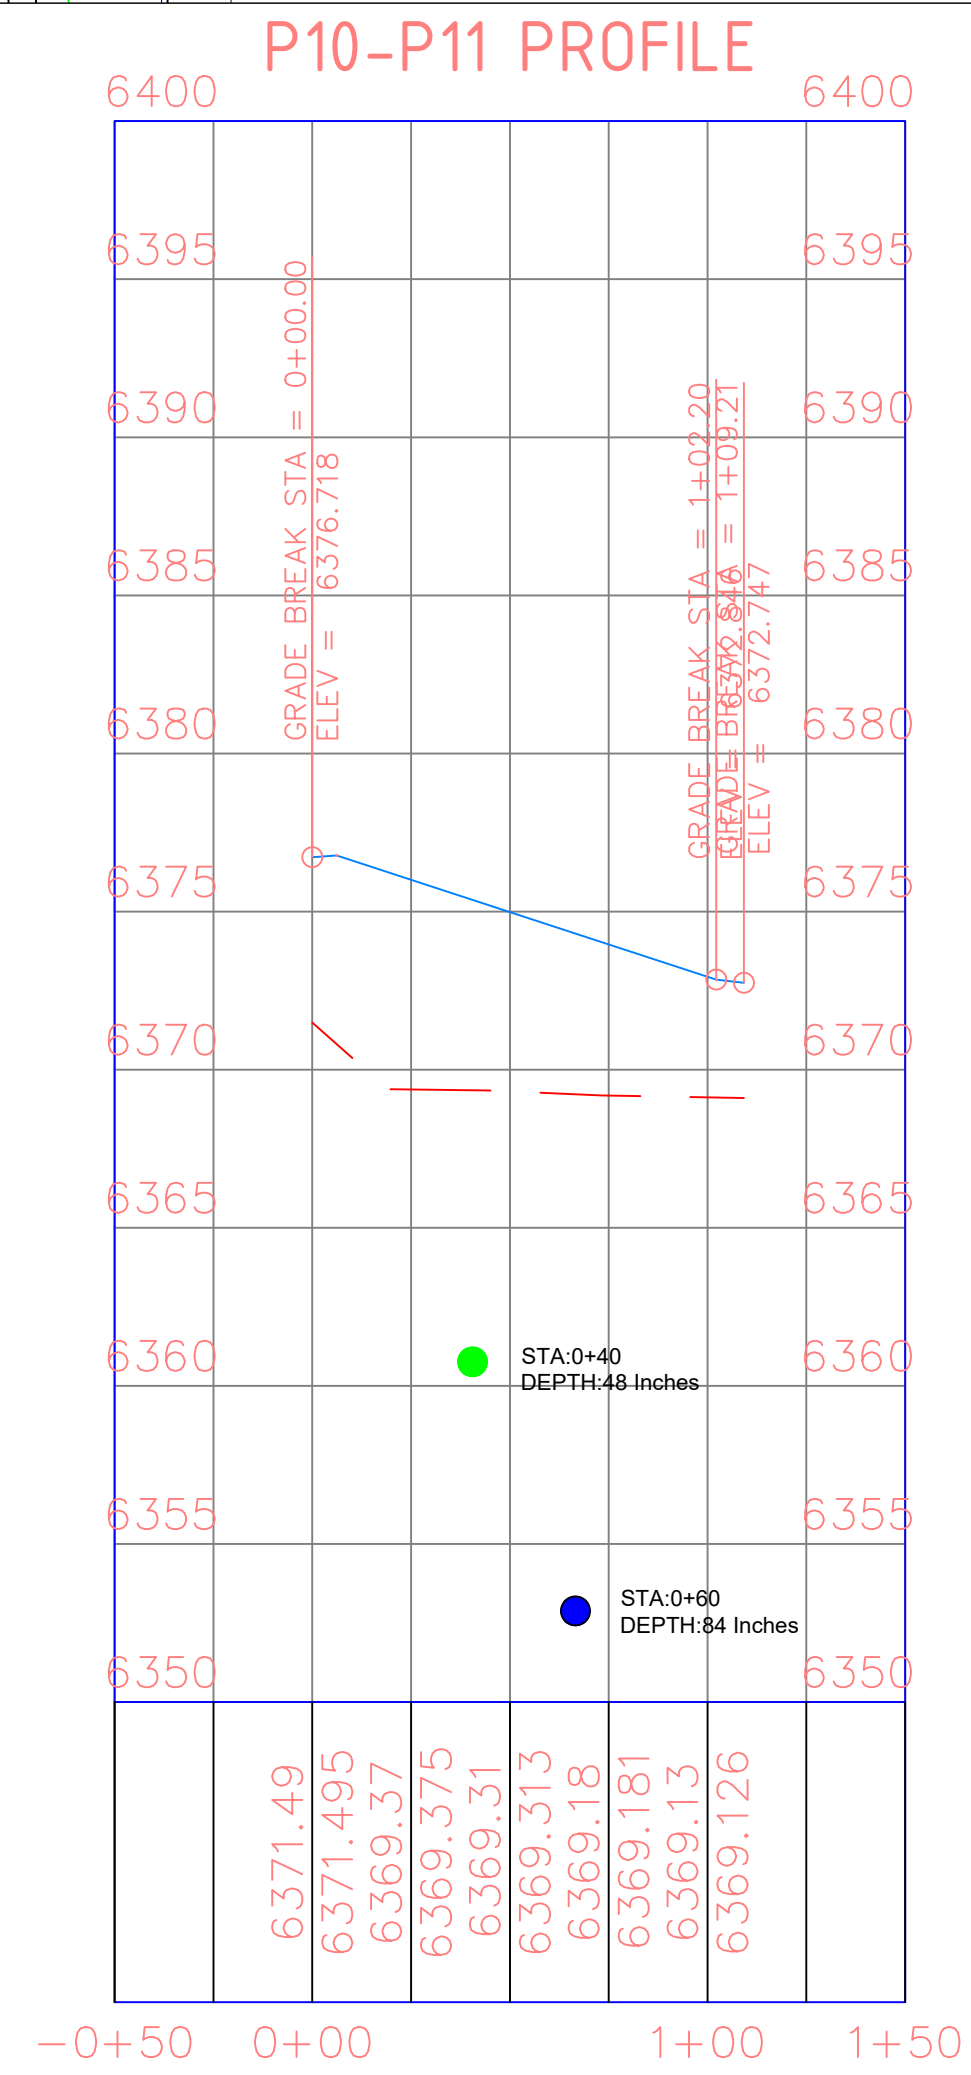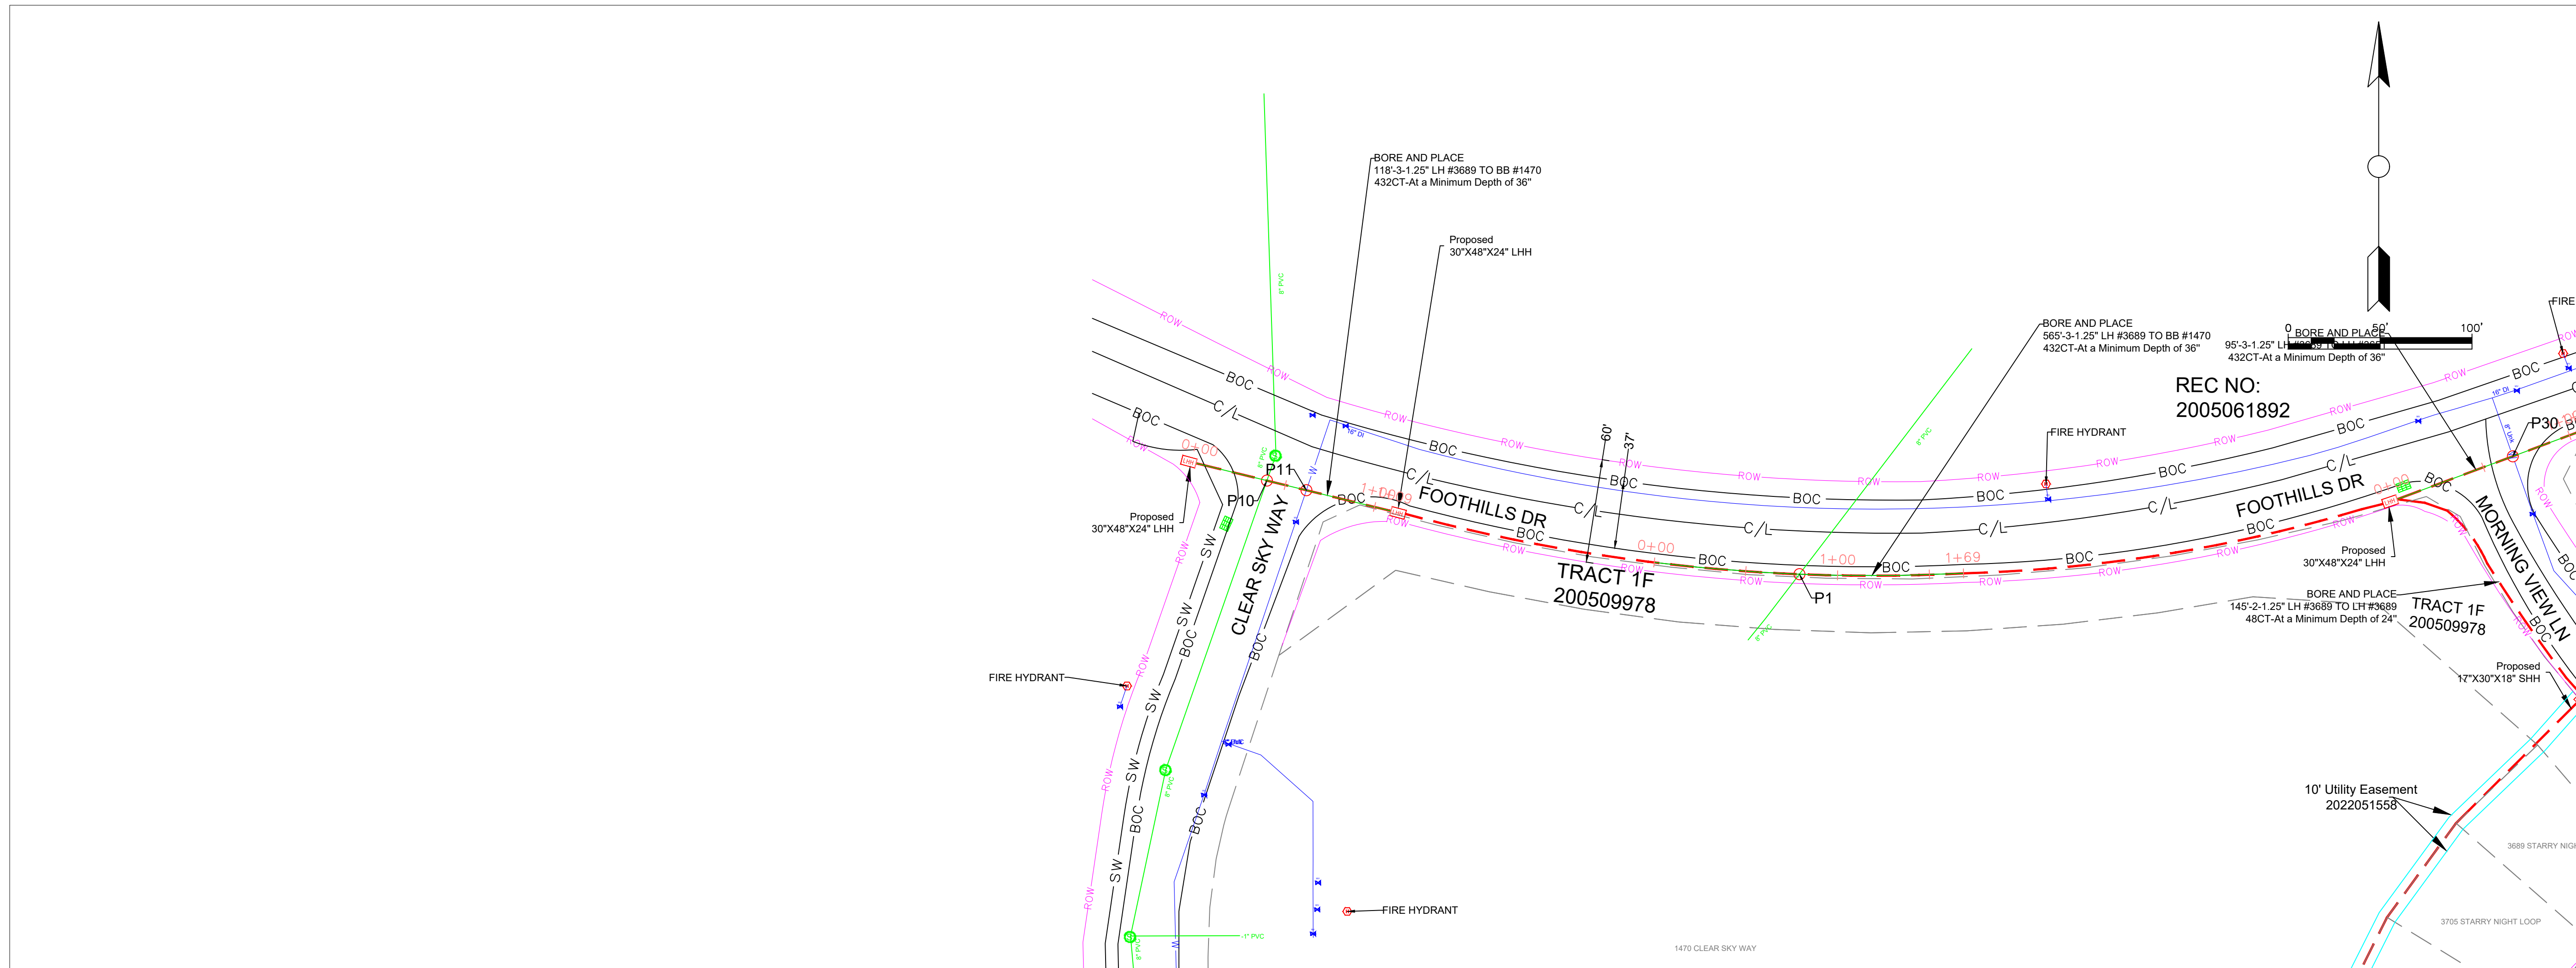

● WATER
● STORM
— EXISTING GROUND (EG)
--- PROPOSED BORE

**PLAN AND PROFILE
CLEAR SKY WAY &
FOOTHILLS DR**

S.NO	POTHOLE NO	UTILITY TYPE	SIZE
14	P10	SEWER	8"
14	P11	WATER	8"



CALL 811 BEFORE YOU DIG.
COLORADO TOLL FREE
800-922-1987

No.	Revision/Issue	Date

Firm Name and Address



Project Name and Address

COCR035

Project	COCR035	Sheet	38
Date	25-03-206		
Scale	1" = 50'		

General Notes

1. ALL UTILITY LOCATIONS ARE APPROXIMATE AND THE CONTRACTOR IS RESPONSIBLE FOR IDENTIFYING EXACT LOCATIONS PRIOR TO INITIATING WORK.
2. CONTRACTOR SHALL FIELD VERIFY ROW WIDTH PRIOR TO INITIATING WORK.
3. CONTRACTOR SHALL PROTECT AND MAINTAIN EXISTING SEWER AND STORM FACILITIES.
4. CAUTION SERVICE LINES ARE NOT SHOWN ON PLAN.
5. DISTURBED LANDSCAPING AS A RESULT OF CONSTRUCTION MUST BE RESTORED TO EXISTING CONDITION OR BETTER.
6. ANY CONCRETE PAVEMENT, CURB AND GUTTER, AND SIDEWALK DISTURBED DURING CONSTRUCTION WILL REQUIRE FULL PANEL REPLACEMENT.

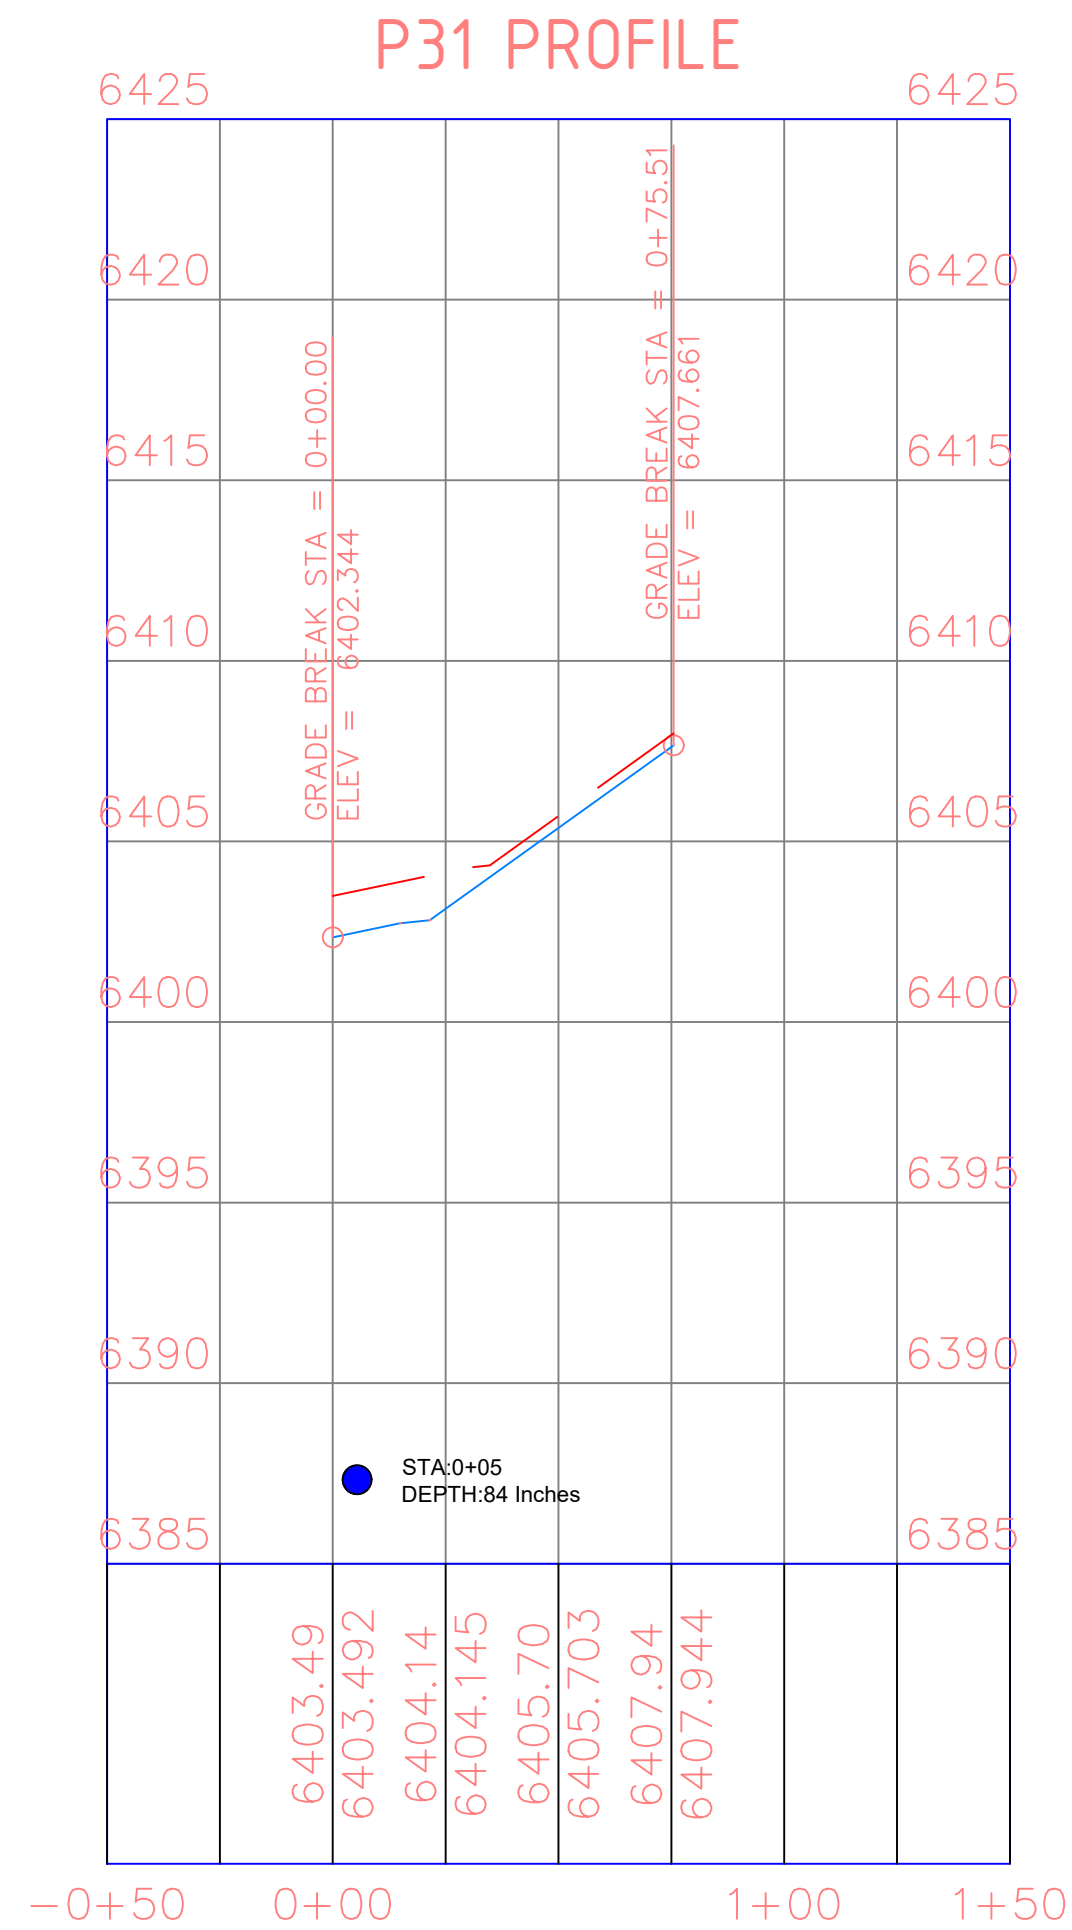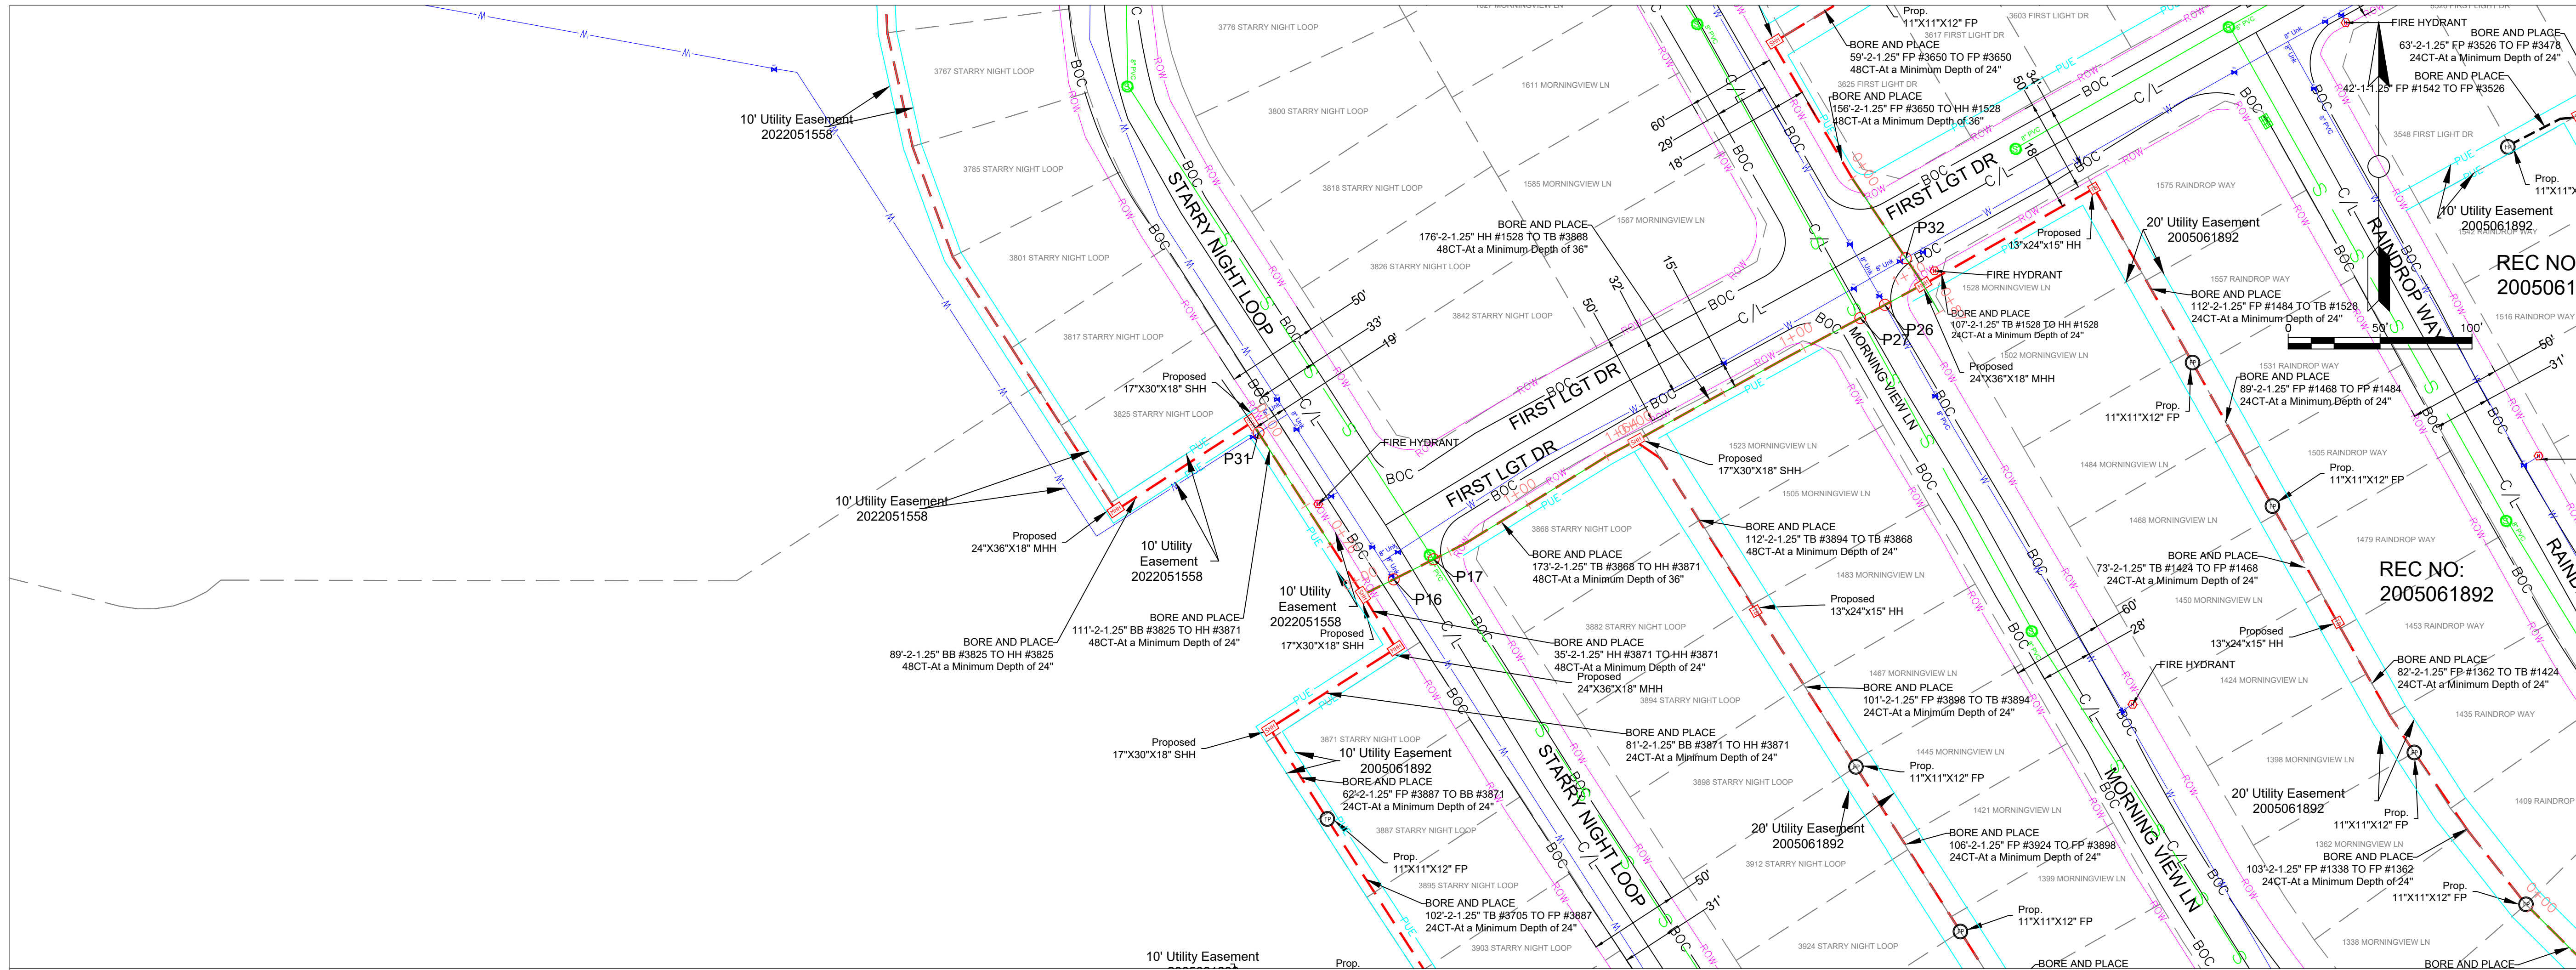

PLAN AND PROFILE STARRY NIGH T LOOP

S.NO	POTHOLE NO	UTILITY TYPE	SIZE
15	P31	WATER	8"

- WATER
- STORM
- EXISTING GROUND (EG)
- - - PROPOSED BORE

General Notes

1. ALL UTILITY LOCATIONS ARE APPROXIMATE AND THE CONTRACTOR IS RESPONSIBLE FOR IDENTIFYING EXACT LOCATIONS PRIOR TO INITIATING WORK.
2. CONTRACTOR SHALL FIELD VERIFY ROW WIDTH PRIOR TO INITIATING WORK.
3. CONTRACTOR SHALL PROTECT AND MAINTAIN EXISTING SEWER AND STORM FACILITIES.
4. CAUTION SERVICE LINES ARE NOT SHOWN ON PLAN.
5. DISTURBED LANDSCAPING AS A RESULT OF CONSTRUCTION MUST BE RESTORED TO EXISTING CONDITION OR BETTER.
6. ANY CONCRETE PAVEMENT, CURB AND GUTTER, AND SIDEWALK DISTURBED DURING CONSTRUCTION WILL REQUIRE FULL PANEL REPLACEMENT.

metronet

CYIENT

CALL 811 BEFORE YOU DIG.
COLORADO TOLL FREE
800-922-1987

No.	Revision/Issue	Date

Firm Name and Address

Project Name and Address

COCR035



Project
COCR035

Date
25-03-206

Scale
1" = 50'

Sheet

39

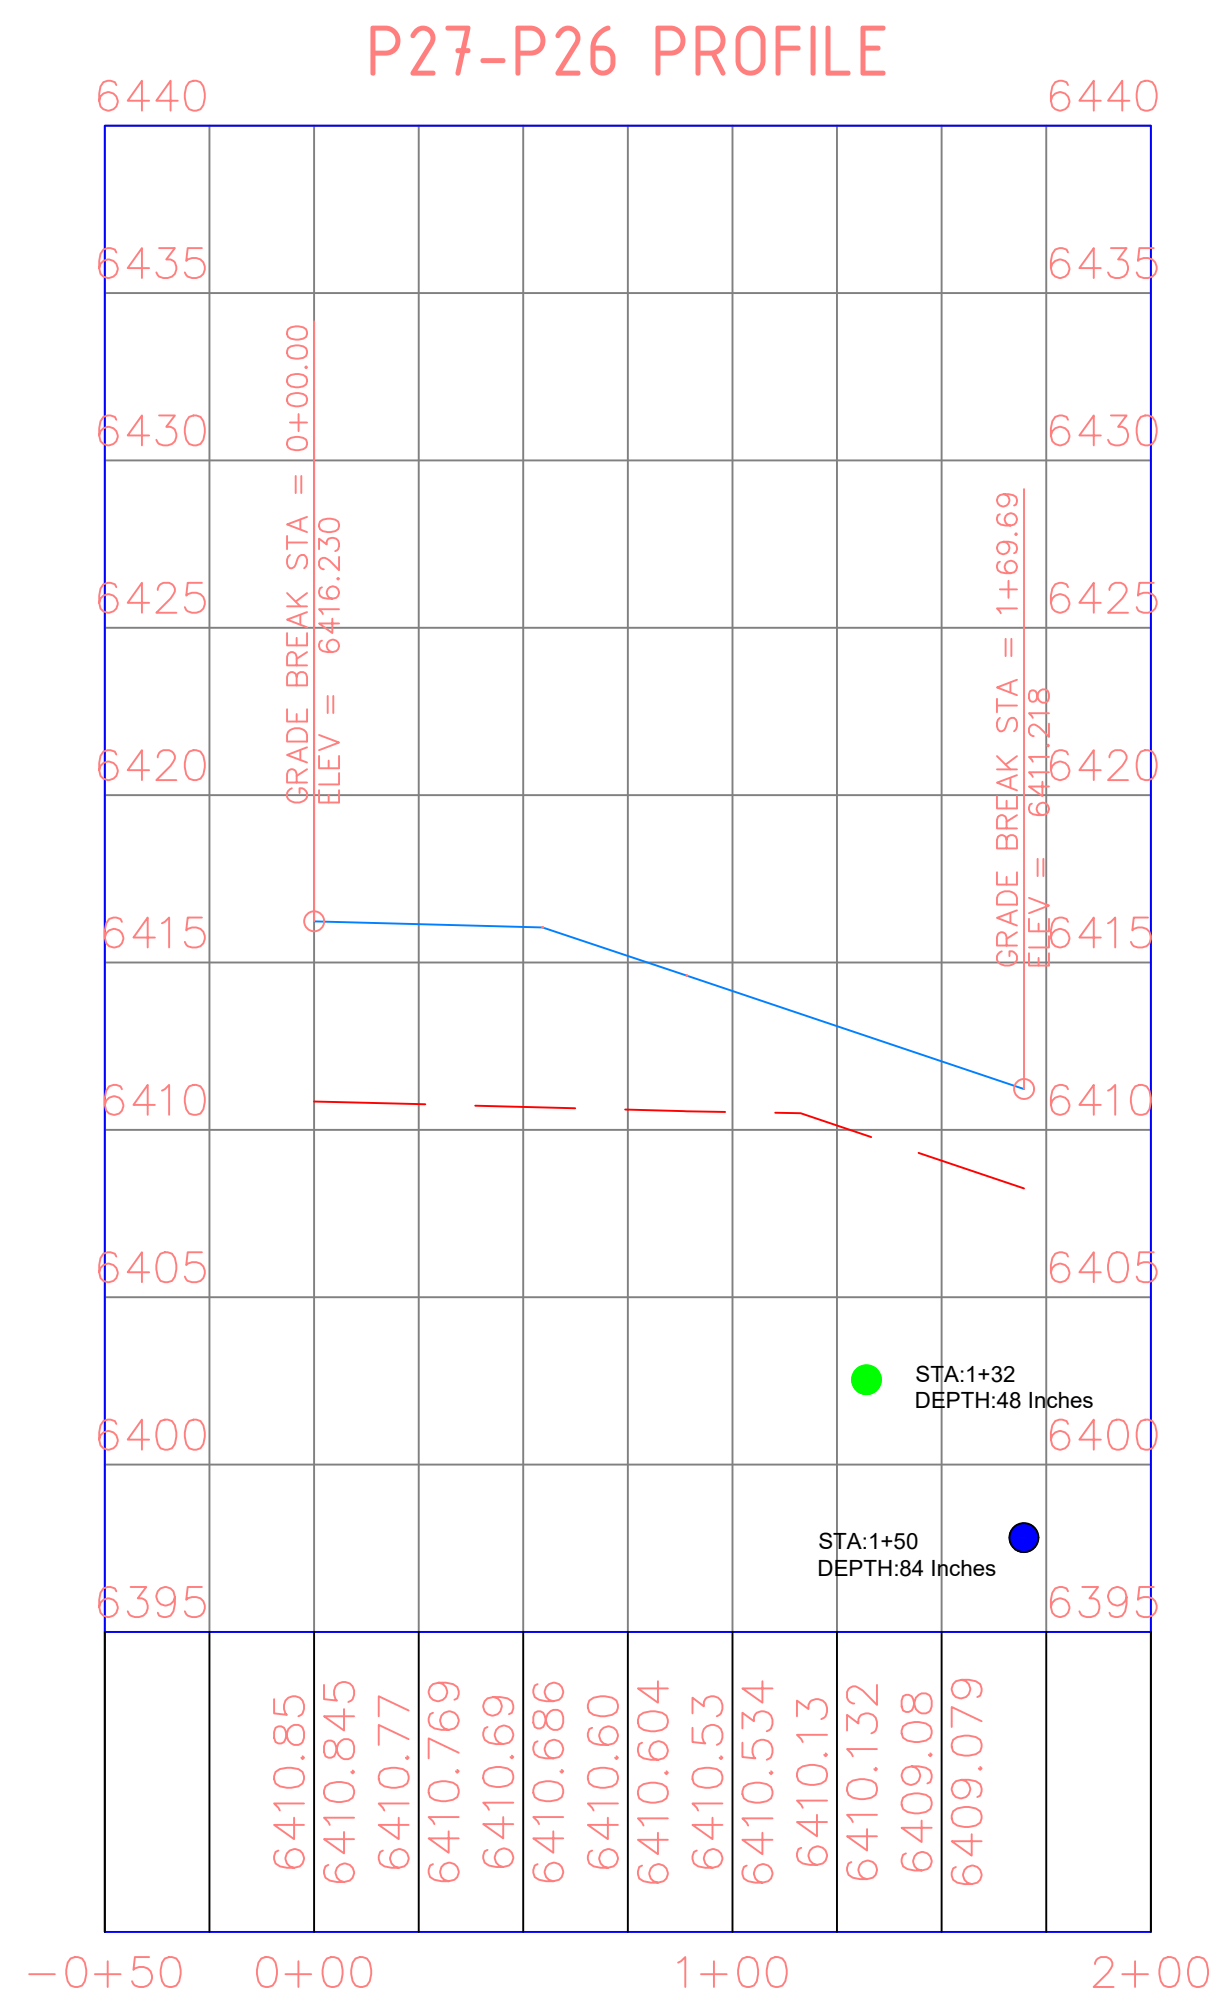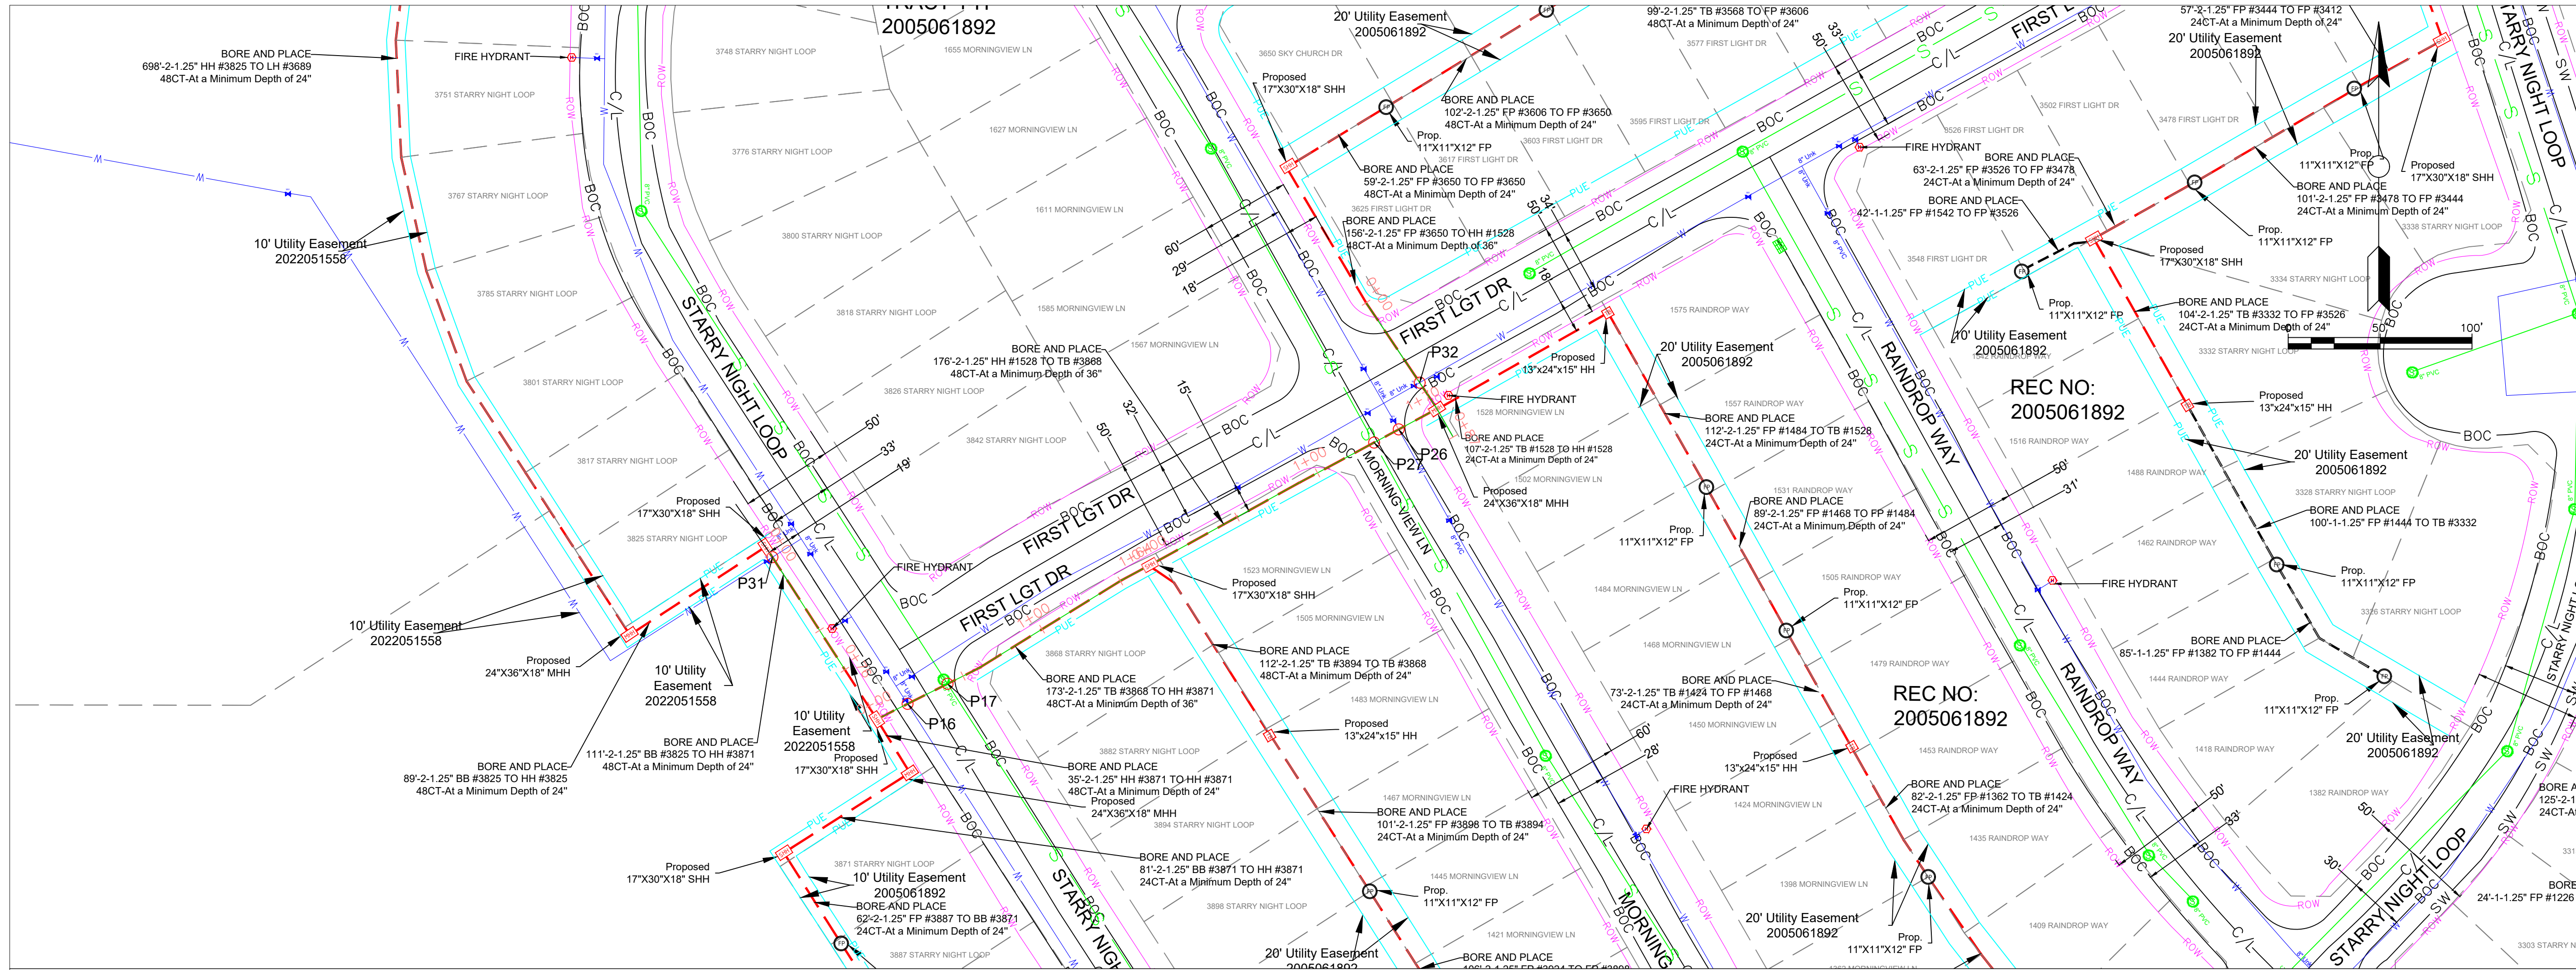

PLAN AND PROFILE
MORNING VIWE LN &
FIRST LGT DR

S.NO	POT HOLE NO	UTILITY TYPE	SIZE
16	P26	WATER	8"
16	P27	SEWER	8"

General Notes

1. ALL UTILITY LOCATIONS ARE APPROXIMATE AND THE CONTRACTOR IS RESPONSIBLE FOR IDENTIFYING EXACT LOCATIONS PRIOR TO INITIATING WORK.
2. CONTRACTOR SHALL FIELD VERIFY ROW WIDTH PRIOR TO INITIATING WORK.
3. CONTRACTOR SHALL PROTECT AND MAINTAIN EXISTING SEWER AND STORM FACILITIES.
4. CAUTION SERVICE LINES ARE NOT SHOWN ON PLAN.
5. DISTURBED LANDSCAPING AS A RESULT OF CONSTRUCTION MUST BE RESTORED TO EXISTING CONDITION OR BETTER.
6. ANY CONCRETE PAVEMENT, CURB AND GUTTER, AND SIDEWALK DISTURBED DURING CONSTRUCTION WILL REQUIRE FULL PANEL REPLACEMENT.

metronet

CYIENT



CALL 811 BEFORE YOU DIG.
COLORADO TOLL FREE
800-922-1987

No.	Revision/Issue	Date

Firm Name and Address

Project Name and Address
COCR035

Project	COCR035	Sheet	40
Date	25-03-206		
Scale	1" = 50'		

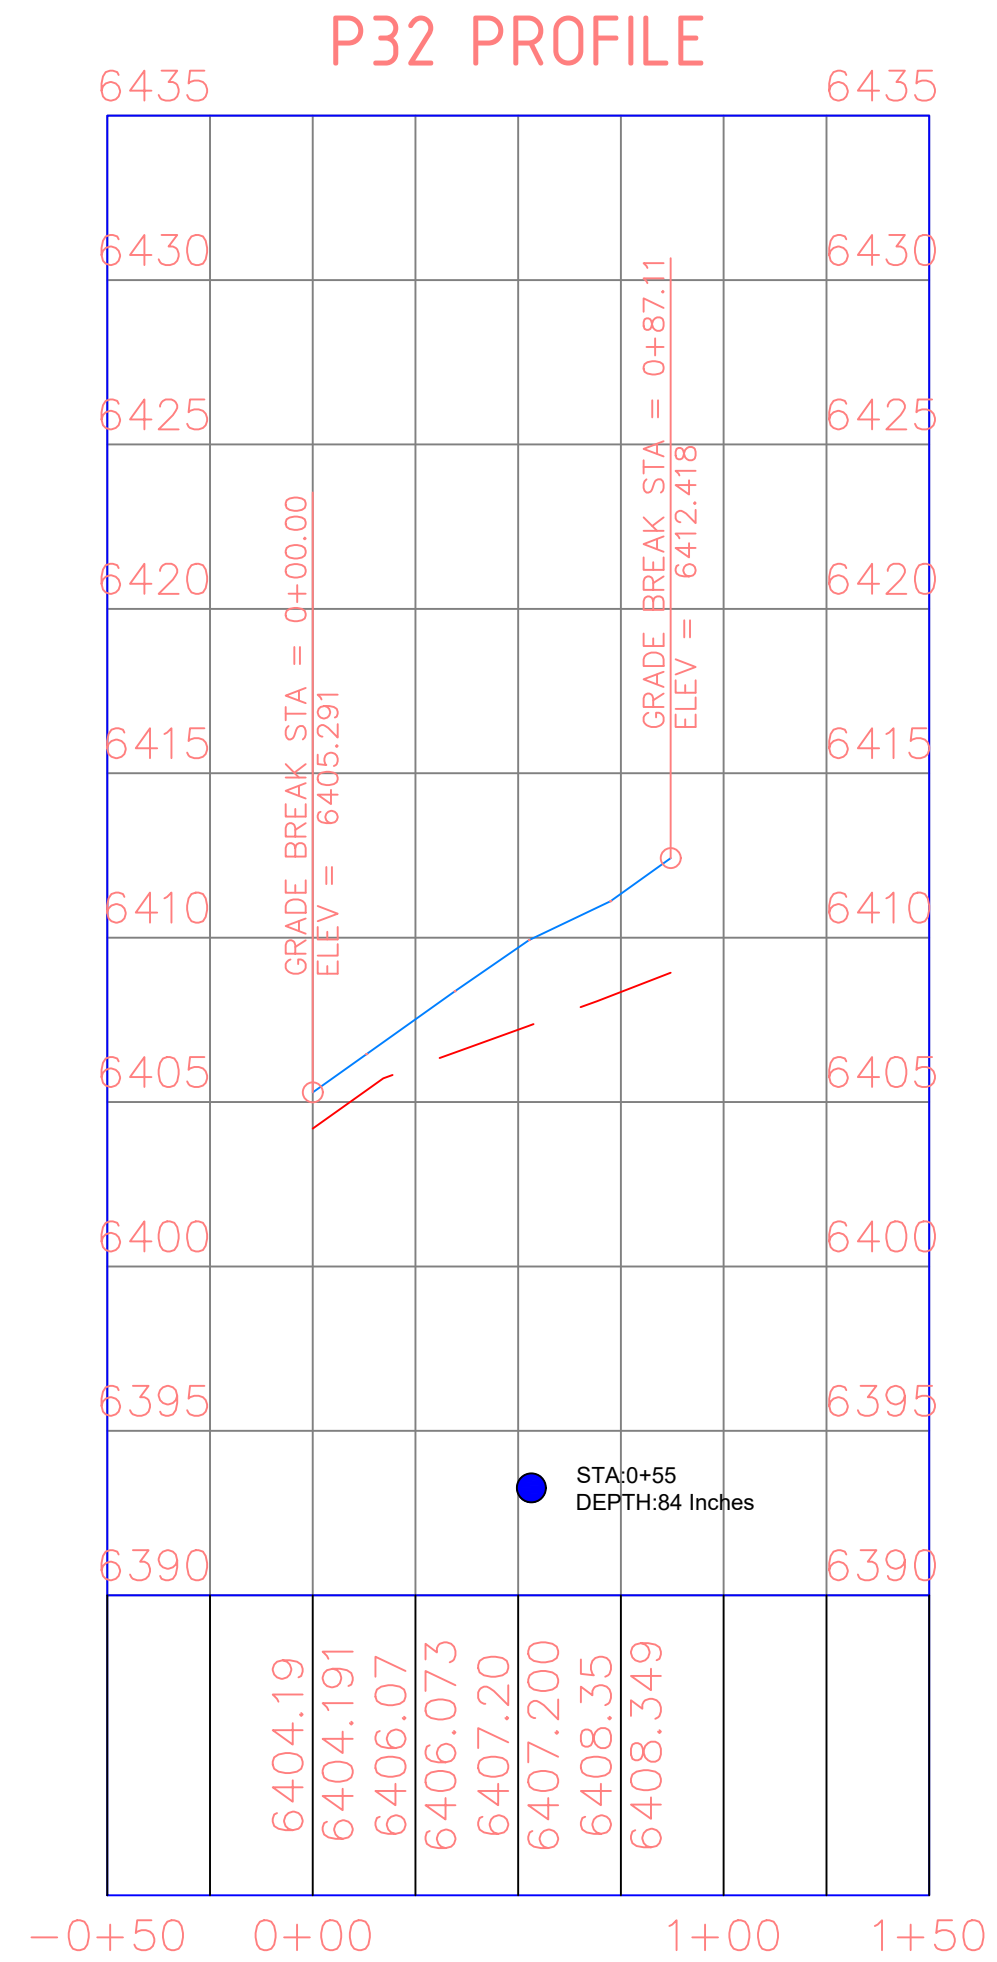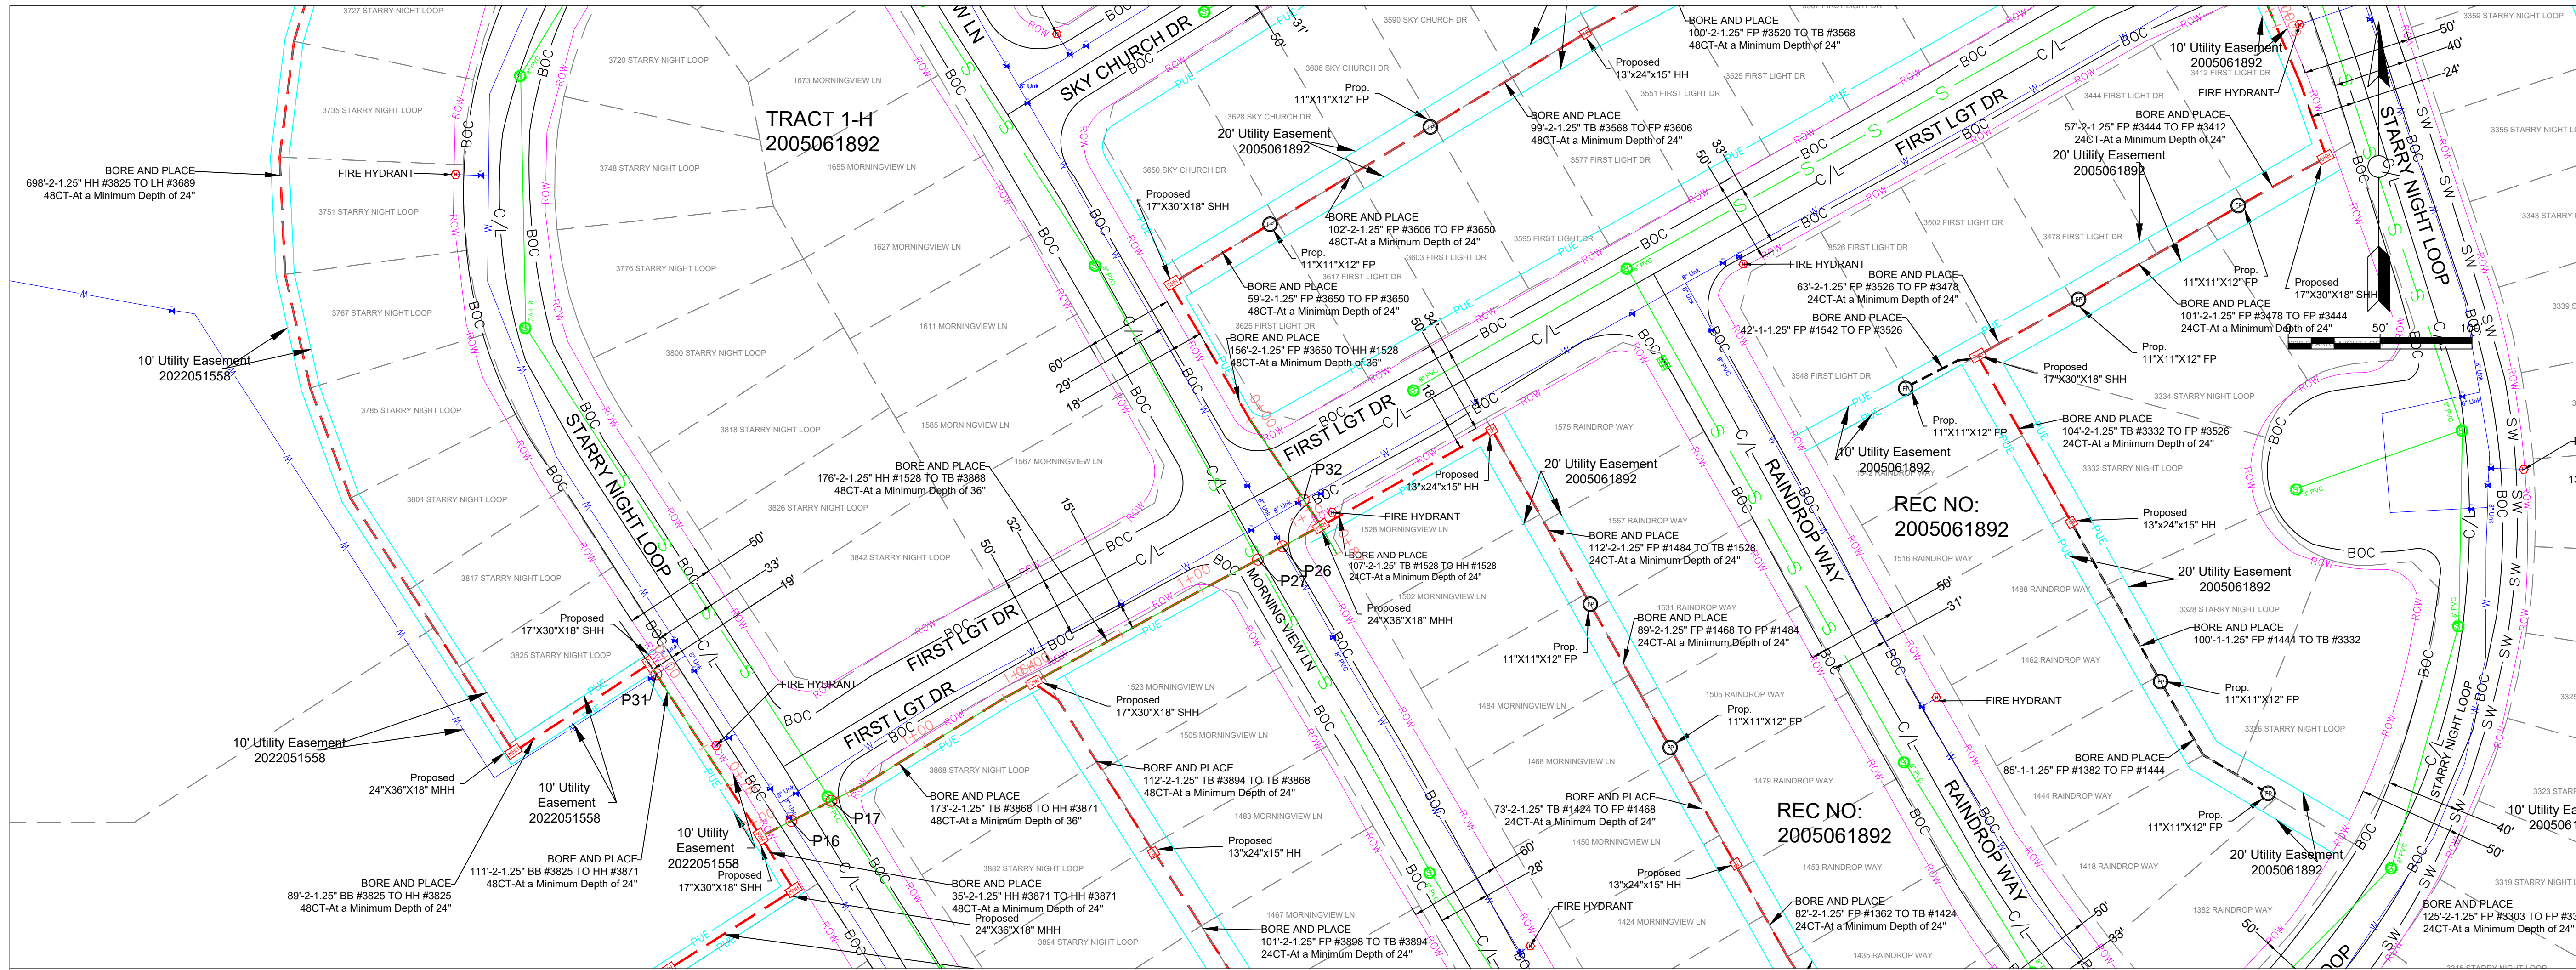

PLAN AND PROFILE
FIRST LGT DR

S.NO	POT HOLE NO	UTILITY TYPE	SIZE
17	P32	WATER	8"

● WATER
● STORM
— EXISTING GROUND (EG)
--- PROPOSED BORE

General Notes

1. ALL UTILITY LOCATIONS ARE APPROXIMATE AND THE CONTRACTOR IS RESPONSIBLE FOR IDENTIFYING EXACT LOCATIONS PRIOR TO INITIATING WORK.
2. CONTRACTOR SHALL FIELD VERIFY ROW WIDTH PRIOR TO INITIATING WORK.
3. CONTRACTOR SHALL PROTECT AND MAINTAIN EXISTING SEWER AND STORM FACILITIES.
4. CAUTION SERVICE LINES ARE NOT SHOWN ON PLAN.
5. DISTURBED LANDSCAPING AS A RESULT OF CONSTRUCTION MUST BE RESTORED TO EXISTING CONDITION OR BETTER.
6. ANY CONCRETE PAVEMENT, CURB AND GUTTER, AND SIDEWALK DISTURBED DURING CONSTRUCTION WILL REQUIRE FULL PANEL REPLACEMENT.

metronet

CYIENT


CALL 811 BEFORE YOU DIG.
COLORADO TOLL FREE
800-922-1987

No.	Revision/Issue	Date


Firm Name and Address

Project Name and Address
COCR035

Project COCR035	Sheet 41
Date 25-03-206	
Scale 1" = 50'	

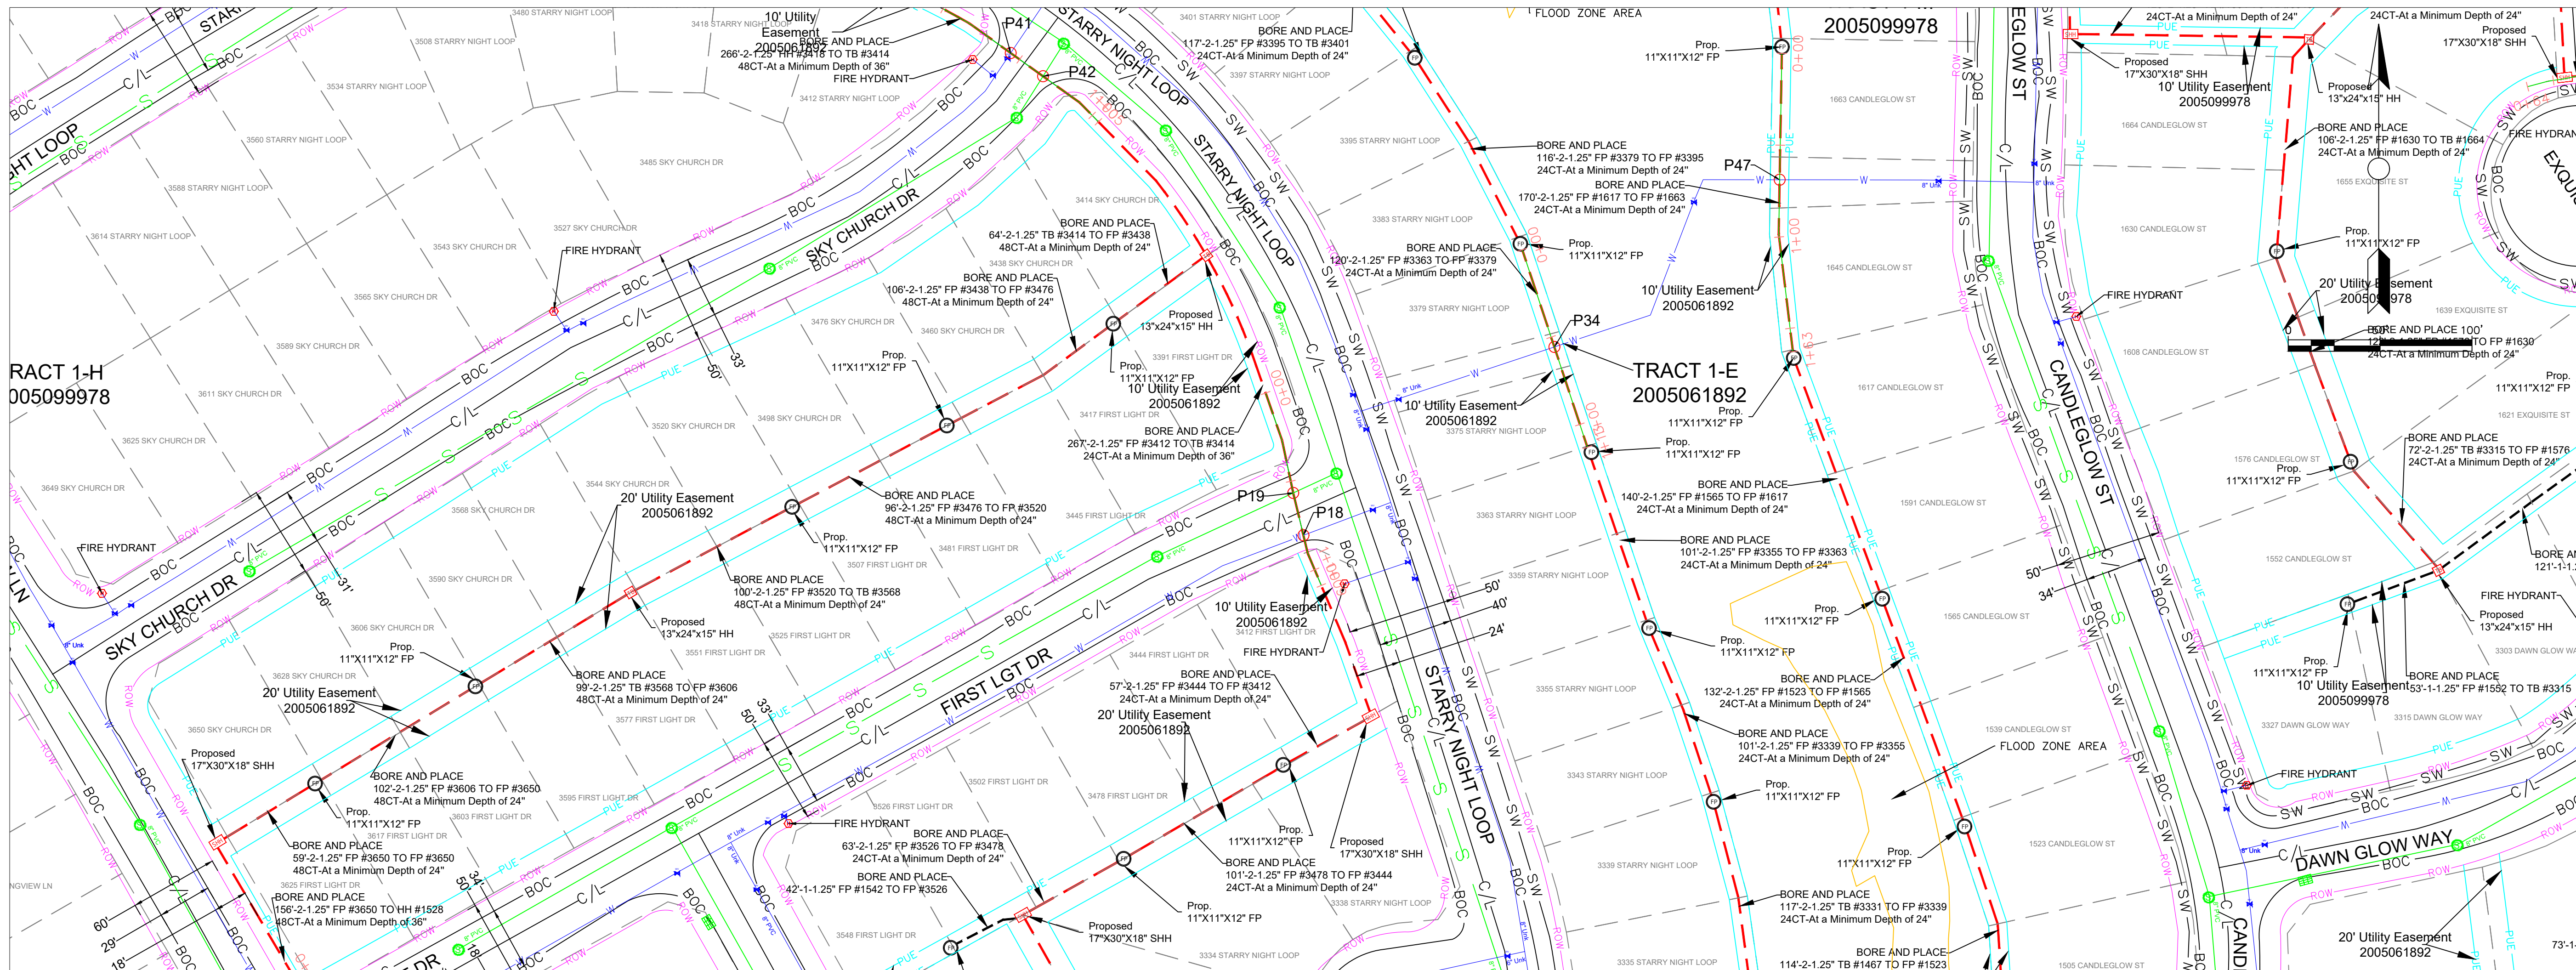

P19-P18 PROFILE

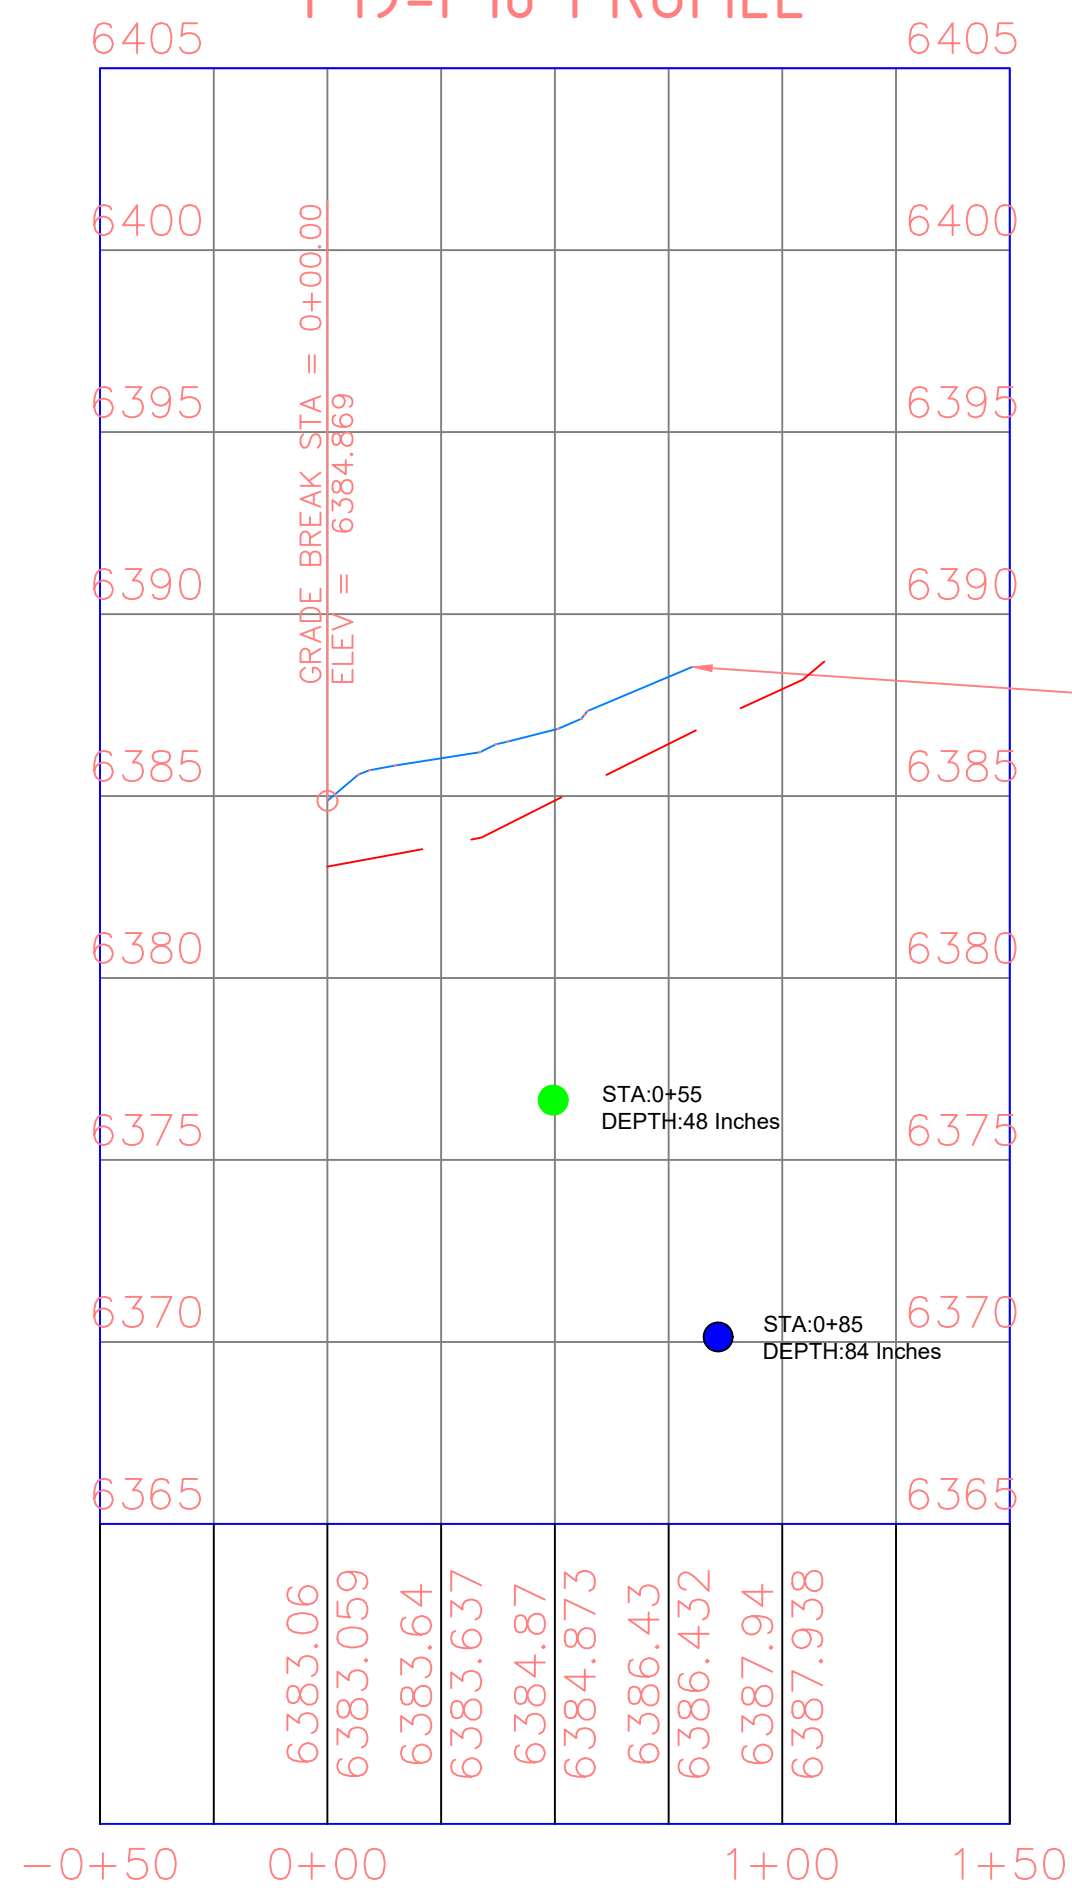

PLAN AND PROFILE
STARRY NIGHTH LOOP
& FIRST LGT DR

S.NO	POTHOLE NO	UTILITY TYPE	SIZE
18	P18	WATER	8"
18	P19	SEWER	8"

General Notes

1. ALL UTILITY LOCATIONS ARE APPROXIMATE AND THE CONTRACTOR IS RESPONSIBLE FOR IDENTIFYING EXACT LOCATIONS PRIOR TO INITIATING WORK.
2. CONTRACTOR SHALL FIELD VERIFY ROW WIDTH PRIOR TO INITIATING WORK.
3. CONTRACTOR SHALL PROTECT AND MAINTAIN EXISTING SEWER AND STORM FACILITIES.
4. CAUTION SERVICE LINES ARE NOT SHOWN ON PLAN.
5. DISTURBED LANDSCAPING AS A RESULT OF CONSTRUCTION MUST BE RESTORED TO EXISTING CONDITION OR BETTER.
6. ANY CONCRETE PAVEMENT, CURB AND GUTTER, AND SIDEWALK DISTURBED DURING CONSTRUCTION WILL REQUIRE FULL PANEL REPLACEMENT.

metronet

CYIENT

CALL 811 BEFORE YOU DIG.
COLORADO TOLL FREE
800-922-1987

No.	Revision/Issue	Date

Firm Name and Address

Project Name and Address
COCR035



Project
COCR035

Date
25-03-206

Scale
1" = 50'

Sheet

42

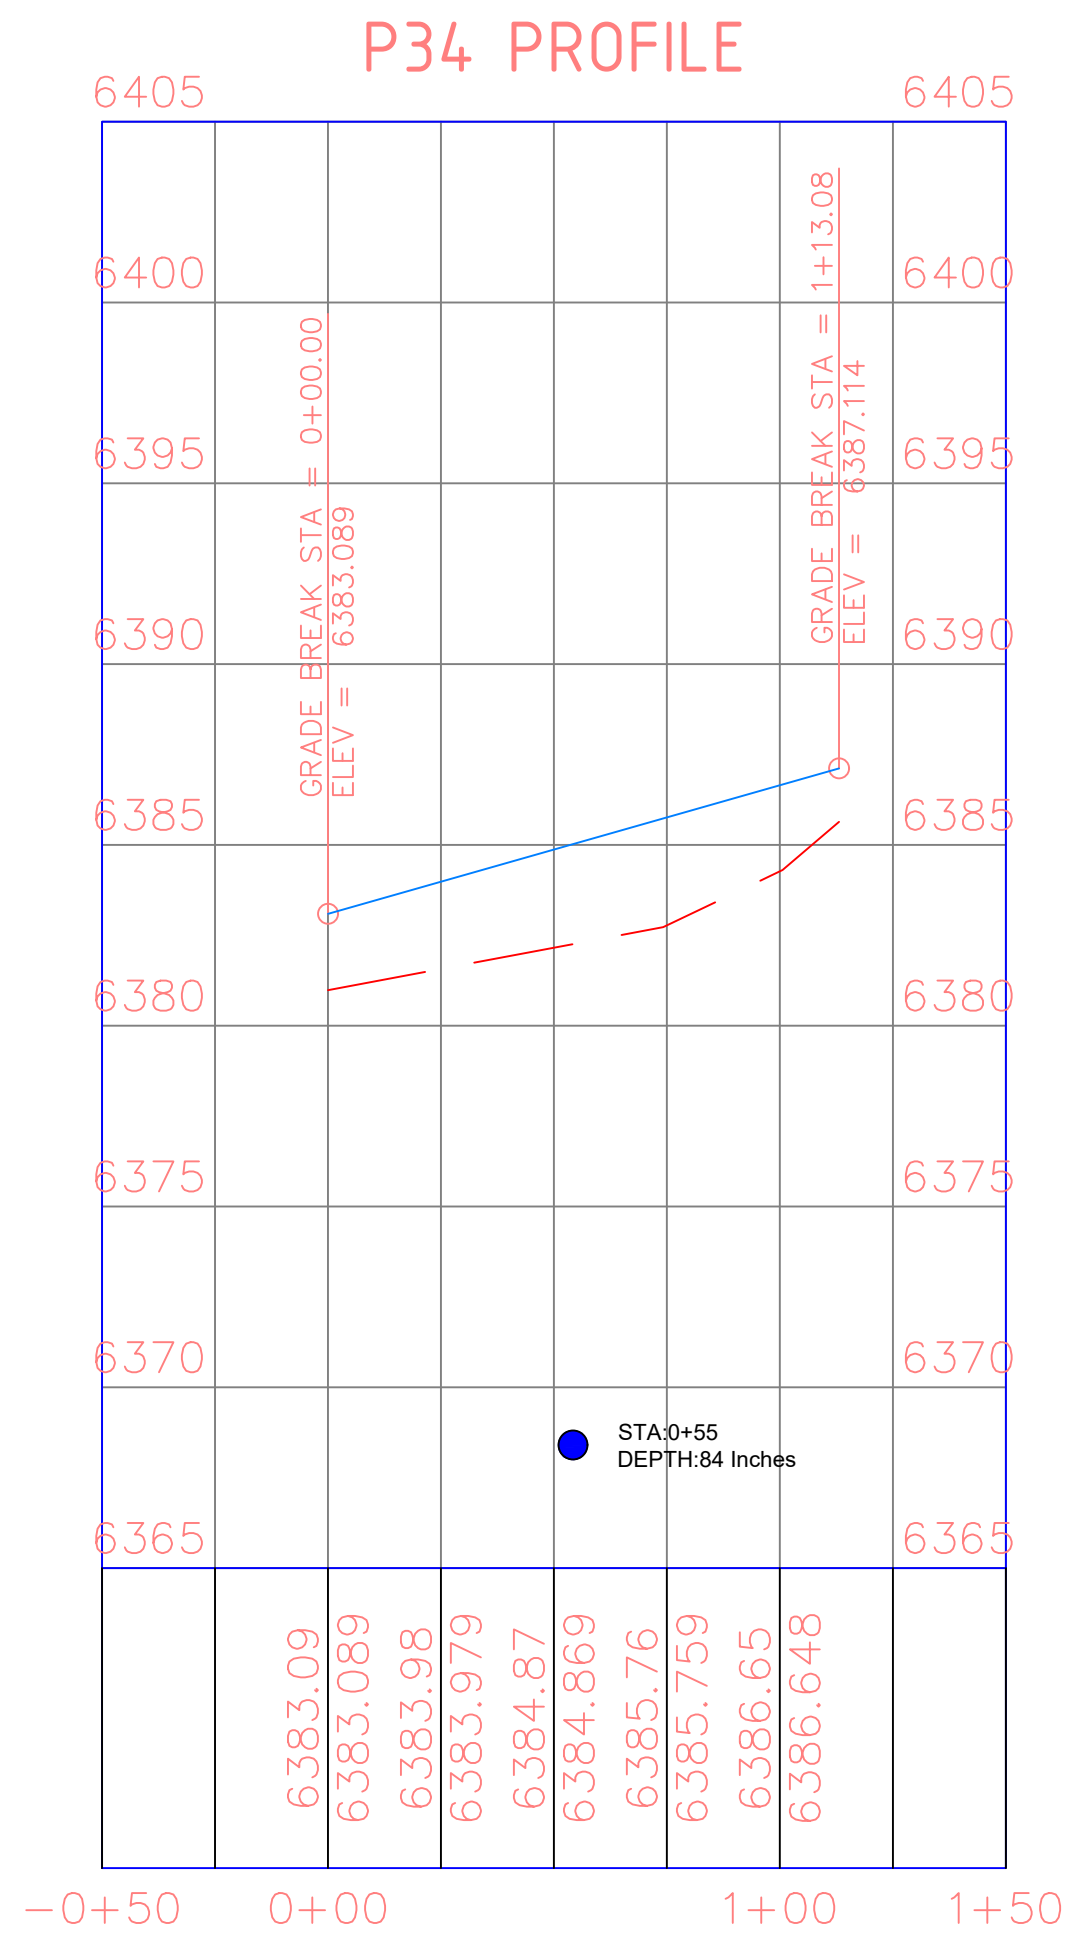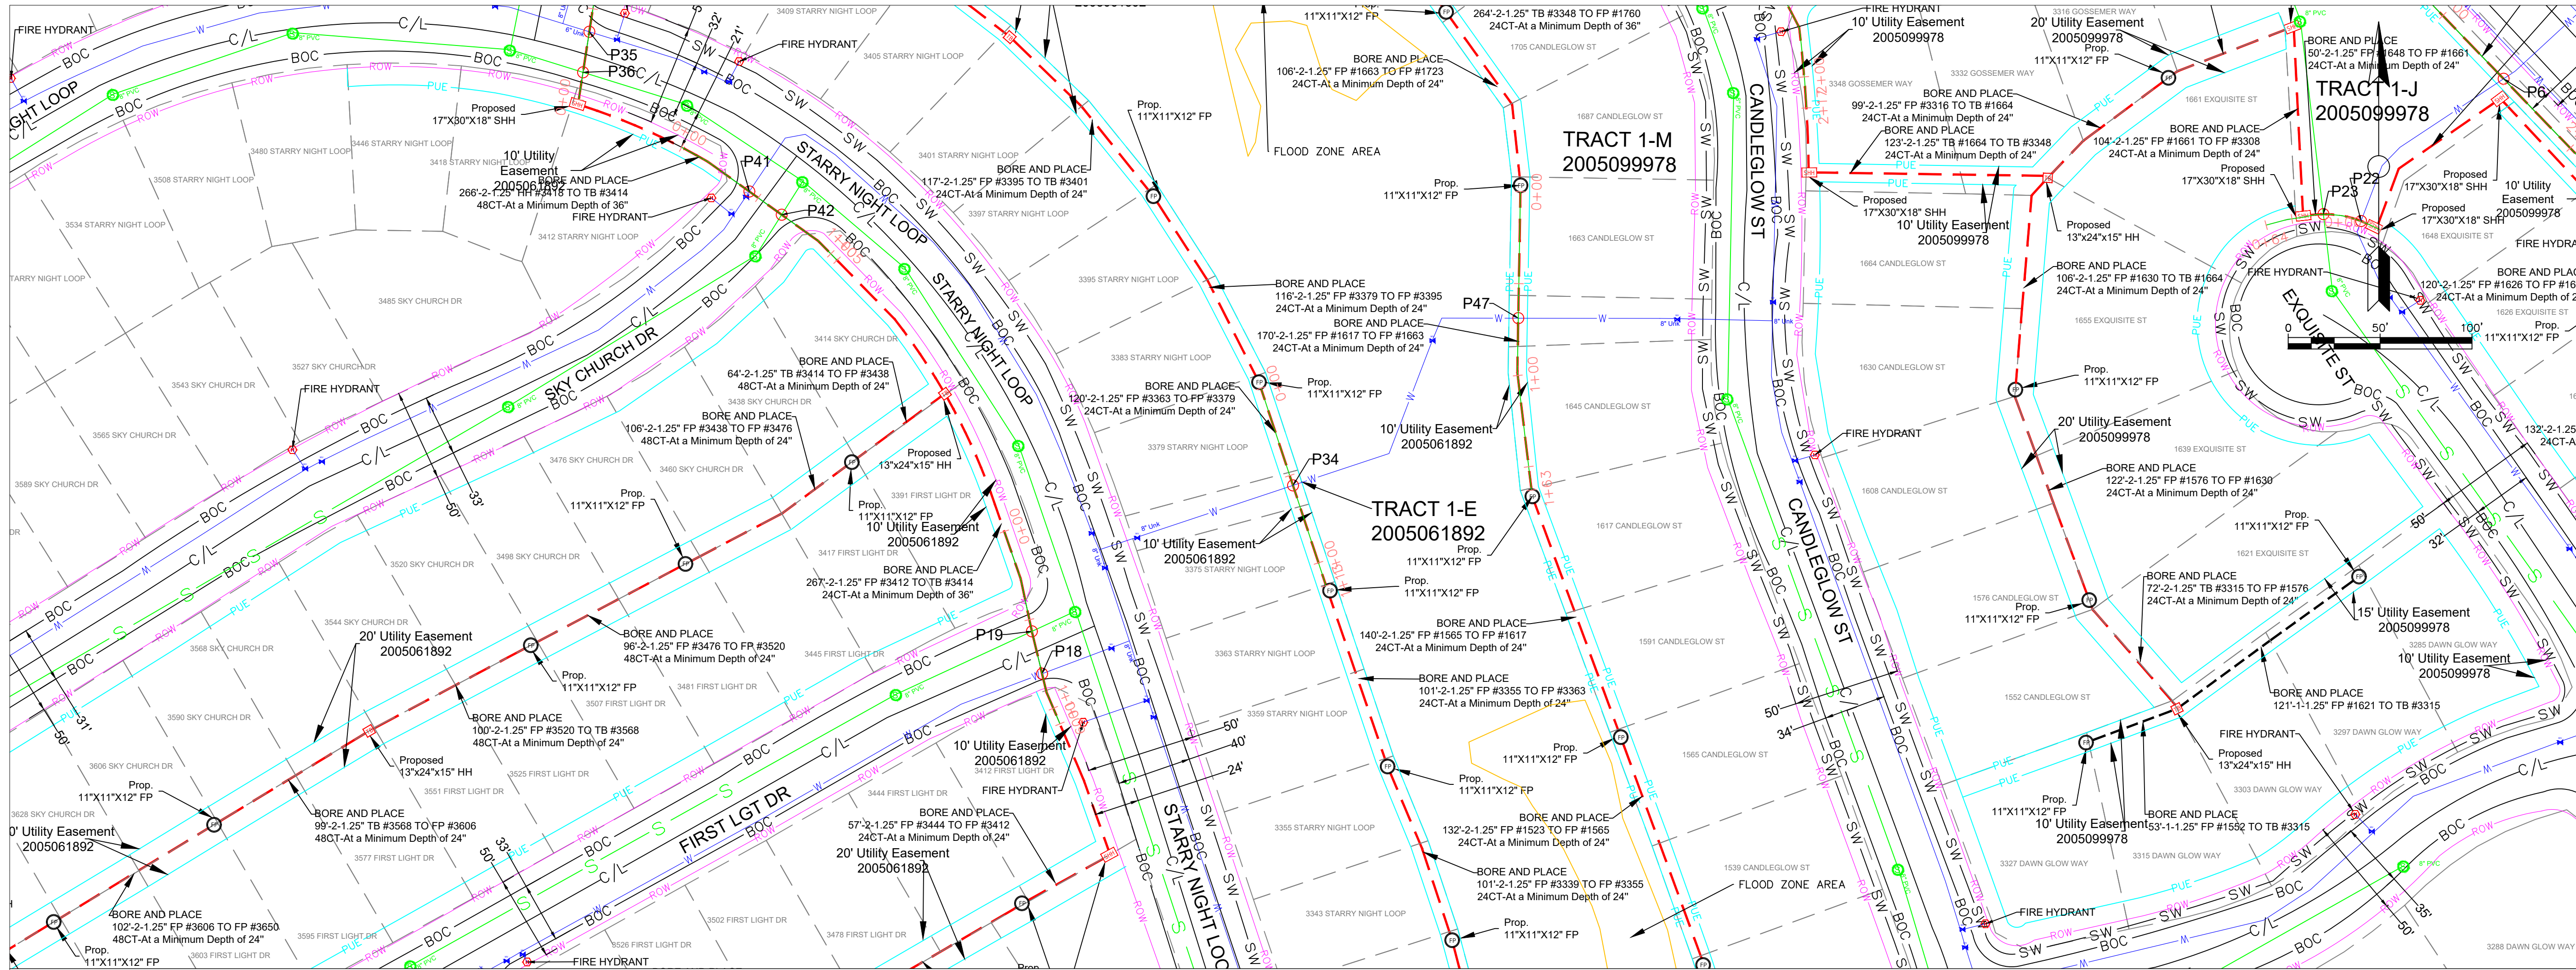

PLAN AND PROFILE STARRY NIGHT LOOP

S.NO	POT HOLE NO	UTILITY TYPE	SIZE
19	P34	WATER	8"

- WATER
- STORM
- EXISTING GROUND (EG)
- PROPOSED BORE

General Notes

- ALL UTILITY LOCATIONS ARE APPROXIMATE AND THE CONTRACTOR IS RESPONSIBLE FOR IDENTIFYING EXACT LOCATIONS PRIOR TO INITIATING WORK.
- CONTRACTOR SHALL FIELD VERIFY ROW WIDTH PRIOR TO INITIATING WORK.
- CONTRACTOR SHALL PROTECT AND MAINTAIN EXISTING SEWER AND STORM FACILITIES.
- CAUTION SERVICE LINES ARE NOT SHOWN ON PLAN.
- DISTURBED LANDSCAPING AS A RESULT OF CONSTRUCTION MUST BE RESTORED TO EXISTING CONDITION OR BETTER.
- ANY CONCRETE PAVEMENT, CURB AND GUTTER, AND SIDEWALK DISTURBED DURING CONSTRUCTION WILL REQUIRE FULL PANEL REPLACEMENT.

metronet

CYIENT



CALL 811 BEFORE YOU DIG.
COLORADO TOLL FREE
800-922-1987

No.	Revision/Issue	Date

Firm Name and Address

Project Name and Address
COCR035

Project COCR035	Sheet 43
Date 25-03-206	
Scale 1" = 50'	

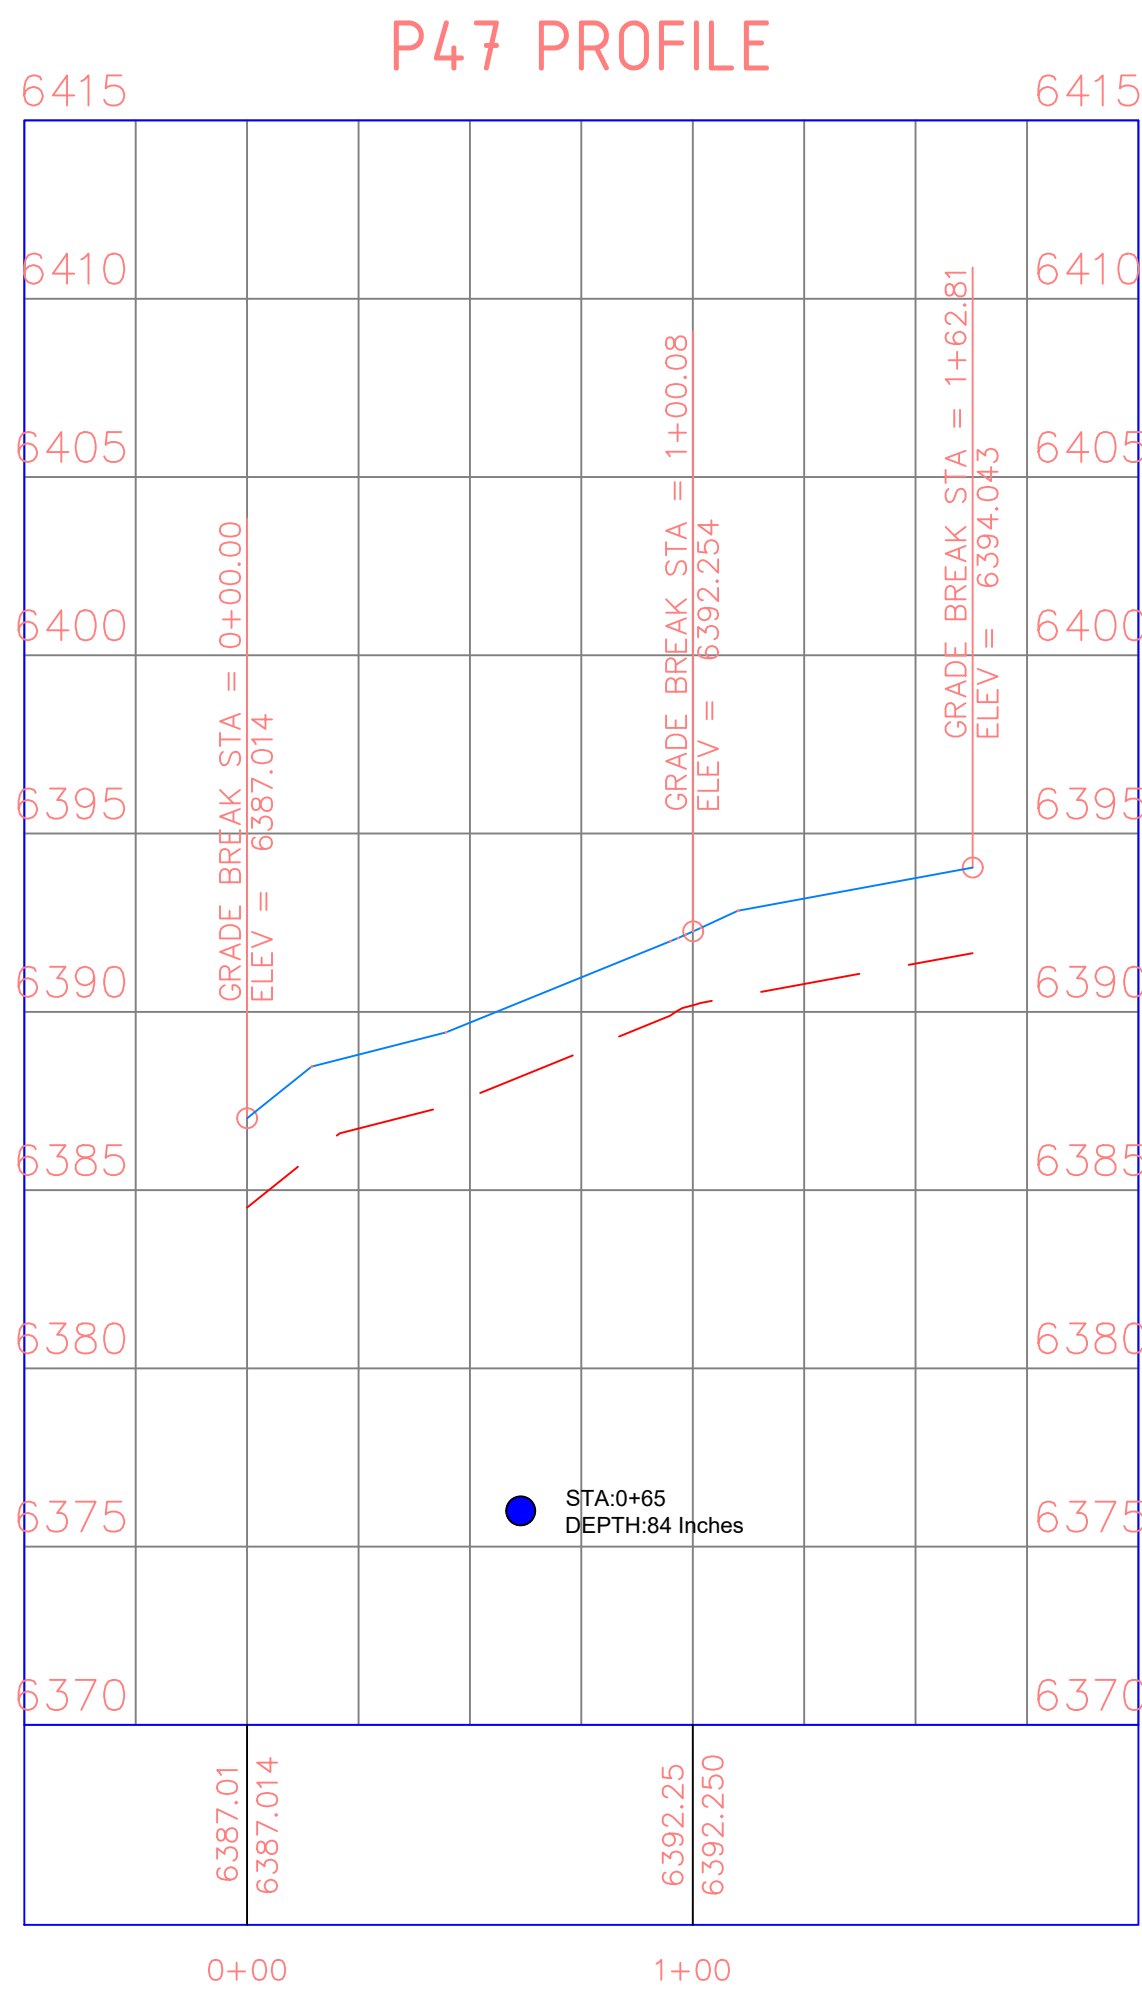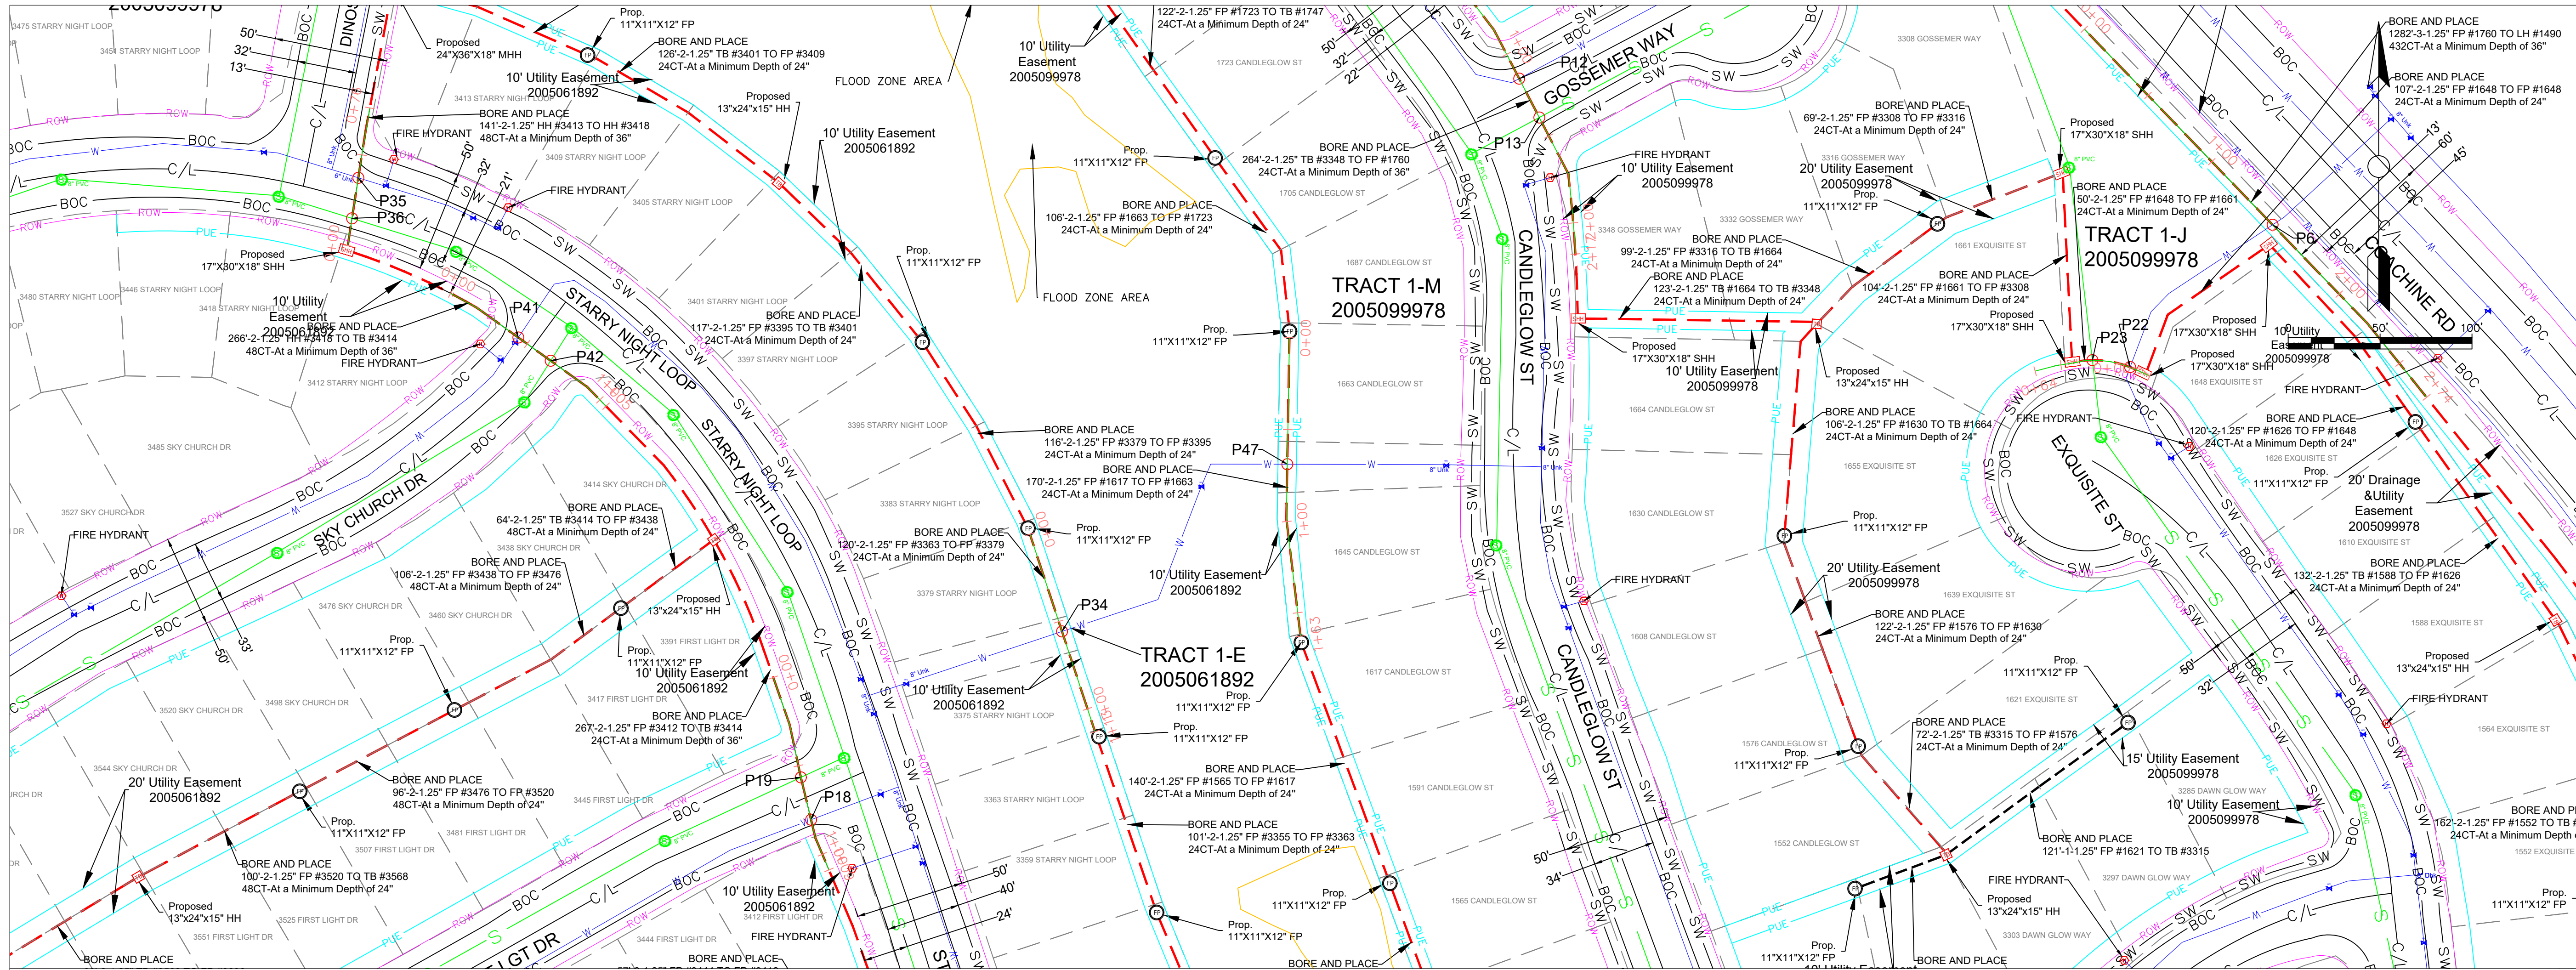

● WATER
● STORM
— EXISTING GROUND (EG)
--- PROPOSED BORE

PLAN AND PROFILE
CANDLEGLOW ST

S.NO	POTHOLE NO	UTILITY TYPE	SIZE
20	P47	WATER	8"

General Notes

1. ALL UTILITY LOCATIONS ARE APPROXIMATE AND THE CONTRACTOR IS RESPONSIBLE FOR IDENTIFYING EXACT LOCATIONS PRIOR TO INITIATING WORK.
2. CONTRACTOR SHALL FIELD VERIFY ROW WIDTH PRIOR TO INITIATING WORK.
3. CONTRACTOR SHALL PROTECT AND MAINTAIN EXISTING SEWER AND STORM FACILITIES.
4. CAUTION SERVICE LINES ARE NOT SHOWN ON PLAN.
5. DISTURBED LANDSCAPING AS A RESULT OF CONSTRUCTION MUST BE RESTORED TO EXISTING CONDITION OR BETTER.
6. ANY CONCRETE PAVEMENT, CURB AND GUTTER, AND SIDEWALK DISTURBED DURING CONSTRUCTION WILL REQUIRE FULL PANEL REPLACEMENT.

metronet

CYIENT


CALL 811 BEFORE YOU DIG.
COLORADO TOLL FREE
800-922-1987


No.	Revision/Issue	Date

Firm Name and Address


Project Name and Address
COCR035

Project COCR035	Sheet 44
Date 25-03-206	Scale 1" = 50'

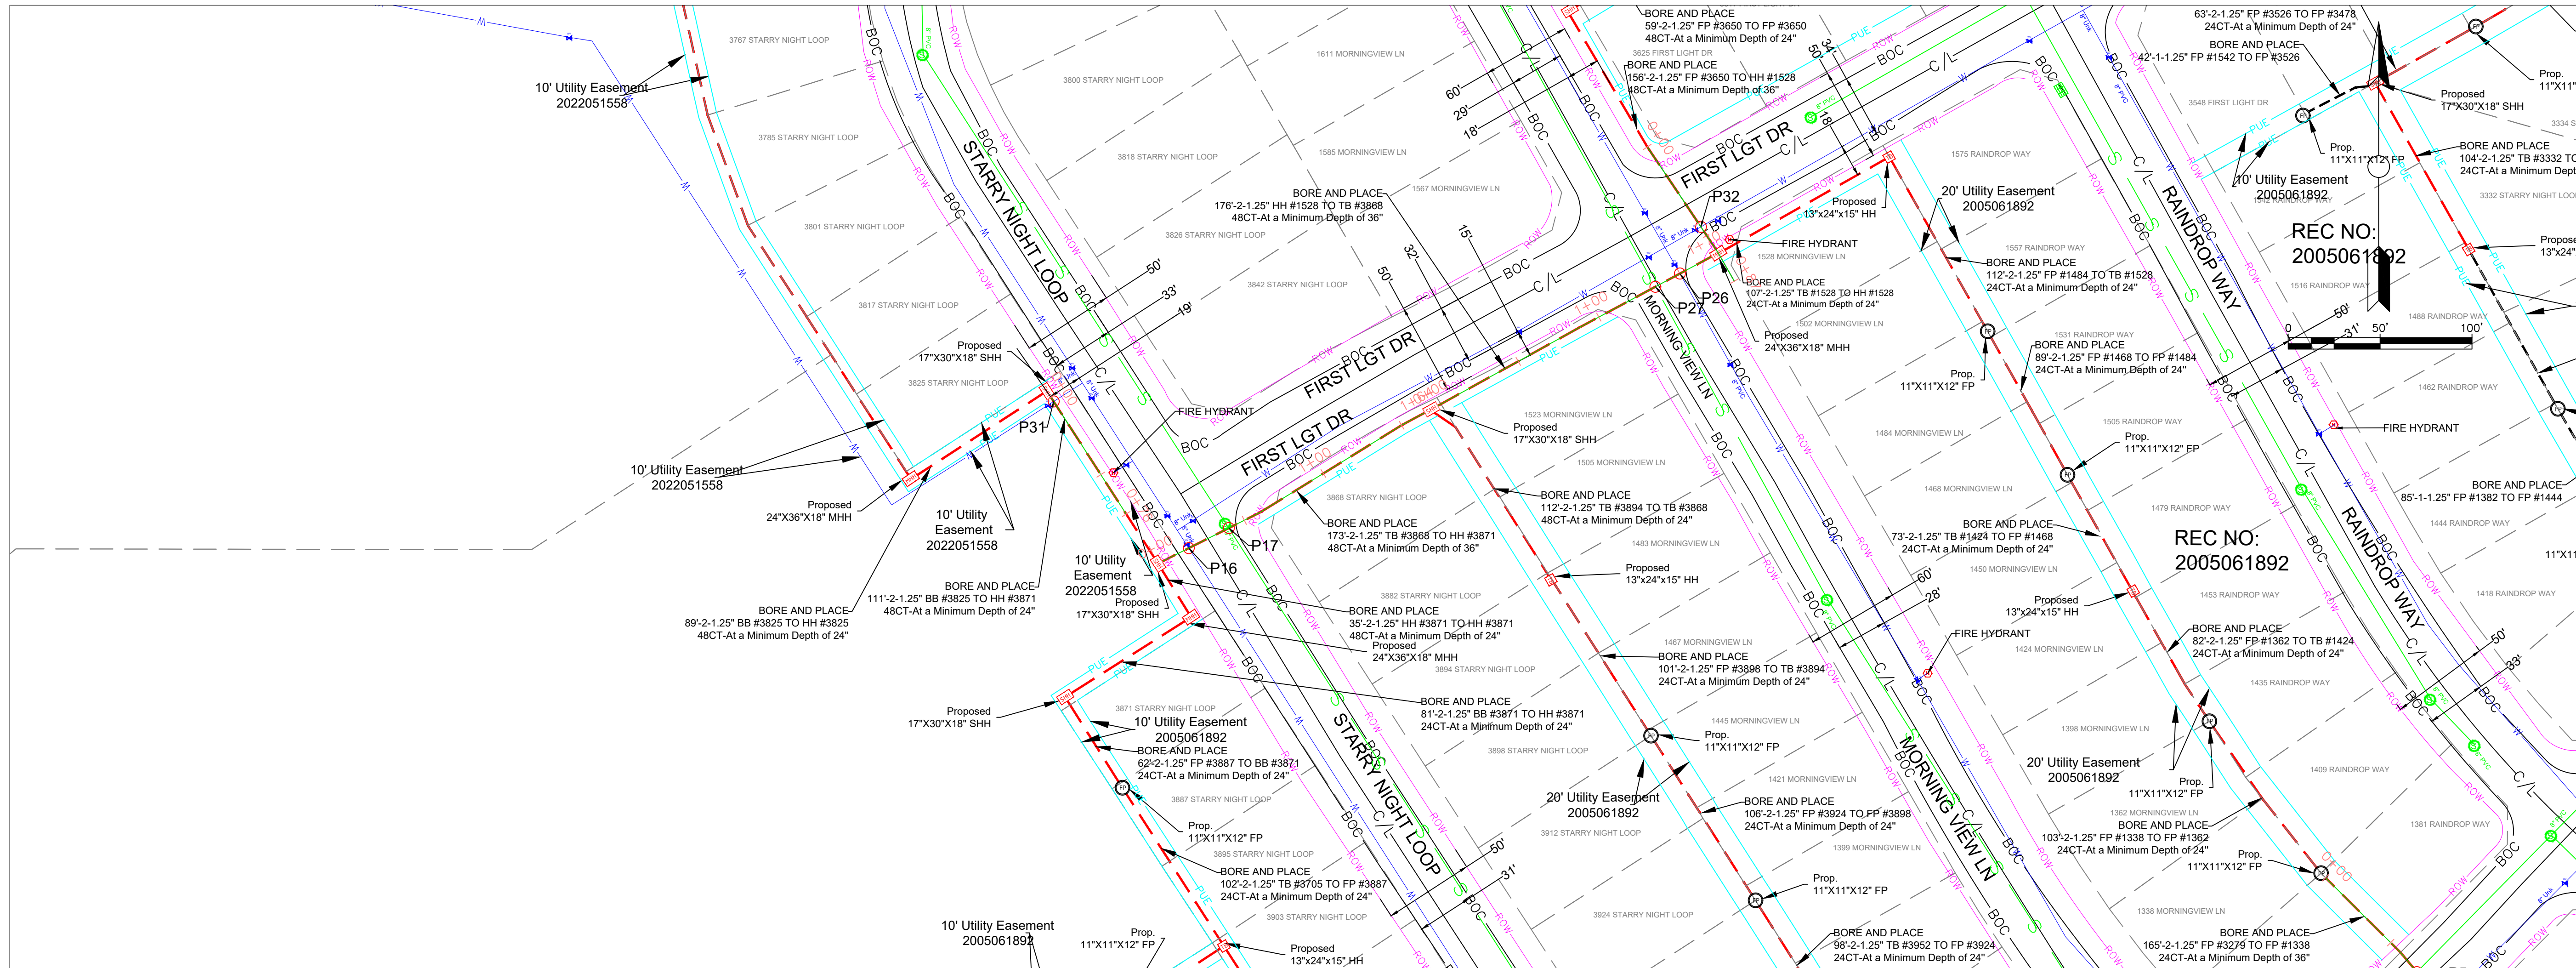

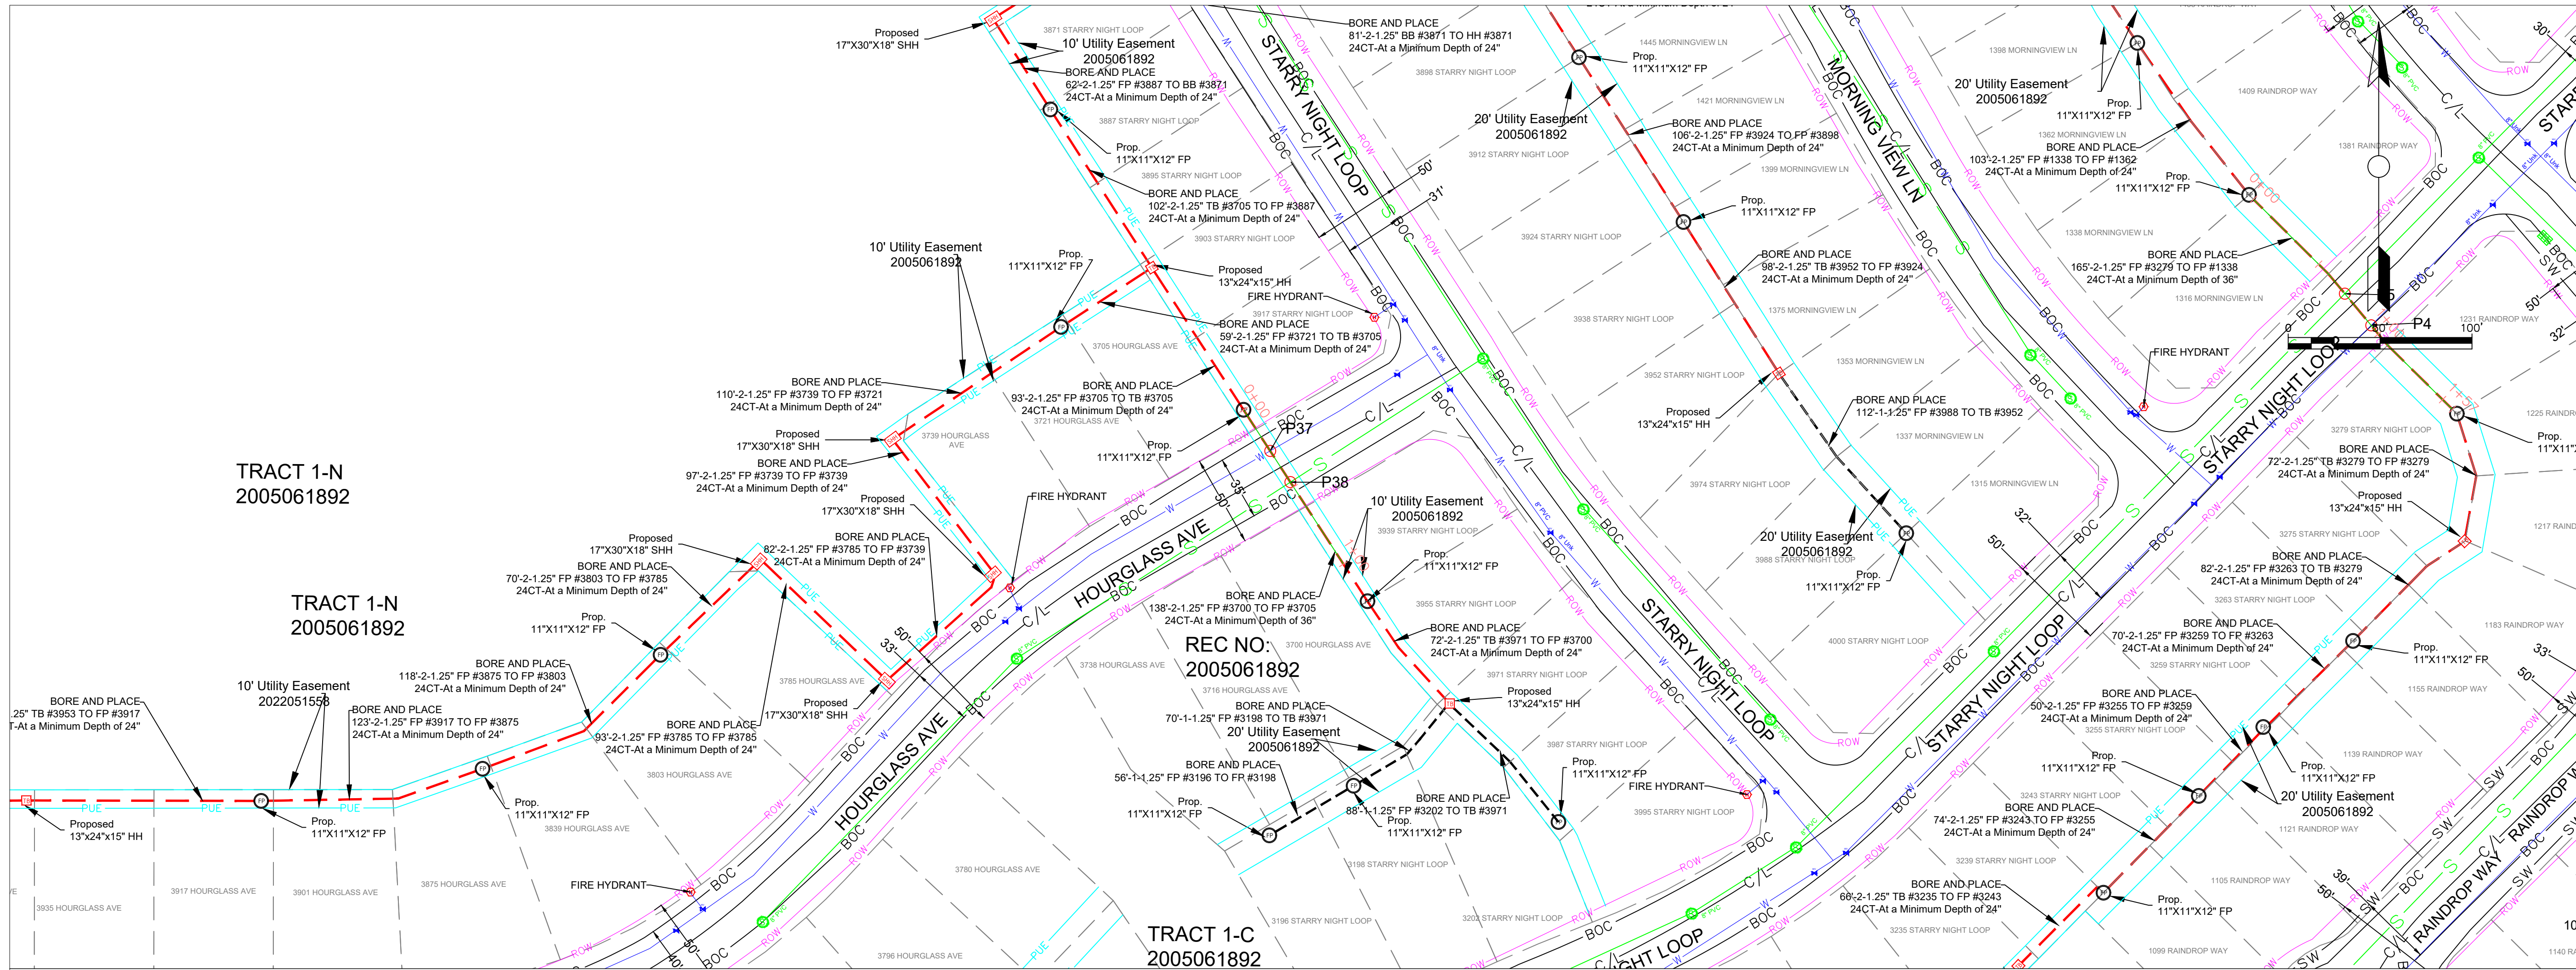

P37-P38 PROFILE

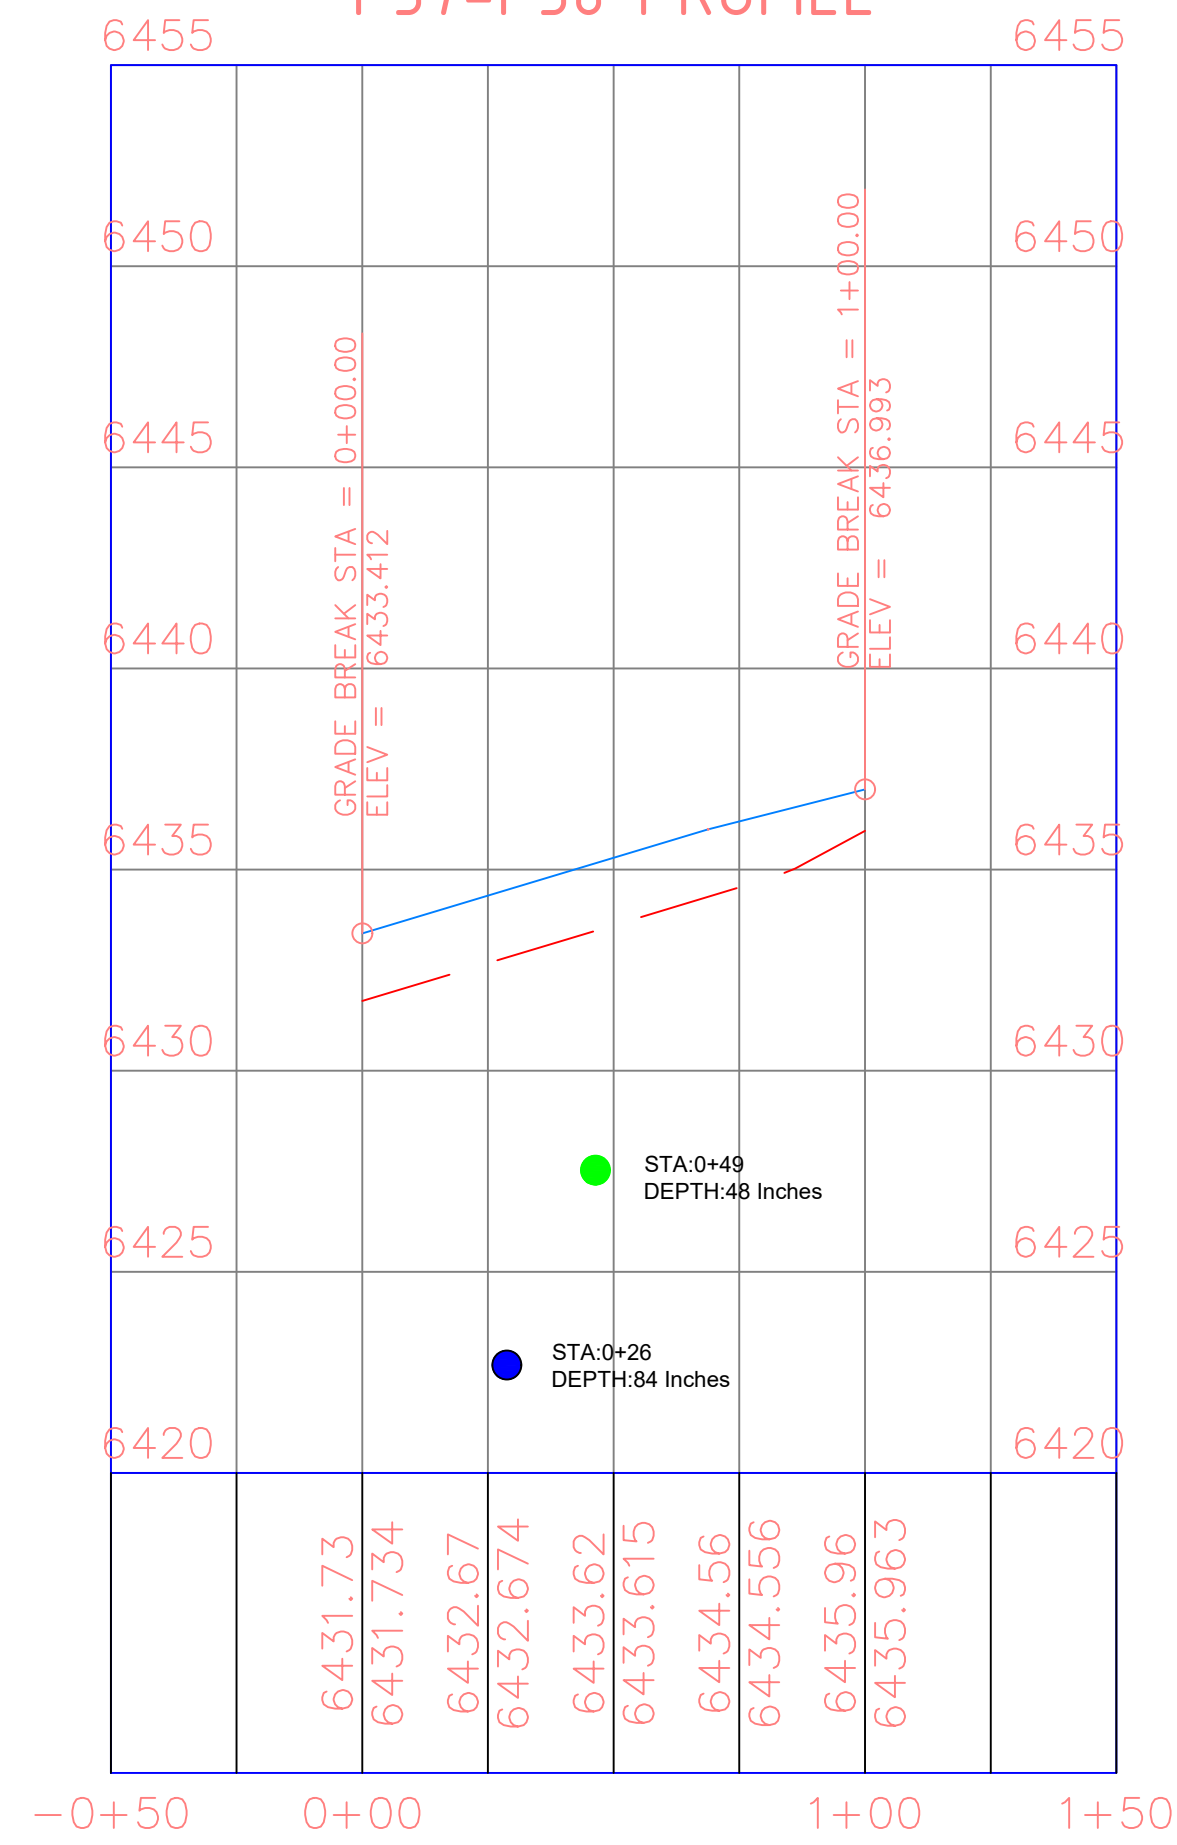

PLAN AND PROFILE
HOURGLASS AVE

S.NO	POTHOLE NO	UTILITY TYPE	SIZE
22	P37	WATER	8"
22	P38	SEWER	8"

- WATER
- STORM
- EXISTING GROUND (EG)
- PROPOSED BORE

General Notes

1. ALL UTILITY LOCATIONS ARE APPROXIMATE AND THE CONTRACTOR IS RESPONSIBLE FOR IDENTIFYING EXACT LOCATIONS PRIOR TO INITIATING WORK.
2. CONTRACTOR SHALL FIELD VERIFY ROW WIDTH PRIOR TO INITIATING WORK.
3. CONTRACTOR SHALL PROTECT AND MAINTAIN EXISTING SEWER AND STORM FACILITIES.
4. CAUTION SERVICE LINES ARE NOT SHOWN ON PLAN.
5. DISTURBED LANDSCAPING AS A RESULT OF CONSTRUCTION MUST BE RESTORED TO EXISTING CONDITION OR BETTER.
6. ANY CONCRETE PAVEMENT, CURB AND GUTTER, AND SIDEWALK DISTURBED DURING CONSTRUCTION WILL REQUIRE FULL PANEL REPLACEMENT.

metronet

CYIENT



CALL 811 BEFORE YOU DIG.
COLORADO TOLL FREE
800-922-1987

No.	Revision/Issue	Date

Firm Name and Address

Project Name and Address
COCR035

Project	COCR035	Sheet
Date	25-03-206	46
Scale	1" = 50'	

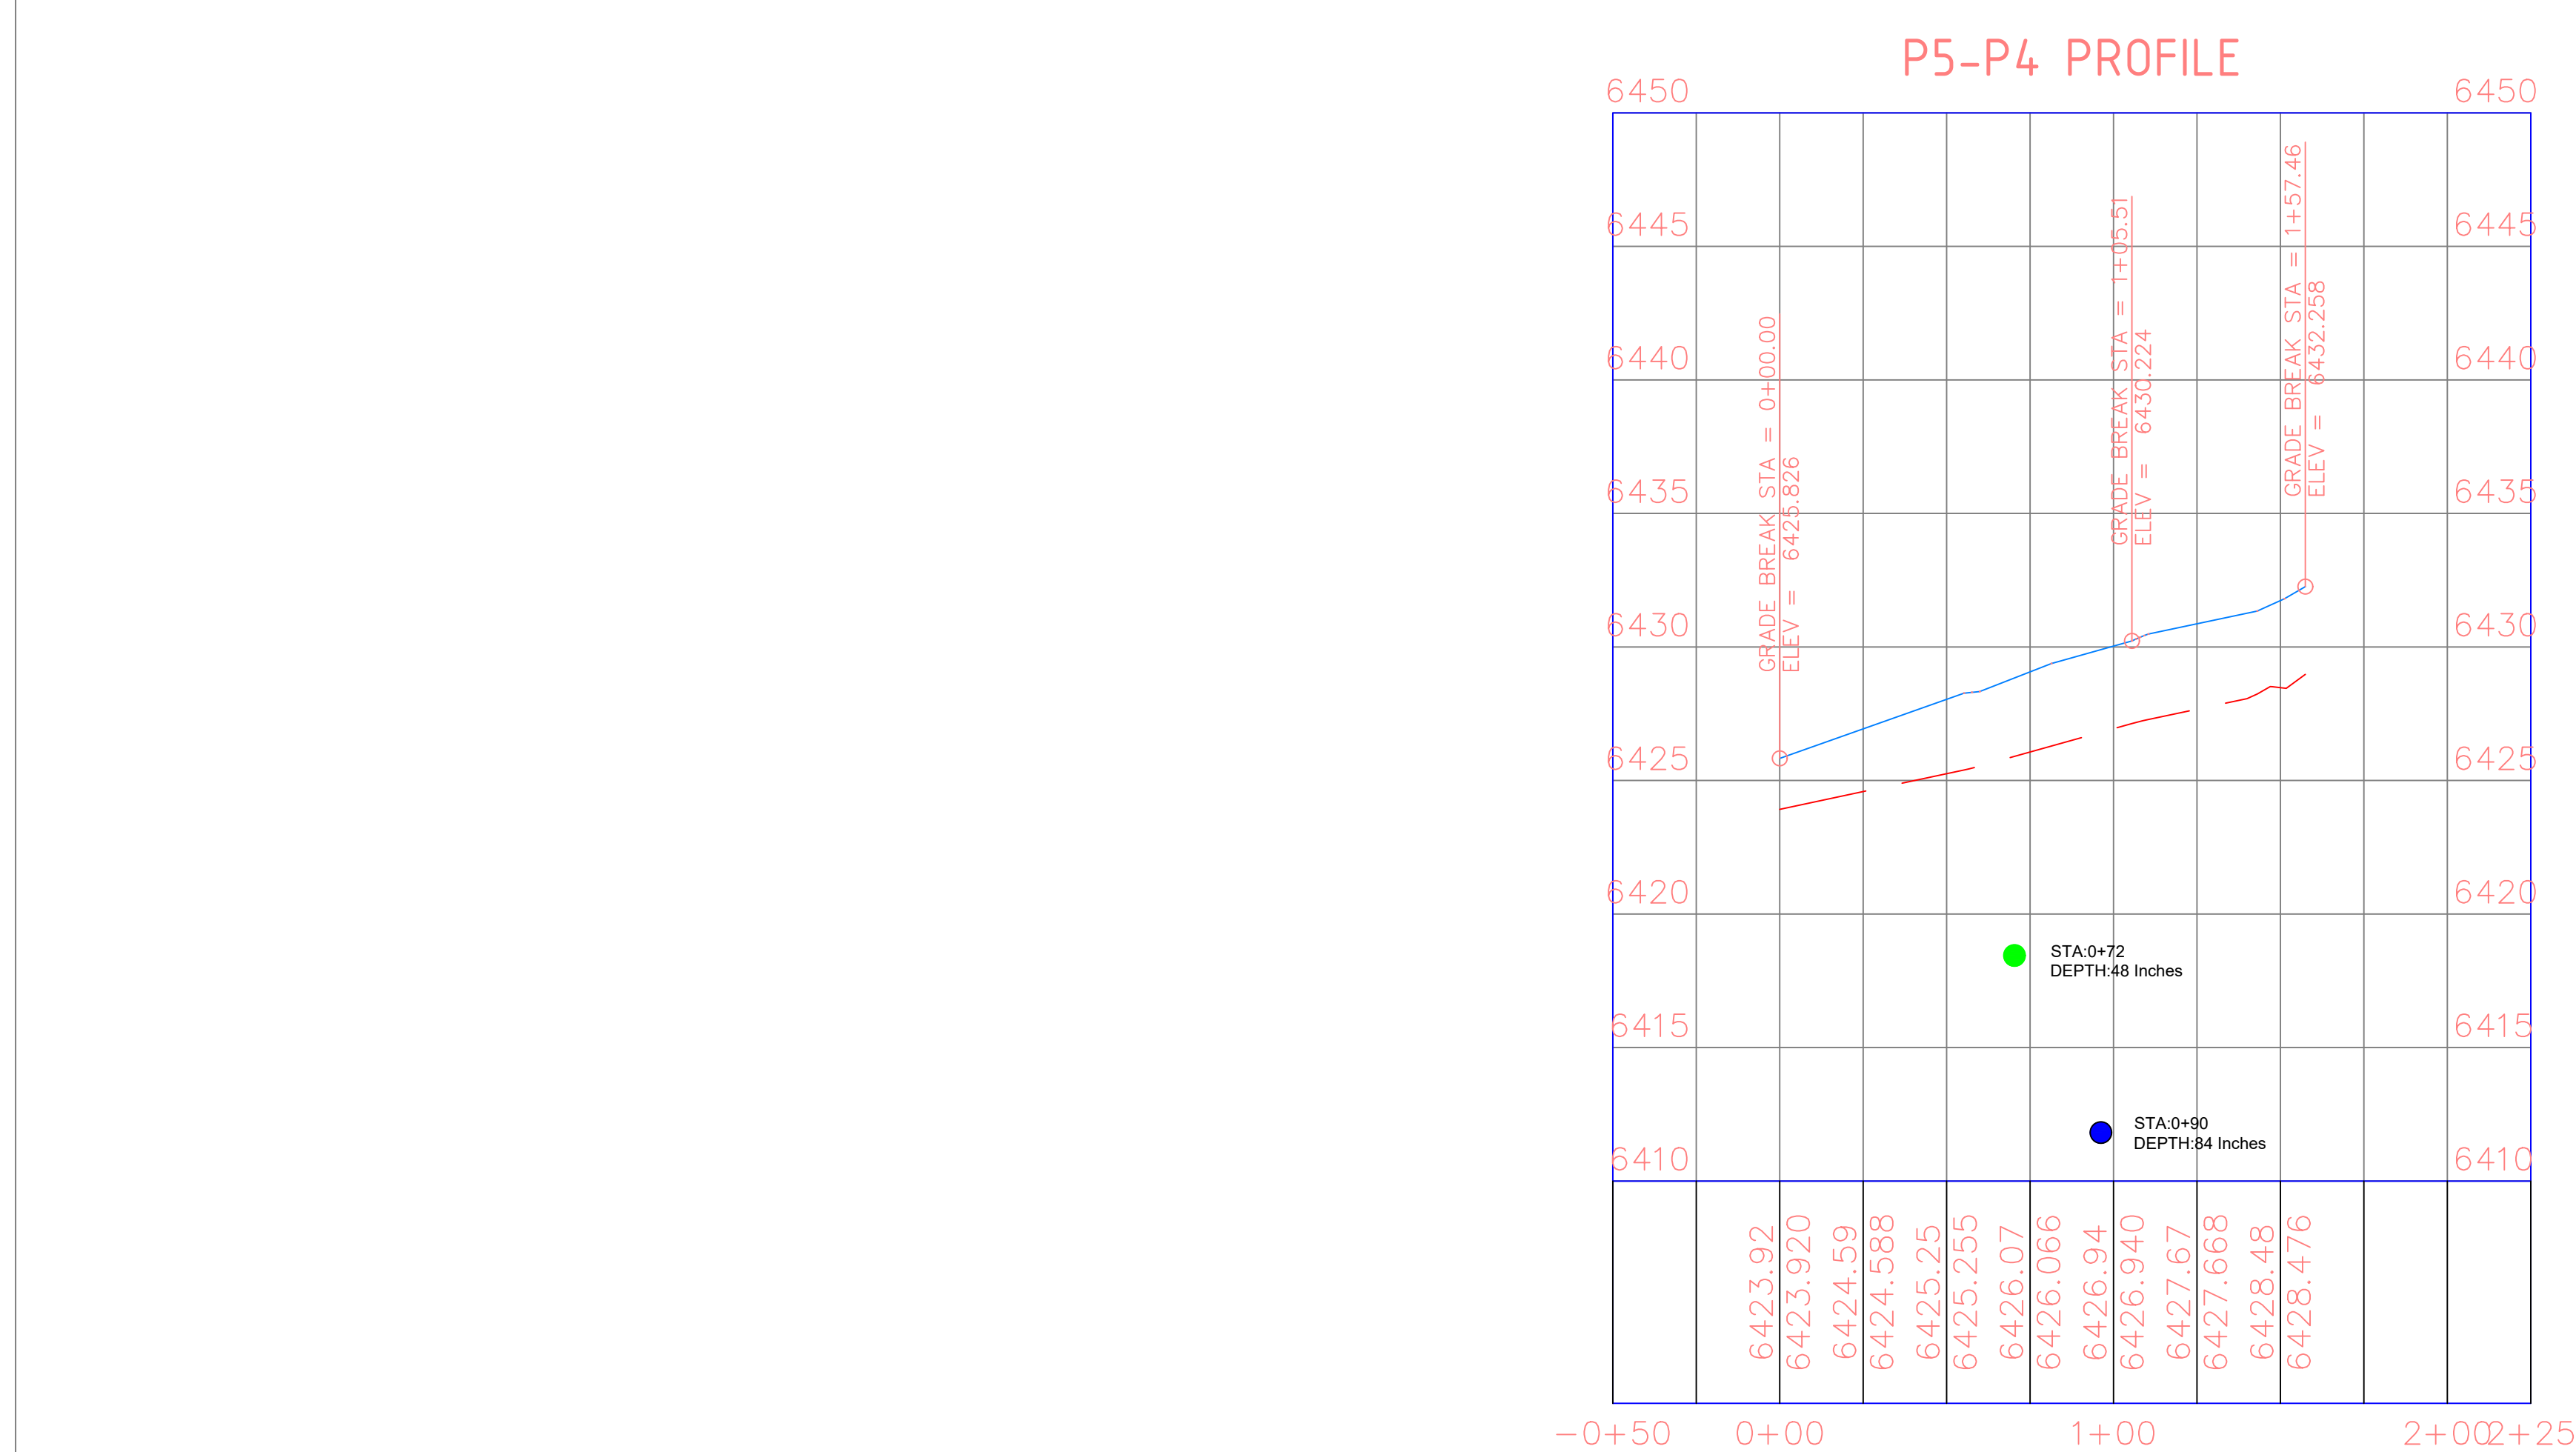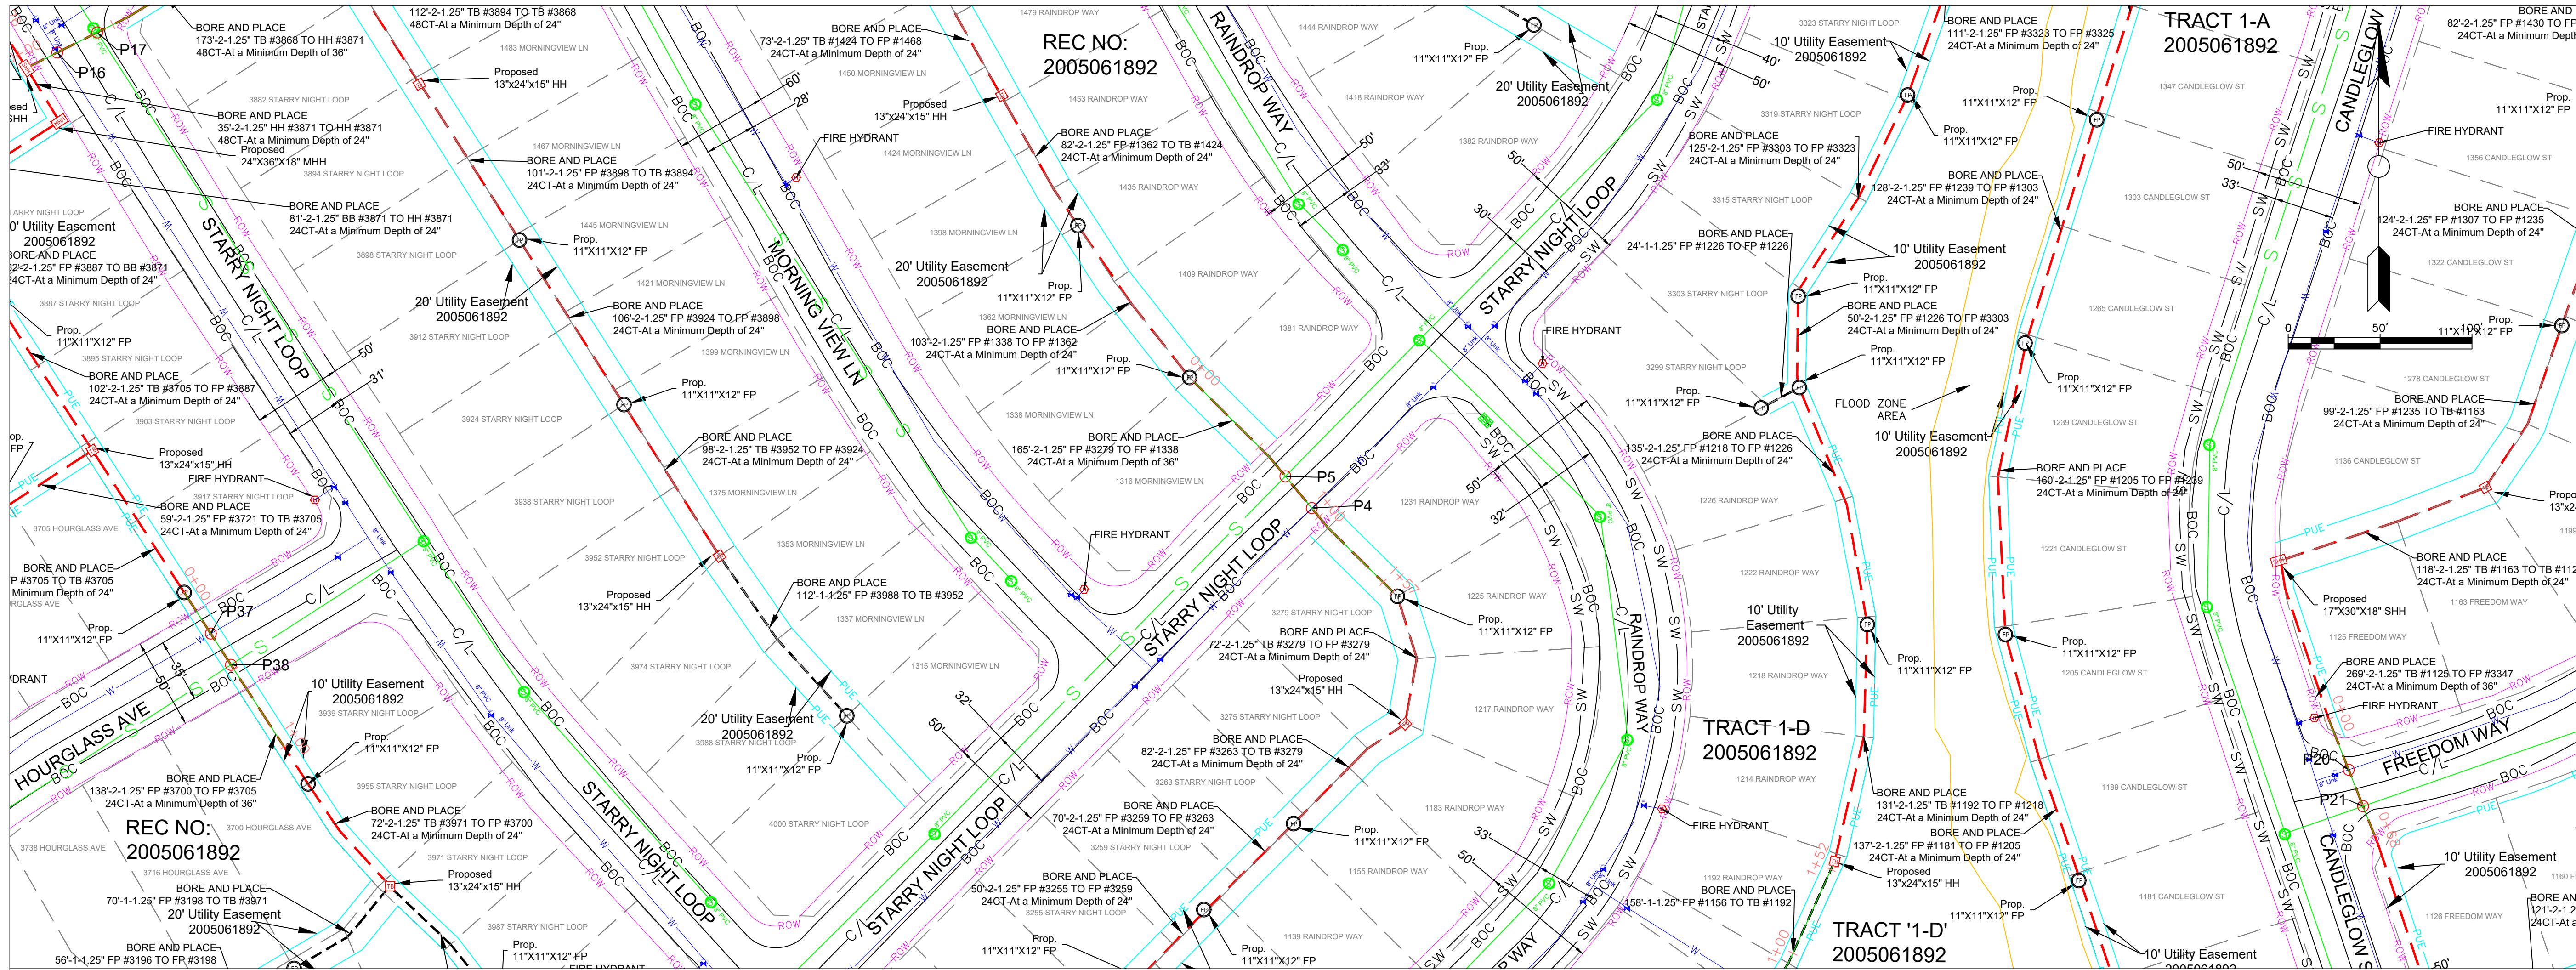

PLAN AND PROFILE STARRY NIGHTH LOOP

S.NO	POTHOLE NO	UTILITY TYPE	SIZE
23	P4	WATER	8"
23	P5	SEWER	8"

- WATER
- STORM
- EXISTING GROUND (EG)
- PROPOSED BORE

General Notes

- ALL UTILITY LOCATIONS ARE APPROXIMATE AND THE CONTRACTOR IS RESPONSIBLE FOR IDENTIFYING EXACT LOCATIONS PRIOR TO INITIATING WORK.
- CONTRACTOR SHALL FIELD VERIFY ROW WIDTH PRIOR TO INITIATING WORK.
- CONTRACTOR SHALL PROTECT AND MAINTAIN EXISTING SEWER AND STORM FACILITIES.
- CAUTION SERVICE LINES ARE NOT SHOWN ON PLAN.
- DISTURBED LANDSCAPING AS A RESULT OF CONSTRUCTION MUST BE RESTORED TO EXISTING CONDITION OR BETTER.
- ANY CONCRETE PAVEMENT, CURB AND GUTTER, AND SIDEWALK DISTURBED DURING CONSTRUCTION WILL REQUIRE FULL PANEL REPLACEMENT.

metronet

CYIENT



CALL 811 BEFORE YOU DIG.
COLORADO TOLL FREE
800-922-1987

No.	Revision/Issue	Date

Firm Name and Address

Project Name and Address
COCR035

Project	COCR035	Sheet	47
Date	25-03-206		
Scale	1" = 50'		

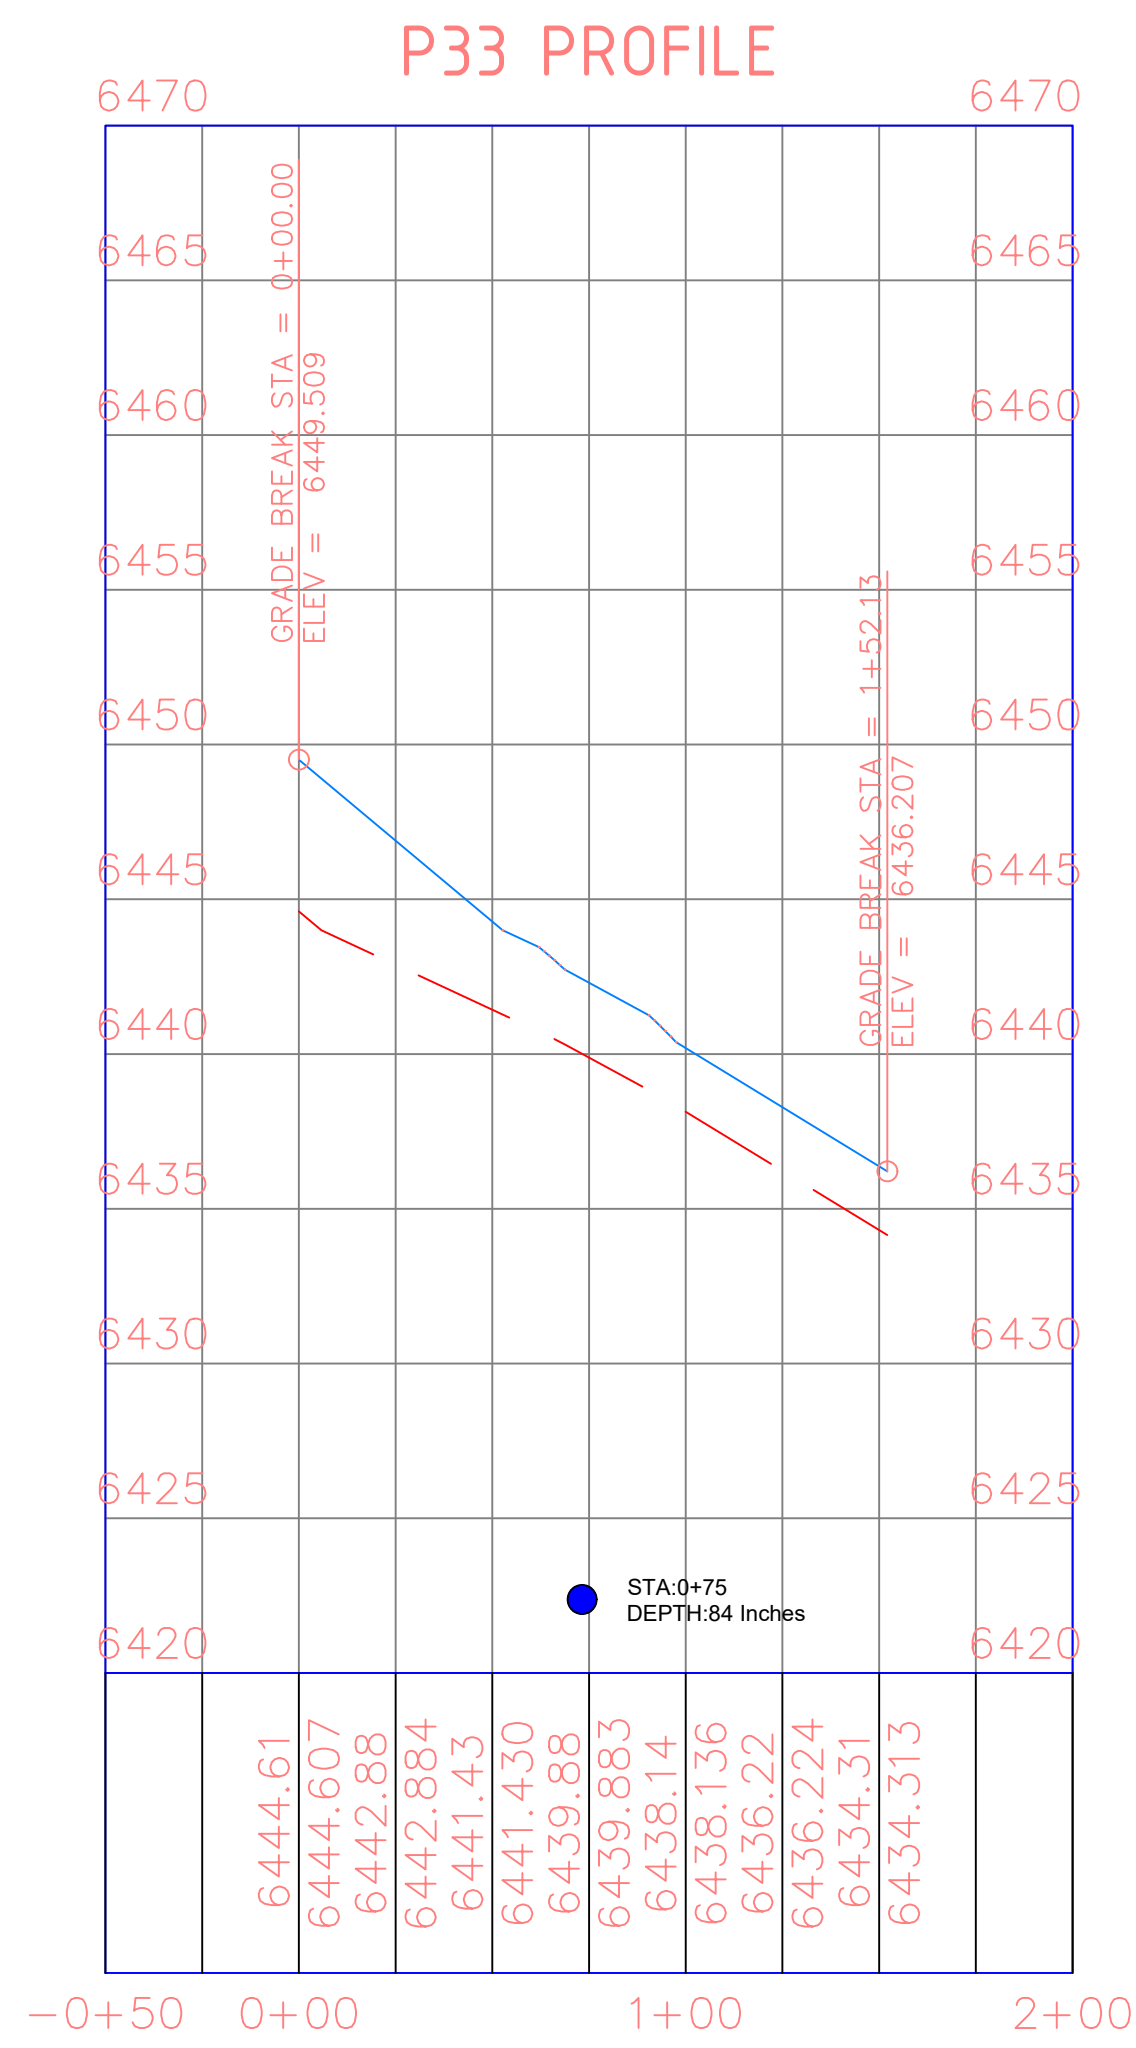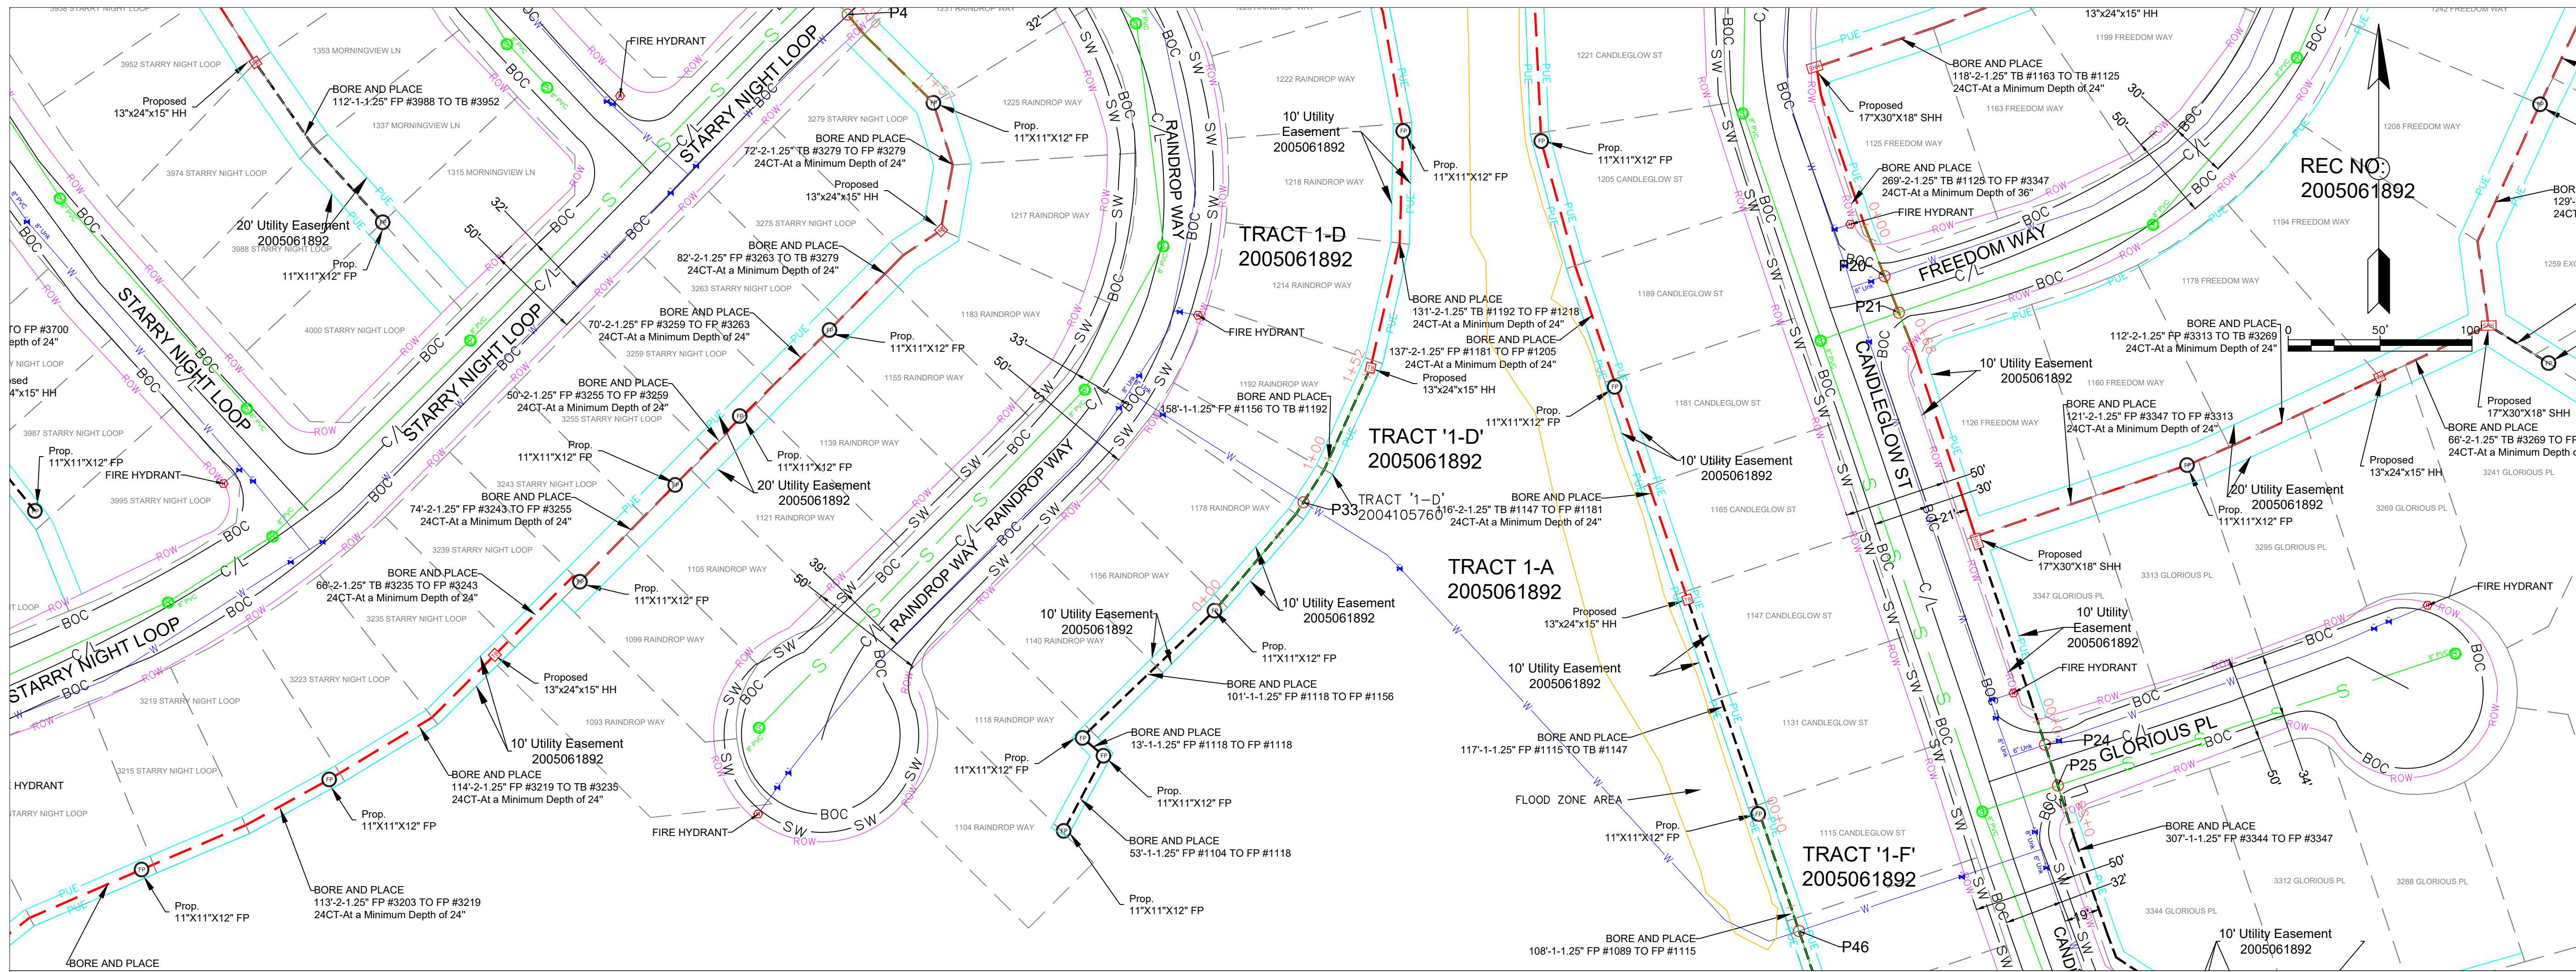

**PLAN AND PROFILE
RAINDROP WAY**

S.NO	POT HOLE NO	UTILITY TYPE	SIZE
24	P33	WATER	8"

- WATER
- STORM
- EXISTING GROUND (EG)
- - - PROPOSED BORE

General Notes

1. ALL UTILITY LOCATIONS ARE APPROXIMATE AND THE CONTRACTOR IS RESPONSIBLE FOR IDENTIFYING EXACT LOCATIONS PRIOR TO INITIATING WORK.
2. CONTRACTOR SHALL FIELD VERIFY ROW WIDTH PRIOR TO INITIATING WORK.
3. CONTRACTOR SHALL PROTECT AND MAINTAIN EXISTING SEWER AND STORM FACILITIES.
4. CAUTION SERVICE LINES ARE NOT SHOWN ON PLAN.
5. DISTURBED LANDSCAPING AS A RESULT OF CONSTRUCTION MUST BE RESTORED TO EXISTING CONDITION OR BETTER.
6. ANY CONCRETE PAVEMENT, CURB AND GUTTER, AND SIDEWALK DISTURBED DURING CONSTRUCTION WILL REQUIRE FULL PANEL REPLACEMENT.

metronet

CYIENT



CALL 811 BEFORE YOU DIG.
COLORADO TOLL FREE
800-922-1987

No.	Revision/Issue	Date

Firm Name and Address

Project Name and Address
COCR035

Project COCR035	Sheet 48
Date 25-03-206	Scale 1" = 50'

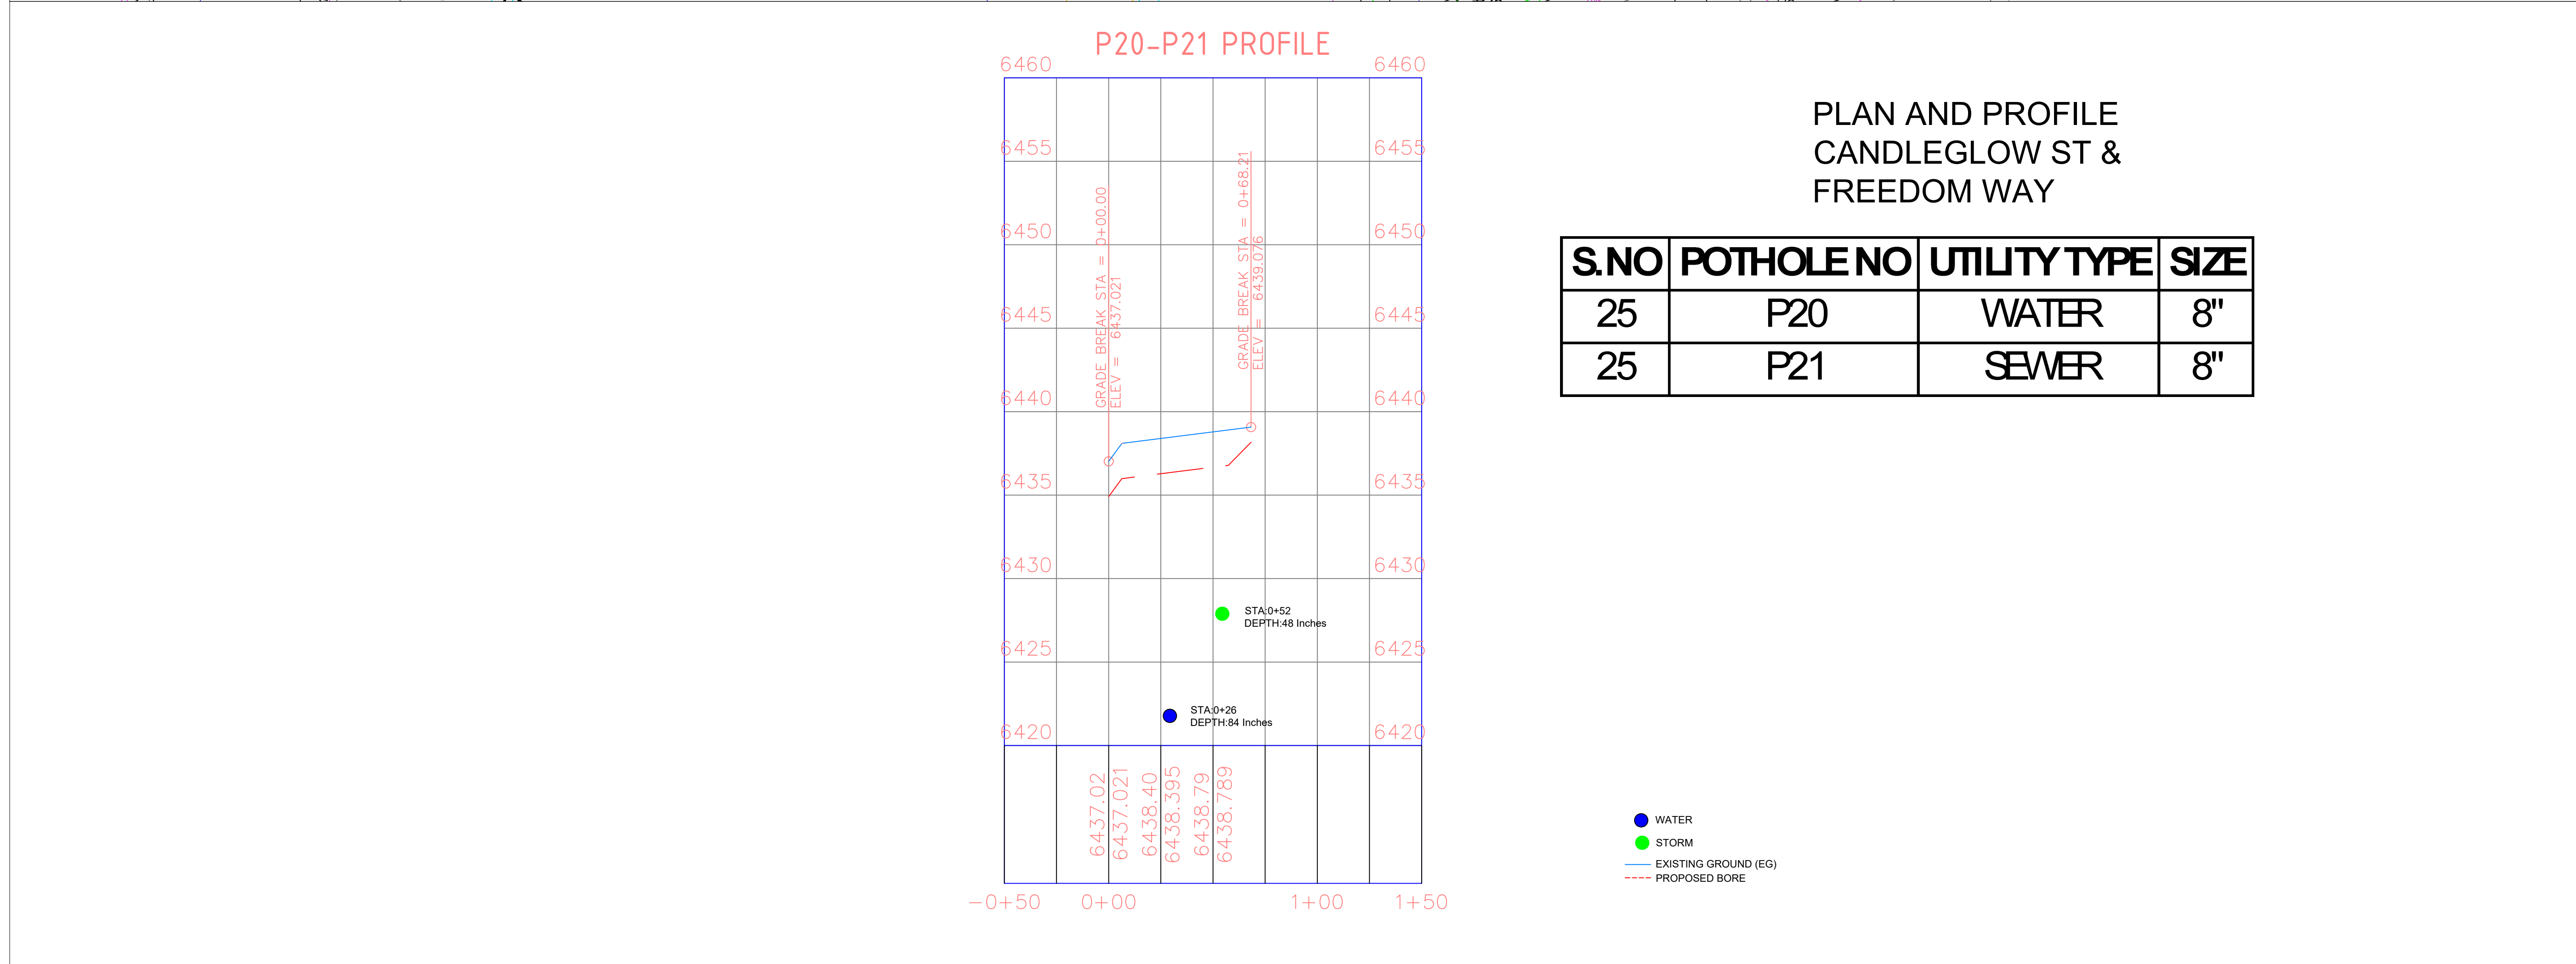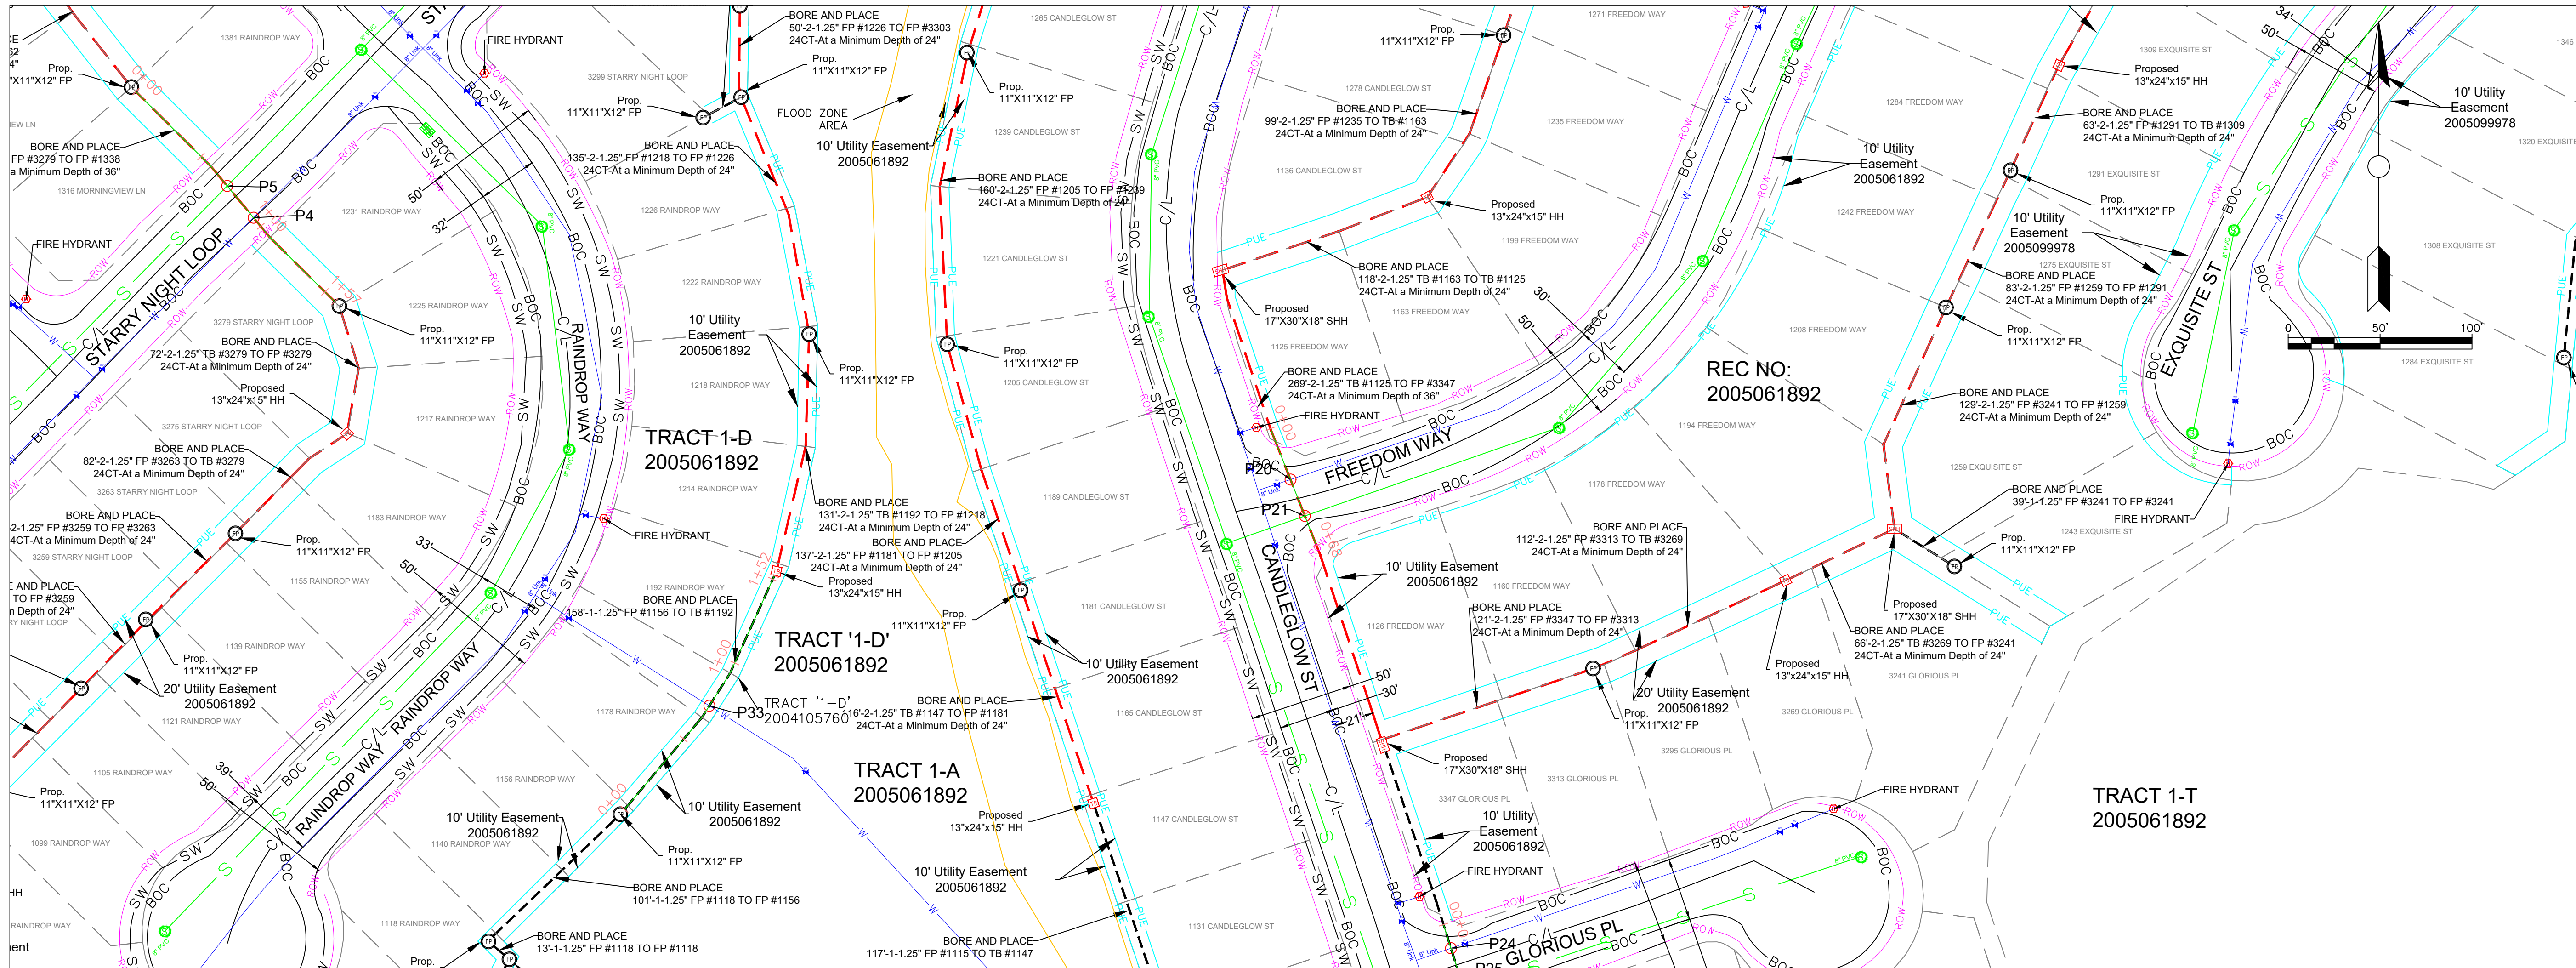

General Notes

- ALL UTILITY LOCATIONS ARE APPROXIMATE AND THE CONTRACTOR IS RESPONSIBLE FOR IDENTIFYING EXACT LOCATIONS PRIOR TO INITIATING WORK.
- CONTRACTOR SHALL FIELD VERIFY ROW WIDTH PRIOR TO INITIATING WORK.
- CONTRACTOR SHALL PROTECT AND MAINTAIN EXISTING SEWER AND STORM FACILITIES.
- CAUTION SERVICE LINES ARE NOT SHOWN ON PLAN.
- DISTURBED LANDSCAPING AS A RESULT OF CONSTRUCTION MUST BE RESTORED TO EXISTING CONDITION OR BETTER.
- ANY CONCRETE PAVEMENT, CURB AND GUTTER, AND SIDEWALK DISTURBED DURING CONSTRUCTION WILL REQUIRE FULL PANEL REPLACEMENT.

metronet

CYIENT



CALL 811 BEFORE YOU DIG.
COLORADO TOLL FREE
800-922-1987

No.	Revision/Issue	Date

Firm Name and Address

Project Name and Address
COCR035

Project	Sheet
COCR035	49
Date	25-03-206
Scale	1" = 50'

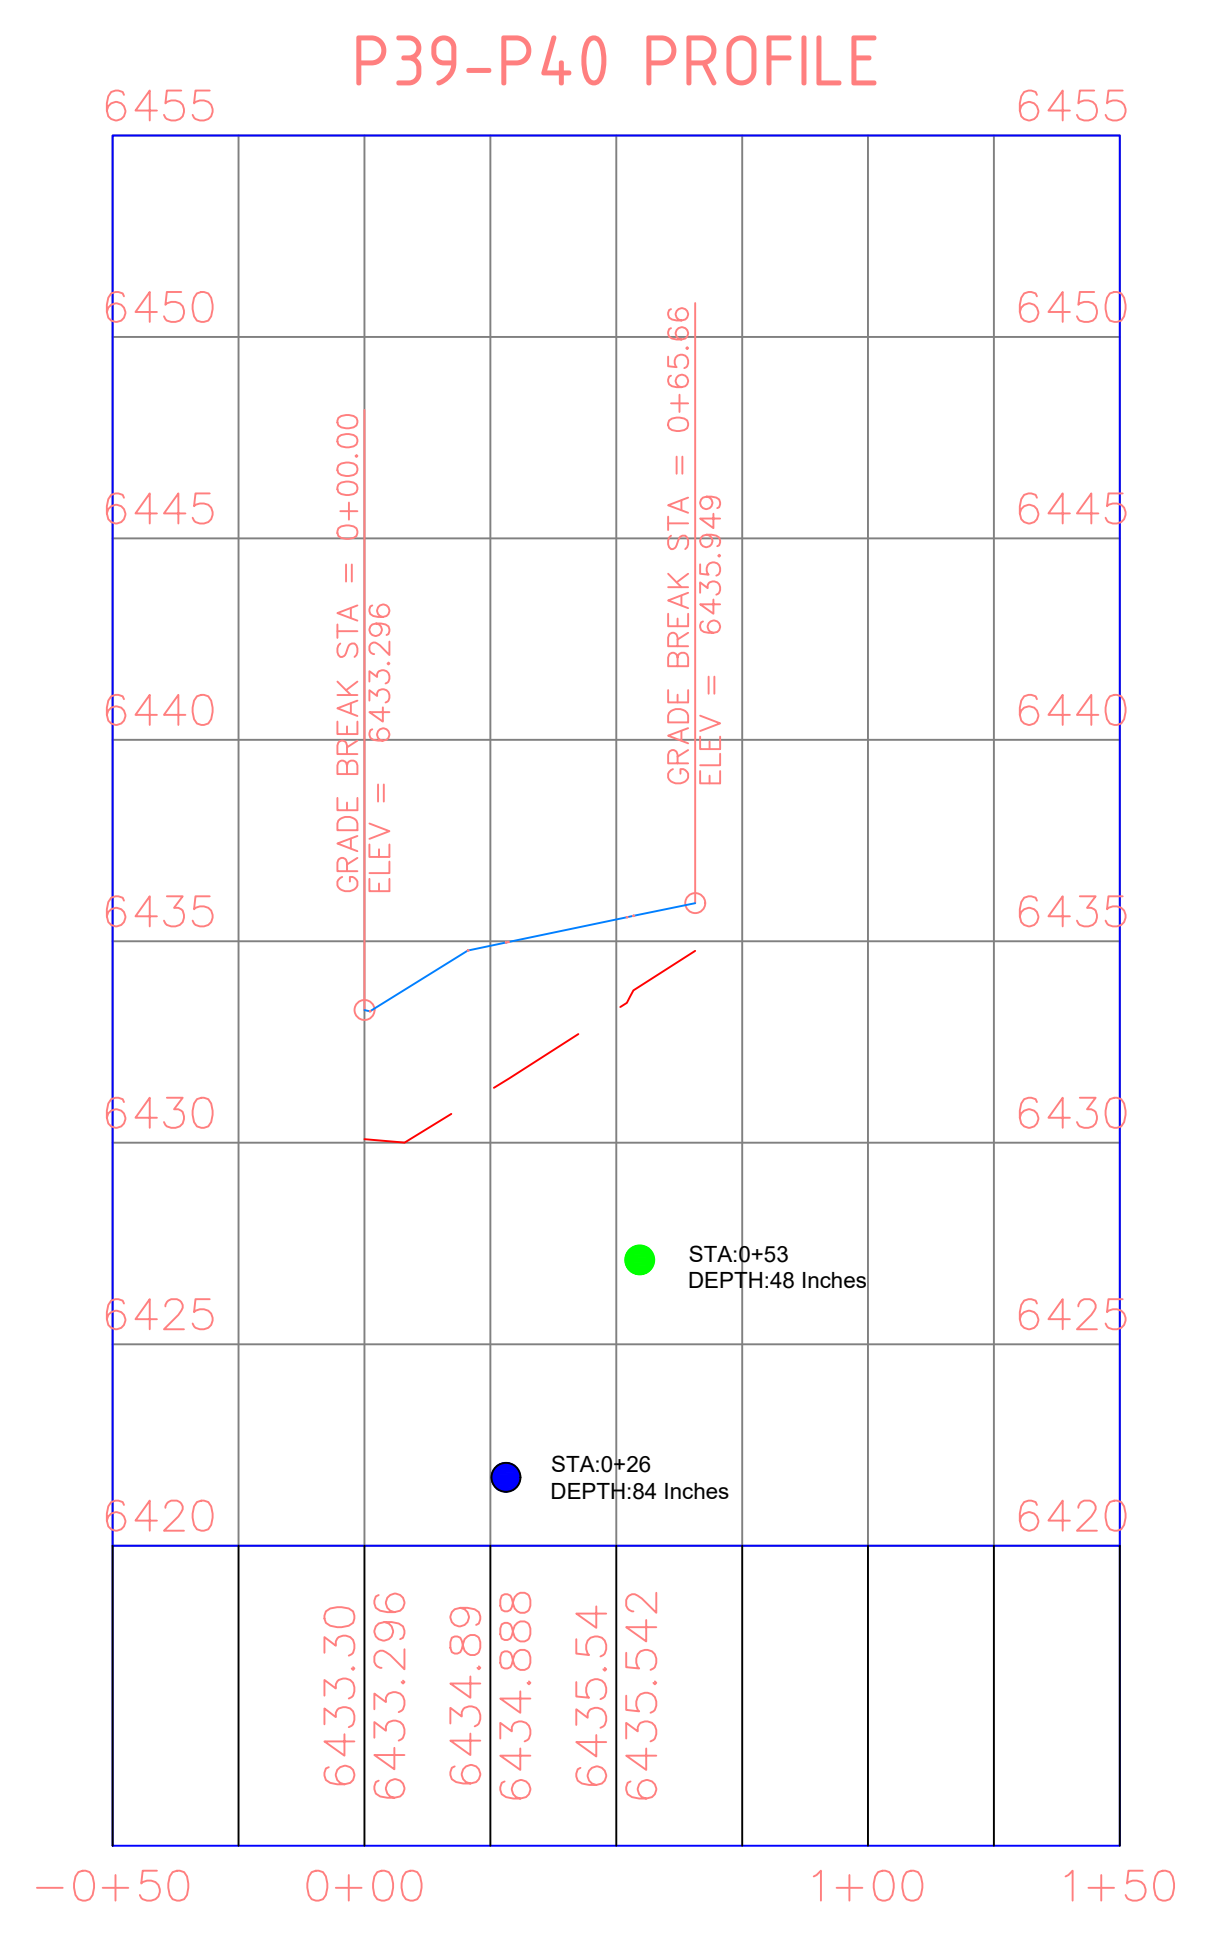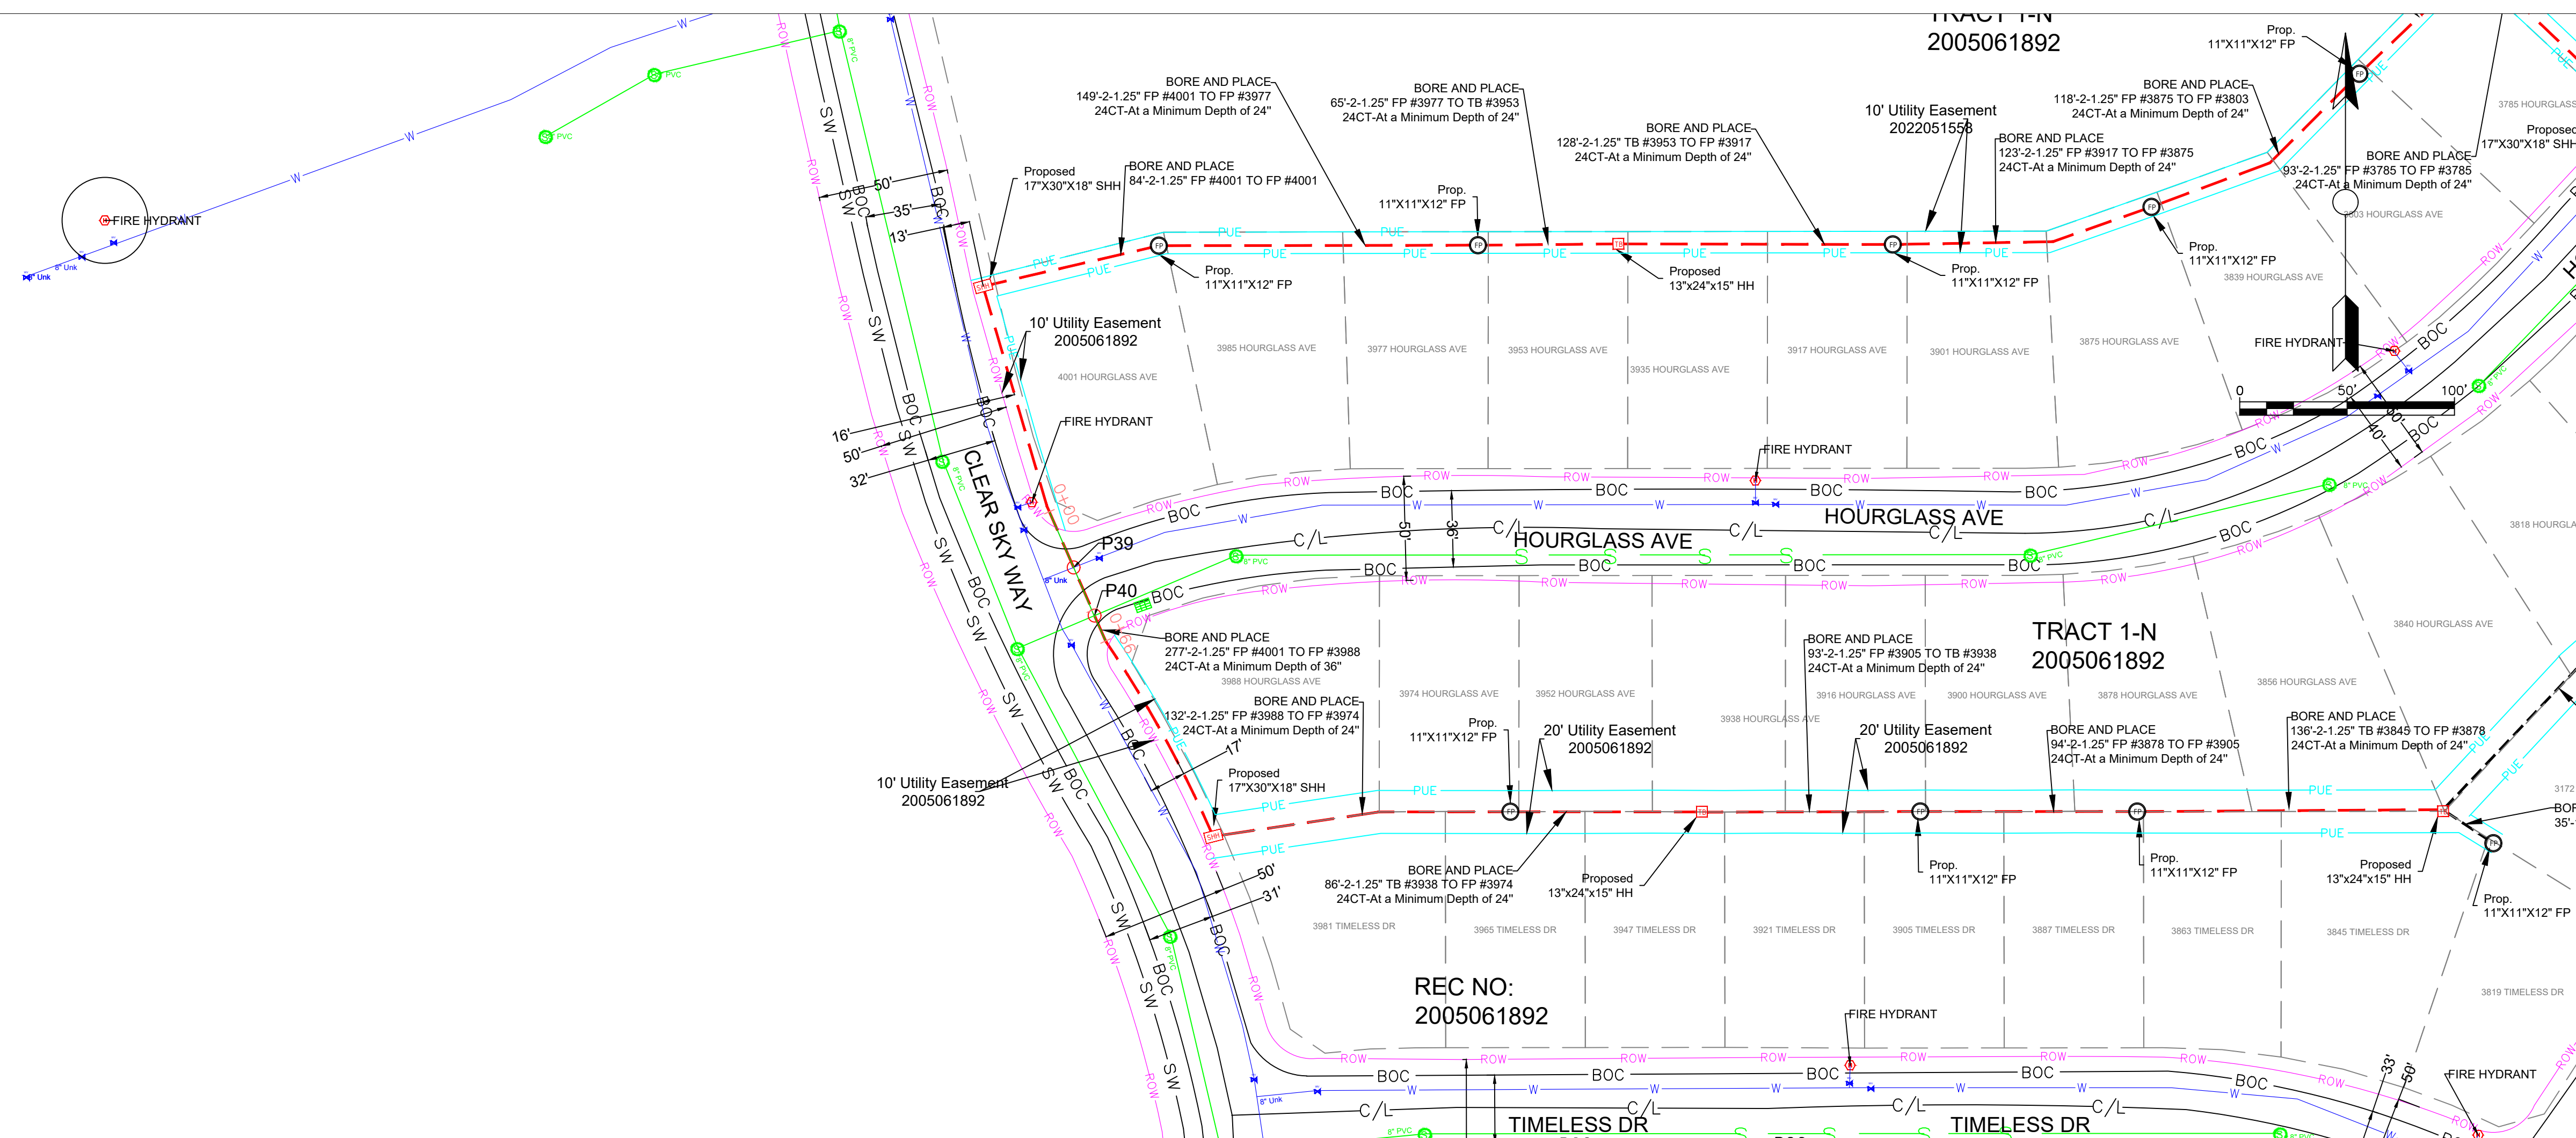

**PLAN AND PROFILE
CLEAR SKY WAY &
HOURGLASS AVE**

S.NO	POTHOLE NO	UTILITY TYPE	SIZE
26	P39	WATER	8"
26	P40	SEWER	8"

- WATER
- STORM
- EXISTING GROUND (EG)
- - - PROPOSED BORE

General Notes

1. ALL UTILITY LOCATIONS ARE APPROXIMATE AND THE CONTRACTOR IS RESPONSIBLE FOR IDENTIFYING EXACT LOCATIONS PRIOR TO INITIATING WORK.
2. CONTRACTOR SHALL FIELD VERIFY ROW WIDTH PRIOR TO INITIATING WORK.
3. CONTRACTOR SHALL PROTECT AND MAINTAIN EXISTING SEWER AND STORM FACILITIES.
4. CAUTION SERVICE LINES ARE NOT SHOWN ON PLAN.
5. DISTURBED LANDSCAPING AS A RESULT OF CONSTRUCTION MUST BE RESTORED TO EXISTING CONDITION OR BETTER.
6. ANY CONCRETE PAVEMENT, CURB AND GUTTER, AND SIDEWALK DISTURBED DURING CONSTRUCTION WILL REQUIRE FULL PANEL REPLACEMENT.



CALL 811 BEFORE YOU DIG.
COLORADO TOLL FREE
800-922-1987




No.	Revision/Issue	Date

Firm Name and Address

Project Name and Address

COCR035

Project	COCR035	Sheet	50
Date	25-03-206		
Scale	1" = 50'		

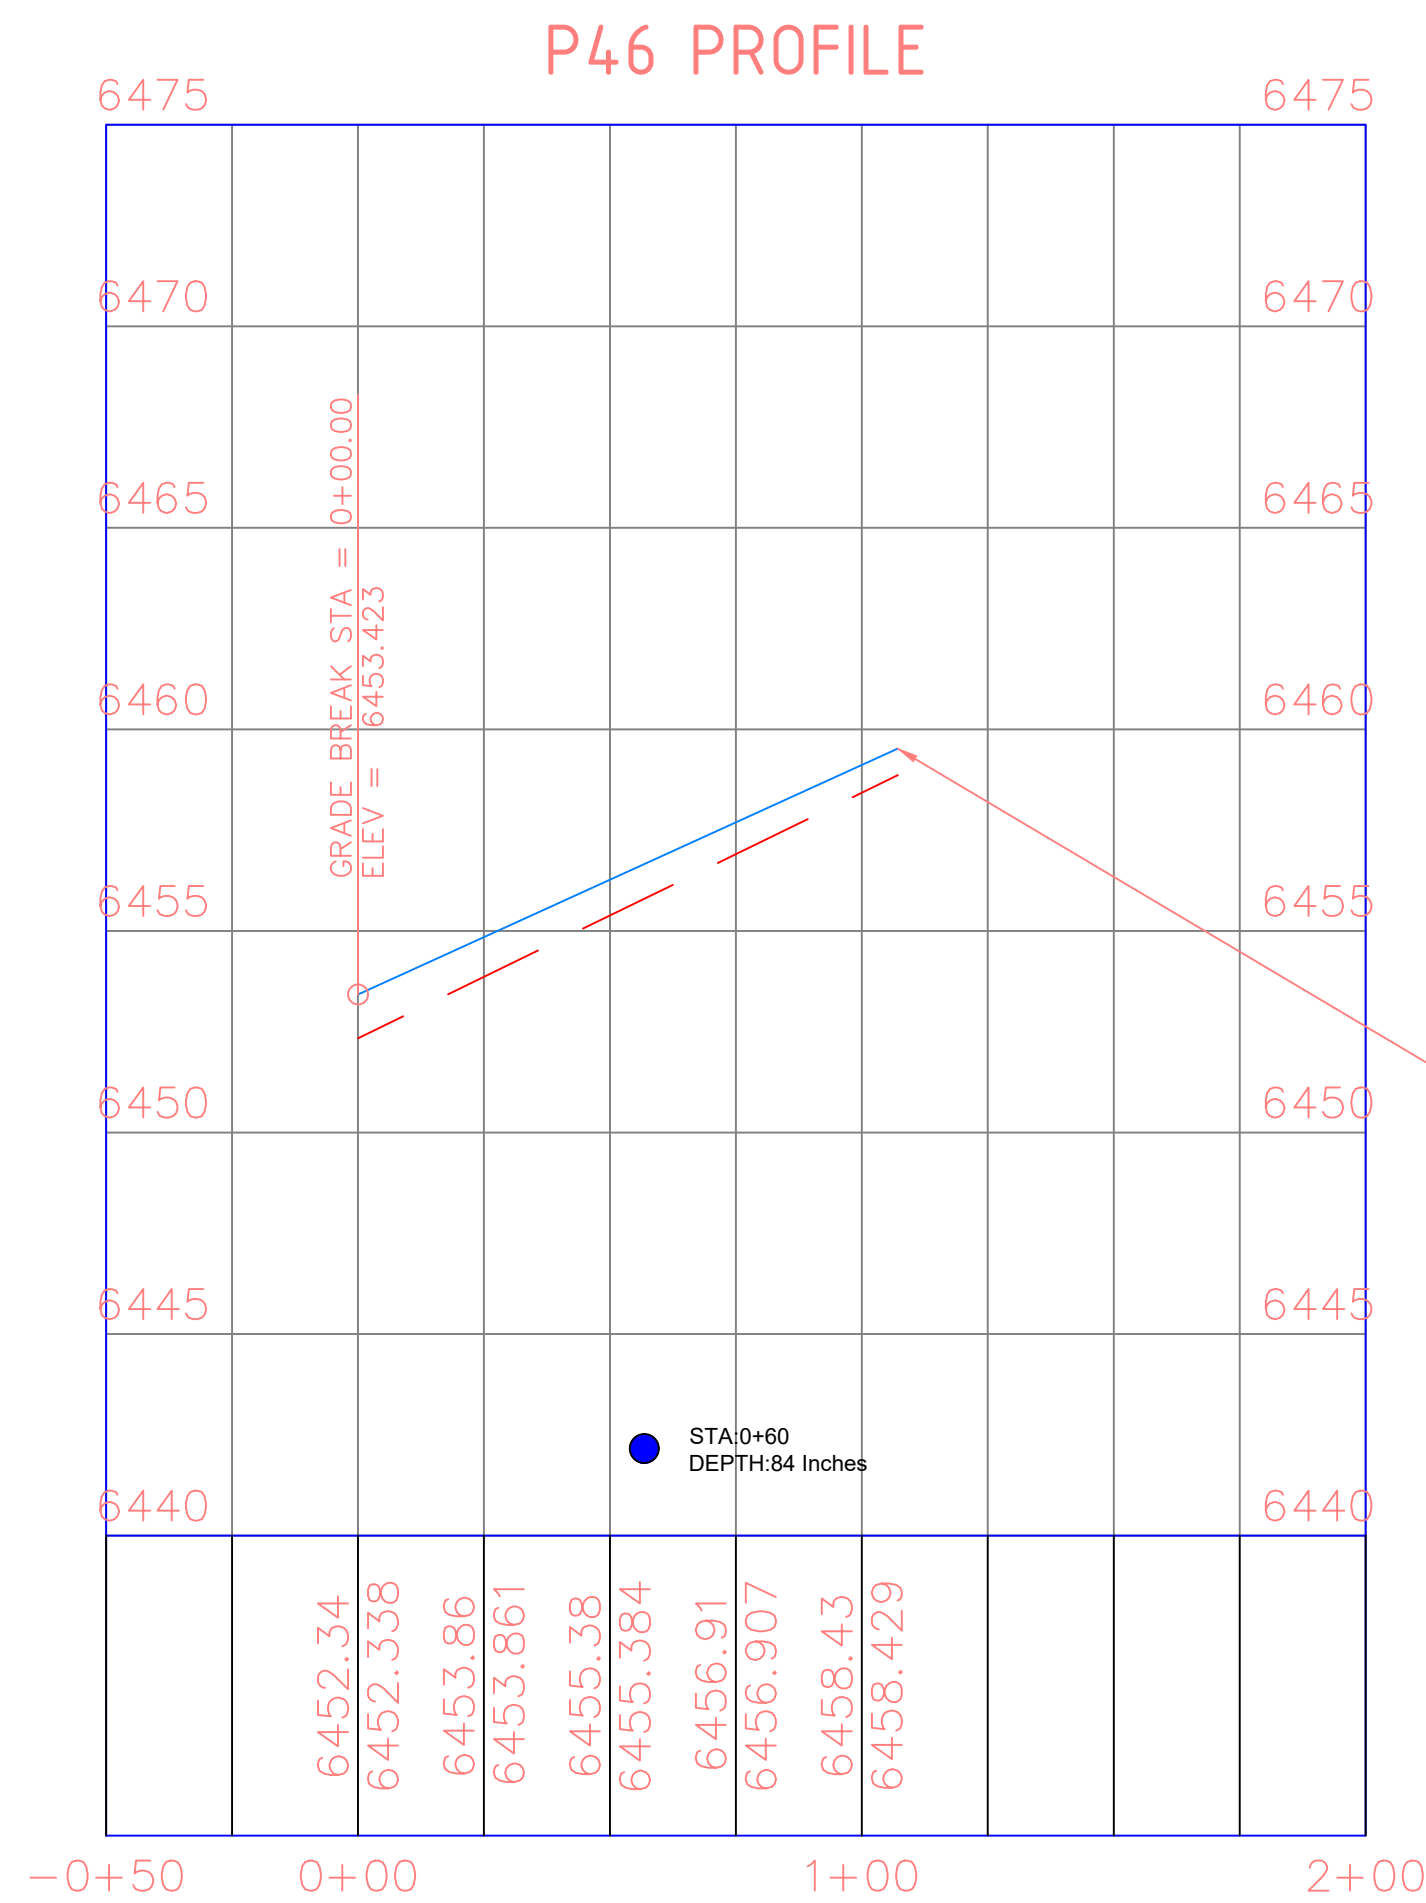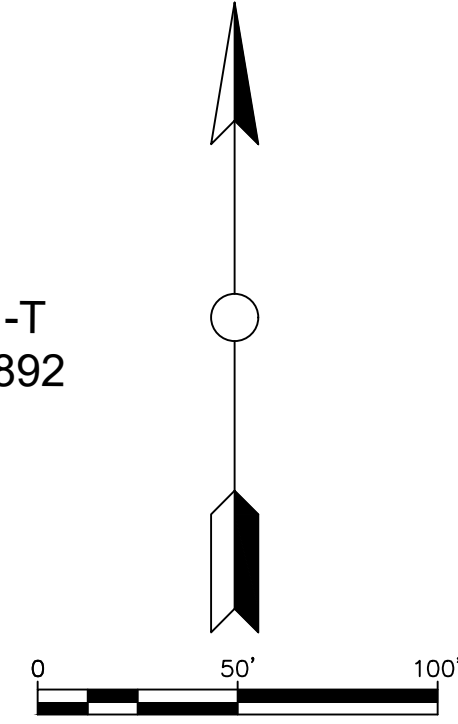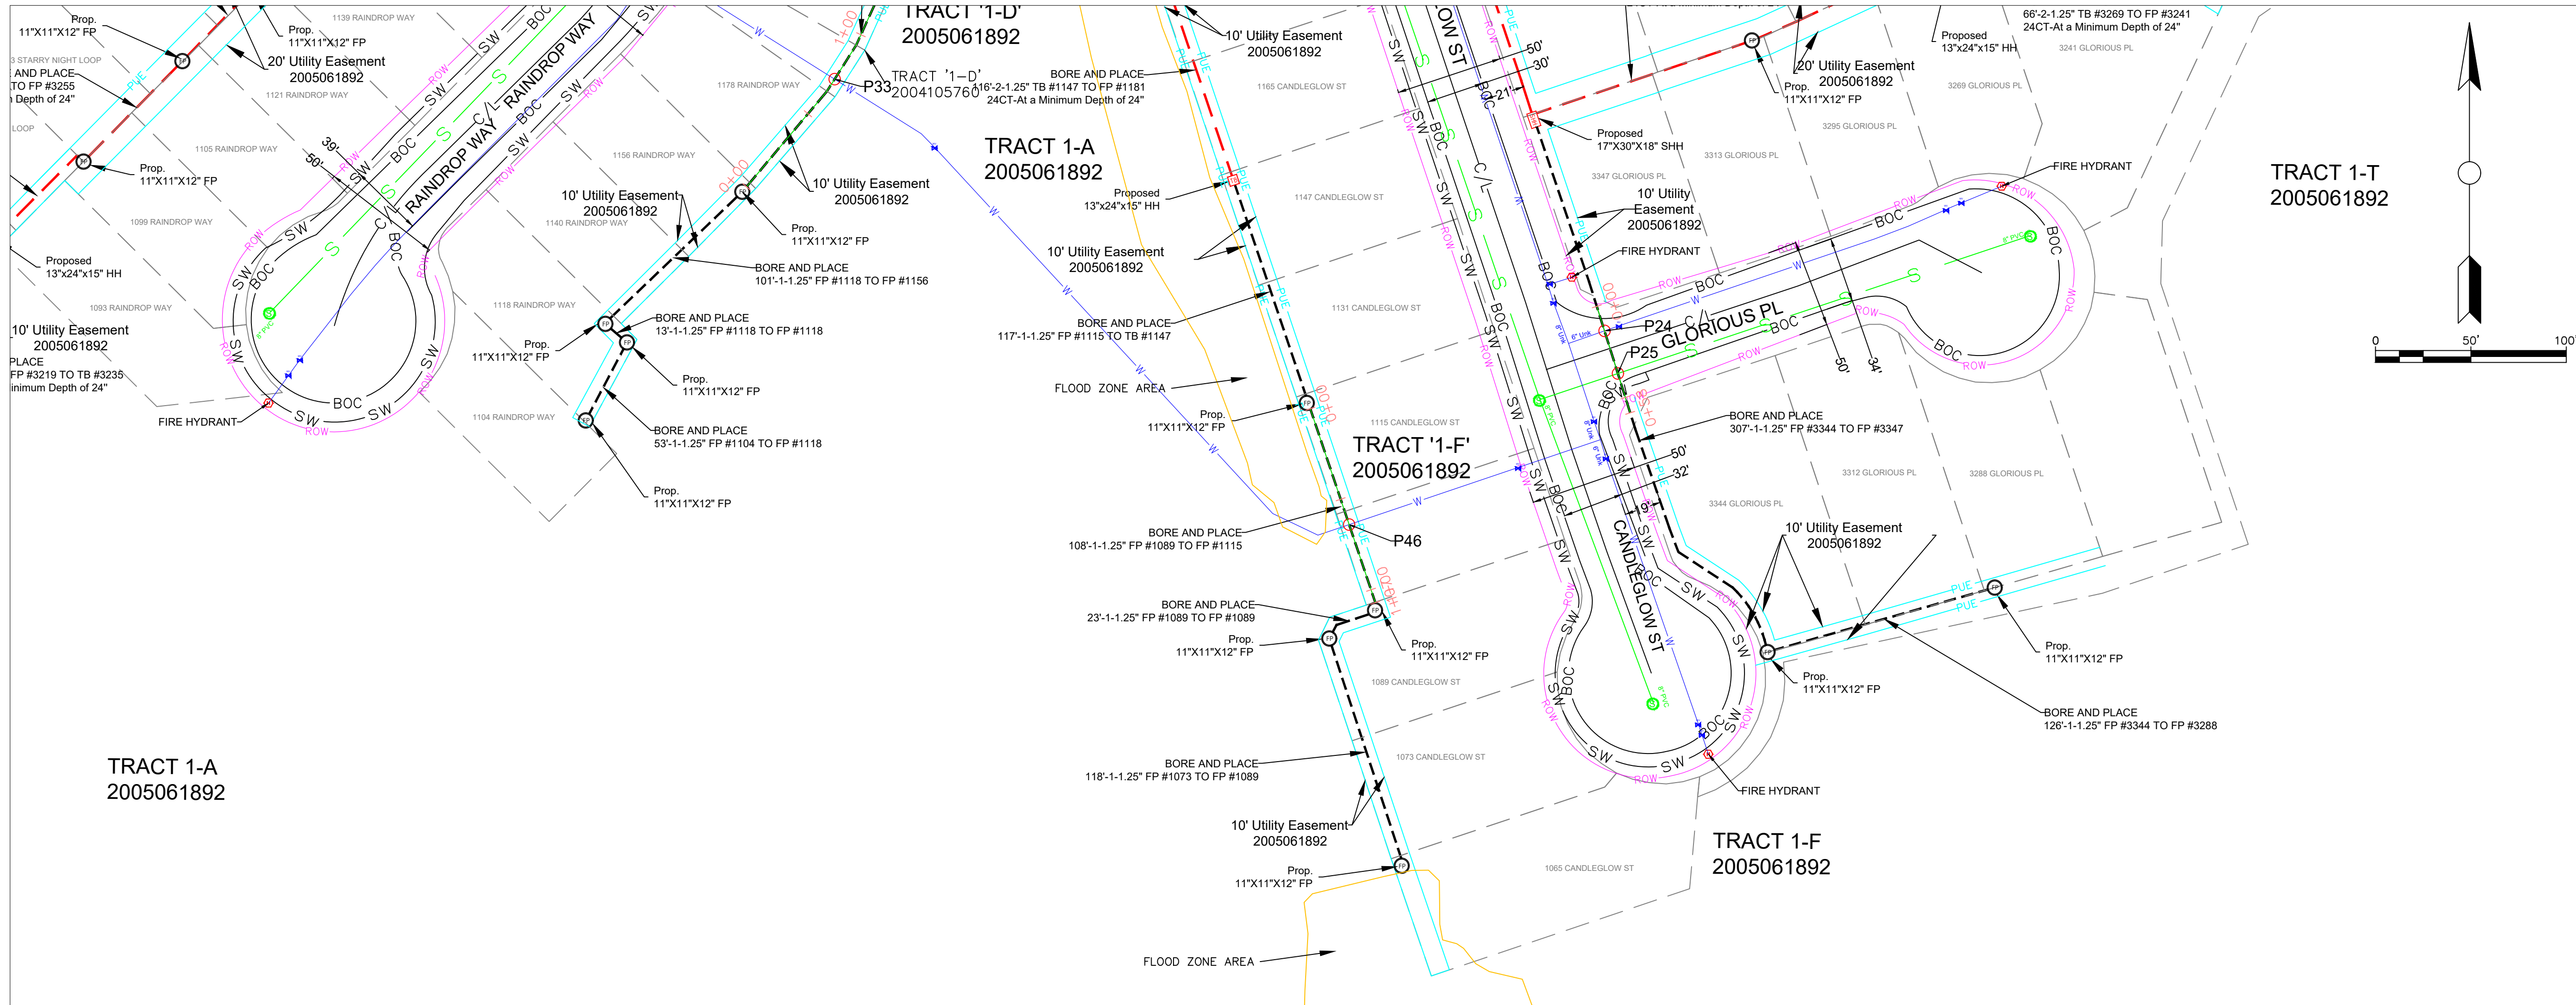

**PLAN AND PROFILE
CANDLEGLOW ST**

S.NO	POT HOLE NO	UTILITY TYPE	SIZE
27	P46	WATER	8"

- WATER
- STORM
- EXISTING GROUND (EG)
- - - PROPOSED BORE

General Notes

- ALL UTILITY LOCATIONS ARE APPROXIMATE AND THE CONTRACTOR IS RESPONSIBLE FOR IDENTIFYING EXACT LOCATIONS PRIOR TO INITIATING WORK.
- CONTRACTOR SHALL FIELD VERIFY ROW WIDTH PRIOR TO INITIATING WORK.
- CONTRACTOR SHALL PROTECT AND MAINTAIN EXISTING SEWER AND STORM FACILITIES.
- CAUTION SERVICE LINES ARE NOT SHOWN ON PLAN.
- DISTURBED LANDSCAPING AS A RESULT OF CONSTRUCTION MUST BE RESTORED TO EXISTING CONDITION OR BETTER.
- ANY CONCRETE PAVEMENT, CURB AND GUTTER, AND SIDEWALK DISTURBED DURING CONSTRUCTION WILL REQUIRE FULL PANEL REPLACEMENT.

metronet

CYIENT

CALL 811 BEFORE YOU DIG.
COLORADO TOLL FREE
800-922-1987

No.	Revision/Issue	Date

Firm Name and Address



Project Name and Address
COCR035

Project
COCR035

Date
25-03-206


Scale
1" = 50'

Sheet
51

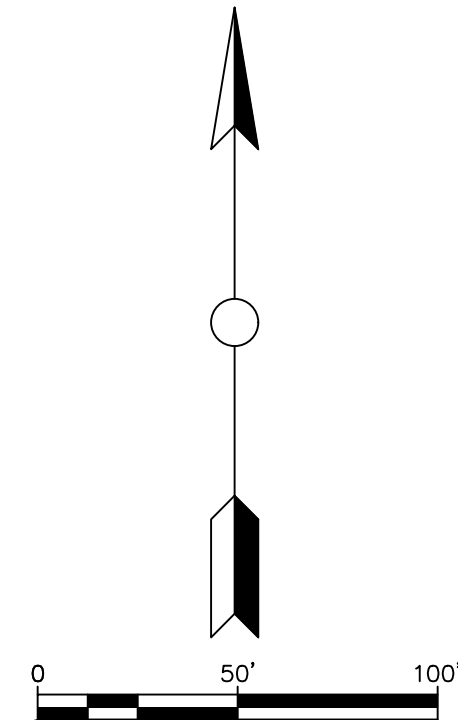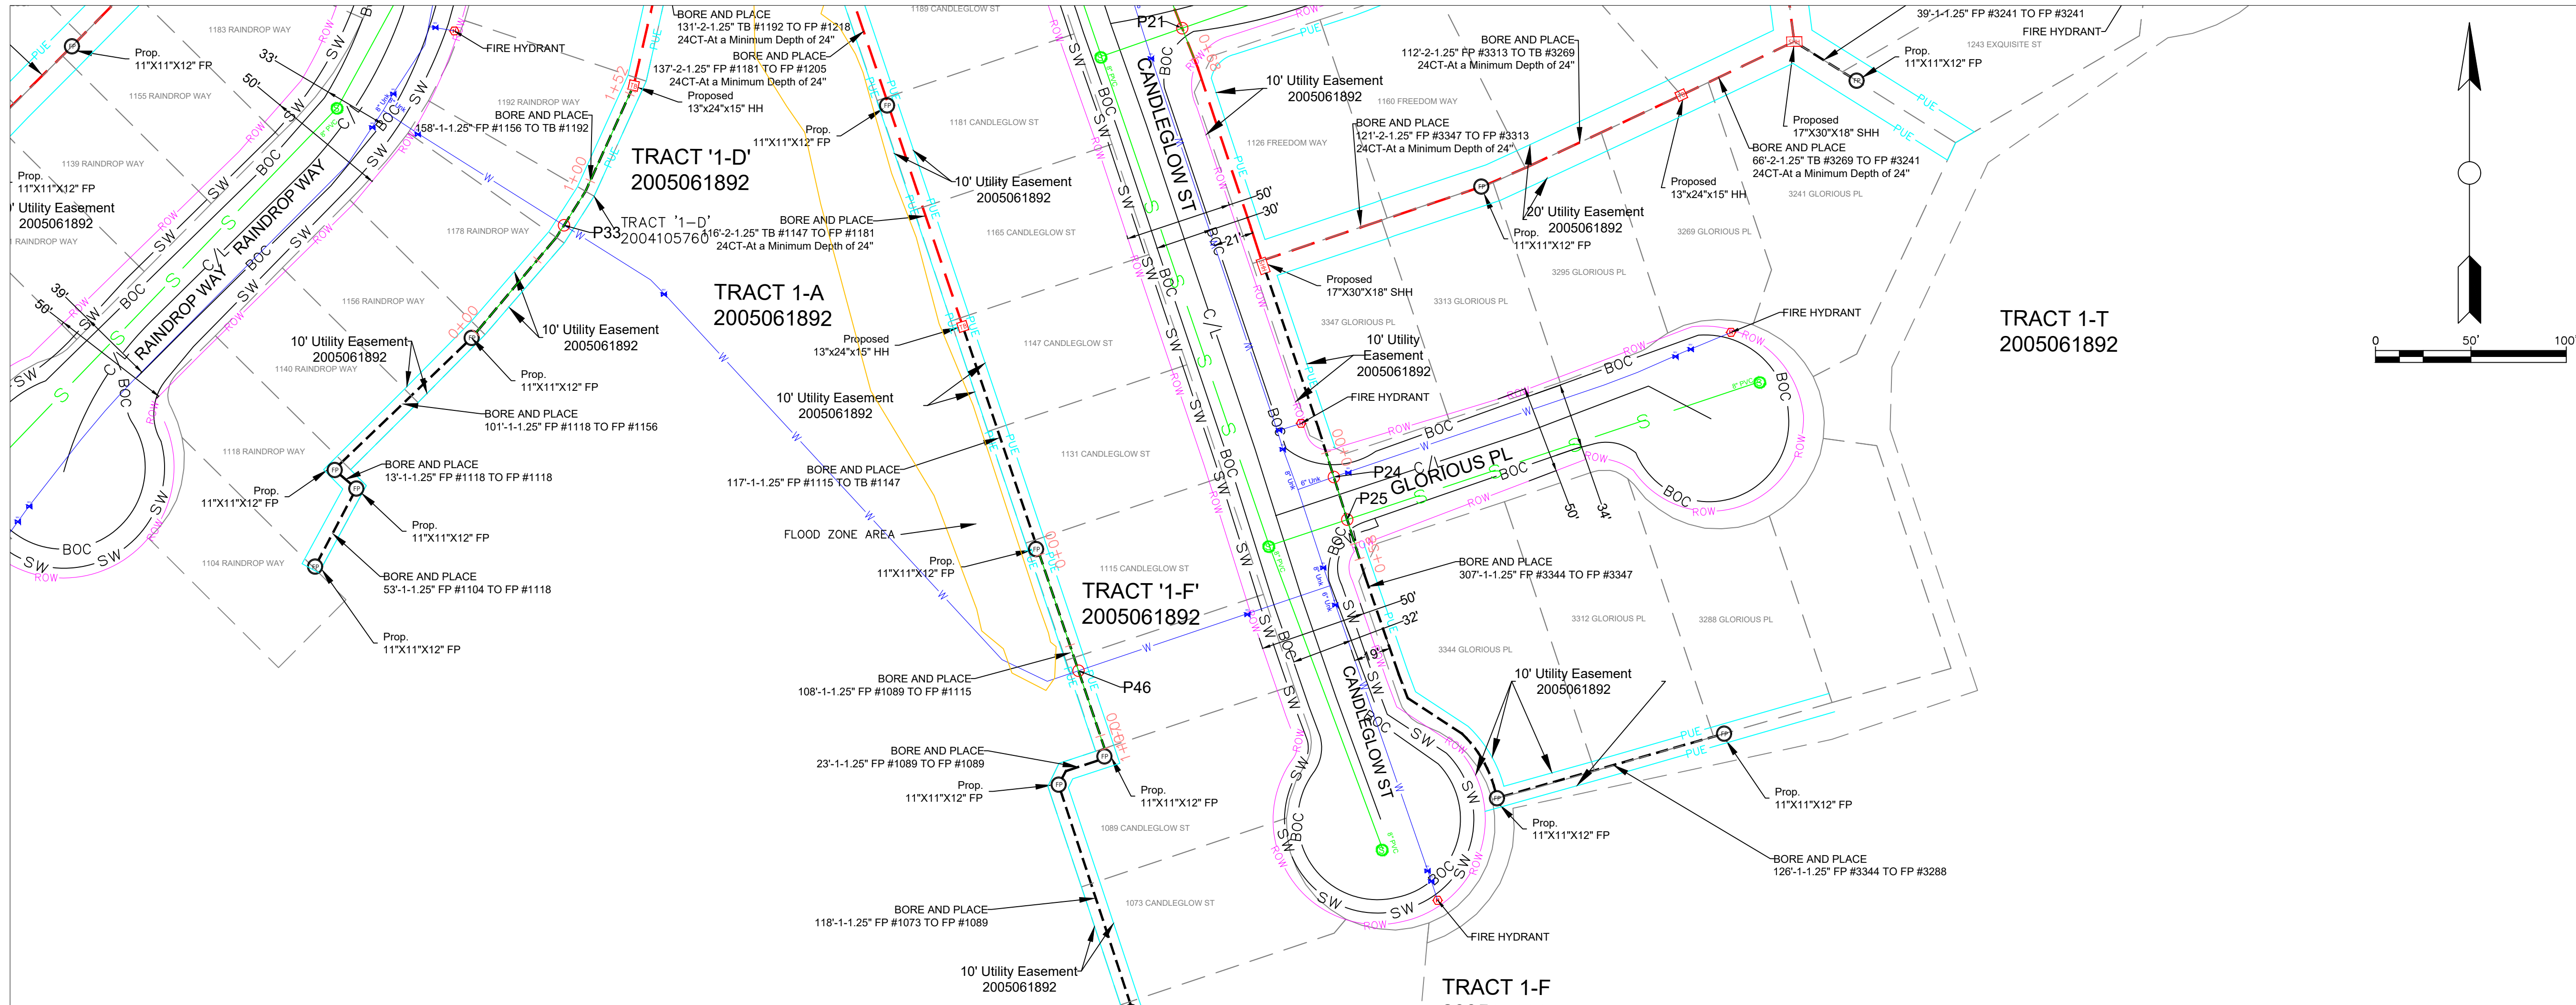

- General Notes
1. ALL UTILITY LOCATIONS ARE APPROXIMATE AND THE CONTRACTOR IS RESPONSIBLE FOR IDENTIFYING EXACT LOCATIONS PRIOR TO INITIATING WORK.
 2. CONTRACTOR SHALL FIELD VERIFY ROW WIDTH PRIOR TO INITIATING WORK.
 3. CONTRACTOR SHALL PROTECT AND MAINTAIN EXISTING SEWER AND STORM FACILITIES.
 4. CAUTION SERVICE LINES ARE NOT SHOWN ON PLAN.
 5. DISTURBED LANDSCAPING AS A RESULT OF CONSTRUCTION MUST BE RESTORED TO EXISTING CONDITION OR BETTER.
 6. ANY CONCRETE PAVEMENT, CURB AND GUTTER, AND SIDEWALK DISTURBED DURING CONSTRUCTION WILL REQUIRE FULL PANEL REPLACEMENT.

P24-P25 PROFILE

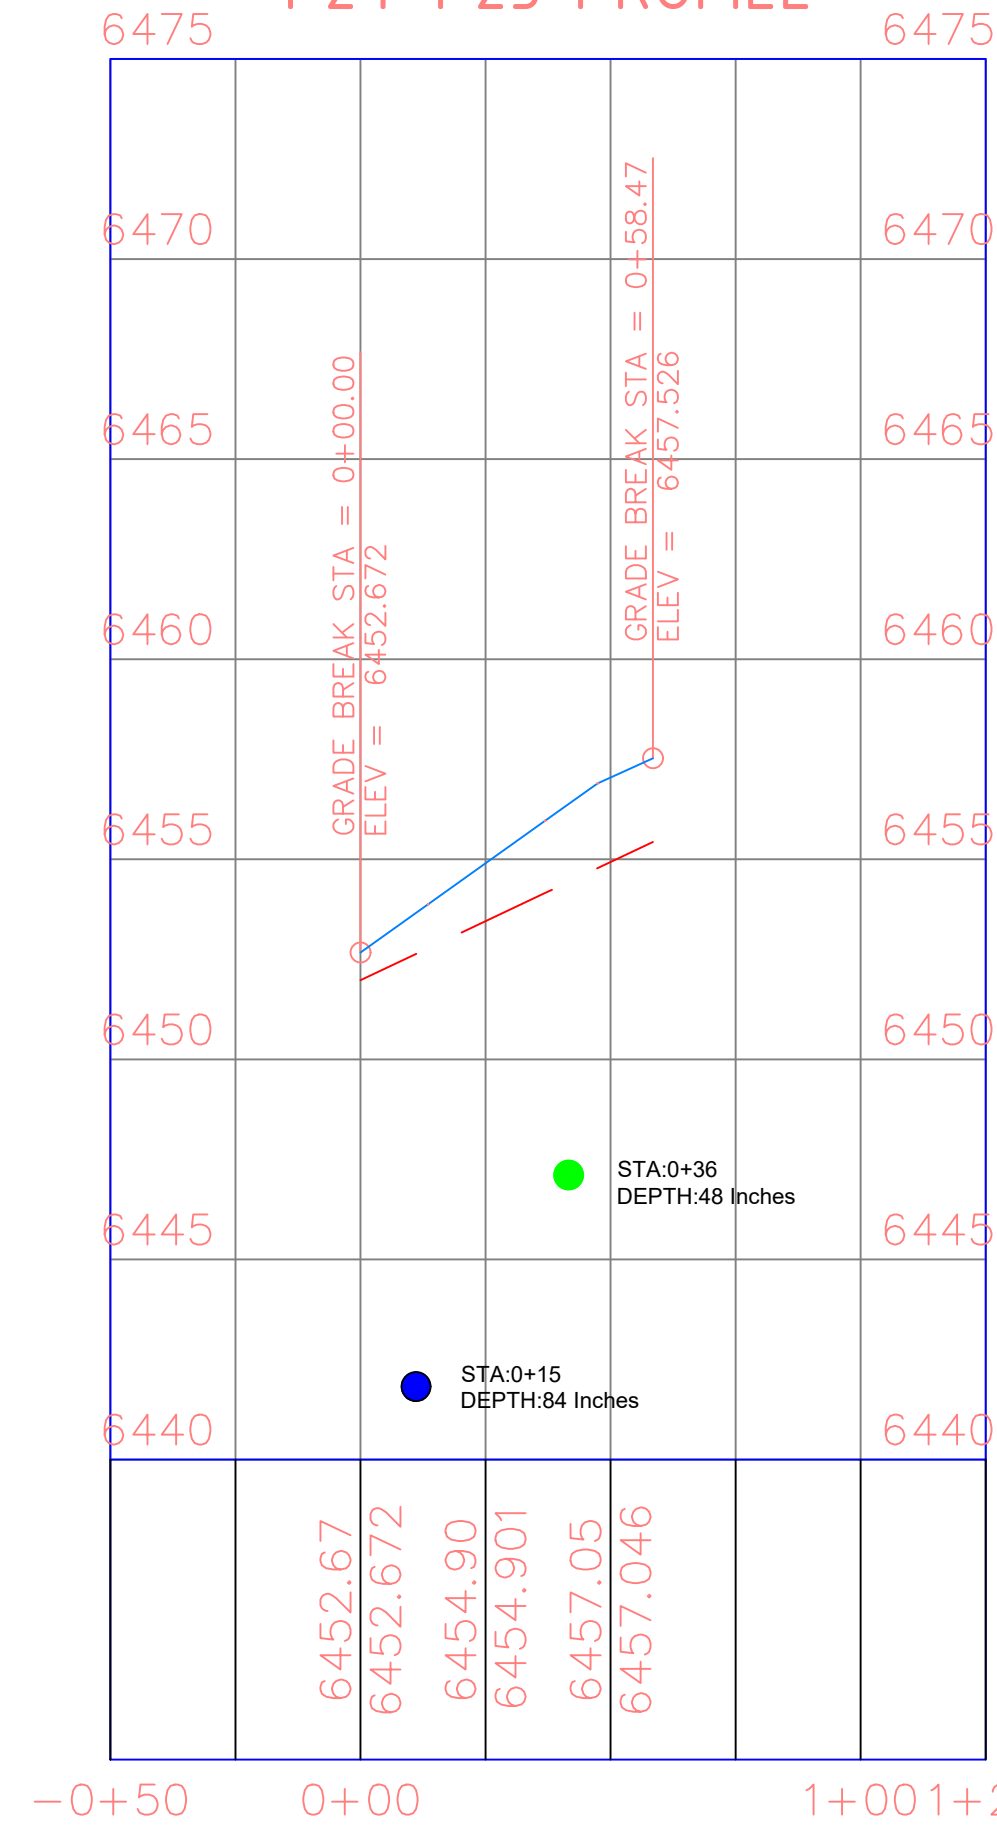

- WATER
- STORM
- EXISTING GROUND (EG)
- - - PROPOSED BORE

PLAN AND PROFILE
CANDLEGLOW ST &
GLORIOUS PL

S.NO	POTHOLE NO	UTILITY TYPE	SIZE
28	P24	WATER	6"
28	P25	SEWER	8"

metronet

CYIENT



CALL 811 BEFORE YOU DIG.
COLORADO TOLL FREE
800-922-1987

No.	Revision/Issue	Date

Firm Name and Address

Project Name and Address
COCR035

Project COCR035	Sheet 52
Date 25-03-206	
Scale 1" = 50'	

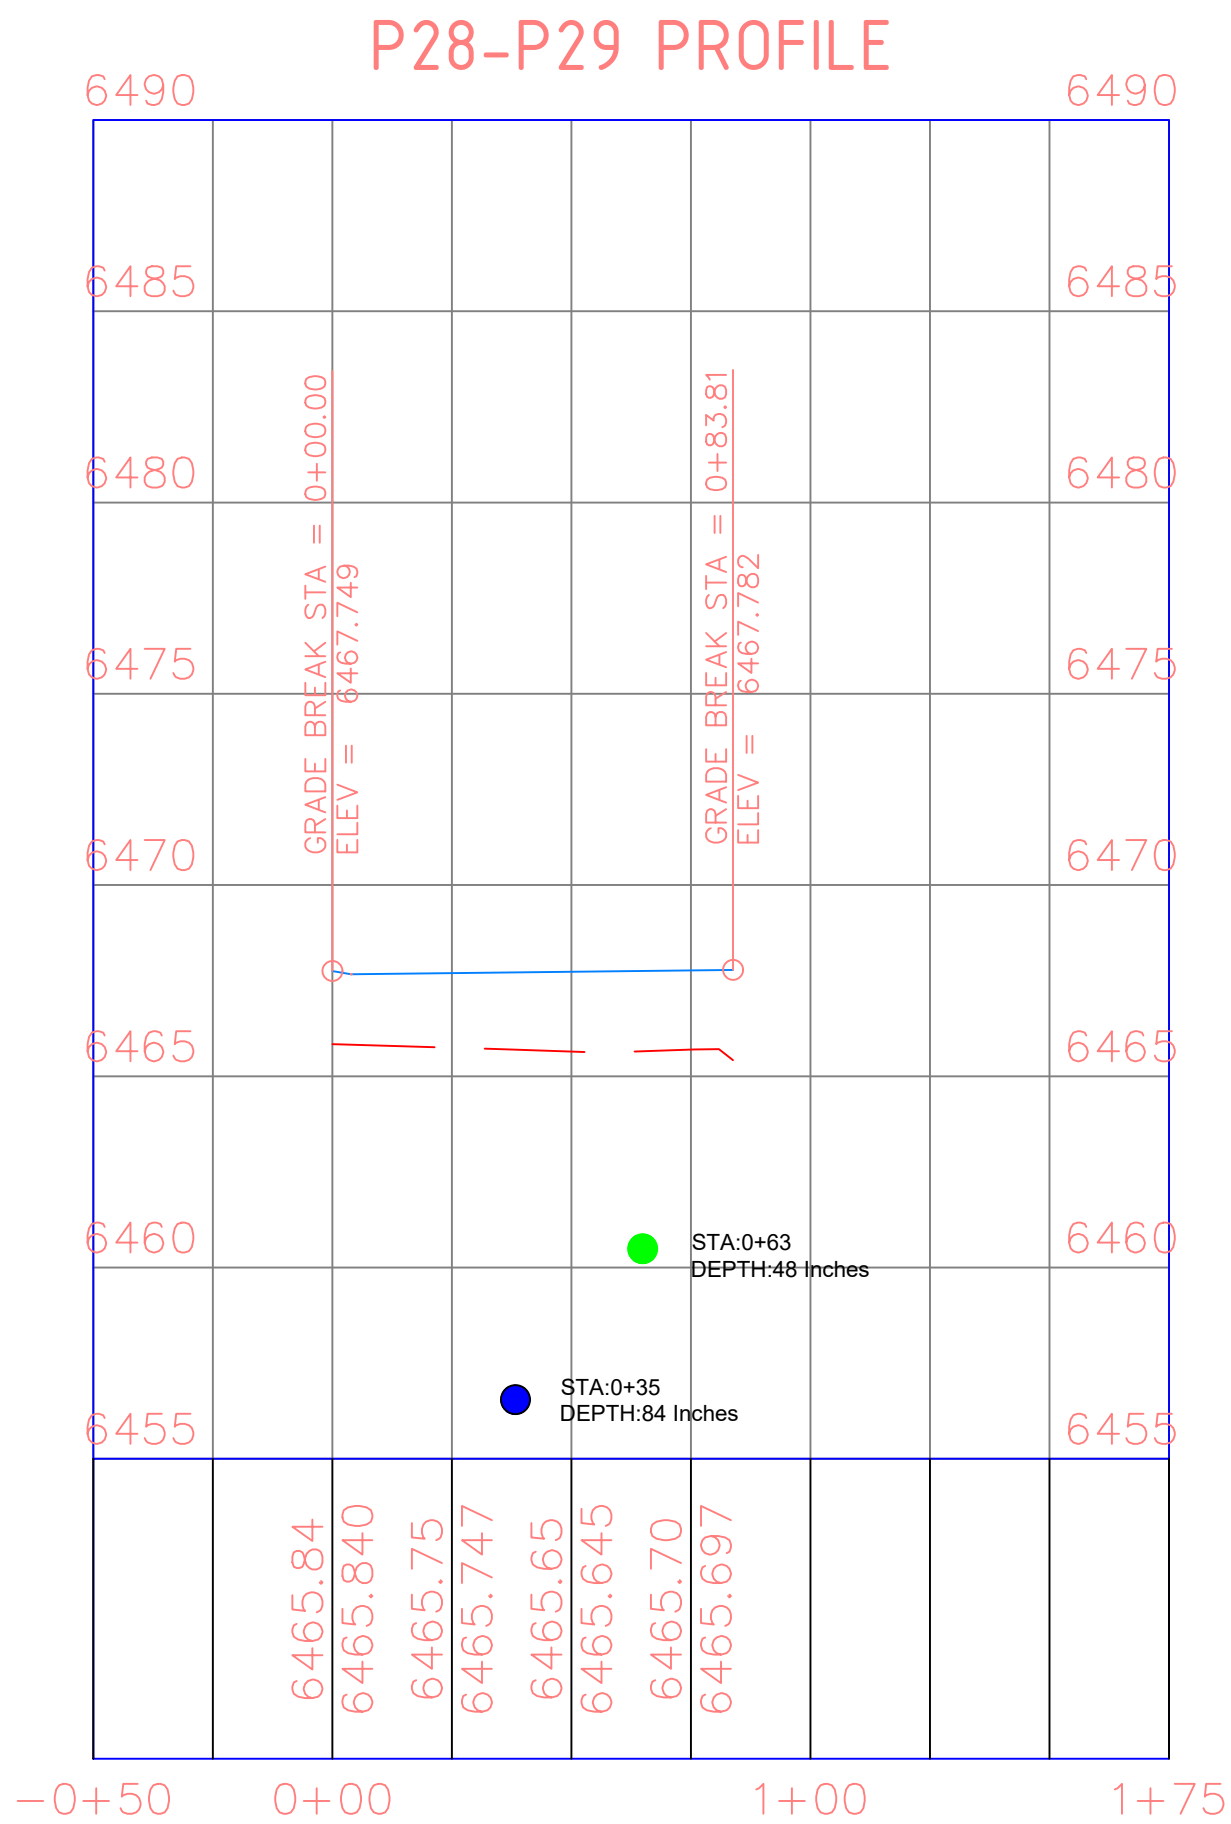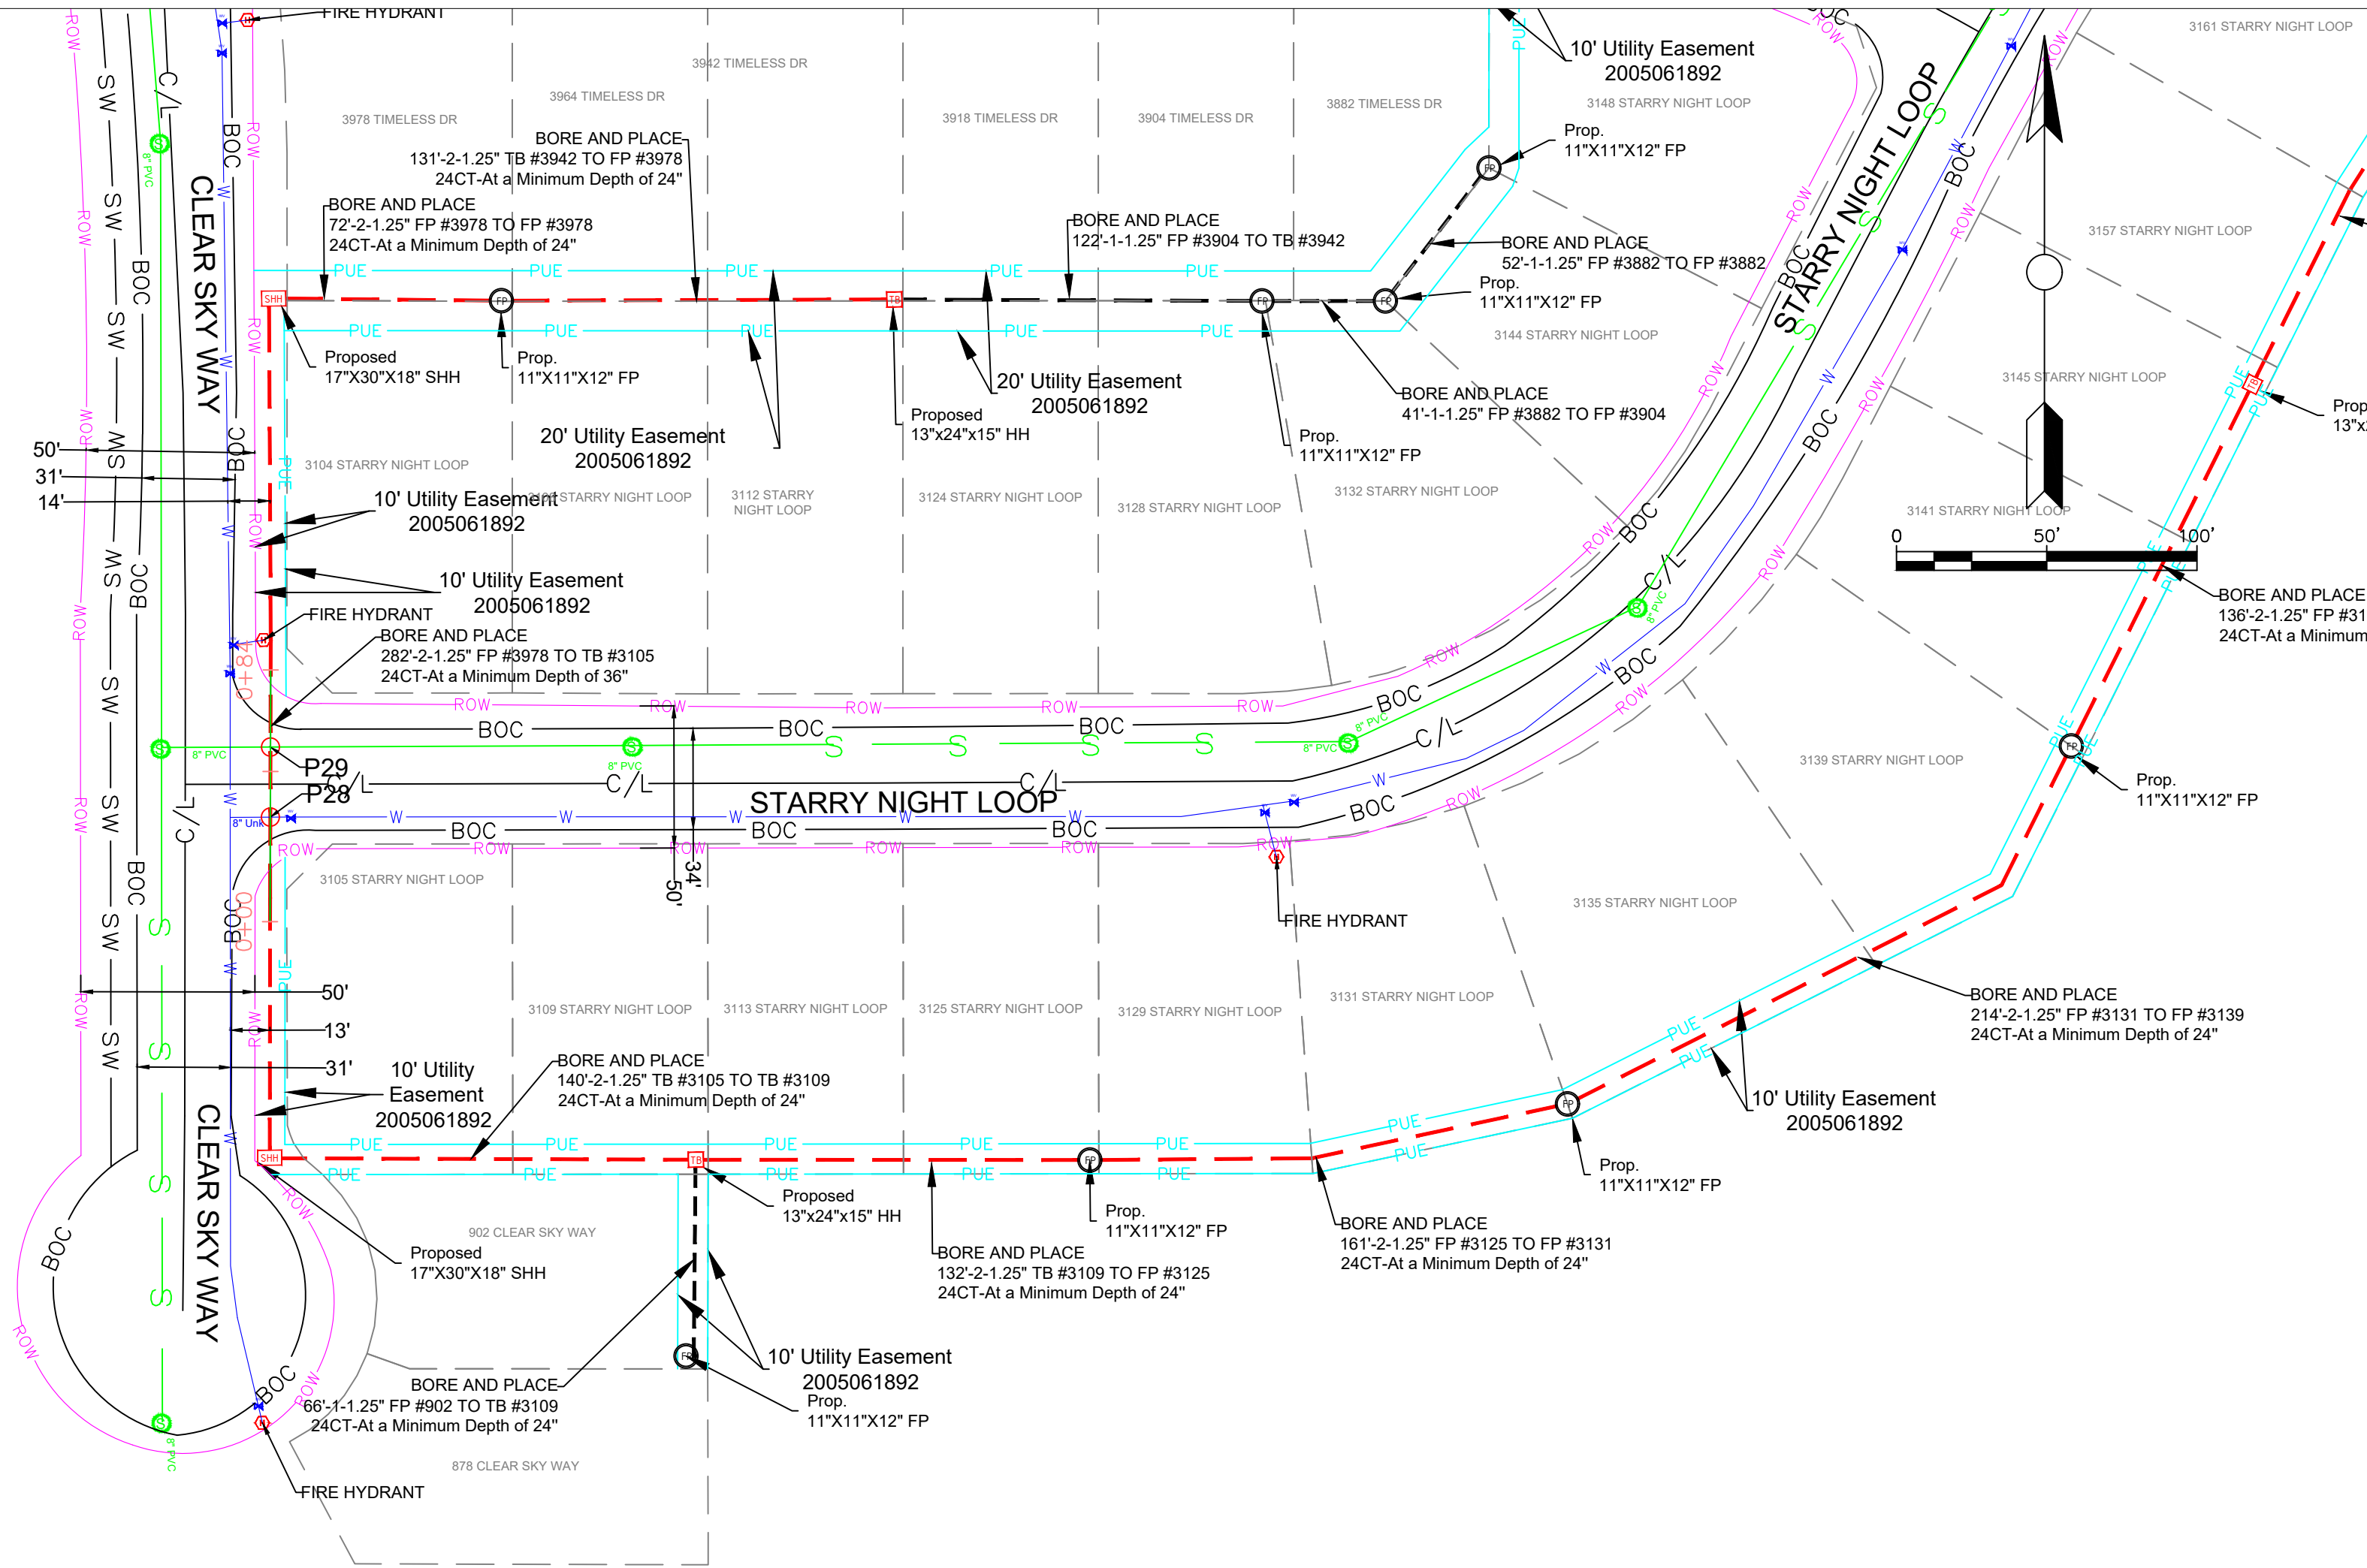

PLAN AND PROFILE
CLEAR SKY WAY &
STARRY NIGH TH LOOP

S.NO	POT HOLE NO	UT I L I T Y TYPE	SIZE
29	P28	WATER	8"
29	P29	SEWER	8"

General Notes

- ALL UTILITY LOCATIONS ARE APPROXIMATE AND THE CONTRACTOR IS RESPONSIBLE FOR IDENTIFYING EXACT LOCATIONS PRIOR TO INITIATING WORK.
- CONTRACTOR SHALL FIELD VERIFY ROW WIDTH PRIOR TO INITIATING WORK.
- CONTRACTOR SHALL PROTECT AND MAINTAIN EXISTING SEWER AND STORM FACILITIES.
- CAUTION SERVICE LINES ARE NOT SHOWN ON PLAN.
- DISTURBED LANDSCAPING AS A RESULT OF CONSTRUCTION MUST BE RESTORED TO EXISTING CONDITION OR BETTER.
- ANY CONCRETE PAVEMENT, CURB AND GUTTER, AND SIDEWALK DISTURBED DURING CONSTRUCTION WILL REQUIRE FULL PANEL REPLACEMENT.

metronet

CYIENT

CALL 811 BEFORE YOU DIG.
COLORADO TOLL FREE
800-922-1987

Firm Name and Address

Project Name and Address
COCR035

Project
COCR035

Date
25-03-206

Scale
1" = 50'

Sheet


53



SEE SHEET 2

REV.	DESCRIPTION	DATE
1.0		

CALL 811 BEFORE YOU DIG.
COLORADO TOLL FREE
800-922-1987

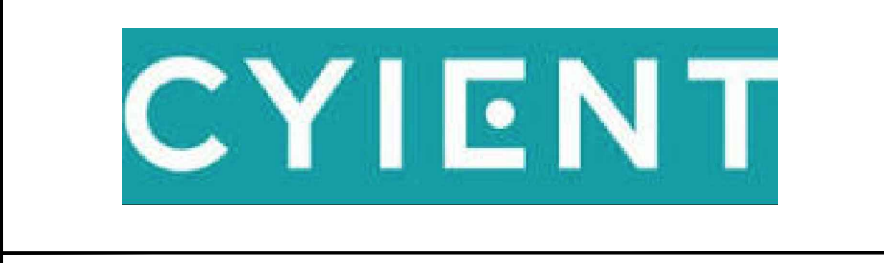

TOWN OF CASTLE ROCK
COCR035


DATE - 25-03-2026

01 OF 15

SCALE: 1" = 100'

PEDESTRIAN ACCOMMODATION PLAN

SEE SHEET 1

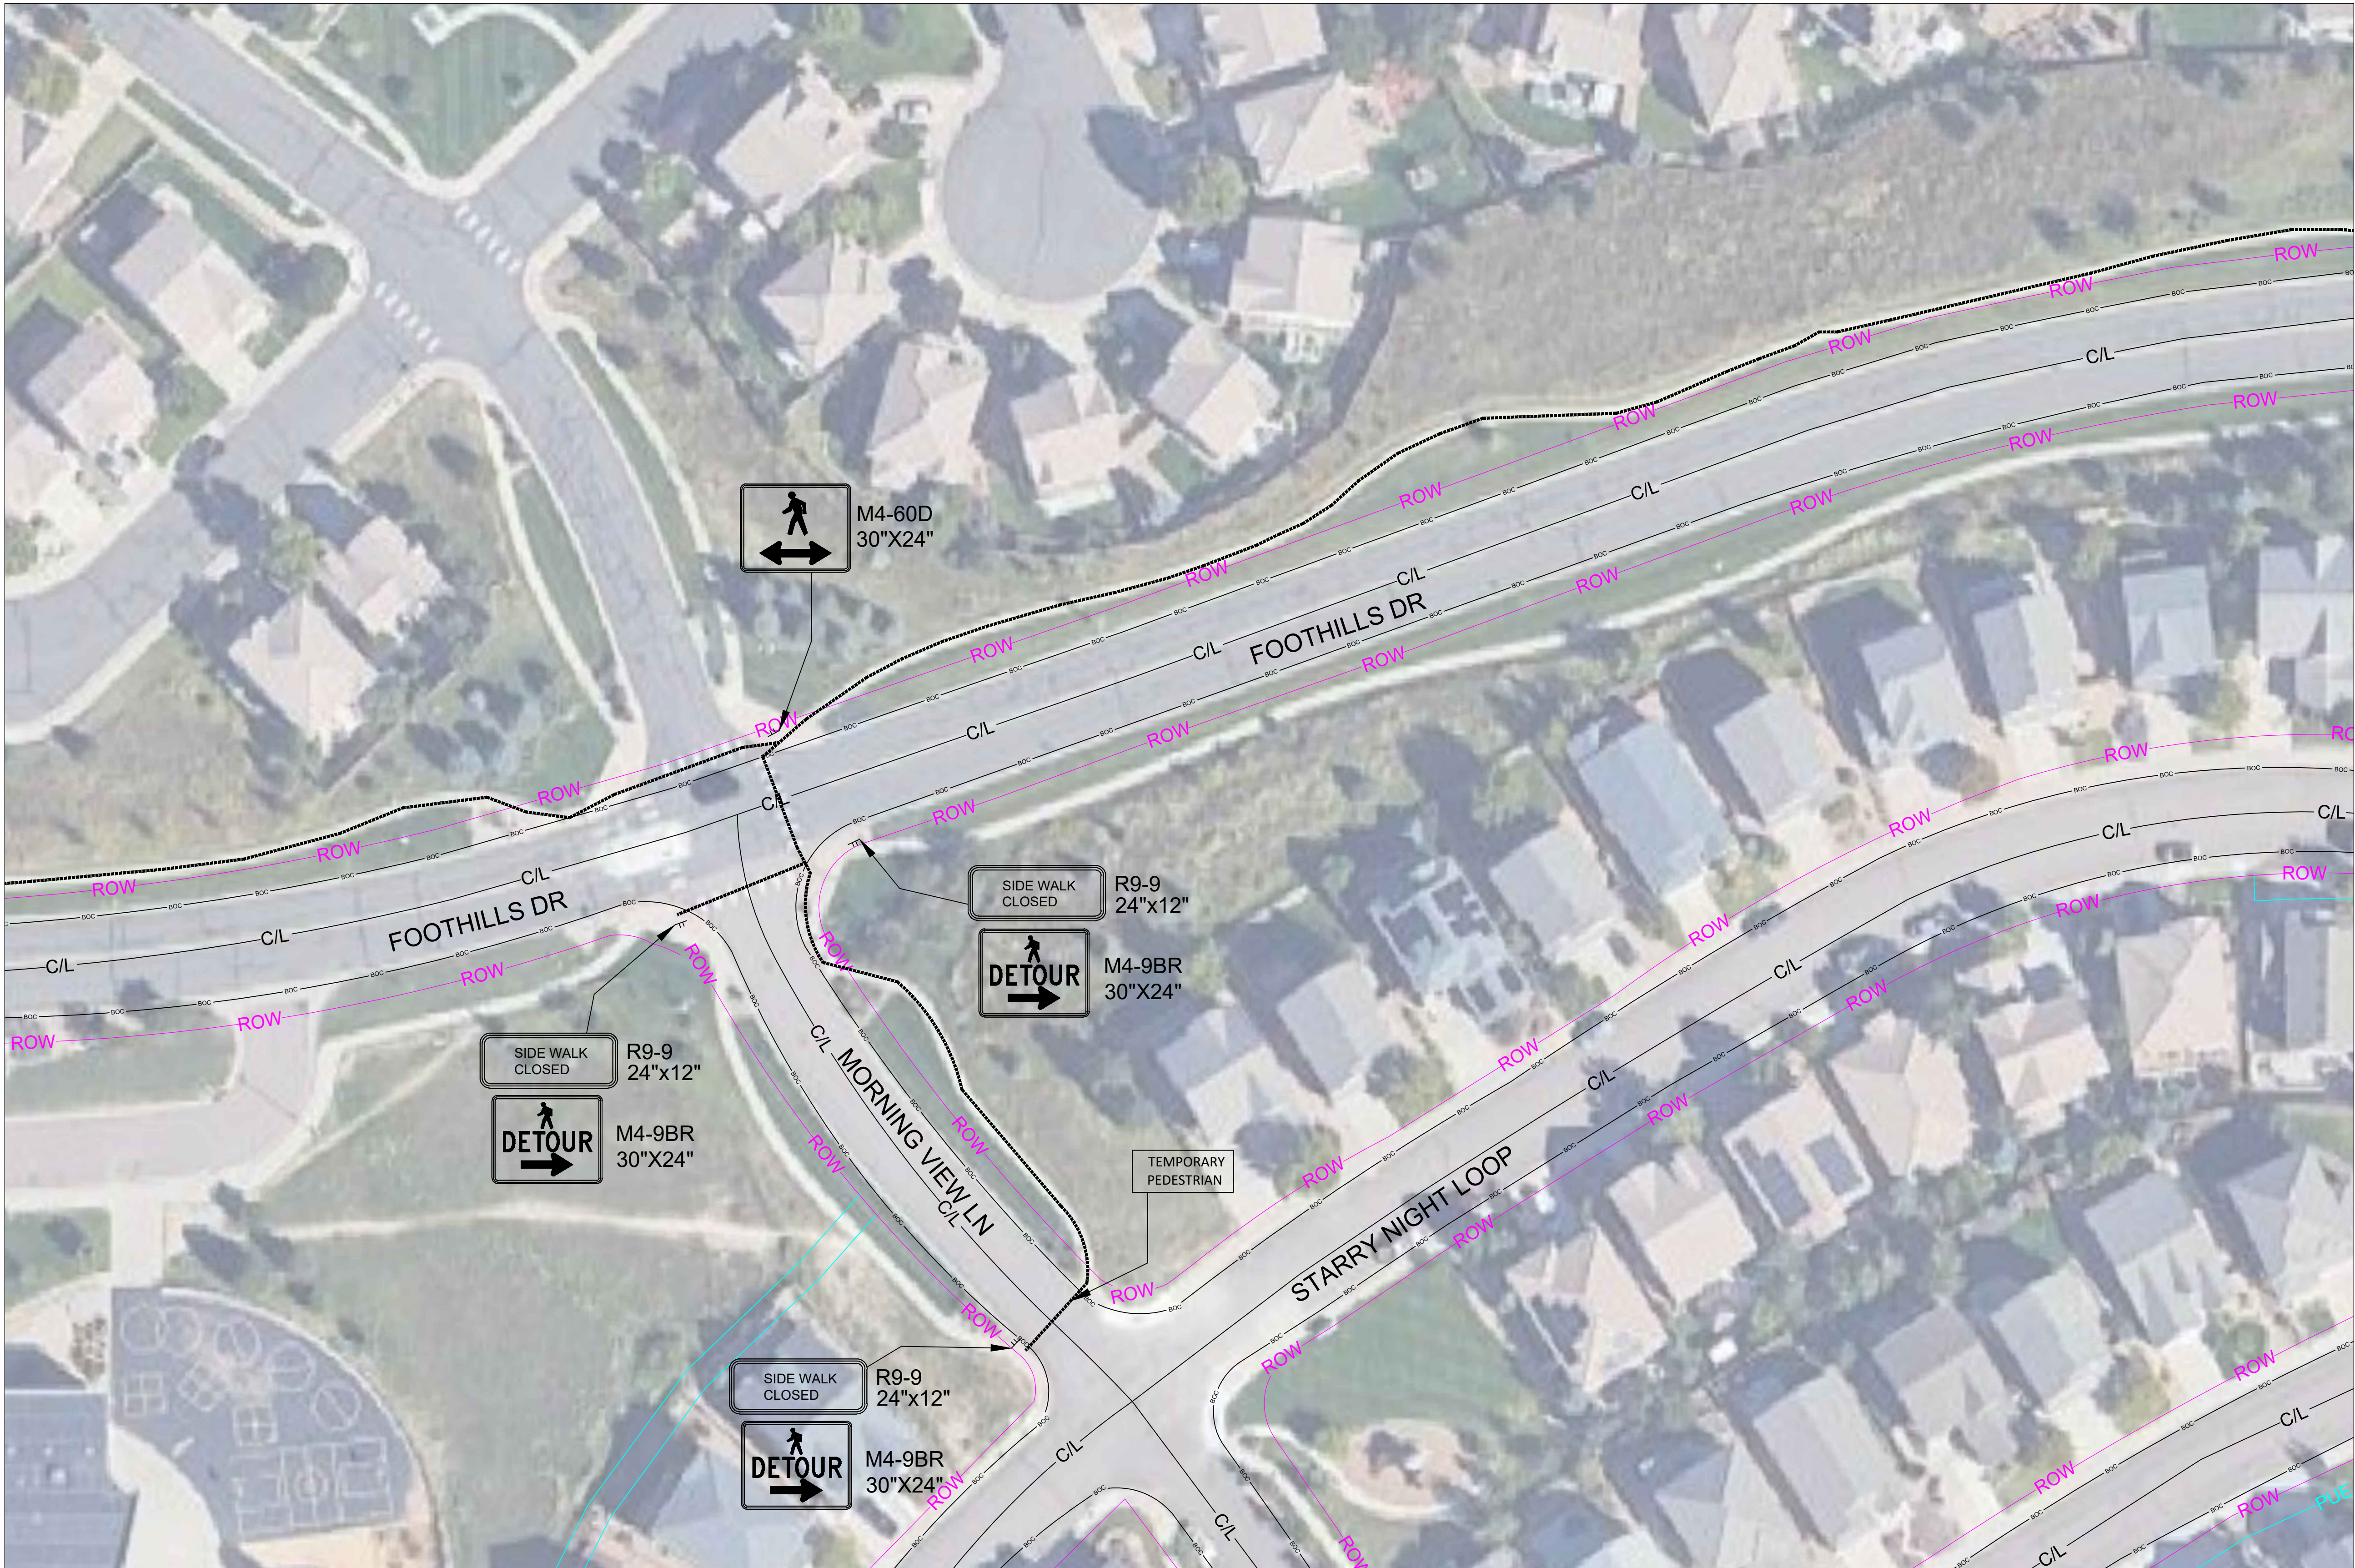

SEE SHEET 3


SEE SHEET 3

SEE SHEET 3

SEE SHEET 7

SEE SHEET 7

SEE SHEET 8

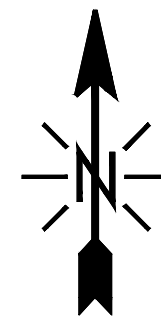

REV.	DESCRIPTION	DATE
1.0		

CALL 811 BEFORE YOU DIG.
COLORADO TOLL FREE
800-922-1987

metronet™

CYIENT

TOWN OF CASTLE ROCK
COCR035

DATE - 25-03-2026

02 OF 15

SCALE: 1" = 100'

PEDESTRIAN ACCOMMODATION PLAN



SEE SHEET 8

REV.	DESCRIPTION	DATE
1.0		

CALL 811 BEFORE YOU DIG.
COLORADO TOLL FREE
800-922-1987



TOWN OF CASTLE ROCK
COCR035


DATE - 25-03-2026

03 OF 15

SCALE: 1" = 100'

PEDESTRIAN ACCOMMODATION PLAN

SEE SHEET 3

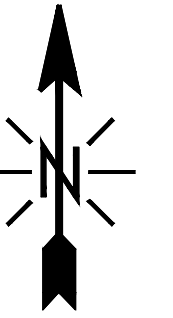

SEE SHEET 9

SEE SHEET 9.

REV.	DESCRIPTION	DATE
1.0		

CALL 811 BEFORE YOU DIG.
COLORADO TOLL FREE
800-922-1987



TOWN OF CASTLE ROCK
COCR035

DATE - 25-03-2026



04 OF 15

SCALE: 1" = 100'

SEE SHEET 5



PEDESTRIAN ACCOMMODATION PLAN

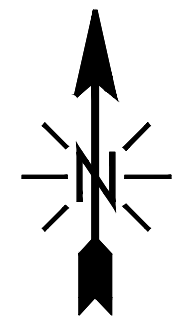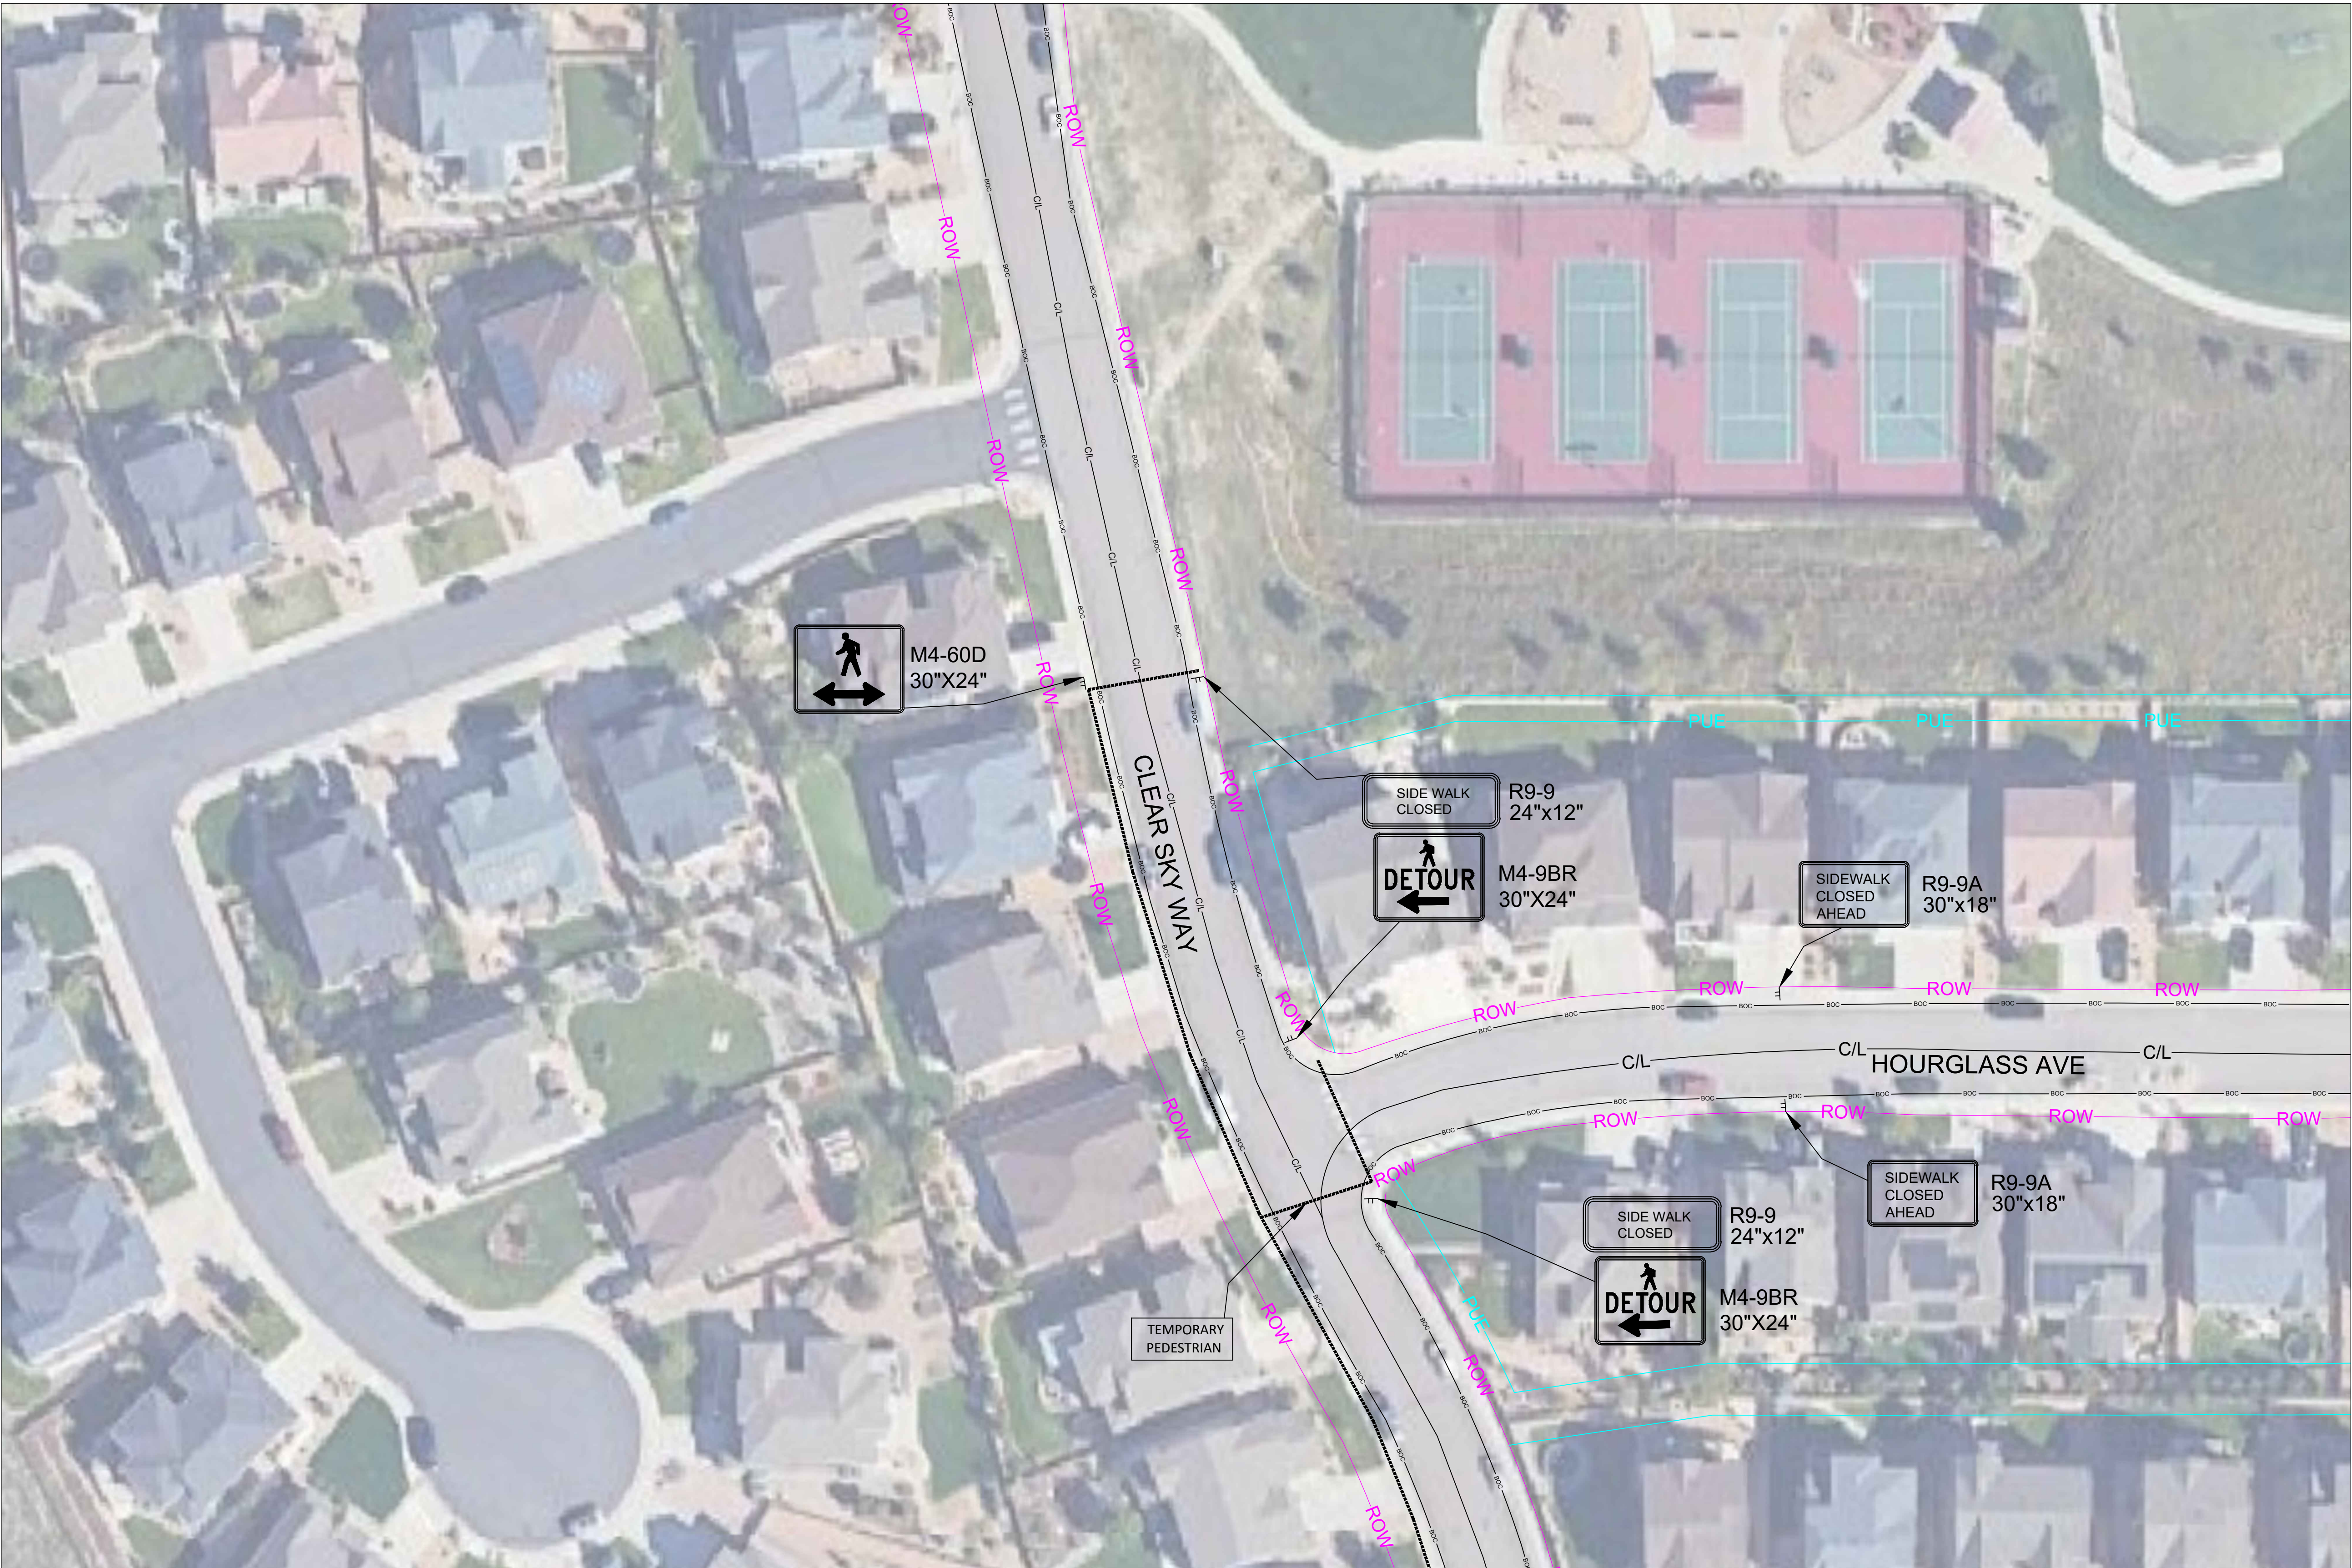

SEE SHEET 4

SEE SHEET 6

REV.	DESCRIPTION	DATE
1.0		

CALL 811 BEFORE YOU DIG.
COLORADO TOLL FREE
800-922-1987

metronet™

CYIENT



TOWN OF CASTLE ROCK
COCR035

DATE - 25-03-2026

05 OF 15

SCALE: 1" = 100'

PEDESTRIAN ACCOMMODATION PLAN

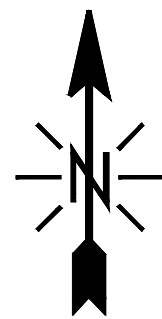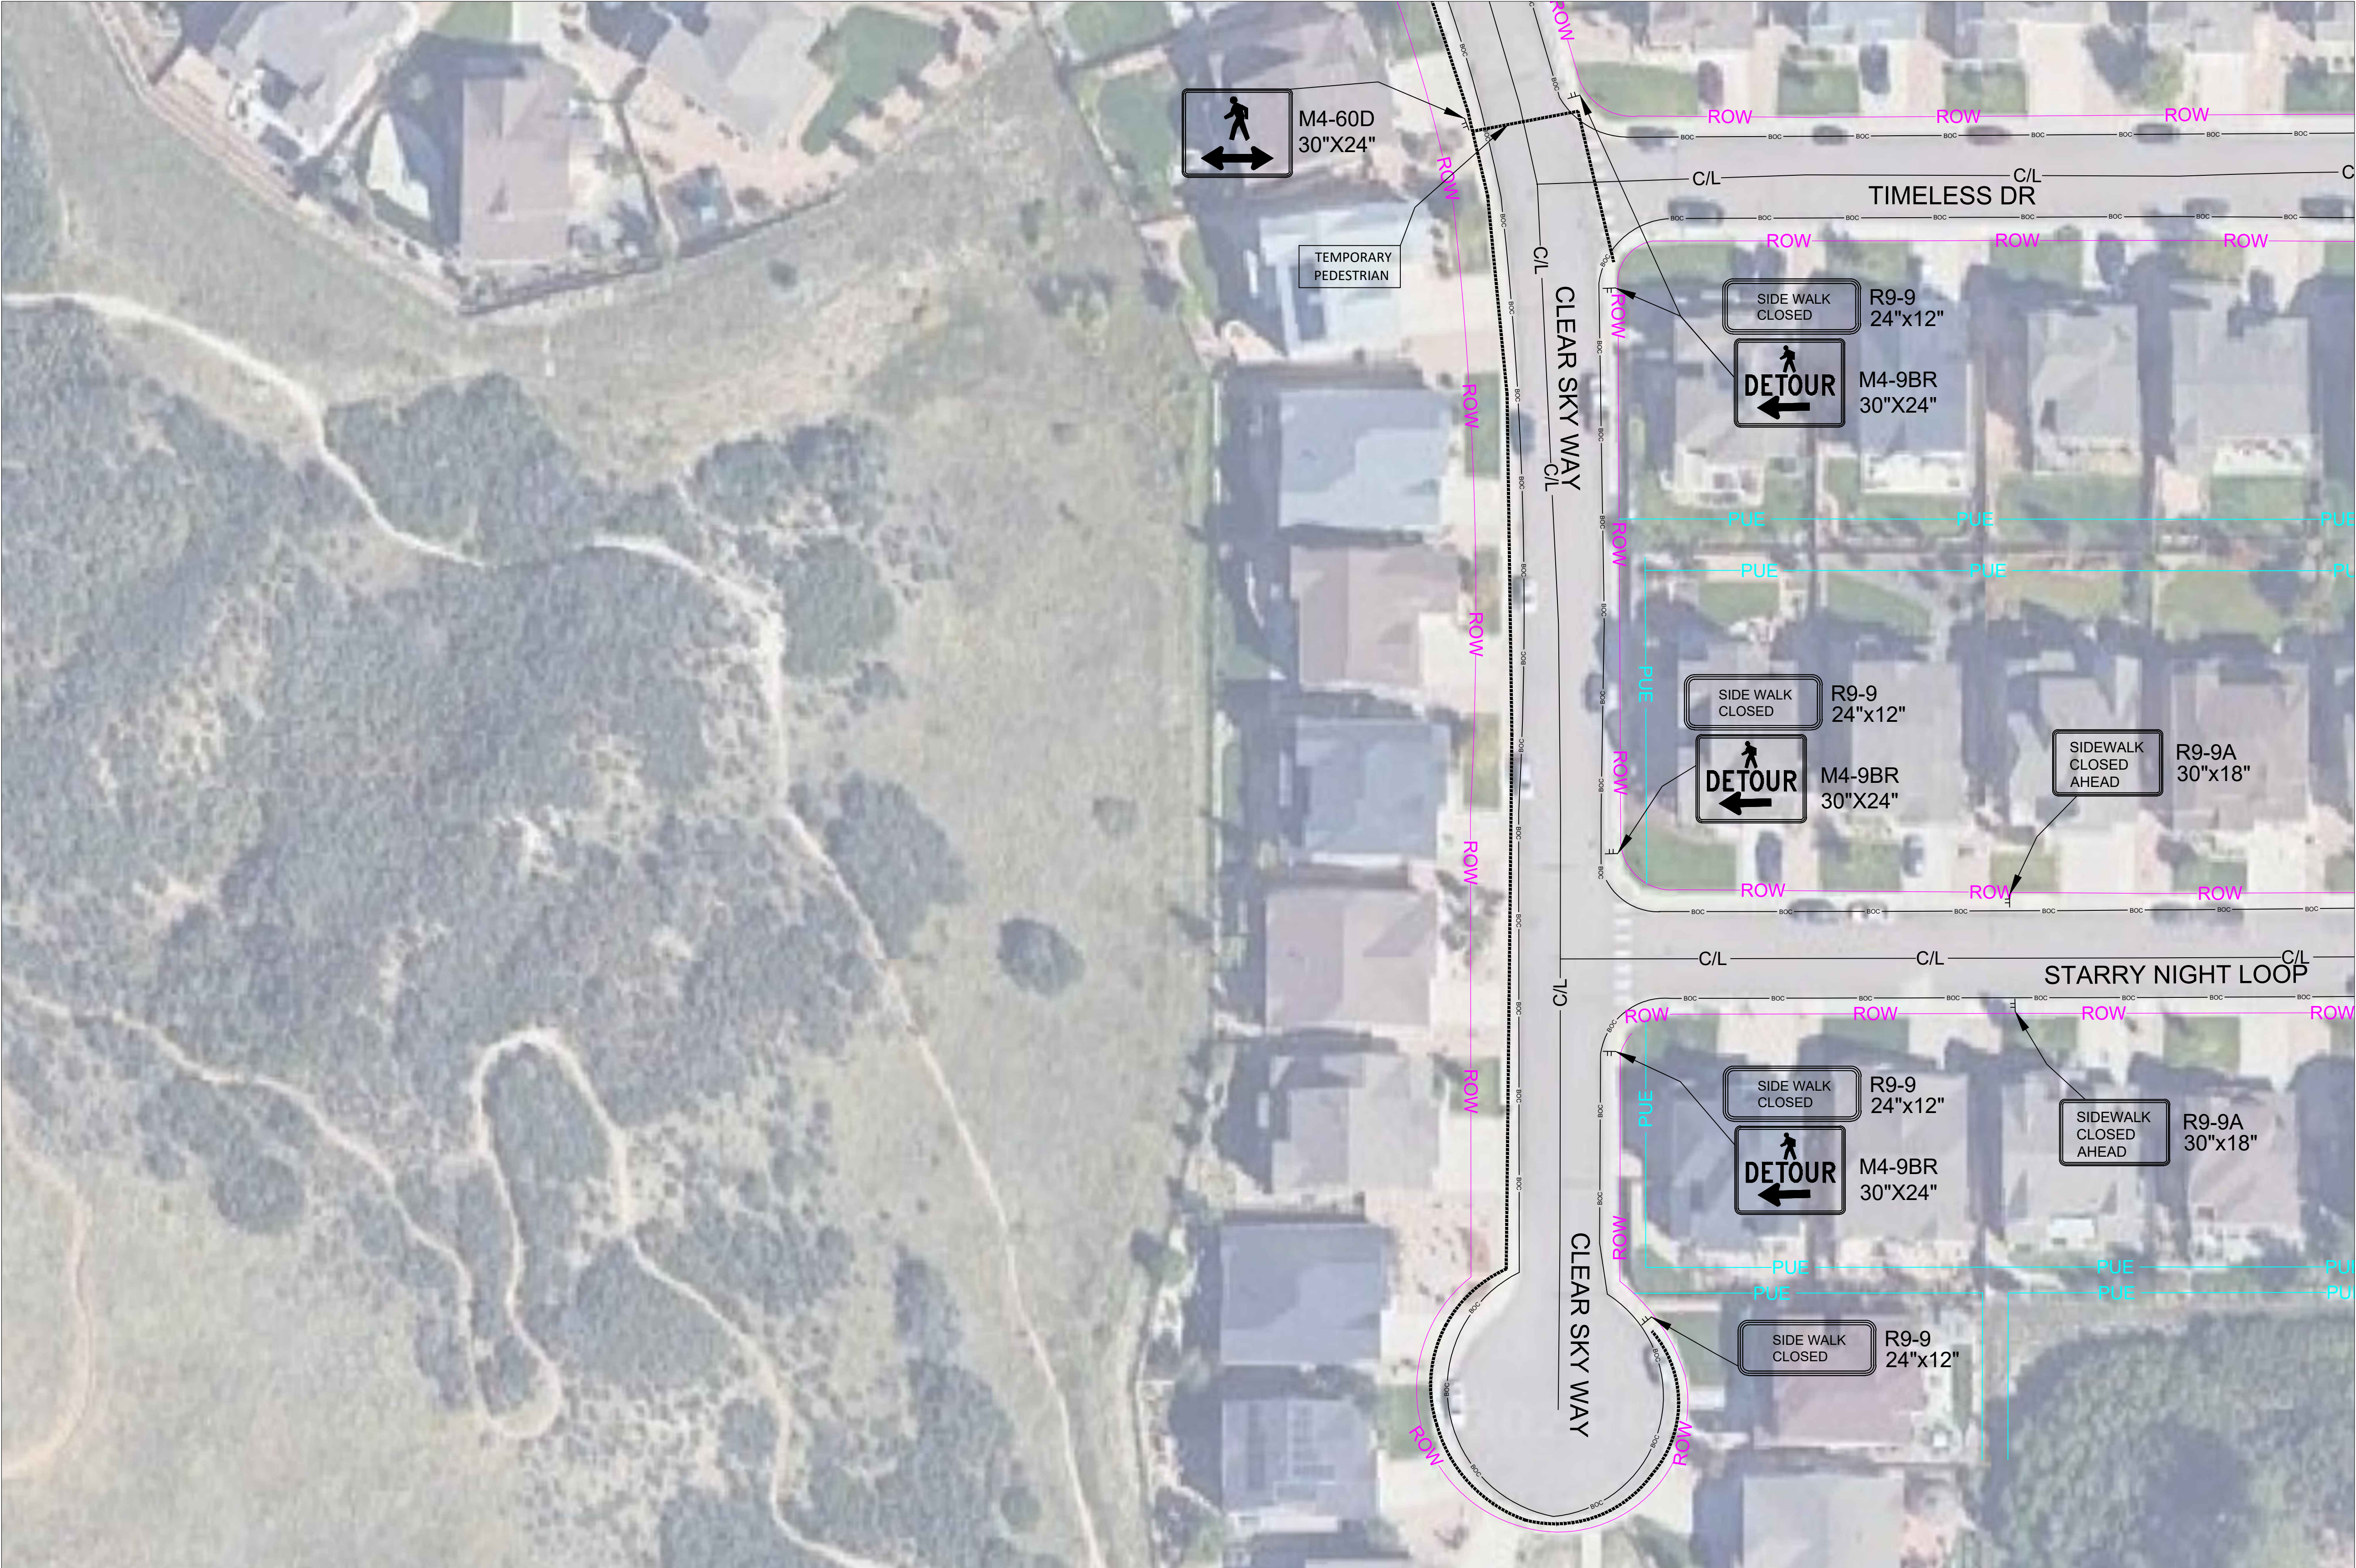

REV.	DESCRIPTION	DATE
1.0		

CALL 811 BEFORE YOU DIG.
COLORADO TOLL FREE
800-922-1987

metronet™

CYIENT

TOWN OF CASTLE ROCK
COCR035

DATE - 25-03-2026

06 OF 15

SCALE: 1" = 100'

PEDESTRIAN ACCOMMODATION PLAN


SEE SHEET 2

SEE SHEET 2

SEE SHEET 8

SEE SHEET 8

SEE SHEET 11

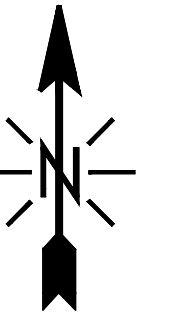

REV.	DESCRIPTION	DATE
1.0		

CALL 811 BEFORE YOU DIG.
COLORADO TOLL FREE
800-922-1987

metronet™

CYIENT

TOWN OF CASTLE ROCK
COCR035

DATE - 25-03-2026

07 OF 15

SCALE: 1" = 100'

PEDESTRIAN ACCOMMODATION PLAN

SEE SHEET 2

SEE SHEET 3




SEE SHEET 9

SEE SHEET 9

SEE SHEET 9

SEE SHEET 12

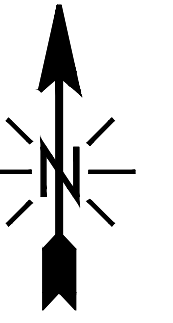

REV.	DESCRIPTION	DATE
1.0		

CALL 811 BEFORE YOU DIG.
COLORADO TOLL FREE
800-922-1987

metronet™

CYIENT

TOWN OF CASTLE ROCK
COCR035

DATE - 25-03-2026

08 OF 15

SCALE: 1" = 100'

PEDESTRIAN ACCOMMODATION PLAN


SEE SHEET 8

SEE SHEET 8


SEE SHEET 8

SEE SHEET 4

SEE SHEET 4

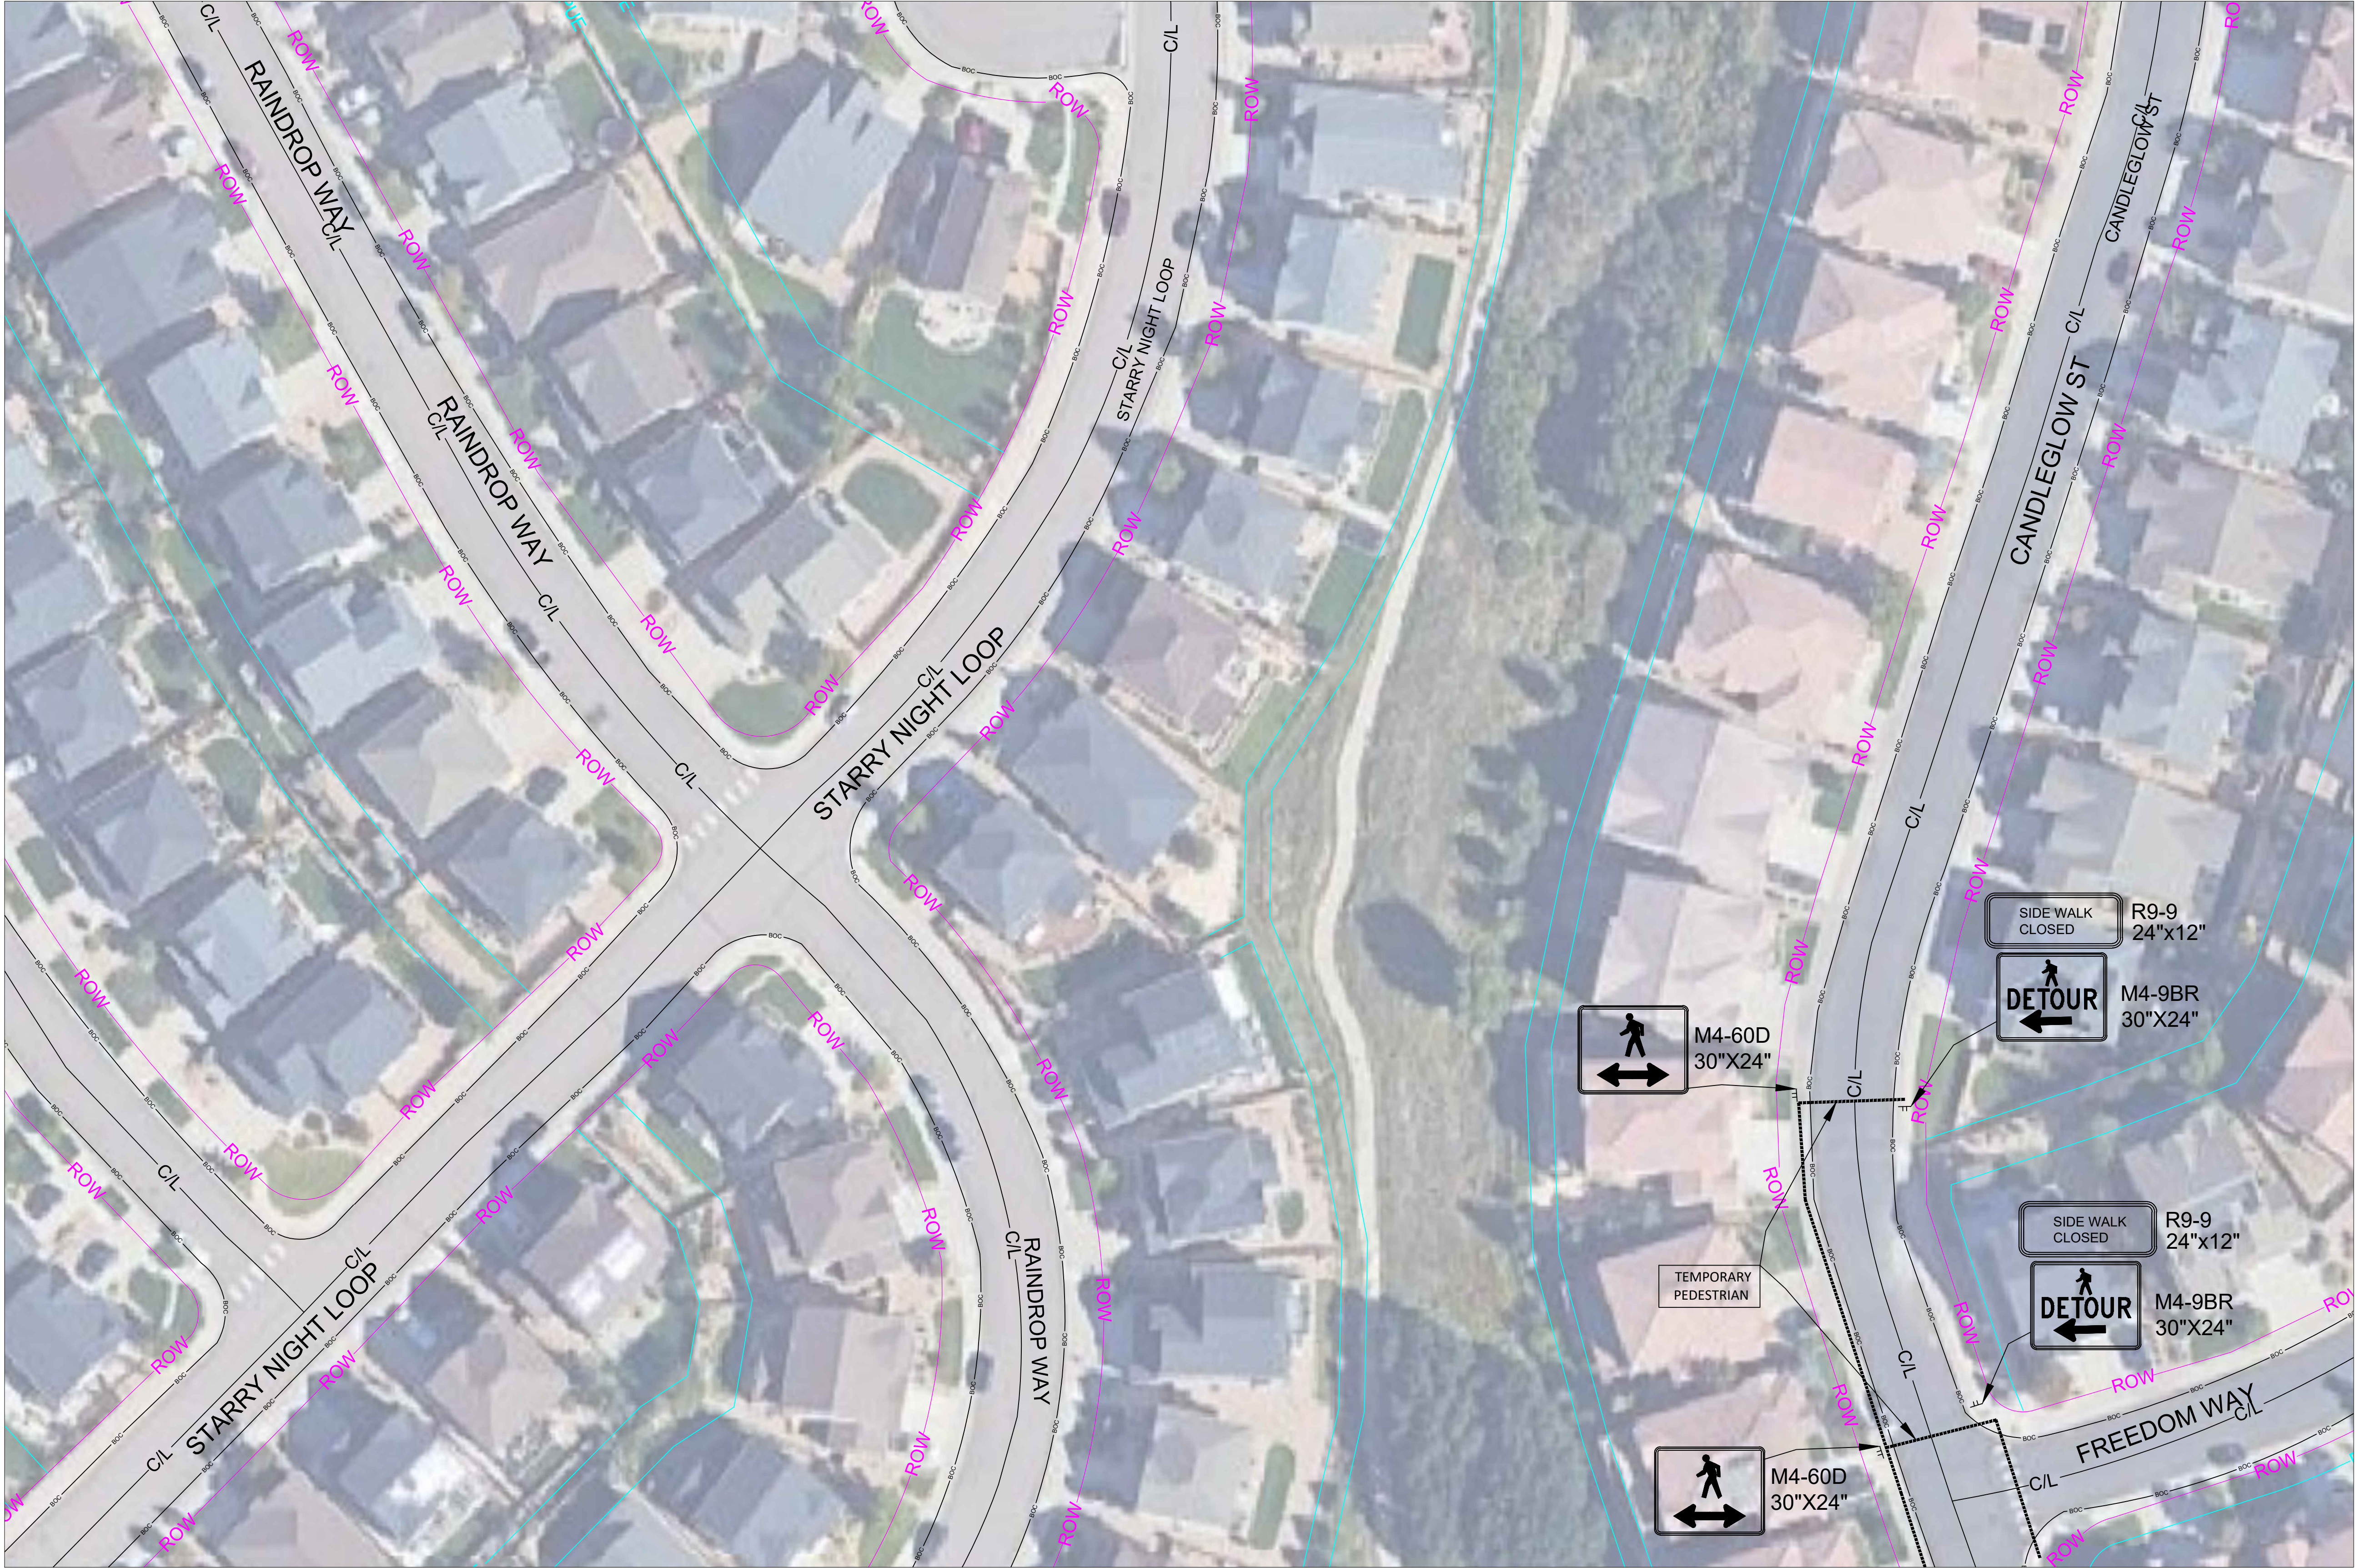

SEE SHEET 10

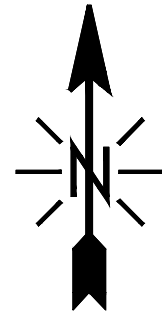

REV.	DESCRIPTION	DATE
1.0		

CALL 811 BEFORE YOU DIG.
COLORADO TOLL FREE
800-922-1987

metronet™

CYIENT

TOWN OF CASTLE ROCK
COCR035

DATE - 25-03-2026



09 OF 15

SCALE: 1" = 100'

PEDESTRIAN ACCOMMODATION PLAN

SEE SHEET 9

SEE SHEET 9

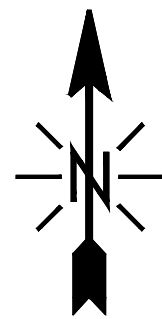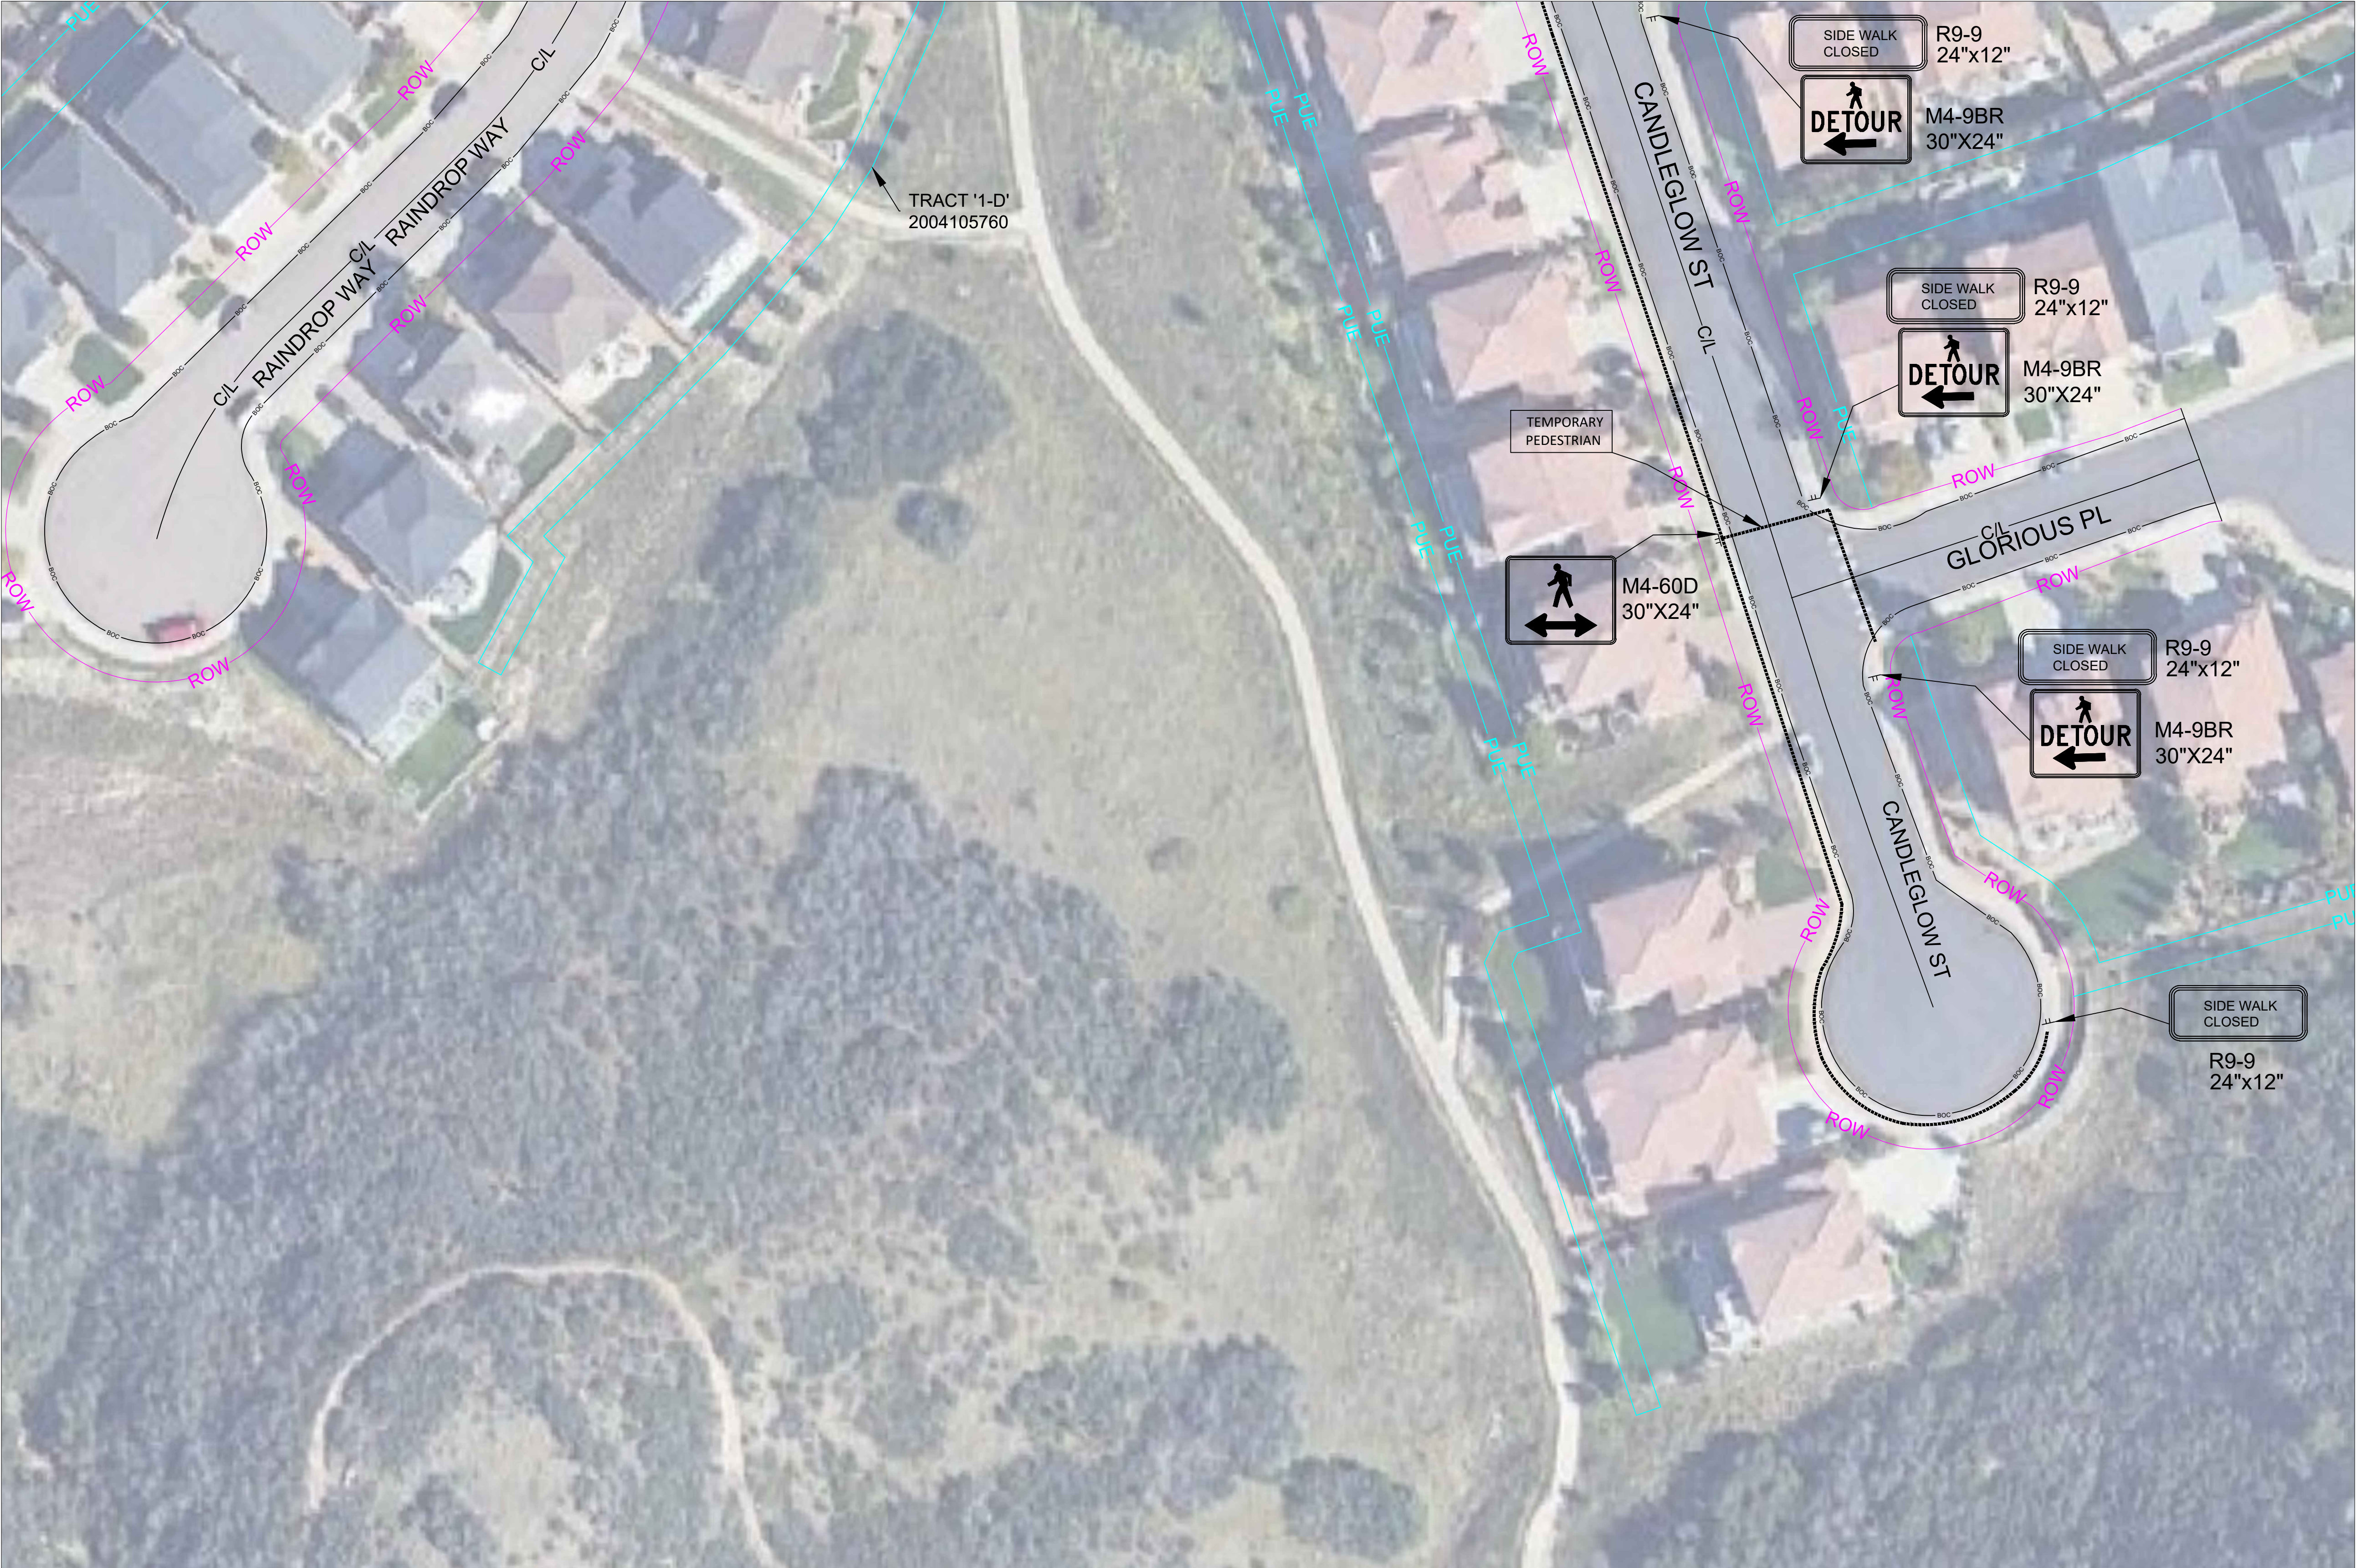

REV.	DESCRIPTION	DATE
1.0		

CALL 811 BEFORE YOU DIG.
COLORADO TOLL FREE
800-922-1987

metronet™

CYIENT

TOWN OF CASTLE ROCK
COCR035

DATE - 25-03-2026

10 OF 15

SCALE: 1" = 100'


PEDESTRIAN ACCOMMODATION PLAN

SEE SHEET 7



SEE SHEET 12

SEE SHEET 12

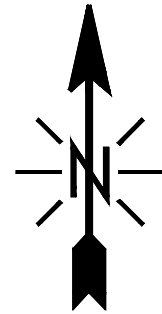

REV.	DESCRIPTION	DATE
1.0		

CALL 811 BEFORE YOU DIG.
COLORADO TOLL FREE
800-922-1987

metronet™

CYIENT

TOWN OF CASTLE ROCK
COCR035

DATE - 25-03-2026

11 OF 15

SCALE: 1" = 100'

PEDESTRIAN ACCOMMODATION PLAN

SEE SHEET 8


SEE SHEET 11

SEE SHEET 11



SEE SHEET 13

SEE SHEET 13

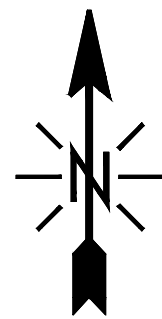

REV.	DESCRIPTION	DATE
1.0		

CALL 811 BEFORE YOU DIG.
COLORADO TOLL FREE
800-922-1987

metronet™

CYIENT

TOWN OF CASTLE ROCK
COCR035

DATE - 25-03-2026

12 OF 15

SCALE: 1" = 100'


PEDESTRIAN ACCOMMODATION PLAN

SEE SHEET 12

SEE SHEET 12



SEE SHEET 14

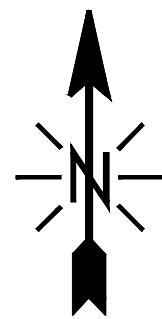

REV.	DESCRIPTION	DATE
1.0		

CALL 811 BEFORE YOU DIG.
COLORADO TOLL FREE
800-922-1987

metronet™

CYIENT

TOWN OF CASTLE ROCK
COCR035

DATE - 25-03-2026

13 OF 15


SCALE: 1" = 100'

PEDESTRIAN ACCOMMODATION PLAN

SEE SHEET 13



SEE SHEET 15

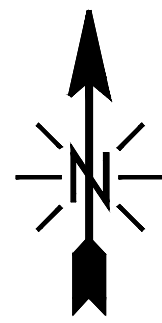

REV.	DESCRIPTION	DATE
1.0		

CALL 811 BEFORE YOU DIG.
COLORADO TOLL FREE
800-922-1987

metronet™

CYIENT

TOWN OF CASTLE ROCK
COCR035



DATE - 25-03-2026

14 OF 15

SCALE: 1" = 100'

PEDESTRIAN ACCOMMODATION PLAN

SEE SHEET 14

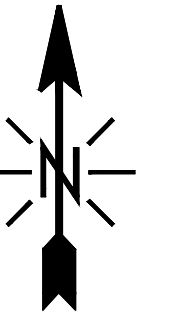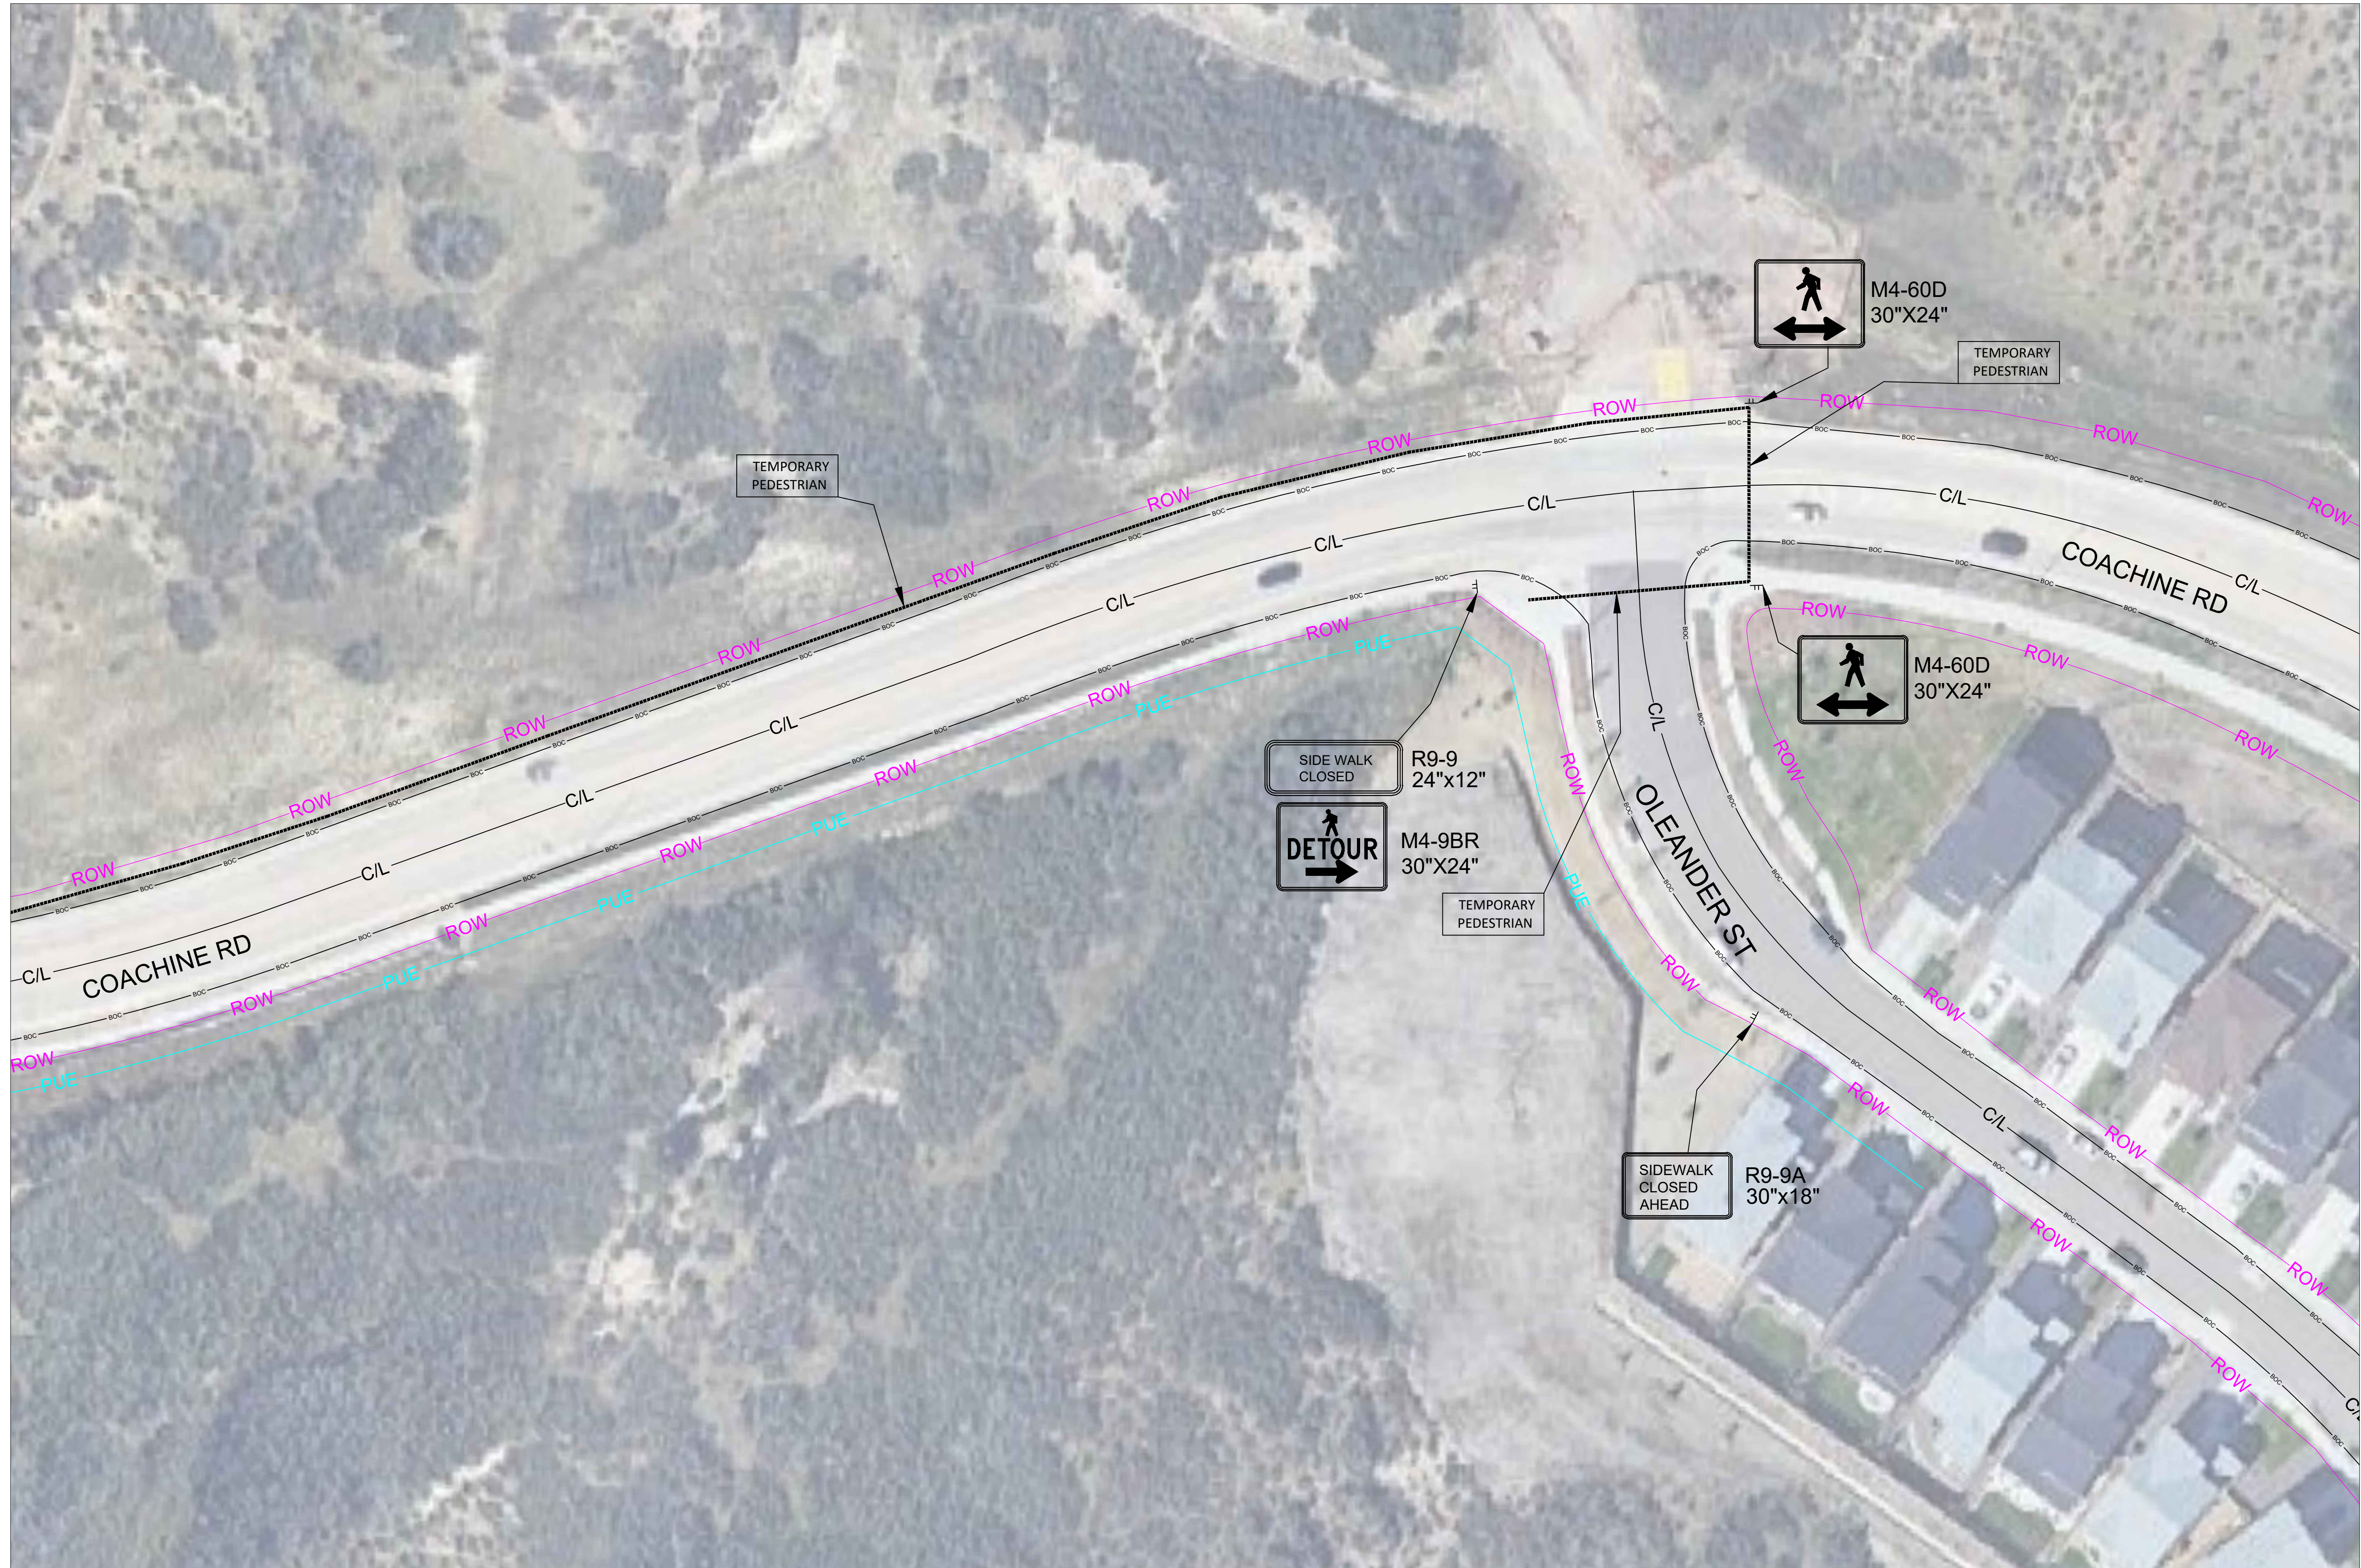

REV.	DESCRIPTION	DATE
1.0		

CALL 811 BEFORE YOU DIG.
COLORADO TOLL FREE
800-922-1987

metronet™

CYIENT


TOWN OF CASTLE ROCK
COCR035

DATE - 25-03-2026

15 OF 15

SCALE: 1" = 100'

PEDESTRIAN ACCOMMODATION PLAN

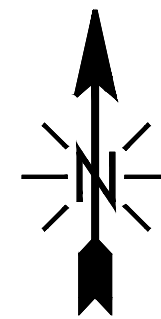

SEE SHEET 2

LEGEND

- TRAFFIC CONTROL DRUM
- TYPE III BARRICADE WITH ATTACHED SIGN
- DIRECTION OF TRAFFIC
- WORK AREA
- WZ START LOCATION MARKER
- WZ END LOCATION MARKER
- FLASHING ARROW BOARD

BUFFER DATA

45 MPH -360'
50 MPH -425'
55 MPH -495'
60 MPH -570'
65 MPH -645'
70 MPH -730'

GENERAL NOTES

THE EXACT NUMBER, LOCATION, AND SPACING OF ALL SIGNS AND DEVICES SHALL BE ADJUSTED TO FIT FIELD CONDITIONS AS APPROVED BY THE ENGINEER.

THE SPACING BETWEEN SIGNS SHOULD BE ADJUSTED TO NOT CONFLICT WITH AND TO PROVIDE A MINIMUM OF 200 FEET (500 FEET DESIRABLE) CLEARANCE TO EXISTING SIGNS.

THIS LANE CLOSURE IS TYPICAL FOR CLOSING RIGHT LANE - REVERSE FOR CLOSING LEFT LANE.

ALL SIGNS ARE 48" x 48" UNLESS OTHERWISE NOTED.

"WO" IS THE SAME AS "W" EXCEPT THE BACKGROUND IS ORANGE.

ANY SIGNS TEMPORARY OR EXISTING, WHICH CONFLICT WITH TRAFFIC CONTROL "IN USE" SHALL BE REMOVED OR COVERED AS NEEDED OR AS APPROVED BY THE ENGINEER.

FOR A LANE CLOSURE THAT IS IN PLACE LESS THAN 7 CONTINUOUS DAYS AND NIGHTS, THE ADVANCED WARNING SIGNS MAY BE MOUNTED ON PORTABLE SUPPORTS.


REMOVE PAVEMENT MARKINGS AND PLACE TEMPORARY PAVEMENT MARKING LINE IF LANE CLOSURE IS TO BE IN PLACE 4 OR MORE CONTINUOUS DAYS AND NIGHTS.

IF THE HORIZONTAL ALIGNMENT IS SUCH THAT A CURVE MAY REQUIRE ADDITIONAL DELINEATION, THE DEVICE SPACING MAY BE DECREASED TO 50 FEET.

WARNING LIGHTS ARE NOT REQUIRED IF THE LANE CLOSURE IS A DAYTIME ONLY OPERATION.

ADJUSTMENTS IN BUFFER SPACE NEED TO BE INCORPORATED WHEN THE LANE CLOSURE OCCURS NEAR AN INTERCHANGE EXIT OR ENTRANCE RAMP OR INTERSECTION. THE LANE CLOSURE MUST TAKE PLACE FAR ENOUGH IN ADVANCE OF AN EXIT OR ENTRANCE RAMP TO STILL ALLOW FOR ADEQUATE BUFFER SPACE. THE MINIMUM LENGTH OF THE BUFFER SPACE BEFORE AN EXIT RAMP SHOULD BE ONE HALF THE LENGTH OF THE TRANSITION AREA. THE ENTRANCE RAMP SHOULD BE FOLLOWED BY THE ORIGINAL BUFFER SPACE LENGTH OF 800 FEET DESIRABLE PRIOR TO ANOTHER TRAFFIC CONTROL CHANGE SUCH AS A CROSSOVER MANEUVER.

CONSIDER ROADWAY GEOMETRICS WHEN LOCATING SIGNS AND ARROW BOARD SO THE DRIVER HAS A CLEAR VIEW OF THE ARROW BOARD AND LANE CLOSURE DRUMS.

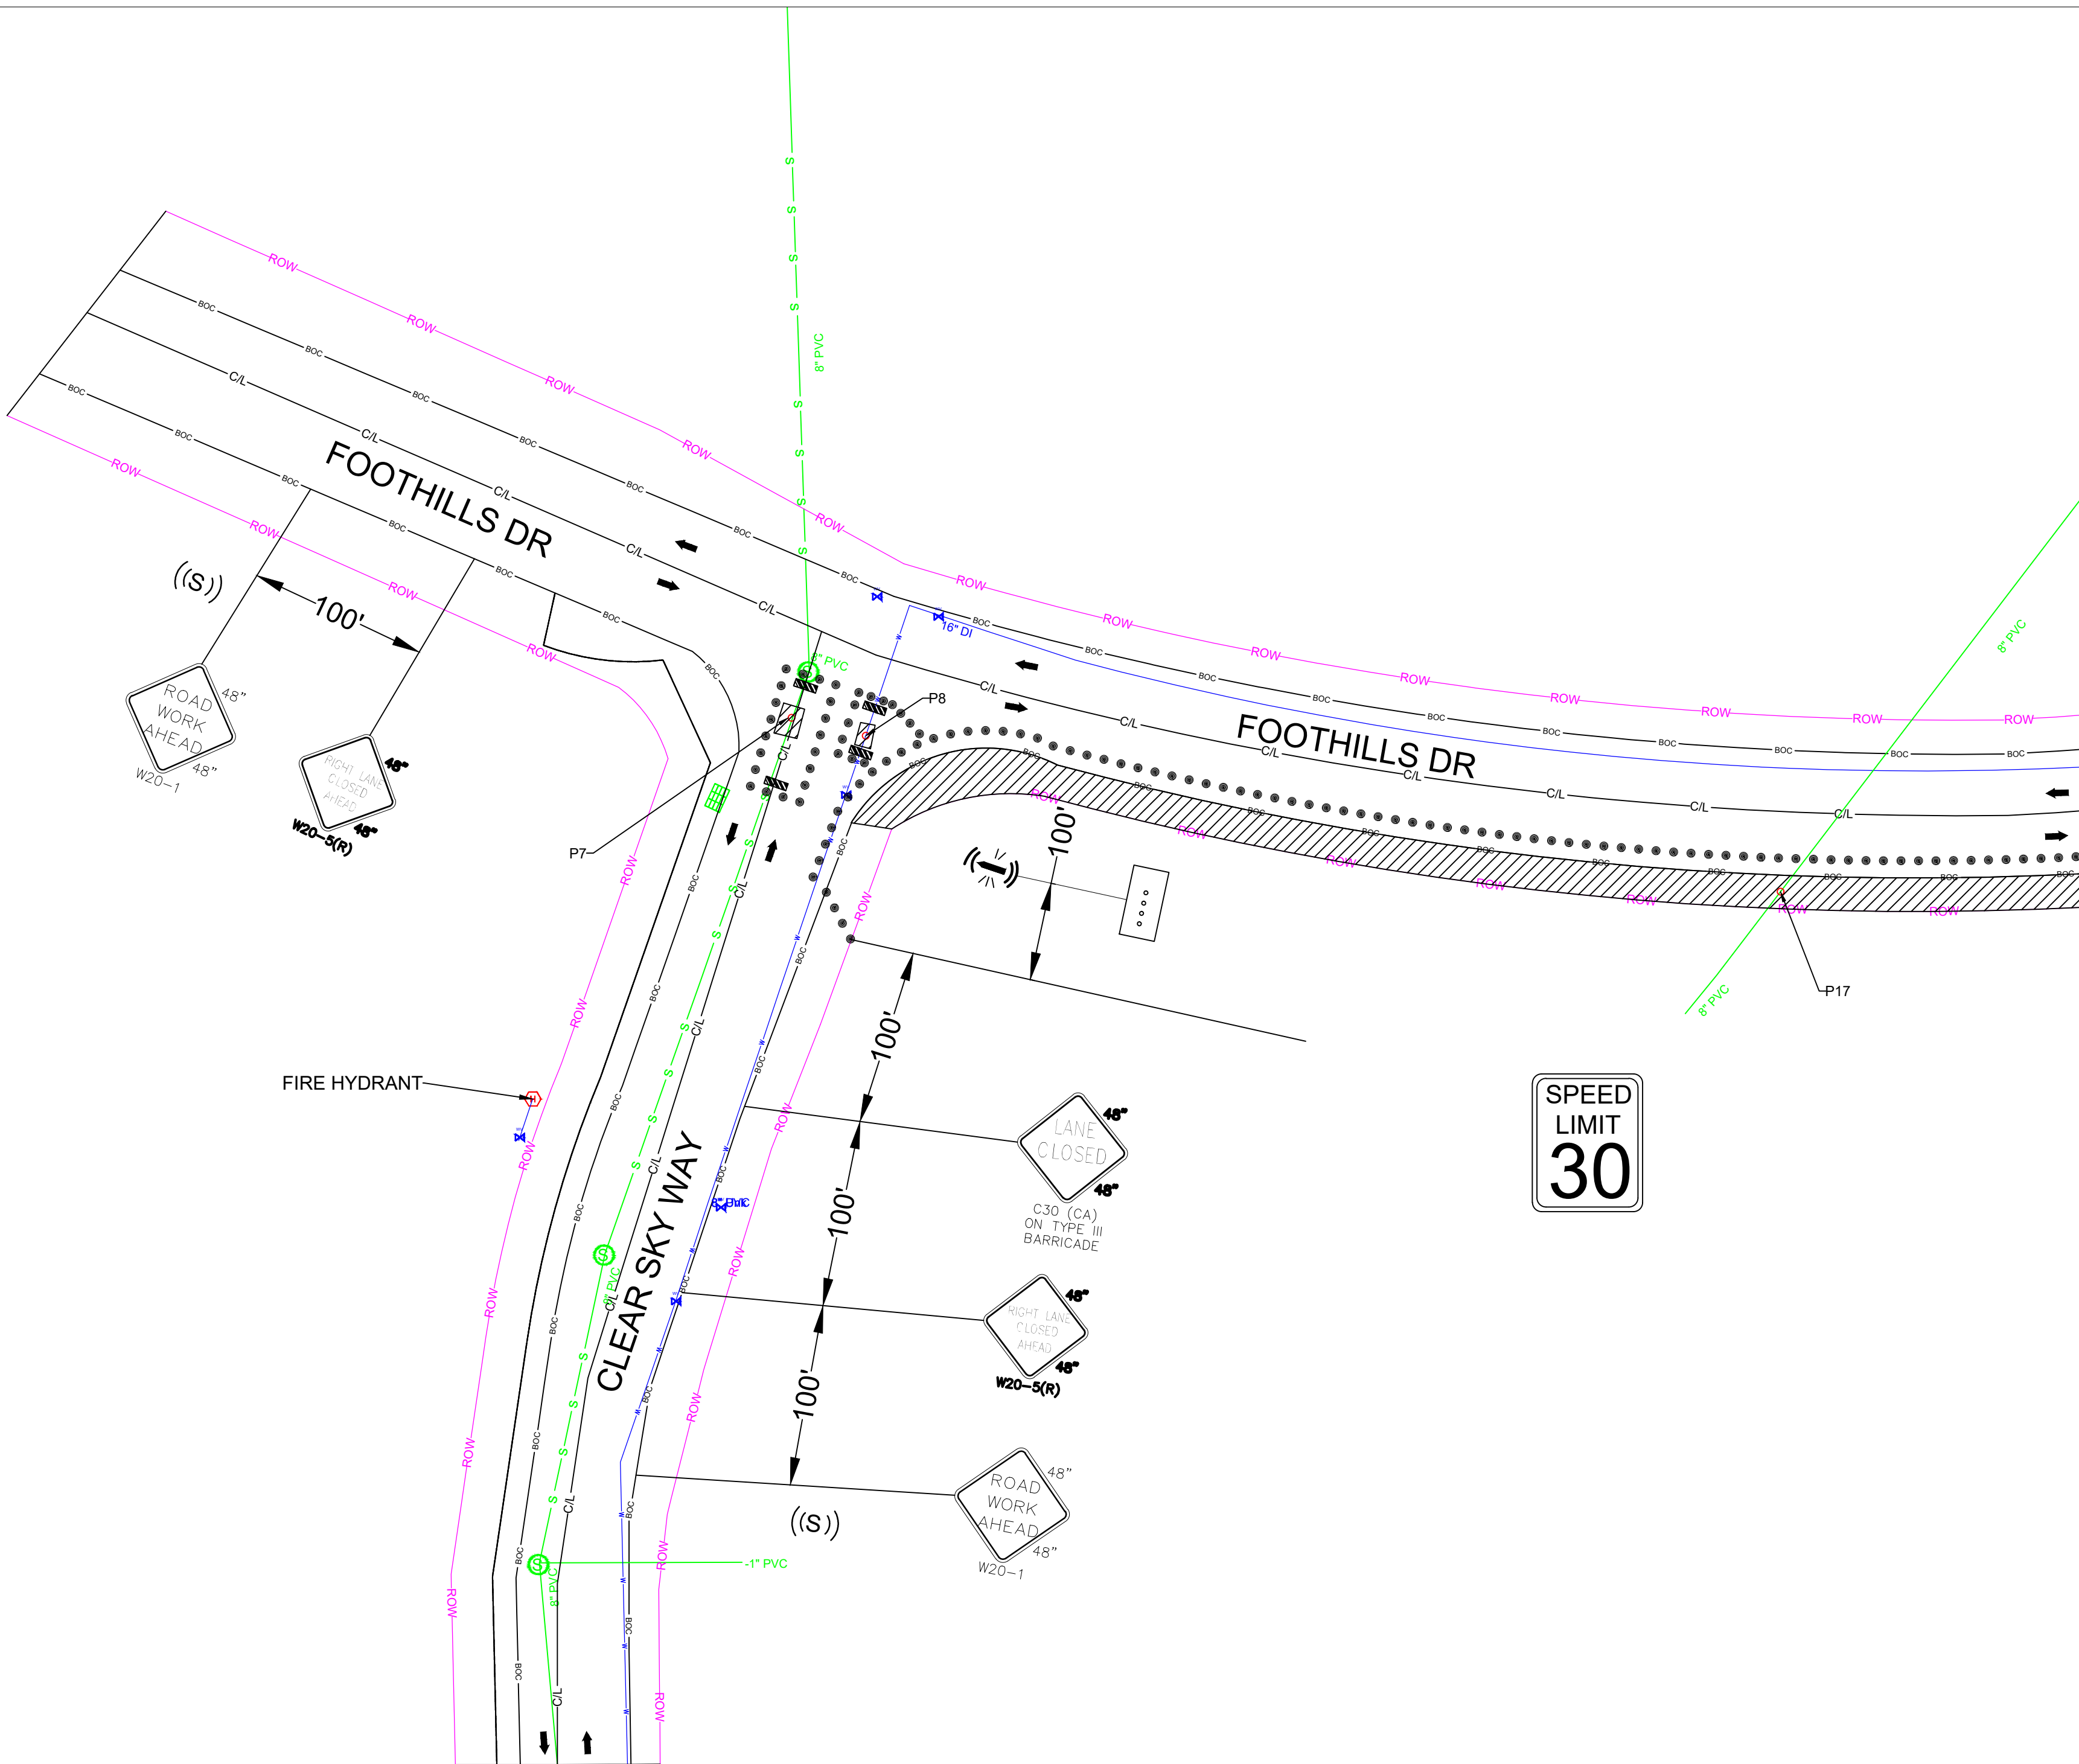

REV.	DESCRIPTION	DATE
1.0		

CALL 811 BEFORE YOU DIG.
COLORADO TOLL FREE
800-922-1987

metronet™

CYIENT


TOWN OF CASTLE ROCK
COCR035

DATE - 25-03-2026

01 OF 15

SCALE: 1" = 100'

RIGHT LANE CLOSURE

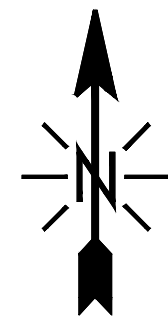

GENERAL NOTES

THE EXACT NUMBER, LOCATION, AND SPACING OF ALL SIGNS AND DEVICES SHALL BE ADJUSTED TO FIT FIELD CONDITIONS AS APPROVED BY THE ENGINEER.

THE SPACING BETWEEN SIGNS SHOULD BE ADJUSTED TO NOT CONFLICT WITH AND TO PROVIDE A MINIMUM OF 200 FEET (500 FEET DESIRABLE) CLEARANCE TO EXISTING SIGNS.

THIS LANE CLOSURE IS TYPICAL FOR CLOSING RIGHT LANE - REVERSE FOR CLOSING LEFT LANE.

ALL SIGNS ARE 48" x 48" UNLESS OTHERWISE NOTED.

"WO" IS THE SAME AS "W" EXCEPT THE BACKGROUND IS ORANGE.

ANY SIGNS TEMPORARY OR EXISTING, WHICH CONFLICT WITH TRAFFIC CONTROL "IN USE" SHALL BE REMOVED OR COVERED AS NEEDED OR AS APPROVED BY THE ENGINEER.

FOR A LANE CLOSURE THAT IS IN PLACE LESS THAN 7 CONTINUOUS DAYS AND NIGHTS, THE ADVANCED WARNING SIGNS MAY BE MOUNTED ON PORTABLE SUPPORTS.

REMOVE PAVEMENT MARKINGS AND PLACE TEMPORARY PAVEMENT MARKING LINE IF LANE CLOSURE IS TO BE IN PLACE 4 OR MORE CONTINUOUS DAYS AND NIGHTS.

IF THE HORIZONTAL ALIGNMENT IS SUCH THAT A CURVE MAY REQUIRE ADDITIONAL DELINEATION, THE DEVICE SPACING MAY BE DECREASED TO 50 FEET.

WARNING LIGHTS ARE NOT REQUIRED IF THE LANE CLOSURE IS A DAYTIME ONLY OPERATION.

ADJUSTMENTS IN BUFFER SPACE NEED TO BE INCORPORATED WHEN THE LANE CLOSURE OCCURS NEAR AN INTERCHANGE EXIT OR ENTRANCE RAMP OR INTERSECTION. THE LANE CLOSURE MUST TAKE PLACE FAR ENOUGH IN ADVANCE OF AN EXIT OR ENTRANCE RAMP TO STILL ALLOW FOR ADEQUATE BUFFER SPACE. THE MINIMUM LENGTH OF THE BUFFER SPACE BEFORE AN EXIT RAMP SHOULD BE ONE HALF THE LENGTH OF THE TRANSITION AREA. THE ENTRANCE RAMP SHOULD BE FOLLOWED BY THE ORIGINAL BUFFER SPACE LENGTH OF 800 FEET DESIRABLE PRIOR TO ANOTHER TRAFFIC CONTROL CHANGE SUCH AS A CROSSOVER MANEUVER.

CONSIDER ROADWAY GEOMETRICS WHEN LOCATING SIGNS AND ARROW BOARD SO THE DRIVER HAS A CLEAR VIEW OF THE ARROW BOARD AND LANE CLOSURE DRUMS.

LEGEND

- TRAFFIC CONTROL DRUM
- TYPE III BARRICADE WITH ATTACHED SIGN
- DIRECTION OF TRAFFIC
- WORK AREA
- (S) WZ START LOCATION MARKER
- (E) WZ END LOCATION MARKER
- FLASHING ARROW BOARD

BUFFER DATA
45 MPH -360'
50 MPH -425'
55 MPH -495'
60 MPH -570'
65 MPH -645'
70 MPH -730'

SEE SHEET 1

SEE SHEET 7

SEE SHEET 7

SEE SHEET 8

SEE SHEET 3

SEE SHEET 3

SEE SHEET 3

RIGHT LANE CLOSURE

REV.	DESCRIPTION	DATE
1.0		

CALL 811 BEFORE YOU DIG.
COLORADO TOLL FREE
800-922-1987

metronet™



CYIENT

TOWN OF CASTLE ROCK
COCR035

DATE - 25-03-2026

02 OF 15

SCALE: 1" = 100'

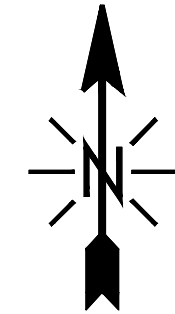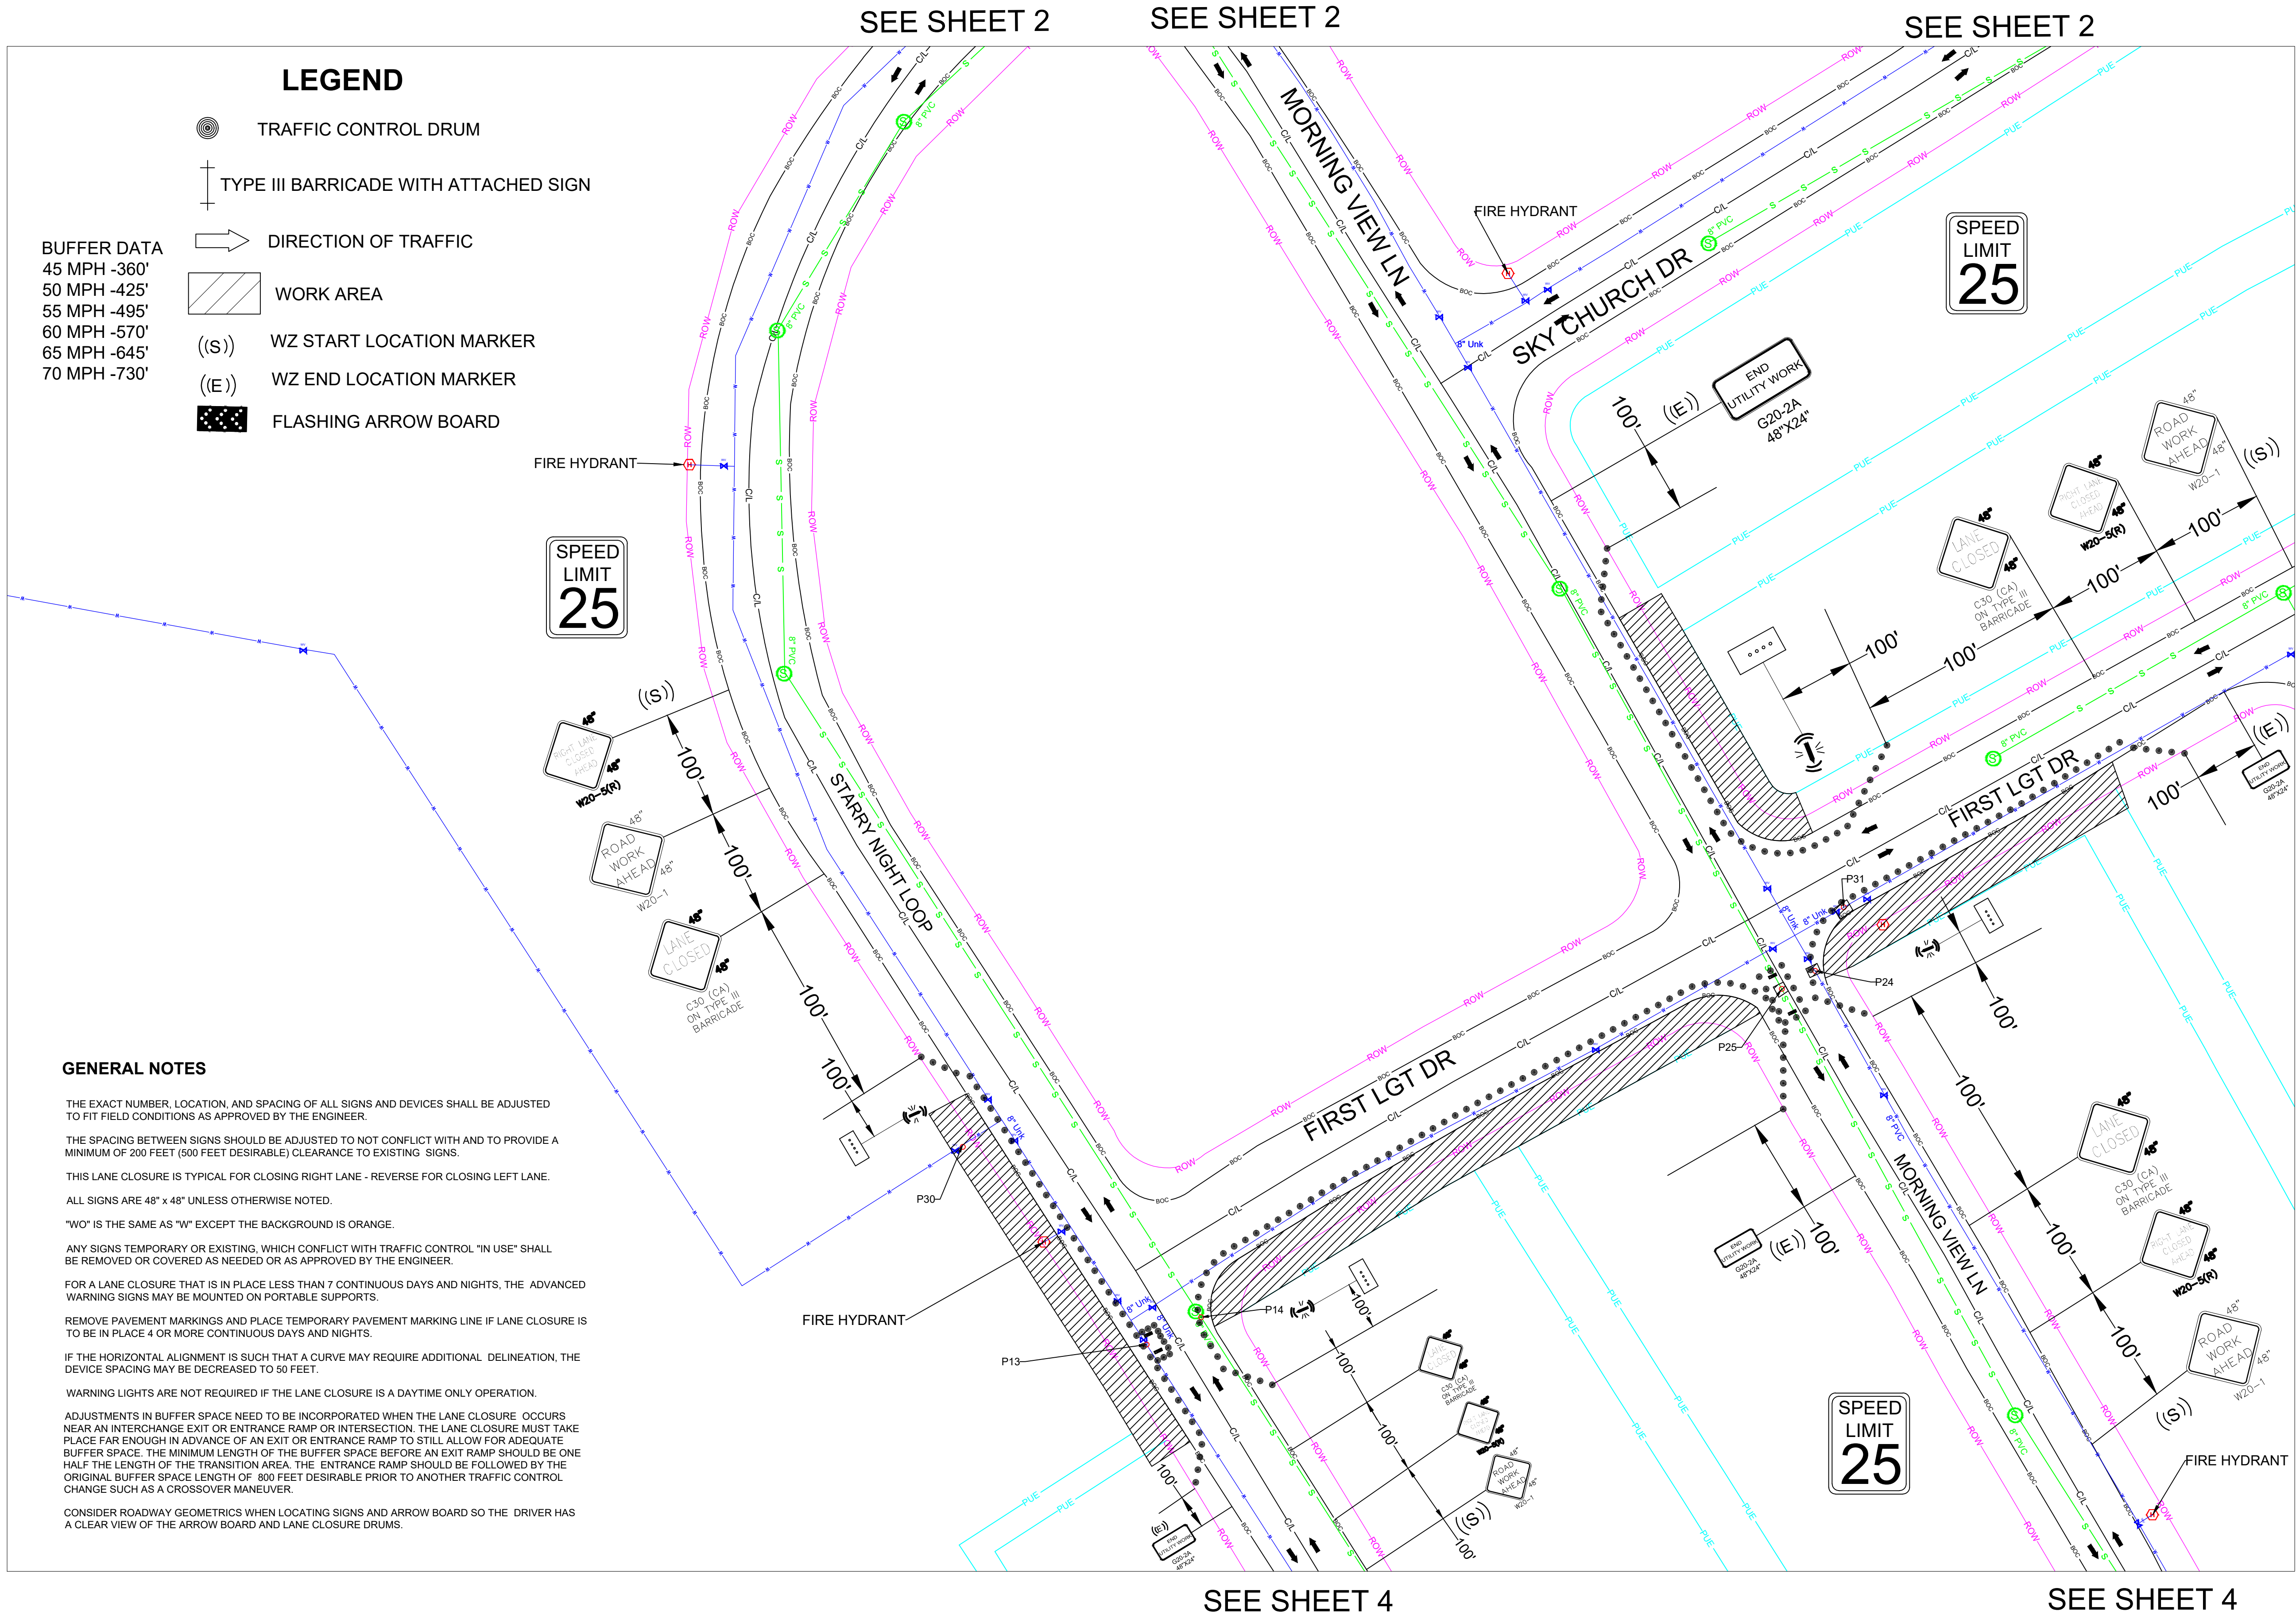

REV.	DESCRIPTION	DATE
1.0		

CALL 811 BEFORE YOU DIG.
COLORADO TOLL FREE
800-922-1987



TOWN OF CASTLE ROCK
COCR035

DATE - 25-03-2026

03 OF 15

SCALE: 1" = 100'

RIGHT LANE CLOSURE

SEE SHEET 3

SEE SHEET 3

GENERAL NOTES

THE EXACT NUMBER, LOCATION, AND SPACING OF ALL SIGNS AND DEVICES SHALL BE ADJUSTED TO FIT FIELD CONDITIONS AS APPROVED BY THE ENGINEER.

THE SPACING BETWEEN SIGNS SHOULD BE ADJUSTED TO NOT CONFLICT WITH AND TO PROVIDE A MINIMUM OF 200 FEET (500 FEET DESIRABLE) CLEARANCE TO EXISTING SIGNS.

THIS LANE CLOSURE IS TYPICAL FOR CLOSING RIGHT LANE - REVERSE FOR CLOSING LEFT LANE.

ALL SIGNS ARE 48" x 48" UNLESS OTHERWISE NOTED.

"WO" IS THE SAME AS "W" EXCEPT THE BACKGROUND IS ORANGE.

ANY SIGNS TEMPORARY OR EXISTING, WHICH CONFLICT WITH TRAFFIC CONTROL "IN USE" SHALL BE REMOVED OR COVERED AS NEEDED OR AS APPROVED BY THE ENGINEER.

FOR A LANE CLOSURE THAT IS IN PLACE LESS THAN 7 CONTINUOUS DAYS AND NIGHTS, THE ADVANCED WARNING SIGNS MAY BE MOUNTED ON PORTABLE SUPPORTS.

REMOVE PAVEMENT MARKINGS AND PLACE TEMPORARY PAVEMENT MARKING LINE IF LANE CLOSURE IS TO BE IN PLACE 4 OR MORE CONTINUOUS DAYS AND NIGHTS.

IF THE HORIZONTAL ALIGNMENT IS SUCH THAT A CURVE MAY REQUIRE ADDITIONAL DELINEATION, THE DEVICE SPACING MAY BE DECREASED TO 50 FEET.

WARNING LIGHTS ARE NOT REQUIRED IF THE LANE CLOSURE IS A DAYTIME ONLY OPERATION.

ADJUSTMENTS IN BUFFER SPACE NEED TO BE INCORPORATED WHEN THE LANE CLOSURE OCCURS NEAR AN INTERCHANGE EXIT OR ENTRANCE RAMP OR INTERSECTION. THE LANE CLOSURE MUST TAKE PLACE FAR ENOUGH IN ADVANCE OF AN EXIT OR ENTRANCE RAMP TO STILL ALLOW FOR ADEQUATE BUFFER SPACE. THE MINIMUM LENGTH OF THE BUFFER SPACE BEFORE AN EXIT RAMP SHOULD BE ONE HALF THE LENGTH OF THE TRANSITION AREA. THE ENTRANCE RAMP SHOULD BE FOLLOWED BY THE ORIGINAL BUFFER SPACE LENGTH OF 800 FEET DESIRABLE PRIOR TO ANOTHER TRAFFIC CONTROL CHANGE SUCH AS A CROSSOVER MANEUVER.


CONSIDER ROADWAY GEOMETRICS WHEN LOCATING SIGNS AND ARROW BOARD SO THE DRIVER HAS A CLEAR VIEW OF THE ARROW BOARD AND LANE CLOSURE DRUMS.

LEGEND

- TRAFFIC CONTROL DRUM
- TYPE III BARRICADE WITH ATTACHED SIGN
- DIRECTION OF TRAFFIC
- WORK AREA
- ((S)) WZ START LOCATION MARKER
- ((E)) WZ END LOCATION MARKER
- FLASHING ARROW BOARD


BUFFER DATA
45 MPH -360'
50 MPH -425'
55 MPH -495'
60 MPH -570'
65 MPH -645'
70 MPH -730'

SEE SHEET 5

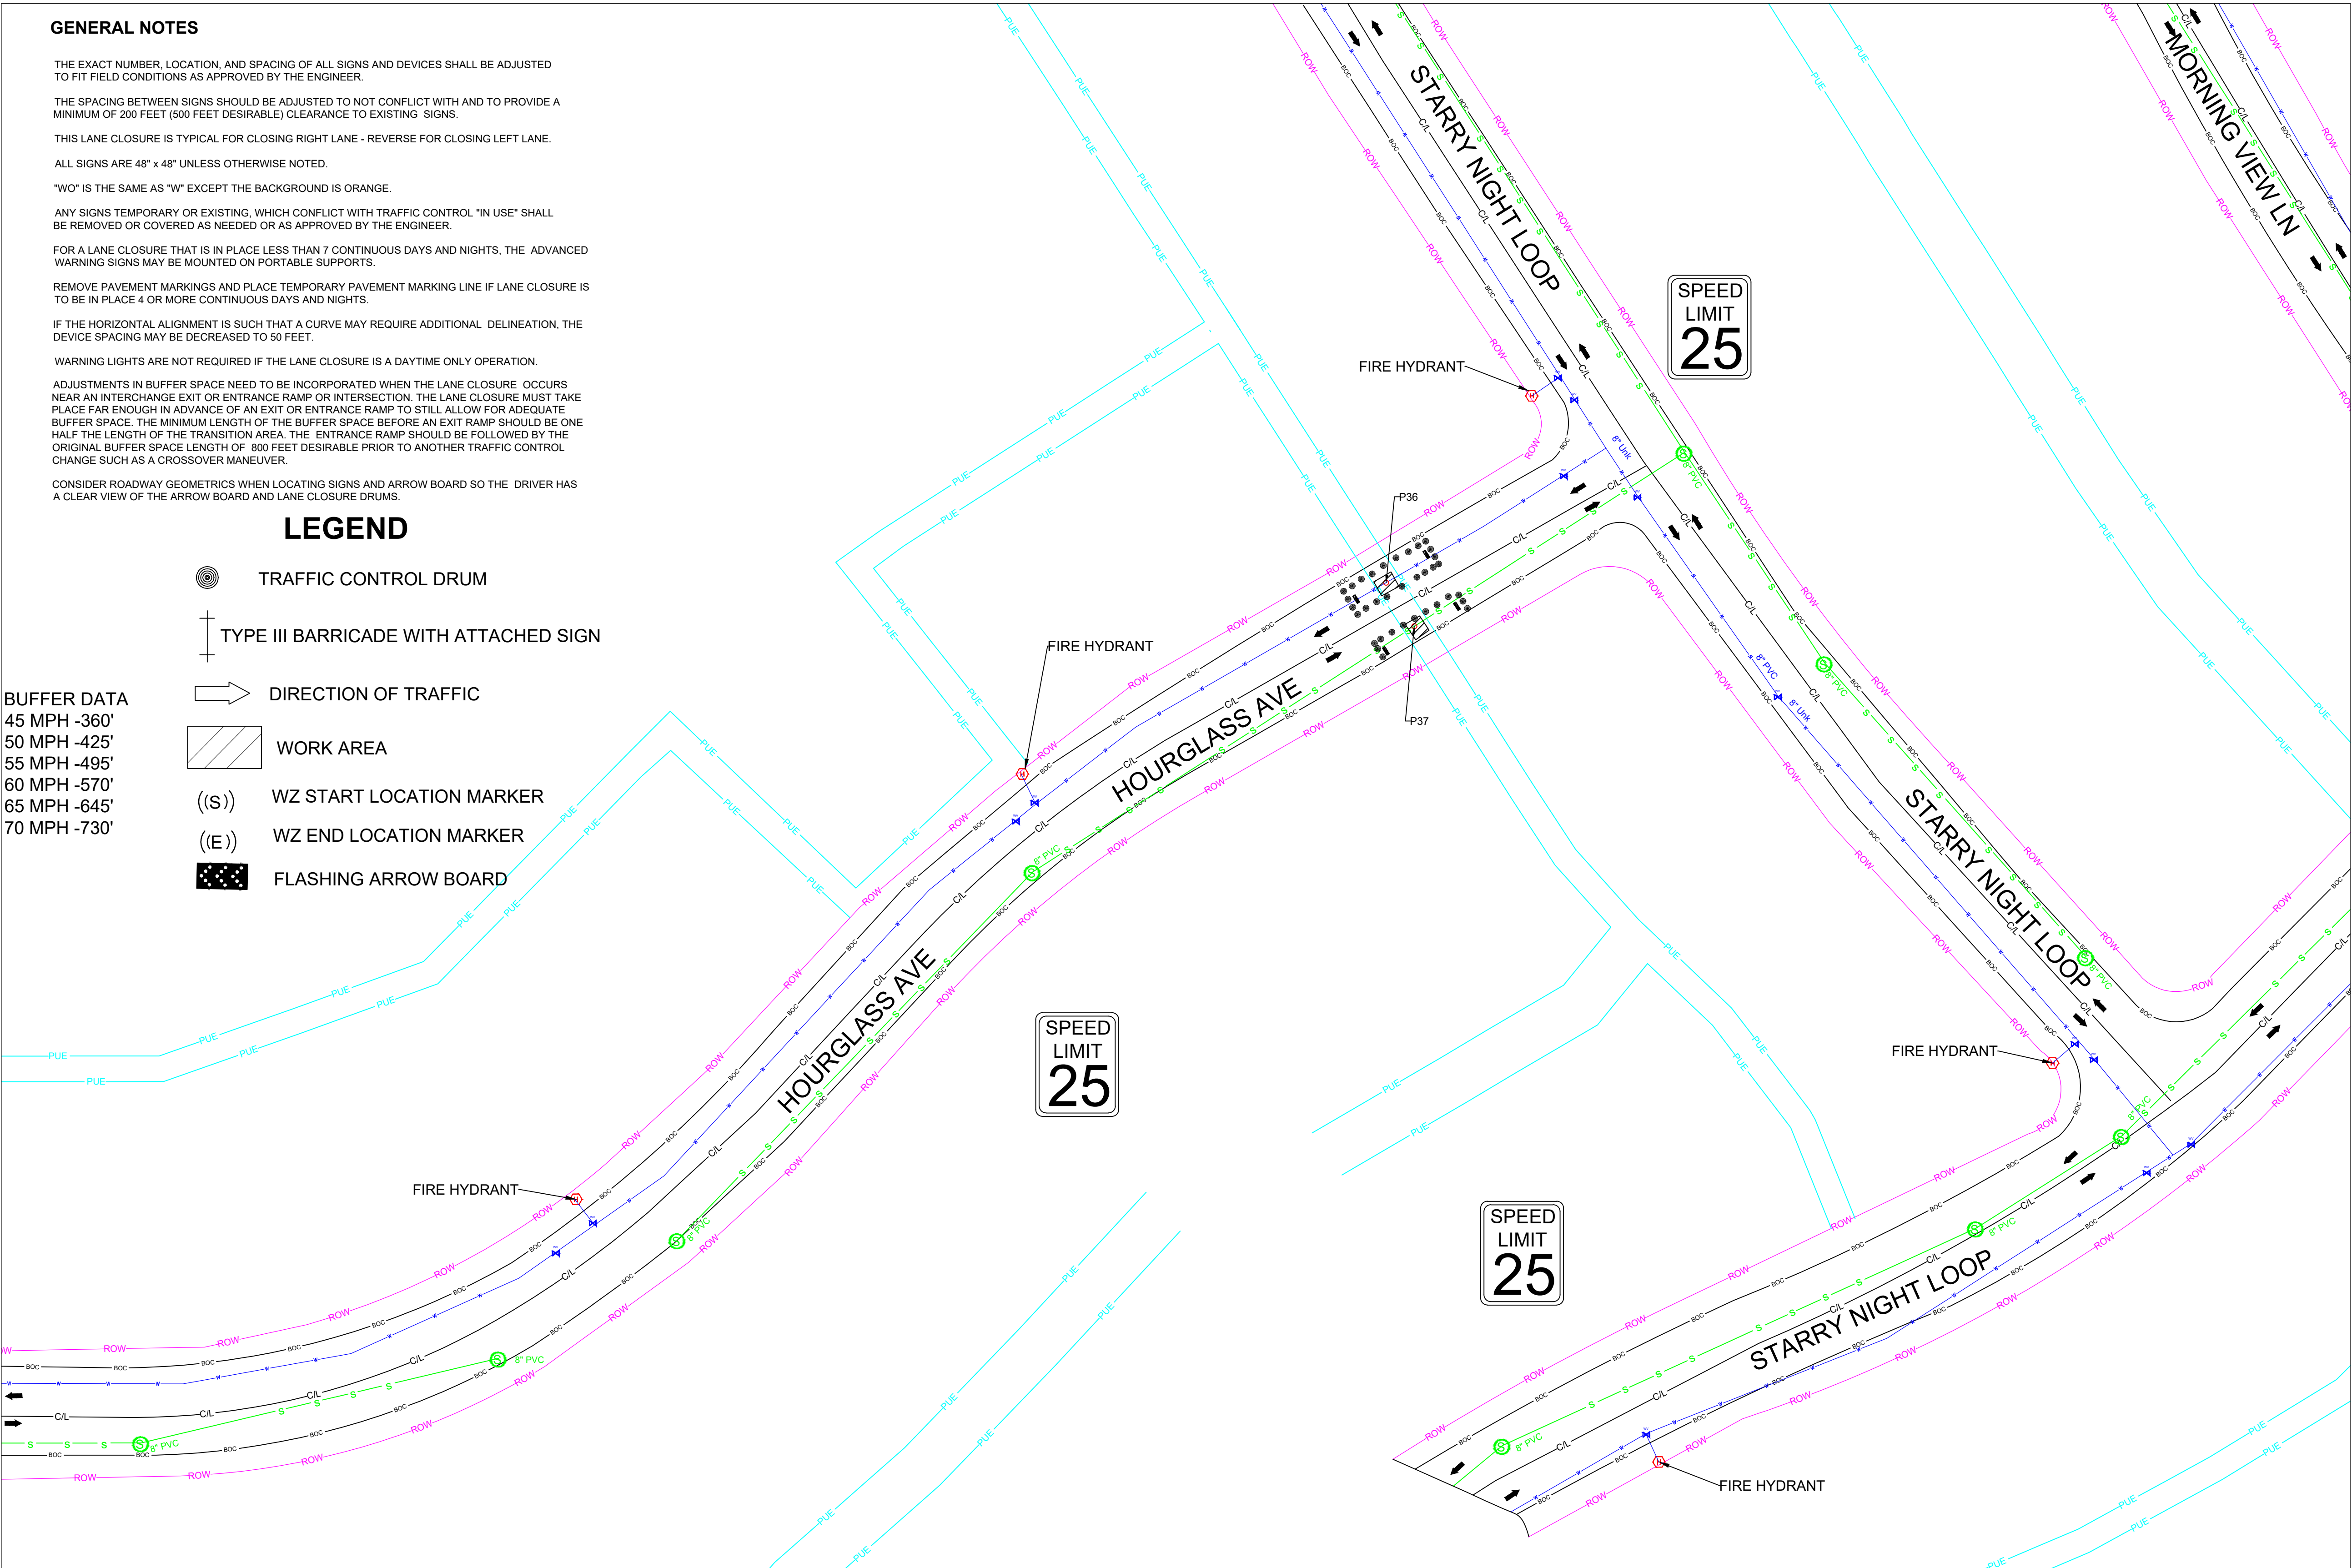

SEE SHEET 9

SEE SHEET 9

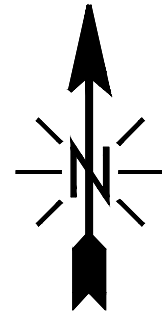

REV.	DESCRIPTION	DATE
1.0		

CALL 811 BEFORE YOU DIG.
COLORADO TOLL FREE
800-922-1987

metronet™

CYIENT


TOWN OF CASTLE ROCK
COCR035

DATE - 25-03-2026

04 OF 15

SCALE: 1" = 100'

RIGHT LANE CLOSURE

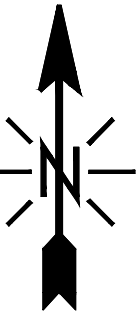

REV.	DESCRIPTION	DATE
1.0		

CALL 811 BEFORE YOU DIG.
COLORADO TOLL FREE
800-922-1987

metronet™

CYIENT


TOWN OF CASTLE ROCK
COCR035

DATE - 25-03-2026

05 OF 15

SCALE: 1" = 100'

SEE SHEET 4

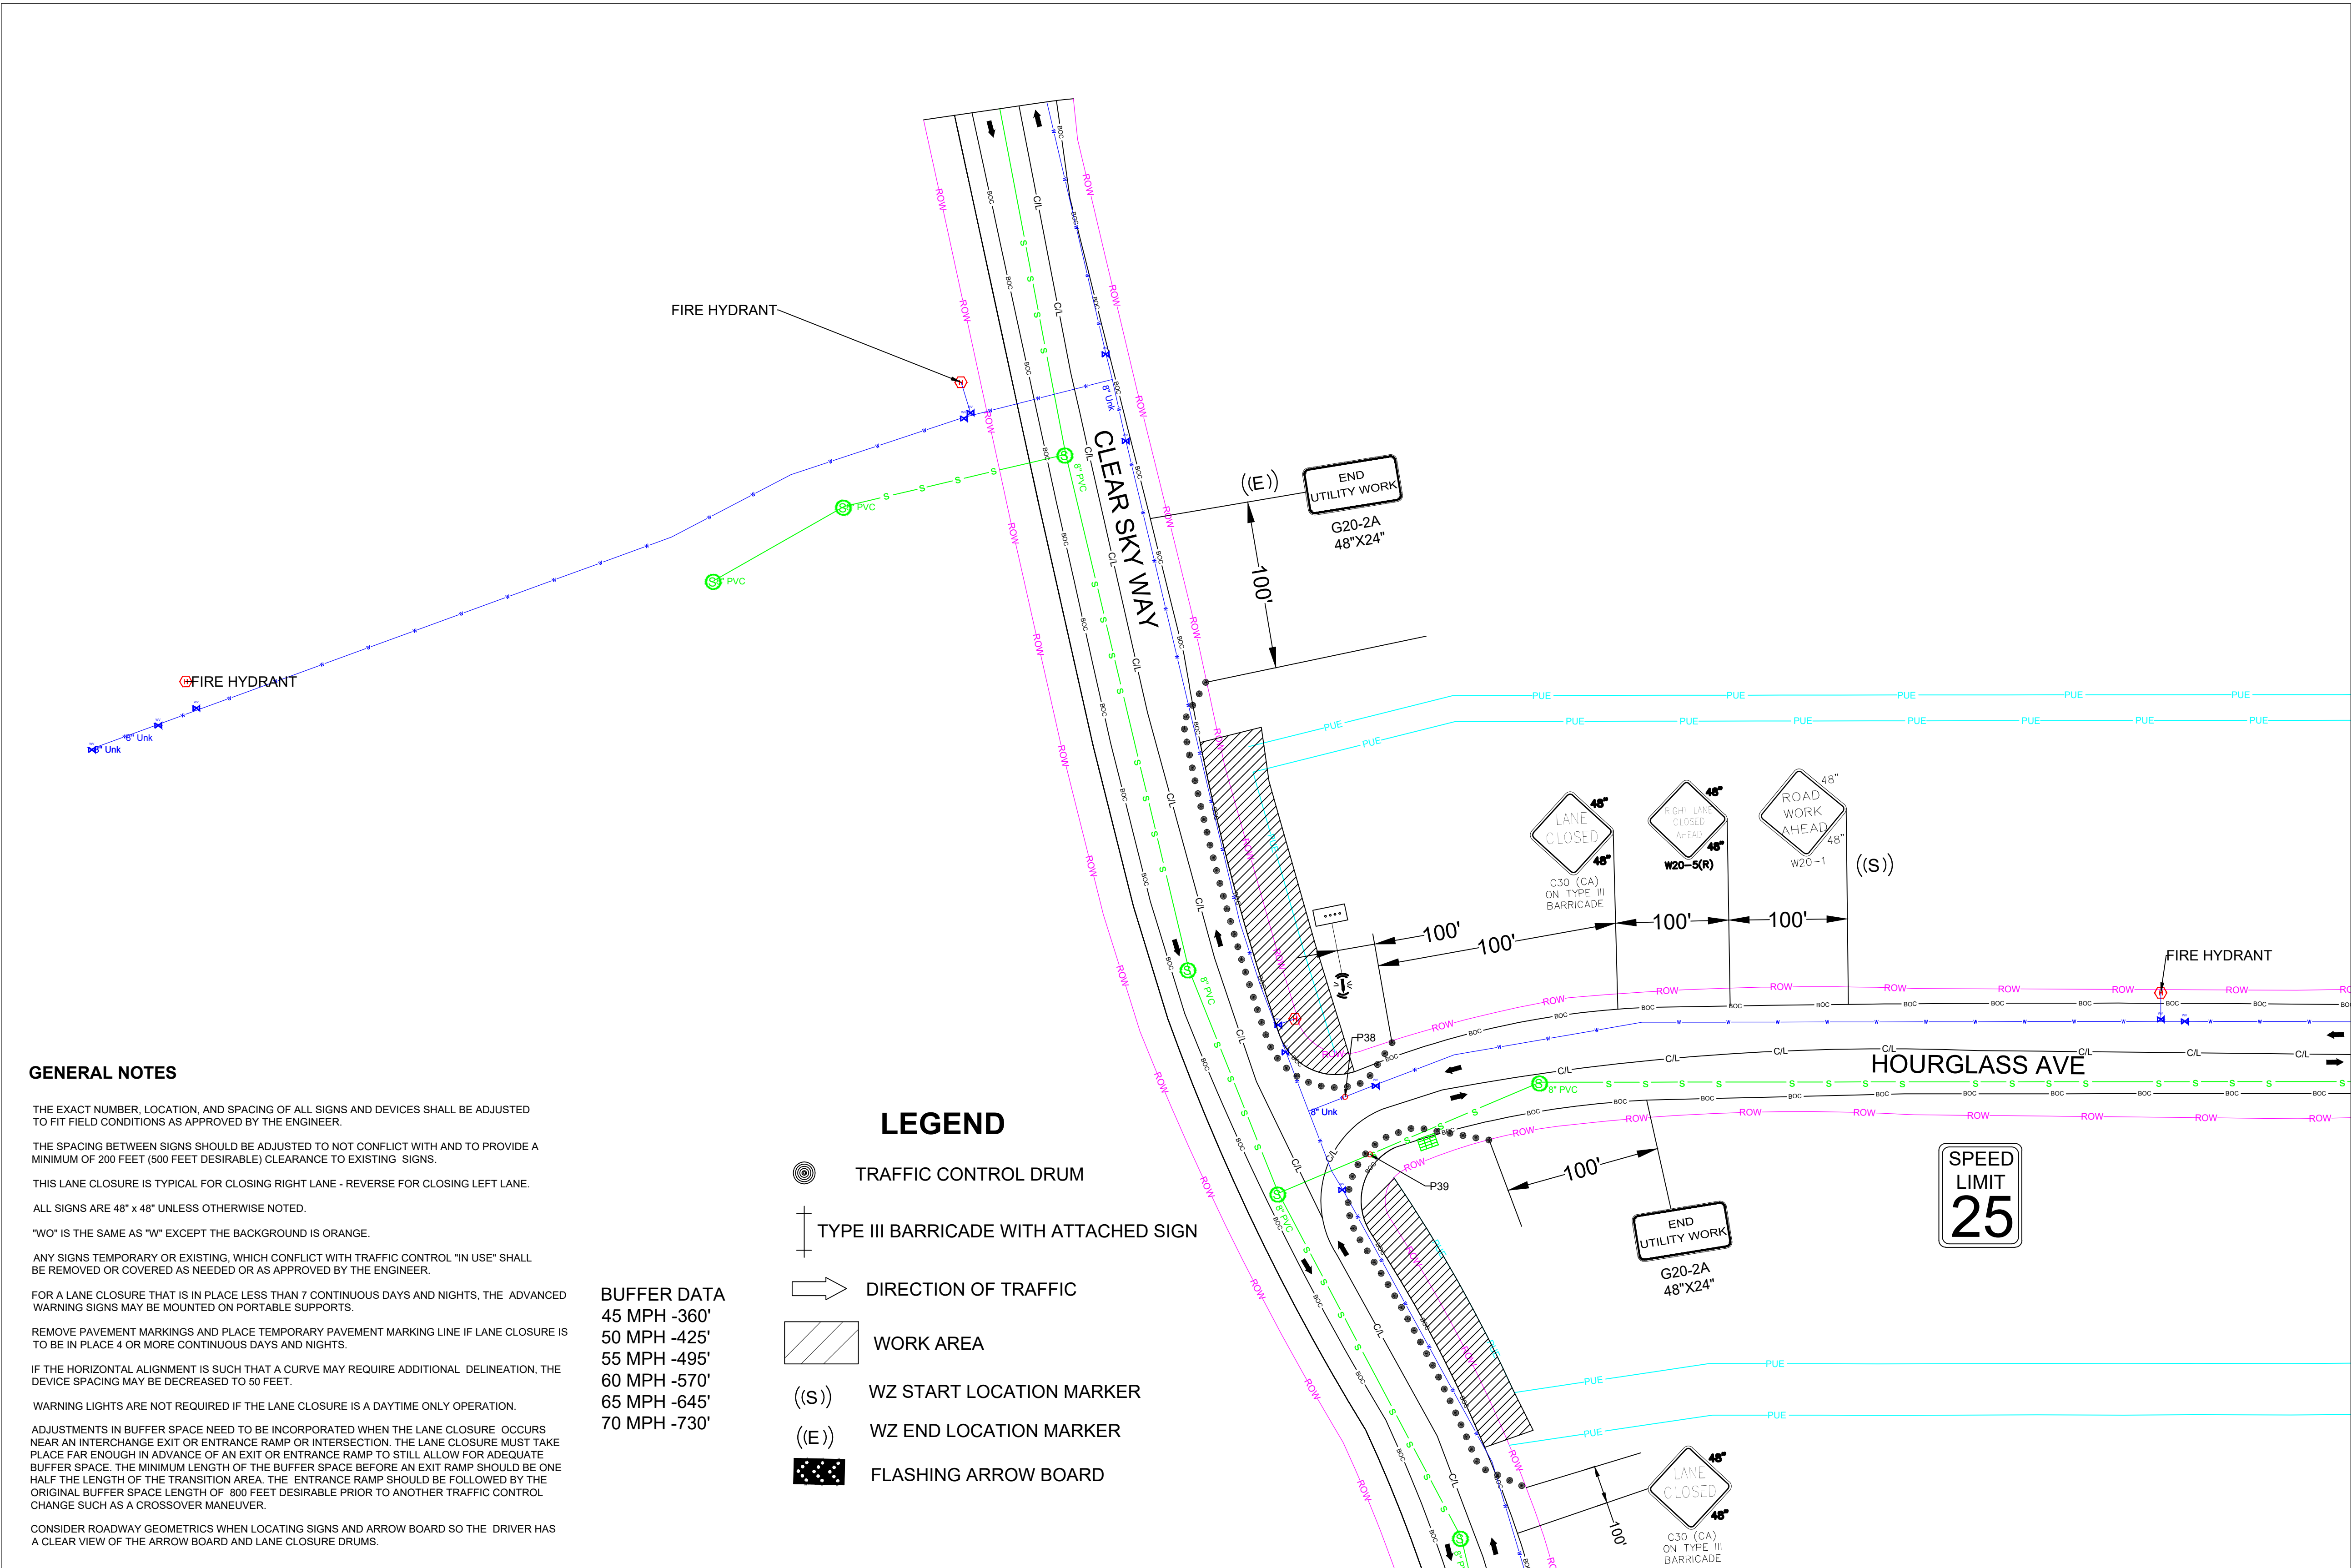

SEE SHEET 6

GENERAL NOTES

THE EXACT NUMBER, LOCATION, AND SPACING OF ALL SIGNS AND DEVICES SHALL BE ADJUSTED TO FIT FIELD CONDITIONS AS APPROVED BY THE ENGINEER.

THE SPACING BETWEEN SIGNS SHOULD BE ADJUSTED TO NOT CONFLICT WITH AND TO PROVIDE A MINIMUM OF 200 FEET (500 FEET DESIRABLE) CLEARANCE TO EXISTING SIGNS.

THIS LANE CLOSURE IS TYPICAL FOR CLOSING RIGHT LANE - REVERSE FOR CLOSING LEFT LANE.

ALL SIGNS ARE 48" x 48" UNLESS OTHERWISE NOTED.

"WO" IS THE SAME AS "W" EXCEPT THE BACKGROUND IS ORANGE.

ANY SIGNS TEMPORARY OR EXISTING, WHICH CONFLICT WITH TRAFFIC CONTROL "IN USE" SHALL BE REMOVED OR COVERED AS NEEDED OR AS APPROVED BY THE ENGINEER.

FOR A LANE CLOSURE THAT IS IN PLACE LESS THAN 7 CONTINUOUS DAYS AND NIGHTS, THE ADVANCED WARNING SIGNS MAY BE MOUNTED ON PORTABLE SUPPORTS.

REMOVE PAVEMENT MARKINGS AND PLACE TEMPORARY PAVEMENT MARKING LINE IF LANE CLOSURE IS TO BE IN PLACE 4 OR MORE CONTINUOUS DAYS AND NIGHTS.

IF THE HORIZONTAL ALIGNMENT IS SUCH THAT A CURVE MAY REQUIRE ADDITIONAL DELINEATION, THE DEVICE SPACING MAY BE DECREASED TO 50 FEET.

WARNING LIGHTS ARE NOT REQUIRED IF THE LANE CLOSURE IS A DAYTIME ONLY OPERATION.

ADJUSTMENTS IN BUFFER SPACE NEED TO BE INCORPORATED WHEN THE LANE CLOSURE OCCURS NEAR AN INTERCHANGE EXIT OR ENTRANCE RAMP OR INTERSECTION. THE LANE CLOSURE MUST TAKE PLACE FAR ENOUGH IN ADVANCE OF AN EXIT OR ENTRANCE RAMP TO STILL ALLOW FOR ADEQUATE BUFFER SPACE. THE MINIMUM LENGTH OF THE BUFFER SPACE BEFORE AN EXIT RAMP SHOULD BE ONE HALF THE LENGTH OF THE TRANSITION AREA. THE ENTRANCE RAMP SHOULD BE FOLLOWED BY THE ORIGINAL BUFFER SPACE LENGTH OF 800 FEET DESIRABLE PRIOR TO ANOTHER TRAFFIC CONTROL CHANGE SUCH AS A CROSSOVER MANEUVER.


CONSIDER ROADWAY GEOMETRICS WHEN LOCATING SIGNS AND ARROW BOARD SO THE DRIVER HAS A CLEAR VIEW OF THE ARROW BOARD AND LANE CLOSURE DRUMS.

BUFFER DATA
45 MPH -360'
50 MPH -425'
55 MPH -495'
60 MPH -570'
65 MPH -645'
70 MPH -730'

LEGEND

- TRAFFIC CONTROL DRUM
- TYPE III BARRICADE WITH ATTACHED SIGN
- DIRECTION OF TRAFFIC
- WORK AREA
- WZ START LOCATION MARKER ((S))
- WZ END LOCATION MARKER ((E))
- FLASHING ARROW BOARD

RIGHT LANE CLOSURE

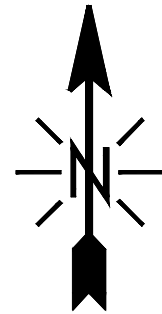

GENERAL NOTES

THE EXACT NUMBER, LOCATION, AND SPACING OF ALL SIGNS AND DEVICES SHALL BE ADJUSTED TO FIT FIELD CONDITIONS AS APPROVED BY THE ENGINEER.

THE SPACING BETWEEN SIGNS SHOULD BE ADJUSTED TO NOT CONFLICT WITH AND TO PROVIDE A MINIMUM OF 200 FEET (500 FEET DESIRABLE) CLEARANCE TO EXISTING SIGNS.

THIS LANE CLOSURE IS TYPICAL FOR CLOSING RIGHT LANE - REVERSE FOR CLOSING LEFT LANE.

ALL SIGNS ARE 48" x 48" UNLESS OTHERWISE NOTED.

"WO" IS THE SAME AS "W" EXCEPT THE BACKGROUND IS ORANGE.

ANY SIGNS TEMPORARY OR EXISTING, WHICH CONFLICT WITH TRAFFIC CONTROL "IN USE" SHALL BE REMOVED OR COVERED AS NEEDED OR AS APPROVED BY THE ENGINEER.

FOR A LANE CLOSURE THAT IS IN PLACE LESS THAN 7 CONTINUOUS DAYS AND NIGHTS, THE ADVANCED WARNING SIGNS MAY BE MOUNTED ON PORTABLE SUPPORTS.

REMOVE PAVEMENT MARKINGS AND PLACE TEMPORARY PAVEMENT MARKING LINE IF LANE CLOSURE IS TO BE IN PLACE 4 OR MORE CONTINUOUS DAYS AND NIGHTS.

IF THE HORIZONTAL ALIGNMENT IS SUCH THAT A CURVE MAY REQUIRE ADDITIONAL DELINEATION, THE DEVICE SPACING MAY BE DECREASED TO 50 FEET.

WARNING LIGHTS ARE NOT REQUIRED IF THE LANE CLOSURE IS A DAYTIME ONLY OPERATION.

ADJUSTMENTS IN BUFFER SPACE NEED TO BE INCORPORATED WHEN THE LANE CLOSURE OCCURS NEAR AN INTERCHANGE EXIT OR ENTRANCE RAMP OR INTERSECTION. THE LANE CLOSURE MUST TAKE PLACE FAR ENOUGH IN ADVANCE OF AN EXIT OR ENTRANCE RAMP TO STILL ALLOW FOR ADEQUATE BUFFER SPACE. THE MINIMUM LENGTH OF THE BUFFER SPACE BEFORE AN EXIT RAMP SHOULD BE ONE HALF THE LENGTH OF THE TRANSITION AREA. THE ENTRANCE RAMP SHOULD BE FOLLOWED BY THE ORIGINAL BUFFER SPACE LENGTH OF 800 FEET DESIRABLE PRIOR TO ANOTHER TRAFFIC CONTROL CHANGE SUCH AS A CROSSOVER MANEUVER.


CONSIDER ROADWAY GEOMETRICS WHEN LOCATING SIGNS AND ARROW BOARD SO THE DRIVER HAS A CLEAR VIEW OF THE ARROW BOARD AND LANE CLOSURE DRUMS.

BUFFER DATA
45 MPH -360'
50 MPH -425'
55 MPH -495'
60 MPH -570'
65 MPH -645'
70 MPH -730'

LEGEND

- TRAFFIC CONTROL DRUM
- TYPE III BARRIcade WITH ATTACHED SIGN
- DIRECTION OF TRAFFIC
- WORK AREA
- WZ START LOCATION MARKER
- WZ END LOCATION MARKER
- FLASHING ARROW BOARD

SPEED
LIMIT
25

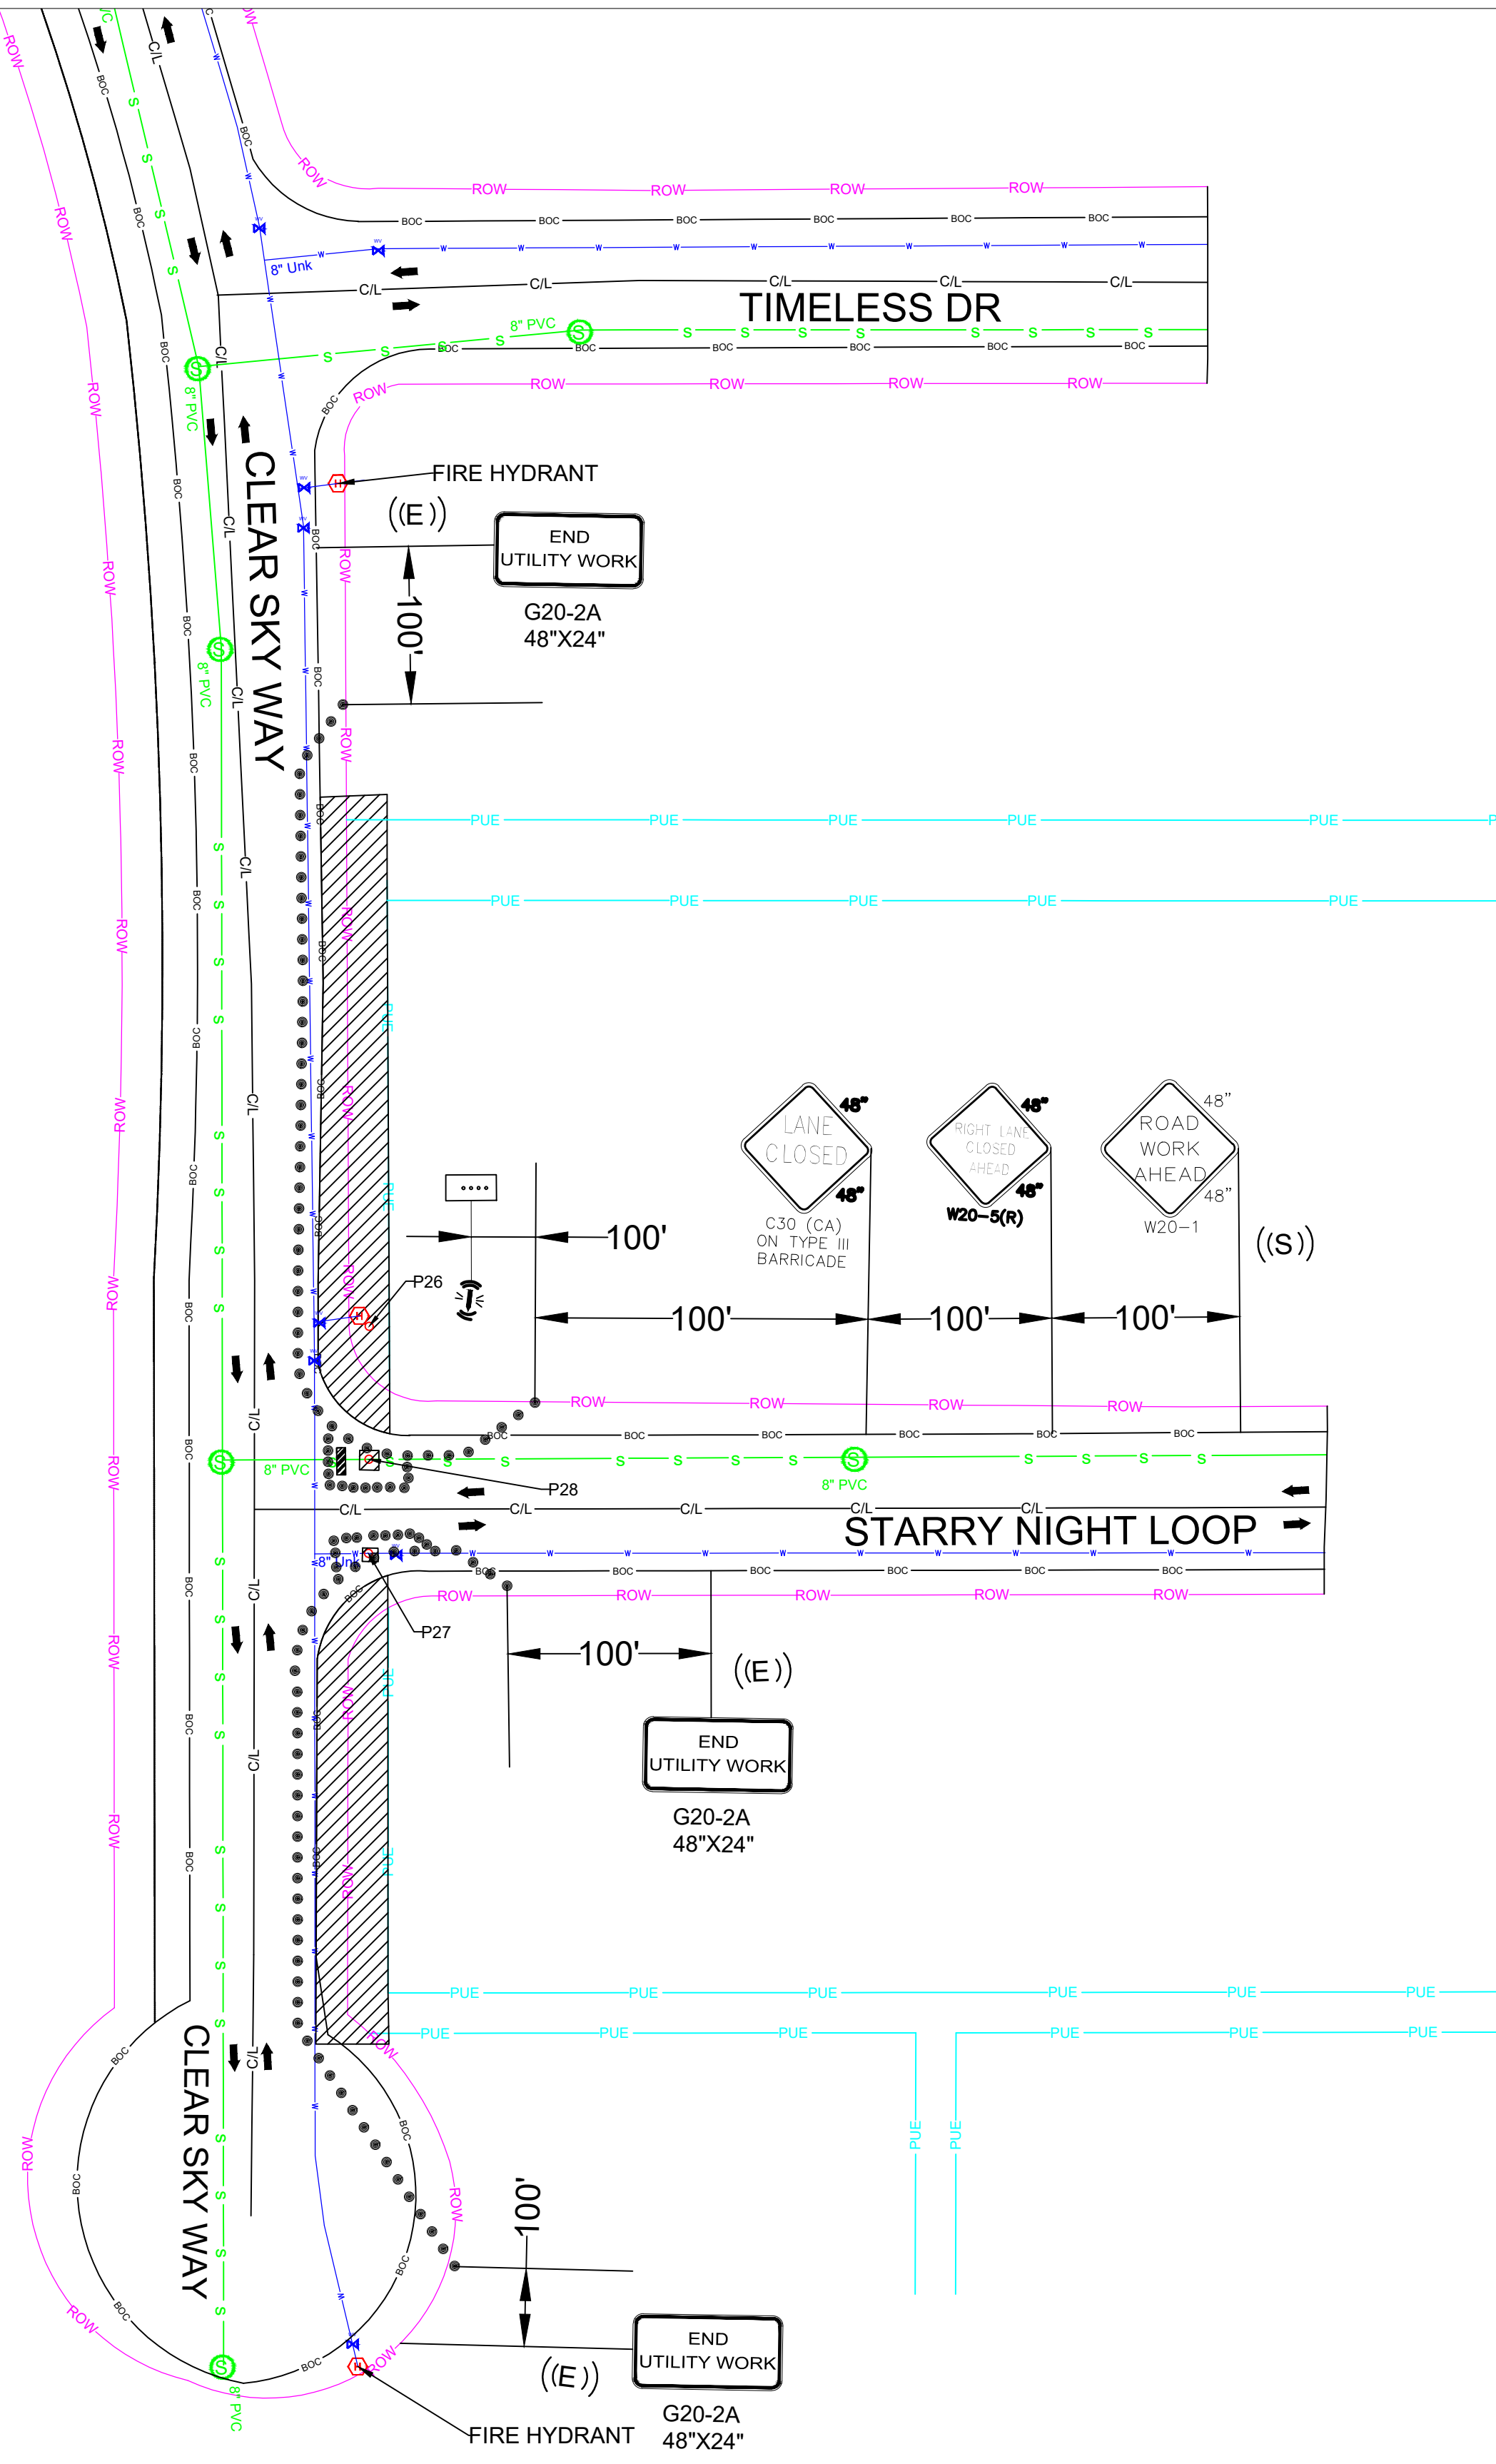

REV.	DESCRIPTION	DATE
1.0		

CALL 811 BEFORE YOU DIG.
COLORADO TOLL FREE
800-922-1987

metronet™

CYIENT

TOWN OF CASTLE ROCK
COCR035

DATE - 25-03-2026
06 OF 15
SCALE: 1" = 100'

RIGHT LANE CLOSURE

GENERAL NOTES

THE EXACT NUMBER, LOCATION, AND SPACING OF ALL SIGNS AND DEVICES SHALL BE ADJUSTED TO FIT FIELD CONDITIONS AS APPROVED BY THE ENGINEER.

THE SPACING BETWEEN SIGNS SHOULD BE ADJUSTED TO NOT CONFLICT WITH AND TO PROVIDE A MINIMUM OF 200 FEET (500 FEET DESIRABLE) CLEARANCE TO EXISTING SIGNS.

THIS LANE CLOSURE IS TYPICAL FOR CLOSING RIGHT LANE - REVERSE FOR CLOSING LEFT LANE.

ALL SIGNS ARE 48" x 48" UNLESS OTHERWISE NOTED.

"WO" IS THE SAME AS "W" EXCEPT THE BACKGROUND IS ORANGE.

ANY SIGNS TEMPORARY OR EXISTING, WHICH CONFLICT WITH TRAFFIC CONTROL "IN USE" SHALL BE REMOVED OR COVERED AS NEEDED OR AS APPROVED BY THE ENGINEER.

FOR A LANE CLOSURE THAT IS IN PLACE LESS THAN 7 CONTINUOUS DAYS AND NIGHTS, THE ADVANCED WARNING SIGNS MAY BE MOUNTED ON PORTABLE SUPPORTS.

REMOVE PAVEMENT MARKINGS AND PLACE TEMPORARY PAVEMENT MARKING LINE IF LANE CLOSURE IS TO BE IN PLACE 4 OR MORE CONTINUOUS DAYS AND NIGHTS.

IF THE HORIZONTAL ALIGNMENT IS SUCH THAT A CURVE MAY REQUIRE ADDITIONAL DELINEATION, THE DEVICE SPACING MAY BE DECREASED TO 50 FEET.

WARNING LIGHTS ARE NOT REQUIRED IF THE LANE CLOSURE IS A DAYTIME ONLY OPERATION.

ADJUSTMENTS IN BUFFER SPACE NEED TO BE INCORPORATED WHEN THE LANE CLOSURE OCCURS NEAR AN INTERCHANGE EXIT OR ENTRANCE RAMP OR INTERSECTION. THE LANE CLOSURE MUST TAKE PLACE FAR ENOUGH IN ADVANCE OF AN EXIT OR ENTRANCE RAMP TO STILL ALLOW FOR ADEQUATE BUFFER SPACE. THE MINIMUM LENGTH OF THE BUFFER SPACE BEFORE AN EXIT RAMP SHOULD BE ONE HALF THE LENGTH OF THE TRANSITION AREA. THE ENTRANCE RAMP SHOULD BE FOLLOWED BY THE ORIGINAL BUFFER SPACE LENGTH OF 800 FEET DESIRABLE PRIOR TO ANOTHER TRAFFIC CONTROL CHANGE SUCH AS A CROSSOVER MANEUVER.

CONSIDER ROADWAY GEOMETRICS WHEN LOCATING SIGNS AND ARROW BOARD SO THE DRIVER HAS A CLEAR VIEW OF THE ARROW BOARD AND LANE CLOSURE DRUMS.


LEGEND

- TRAFFIC CONTROL DRUM
- TYPE III BARRICADE WITH ATTACHED SIGN
- DIRECTION OF TRAFFIC
- WORK AREA
- WZ START LOCATION MARKER
- WZ END LOCATION MARKER
- FLASHING ARROW BOARD

BUFFER DATA
45 MPH -360'
50 MPH -425'
55 MPH -495'
60 MPH -570'
65 MPH -645'
70 MPH -730'

SEE SHEET 2

SEE SHEET 2

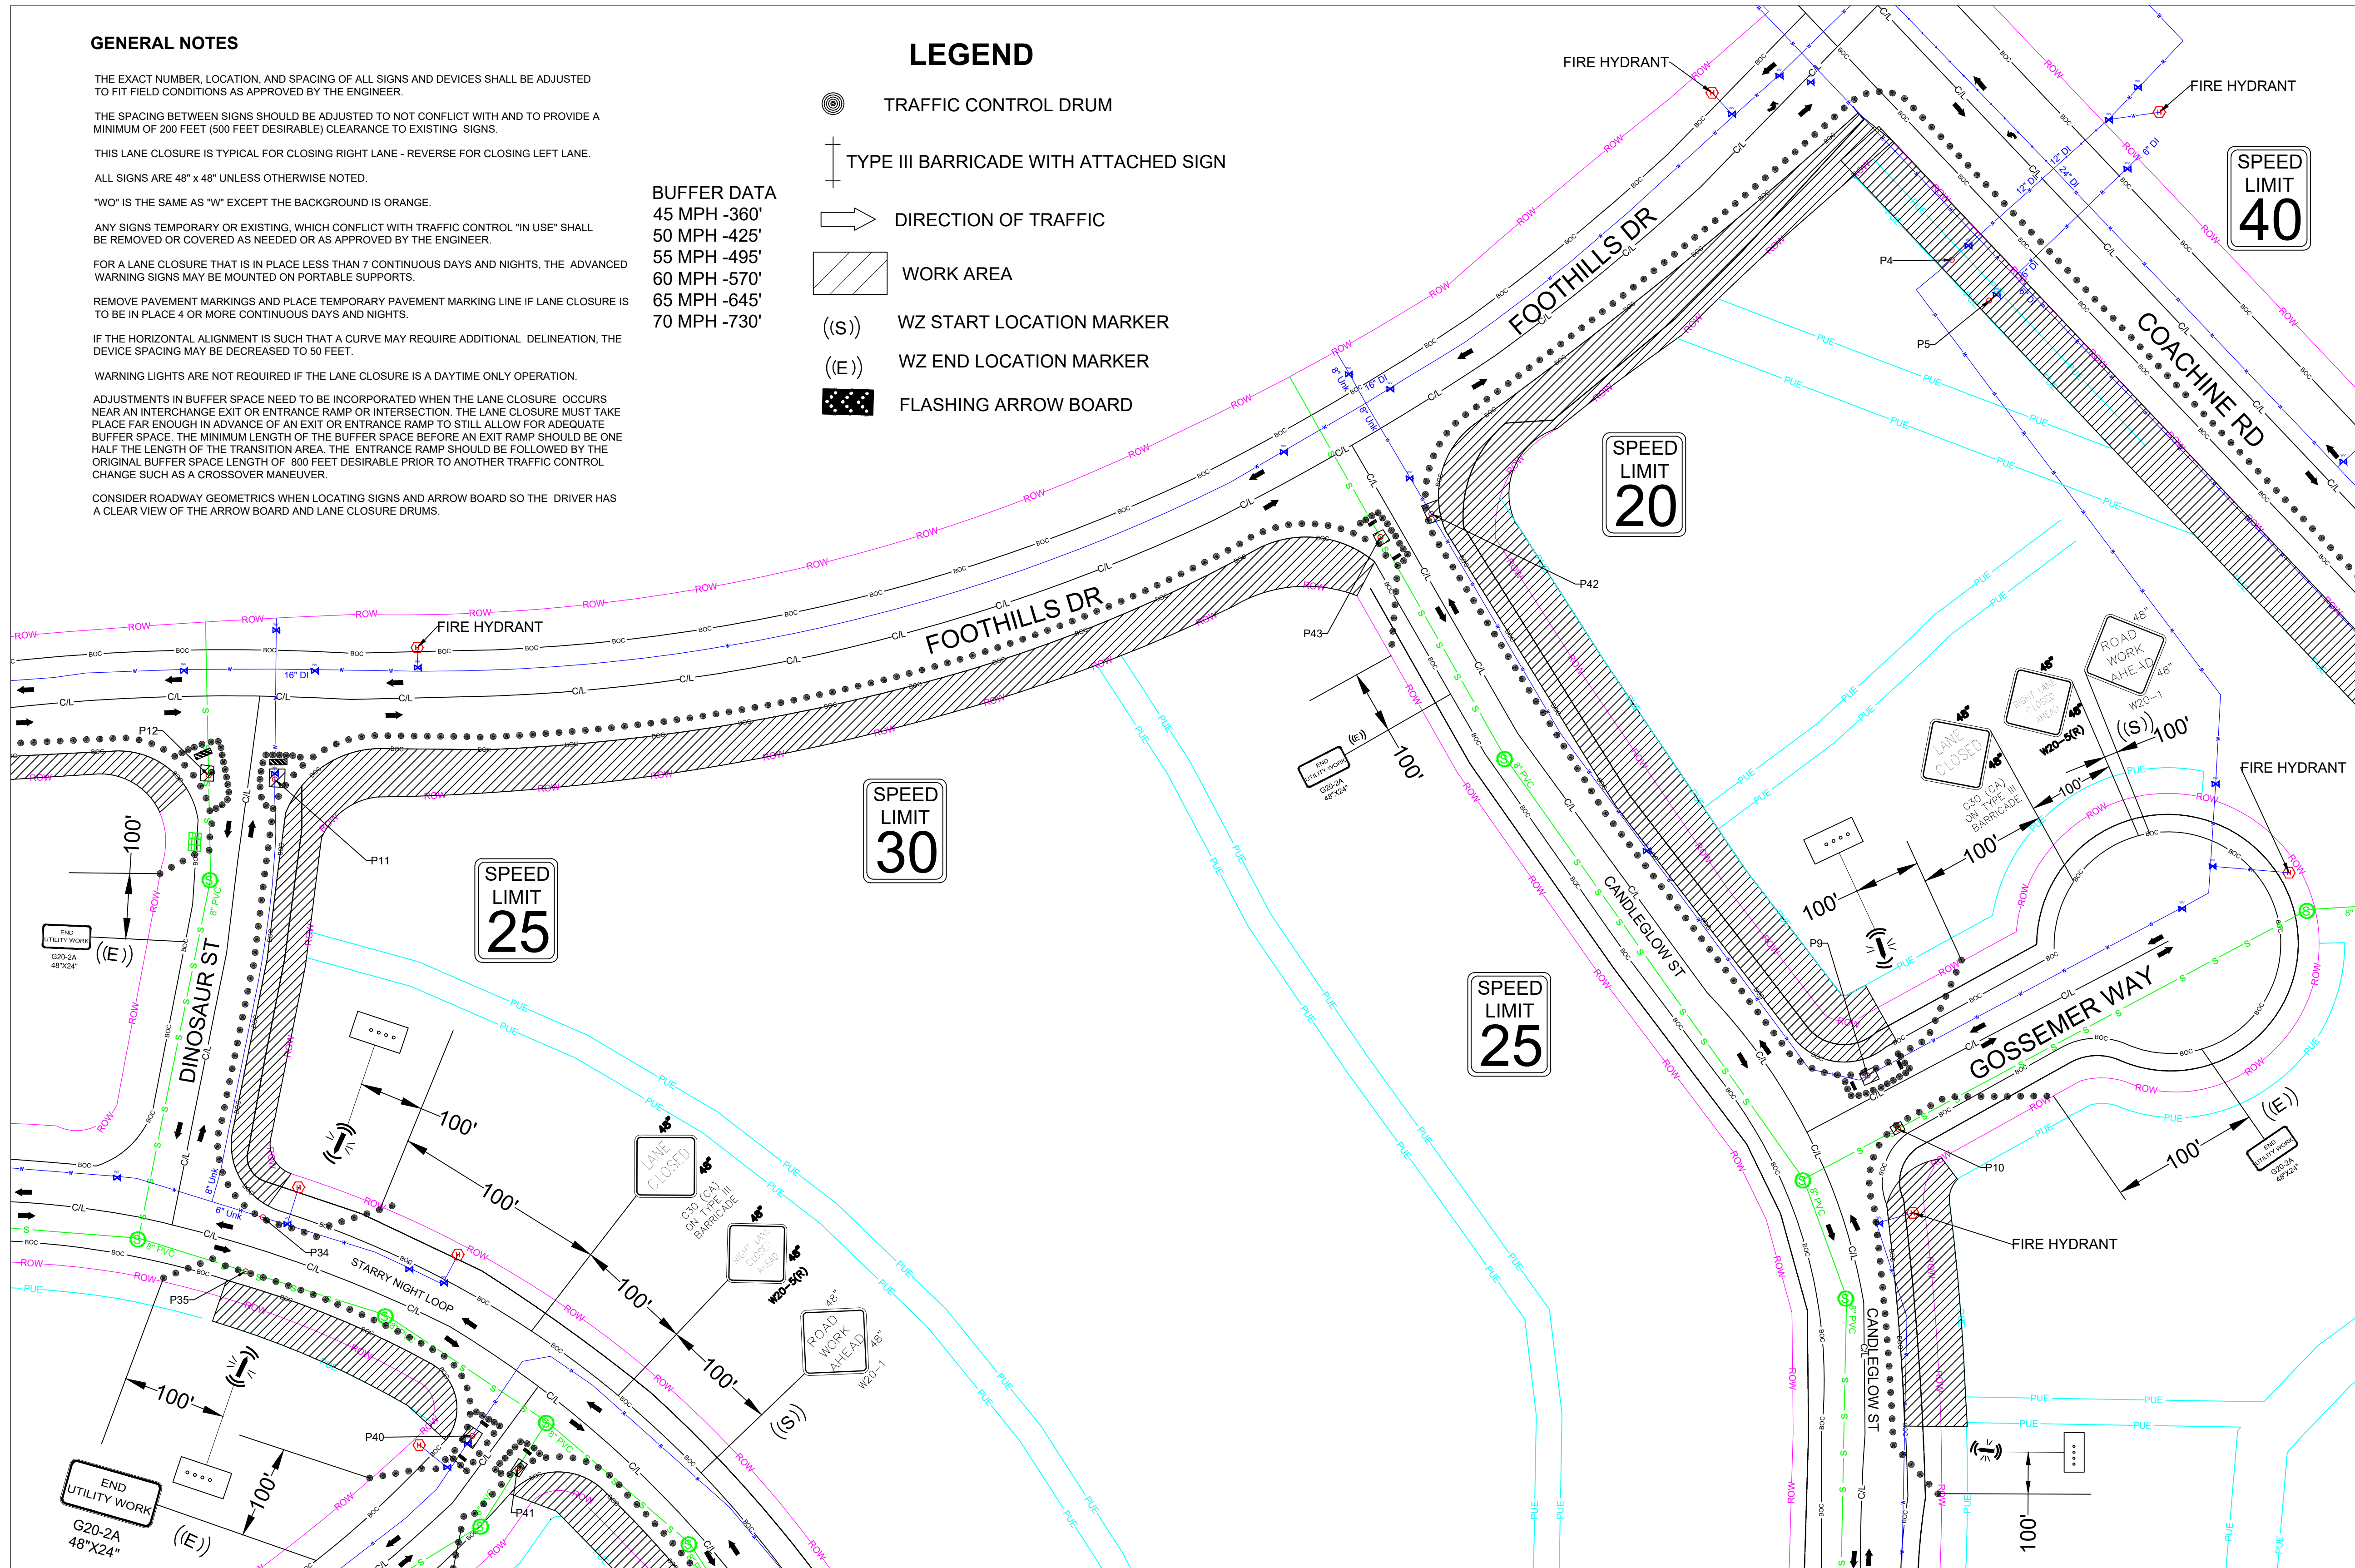


SEE SHEET 8

SEE SHEET 8

SEE SHEET 8

SEE SHEET 11

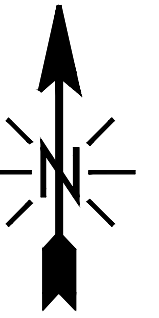

REV.	DESCRIPTION	DATE
1.0		

CALL 811 BEFORE YOU DIG.
COLORADO TOLL FREE
800-922-1987

metronet™

CYIENT


TOWN OF CASTLE ROCK
COCR035

DATE - 25-03-2026

07 OF 15

SCALE: 1" = 100'

RIGHT LANE CLOSURE

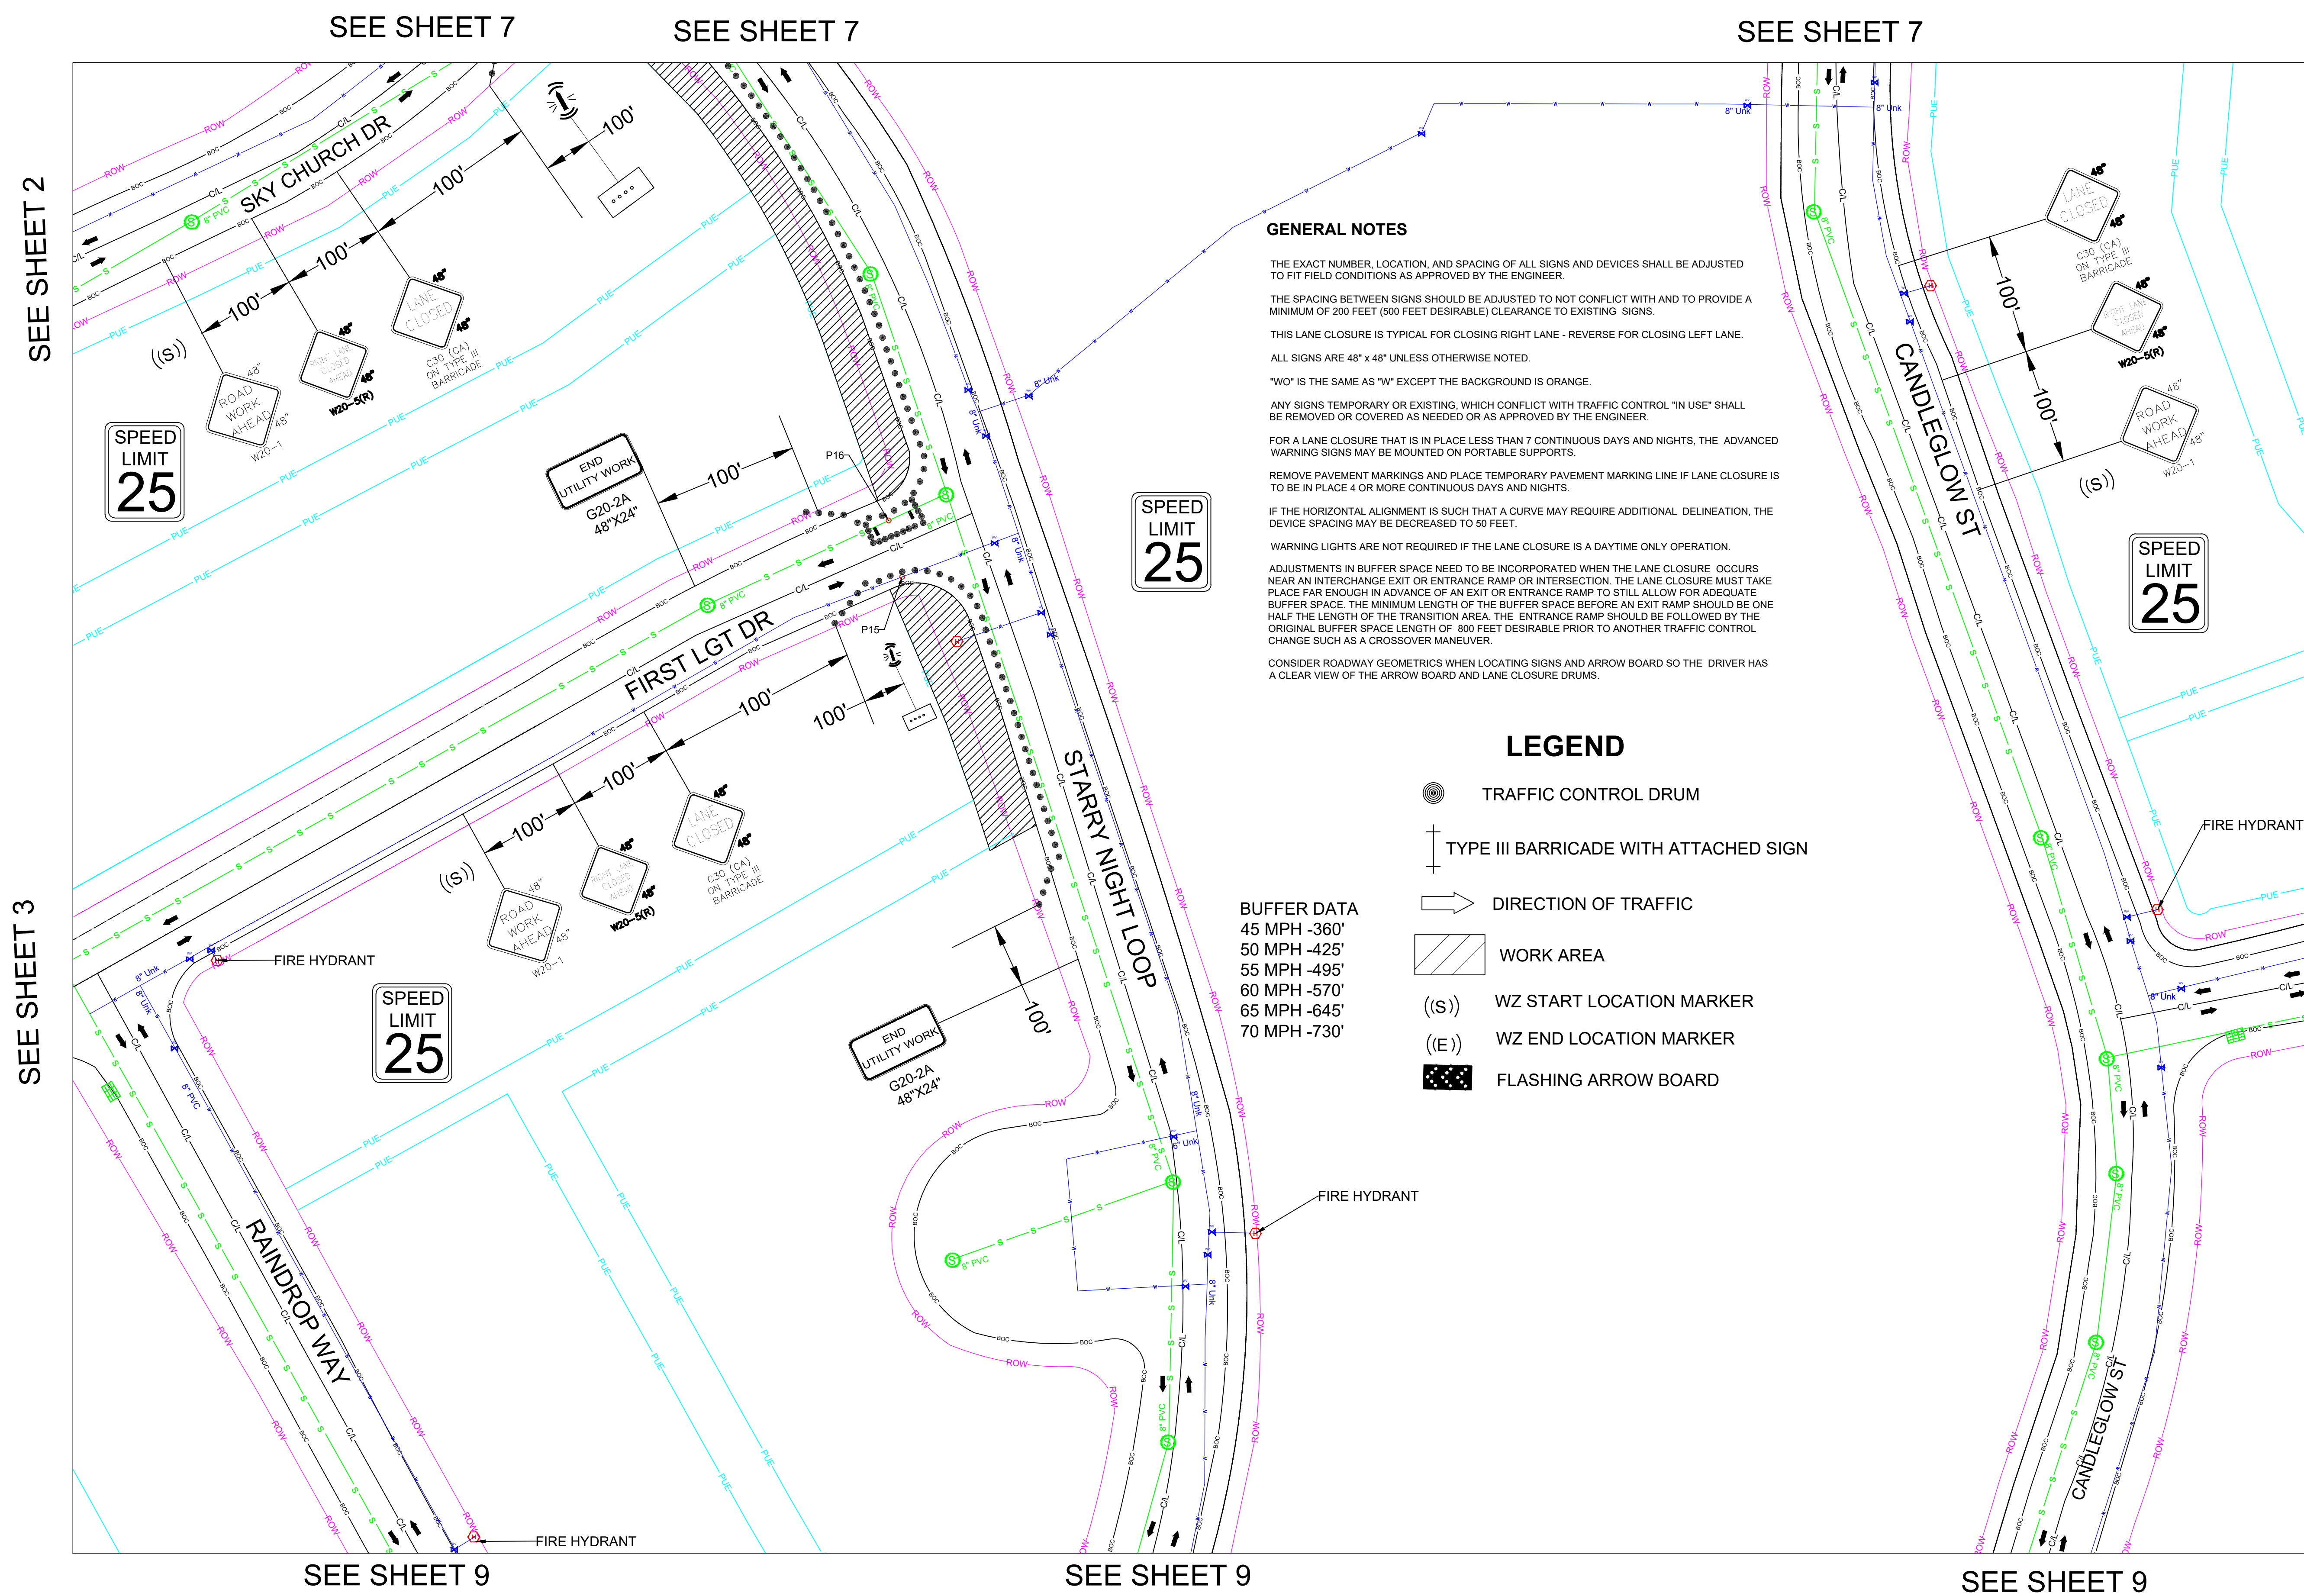

GENERAL NOTES

THE EXACT NUMBER, LOCATION, AND SPACING OF ALL SIGNS AND DEVICES SHALL BE ADJUSTED TO FIT FIELD CONDITIONS AS APPROVED BY THE ENGINEER.

THE SPACING BETWEEN SIGNS SHOULD BE ADJUSTED TO NOT CONFLICT WITH AND TO PROVIDE A MINIMUM OF 200 FEET (500 FEET DESIRABLE) CLEARANCE TO EXISTING SIGNS.

THIS LANE CLOSURE IS TYPICAL FOR CLOSING RIGHT LANE - REVERSE FOR CLOSING LEFT LANE.

ALL SIGNS ARE 48" x 48" UNLESS OTHERWISE NOTED.

"WO" IS THE SAME AS "W" EXCEPT THE BACKGROUND IS ORANGE.

ANY SIGNS TEMPORARY OR EXISTING, WHICH CONFLICT WITH TRAFFIC CONTROL "IN USE" SHALL BE REMOVED OR COVERED AS NEEDED OR AS APPROVED BY THE ENGINEER.

FOR A LANE CLOSURE THAT IS IN PLACE LESS THAN 7 CONTINUOUS DAYS AND NIGHTS, THE ADVANCED WARNING SIGNS MAY BE MOUNTED ON PORTABLE SUPPORTS.

REMOVE PAVEMENT MARKINGS AND PLACE TEMPORARY PAVEMENT MARKING LINE IF LANE CLOSURE IS TO BE IN PLACE 4 OR MORE CONTINUOUS DAYS AND NIGHTS.


IF THE HORIZONTAL ALIGNMENT IS SUCH THAT A CURVE MAY REQUIRE ADDITIONAL DELINEATION, THE DEVICE SPACING MAY BE DECREASED TO 50 FEET.

WARNING LIGHTS ARE NOT REQUIRED IF THE LANE CLOSURE IS A DAYTIME ONLY OPERATION.

ADJUSTMENTS IN BUFFER SPACE NEED TO BE INCORPORATED WHEN THE LANE CLOSURE OCCURS NEAR AN INTERCHANGE EXIT OR ENTRANCE RAMP OR INTERSECTION. THE LANE CLOSURE MUST TAKE PLACE FAR ENOUGH IN ADVANCE OF AN EXIT OR ENTRANCE RAMP TO STILL ALLOW FOR ADEQUATE BUFFER SPACE. THE MINIMUM LENGTH OF THE BUFFER SPACE BEFORE AN EXIT RAMP SHOULD BE ONE HALF THE LENGTH OF THE TRANSITION AREA. THE ENTRANCE RAMP SHOULD BE FOLLOWED BY THE ORIGINAL BUFFER SPACE LENGTH OF 800 FEET DESIRABLE PRIOR TO ANOTHER TRAFFIC CONTROL CHANGE SUCH AS A CROSSOVER MANEUVER.

CONSIDER ROADWAY GEOMETRICS WHEN LOCATING SIGNS AND ARROW BOARD SO THE DRIVER HAS A CLEAR VIEW OF THE ARROW BOARD AND LANE CLOSURE DRUMS.

- LEGEND**
- TRAFFIC CONTROL DRUM
 - TYPE III BARRICADE WITH ATTACHED SIGN
 - DIRECTION OF TRAFFIC
 - WORK AREA
 - ((S)) WZ START LOCATION MARKER
 - ((E)) WZ END LOCATION MARKER
 - FLASHING ARROW BOARD
- BUFFER DATA**
- 45 MPH -360'
 - 50 MPH -425'
 - 55 MPH -495'
 - 60 MPH -570'
 - 65 MPH -645'
 - 70 MPH -730'

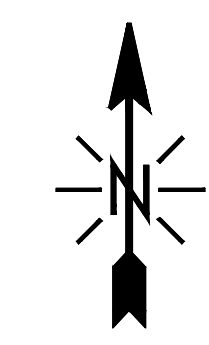

REV.	DESCRIPTION	DATE
1.0		

CALL 811 BEFORE YOU DIG.
COLORADO TOLL FREE
800-922-1987

metronet

CYIENT

TOWN OF CASTLE ROCK
COCR035


DATE - 25-03-2026

08 OF 15

SCALE: 1" = 100'



RIGHT LANE CLOSURE

SEE SHEET 8

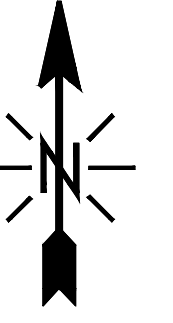

SCALE: 1" = 100'

RIGHT LANE CLOSURE

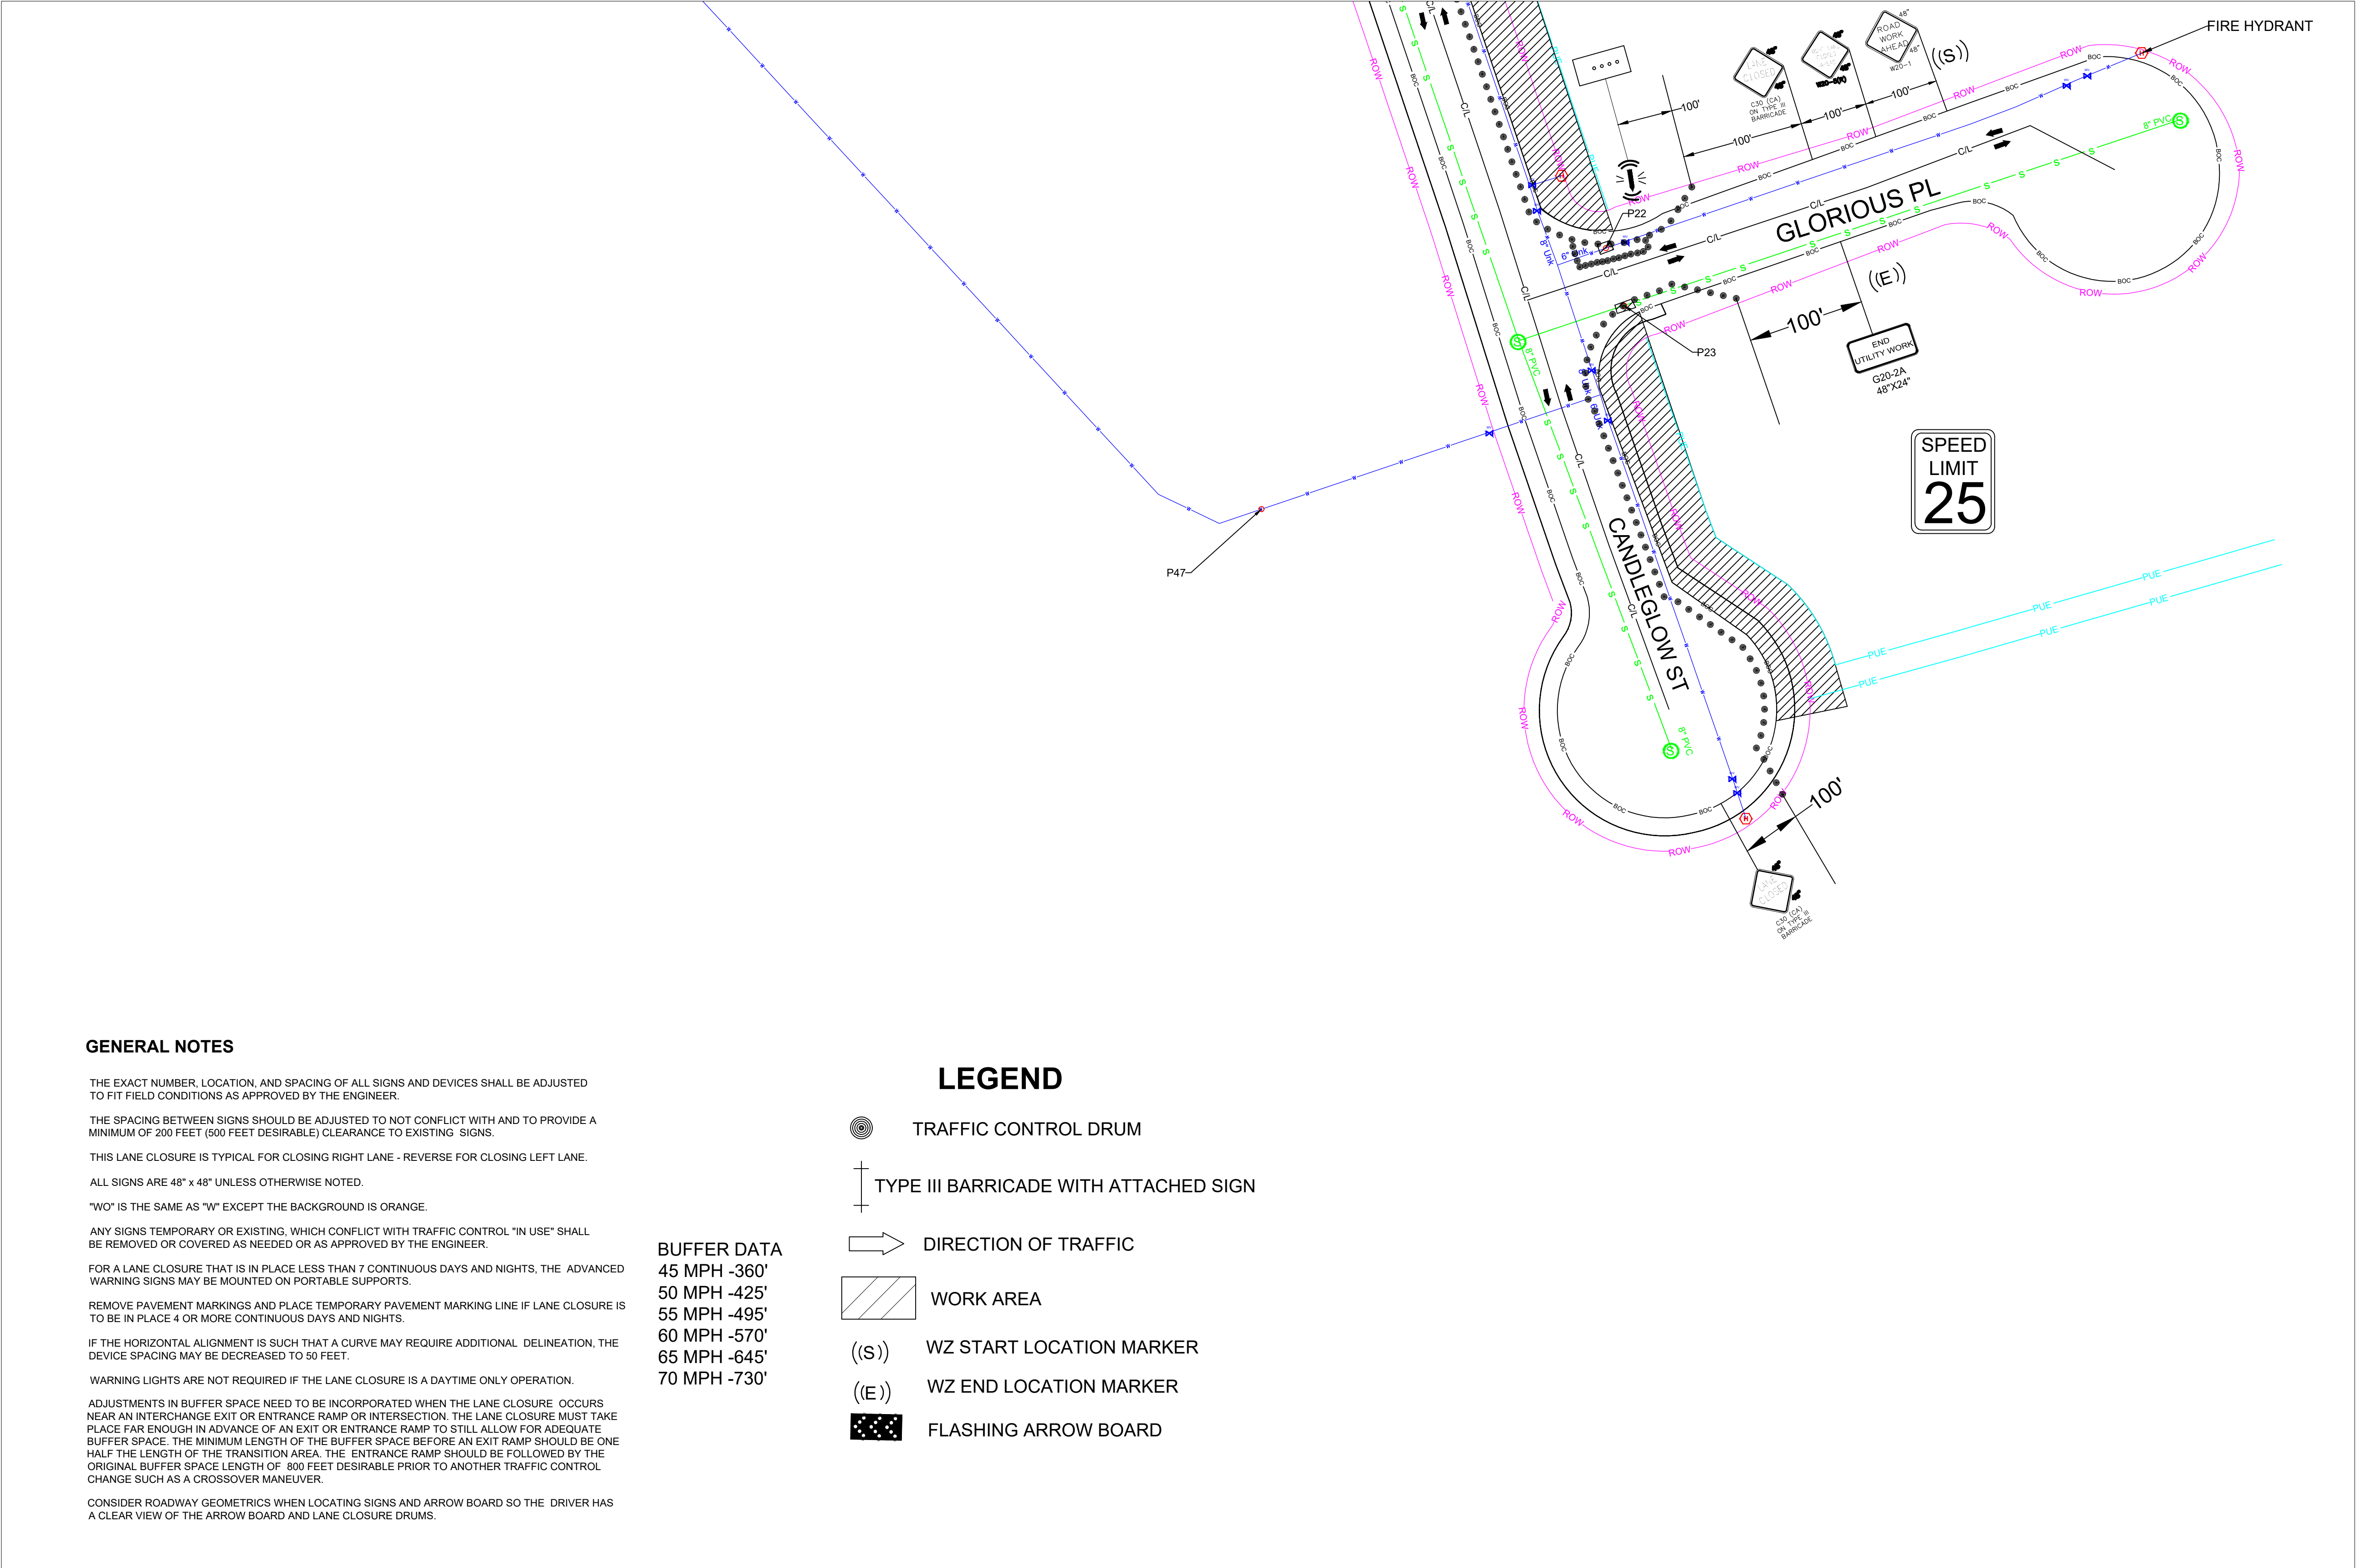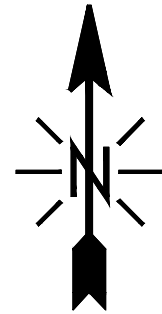

GENERAL NOTES

THE EXACT NUMBER, LOCATION, AND SPACING OF ALL SIGNS AND DEVICES SHALL BE ADJUSTED TO FIT FIELD CONDITIONS AS APPROVED BY THE ENGINEER.

THE SPACING BETWEEN SIGNS SHOULD BE ADJUSTED TO NOT CONFLICT WITH AND TO PROVIDE A MINIMUM OF 200 FEET (500 FEET DESIRABLE) CLEARANCE TO EXISTING SIGNS.

THIS LANE CLOSURE IS TYPICAL FOR CLOSING RIGHT LANE - REVERSE FOR CLOSING LEFT LANE.

ALL SIGNS ARE 48" x 48" UNLESS OTHERWISE NOTED.

"WO" IS THE SAME AS "W" EXCEPT THE BACKGROUND IS ORANGE.

ANY SIGNS TEMPORARY OR EXISTING, WHICH CONFLICT WITH TRAFFIC CONTROL "IN USE" SHALL BE REMOVED OR COVERED AS NEEDED OR AS APPROVED BY THE ENGINEER.

FOR A LANE CLOSURE THAT IS IN PLACE LESS THAN 7 CONTINUOUS DAYS AND NIGHTS, THE ADVANCED WARNING SIGNS MAY BE MOUNTED ON PORTABLE SUPPORTS.

REMOVE PAVEMENT MARKINGS AND PLACE TEMPORARY PAVEMENT MARKING LINE IF LANE CLOSURE IS TO BE IN PLACE 4 OR MORE CONTINUOUS DAYS AND NIGHTS.

IF THE HORIZONTAL ALIGNMENT IS SUCH THAT A CURVE MAY REQUIRE ADDITIONAL DELINEATION, THE DEVICE SPACING MAY BE DECREASED TO 50 FEET.

WARNING LIGHTS ARE NOT REQUIRED IF THE LANE CLOSURE IS A DAYTIME ONLY OPERATION.

ADJUSTMENTS IN BUFFER SPACE NEED TO BE INCORPORATED WHEN THE LANE CLOSURE OCCURS NEAR AN INTERCHANGE EXIT OR ENTRANCE RAMP OR INTERSECTION. THE LANE CLOSURE MUST TAKE PLACE FAR ENOUGH IN ADVANCE OF AN EXIT OR ENTRANCE RAMP TO STILL ALLOW FOR ADEQUATE BUFFER SPACE. THE MINIMUM LENGTH OF THE BUFFER SPACE BEFORE AN EXIT RAMP SHOULD BE ONE HALF THE LENGTH OF THE TRANSITION AREA. THE ENTRANCE RAMP SHOULD BE FOLLOWED BY THE ORIGINAL BUFFER SPACE LENGTH OF 800 FEET DESIRABLE PRIOR TO ANOTHER TRAFFIC CONTROL CHANGE SUCH AS A CROSSOVER MANEUVER.

CONSIDER ROADWAY GEOMETRICS WHEN LOCATING SIGNS AND ARROW BOARD SO THE DRIVER HAS A CLEAR VIEW OF THE ARROW BOARD AND LANE CLOSURE DRUMS.

BUFFER DATA

45 MPH	-360'
50 MPH	-425'
55 MPH	-495'
60 MPH	-570'
65 MPH	-645'
70 MPH	-730'

LEGEND

- TRAFFIC CONTROL DRUM
- TYPE III BARRICADE WITH ATTACHED SIGN
- DIRECTION OF TRAFFIC
- WORK AREA
- WZ START LOCATION MARKER
- WZ END LOCATION MARKER
- FLASHING ARROW BOARD

REV.	DESCRIPTION	DATE
1.0		

CALL 811 BEFORE YOU DIG.
COLORADO TOLL FREE
800-922-1987

metronet™

CYIENT

TOWN OF CASTLE ROCK
COCR035

DATE - 25-03-2026

10 OF 15

SCALE: 1" = 100'

RIGHT LANE CLOSURE

GENERAL NOTES

THE EXACT NUMBER, LOCATION, AND SPACING OF ALL SIGNS AND DEVICES SHALL BE ADJUSTED TO FIT FIELD CONDITIONS AS APPROVED BY THE ENGINEER.

THE SPACING BETWEEN SIGNS SHOULD BE ADJUSTED TO NOT CONFLICT WITH AND TO PROVIDE A MINIMUM OF 200 FEET (500 FEET DESIRABLE) CLEARANCE TO EXISTING SIGNS.

THIS LANE CLOSURE IS TYPICAL FOR CLOSING RIGHT LANE - REVERSE FOR CLOSING LEFT LANE.

ALL SIGNS ARE 48" x 48" UNLESS OTHERWISE NOTED.

"WO" IS THE SAME AS "W" EXCEPT THE BACKGROUND IS ORANGE.

ANY SIGNS TEMPORARY OR EXISTING, WHICH CONFLICT WITH TRAFFIC CONTROL "IN USE" SHALL BE REMOVED OR COVERED AS NEEDED OR AS APPROVED BY THE ENGINEER.

FOR A LANE CLOSURE THAT IS IN PLACE LESS THAN 7 CONTINUOUS DAYS AND NIGHTS, THE ADVANCED WARNING SIGNS MAY BE MOUNTED ON PORTABLE SUPPORTS.

REMOVE PAVEMENT MARKINGS AND PLACE TEMPORARY PAVEMENT MARKING LINE IF LANE CLOSURE IS TO BE IN PLACE 4 OR MORE CONTINUOUS DAYS AND NIGHTS.

IF THE HORIZONTAL ALIGNMENT IS SUCH THAT A CURVE MAY REQUIRE ADDITIONAL DELINEATION, THE DEVICE SPACING MAY BE DECREASED TO 50 FEET.

WARNING LIGHTS ARE NOT REQUIRED IF THE LANE CLOSURE IS A DAYTIME ONLY OPERATION.



ADJUSTMENTS IN BUFFER SPACE NEED TO BE INCORPORATED WHEN THE LANE CLOSURE OCCURS NEAR AN INTERCHANGE EXIT OR ENTRANCE RAMP OR INTERSECTION. THE LANE CLOSURE MUST TAKE PLACE FAR ENOUGH IN ADVANCE OF AN EXIT OR ENTRANCE RAMP TO STILL ALLOW FOR ADEQUATE BUFFER SPACE. THE MINIMUM LENGTH OF THE BUFFER SPACE BEFORE AN EXIT RAMP SHOULD BE ONE HALF THE LENGTH OF THE TRANSITION AREA. THE ENTRANCE RAMP SHOULD BE FOLLOWED BY THE ORIGINAL BUFFER SPACE LENGTH OF 800 FEET DESIRABLE PRIOR TO ANOTHER TRAFFIC CONTROL CHANGE SUCH AS A CROSSOVER MANEUVER.

CONSIDER ROADWAY GEOMETRICS WHEN LOCATING SIGNS AND ARROW BOARD SO THE DRIVER HAS A CLEAR VIEW OF THE ARROW BOARD AND LANE CLOSURE DRUMS.

LEGEND

- TRAFFIC CONTROL DRUM
- TYPE III BARRICADE WITH ATTACHED SIGN
- DIRECTION OF TRAFFIC
- WORK AREA
- WZ START LOCATION MARKER
- WZ END LOCATION MARKER
- FLASHING ARROW BOARD

BUFFER DATA
45 MPH -360'
50 MPH -425'
55 MPH -495'
60 MPH -570'
65 MPH -645'
70 MPH -730'

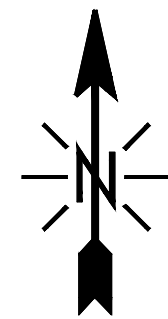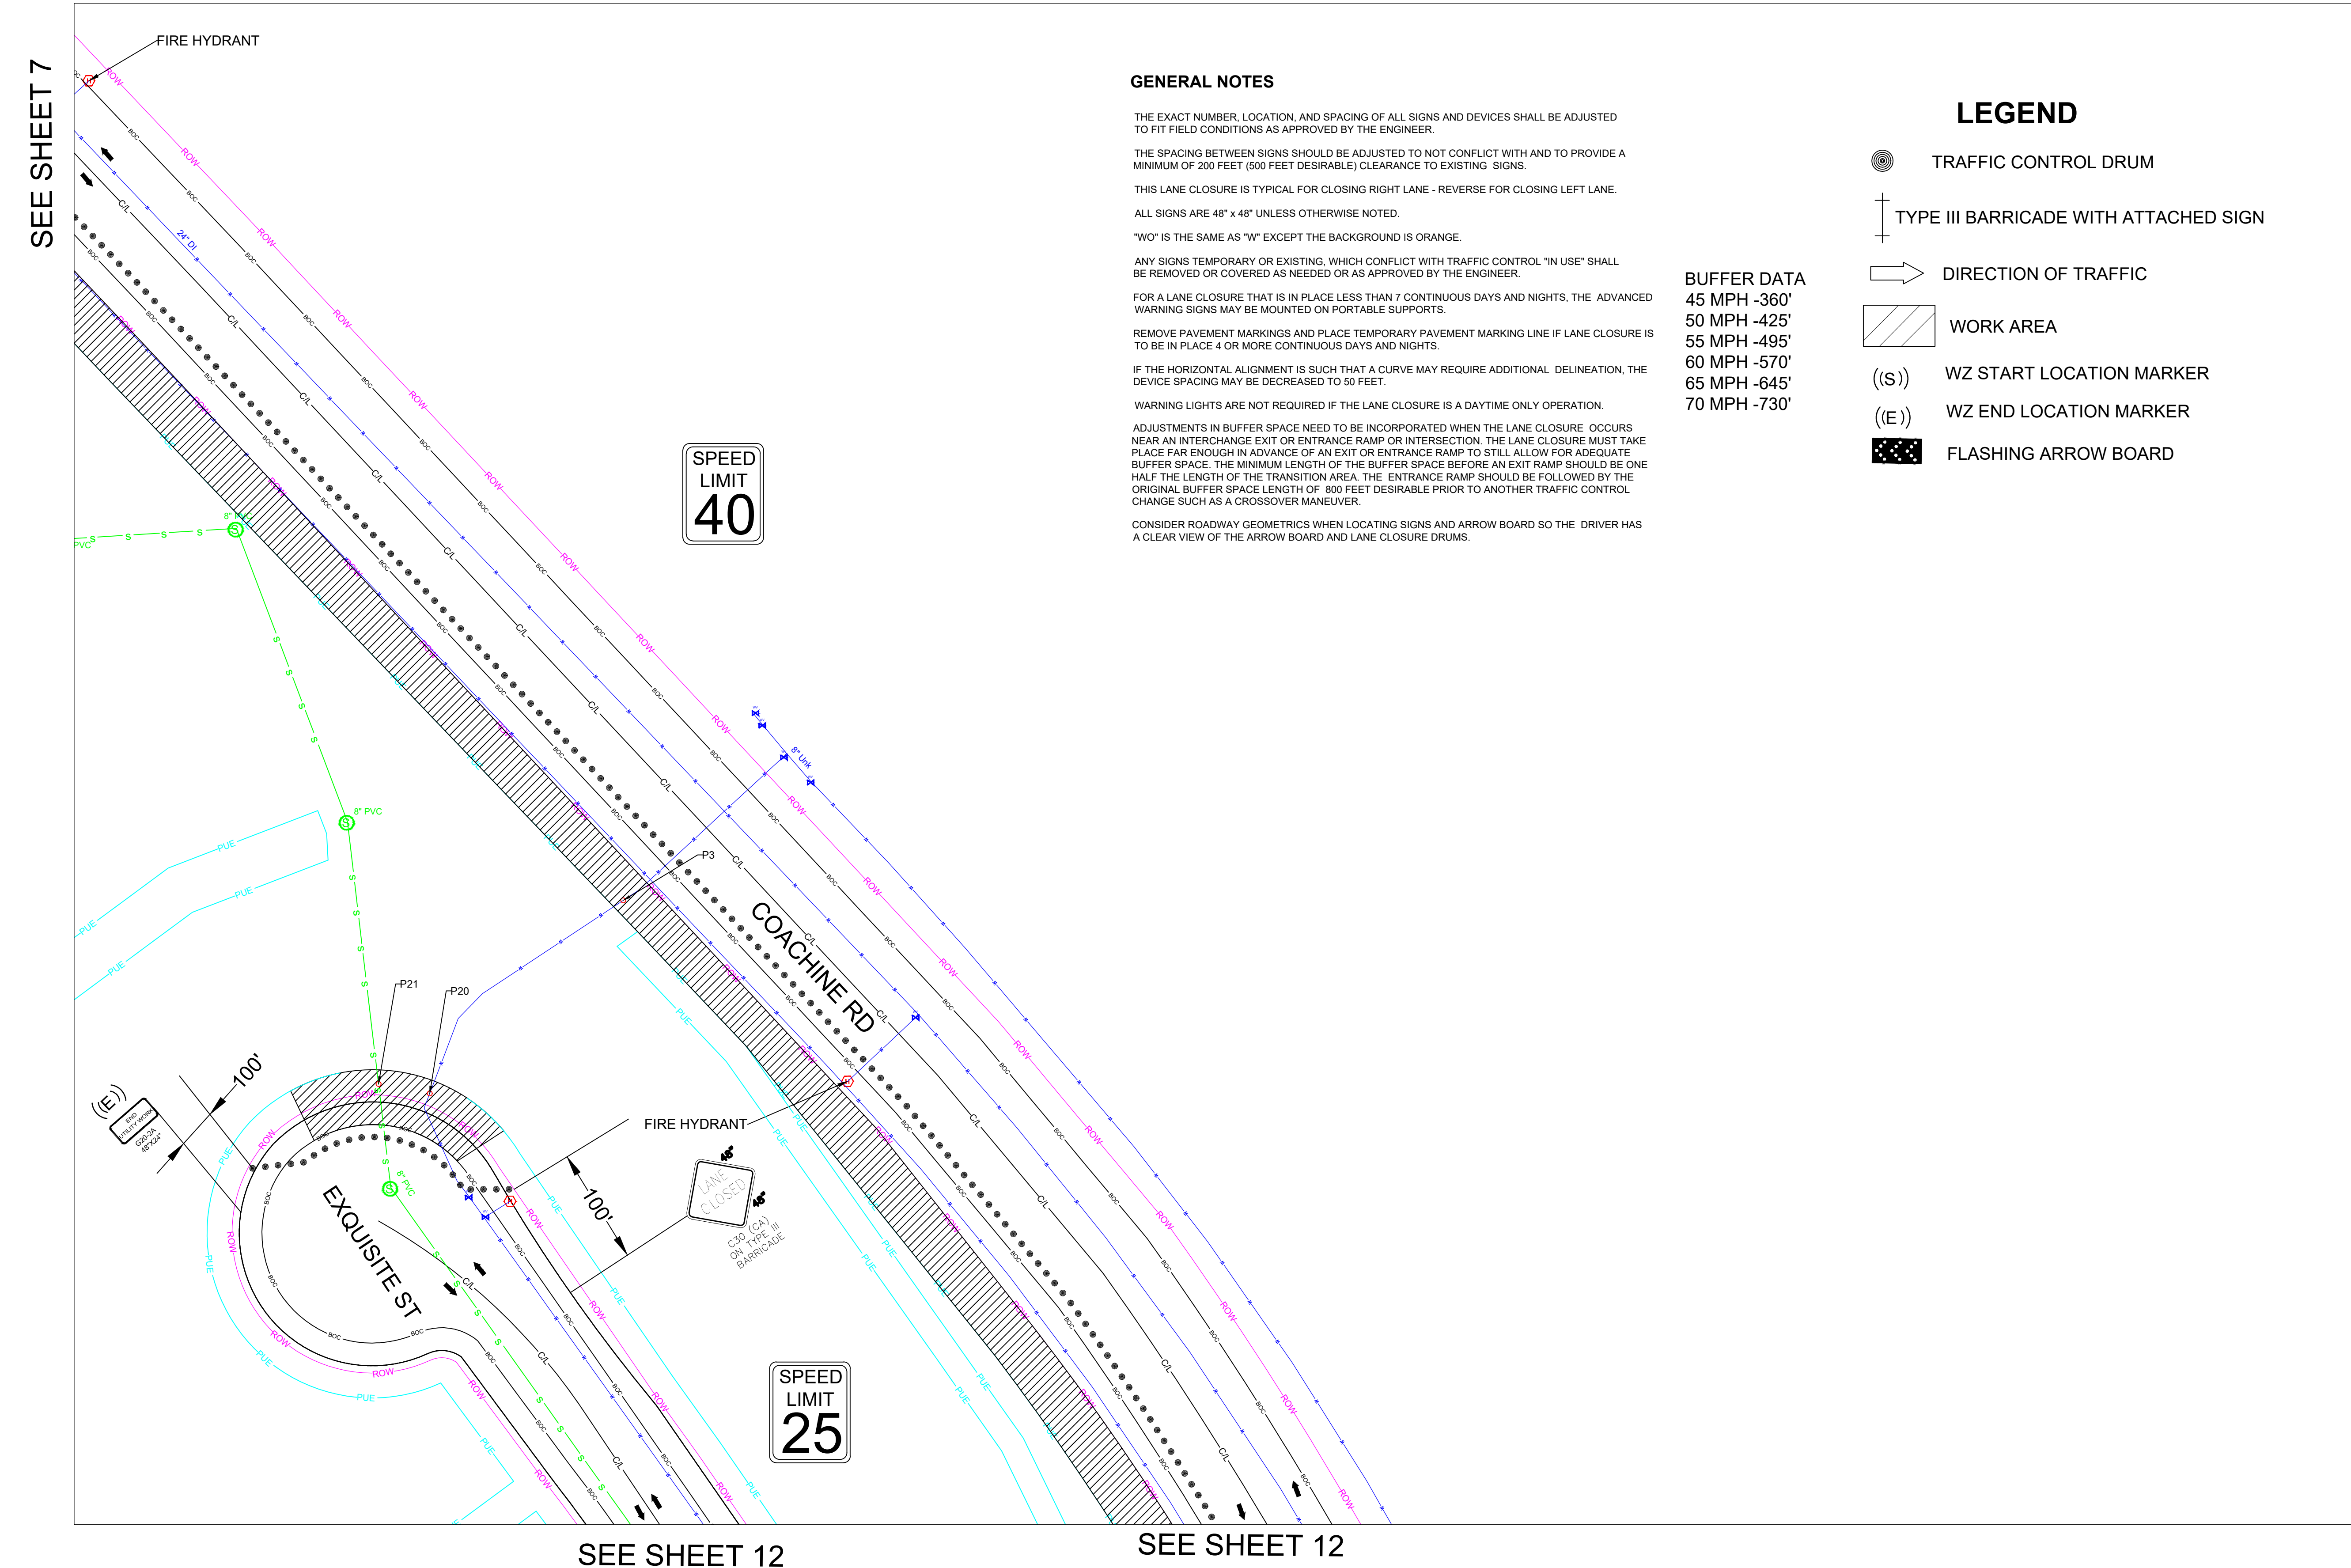

REV.	DESCRIPTION	DATE
1.0		

CALL 811 BEFORE YOU DIG.
COLORADO TOLL FREE
800-922-1987



TOWN OF CASTLE ROCK
COCR035

DATE - 25-03-2026

11 OF 15


SCALE: 1" = 100'

RIGHT LANE CLOSURE

SEE SHEET 8


SEE SHEET 11

SEE SHEET 11

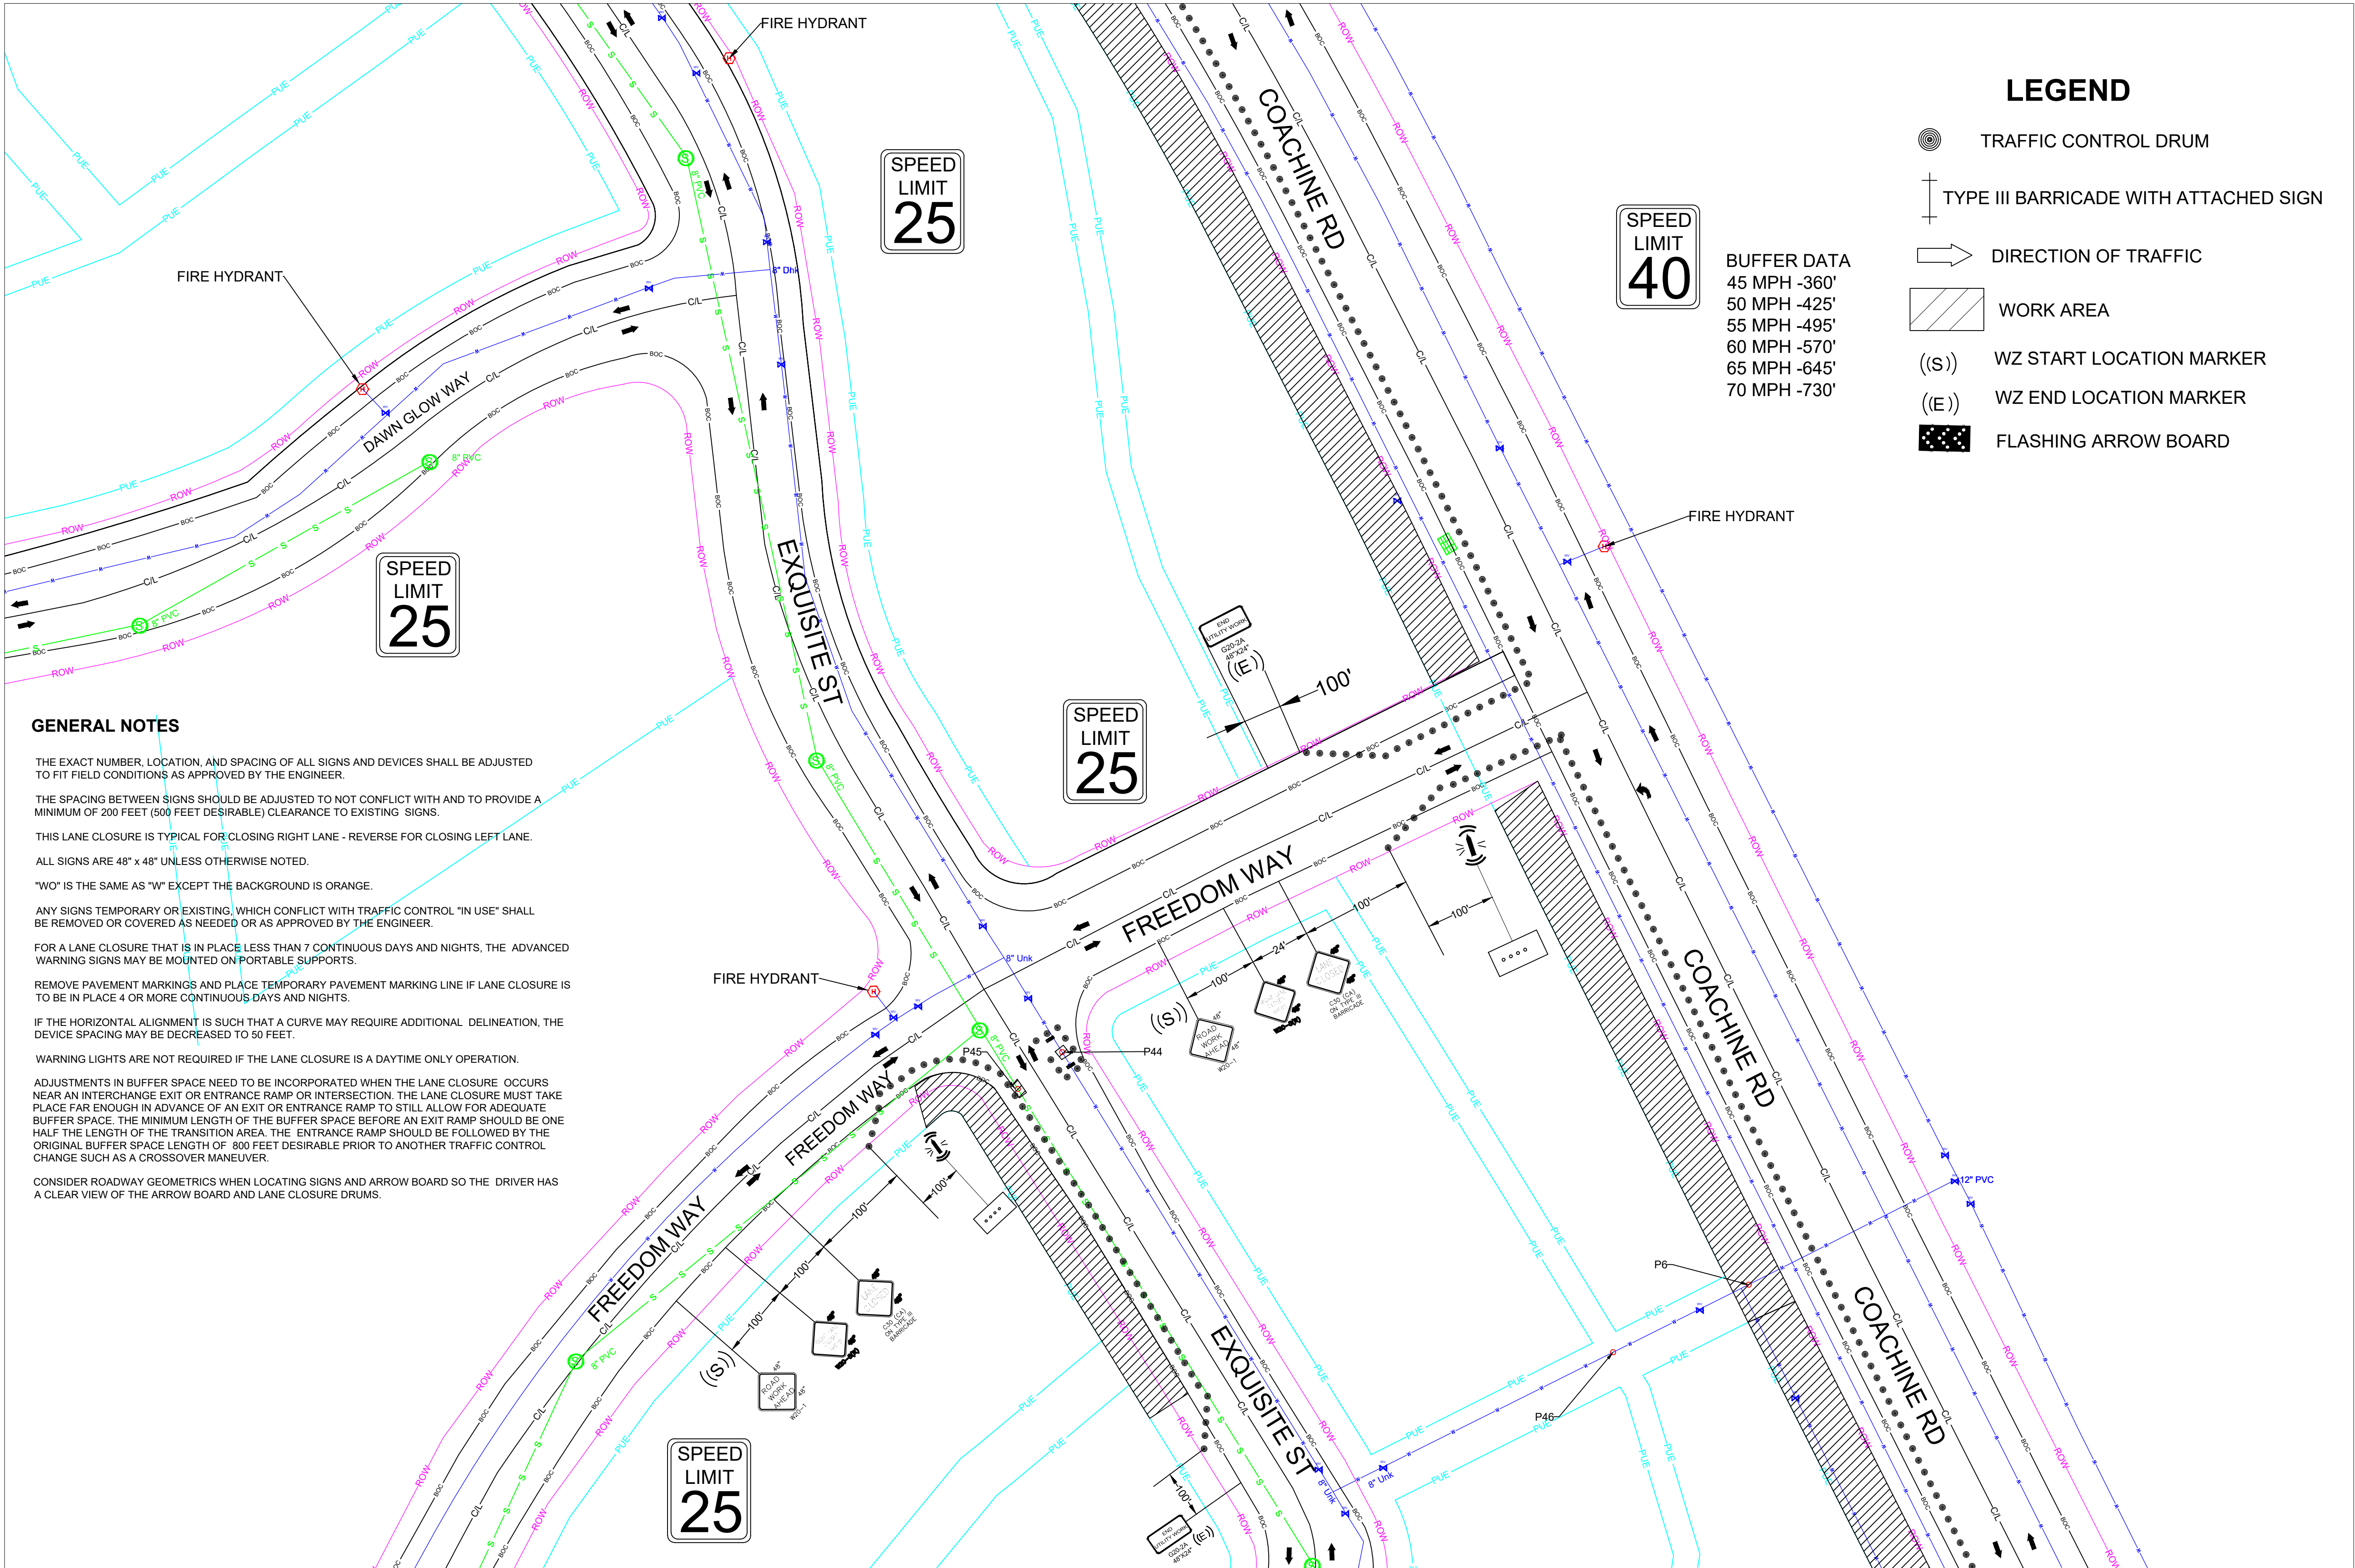

SEE SHEET 13

SEE SHEET 13

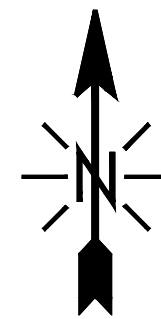

LEGEND

- TRAFFIC CONTROL DRUM
- TYPE III BARRICADE WITH ATTACHED SIGN
- DIRECTION OF TRAFFIC
- WORK AREA
- WZ START LOCATION MARKER
- WZ END LOCATION MARKER
- FLASHING ARROW BOARD

BUFFER DATA
45 MPH -360'
50 MPH -425'
55 MPH -495'
60 MPH -570'
65 MPH -645'
70 MPH -730'

GENERAL NOTES

THE EXACT NUMBER, LOCATION, AND SPACING OF ALL SIGNS AND DEVICES SHALL BE ADJUSTED TO FIT FIELD CONDITIONS AS APPROVED BY THE ENGINEER.

THE SPACING BETWEEN SIGNS SHOULD BE ADJUSTED TO NOT CONFLICT WITH AND TO PROVIDE A MINIMUM OF 200 FEET (500 FEET DESIRABLE) CLEARANCE TO EXISTING SIGNS.

THIS LANE CLOSURE IS TYPICAL FOR CLOSING RIGHT LANE - REVERSE FOR CLOSING LEFT LANE.

ALL SIGNS ARE 48" x 48" UNLESS OTHERWISE NOTED.

"WO" IS THE SAME AS "W" EXCEPT THE BACKGROUND IS ORANGE.

ANY SIGNS TEMPORARY OR EXISTING, WHICH CONFLICT WITH TRAFFIC CONTROL "IN USE" SHALL BE REMOVED OR COVERED AS NEEDED OR AS APPROVED BY THE ENGINEER.

FOR A LANE CLOSURE THAT IS IN PLACE LESS THAN 7 CONTINUOUS DAYS AND NIGHTS, THE ADVANCED WARNING SIGNS MAY BE MOUNTED ON PORTABLE SUPPORTS.

REMOVE PAVEMENT MARKINGS AND PLACE TEMPORARY PAVEMENT MARKING LINE IF LANE CLOSURE IS TO BE IN PLACE 4 OR MORE CONTINUOUS DAYS AND NIGHTS.

IF THE HORIZONTAL ALIGNMENT IS SUCH THAT A CURVE MAY REQUIRE ADDITIONAL DELINEATION, THE DEVICE SPACING MAY BE DECREASED TO 50 FEET.

WARNING LIGHTS ARE NOT REQUIRED IF THE LANE CLOSURE IS A DAYTIME ONLY OPERATION.

ADJUSTMENTS IN BUFFER SPACE NEED TO BE INCORPORATED WHEN THE LANE CLOSURE OCCURS NEAR AN INTERCHANGE EXIT OR ENTRANCE RAMP OR INTERSECTION. THE LANE CLOSURE MUST TAKE PLACE FAR ENOUGH IN ADVANCE OF AN EXIT OR ENTRANCE RAMP TO STILL ALLOW FOR ADEQUATE BUFFER SPACE. THE MINIMUM LENGTH OF THE BUFFER SPACE BEFORE AN EXIT RAMP SHOULD BE ONE HALF THE LENGTH OF THE TRANSITION AREA. THE ENTRANCE RAMP SHOULD BE FOLLOWED BY THE ORIGINAL BUFFER SPACE LENGTH OF 800 FEET DESIRABLE PRIOR TO ANOTHER TRAFFIC CONTROL CHANGE SUCH AS A CROSSOVER MANEUVER.

CONSIDER ROADWAY GEOMETRICS WHEN LOCATING SIGNS AND ARROW BOARD SO THE DRIVER HAS A CLEAR VIEW OF THE ARROW BOARD AND LANE CLOSURE DRUMS.

REV.	DESCRIPTION	DATE
1.0		

CALL 811 BEFORE YOU DIG.
COLORADO TOLL FREE
800-922-1987

metronet™

CYIENT

TOWN OF CASTLE ROCK
COCR035


DATE - 25-03-2026

12 OF 15

SCALE: 1" = 100'

RIGHT LANE CLOSURE


SEE SHEET 12

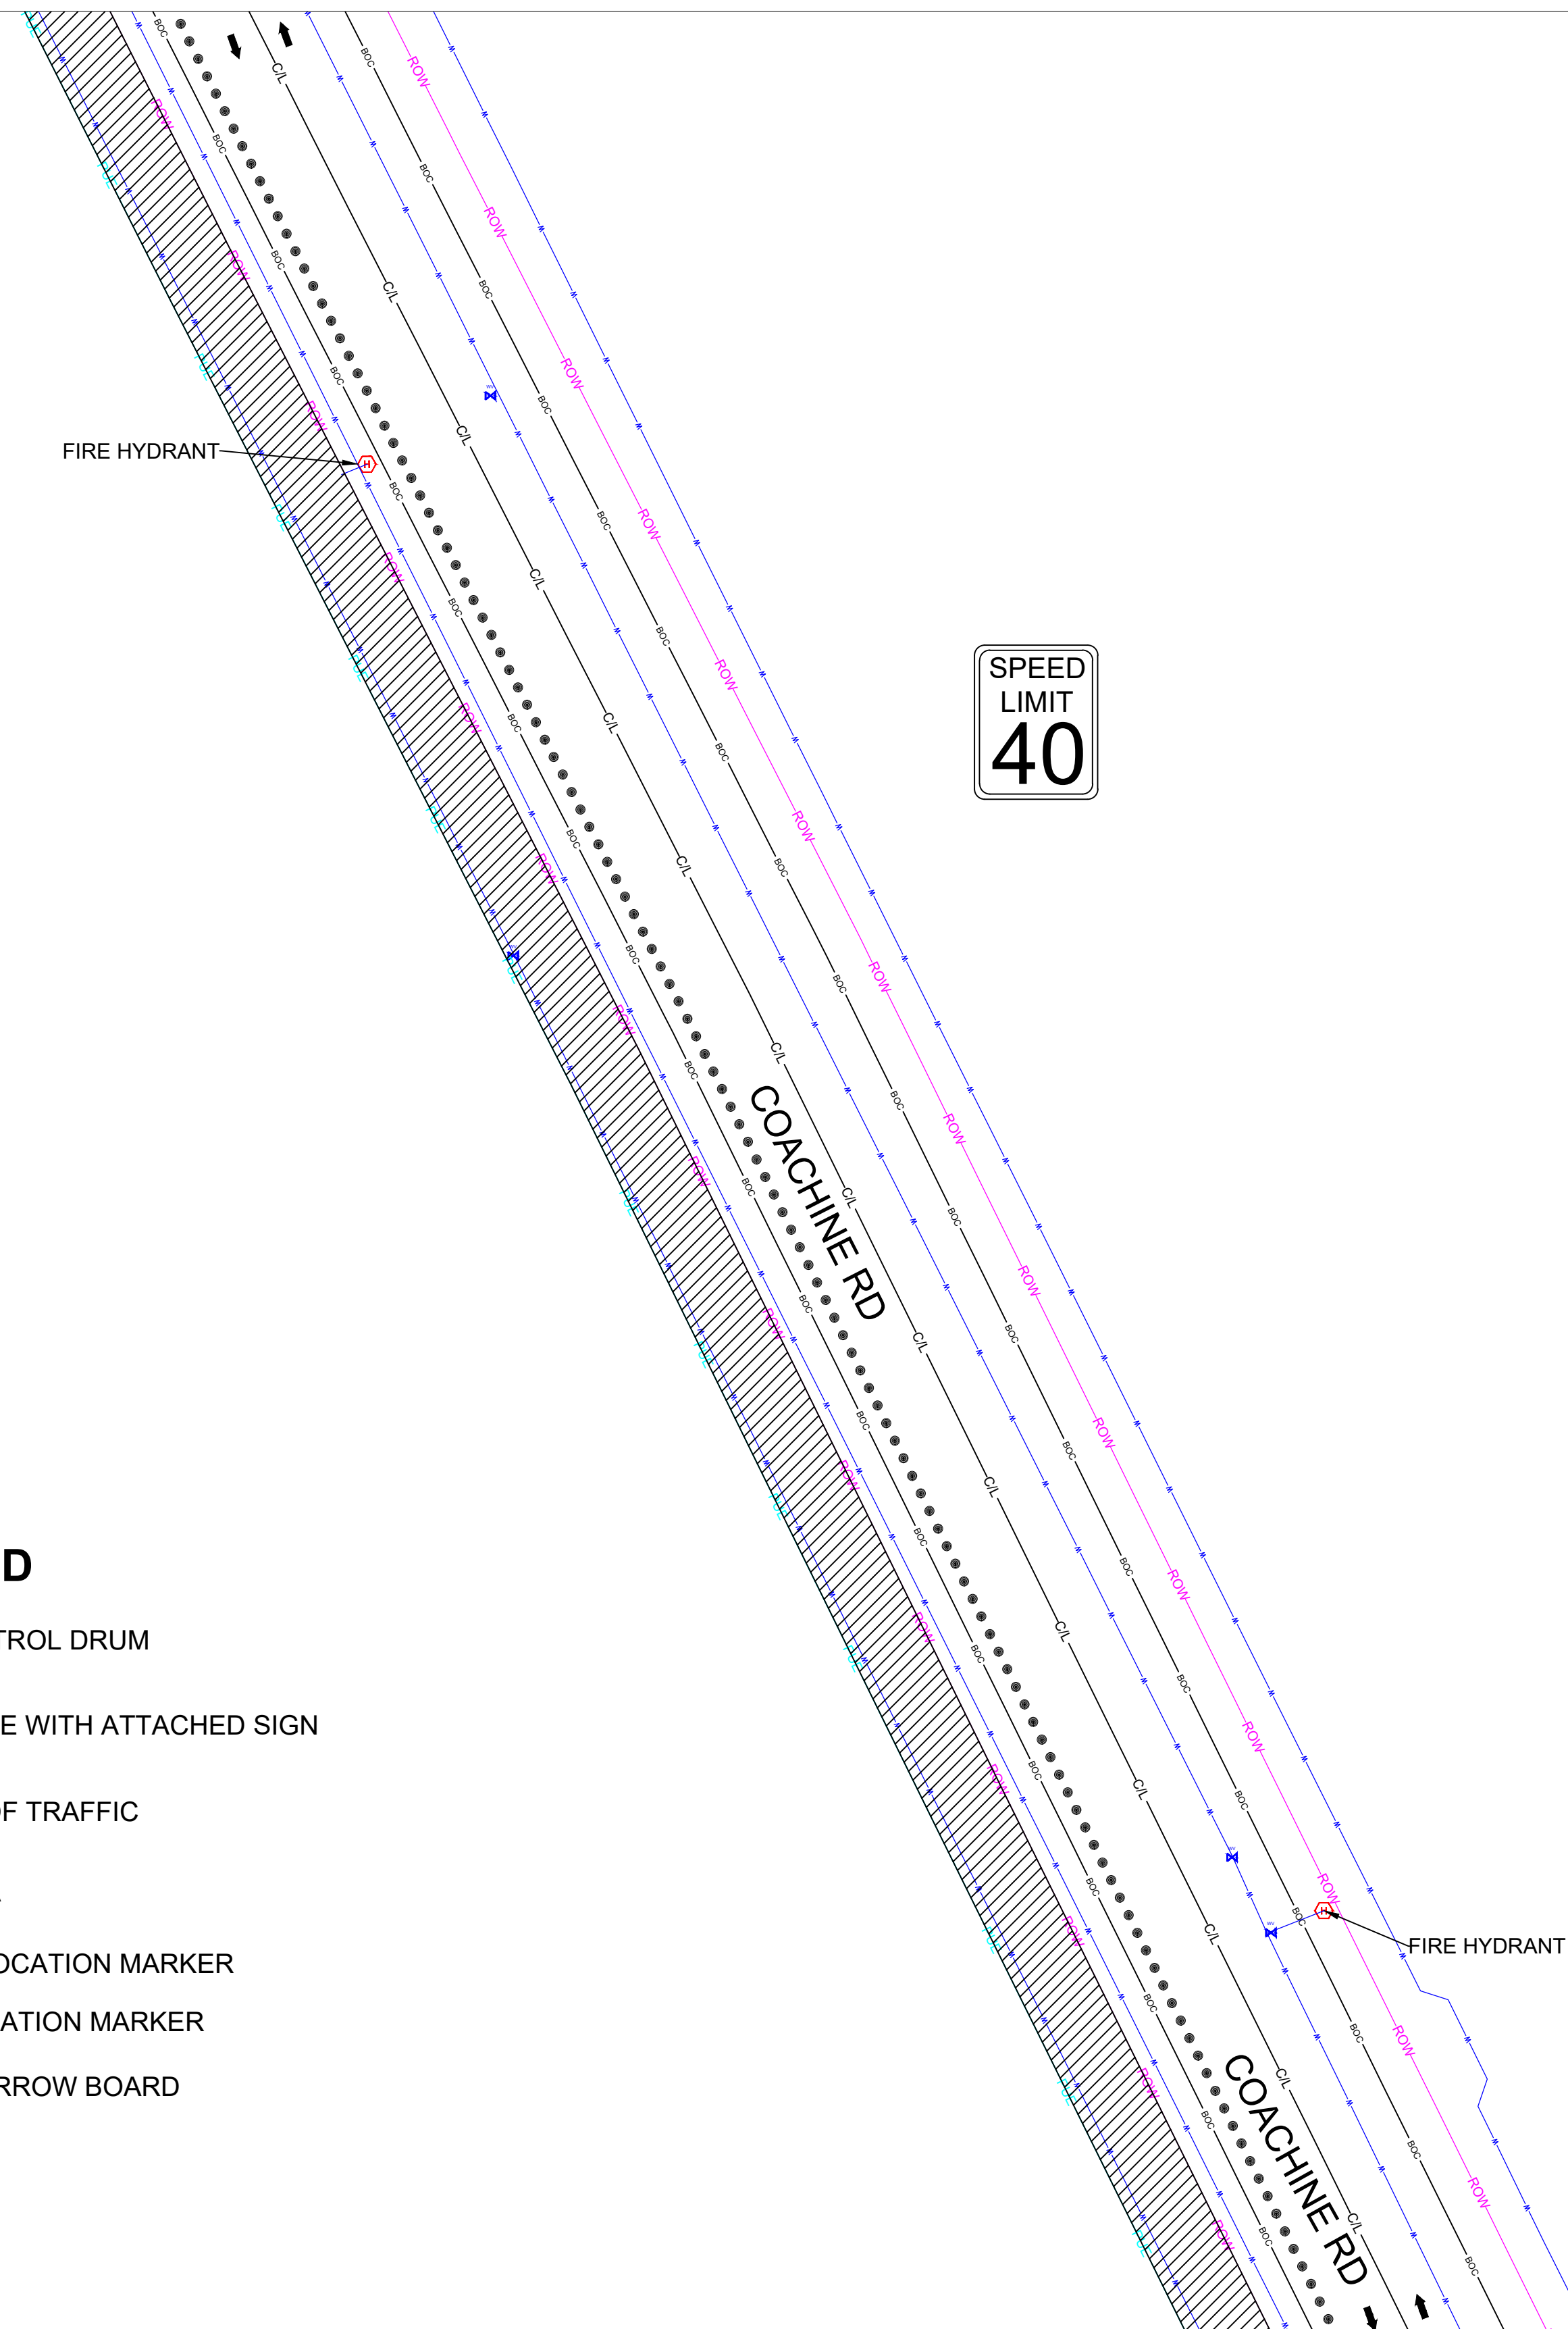

CONSIDER ROADWAY GEOMETRICS WHEN LOCATING SIGNS AND ARROW BOARD SO THE DRIVER HAS A CLEAR VIEW OF THE ARROW BOARD AND LANE CLOSURE DRUMS.

	TRAFFIC CONTROL DRUM
	TYPE III BARRICADE WITH ATTACHED SIGN
	DIRECTION OF TRAFFIC
	WORK AREA
	WZ START LOCATION MARKER
	WZ END LOCATION MARKER
	FLASHING ARROW BOARD

45 MPH -360'
50 MPH -425'
55 MPH -495'
60 MPH -570'
65 MPH -645'
70 MPH -730'

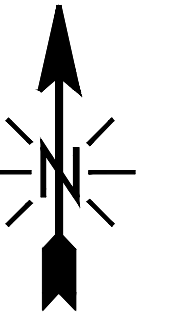

CALL 811 BEFORE YOU DIG.
COLORADO TOLL FREE
800-922-1987

metronet™

CYIENT

TOWN OF CASTLE ROCK
COCR035


DATE - 25-03-2026

13 OF 15

SCALE: 1" = 100'

RIGHT LANE CLOSURE

SEE SHEET 13

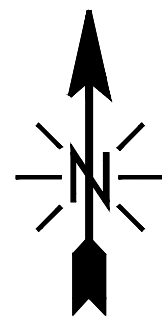

SEE SHEET 15

GENERAL NOTES

THE EXACT NUMBER, LOCATION, AND SPACING OF ALL SIGNS AND DEVICES SHALL BE ADJUSTED TO FIT FIELD CONDITIONS AS APPROVED BY THE ENGINEER.

THE SPACING BETWEEN SIGNS SHOULD BE ADJUSTED TO NOT CONFLICT WITH AND TO PROVIDE A MINIMUM OF 200 FEET (500 FEET DESIRABLE) CLEARANCE TO EXISTING SIGNS.

THIS LANE CLOSURE IS TYPICAL FOR CLOSING RIGHT LANE - REVERSE FOR CLOSING LEFT LANE.

ALL SIGNS ARE 48" x 48" UNLESS OTHERWISE NOTED.

"WO" IS THE SAME AS "W" EXCEPT THE BACKGROUND IS ORANGE.

ANY SIGNS TEMPORARY OR EXISTING, WHICH CONFLICT WITH TRAFFIC CONTROL "IN USE" SHALL BE REMOVED OR COVERED AS NEEDED OR AS APPROVED BY THE ENGINEER.

FOR A LANE CLOSURE THAT IS IN PLACE LESS THAN 7 CONTINUOUS DAYS AND NIGHTS, THE ADVANCED WARNING SIGNS MAY BE MOUNTED ON PORTABLE SUPPORTS.

REMOVE PAVEMENT MARKINGS AND PLACE TEMPORARY PAVEMENT MARKING LINE IF LANE CLOSURE IS TO BE IN PLACE 4 OR MORE CONTINUOUS DAYS AND NIGHTS.

IF THE HORIZONTAL ALIGNMENT IS SUCH THAT A CURVE MAY REQUIRE ADDITIONAL DELINEATION, THE DEVICE SPACING MAY BE DECREASED TO 50 FEET.

WARNING LIGHTS ARE NOT REQUIRED IF THE LANE CLOSURE IS A DAYTIME ONLY OPERATION.


ADJUSTMENTS IN BUFFER SPACE NEED TO BE INCORPORATED WHEN THE LANE CLOSURE OCCURS NEAR AN INTERCHANGE EXIT OR ENTRANCE RAMP OR INTERSECTION. THE LANE CLOSURE MUST TAKE PLACE FAR ENOUGH IN ADVANCE OF AN EXIT OR ENTRANCE RAMP TO STILL ALLOW FOR ADEQUATE BUFFER SPACE. THE MINIMUM LENGTH OF THE BUFFER SPACE BEFORE AN EXIT RAMP SHOULD BE ONE HALF THE LENGTH OF THE TRANSITION AREA. THE ENTRANCE RAMP SHOULD BE FOLLOWED BY THE ORIGINAL BUFFER SPACE LENGTH OF 800 FEET DESIRABLE PRIOR TO ANOTHER TRAFFIC CONTROL CHANGE SUCH AS A CROSSOVER MANEUVER.

CONSIDER ROADWAY GEOMETRICS WHEN LOCATING SIGNS AND ARROW BOARD SO THE DRIVER HAS A CLEAR VIEW OF THE ARROW BOARD AND LANE CLOSURE DRUMS.

BUFFER DATA
45 MPH -360'
50 MPH -425'
55 MPH -495'
60 MPH -570'
65 MPH -645'
70 MPH -730'

LEGEND

- TRAFFIC CONTROL DRUM
- TYPE III BARRICADE WITH ATTACHED SIGN
- DIRECTION OF TRAFFIC
- WORK AREA
- WZ START LOCATION MARKER
- WZ END LOCATION MARKER
- FLASHING ARROW BOARD

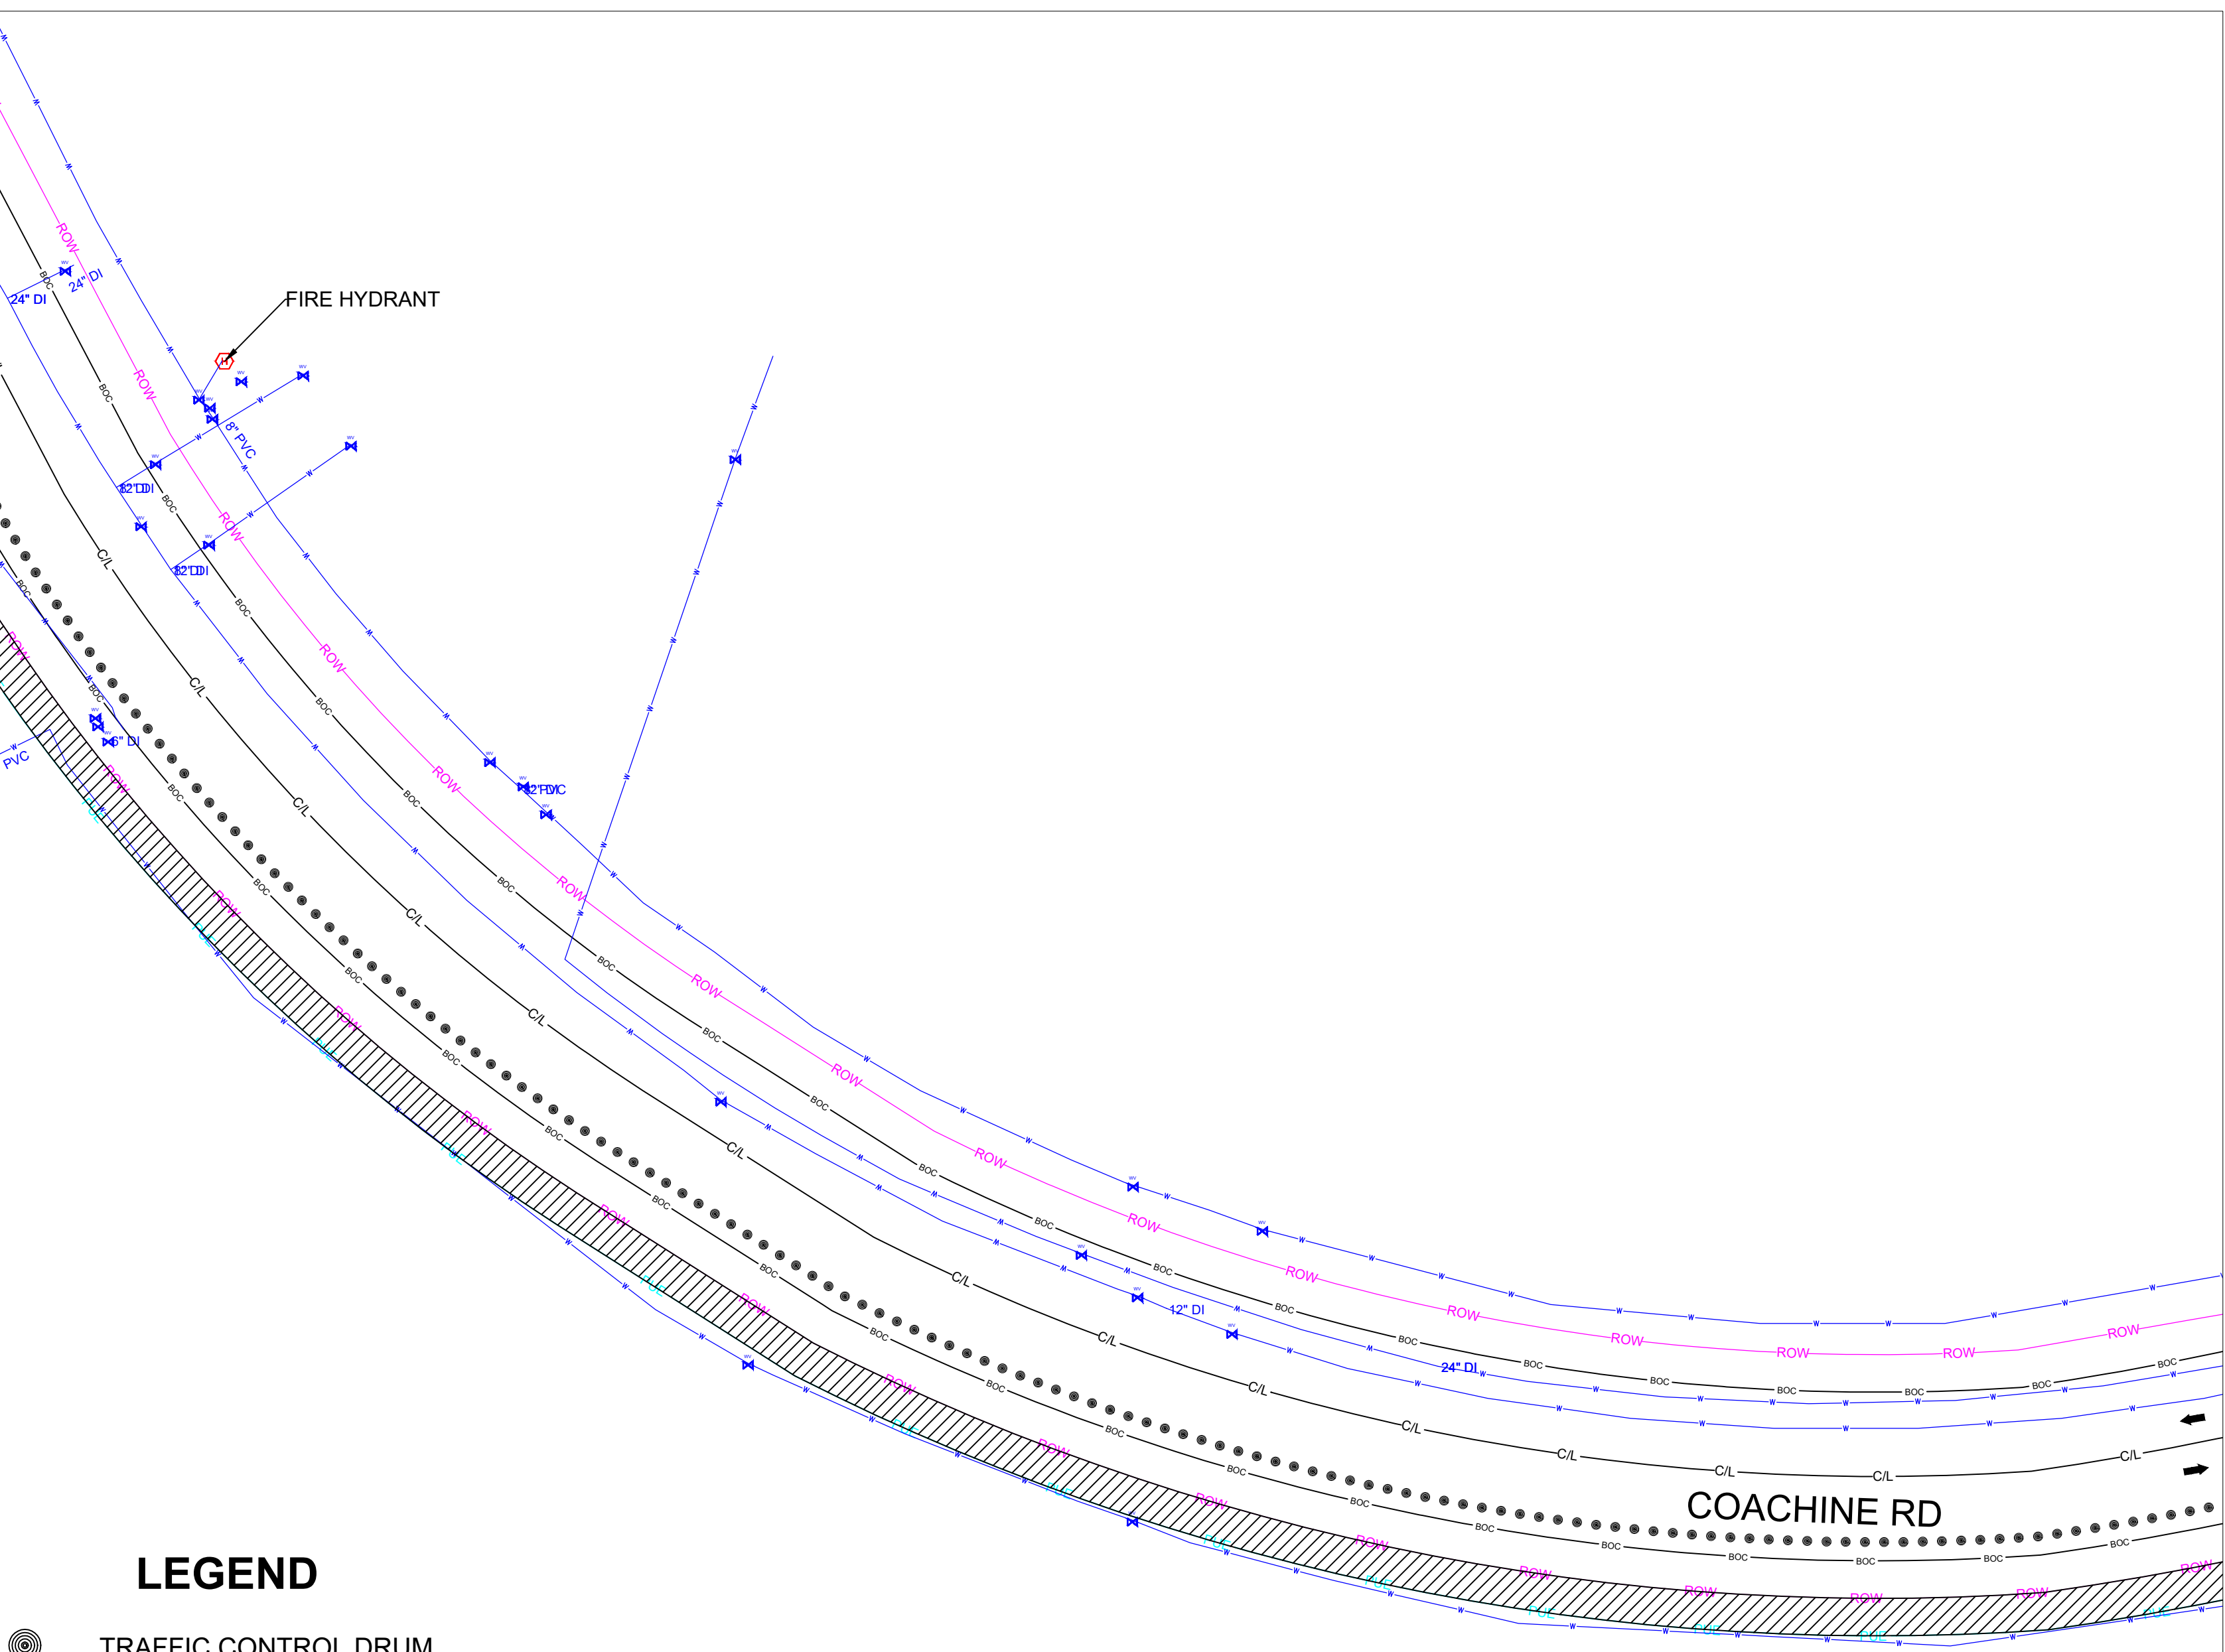

REV.	DESCRIPTION	DATE
1.0		

CALL 811 BEFORE YOU DIG.
COLORADO TOLL FREE
800-922-1987

metronet™

CYIENT



TOWN OF CASTLE ROCK
COCR035

DATE - 25-03-2026

14 OF 15

SCALE: 1" = 100'

RIGHT LANE CLOSURE

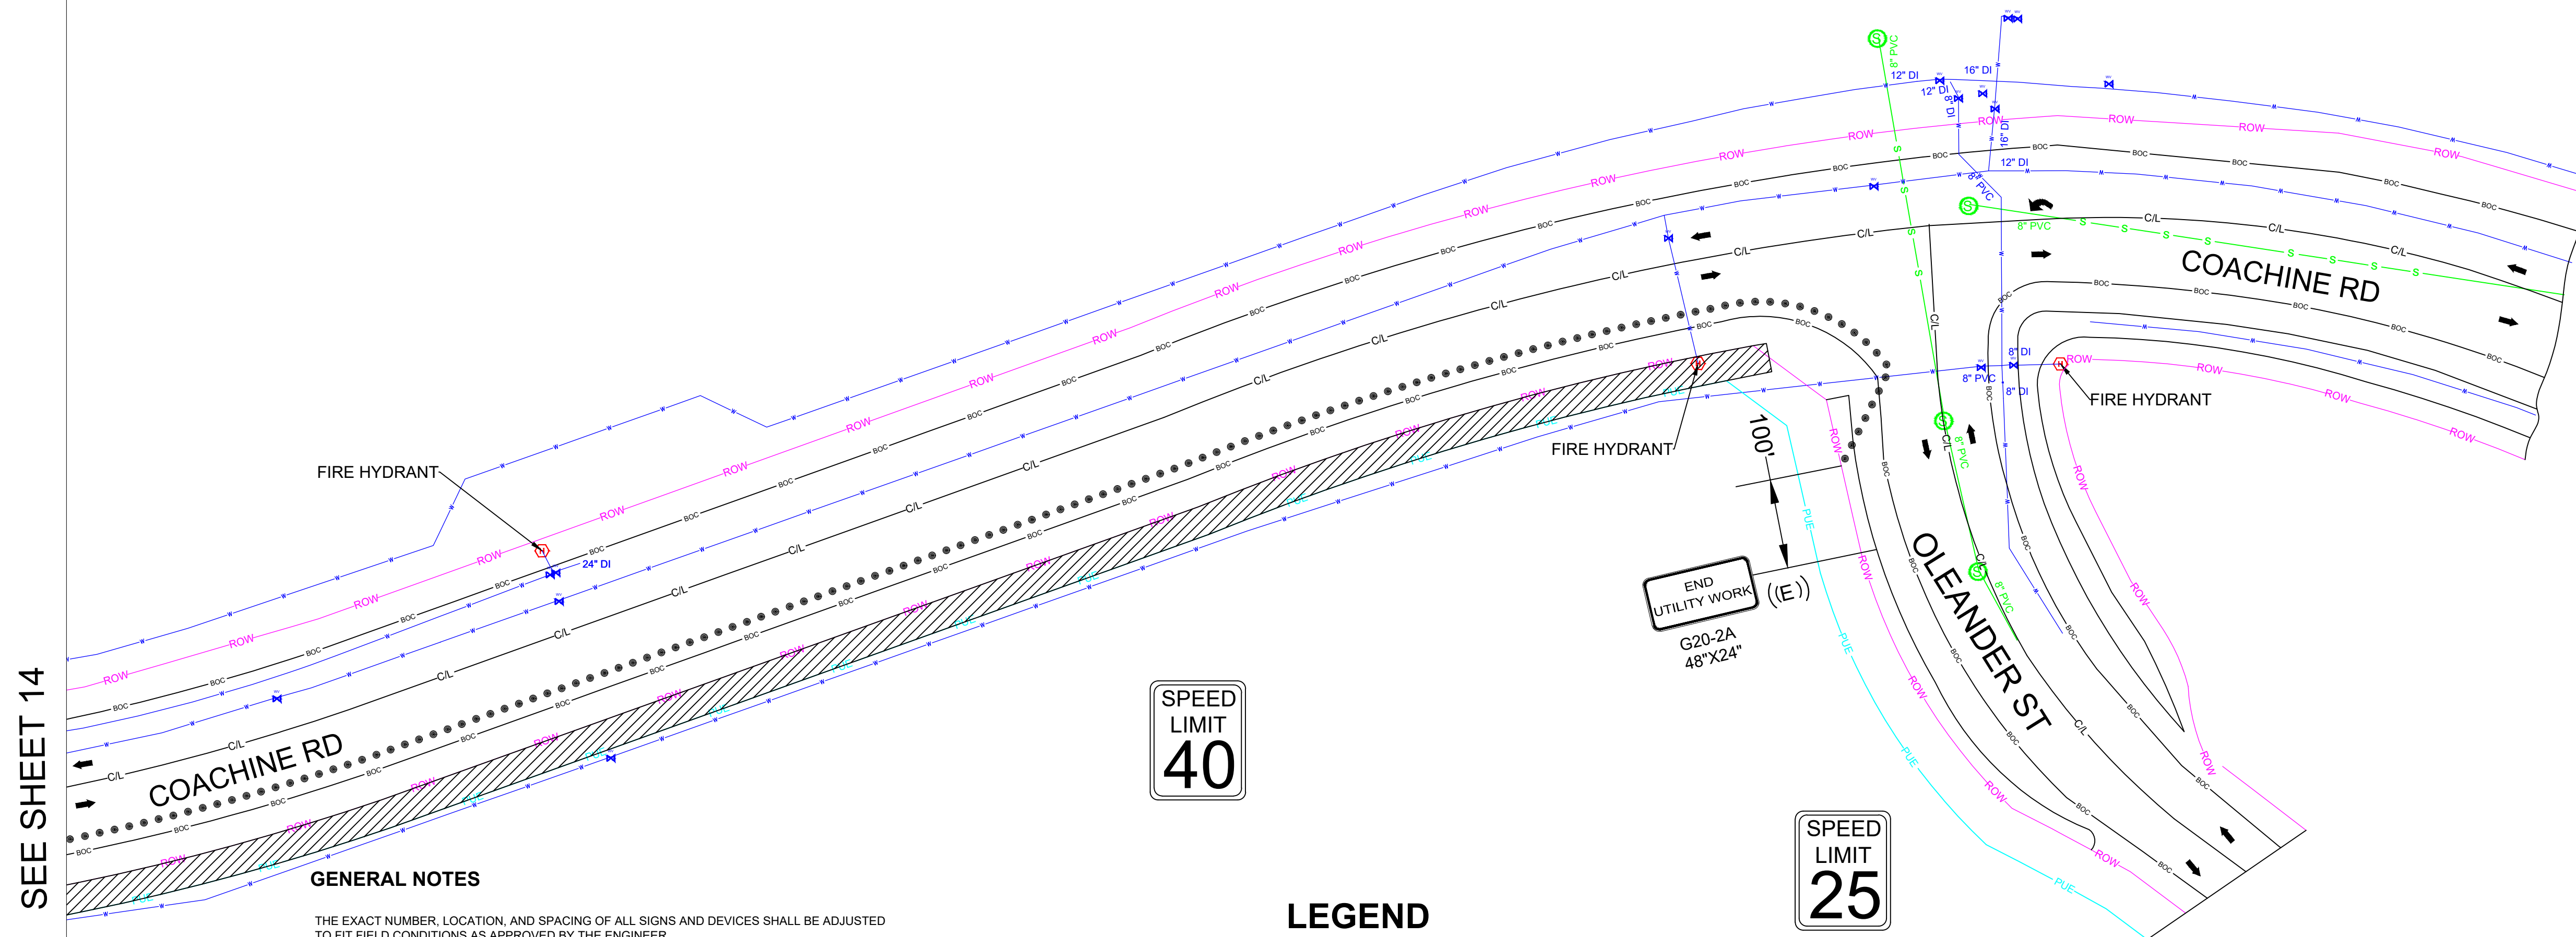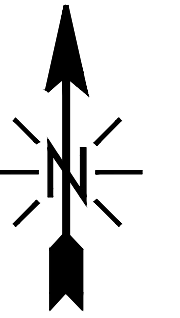

SEE SHEET 14

GENERAL NOTES

THE EXACT NUMBER, LOCATION, AND SPACING OF ALL SIGNS AND DEVICES SHALL BE ADJUSTED TO FIT FIELD CONDITIONS AS APPROVED BY THE ENGINEER.

THE SPACING BETWEEN SIGNS SHOULD BE ADJUSTED TO NOT CONFLICT WITH AND TO PROVIDE A MINIMUM OF 200 FEET (500 FEET DESIRABLE) CLEARANCE TO EXISTING SIGNS.

THIS LANE CLOSURE IS TYPICAL FOR CLOSING RIGHT LANE - REVERSE FOR CLOSING LEFT LANE.

ALL SIGNS ARE 48" x 48" UNLESS OTHERWISE NOTED.

"WO" IS THE SAME AS "W" EXCEPT THE BACKGROUND IS ORANGE

ANY SIGNS TEMPORARY OR EXISTING, WHICH CONFLICT WITH TRAFFIC CONTROL "IN USE" SHALL BE REMOVED OR COVERED AS NEEDED OR AS APPROVED BY THE ENGINEER.

FOR A LANE CLOSURE THAT IS IN PLACE LESS THAN 7 CONTINUOUS DAYS AND NIGHTS, THE ADVANCED WARNING SIGNS MAY BE MOUNTED ON PORTABLE SUPPORTS.

REMOVE PAVEMENT MARKINGS AND PLACE TEMPORARY PAVEMENT MARKING LINE IF LANE CLOSURE IS TO BE IN PLACE 4 OR MORE CONTINUOUS DAYS AND NIGHTS.

IF THE HORIZONTAL ALIGNMENT IS SUCH THAT A CURVE MAY REQUIRE ADDITIONAL DELINEATION, THE DEVICE SPACING MAY BE DECREASED TO 50 FEET.

WARNING LIGHTS ARE NOT REQUIRED IF THE LANE CLOSURE IS A DAYTIME ONLY OPERATION.

ADJUSTMENTS IN BUFFER SPACE NEED TO BE INCORPORATED WHEN THE LANE CLOSURE OCCURS NEAR AN INTERCHANGE EXIT OR ENTRANCE RAMP OR INTERSECTION. THE LANE CLOSURE MUST TAKE PLACE FAR ENOUGH IN ADVANCE OF AN EXIT OR ENTRANCE RAMP TO STILL ALLOW FOR ADEQUATE BUFFER SPACE. THE MINIMUM LENGTH OF THE BUFFER SPACE BEFORE AN EXIT RAMP SHOULD BE ONE HALF THE LENGTH OF THE TRANSITION AREA. THE ENTRANCE RAMP SHOULD BE FOLLOWED BY THE ORIGINAL BUFFER SPACE LENGTH OF 800 FEET DESIRABLE PRIOR TO ANOTHER TRAFFIC CONTROL CHANGE SUCH AS A Crossover MANEUVER.

CONSIDER ROADWAY GEOMETRICS WHEN LOCATING SIGNS AND ARROW BOARD SO THE DRIVER HAS A CLEAR VIEW OF THE ARROW BOARD AND LANE CLOSURE DRUMS.

LEGEND

- | | |
|---|---------------------------------------|
|  | TRAFFIC CONTROL DRUM |
|  | TYPE III BARRICADE WITH ATTACHED SIGN |
|  | DIRECTION OF TRAFFIC |
|  | WORK AREA |
|  | WZ START LOCATION MARKER |
|  | WZ END LOCATION MARKER |
|  | FLASHING ARROW BOARD |

BUFFER DATA

45 MPH -360'
50 MPH -425'
55 MPH -495'
60 MPH -570'
65 MPH -645'
70 MPH -730'

REV.	DESCRIPTION	DATE
1.0		

CALL 811 BEFORE YOU DIG.
COLORADO TOLL FREE
800-922-1987



TOWN OF CASTLE ROCK
COCR035

DATE - 25-03-2026

15 OF 15

SCALE: 1" = 100'

RIGHT LANE CLOSURE