


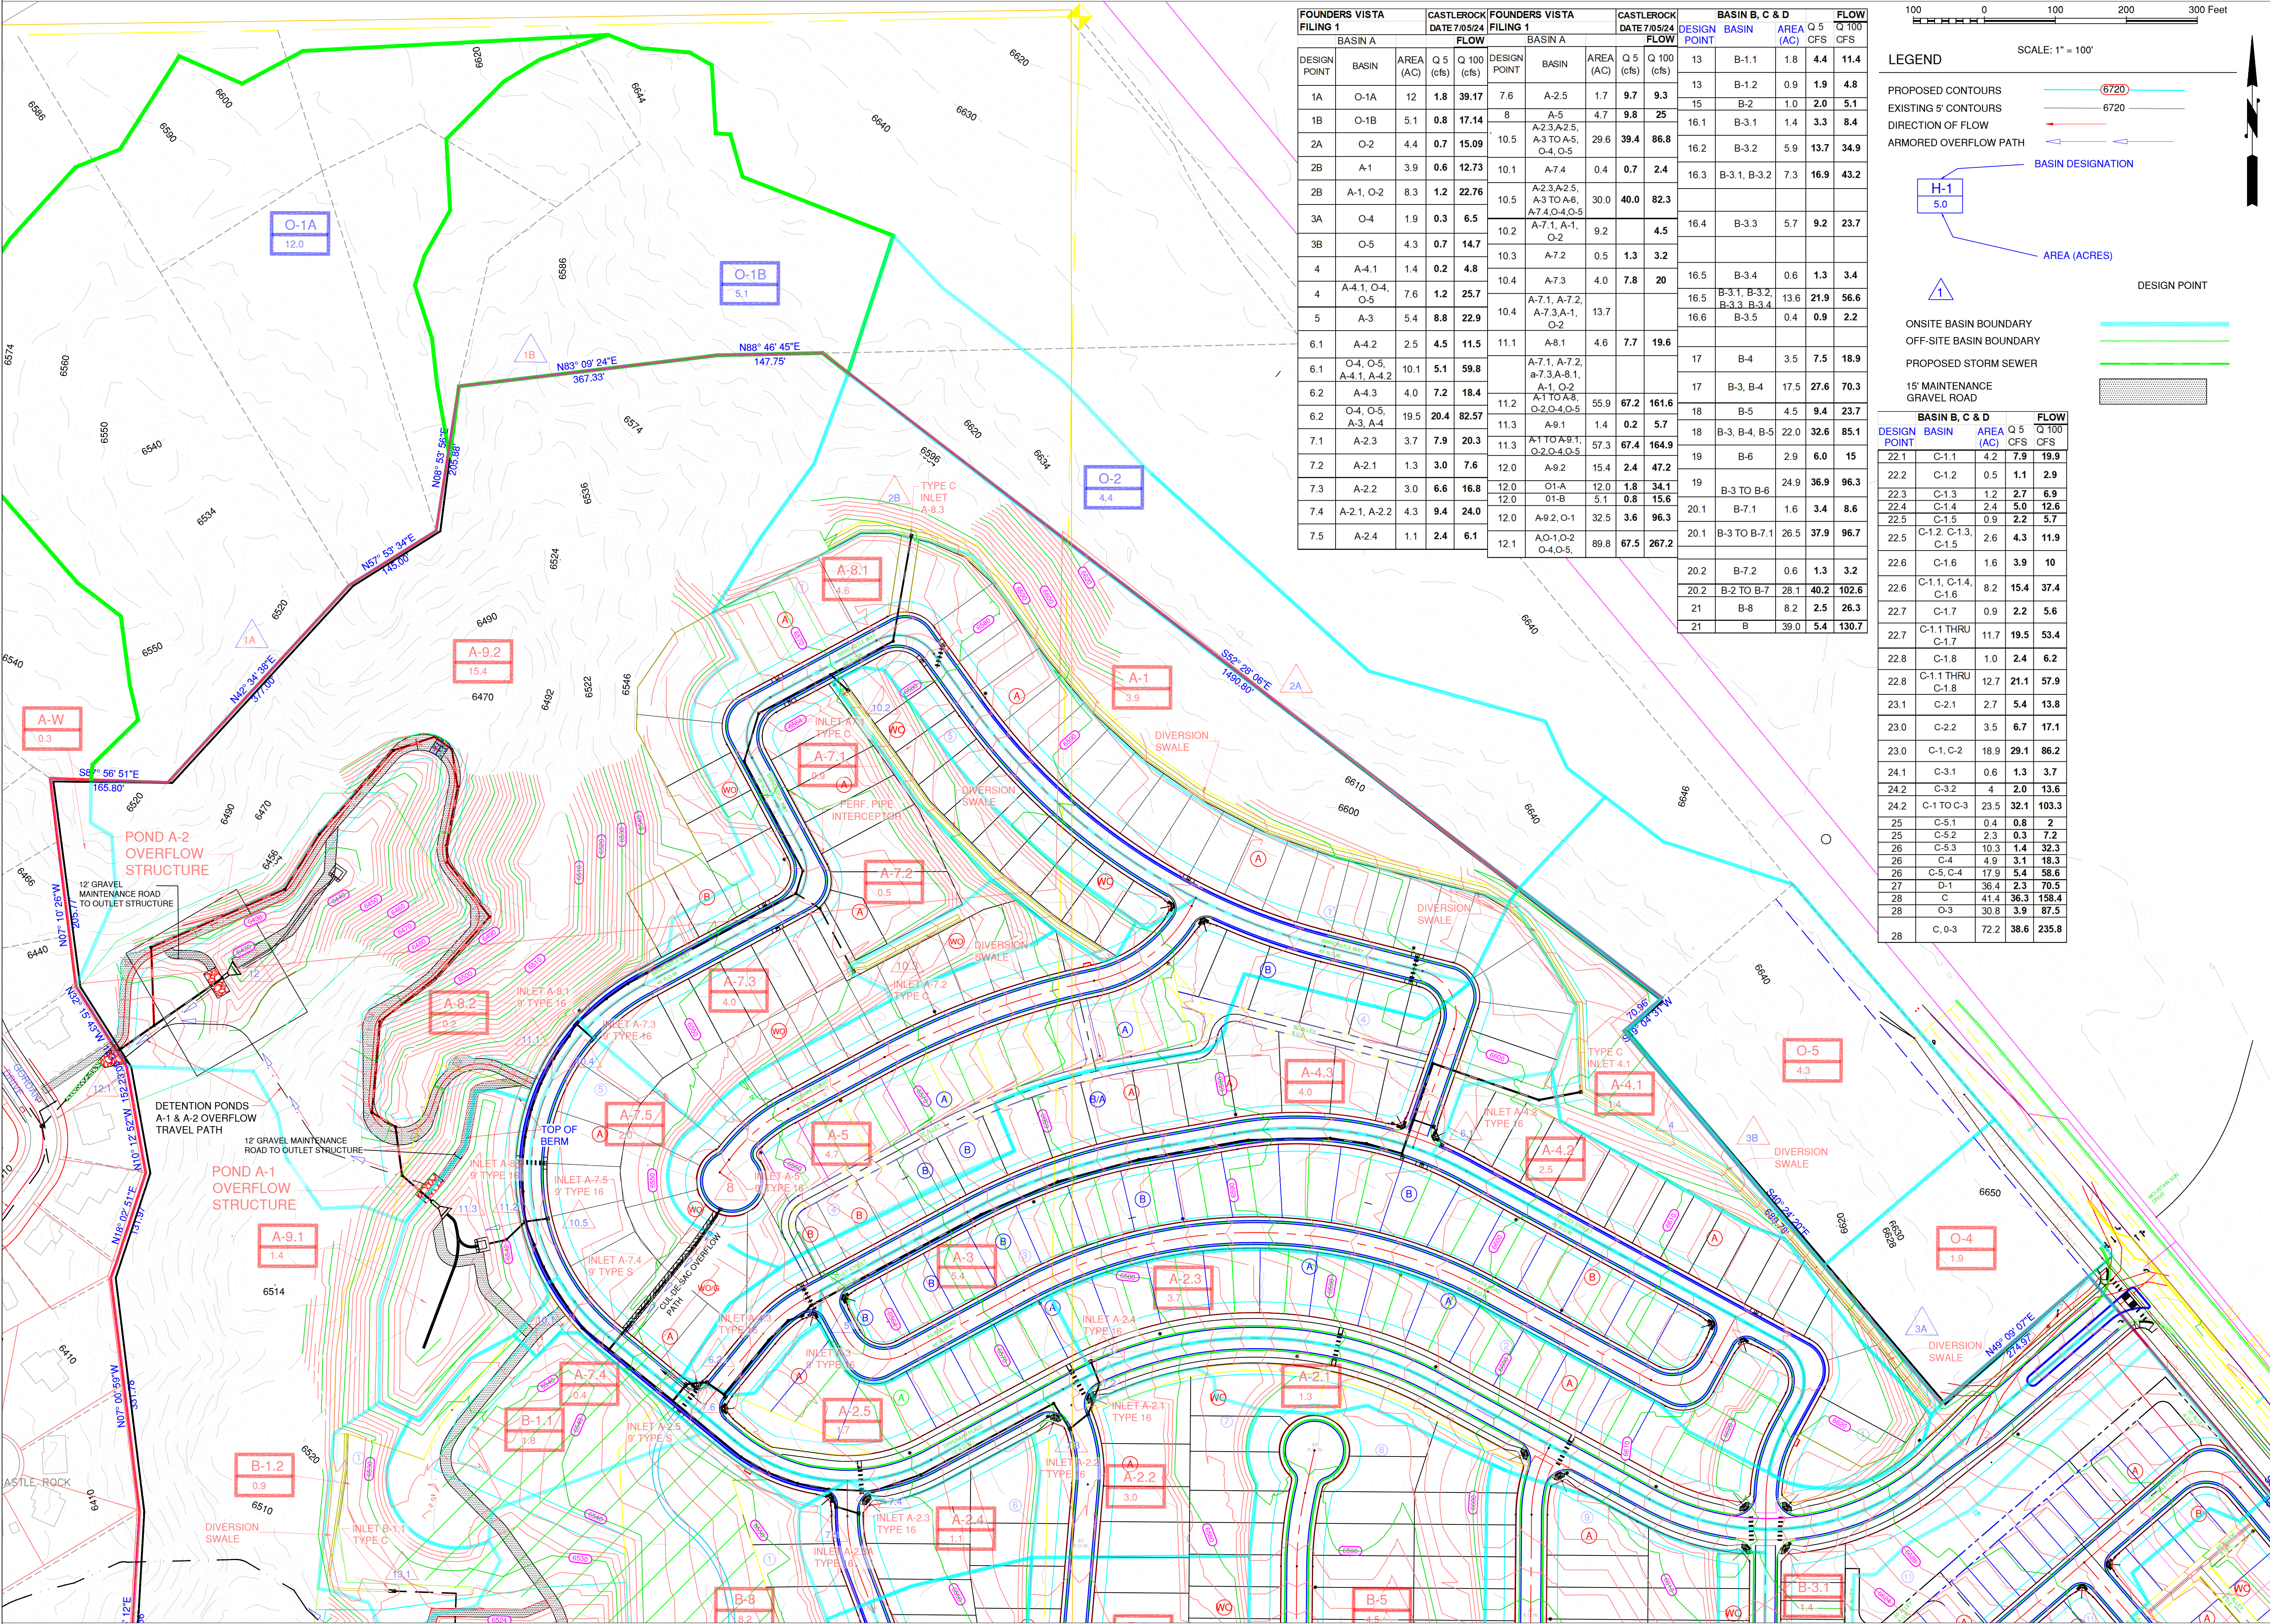

FOUNDERS VISTA FILING 1				CASTLEROCK DATE 7/05/24				FOUNDERS VISTA FILING 1				CASTLEROCK DATE 7/05/24				BASIN B, C & D				FLOW		
BASIN A				FLOW				BASIN A				FLOW				DESIGN POINT	BASIN	AREA (AC)	Q 5 CFS	Q 100 CFS	Q 5 CFS	Q 100 CFS
DESIGN POINT	BASIN	AREA (AC)	Q 100 (cfs)	DESIGN POINT	BASIN	AREA (AC)	Q 100 (cfs)	DESIGN POINT	BASIN	AREA (AC)	Q 100 (cfs)	DESIGN POINT	BASIN	AREA (AC)	Q 100 (cfs)							
1A	O-1A	12	1.8	39.17	7.6	A-2.5	1.7	9.7	9.3	13	B-1.1	1.8	4.4	11.4								
1B	O-1B	5.1	0.8	17.14	8	A-5	4.7	9.8	25	15	B-2	1.0	2.0	5.1								
2A	O-2	4.4	0.7	15.09	10.5	A-2.3,A-2.5, A-3 TO A-5, O-4, O-5	29.6	39.4	86.8	16.1	B-3.1	1.4	3.3	8.4								
2B	A-1	3.9	0.6	12.73	10.1	A-7.4	0.4	0.7	2.4	16.2	B-3.2	5.9	13.7	34.9								
2B	A-1, O-2	8.3	1.2	22.76	10.5	A-2.3,A-2.5, A-3 TO A-6, A-7.4,O-4,O-5	30.0	40.0	82.3	16.3	B-3.1, B-3.2	7.3	16.9	43.2								
3A	O-4	1.9	0.3	6.5	10.2	A-7.1, A-1, O-2	9.2		4.5	16.4	B-3.3	5.7	9.2	23.7								
3B	O-5	4.3	0.7	14.7	10.3	A-7.2	0.5	1.3	3.2													
4	A-4.1	1.4	0.2	4.8	10.4	A-7.3	4.0	7.8	20	16.5	B-3.4	0.6	1.3	3.4								
4	A-4.1, O-4, O-5	7.6	1.2	25.7	10.4	A-7.1, A-7.2, A-7.3, A-1, O-2	13.7			16.5	B-3.1, B-3.2, B-3.3, B-3.4	13.6	21.9	56.6								
5	A-3	5.4	0.8	22.9	10.4					16.6	B-3.5	0.4	0.9	2.2								
6.1	A-4.2	2.5	4.5	11.5	11.1	A-8.1	4.6	7.7	19.6													
6.1	O-4, O-5, A-4.1, A-4.2	10.1	5.1	59.8		A-7.1, A-7.2, A-7.3,A-8.1, A-1, O-2				17	B-4	3.5	7.5	18.9								
6.2	A-4.3	4.0	7.2	18.4		A-7.1,A-7.2, A-1 TO A-8, O-2,O-4,O-5	55.9	67.2	161.6	17	B-3, B-4	17.5	27.6	70.3								
6.2	O-4, O-5, A-3, A-4	19.5	20.4	82.57	11.2	A-9.1	1.4	0.2	5.7	18	B-5	4.5	9.4	23.7								
7.1	A-2.3	3.7	7.9	20.3	11.3	A-1 TO A-9.1, O-2,O-4,O-5	57.3	67.4	164.9	18	B-3, B-4, B-5	22.0	32.6	85.1								
7.2	A-2.1	1.3	3.0	7.6	12.0	A-9.2	15.4	2.4	47.2	19	B-6	2.9	6.0	15								
7.3	A-2.2	3.0	6.6	16.8	12.0	O-1A	12.0	1.8	34.1	19	B-3 TO B-6	24.9	36.9	96.3								
7.4	A-2.1, A-2.2	4.3	9.4	24.0	12.0	O-1B	5.1	0.8	15.6	20.1	B-7.1	1.6	3.4	8.6								
7.5	A-2.4	1.1	2.4	6.1	12.0	A-9.2, O-1	32.5	3.6	96.3	20.1	B-3 TO B-7.1	26.5	37.9	96.7								
					12.1	A-0.1,O-2 O-4,O-5,	89.8	67.5	267.2													
										20.2	B-7.2	0.6	1.3	3.2								
										20.2	B-2 TO B-7	28.1	40.2	102.6								
										21	B-8	8.2	2.5	26.3								
										21	B	39.0	5.4	130.7								

100 0 100 200 300 Feet

SCALE: 1" = 100'

LEGEND

PROPOSED CONTOURS 6720

EXISTING 5' CONTOURS 6720

DIRECTION OF FLOW

ARMORED OVERFLOW PATH

BASIN DESIGNATION

AREA (ACRES)

DESIGN POINT

ONSITE BASIN BOUNDARY

OFF-SITE BASIN BOUNDARY

PROPOSED STORM SEWER

15' MAINTENANCE GRAVEL ROAD

BASIN B, C & D					FLOW	
DESIGN POINT	BASIN	AREA (AC)	Q 5 CFS	Q 100 CFS	Q 5 CFS	Q 100 CFS
22.1	C-1.1	4.2	7.9	19.9		
22.2	C-1.2	0.5	1.1	2.9		
22.3	C-1.3	1.2	2.7	6.9		
22.4	C-1.4	2.4	5.0	12.6		
22.5	C-1.5	0.9	2.2	5.7		
22.5	C-1.2, C-1.3, C-1.5	2.6	4.3	11.9		
22.6	C-1.6	1.6	3.9	10		
22.6	C-1.1, C-1.4, C-1.6	8.2	15.4	37.4		
22.7	C-1.7	0.9	2.2	5.6		
22.7	C-1.1 THRU C-1.7	11.7	19.5	53.4		
22.8	C-1.8	1.0	2.4	6.2		
22.8	C-1.1 THRU C-1.8	12.7	21.1	57.9		
23.1	C-2.1	2.7	5.4	13.8		
23.0	C-2.2	3.5	6.7	17.1		
23.0	C-1, C-2	18.9	29.1	86.2		
24.1	C-3.1	0.6	1.3	3.7		
24.2	C-3.2	4	2.0	13.6		
24.2	C-1 TO C-3	23.5	32.1	103.3		
25	C-5.1	0.4	0.8	2		
25	C-5.2	2.3	0.3	7.2		
26	C-5.3	10.3	1.4	32.3		
26	C-4	4.9	3.1	18.3		
26	C-5, C-4	17.9	5.4	58.6		
27	D-1	36.4	2.3	70.5		
28	C	41.4	36.3	158.4		
28	O-3	30.8	3.9	87.5		
28	C, O-3	72.2	38.6	235.8		

HIGHLINE ENGINEERING & SURVEYING COMPANY, INC.

ENGINEERING CONSULTANTS

3033869-0044 Tel. No.
3033869-3320 Fax No.

PO BOX 1295
PARKER, COLORADO 80134

SCALE VERIFICATION
BAR IS 1" ON ORIGINAL DRAWING
0 1"

FOR BURIED UTILITY INFORMATION
48 HOURS BEFORE YOU DIG
CALL 1-800-922-1987
FOR LOCATING AND MARKING GAS,
ELECTRIC, TELEPHONE, CABLE TV, ETC.
ADJUST SCALES ACCORDINGLY.

26715

REVISIONS

NO	DATE	BY
1		
2		
3		
4		


DESIGNED BY: RBH
DRAWN BY: DLC
CHECKED BY: JRH
APPROVED BY: RBH


FOUNDERS VISTA FILING NO. 1

PHASE II DRAINAGE PLAN

DATE: FEB. 15, 2025
DWG NO: FOUNDER
SCALE
HORIZONTAL 1"=100'
VERTICAL NONE

D-1

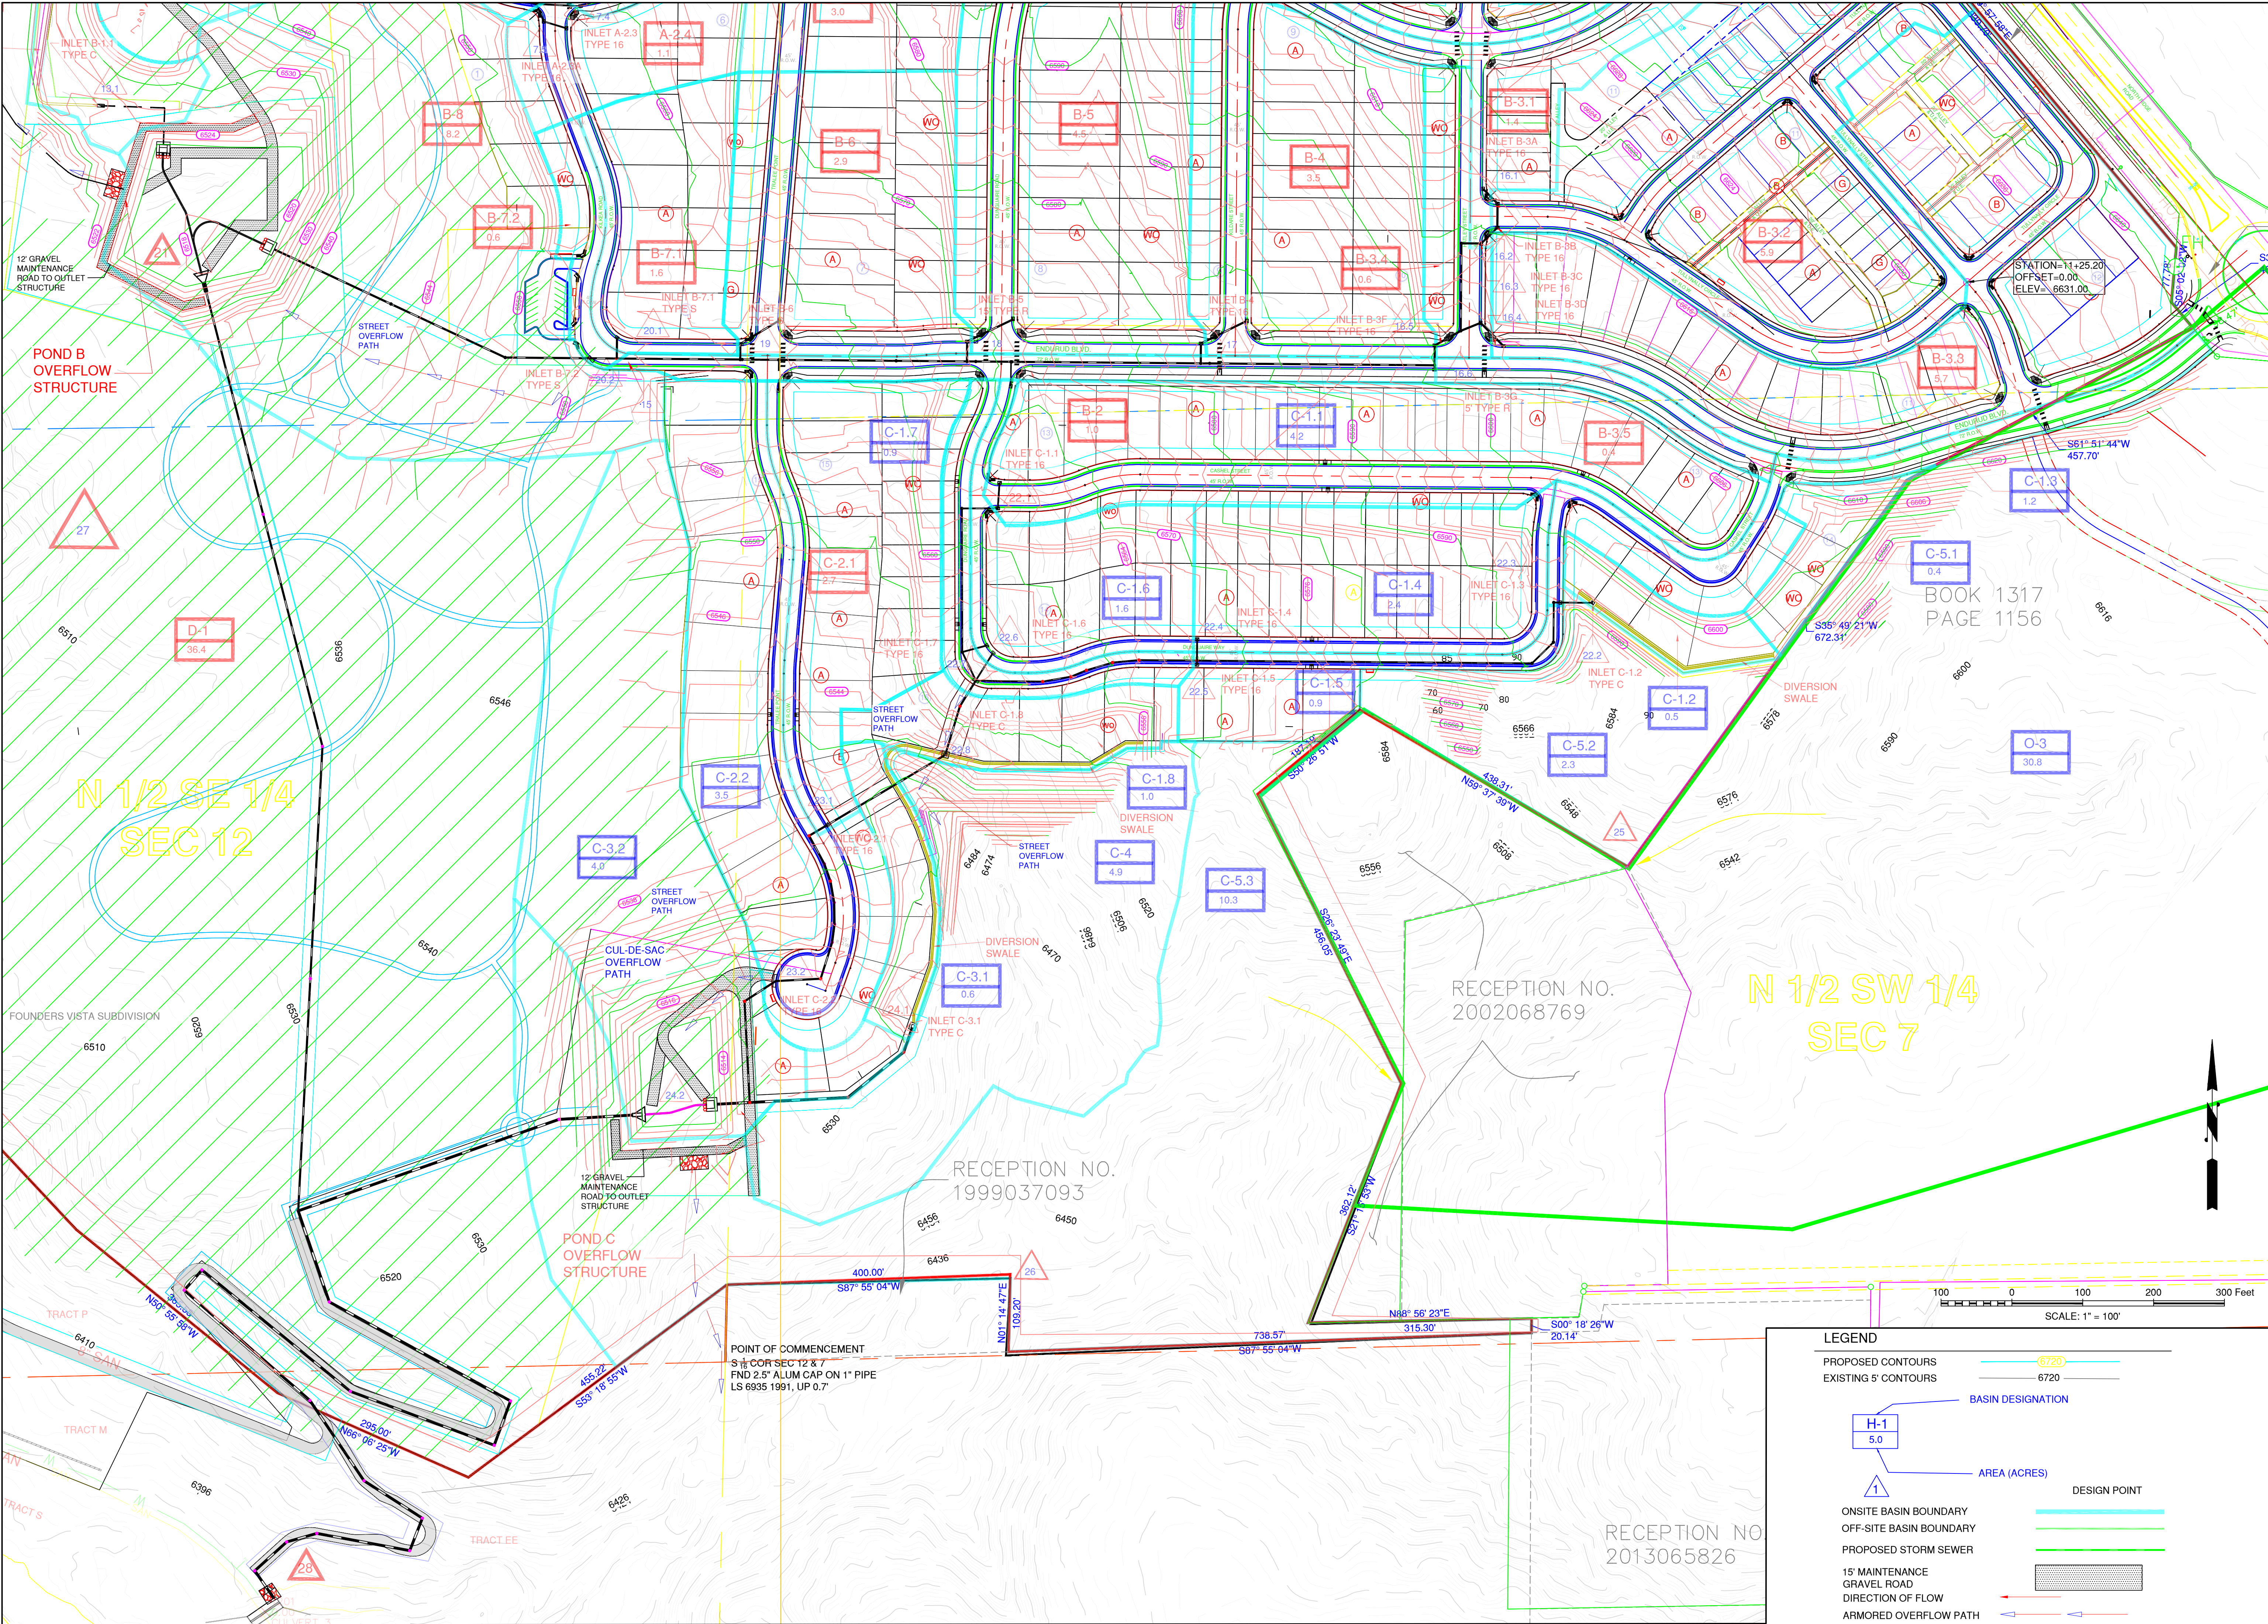

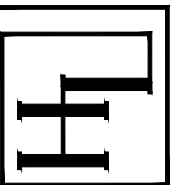


HIGHLINE ENGINEERING &
SURVEYING COMPANY, INC.

ENGINEERING CONSULTANTS
PO BOX 1295
PARKER, COLORADO 80134
Tel. No. (303)865-0044
Fax. No. (303)360-3320

FOR BURIED UTILITY INFORMATION
48 HOURS BEFORE YOU DIG
CALL 1-800-922-1987
FOR LOCATING AND MARKING GAS,
ELECTRIC, TELEPHONE, CABLE TV, ETC.

SCALE VERIFICATION
BAR IS 1" = 1' ON ORIGINAL DRAWING
IF NOT ONE INCH ON THIS SHEET,
ADJUST SCALES ACCORDINGLY.

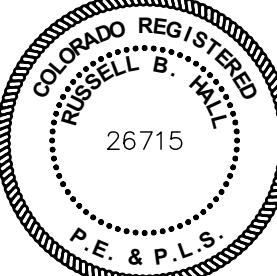


DESIGNED BY:	DATE	BY
RBH		
DLC		
JRH		
RBH		

FOUNDERS VISTA FILING NO. 1

DATE: FEB. 15, 2025
DWG NO: FOUNDER
SCALE
HORIZONTAL 1"=100'
VERTICAL NONE

PHASE II
DRAINAGE PLAN

D-2

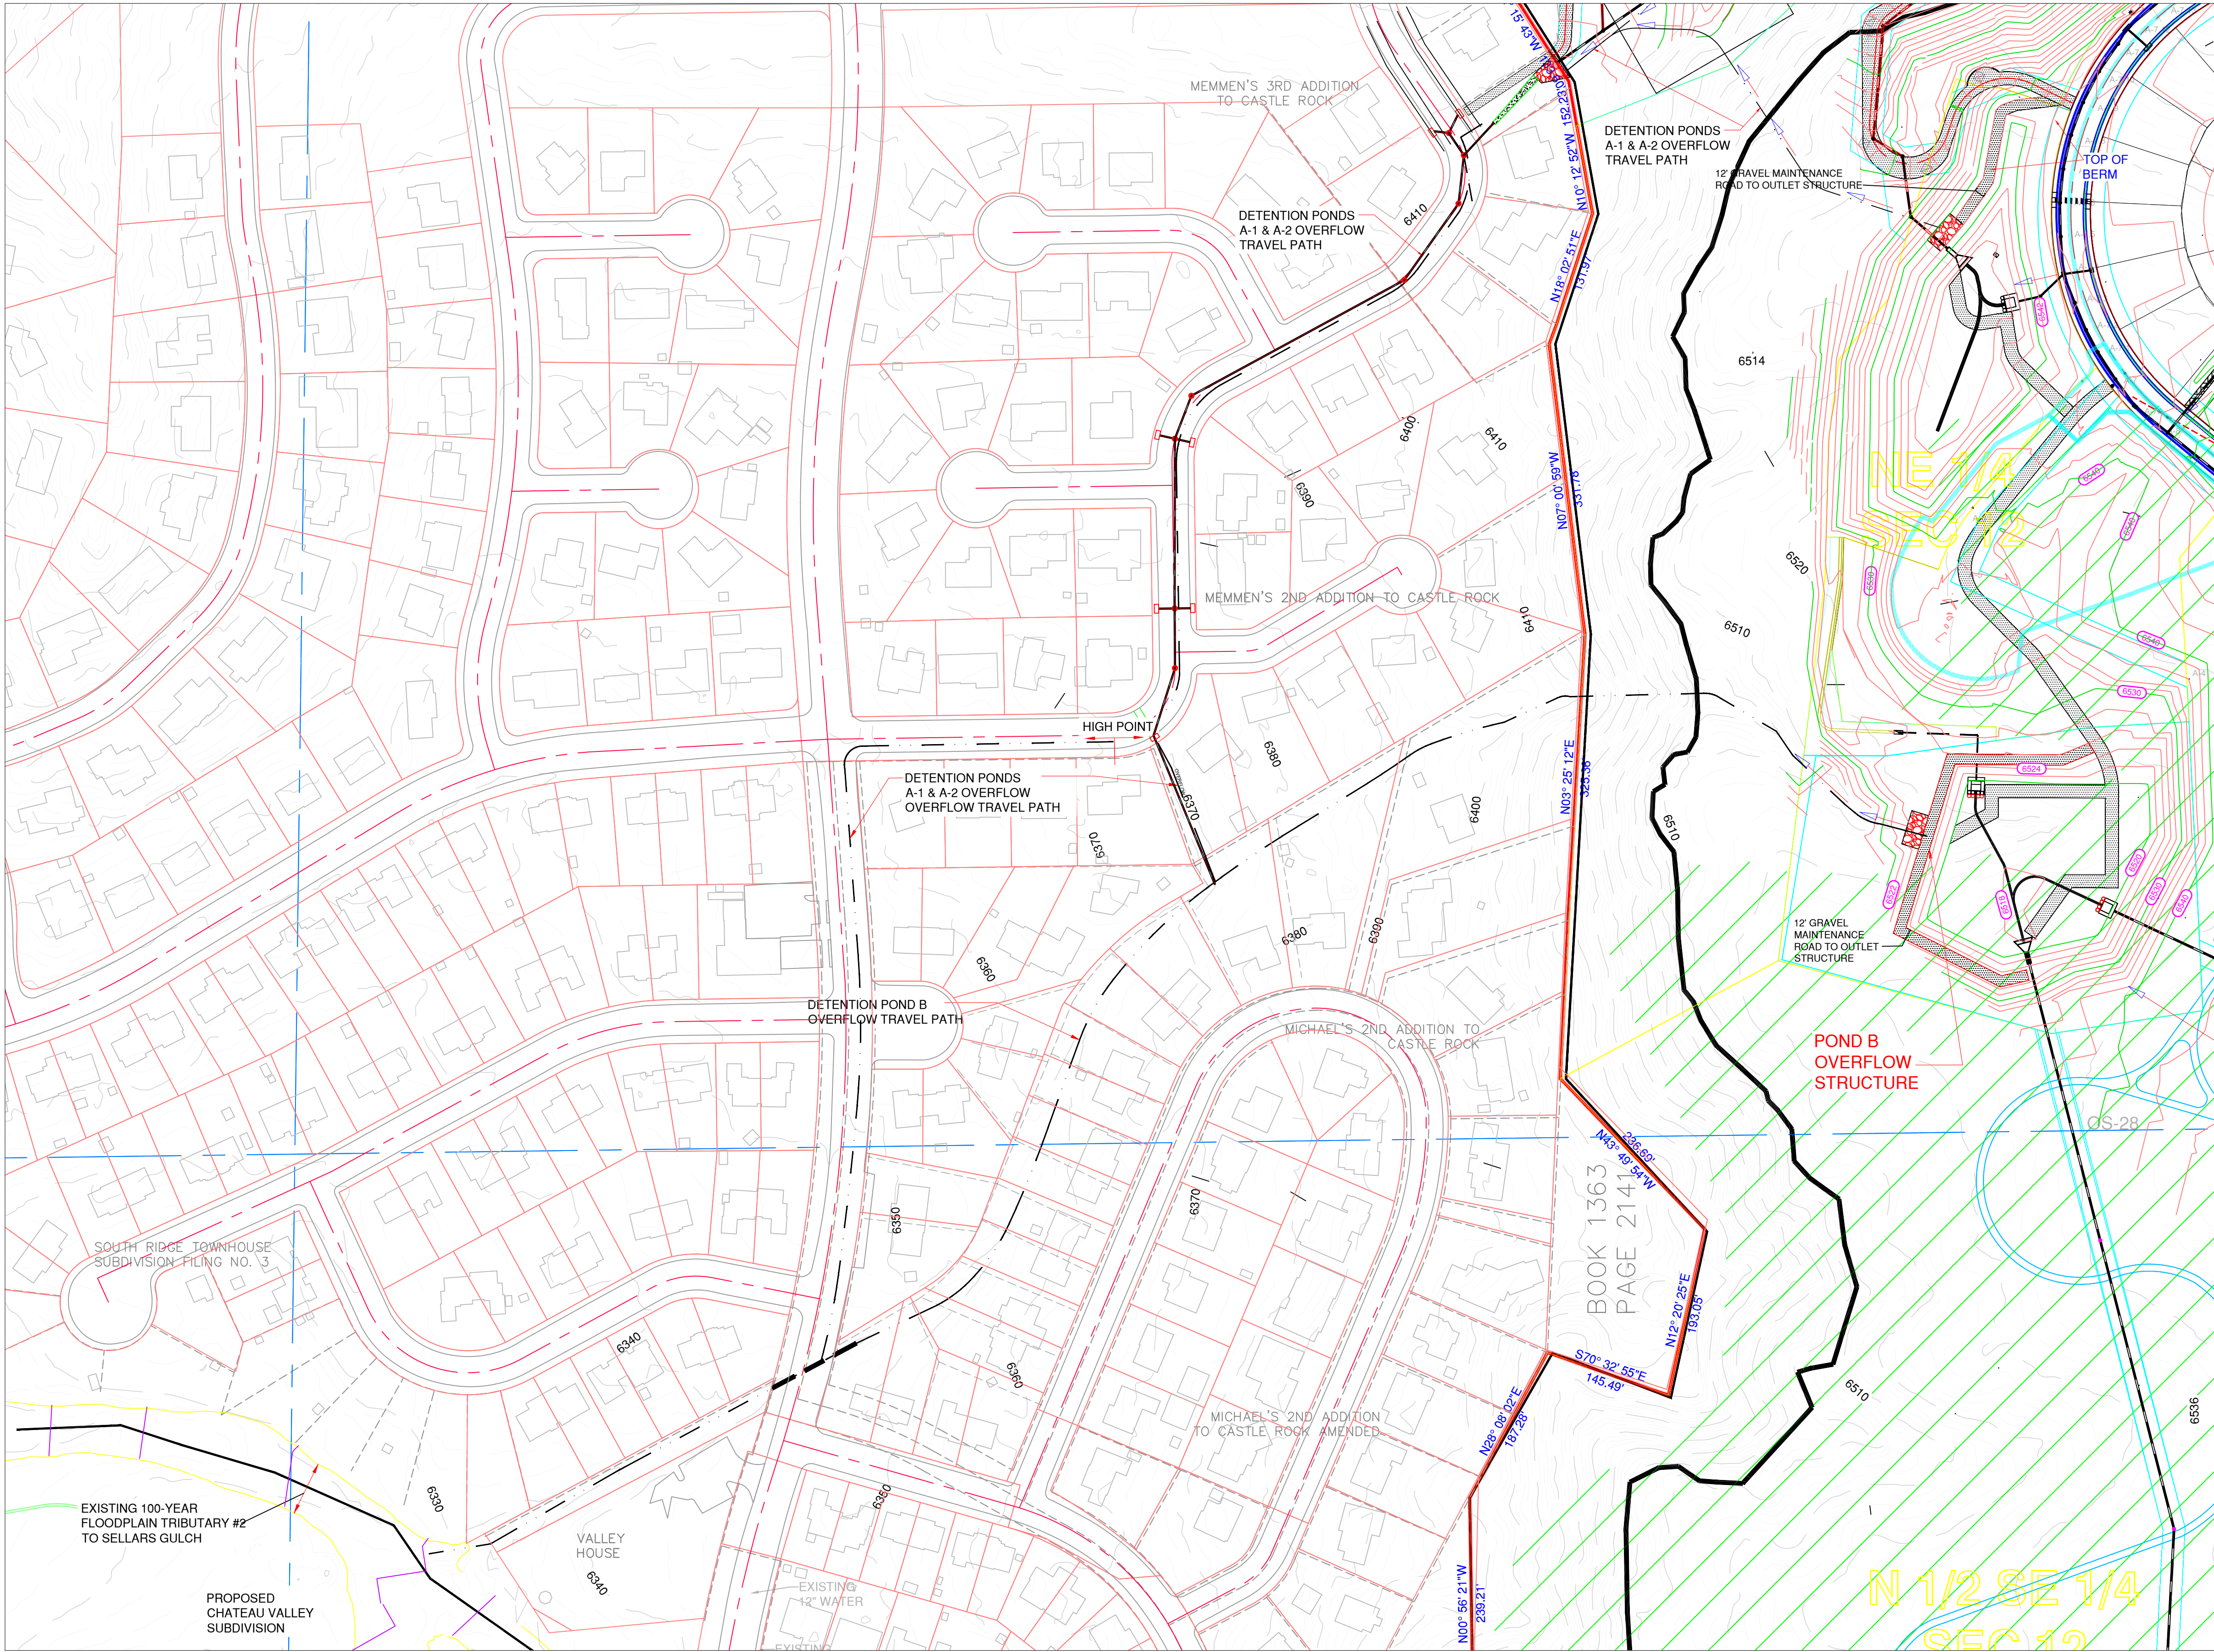

LEGEND

PROPOSED CONTOURS 6720

EXISTING 5' CONTOURS 6720

ONSITE BASIN BOUNDARY

100 0 100 200 300 Feet

SCALE: 1" = 100'

H

HIGHLINE ENGINEERING &
SURVEYING COMPANY, INC.


ENGINEERING CONSULTANTS

PO BOX 1295
PARKER, COLORADO 80134

Tel. No. (303)860-0044
Fax No. (303)360-3320

FOR BURIED UTILITY INFORMATION
48 HOURS BEFORE YOU DIG
CALL 1-800-922-1987
FOR LOCATING AND MARKING GAS,
ELECTRIC, TELEPHONE, CABLE TV, ETC.

SCALE VERIFICATION
BAR IS 1" INCH ON ORIGINAL DRAWING
0 1'
IF NOT ONE INCH ON THIS SHEET,
ADJUST SCALES ACCORDINGLY.

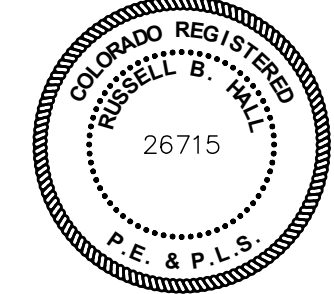

REVISIONS		DATE	BY
NO.	1		
DESIGNED BY:	RBH		
DRAWN BY:	DLC		
CHECKED BY:	JRH		
APPROVED BY:	RBH		

FOUNDERS VISTA FILING NO. 1

GORDAN DRIVE &
DETENTION POND B
OVERFLOW PATH EXHIBIT

DATE: FEB. 15, 2025

DWG NO: FOUNDER

SCALE

HORIZONTAL 1" = 100' VERTICAL NONE

D-3

A PART OF THE WEST HALF OF SECTION 7,
TOWNSHIP 08 SOUTH, RANGE 66 WEST 6th PRINCIPAL MERIDIAN,
AND THE EAST HALF OF SECTION 12,
TOWNSHIP 08 SOUTH, RANGE 67 WEST 6th PRINCIPAL MERIDIAN,
TOWN OF CASTLEROCK, COUNTY OF DOUGLAS, STATE OF COLORADO.



BASIN BOUNDARY

— BASIN DESIGNATION

AREA (ACRES)

ADJACENT PROPERTY LINES AND RIGHT-OF-WAY

HL *HIGHLINE*
ENGINEERING & SURVEYING

Tel. No. (303) 889-0044
Fax. No. (303) 380-3320

SHEET 5 OF 5