

K:\DEN_Civil\196273005_TWG - Castle Rock_CO\CADD\PlanSheets\196273004_CV.dwg - Jurtmul, Logan 1/29/2025 12:21 PM
THIS DOCUMENT, TOGETHER WITH THE CONCEPTS & DESIGN PRESENTED HEREIN, AS AN INSTRUMENT OF SERVICE, IS INTENDED ONLY FOR THE SPECIFIC PURPOSE AND CLIENT FOR WHICH IT WAS PREPARED. REUSE OF & IMPROPER RELIANCE ON THIS DOCUMENT WITHOUT WRITTEN AUTHORIZATION & ADAPTATION BY NEW & KIMLEY-HORN & ASSOCIATES, INC. SHALL BE WITHOUT LIABILITY TO NEW & KIMLEY-HORN & ASSOCIATES, INC.

TOWN SDP GENERAL NOTES

- APPROVAL OF THIS SITE DEVELOPMENT PLAN DOES NOT CONSTITUTE APPROVAL OF ANY DEVIATIONS FROM TOWN OF CASTLE ROCK REGULATIONS AND STANDARDS. ALL DEVIATIONS FROM TOWN REGULATIONS AND STANDARDS ARE SUBJECT TO THE APPROPRIATE PROCEDURES FOR APPROVAL. THERE MAY BE SUBSEQUENT AMENDMENTS.
- THIS SITE IS ZONED B-BUSINESS.
- THIS PROPERTY IS LOCATED WITHIN ZONE X AS PER FEMA FIRM PANEL NO. 08035C0186G DATED 03/16/2016.
- RETAINING WALLS, SECTIONS OF RETAINING WALLS GREATER THAN 4- FEET IN HEIGHT AS MEASURED FROM THE BOTTOM OF THE FOOTING TO THE TOP OF THE WALL, AND RETAINING WALLS, REGARDLESS OF HEIGHT, WHICH RETAIN A SURCHARGE OR TIERED WALLS MUST BE DESIGNED BY A STRUCTURAL ENGINEER LICENSED IN THE STATE OF COLORADO AND REQUIRE A BUILDING PERMIT.
- RETAINING WALLS IN COMMON AREAS OR THAT SPAN MULTIPLE LOTS REGARDLESS OF SIZE/HEIGHT MUST BE LOCATED IN A TRACT. THE RETAINING WALLS MUST BE MAINTAINED BY THE HOA OR MEADOWS DISTRICT.
- THE TOWN OF CASTLE ROCK REQUIRES THAT MAINTENANCE ACCESS BE PROVIDED TO ALL STORM DRAINAGE FACILITIES TO ASSURE CONTINUOUS OPERATIONAL CAPABILITY OF THE SYSTEM. THE PROPERTY OWNER, SUBSEQUENT OWNERS, HEIRS, SUCCESSORS AND ASSIGNS SHALL BE RESPONSIBLE FOR THE MAINTENANCE OF ALL DRAINAGE FACILITIES INCLUDING, BUT NOT LIMITED TO, INLETS, PIPES, CULVERTS, CHANNELS, DITCHES, HYDRAULIC STRUCTURES, AND DETENTION BASINS LOCATED ON THIS PROPERTY, UNLESS MODIFIED BY THE SUBDIVISION IMPROVEMENTS AGREEMENT. SHOULD THE OWNER FAIL TO ADEQUATELY MAINTAIN SAID FACILITIES, THE TOWN SHALL HAVE THE RIGHT TO ENTER SAID PROPERTY FOR THE PURPOSES OF OPERATION AND MAINTENANCE. ALL SUCH MAINTENANCE COSTS WILL BE ASSESSED TO THE PROPERTY OWNER, SUBSEQUENT OWNERS, HEIRS, SUCCESSORS AND ASSIGNS. THE MAINTENANCE COSTS SHALL INCLUDE ALL ACTUAL COSTS FOR LABOR, EQUIPMENT AND MATERIALS AND A 25% FEE.
- PURSUANT TO THE TOWN OF CASTLE ROCK LANDSCAPE REGULATIONS THE PROPERTY OWNER, SUBSEQUENT OWNERS, HEIRS, SUCCESSORS AND ASSIGNS SHALL BE RESPONSIBLE FOR THE PROPER MAINTENANCE OF THE AREA SUBJECT TO THE APPROVED SITE DEVELOPMENT PLAN. LANDSCAPING WITHIN PUBLIC RIGHTS-OF-WAY IS TO BE MAINTAINED BY THE ADJACENT PRIVATE PROPERTY OWNER OR THE HOMEOWNER/PROPERTY OWNER ASSOCIATION, AS APPLICABLE. LANDSCAPING SHALL BE CONTINUOUSLY MAINTAINED INCLUDING NECESSARY WATERING, WEEDING, PRUNING, MOWING, PEST CONTROL, AND REPLACEMENT OF DEAD OR DISEASED PLANT MATERIAL. UPON WRITTEN NOTICE BY THE TOWN, THE OWNER WILL HAVE 45 DAYS TO CURE OR REPLACE DAMAGED OR DEAD LANDSCAPE MATERIAL. IN THE CASE OF DISEASED LANDSCAPE MATERIAL, A SHORTER COMPLIANCE PERIOD MAY BE SPECIFIED IN SAID NOTICE. THE TOWN OF CASTLE ROCK WATER CONSERVATION ORDINANCE REGULATES TIMES OF SEASONAL IRRIGATION AND PROHIBITS THE WASTING OF POTABLE WATER THROUGH IMPROPER IRRIGATION.
- FINAL LANDSCAPE AREA, COVERAGE AND PLANT QUANTITIES SHALL MEET OR EXCEED QUANTITIES REPRESENTED IN THIS SITE DEVELOPMENT PLAN. ANY CHANGES TO THE APPROVED LANDSCAPE PLANS SHALL REQUIRE AN SDP AMENDMENT.
- THE NUMBER OF PARKING SPACES ARE BASED ON THE PROPOSED USES ON THIS SITE DEVELOPMENT PLAN. A CHANGE OF USE TO A MORE PARKING INTENSIVE USE AS IDENTIFIED IN CHAPTER 17.54 OF THE CASTLE ROCK MUNICIPAL CODE OR APPLICABLE PLANNED DEVELOPMENT ZONING WILL REQUIRE AN AMENDMENT TO THIS SITE DEVELOPMENT PLAN.
- A SIGN PERMIT FOR EACH SIGN MUST BE OBTAINED FROM THE TOWN OF CASTLE ROCK ZONING DIVISION PRIOR TO PLACING ANY SIGN ON THE PROPERTY. ALL SIGNS MUST COMPLY WITH THE PROVISIONS OF TITLE 19 (SIGN CODE REGULATIONS) OF THE MUNICIPAL CODE OR APPLICABLE PLANNED DEVELOPMENT ZONING REGULATIONS.
- ANY STREET SIGNS, STRIPING, STREET LIGHTS AND CURB RAMPS ARE CONCEPTUAL ONLY AND SUBJECT TO TOWN REVIEW WITH THE CONSTRUCTION DOCUMENTS. THESE ITEMS SHALL COMPLY WITH THE TOWN OF CASTLE ROCK'S REGULATIONS, STANDARDS AND REQUIREMENTS.
- THE DEVELOPER SHALL CONFORM TO THE TOWN OF CASTLE ROCK "WATER USE MANAGEMENT PROGRAM IMPLEMENTATION POLICY", AS AMENDED FROM TIME TO TIME, FOR THIS PROJECT.
- NO SOLID OBJECT (EXCLUDING FIRE HYDRANTS, TRAFFIC CONTROL DEVICES AND TRAFFIC SIGNS) EXCEEDING THIRTY (30) INCHES IN HEIGHT ABOVE THE FLOWLINE ELEVATIONS OF THE ADJACENT STREET, INCLUDING BUT NOT LIMITED TO BUILDINGS, UTILITY CABINETS, WALLS, FENCES, LANDSCAPE PLANTINGS, CROPS, CUT SLOPES, AND BERMS SHALL BE PLACED WITHIN SIGHT DISTANCE LINES AND SIGHT DISTANCE EASEMENTS.
- ALL PROPOSED UTILITY, DRAINAGE, EMERGENCY ACCESS, SIGHT DISTANCE AND PUBLIC ACCESS/TRAIL EASEMENTS AS SHOWN ON THE SITE DEVELOPMENT PLAN ARE CONCEPTUAL AND SHALL BE ESTABLISHED WITH A PLAT OR SEPARATE DOCUMENT.
- UNLESS OTHERWISE NOTED, ALL LOTS SHALL HAVE A 10-FOOT UTILITY EASEMENT ALONG THE FRONT AND REAR LOT LINES AND ALONG ALL PUBLIC RIGHTS-OF-WAY AND SHALL HAVE 5-FOOT UTILITY EASEMENTS ALONG EACH SIDE LOT LINE. THESE UTILITY EASEMENTS ARE FOR THE INSTALLATION, MAINTENANCE AND OPERATION OF UTILITIES AND DRAINAGE FACILITIES INCLUDING, BUT NOT LIMITED TO STREET LIGHTS, ELECTRIC LINES, GAS LINES, CABLE TELEVISION LINES, FIBER OPTIC LINES AND TELEPHONE LINES, WATER METERS, FIRE HYDRANTS AND CURB BOXES AS WELL AS PERPETUAL RIGHT FOR INGRESS AND EGRESS FOR INSTALLATION, MAINTENANCE AND REPLACEMENT OF SUCH LINES. ANY VARIATION FROM THIS REQUIRES AN APPROVED TECHNICAL CRITERIA VARIANCE.
- ALL SUBDIVISIONS SHALL INCLUDE ADEQUATE EASEMENTS TO ACCOMMODATE THE CONSTRUCTION, MAINTENANCE AND REPAIR OF ALL PUBLIC ACCESS, SIDEWALKS, TRAILS, WATER SUPPLY SYSTEM, WASTE WATER SYSTEMS, STORM WATER MANAGEMENT SYSTEM AND EROSION CONTROL FACILITIES, TELECOMMUNICATIONS AND OTHER UTILITIES REQUIRED TO PROVIDE EACH UTILITY TO EACH OCCUPIED STRUCTURE IN THE SUBDIVISION.
- NO STRUCTURE SHALL BE CONSTRUCTED OVER ANY PORTIONS OF A RECORDED TOWN EASEMENT UNLESS A REVOCABLE LICENSE IS APPROVED BY THE TOWN AND THE STRUCTURE WILL NOT INTERFERE WITH THE INTENDED USE OF THE EASEMENT.
- ANY STRUCTURES PLACED IN THE EASEMENT INCLUDING BUT NOT LIMITED TO PAVING, FENCING, RETAINING WALLS AND LANDSCAPING SHALL BE REMOVED AND REPLACED BY THE OWNER UPON THE REQUEST OF THE UTILITIES DEPARTMENT OR PRIVATE UTILITY COMPANY SO THAT MAINTENANCE MAY BE PERFORMED. THE OWNER OF THE LAND SHALL AGREE TO HOLD THE TOWN AND/OR PRIVATE UTILITY COMPANY HARMLESS FOR ANY LOSS OF PROPERTY OR LANDSCAPING AND IRRIGATION REMOVED FROM THE EASEMENT OR DAMAGED DUE TO MAINTENANCE ACTIVITIES AND ALL ASSOCIATED COSTS.

TOWN SDP GENERAL NOTES (FIRE NOTES)

- IF FIRE APPARATUS ACCESS ROADS OR WATER SUPPLY FOR FIRE PROTECTION IS REQUIRED TO BE INSTALLED, SUCH PROTECTION SHALL BE INSTALLED AND MADE SERVICEABLE PRIOR TO VERTICAL CONSTRUCTION.
- FIRE HYDRANT(S) ARE REQUIRED TO BE INSTALLED AND MADE SERVICEABLE PRIOR TO AND DURING THE TIME OF CONSTRUCTION.
- IT IS THE RESPONSIBILITY OF THE PROPERTY OWNER TO MAINTAIN DRIVE LANES FOR EMERGENCY VEHICLE INGRESS AND EGRESS, INCLUDING SNOW REMOVAL.
- ALL EMERGENCY ACCESS ROADS, EMERGENCY ACCESS GATES AND SIGNAGE SHALL COMPLY WITH THE TOWN OF CASTLE ROCK FIRE DEPARTMENT REQUIREMENTS AND SHALL BE MAINTAINED BY METROPOLITAN DISTRICT, HOMEOWNERS ASSOCIATION, OR OTHER PROPERTY MANAGEMENT ENTITY.
- APPROVED FIRE APPARATUS ACCESS ROADS SHALL BE PROVIDED FOR EVERY FACILITY, BUILDING OR PORTION OF A BUILDING CONSTRUCTED OR MOVED INTO, OR WITHIN THE JURISDICTION. THE FIRE APPARATUS ACCESS ROAD SHALL EXTEND TO WITHIN 150 FEET OF ALL PORTIONS OF THE FACILITY AND ALL PORTIONS OF THE EXTERIOR WALLS OF THE FIRST STORY OF THE BUILDING AS MEASURED BY AN APPROVED ROUTE AROUND THE EXTERIOR OF THE BUILDING OR FACILITY.
- DEAD-END FIRE ACCESS ROADS IN EXCESS OF 150 FEET SHALL PROVIDE AN APPROVED AREA FOR TURNING AROUND FIRE APPARATUS.
- FIRE APPARATUS ACCESS ROADS SHALL HAVE AN UNOBSTRUCTED WIDTH OF NOT LESS THAN 20 FEET, EXCLUSIVE OF SHOULDERS, EXCEPT FOR APPROVED TURNING GATES AND AN UNOBSTRUCTED VERTICAL CLEARANCE OF NOT LESS THAN 13 FEET, 6 INCHES.
- FIRE APPARATUS ACCESS ROADS SHALL BE DESIGNED AND MAINTAINED TO SUPPORT THE IMPOSED LOADS OF FIRE APPARATUS WEIGHING AT LEAST 88,000 POUNDS, AND SHALL BE SURFACED SO AS TO PROVIDE ALL-WEATHER DRIVING CAPABILITIES. THE TERM "ALL-WEATHER DRIVING CAPABILITIES" HAS BEEN INTERPRETED TO MEAN EITHER CONCRETE OR ASPHALT, OR OTHER APPROVED DRIVING SURFACE DESIGNED BY AN ENGINEER AND APPROVED BY THE FIRE DEPARTMENT.
- "NO PARKING FIRE LANE" SIGNS ARE REQUIRED IN AREAS THAT MEET THE FOLLOWING CRITERIA AND IN AREAS DESIGNATED BY THE CASTLE ROCK FIRE DEPARTMENT. SIGNS SHALL BE POSTED ON BOTH SIDES OF FIRE ACCESS ROADWAYS, PUBLIC OR PRIVATE ROADWAYS AND DRIVEWAYS LESS THAN 26 FEET WIDE. SIGNS SHALL BE POSTED ON ONE SIDE ONLY OF FIRE ACCESS ROADWAYS, PUBLIC OR PRIVATE ROADWAYS OR DRIVEWAYS BETWEEN 26 FEET WIDE AND 32 FEET WIDE. NO SIGNAGE IS REQUIRED FOR FIRE ACCESS ROADWAYS, PUBLIC OR PRIVATE ROADWAYS OR DRIVEWAYS GREATER THAN OR EQUAL TO 32 FEET WIDE.
- "FIRE LANE NO PARKING" CURB MARKING AND DESIGNATED LANES SHALL BE ACCOMPANIED WITH CURB MARKINGS IN A WEATHER RESISTANT RED PAINT. REFLECTIVE PAINT MAY BE USED FOR HIGHER VISIBILITY. CURBING SHALL BE LABELED, "NO PARKING -FIRE LANE" IN ALL UPPER CASE LETTERS. LETTERING SHALL BE NO LESS THAN THREE (3") INCHES HIGH WITH WHITE LETTERING ON A RED BACK GROUND AND PLACED ON THE FACE AND TOP OF THE CURB. LETTERING SHALL BE LOCATED NO MORE THAN FIFTY (50') APART AND WITHIN FIVE FEET OF THE BEGINNING AND END OF ANY FIRE LANE.
- THE DEVELOPER UNDERSTANDS THAT AS THE PROJECT DEVELOPS THERE MAY BE FIRE AND LIFE SAFETY PROVISIONS OF THE TOWN OF CASTLE ROCK ADOPTED INTERNATIONAL FIRE CODE (IFC) OR COMMUNITY WILDFIRE PROTECTION PLAN (CWPP) THAT MAY ARISE, AND WERE NOT CLEARLY VISIBLE DURING THE INITIAL REVIEWS, BUT MAY REQUIRE CORRECTIVE ACTION. THESE ITEMS MAY INCLUDE, BUT ARE NOT LIMITED TO: FIRE FLOW REQUIREMENTS, FIRE HYDRANT PLACEMENT, ACCESS, ETC.

FLOODPLAIN NOTE

BY SCALED MAP LOCATION AND GRAPHIC PLOTTING ONLY, THIS PROPERTY LIES IN ZONE X OF THE FLOOD INSURANCE RATE MAP, COMMUNITY PANEL NUMBER 08035C0186G AND DATED MARCH 16, 2016 - SUBJECT PROPERTY IS NOT IN A SPECIAL FLOOD HAZARD AREA.

LEGAL DESCRIPTION

LOT 3A, CASTLETON CENTER, FILING NO. 2, 2ND AMENDMENT, AS DESCRIBED IN LOT LINE VACATION APPROVAL CERTIFICATE RECORDED NOVEMBER 26, 2001 IN BOOK 2189 AT PAGE 2159, COUNTY OF DOUGLAS, STATE OF COLORADO

BENCHMARK AND BASIS OF BEARINGS STATEMENT


BEARINGS SHOWN HEREON ARE BASED UPON THE WEST LINE OF LOT 3A, CASTLETON CENTER FILING NO. 2, 2ND AMENDMENT, WHICH BEARS N00°09'06"E BETWEEN THE MONUMENTS SHOWN HEREON, COUNTY OF DOUGLAS BENCH MARK "257" LOCATED AT 2 MILES NORTH FROM THE DENVER AND RIO GRANDE WESTERN RAILROAD STATION, 0.5 MILES SOUTH OF MILEPOST 30.

ELEVATION = 6118.70 FEET (NAVD 1988)

SITE DEVELOPMENT PLAN
CASTLETON HEIGHTS

LOT 3A, CASTLETON CENTER FILING NO. 2, AMENDMENT NO. 2 PER
LOT LINE VACATION APPROVAL CERTIFICATE #01112674

LOCATED IN THE SOUTHEAST QUARTER OF SECTION 27, TOWNSHIP 7 SOUTH, RANGE 67 WEST OF THE 6TH P.M.
TOWN OF CASTLE ROCK, COUNTY OF DOUGLAS STATE OF COLORADO

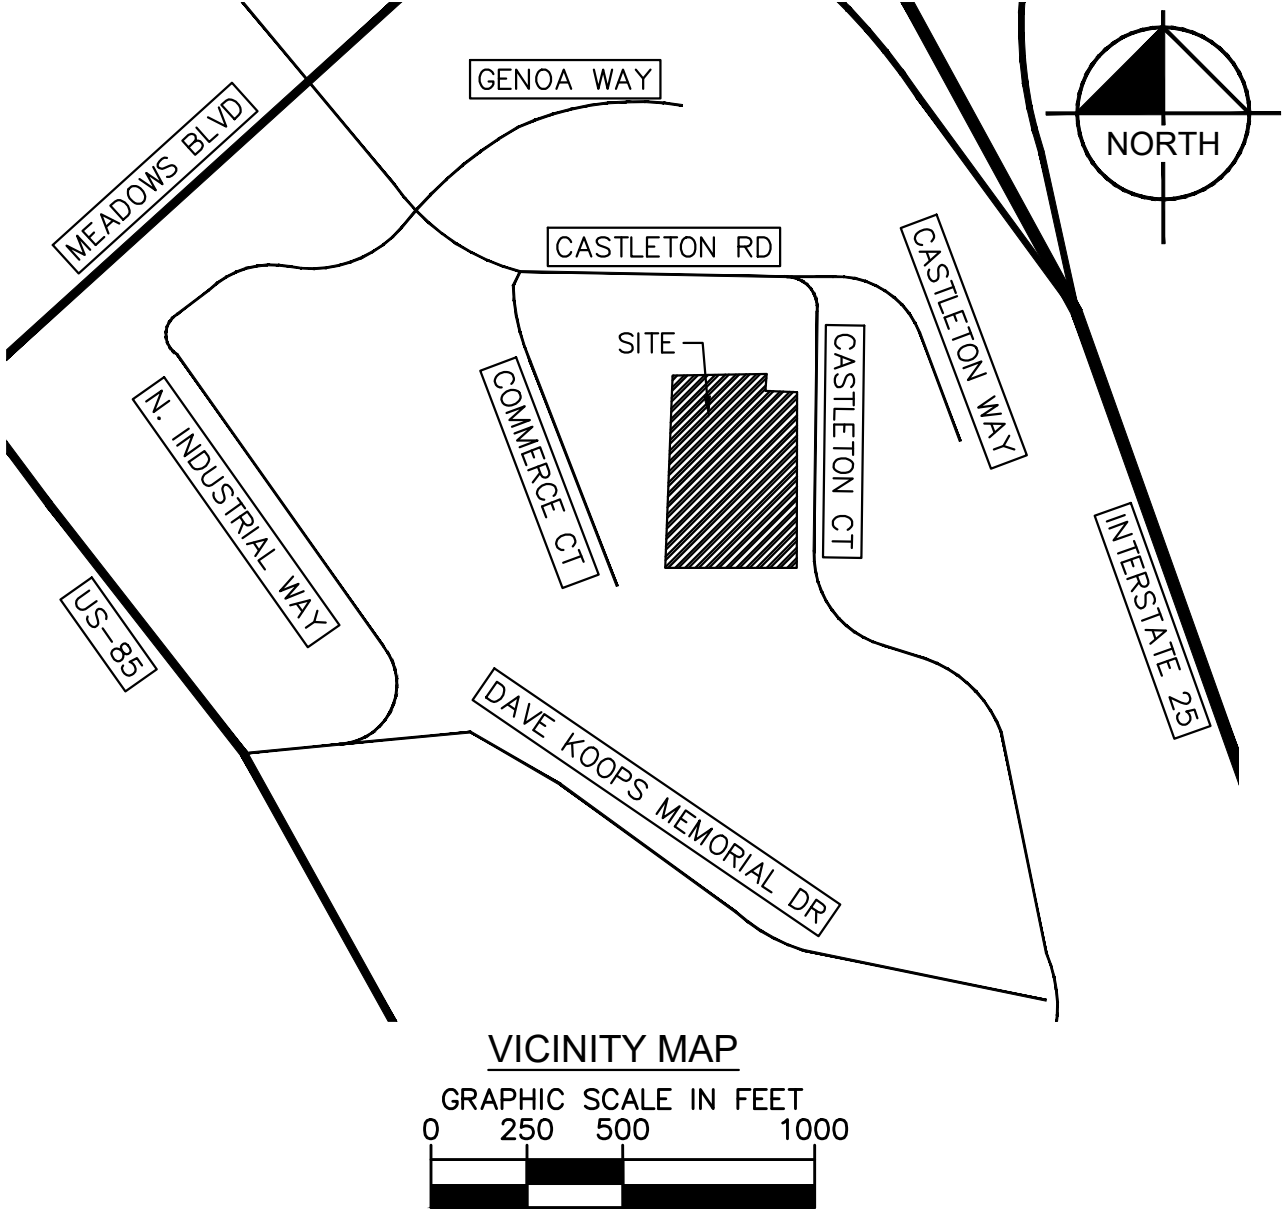

PURPOSE STATEMENT

THE PURPOSE OF THIS SDP IS FOR THE DEVELOPMENT OF A MULTIFAMILY RESIDENTIAL BUILDING WITH ASSOCIATED SITE IMPROVEMENTS ON THE PROPERTY.

ZONING COMPARISON TABLE

Zoning Comparison		
Zoning	B-Business	
Use Area	Multi-Family - USBR Use By Special Review	
Lot, Block	3A	
Lot Size SF/Acre	135,696 SF 3.11 Acres	
	Required	Provided
Use	Multi-Family	
Maximum Building Coverage	35%	15%
Total Gross Floor Area	N/A	20,424
Minimum Front Yard Setback	15 FT	35.0 FT
Minimum Rear Yard Setback	Zero (0) FT	191.8 FT
Minimum Side Yard Setback	Zero (0) FT	37.9, 99.0 FT
Maximum Building Height	35 FT/ 50 FT By Special Review	41'-11"
Minimum Parking (Including ADA)	160	163
ADA Parking	6 (1 Van)	11 (2 Van)

SITE UTILIZATION TABLE

Site Utilization		
	S.F.	% of Total
Building Coverage	20,424 SF	15%
Parking Coverage	50,697 SF	37%
Landscape/ Open Space Coverage	56,191 SF	41%
Sidewalk/Misc Hardscape Area	8,384 SF	7%
TOTAL SITE AREA	135,696 SF	100%

SHEET INDEX

SHEET NUMBER	SHEET TITLE
1	COVER SHEET
2	SITE PLAN
3	GENERAL GRADING PLAN
4	GENERAL UTILITIES PLAN
5	FIRE ACCESS PLAN
6	FIRE ACCESS DETAILS
7	LANDSCAPE PLAN
8	LANDSCAPE SPECIFICATIONS
9	IRRIGATION PLAN
10	IRRIGATION DETAILS
11	PHOTOMETRIC PLAN
12	PHOTOMETRIC DETAILS
13	BUILDING COLORED ELEVATIONS
14	BUILDING COLORED ELEVATIONS
15	3D VIEWS
16	3D VIEWS
17	3D VIEWS

SURVEYOR'S CERTIFICATE

I, JOSE A. LUGO, A REGISTERED PROFESSIONAL LAND SURVEYOR IN THE STATE OF COLORADO, DO HEREBY CERTIFY THAT THE SURVEY AND LEGAL DESCRIPTION REPRESENTED BY THIS SITE DEVELOPMENT PLAN WAS MADE UNDER MY SUPERVISION AND THE MONUMENTS SHOWN THEREON ACTUALLY EXIST AND THIS SITE DEVELOPMENT PLAN ACCURATELY REPRESENTS THAT SURVEY.

JOSE A. LUGO, PLS NO. 38081
COLORADO LICENSED PROFESSIONAL LAND SURVEYOR
FOR AND ON BEHALF OF ALTURA LAND CONSULTANTS, LLC

CIVIL ENGINEER'S STATEMENT

I, BRYCE CHRISTENSEN, BEING A REGISTERED PROFESSIONAL ENGINEER IN THE STATE OF COLORADO, HEREBY ATTEST THAT ALL GRADING, UTILITY AND DRAINAGE IMPROVEMENTS IDENTIFIED ON THIS SITE DEVELOPMENT PLAN HAVE BEEN DESIGNATED AND ENGINEERED IN CONFORMANCE WITH ALL TOWN OF CASTLE ROCK PUBLIC WORKS CONSTRUCTION STANDARDS.

FOR AND ON BEHALF OF KIMLEY-HORN AND ASSOCIATES, INC.

REGISTERED PROFESSIONAL ENGINEER DATE
BRYCE CHRISTENSEN, PE CO

OWNERSHIP CERTIFICATE

THE UNDERSIGNED ARE ALL THE OWNERS OF CERTAIN LANDS IN THE TOWN OF CASTLE ROCK, COUNTY OF DOUGLAS AND STATE OF COLORADO DESCRIBED HEREIN.

(NAME OF OWNER)
SIGNED THIS _____ DAY OF _____, 20____

NOTARY BLOCK

SUBSCRIBED AND SWORN TO BEFORE ME THIS _____ DAY OF _____
20____ BY _____

WITNESS MY HAND AND OFFICIAL SEAL.

NOTARY PUBLIC
MY COMMISSION EXPIRES: _____

LIENHOLDER SUBORDINATION CERTIFICATE

THE UNDERSIGNED ARE ALL THE MORTGAGES AND LIENHOLDERS OF CERTAIN LANDS IN THE TOWN OF CASTLE ROCK, COUNTY OF DOUGLAS AND STATE OF COLORADO DESCRIBED HEREON. THE UNDERSIGNED BENEFICIARY OF THE LIEN CREATED BY THE INSTRUMENT RECORDED ON _____ AT RECEPTION NO. _____ DOUGLAS COUNTY, COLORADO, SUBORDINATES THE SUBJECT LIEN TO THE TERMS, CONDITIONS AND RESTRICTIONS OF THIS DOCUMENT.

(NAME OF MORTGAGEE)
SIGNED THIS _____ DAY OF _____, 20____

NOTARY BLOCK

SUBSCRIBED AND SWORN TO BEFORE ME THIS _____ DAY OF _____
20____ BY _____

WITNESS MY HAND AND OFFICIAL SEAL.

NOTARY PUBLIC
MY COMMISSION EXPIRES: _____

TITLE CERTIFICATION

I, _____, AN AUTHORIZED REPRESENTATIVE OF _____, A TITLE INSURANCE COMPANY LICENSED TO DO BUSINESS IN THE STATE OF COLORADO, HAVE MADE AN EXAMINATION OF THE PUBLIC RECORDS AND STATE THAT ALL OWNERS, MORTGAGEES AND LIENHOLDERS OF THE PROPERTY ARE LISTED IN THE CERTIFICATE OF OWNERSHIP AND LIENHOLDERS SUBORDINATION CERTIFICATE.

AUTHORIZED REPRESENTATIVE
TITLE COMPANY
SIGNED THIS _____ DAY OF _____, 20____

NOTARY BLOCK

SUBSCRIBED AND SWORN TO BEFORE ME THIS _____ DAY OF _____
20____ BY _____ AS AN AUTHORIZED REPRESENTATIVE

OF _____
WITNESS MY HAND AND OFFICIAL SEAL.
NOTARY PUBLIC
MY COMMISSION EXPIRES: _____

STATEMENT OF TOWN APPROVAL AND ACCEPTANCE

ON BEHALF OF THE TOWN COUNCIL OF THE TOWN OF CASTLE ROCK, COLORADO, I HEREBY CERTIFY THAT THIS SITE DEVELOPMENT PLAN WAS APPROVED IN ACCORDANCE WITH ALL APPLICABLE REGULATIONS AND THAT THE DEDICATIONS ON THIS PLAT ARE HEREBY ACCEPTED BY THE TOWN OF CASTLE ROCK.

TOWN MANAGER
ATTEST:

TOWN CLERK

DOUGLAS COUNTY CLERK AND RECORDER CERTIFICATE

THIS SITE DEVELOPMENT PLAN WAS FILED FOR RECORD IN THE OFFICE OF THE COUNTY CLERK AND RECORDER OF DOUGLAS COUNTY AT _____ ON THE _____ DAY OF _____, 20____, AT RECEPTION NO. _____

DOUGLAS COUNTY CLERK AND RECORDER
BY: _____
DEPUTY

3161 N Castleton CT, Castle Rock CO 80104
CASTLETON HEIGHTS 1/17/2025

OWNER | TWG Development, LLC
1301 E. Washington Street, Suite 100
Indianapolis, IN 46202



TWG
DEVELOPMENT, LLC



CONSULTANT | STUDIO | Architect Designer
3575 Ringsby Court 300A - Denver, CO - 80216


Kimley»Horn

CONSULTANT | KIMLEY-HORN | Civil Engineer
6200 South Syracuse Way, Suite 300 - Greenwood
Village, CO - 80111


COVER SHEET
1 OF 17

K:\DEN_Civil\196273005_TWG - Castle Rock_CO\CADD\PlanSheets\196273004_SP.dwg Offchiss: Cody 1/20/2025 2:42 PM
THIS DOCUMENT, TOGETHER WITH THE CONCEPTS & DESIGN PRESENTED HEREIN, AS AN INSTRUMENT OF SERVICE, IS INTENDED ONLY FOR THE SPECIFIC PURPOSE AND CLIENT FOR WHICH IT WAS PREPARED. REUSE OF & IMPROPER RELIANCE ON THIS DOCUMENT WITHOUT WRITTEN AUTHORIZATION & ADAPTATION BY NCU & KIMLEY-HORN & ASSOCIATES, INC. SHALL BE WITHOUT LIABILITY TO NCU & KIMLEY-HORN & ASSOCIATES, INC.

SITE DEVELOPMENT PLAN
CASTLETON HEIGHTS
LOT 3A, CASTLETON CENTER FILING NO. 2, AMENDMENT NO. 2 PER
LOT LINE VACATION APPROVAL CERTIFICATE #01112674
LOCATED IN THE SOUTHEAST QUARTER OF SECTION 27, TOWNSHIP 7 SOUTH, RANGE 67 WEST OF THE 6TH P.M.
TOWN OF CASTLE ROCK, COUNTY OF DOUGLAS STATE OF COLORADO




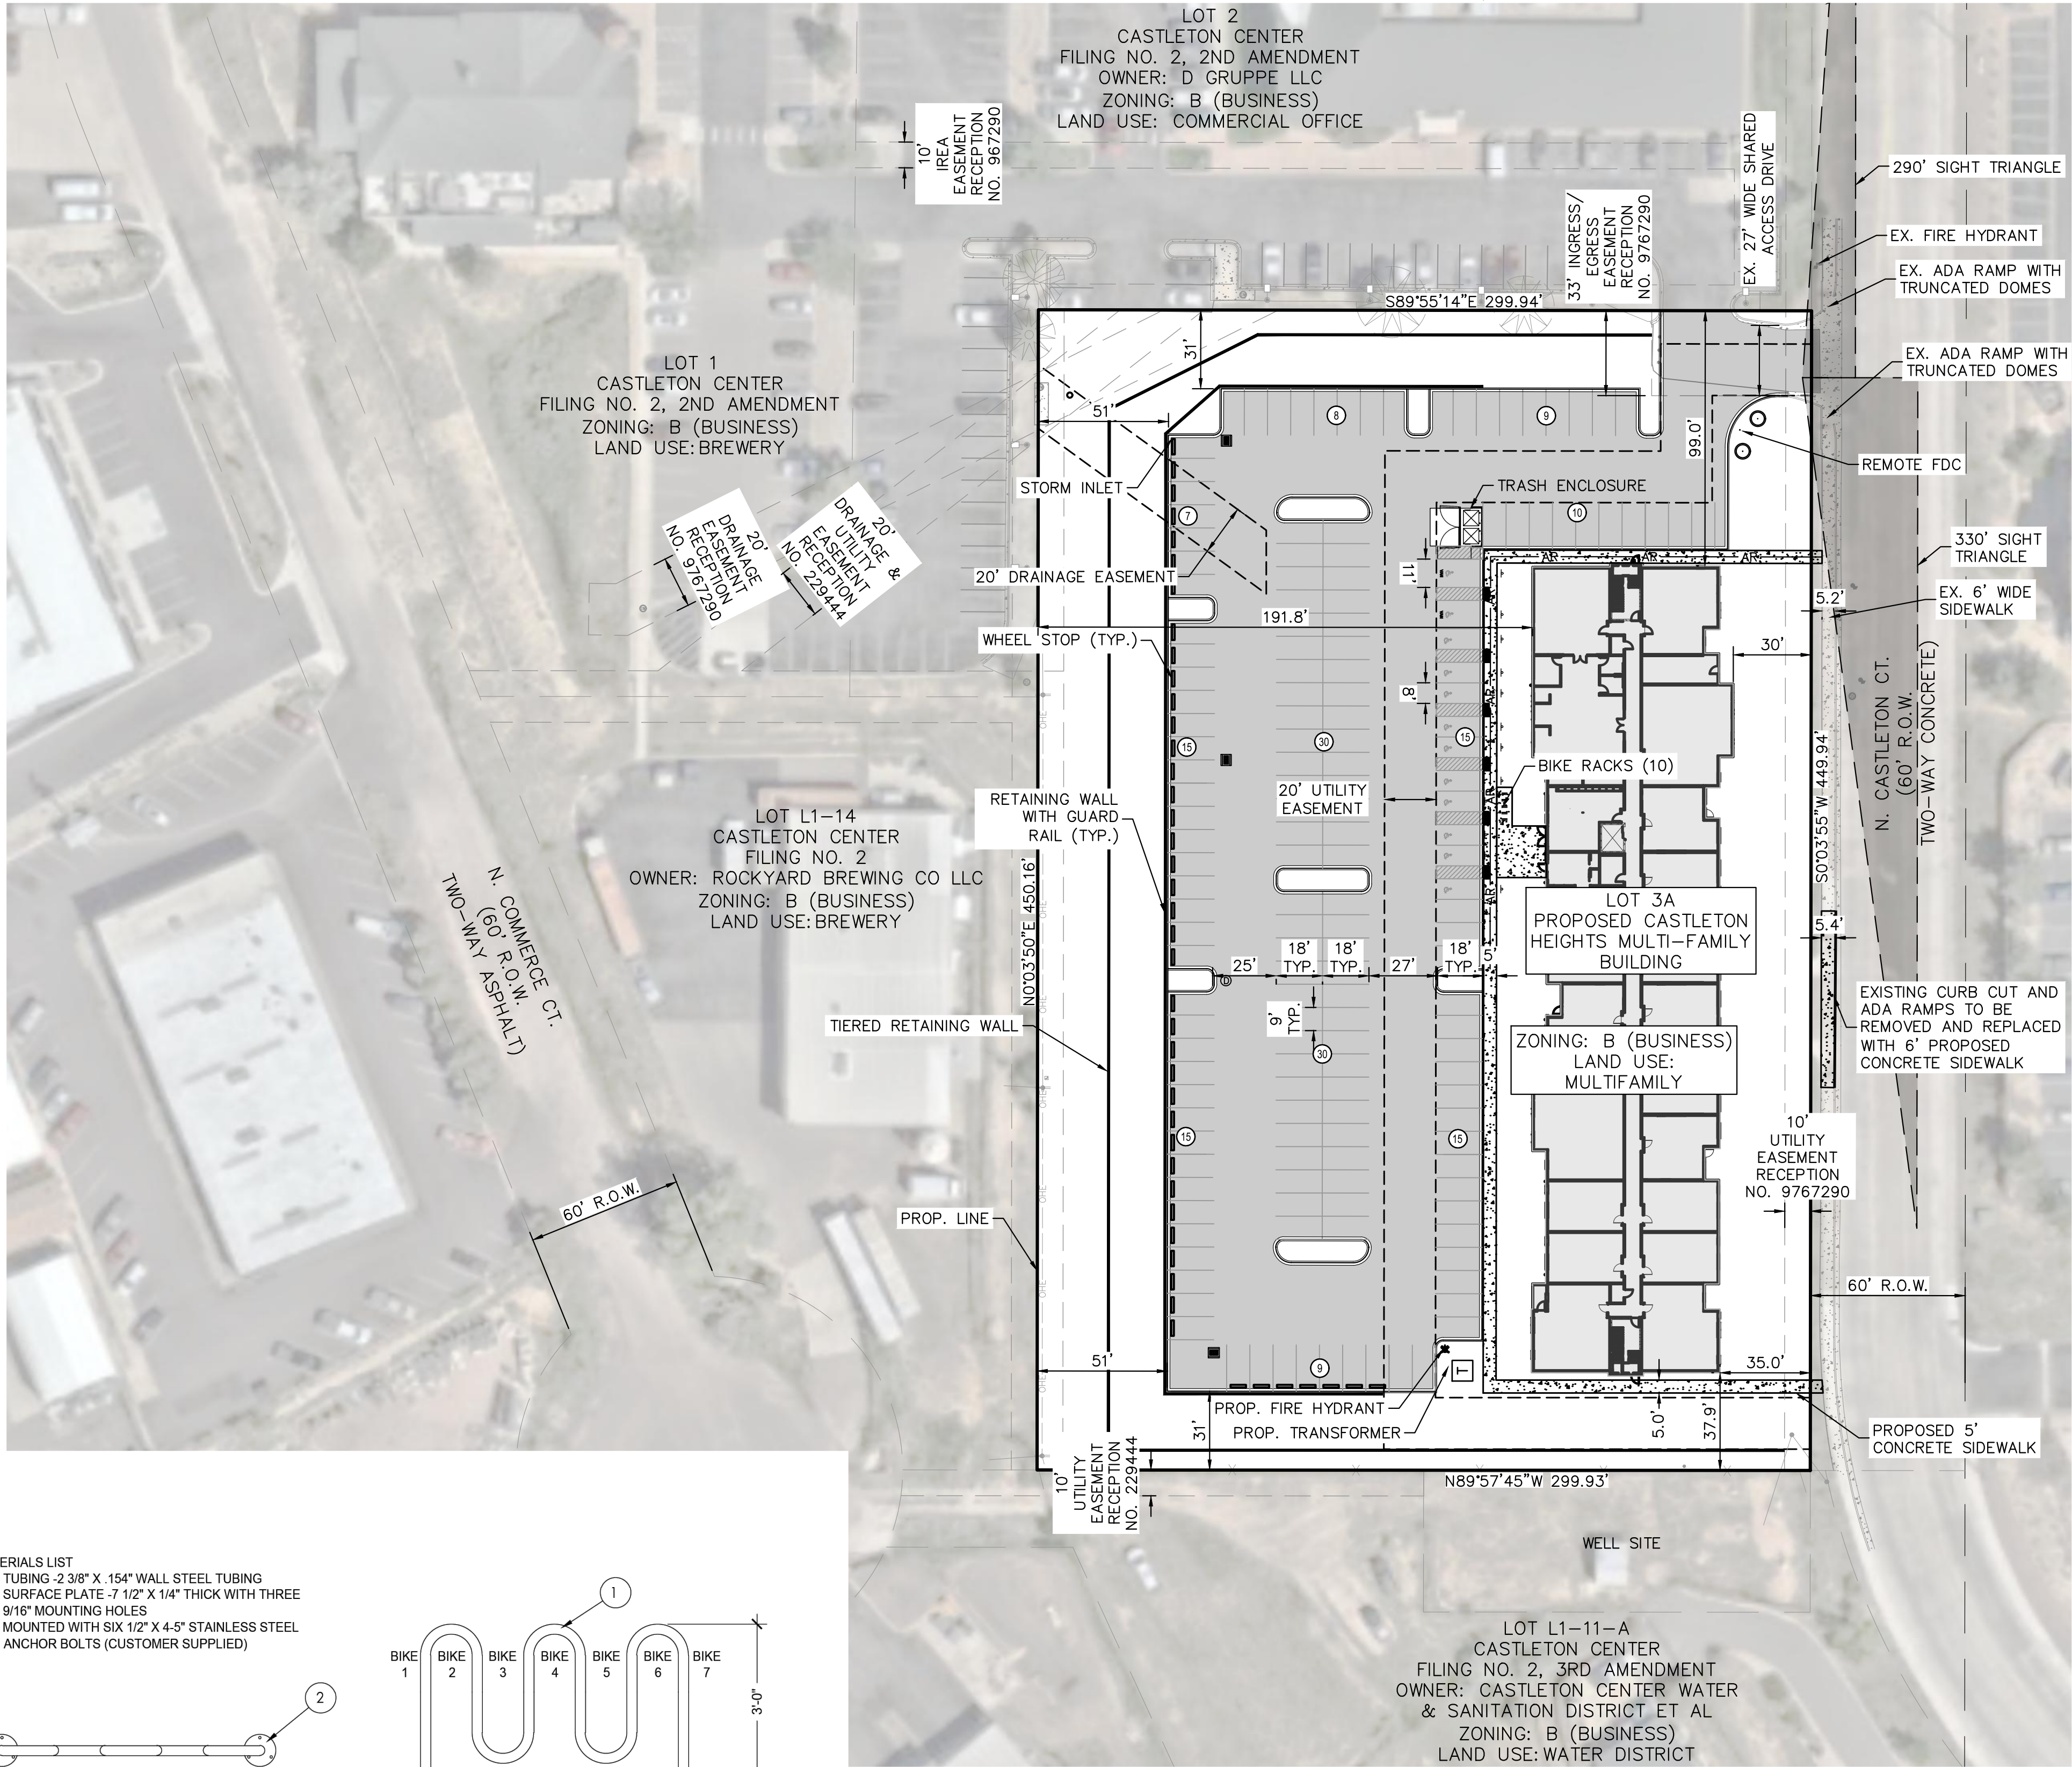


- LEGEND:
- PROPERTY LINE
 - EXISTING EASEMENT
 - PROPOSED EASEMENT
 - R.O.W.
 - PROPOSED CURB AND GUTTER
 - PROPOSED PARKING STRIPING
 - # OF PROPOSED PARKING SPACES
 - PROPOSED CONCRETE PAVEMENT
 - PROPOSED LANDSCAPE AREA
 - PROPOSED ASPHALT
 - PROPOSED RETAINING WALL
 - STORM INLET
 - STORM MANHOLE
 - SEWER MANHOLE
 - FDC
 - HYDRANT

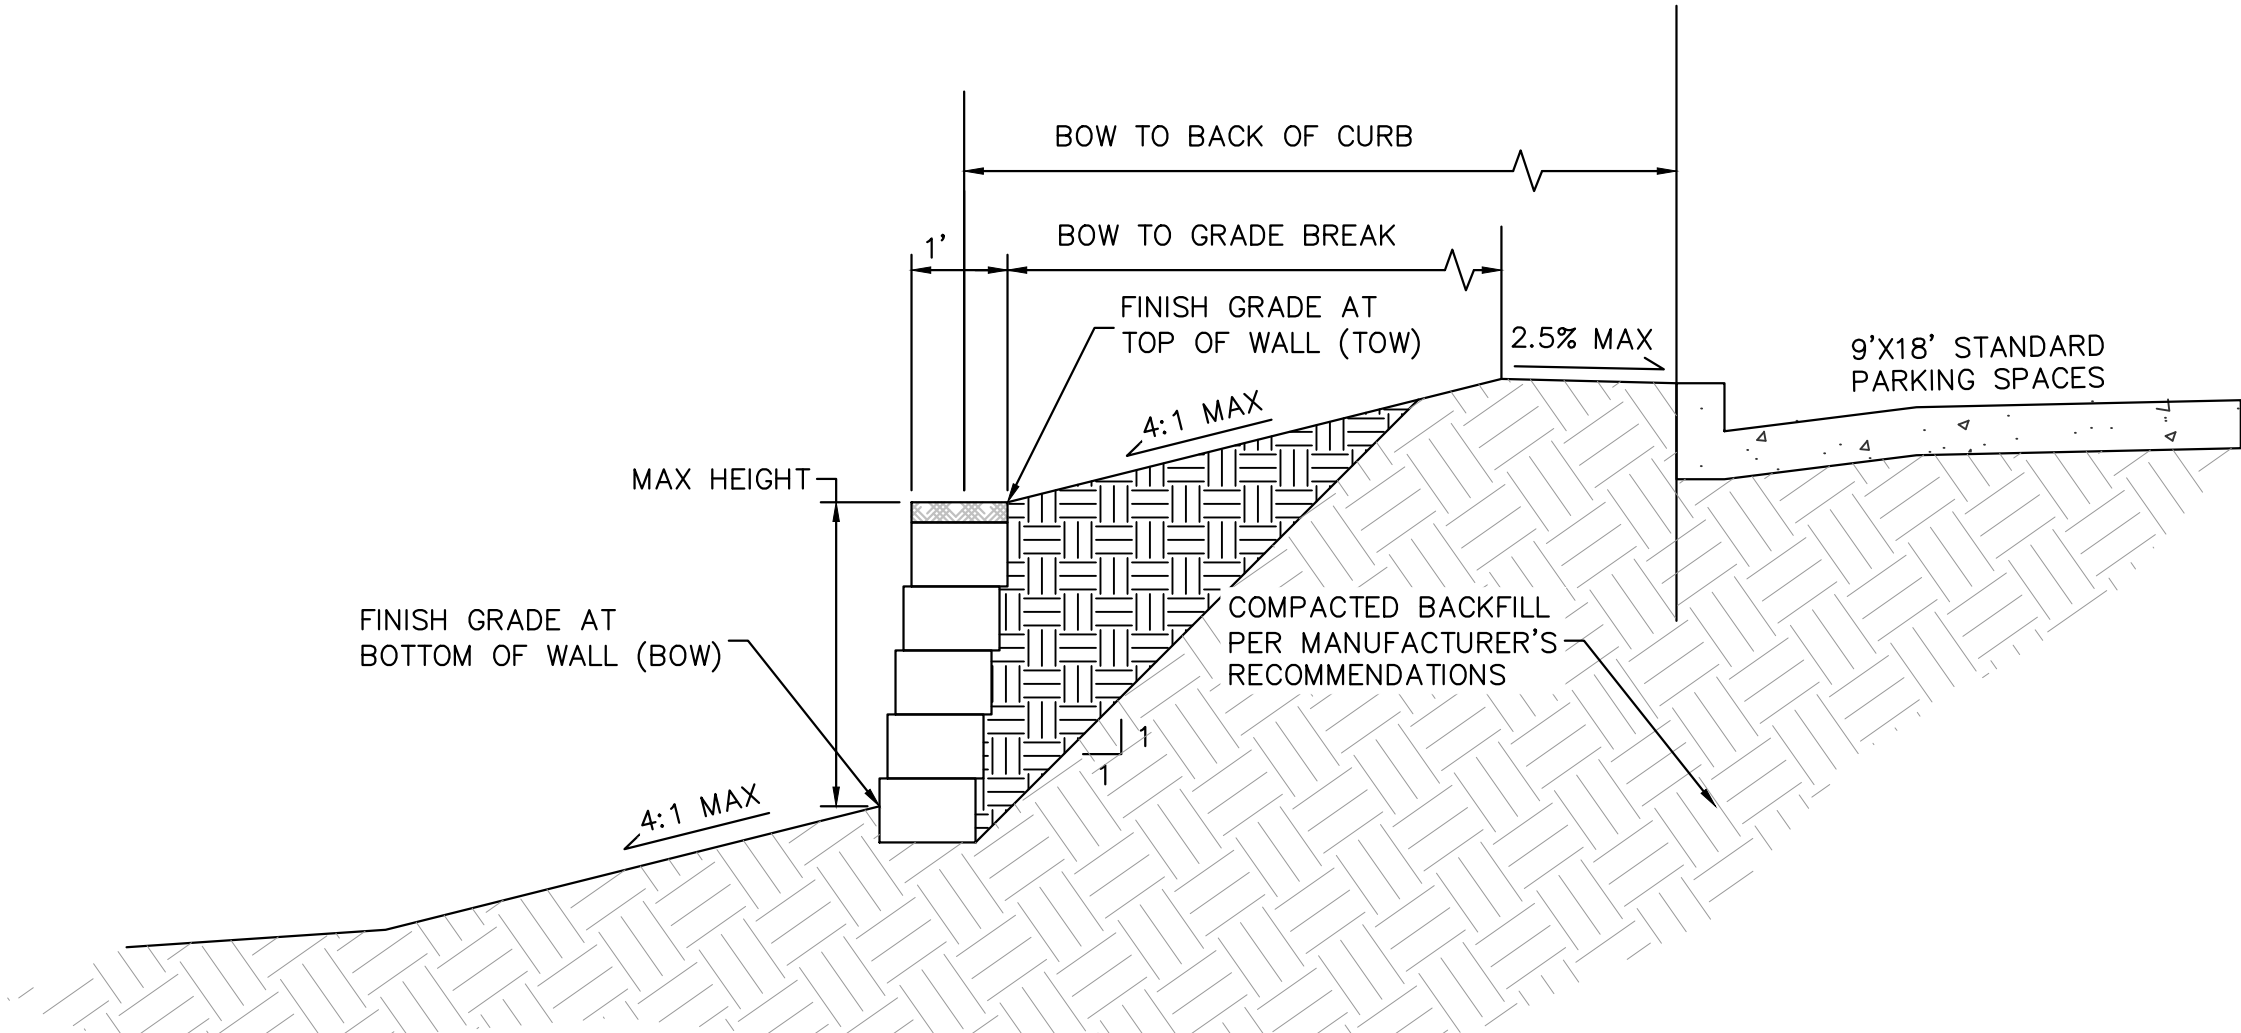

- RETAINING WALL NOTES:
- WALL SCHEMATIC PROVIDED FOR REFERENCE ONLY. NOT TO BE USED FOR CONSTRUCTION OF RETAINING WALLS OR PLACEMENT OF SELECT FILL MATERIAL. REFERENCE GEOTECHNICAL REPORT AND SITE SPECIFICATIONS FOR WALL DESIGN AND SELECT FILL PLACEMENT METHODS.
 - MSE BLOCK WALL TO BE KEYSTONE COMPAC COLOR GRAY, SPLIT FACE BLOCK FINISH

1 MSE RETAINING WALL DETAIL (N.T.S.)

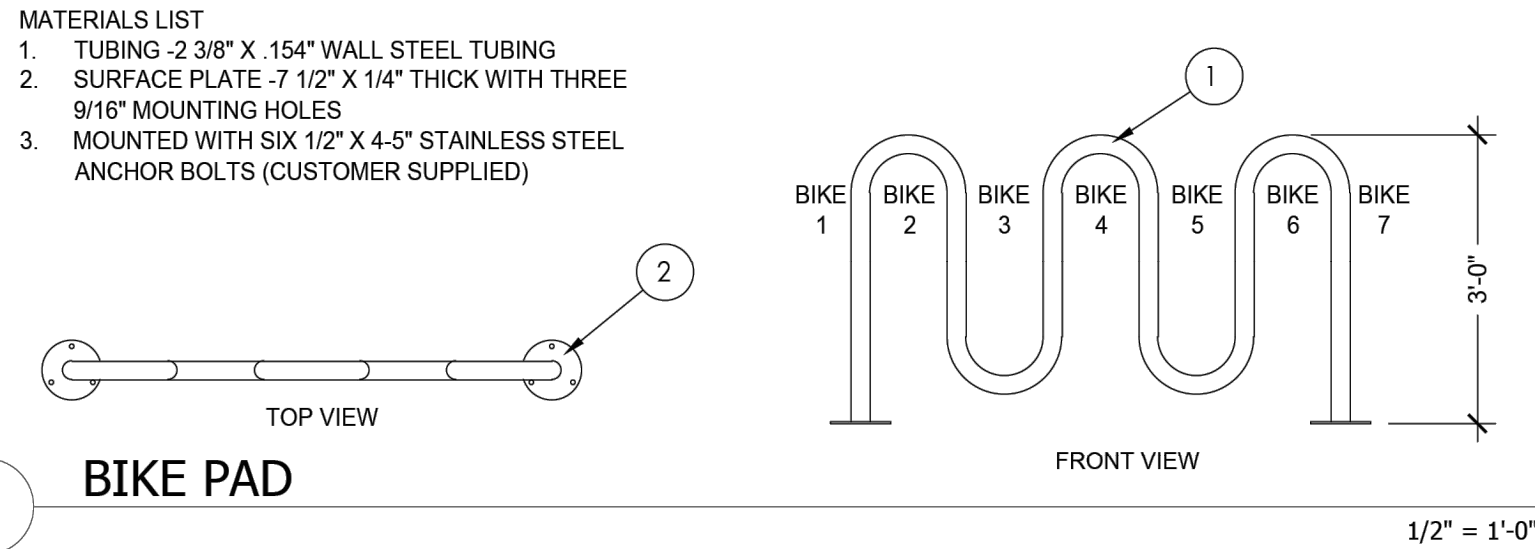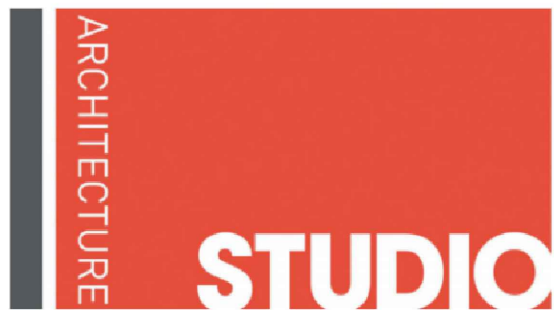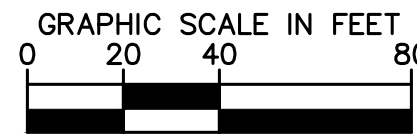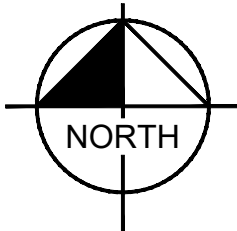

3161 N Castleton CT, Castle Rock CO 80104
CASTLETON HEIGHTS 1/17/2025

OWNER | TWG Development, LLC
1301 E. Washington Street, Suite 100
Indianapolis, IN 46202

CONSULTANT | STUDIO | Architect Designer
3575 Ringsby Court 300A - Denver, CO - 80216

Kimley»Horn

CONSULTANT | KIMLEY-HORN | Civil Engineer
6200 South Syracuse Way, Suite 300 - Greenwood
Village, CO - 80111

SITE PLAN
2 OF 17

K:\DEN_Civil\196273005_TWG - Castle Rock CO CADD\PlanSheets\196273004_GD.dwg Offchiss: Cody 1/20/2025 2:42 PM
THIS DOCUMENT, TOGETHER WITH THE CONCEPTS & DESIGN PRESENTED HEREIN, AS AN INSTRUMENT OF SERVICE, IS INTENDED ONLY FOR THE SPECIFIC PURPOSE AND CLIENT FOR WHICH IT WAS PREPARED. REUSE OF & IMPROPER RELIANCE ON THIS DOCUMENT WITHOUT WRITTEN AUTHORIZATION & ADAPTATION BY NCD & KIMLEY-HORN & ASSOCIATES, INC. SHALL BE WITHOUT LIABILITY TO NCD & KIMLEY-HORN & ASSOCIATES, INC.


SITE DEVELOPMENT PLAN
CASTLETON HEIGHTS
LOT 3A, CASTLETON CENTER FILING NO. 2, AMENDMENT NO. 2 PER
LOT LINE VACATION APPROVAL CERTIFICATE #01112674
LOCATED IN THE SOUTHEAST QUARTER OF SECTION 27, TOWNSHIP 7 SOUTH, RANGE 67 WEST OF THE 6TH P.M.
TOWN OF CASTLE ROCK, COUNTY OF DOUGLAS STATE OF COLORADO

LEGEND:

	PROPERTY LINE
	EXISTING EASEMENT
	PROPOSED EASEMENT
	R.O.W.
	PROPOSED SLOPE
	EXISTING SLOPE
	EXISTING CONTOUR
	PROPOSED CONTOUR
	PROPOSED WATER LINE
	PROPOSED STORM
	ACCESSIBLE ROUTE
	FLOW LINE
	FINISH GRADE
	MATCH EXISTING ELEVATION
	TOP BACK OF CURB
	STORM INLET
	STORM MANHOLE


EXISTING CORE OVERHEAD ELECTRIC FACILITIES.
GRADE MAY NOT CHANGE/RAISE WITH IN 20 FEET OF THE
EXISTOVERHEAD POWER LINE.
ANY GRADE CHANGE AFFECTS THE REQUIRED 18.5' NESC
GROUND CLEARANCE REQUIRMENTS.
NO FILL WITHIN 10 FEET OF THE EXISTING POLES.

KH: This line will be
undergrounded at the
Developer's expense with
notice to CORE provided
20-24 weeks prior to
construction

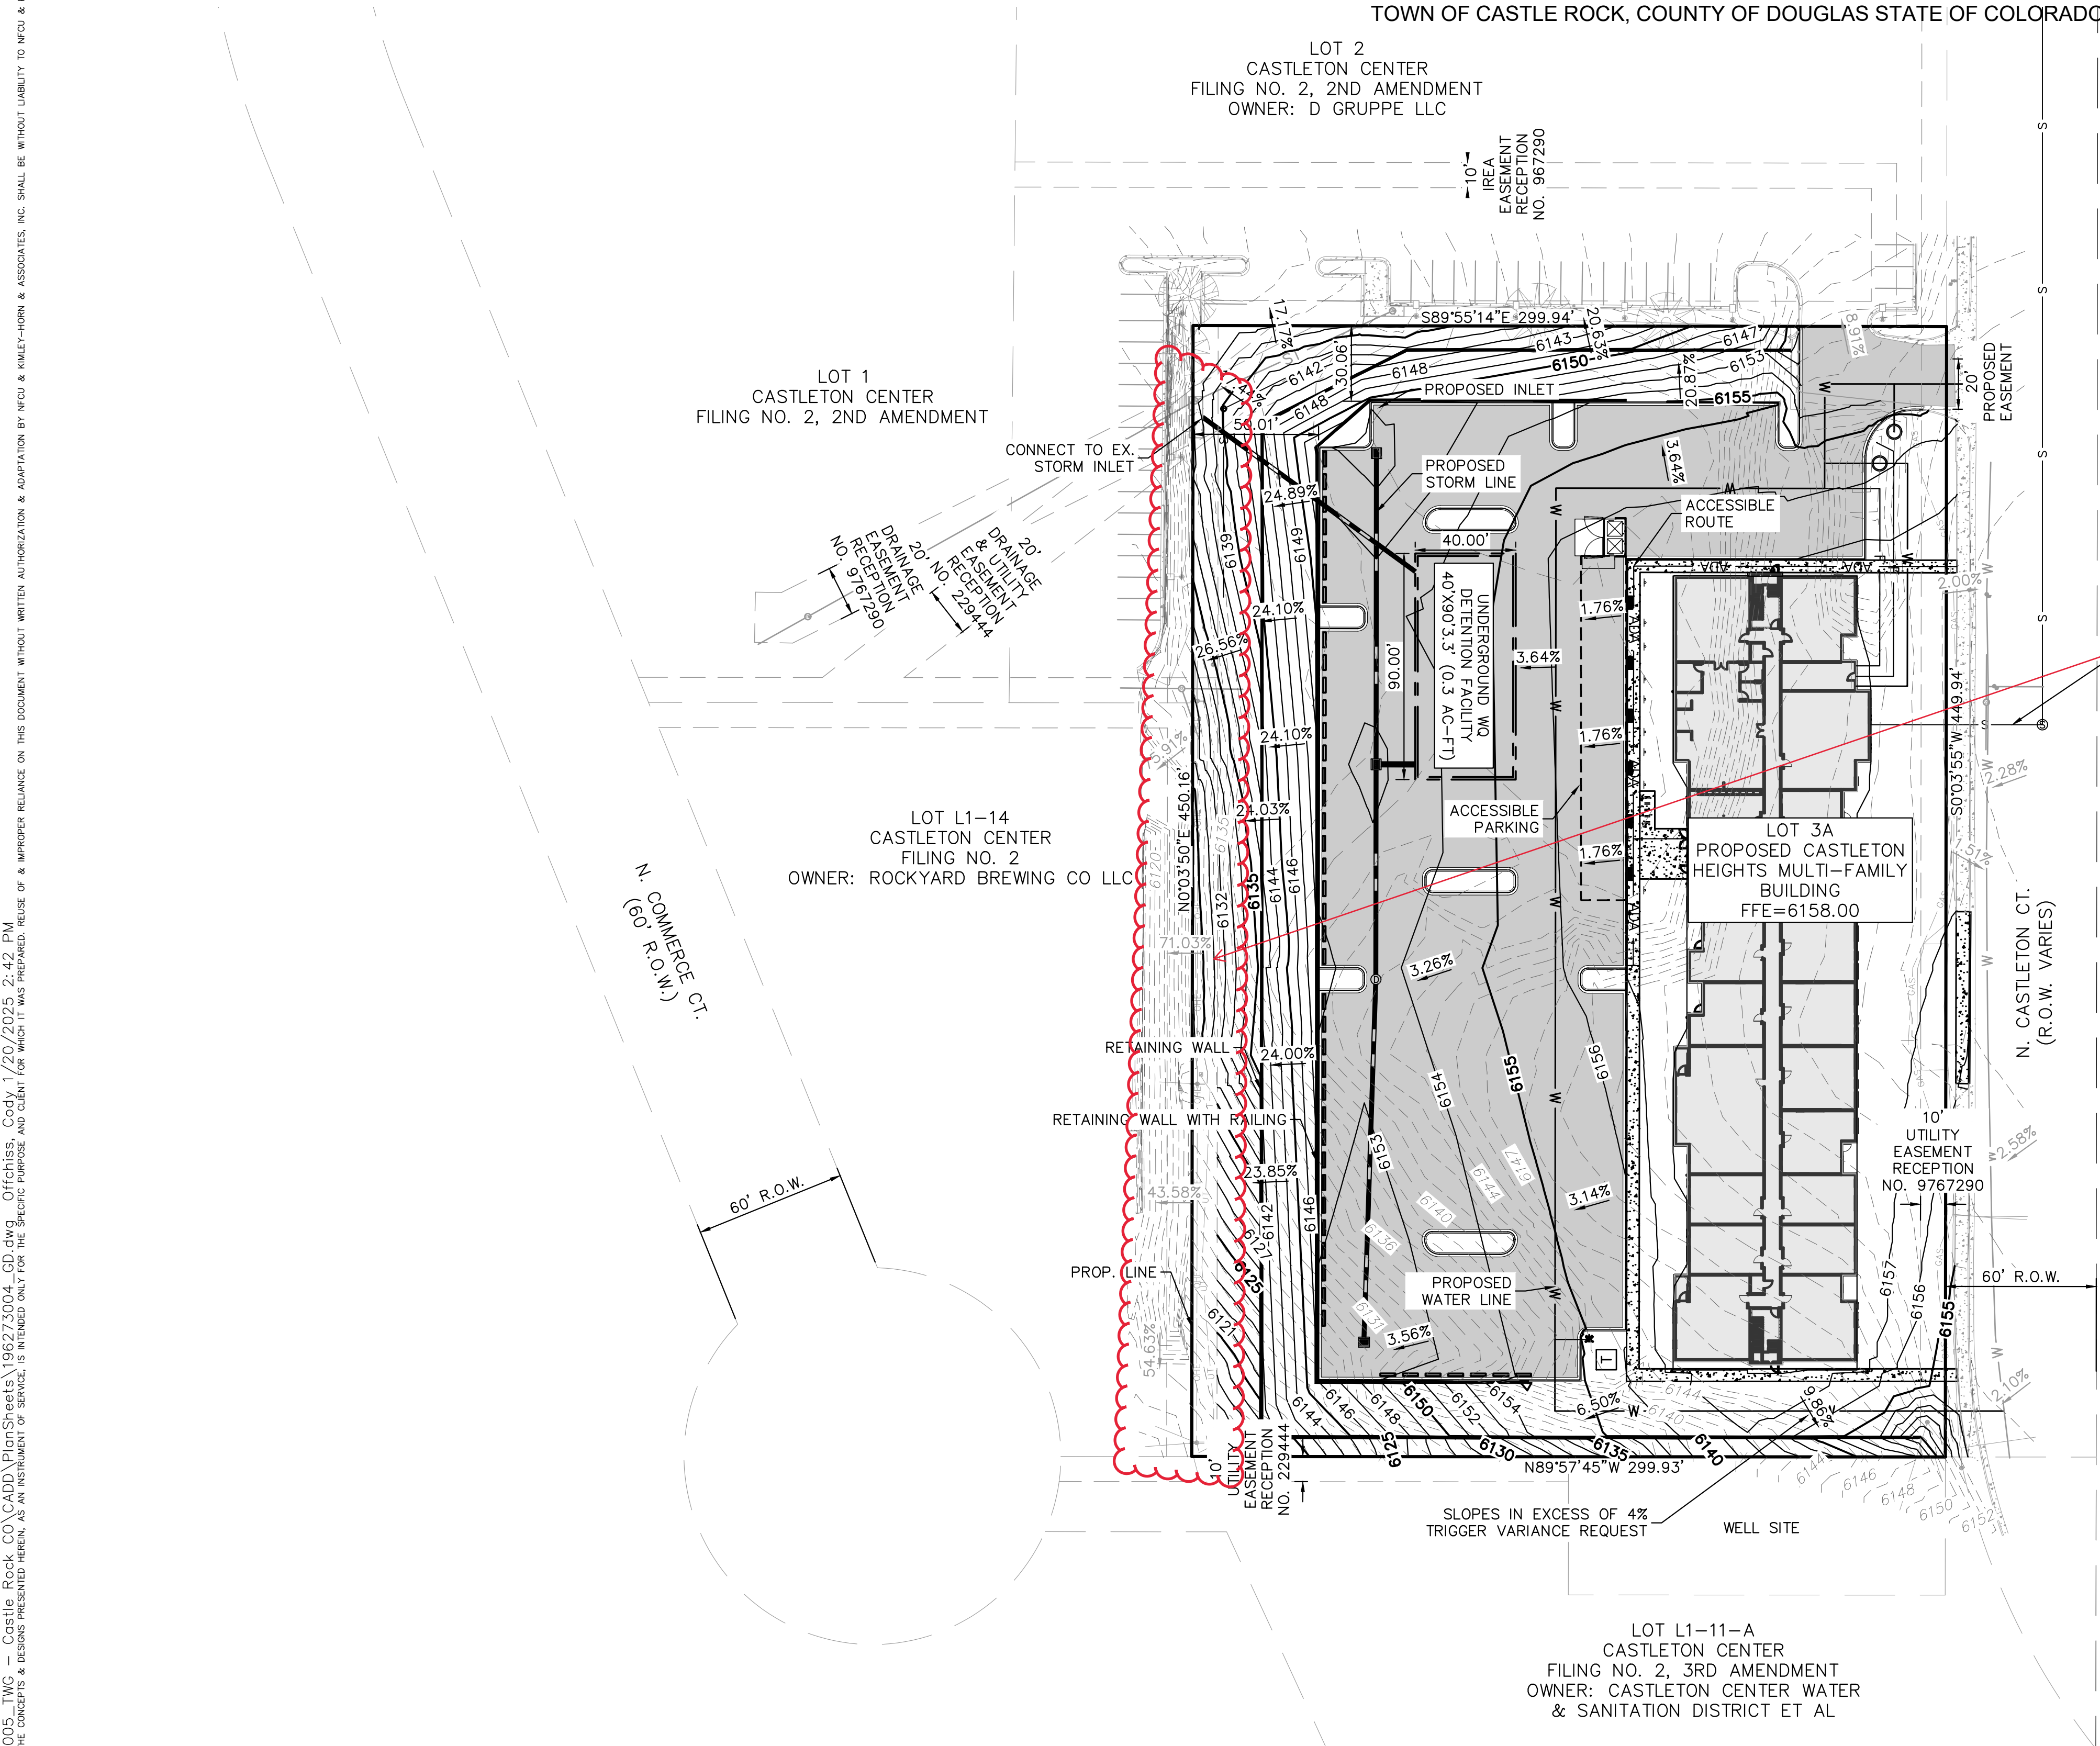

3161 N Castleton CT, Castle Rock CO 80104
CASTLETON HEIGHTS 1/17/2025

OWNER | **TWG Development, LLC**
1301 E. Washington Street, Suite 100
Indianapolis, IN 46202

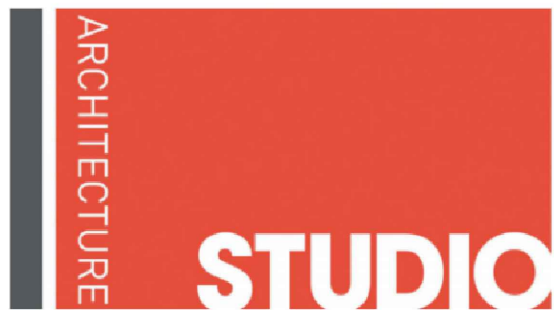

CONSULTANT | **STUDIO** | Architect Designer
3575 Ringsby Court 300A - Denver, CO - 80216


Kimley»Horn

CONSULTANT | **KIMLEY-HORN** | Civil Engineer
6200 South Syracuse Way, Suite 300 - Greenwood
Village, CO - 80111

GENERAL
GRADING PLAN
3 OF 17


k:\DEN_Civil\196273005_TWG - Castle Rock CO CADD\PlanSheets\196273004_LA.dwg, Offchiss, Cody, 1/20/2025 2:44 PM
THIS DOCUMENT, TOGETHER WITH THE CONCEPTS & DESIGN PRESENTED HEREIN, AS AN INSTRUMENT OF SERVICE, IS INTENDED ONLY FOR THE SPECIFIC PURPOSE AND CLIENT FOR WHICH IT WAS PREPARED. REUSE OF & IMPROPER RELIANCE ON THIS DOCUMENT WITHOUT WRITTEN AUTHORIZATION & ADAPTATION BY KCU & KIMLEY-HORN & ASSOCIATES, INC. SHALL BE WITHOUT LIABILITY TO KCU & KIMLEY-HORN & ASSOCIATES, INC.

SITE DEVELOPMENT PLAN
CASTLETON HEIGHTS
LOT 3A, CASTLETON CENTER FILING NO. 2, AMENDMENT NO. 2 PER
LOT LINE VACATION APPROVAL CERTIFICATE #01112674
LOCATED IN THE SOUTHEAST QUARTER OF SECTION 27, TOWNSHIP 7 SOUTH, RANGE 67 WEST OF THE 6TH P.M.
TOWN OF CASTLE ROCK, COUNTY OF DOUGLAS STATE OF COLORADO

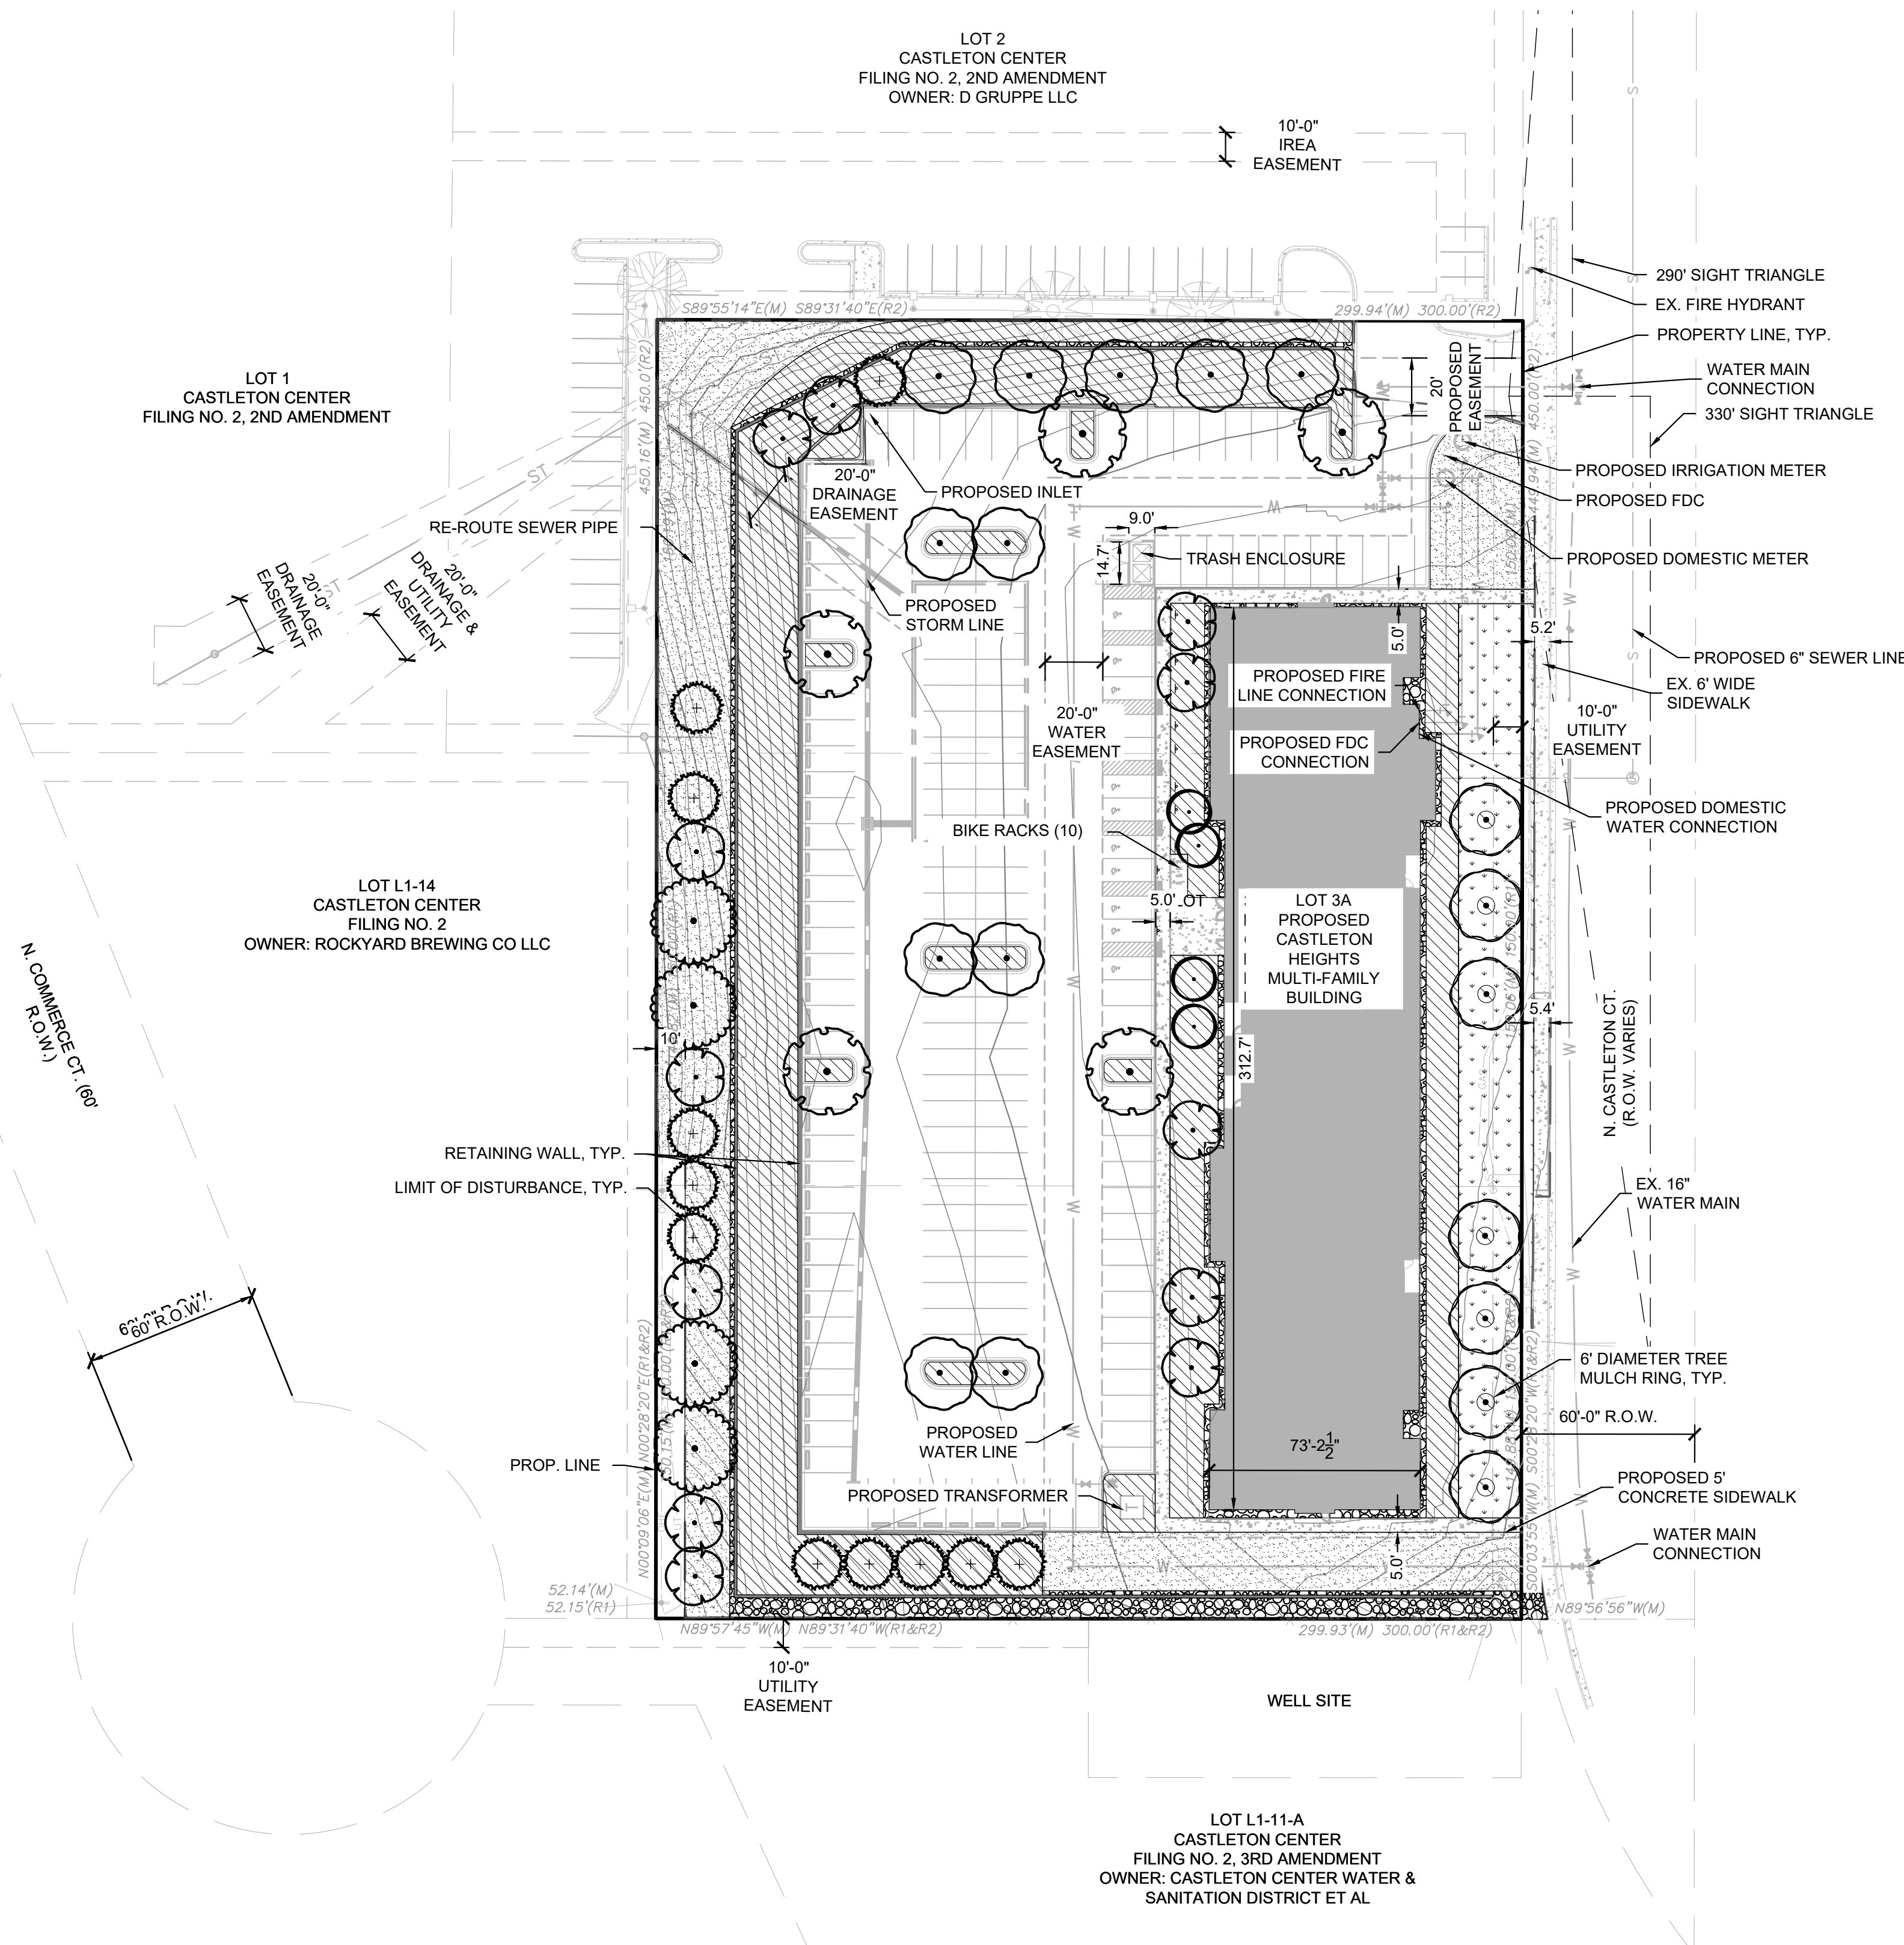

CONCEPTUAL PLANT SCHEDULE


DECIDUOUS TREE- LOW/MODERATE HYDROZONE (27)

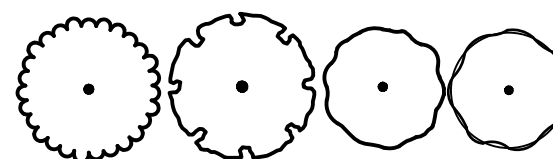

ORNAMENTAL TREE- MODERATE HYDROZONE (16)



EVERGREEN TREE- LOW/MODERATE HYDROZONE (11)

 

GROUNDCOVERS

	SOD - LOW HYDROZONE	8,000 SF
	NATIVE SEED MIX- LOW HYDROZONE	16,180 SF
	SHRUB BEDS - LOW HYDROZONE	25,258 SF
	ROCK MULCH	4,985 SF

LANDSCAPE NOTES:

1. LANDSCAPE AND IRRIGATION SHALL BE INSTALLED BY A TOWN OF CASTLE ROCK REGISTERED LANDSCAPE CONTRACT PROFESSIONAL.
2. SLOPES STEEPER THAN 3:1 ARE NOT PERMITTED ON LANDSCAPE PLANS IN THE TOWN OF CASTLE ROCK.
3. DISTANCE OF TREES TO WET UTILITY LINES SHOULD BE A MINIMUM OF TEN (10) FEET.
4. NO TREES, LARGE SHRUBS, OR PERMANENT STRUCTURES ARE ALLOWED IN WET UTILITY AND DRAINAGE EASEMENTS.
5. FINAL LANDSCAPE AREA, COVERAGE AND PLANT QUANTITIES, SHALL MEET OR EXCEED QUANTITIES REPRESENTED IN THIS DRAWING AND SHALL CONFORM TO SUBSEQUENT SUBMITTAL REQUIREMENTS.
6. LOCATION OF PLANT MATERIALS ARE APPROXIMATED AND MAY CHANGE SLIGHTLY DUE TO UNFORSEEN FIELD CONSTRAINTS.
7. ALL PLANTS ARE TO BE PROPERLY HYDRO ZONED PER TOWN OF CASTLE ROCK PLANT LIST.
8. DISTANCE OF TREES TO WET UTILITY LINES SHOULD BE A MINIMUM OF 10 FEET.
9. DESIGN MUST ACCOMMODATE THE WATERING RESTRICTIONS AS OUTLINED IN THE TOWN OF CASTLE ROCK WATER USE MANAGEMENT PLAN (WUMP).
10. IF ANY TRANSFORMERS, GROUND-MOUNTED HVAC UNITS, UTILITY PEDESTALS, OR SIMILAR FEATURES EXISTING ON SITE, BUT NOT SHOWN ON THE SITE DEVELOPMENT PLAN, ADDITIONAL LANDSCAPING AND SCREENING MAY BE REQUIRED BASED UPON FIELD CONDITIONS DETERMINED DURING THE SITE INSPECTION. INSTALLATION WILL BE REQUIRED PRIOR TO THE FINAL INSPECTION AND THE ISSUANCE OF THE CERTIFICATE OF OCCUPANCY, AS APPLICABLE.
11. NO TREES, LARGE SHRUBS, OR PERMANENT STRUCTURES ARE ALLOWED IN WET UTILITY AND DRAINAGE EASEMENTS.
12. NONLIVING LANDSCAPE MATERIAL, SUCH AS ROCK, STONE BARK CHIPS, AND SHAVINGS WHICH NO LONGER COVER THE AREA IN WHICH THEY WERE ORIGINALLY INSTALLED, SHALL BE REGULARLY REPLENISHED TO MAINTAIN THE FULL COVERAGE TO A MINIMUM DEPTH OF TWO (2) INCHES FOR ROCK MULCH AND FOUR (4) INCHES FOR WOOD MULCH.
13. PLANTS AND VEGETATION UNDER THE TOWN OF CASTLE ROCK'S PLANT LIST SHALL BE IN LINE WITH THE ADOPTED CWPP AND FIRE RESISTIVE VEGETATION FOR THE REGION TO MEET THE ADOPTED FIRE CODES BY THE TOWN OF CASTLE ROCK.
14. AN IRRIGATION PLAN IS REQUIRED WITH THE SUBMITTAL OF THE CONSTRUCTION DOCUMENTS.
15. DEAD PLANT MATERIALS SHALL BE REMOVED AND REPLACED WITH HEALTHY PLANTING MATERIALS OF COMPARABLE SIZE AND SPECIES THAT MEET THE ORIGINAL INTENT OF THE APPROVED LANDSCAPE DESIGN WITHIN FORTY-FIVE (45) DAYS OR SOONER IN THE EVENT OF A CONTAGIOUS DISEASE OR INVASIVE INSECT SPECIES. TOWN OF CASTLE ROCK IS NOT RESPONSIBLE FOR PLANT REPLACEMENTS.

3161 N Castleton CT, Castle Rock CO 80104
CASTLETON HEIGHTS
1/17/2025

OWNER | **TWG Development, LLC**
1301 E. Washington Street, Suite 100
Indianapolis, IN 46202



TWG
DEVELOPMENT, LLC



CONSULTANT | **STUDIO** | Architect Designer
3575 Ringsby Court 300A - Denver, CO - 80216

Kimley»Horn

CONSULTANT | **KIMLEY-HORN** | Civil Engineer
6200 South Syracuse Way, Suite 300 - Greenwood
Village, CO - 80111

LANDSCAPE PLAN
7 OF 17