

SITE DEVELOPMENT PLAN

LOT I, DAWSON TRAILS FILING NO. I, AMENDMENT I

COSTCO

LOCATED IN SECTION 22,

TOWNSHIP 8 SOUTH, RANGE 67 WEST OF THE SIXTH PRINCIPAL MERIDIAN

TOWN OF CASTLE ROCK, COUNTY OF DOUGLAS, STATE OF COLORADO

SITE DEVELOPMENT PLAN GENERAL NOTES:

LEGAL DESCRIPTION - AS SURVEYED

A PARCEL OF LAND BEING A PORTION OF PARCEL IX, AS DESCRIBED IN THAT DEED RECORDED AT RECEPTION NO. 2022065656 AND PORTIONS OF PARCELS C AND D, AS DESCRIBED IN THAT DEED RECORDED AT RECEPTION NO. 2022065716 BOTH IN THE RECORDS OF THE DOUGLAS COUNTY CLERK AND RECORDER'S OFFICE, SITUATED IN SECTION 22, TOWNSHIP 8 SOUTH, RANGE 67 WEST OF THE SIXTH PRINCIPAL MERIDIAN, TOWN OF CASTLE ROCK, COUNTY OF DOUGLAS, STATE OF COLORADO, BEING MORE PARTICULARLY DESCRIBED AS FOLLOWS:

THE BEARINGS FOR THIS DESCRIPTION ARE BASED UPON THE WEST LINE OF THE NORTHWEST QUARTER OF SECTION 22, TOWNSHIP 8 SOUTH, RANGE 67 WEST OF THE SIXTH PRINCIPAL MERIDIAN, BEING ASSUMED TO BEAR N 00° 27' 59" W, FROM THE WEST QUARTER CORNER OF SAID SECTION 22, BEING MONUMENTED BY A #6 REBAR WITH A 3-1/4 INCH DIAMETER ALUMINUM CAP STAMPED "PLS 38486", TO THE NORTHWEST CORNER OF SAID SECTION 22, BEING MONUMENTED BY A 1 INCH DIAMETER IRON PIPE WITH A 2-1/2 INCH DIAMETER ALUMINUM CAP STAMPED "LS 6935", WITH ALL BEARINGS CONTAINED HEREIN RELATIVE THERETO.

COMMENCING AT THE WEST QUARTER CORNER OF SAID SECTION 22, THENCE N 68°55'59" E, A DISTANCE OF 1896.07 FEET TO THE POINT OF BEGINNING;

THENCE N 89° 27' 52" E, A DISTANCE OF 882.70 FEET TO A POINT OF CURVATURE;

THENCE ALONG THE ARC OF A CURVE TO THE RIGHT, HAVING A RADIUS OF 473.00 FEET, A CENTRAL ANGLE OF 15° 50' 05" AND AN ARC LENGTH OF 130.72 FEET, THE CHORD OF WHICH BEARS S 82° 37' 05" E, A DISTANCE OF 130.31 FEET;

THENCE S 74° 42' 03" E, A DISTANCE OF 103.69 FEET;

THENCE S 15° 17' 57" W, A DISTANCE OF 708.83 FEET;

THENCE S 74° 42' 03" E, A DISTANCE OF 8.00 FEET TO A POINT OF NON-TANGENT CURVATURE;

THENCE ALONG THE ARC OF A NON-TANGENT CURVE TO THE LEFT, HAVING A RADIUS OF 359.00 FEET, A CENTRAL ANGLE OF 21° 20' 14" AND AN ARC LENGTH OF 133.69 FEET, THE CHORD OF WHICH BEARS S 04° 37' 50" W, A DISTANCE OF 132.92 FEET;

THENCE S 06° 02' 17" E, A DISTANCE OF 55.20 FEET;

THENCE N 79° 40' 22" W, A DISTANCE OF 110.21 FEET TO A POINT OF CURVATURE;

THENCE ALONG THE ARC OF A CURVE TO THE LEFT, HAVING A RADIUS OF 2727.00 FEET, A CENTRAL ANGLE OF 10° 50' 22" AND AN ARC LENGTH OF 515.90 FEET, THE CHORD OF WHICH BEARS N 85° 05' 33" W, A DISTANCE OF 515.14 FEET;

THENCE S 89° 29' 16" W, A DISTANCE OF 213.76 FEET;

THENCE N 00° 30' 44" W, A DISTANCE OF 20.00 FEET;

THENCE S 89° 29' 16" W, A DISTANCE OF 60.00 FEET TO A POINT ON THE EAST LINE OF THAT PARCEL OF LAND DESCRIBED IN THAT DEED RECORDED AT RECEPTION NO. 2021056802, SAID DOUGLAS COUNTY RECORDS;

THENCE N 00° 29' 31" W, ALONG SAID EAST LINE, A DISTANCE OF 159.59 FEET TO THE NORTHEAST CORNER OF SAID DEED;

THENCE N 10° 58' 55" W, A DISTANCE OF 134.80 FEET;

THENCE N 00° 32' 08" W, A DISTANCE OF 229.43 FEET;

THENCE N 44° 27' 52" E, A DISTANCE OF 12.73 FEET;

THENCE N 00° 32' 08" W, A DISTANCE OF 32.00 FEET;

THENCE N 45° 32' 08" W, A DISTANCE OF 12.73 FEET;

THENCE N 00° 32' 08" W, A DISTANCE OF 256.35 FEET TO THE POINT OF BEGINNING;

CONTAINING AN AREA OF 856,215 SQUARE FEET OR 19.656 ACRES, MORE OR LESS.

BASIS OF BEARING

THE BEARINGS FOR THIS DESCRIPTION ARE BASED UPON THE WEST LINE OF THE NORTHWEST QUARTER OF SECTION 22, TOWNSHIP 8 SOUTH, RANGE 67 WEST OF THE SIXTH PRINCIPAL MERIDIAN, BEING ASSUMED TO BEAR N 00° 27' 59" W, FROM THE WEST QUARTER CORNER OF SAID SECTION 22, BEING MONUMENTED BY A #6 REBAR WITH A 3-1/4 INCH DIAMETER ALUMINUM CAP STAMPED "PLS 38486", TO THE NORTHWEST CORNER OF SAID SECTION 22, BEING MONUMENTED BY A 1 INCH DIAMETER IRON PIPE WITH A 2-1/2 INCH DIAMETER ALUMINUM CAP STAMPED "LS 6935", WITH ALL BEARINGS CONTAINED HEREIN RELATIVE THERETO.

FIRE NOTES:

1. IF FIRE APPARATUS ACCESS ROADS OR WATER SUPPLY FOR FIRE PROTECTION IS REQUIRED TO BE INSTALLED, SUCH PROTECTION SHALL BE INSTALLED AND MADE SERVICEABLE PRIOR TO VERTICAL CONSTRUCTION.
2. FIRE HYDRANT(S) ARE REQUIRED TO BE INSTALLED AND MADE SERVICEABLE PRIOR TO AND DURING THE TIME OF CONSTRUCTION.
3. IT IS THE RESPONSIBILITY OF THE PROPERTY OWNER TO MAINTAIN DRIVE LANES FOR EMERGENCY VEHICLE INGRESS AND EGRESS, INCLUDING SNOW REMOVAL.
4. ALL EMERGENCY ACCESS ROADS, EMERGENCY ACCESS GATES AND SIGNAGE SHALL COMPLY WITH THE TOWN OF CASTLE ROCK FIRE DEPARTMENT REQUIREMENTS AND SHALL BE MAINTAINED BY METROPOLITAN DISTRICT, HOMEOWNERS ASSOCIATION, OR OTHER PROPERTY MANAGEMENT ENTITY.
5. APPROVED FIRE APPARATUS ACCESS ROADS SHALL BE PROVIDED FOR EVERY FACILITY, BUILDING OR PORTION OF A BUILDING CONSTRUCTED OR MOVED INTO, OR WITHIN THE JURISDICTION. THE FIRE APPARATUS ACCESS ROAD SHALL EXTEND TO WITHIN 150 FEET OF ALL PORTIONS OF THE FACILITY AND ALL PORTIONS OF THE EXTERIOR WALLS OF THE FIRST STORY OF THE BUILDING AS MEASURED BY AN APPROVED ROUTE AROUND THE EXTERIOR OF THE BUILDING OR FACILITY.
6. DEAD-END FIRE ACCESS ROADS IN EXCESS OF 150 FEET SHALL PROVIDE AN APPROVED AREA FOR TURNING AROUND FIRE APPARATUS.
7. FIRE APPARATUS ACCESS ROADS SHALL HAVE AN UNOBSTRUCTED WIDTH OF NOT LESS THAN 20 FEET, EXCLUSIVE OF SHOULDERS, EXCEPT FOR APPROVED SECURITY GATES AND AN UNOBSTRUCTED VERTICAL CLEARANCE OF NOT LESS THAN 13 FEET, 6 INCHES.
8. FIRE APPARATUS ACCESS ROADS SHALL BE DESIGNED AND MAINTAINED TO SUPPORT THE IMPOSED LOADS OF FIRE APPARATUS WEIGHING AT LEAST 88,000 POUNDS, AND SHALL BE SURFACED SO AS TO PROVIDE ALL-WEATHER DRIVING CAPABILITIES. THE TERM "ALL-WEATHER DRIVING CAPABILITIES" HAS BEEN INTERPRETED TO MEAN EITHER CONCRETE OR ASPHALT, OR OTHER APPROVED DRIVING SURFACE DESIGNED BY AN ENGINEER AND APPROVED BY THE FIRE DEPARTMENT.
9. "NO PARKING FIRE LANE" SIGNS ARE REQUIRED IN AREAS THAT MEET THE FOLLOWING CRITERIA AND IN AREAS DESIGNATED BY THE FIRE PREVENTION BUREAU. SIGNS SHALL BE POSTED ON BOTH SIDES OF FIRE ACCESS ROADWAYS, PUBLIC OR PRIVATE ROADWAYS AND DRIVEWAYS LESS THAN 26 FEET WIDE. SIGNS SHALL BE POSTED ON ONE SIDE ONLY OF FIRE ACCESS ROADWAYS, PUBLIC OR PRIVATE ROADWAYS OR DRIVEWAYS BETWEEN 26 FEET WIDE AND 32 FEET WIDE. NO SIGNAGE IS REQUIRED FOR FIRE ACCESS ROADWAYS, PUBLIC OR PRIVATE ROADWAYS OR DRIVEWAYS GREATER THAN OR EQUAL TO 32 FEET WIDE.
10. "FIRE LANE NO PARKING" CURB MARKING. ALL DESIGNATED LANES SHALL BE ACCOMPANIED WITH CURB MARKINGS IN A WEATHER RESISTANT RED PAINT. REFLECTIVE PAINT MAY BE USED FOR HIGH VISIBILITY. CURBING SHALL BE LABELED, "NO PARKING-FIRE LANE" IN ALL UPPER CASE LETTERS. LETTERING SHALL BE NO LESS THAN THREE (3") INCHES HIGH WITH WHITE LETTERING ON A RED BACKGROUND AND PLACE DON THE FACE AND TOP OF CURB. LETTERING SHALL BE LOCATED NO MROE THAN FIFTY (50') APART AND WITHIN FIVE FEET OF THE BEGINNING AND END OF ANY FIRE LANE.
11. IT IS THE RESPONSIBILITY OF THE PROPERTY OWNER TO MAINTAIN DRIVE LANES FOR EMERGENCY VEHICLE INGRESS AND EGRESS, INCLUDING SNOW REMOVAL.
12. THE DEVELOPER UNDERSTANDS THAT AS THE PROJECT DEVELOPS THERE MAY BE FIRE AND LIFE SAFETY PROVISIONS OF THE TOWN OF CASTLE ROCK ADOPTED INTERNATIONAL FIRE CODE (IFC) THAT MAY ARISE, AND WERE NOT CLEARLY VISIBLE DURING THE INITIAL REVIEWS, BUT MAY REQUIRE CORRECTIVE ACTION. THESE ITEMS MAY INCLUDE, BUT ARE NOT LIMITED TO: FIRE FLOW REQUIREMENTS, FIRE HYDRANT PLACEMENT, ACCESS, ETC.

1. THE APPROVAL OF THIS SITE DEVELOPMENT PLAN DOES NOT CONSTITUTE APPROVAL OF ANY DEVIATIONS FROM TOWN OF CASTLE ROCK REGULATIONS AND STANDARDS. ALL DEVIATIONS FROM TOWN REGULATIONS AND STANDARDS ARE SUBJECT TO THE APPROPRIATE PROCEDURES FOR APPROVAL. THERE MAY BE SUBSEQUENT AMENDMENTS.
2. THIS SITE IS ZONED **DAWSON TRAILS PLANNED DEVELOPMENT PLAN APPROVED 8TH OF FEBRUARY, 2023, RECEPTION NUMBER 2023005659**.
3. RETAINING WALLS, SECTIONS OF RETAINING WALLS GREATER THAN 4-FEET IN HEIGHT, AS MEASURED FROM THE BOTTOM OF THE FOOTING TO THE TOP OF THE WALL, AND RETAINING WALLS, REGARDLESS OF HEIGHT, WHICH RETAIN SURCHARGE OR TIERED WALLS MUST BE DESIGNED BY A STRUCTURAL ENGINEER, LICENSED IN THE STATE OF COLORADO AND REQUIRE A BUILDING PERMIT.
4. RETAINING WALLS IN COMMON AREAS OR THAT SPAN MULTIPLE LOTS REGARDLESS OF SIZE/HEIGHT MUST BE LOCATED IN A TRACT. THE RETAINING WALLS MUST BE MAINTAINED BY THE HOA AOR METRO DISTRICT.
5. IF THE PROJECT WILL BE LOCATED WITHIN 300 FEET OF THE 100 YR. FLOODPLAIN, APPROVAL FROM THE U.S. FISH AND WILDLIFE SERVICE WILL BE REQUIRED FOR POTENTIAL DISTURBANCE OF THE PREBLE'S MEADOW JUMPING MOUSE HABITAT.
6. THE TOWN OF CASTLE ROCK REQUIRES THAT MAINTENANCE ACCESS BE PROVIDED TO ALL STORM DRAINAGE FACILITIES TO ASSURE CONTINUOUS OPERATIONAL CAPABILITY OF THE SYSTEM. THE PROPERTY OWNER, SUBSEQUENT OWNERS, HEIRS, SUCCESSORS AND ASSIGNS SHALL BE RESPONSIBLE FOR THE MAINTENANCE OF ALL DRAINAGE FACILITIES INCLUDING, BUT NOT LIMITED TO, INLETS, PIPES, CULVERTS, CHANNELS, DITCHES, HYDRAULIC STRUCTURES, AND DETENTION BASINS LOCATED ON THIS PROPERTY UNLESS MODIFIED BY THE SUBDIVISION IMPROVEMENTS AGREEMENT. SHOULD THE OWNER FAIL TO ADEQUATELY MAINTAIN SAID FACILITIES, THE TOWN SHALL HAVE THE RIGHT TO ENTER SAID PROPERTY FOR THE PURPOSES OF OPERATION AND MAINTENANCE. ALL SUCH MAINTENANCE COSTS WILL BE ASSESSED TO THE PROPERTY OWNER, SUBSEQUENT OWNERS, HEIRS, SUCCESSORS, AND ASSIGNS. THE MAINTENANCE COSTS SHALL INCLUDE ALL ACTUAL COSTS FOR LABOR, EQUIPMENT AND MATERIALS AND A 25% FEE.
7. PURSUANT TO THE TOWN OF CASTLE ROCK LANDSCAPE REGULATIONS, THE PROPERTY OWNER, SUBSEQUENT OWNERS, HEIRS, SUCCESSORS AND ASSIGNS SHALL BE RESPONSIBLE FOR THE PROPER MAINTENANCE OF THE AREA SUBJECT TO THE APPROVED SITE DEVELOPMENT PLAN. LANDSCAPING WITHIN PUBLIC RIGHTS-OF-WAY IS TO BE MAINTAINED BY THE ADJACENT PRIVATE PROPERTY OWNER OR THE HOMEOWNER/PROPERTY OWNER ASSOCIATION, AS APPLICABLE. LANDSCAPING SHALL BE CONTINUOUSLY MAINTAINED INCLUDING NECESSARY WATERING, WEEDING, PRUNING, MOWING, PEST CONTROL, AND REPLACEMENT OF DEAD OR DISEASED PLANT MATERIAL. UPON WRITTEN NOTICE BY THE TOWN, THE OWNER WILL HAVE 45 DAYS TO CURE OR REPLACE DAMAGED OR DEAD LANDSCAPE MATERIAL. IN THE CASE OF DISEASED LANDSCAPE MATERIAL, A SHORTER COMPLIANCE PERIOD MAY BE SPECIFIED IN SAID NOTICE. THE TOWN OF CASTLE ROCK WATER CONSERVATION ORDINANCE REGULATES TIMES OF SEASONAL IRRIGATION AND PROHIBITS THE WASTING OF POTABLE WATER THROUGH IMPROPER IRRIGATION.
8. FINAL LANDSCAPE AREA, COVERAGE AND PLANT QUANTITIES SHALL MEET OR EXCEED QUANTITIES REPRESENTED IN THIS SITE DEVELOPMENT PLAN. ANY CHANGES TO THE APPROVED LANDSCAPE PLANS SHALL REQUIRE AN SDP AMENDMENT.
9. FLOOD ZONE: THE SUBJECT PROPERTY SHOWN HEREIN DOES NOT LIE WITHIN ANY FLOOD ZONES AS SHOWN ON FEDERAL EMERGENCY MANAGEMENT AGENCY FLOOD INSURANCE RATE MAP INDEX NO. 08035C0193G, MAP REVISED MARCH 16, 2016
10. ANY STREET SIGNS, STRIPING, STREET LIGHTS AND CURB RAMPS ARE CONCEPTUAL ONLY AND SUBJECT TO TOWN REVIEW WITH THE CONSTRUCTION DOCUMENTS. THESE ITEMS SHALL COMPLY WITH THE TOWN OF CASTLE ROCK'S REGULATIONS, STANDARDS AND REQUIREMENTS.
11. THE DEVELOPER SHALL CONFORM TO THE TOWN OF CASTLE ROCK "WATER USE MANAGEMENT PROGRAM IMPLEMENTATION POLICY", AS AMENDED FROM TIME TO TIME, FOR THIS PROJECT.
12. APPROVAL OF THIS SITE DEVELOPMENT PLAN DOES NOT CONSTITUTE APPROVAL OF ANY DEVIATIONS FROM TOWN OF CASTLE ROCK REGULATIONS AND STANDARDS. ALL DEVIATIONS FROM TOWN REGULATIONS AND STANDARDS ARE SUBJECT TO THE APPROPRIATE PROCEDURES FOR APPROVAL.
13. NO SOLID OBJECT (EXCLUDING FIRE HYDRANTS, TRAFFIC CONTROL DEVICES AND TRAFFIC SIGNS) EXCEEDING THIRTY (30) INCHES IN HEIGHT ABOVE THE FLOWLINE ELEVATION OF THE ADJACENT STREET, INCLUDING BUT NOT LIMITED TO BUILDINGS, UTILITY CABINETS, WALLS, FENCES, LANDSCAPE PLANTINGS, CROPS, CUT SLOPES, AND BERMS SHALL BE PLACED WITHIN SIGHT DISTANCE LINES AND SIGHT DISTANCE EASEMENTS.
14. THE PURPOSE AND USE OF ALL TRACTS, TO WHOM THE TRACTS WILL BE DEDICATED WITH THE PLAT AND WHO WILL BE RESPONSIBLE FOR MAINTENANCE IS SHOWN IN A TABLE ON **THE COVER** OF THIS SITE DEVELOPMENT PLAN.
15. ALL UTILITY, DRAINAGE, EMERGENCY ACCESS, SIGHT DISTANCE AND PUBLIC ACCESS/TRAIL EASEMENTS AS SHOWN ON THE SITE DEVELOPMENT PLAN SHALL BE GRANTED TO THE TOWN OF CASTLE ROCK AND PUBLIC UTILITIES WITH THE PLAT.
16. ALL EMERGENCY ACCESS ROADS, EMERGENCY ACCESS GATES AND SIGNAGE SHALL COMPLY WITH THE TOWN OF CASTLE ROCK FIRE DEPARTMENT REQUIREMENTS AND SHALL BE MAINTAINED BY METROPOLITAN DISTRICT, HOMEOWNERS ASSOCIATION, OR OTHER PROPERTY MANAGEMENT ENTITY.
17. UNLESS OTHERWISE NOTED, ALL LOTS SHALL HAVE A 15-FOOT UTILITY EASEMENT ALONG THE FRONT AND ALONG ALL PUBLIC RIGHTS-OF-WAY. THESE UTILITY EASEMENTS ARE FOR THE INSTALLATION, MAINTENANCE AND OPERATION OF UTILITIES AND DRAINAGE FACILITIES INCLUDING, BUT NOT LIMITED TO STREET LIGHTS, ELECTRIC LINES, CABLE TELEVISION LINES, FIBER OPTIC LINES AND TELEPHONE LINES, WATER METERS, FIRE HYDRANTS, AND CURB BOXES AS WELL AS PERPETUAL RIGHT FOR INGRESS AND EGRESS FOR INSTALLATION, MAINTENANCE AND REPLACEMENT OF SUCH LINES.
18. THIS DEVELOPMENT **IS NOT** IMPACTED BY THE TOWN OF CASTLE ROCK SKYLINE/RIDGELINE PROTECTION REGULATIONS. SKYLINE/RIDGELINE AREAS MUST ADHERE TO CHAPTER 17.48 OF THE TOWN OF CASTLE ROCK MUCIPAL CODE REGARDING PROCEDURES.
19. RETAINING WALLS, SECTIONS OF RETAINING WALLS GREATER THAN 4-FEET IN HEIGHT AS MEASURED FROM THE BOTTOM OF THE FOOTING TO THE TOP OF THE WALL, AND RETAINING WALLS, REGARDLESS OF HEIGHT, WHICH RETAIN A SURCHARGE OR TIERED WALLS MUST BE DESIGNED BY A STRUCTURAL ENGINEER LICENSED IN THE STATE OF COLORADO AND MUST RECEIVE A BUILDING PERMIT FROM THE TOWN OF CASTLE ROCK.
20. A SIGN PERMIT FOR EACH SIGN MUST BE OBTAINED FROM THE TOWN OF CASTLE ROCK BUILDING DIVISION PRIOR TO PLACING ANY SIGN ON THE PROPERTY. ALL SIGNS MUST COMPLY WITH THE PROVISIONS OF THE DAWSON TRAILS PLANNED DEVELOPMENT ZONING REGULATIONS AND THE TITLE 19 (SIGN CODE REGULATIONS) OF THE MUNICIPAL CODE.
21. THE NUMBER OF PARKING SPACES HAS BEEN SET BASED ON THE PROPOSED USED OF THIS SITE DEVELOPMENT PLAN AND CHAPTER 17.54 OF THE CASTLE ROCK MUNICIPAL CODE. A CHANGE OF USE TO A MORE PARKING INTENSIVE USE AS IDENTIFIED IN CHAPTER 17.54 OF THE CASTLE ROCK MUNICIPAL CODE WILL REQUIRE AN AMENDMENT TO THIS SITE DEVELOPMENT PLAN.
22. ALL SUBDIVISIONS SHALL INCLUDE ADEQUATE EASEMENTS TO ACCOMMODATE THE CONSTRUCTION, MAINTENANCE, AND REPAIR OF ALL PUBLIC ACCESS, SIDEWALKS, TRAILS, WATER SUPPLY SYSTEM, WASTE WATER SYSTEMS, STORM WATER MANAGEMENT SYSTEM AND EROSION CONTROL FACILITIES, TELECOMMUNICATIONS AND OTHER UTILITIES REQUIRED TO PROVIDE EACH UTILITY TO EACH OCCUPIED STRUCTURE IN THE SUBDIVISION.
23. NO STRUCTURE SHALL BE CONSTRUCTED OVER ANY PORTIONS OF A RECORDED TOWN EASEMENT UNLESS A REVOCABLE LICENSE IS APPROVED BY THE TOWN AND THE STRUCTURE WILL NOT INTERFERE WITH THE INTENDED USE OF TH EASEMENT.
24. ANY STRUCTURES PLACED IN THE EASEMENT INCLUDING BUT NOT LIMITED TO PAVING, FENCING, RETAINING WALLS AND LANSCAPING SHALL BE REMOVED AND REPLACED BY THE OWNER UPON THE REQUEST OF THE UTILITIES DEPARTMENT OR PRIVATE UTILITY COMPANY SO THAT MAINTENANCE MAY BE PERFORMED. THE OWNER OF THE LAND SHALL AGREE TO HOLD THE TOWN AND/OR PRIVATE UTILITY COMPANY HARMLESS FOR ANY LOSS OF PROPERTY OR LANDSCAPING AND IRRIGATION REMOVED FROM THE EASEMENT OR DAMAGED DUE TO MAINTENANCE ACTIVITIES AND ALL ASSOCIATED COSTS.
25. MONUMENTS, ORNAMENTAL COLUMNS, WINDOW WELLS, COUNTERFORTS, PATIOS, DECKS, A/C UNITS, RETAINING WALLS AND THEIR COMPONENTS ARE NOT PERMITTED TO ENCROACH INTO UTILITY EASEMENTS.
26. MIGRATORY BIRD SURVEY IS REQUIRED BEFORE ANY GRADING OR CONSTRUCTION CAN OCCUR BETWEEN THE FIRST OF FEBRUARY UNTIL MID-AUGUST.
27. TIME AND MATERIALS UTILITY PERMIT WILL BE REQUIRED WHERE SITE WILL TIE INTO OR CROSS CRITICAL INFRASTRUCTURE. TMU PERMIT FEES PER THE TMU COST ESTIMATE WILL BE REQUIRED TO BE PAID PRIOR TO CONSTRUCTION.
28. THIS SITE DEVELOPMENT PLAN IS DEPENDENT UPON OFF-SITE POND C1, WHICH HAS BEEN DESIGNED TO INCLUDE PROVISIONS TO MANAGE THIS SITE'S 100-YEAR DETENTION REQUIREMENTS OF THE TOWN OF CASTLE ROCK AND MILE HIGH FLOOD DISTRICT (MHFD). POND C3, IS LOCATED ON THIS SITE, PROVIDES FOR WATER QUALITY CAPTURE VOLUME AND THIS SITES EXCESSIVE URBAN RUNOFF VOLUME (EURV) REQUIREMENTS OF THE TOWN OF CASTLE ROCK AND MHFD.

LIENHOLDER SUBORDINATION CERTIFICATE

THE UNDERSIGNED ARE ALL THE MORTGAGEES AND LIENHOLDERS OF CERTAIN LANDS IN THE TOWN OF CASTLE ROCK, COUNTY OF DOUGLAS AND STATE OF COLORADO DESCRIBED HEREON. THE UNDERSIGNED BENEFICIARY OF THE LIEN CREATED BY THE INSTRUMENT DATED OCTOBER 4, 2022 AND RECORDED OCTOBER 6, 2022 AT RECEPTION NO. 2022065715, ASSIGNMENT OF LEASES, RENT AND OTHER RIGHTS IN CONNECTION THEREWITH RECORDED OCTOBER 6, 2022 AT RECEPTION NO. 202265721, DOUGLAS COUNTY, COLORADO, SUBORDINATES THE SUBJECT LIEN TO THE TERMS, CONDITIONS AND RESTRICTIONS OF THIS DOCUMENT.

FIRST BANK

BY: _____
AUTHORIZED SIGNATORY OF FIRST BANK

SIGNED THIS _____ DAY OF _____, 20____.
COUNTY OF DOUGLAS
STATE OF COLORADO

NOTARY CERTIFICATE

STATE OF COLORADO)
)SS
COUNTY OF DOUGLAS)

SUBSCRIBED AND SWORN BEFORE ME THIS _____ DAY OF _____, 20____

BY _____ AS AUTHORIZED SIGNATORY OF FIRST BANK

WITNESS MY HAND AND OFFICIAL SEAL

NOTARY PUBLIC

MY COMMISSION EXPIRES _____

LIENHOLDER SUBORDINATION CERTIFICATE

THE UNDERSIGNED ARE ALL THE MORTGAGEES AND LIENHOLDERS OF CERTAIN LANDS IN THE TOWN OF CASTLE ROCK, COUNTY OF DOUGLAS AND STATE OF COLORADO DESCRIBED HEREON. THE UNDERSIGNED BENEFICIARY OF THE LIEN CREATED BY THE INSTRUMENT RECORDED MAY 16, 2024 AND RECORDED MAY 17, 2024 AT RECEPTION NO. 2024020005.

BOKF, N.A. AS TRUSTEE UNDER THAT CERTAIN INDENTURE OF TRUST DATED AS OF MAY 16, 2024, BETWEEN DAWSON TRAILS METROPOLITAN DISTRICT NO. 1 AND BOKF, N.A. AS TRUSTEE

BY: _____
AUTHORIZED SIGNATORY OF BOKF, N.A.

SIGNED THIS _____ DAY OF _____, 20____.
COUNTY OF DOUGLAS
STATE OF COLORADO

NOTARY CERTIFICATE

STATE OF COLORADO)
)SS
COUNTY OF DOUGLAS)

SUBSCRIBED AND SWORN BEFORE ME THIS _____ DAY OF _____, 20____

BY _____ AS AUTHORIZED SIGNATORY OF BOKF, N.A.

WITNESS MY HAND AND OFFICIAL SEAL


NOTARY PUBLIC

MY COMMISSION EXPIRES _____

#	REVISION DESCRIPTION	DATE	BY
1	SDP	12.13.24	TW
2	MINOR AMENDMENT 1ST SUBMITTAL	09.04.25	JP
3	MINOR AMENDMENT 2ND SUBMITTAL	10.30.25	JP
4	MINOR AMENDMENT 3RD SUBMITTAL	12.10.25	TW
5	MINOR AMENDMENT APPROVAL	12.23.25	TW

SITE DEVELOPMENT PLAN
LOT I, DAWSON TRAILS FILING NO. I, AMENDMENT I
COSTCO


LOCATED IN SECTION 22,
TOWNSHIP 8 SOUTH, RANGE 67 WEST OF THE SIXTH PRINCIPAL MERIDIAN
TOWN OF CASTLE ROCK, COUNTY OF DOUGLAS, STATE OF COLORADO

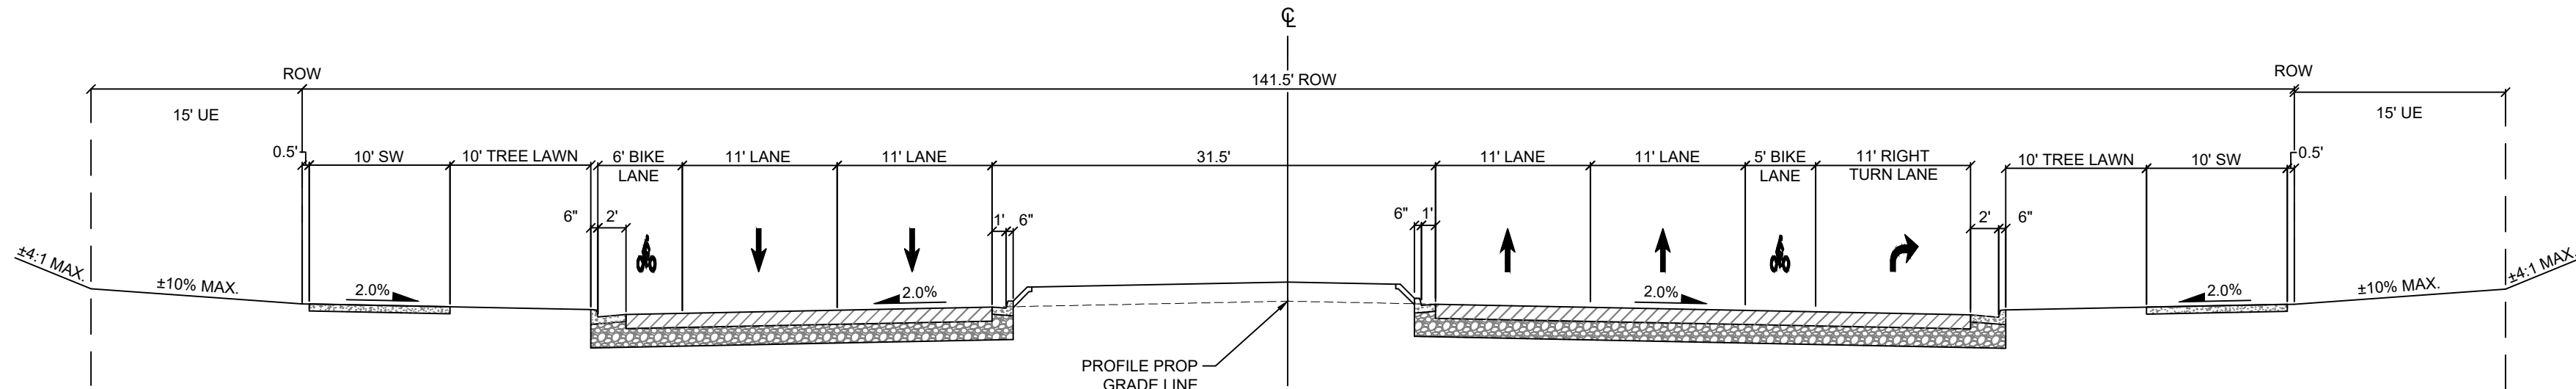

DAWSON TRAILS BLVD (BY OTHERS)

141.5'


1" = 10'
(STA 17+72.96 - 21+81.60)
(ROUNDABOUT 21+81.60 - 25+09.71)

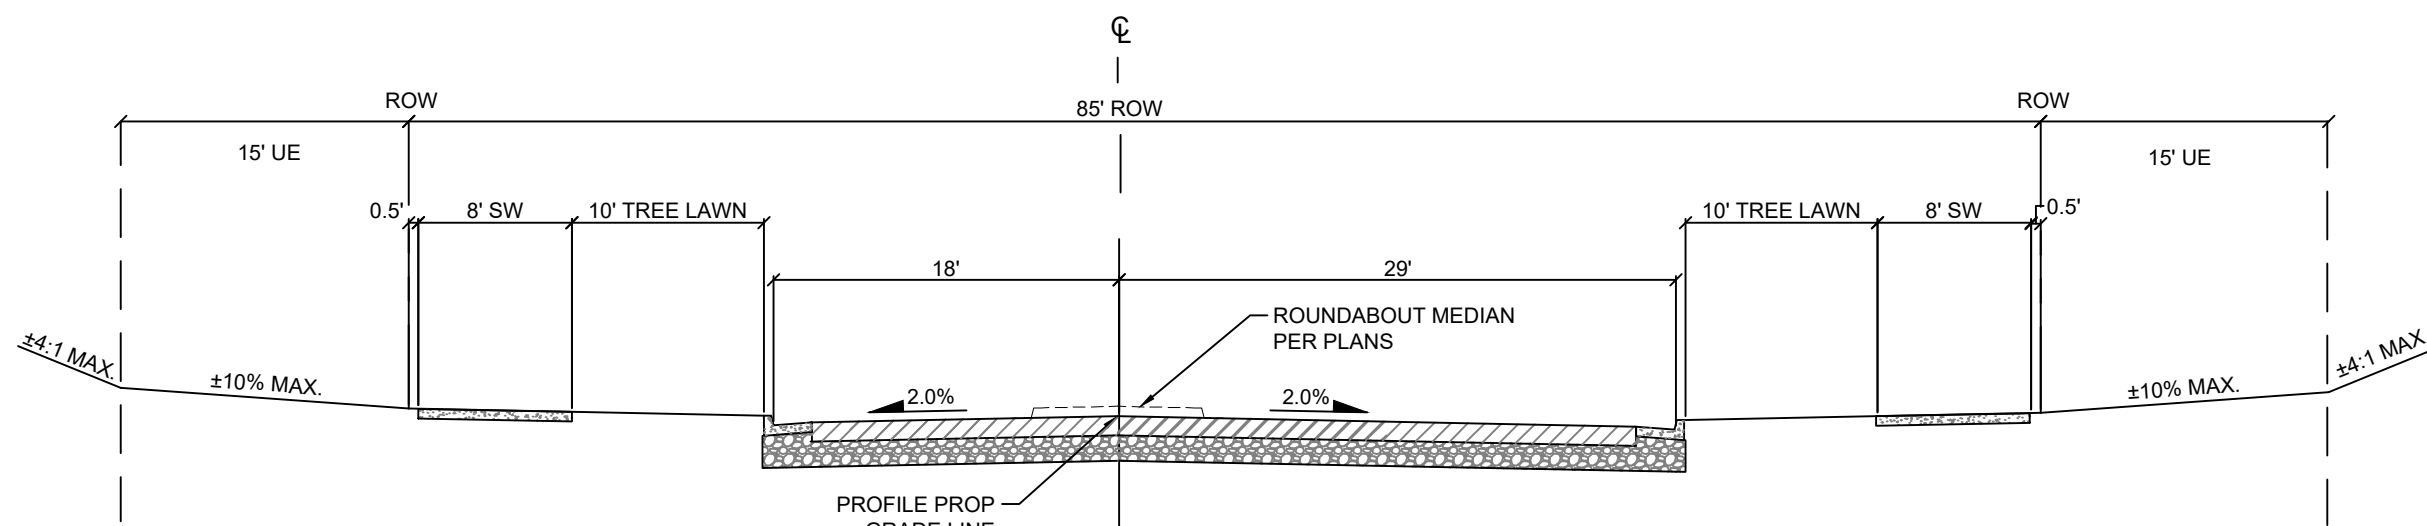

COSTCO LANE (BY OTHERS)

85' ROW - CL OFFSET


1" = 10'
(ROUNDABOUT 10+69.47 - 12+54.69)
(STA 12+54.69 - 23+15.67)
CL OFFSET SECTION THRU TRANSITION

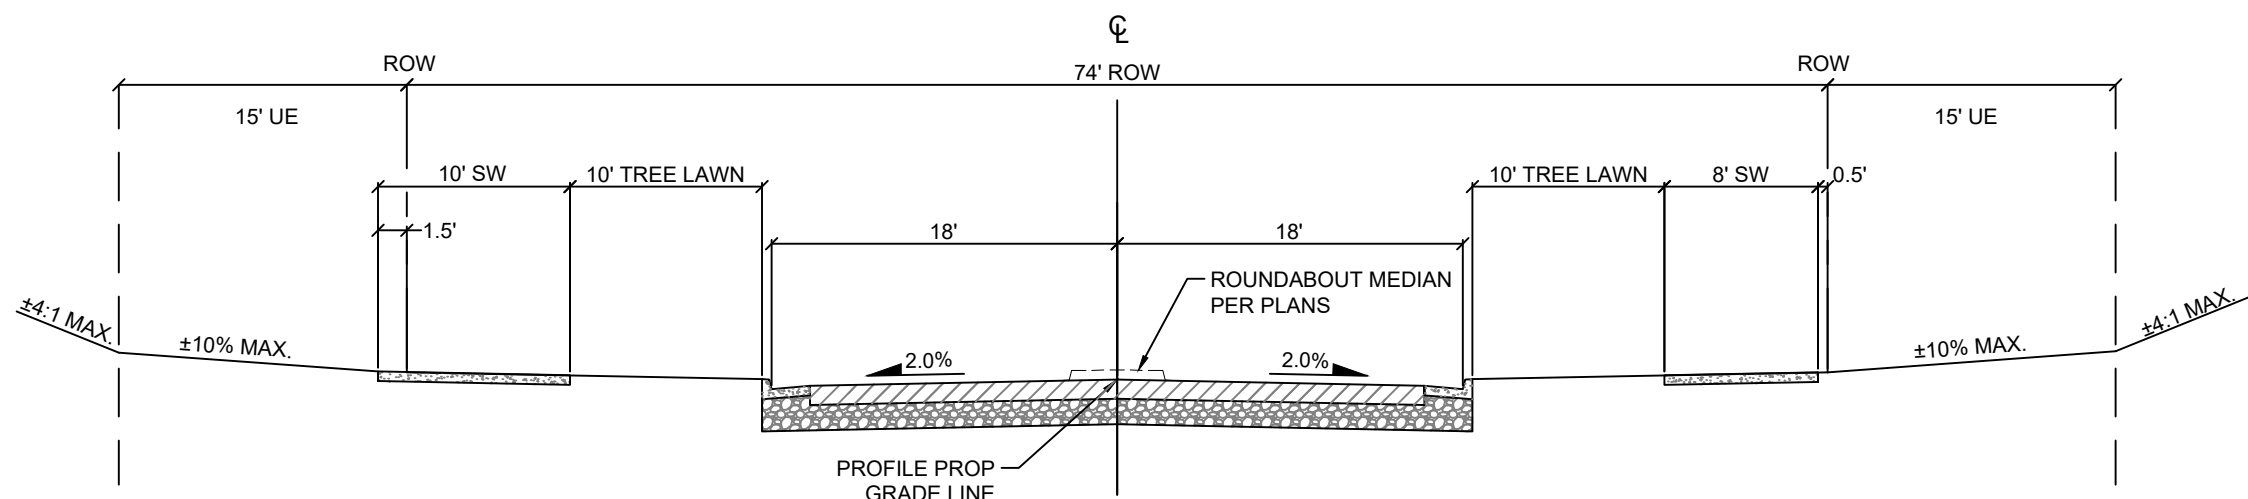


IKE STREET (BY OTHERS)

74' ROW

1" = 10'
(STA 11+20.00 - 21+12.16)
(ROUNDABOUT 21+12.16 - 23+06.36)
(STA 23+06.36 - 35+20.84)
(TRANSITION 35+20.84 - 36+20.84)

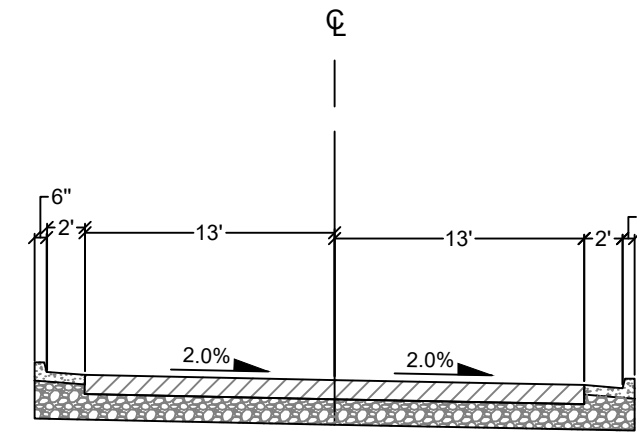

ENTRANCE NORTHWEST
TRACT R

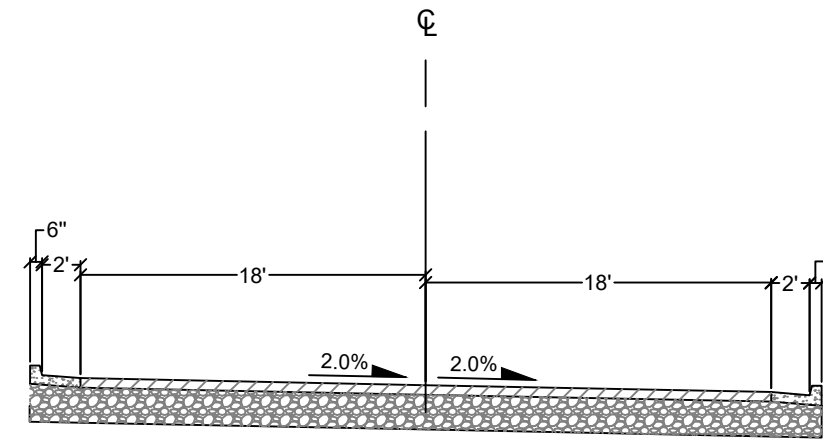

ENTRANCE NORTHEAST
TRACT P

CORE CONSULTANTS, INC.
3473 S. BROADWAY
DENVER, CO 80113
303.703.4444
LIVEYOURCORE.COM

CORE

NORRIS
DESIGN
PEOPLE • PLACEMAKING

#	REVISION DESCRIPTION	DATE	BY
1	SDP	12.13.24	TW
2	MINOR AMENDMENT 1ST SUBMITTAL	09.04.25	JP
3	MINOR AMENDMENT 2ND SUBMITTAL	10.30.25	JP
4	MINOR AMENDMENT 3RD SUBMITTAL	12.10.25	TW
5	MINOR AMENDMENT APPROVAL	12.23.25	TW

COSTCO
CASTLE ROCK, COLORADO
SITE DEVELOPMENT PLAN
TYPICAL SECTIONS

DESIGNED BY: LC
DRAWN BY: JP
CHECKED BY: TW

SDP NO.
23-0020
SHEET
3 OF 31

COSTCO
MINOR SDP AMENDMENT I
PROJECT NO. SDP25-0021

2021-09-11 (4:30 PM) X:\20-224 Dawson\Civil\CAD\Plans\Costco\SDP Overall Site Plan_Costco.dwg




LEGEND

NOTES:


- ABBREVIATIONS:

DESIGNED BY: LC DRAWN BY: JP CHECKED BY: TW	COSTCO			CORE CONSULTANTS, INC. 3473 S. BROADWAY ENGLEWOOD, CO 80113 (303) 755-1100 LIVEYOURCORE.COM	LAND DEVELOPMENT ENERGY PUBLIC INFRASTRUCTURE
	CASTLE ROCK, COLORADO SITE DEVELOPMENT PLAN OVERALL SITE PLAN				
SDP NO. 23-0020					
SHEET 4 OF 31	#	REVISION DESCRIPTION	DATE	BY	
	1	SDP	12.13.24	TW	
	2	MINOR AMENDMENT 1ST SUBMITTAL	09.04.25	JP	
	3	MINOR AMENDMENT 2ND SUBMITTAL	10.30.25	JP	
	4	MINOR AMENDMENT 3RD SUBMITTAL	12.10.25	TW	
	5	MINOR AMENDMENT APPROVAL	12.23.25	TW	

SITE DEVELOPMENT PLAN
LOT I, DAWSON TRAILS FILING NO. I, AMENDMENT I
COSTCO
LOCATED IN SECTION 22,
TOWNSHIP 8 SOUTH, RANGE 67 WEST OF THE SIXTH PRINCIPAL MERIDIAN
TOWN OF CASTLE ROCK, COUNTY OF DOUGLAS, STATE OF COLORADO

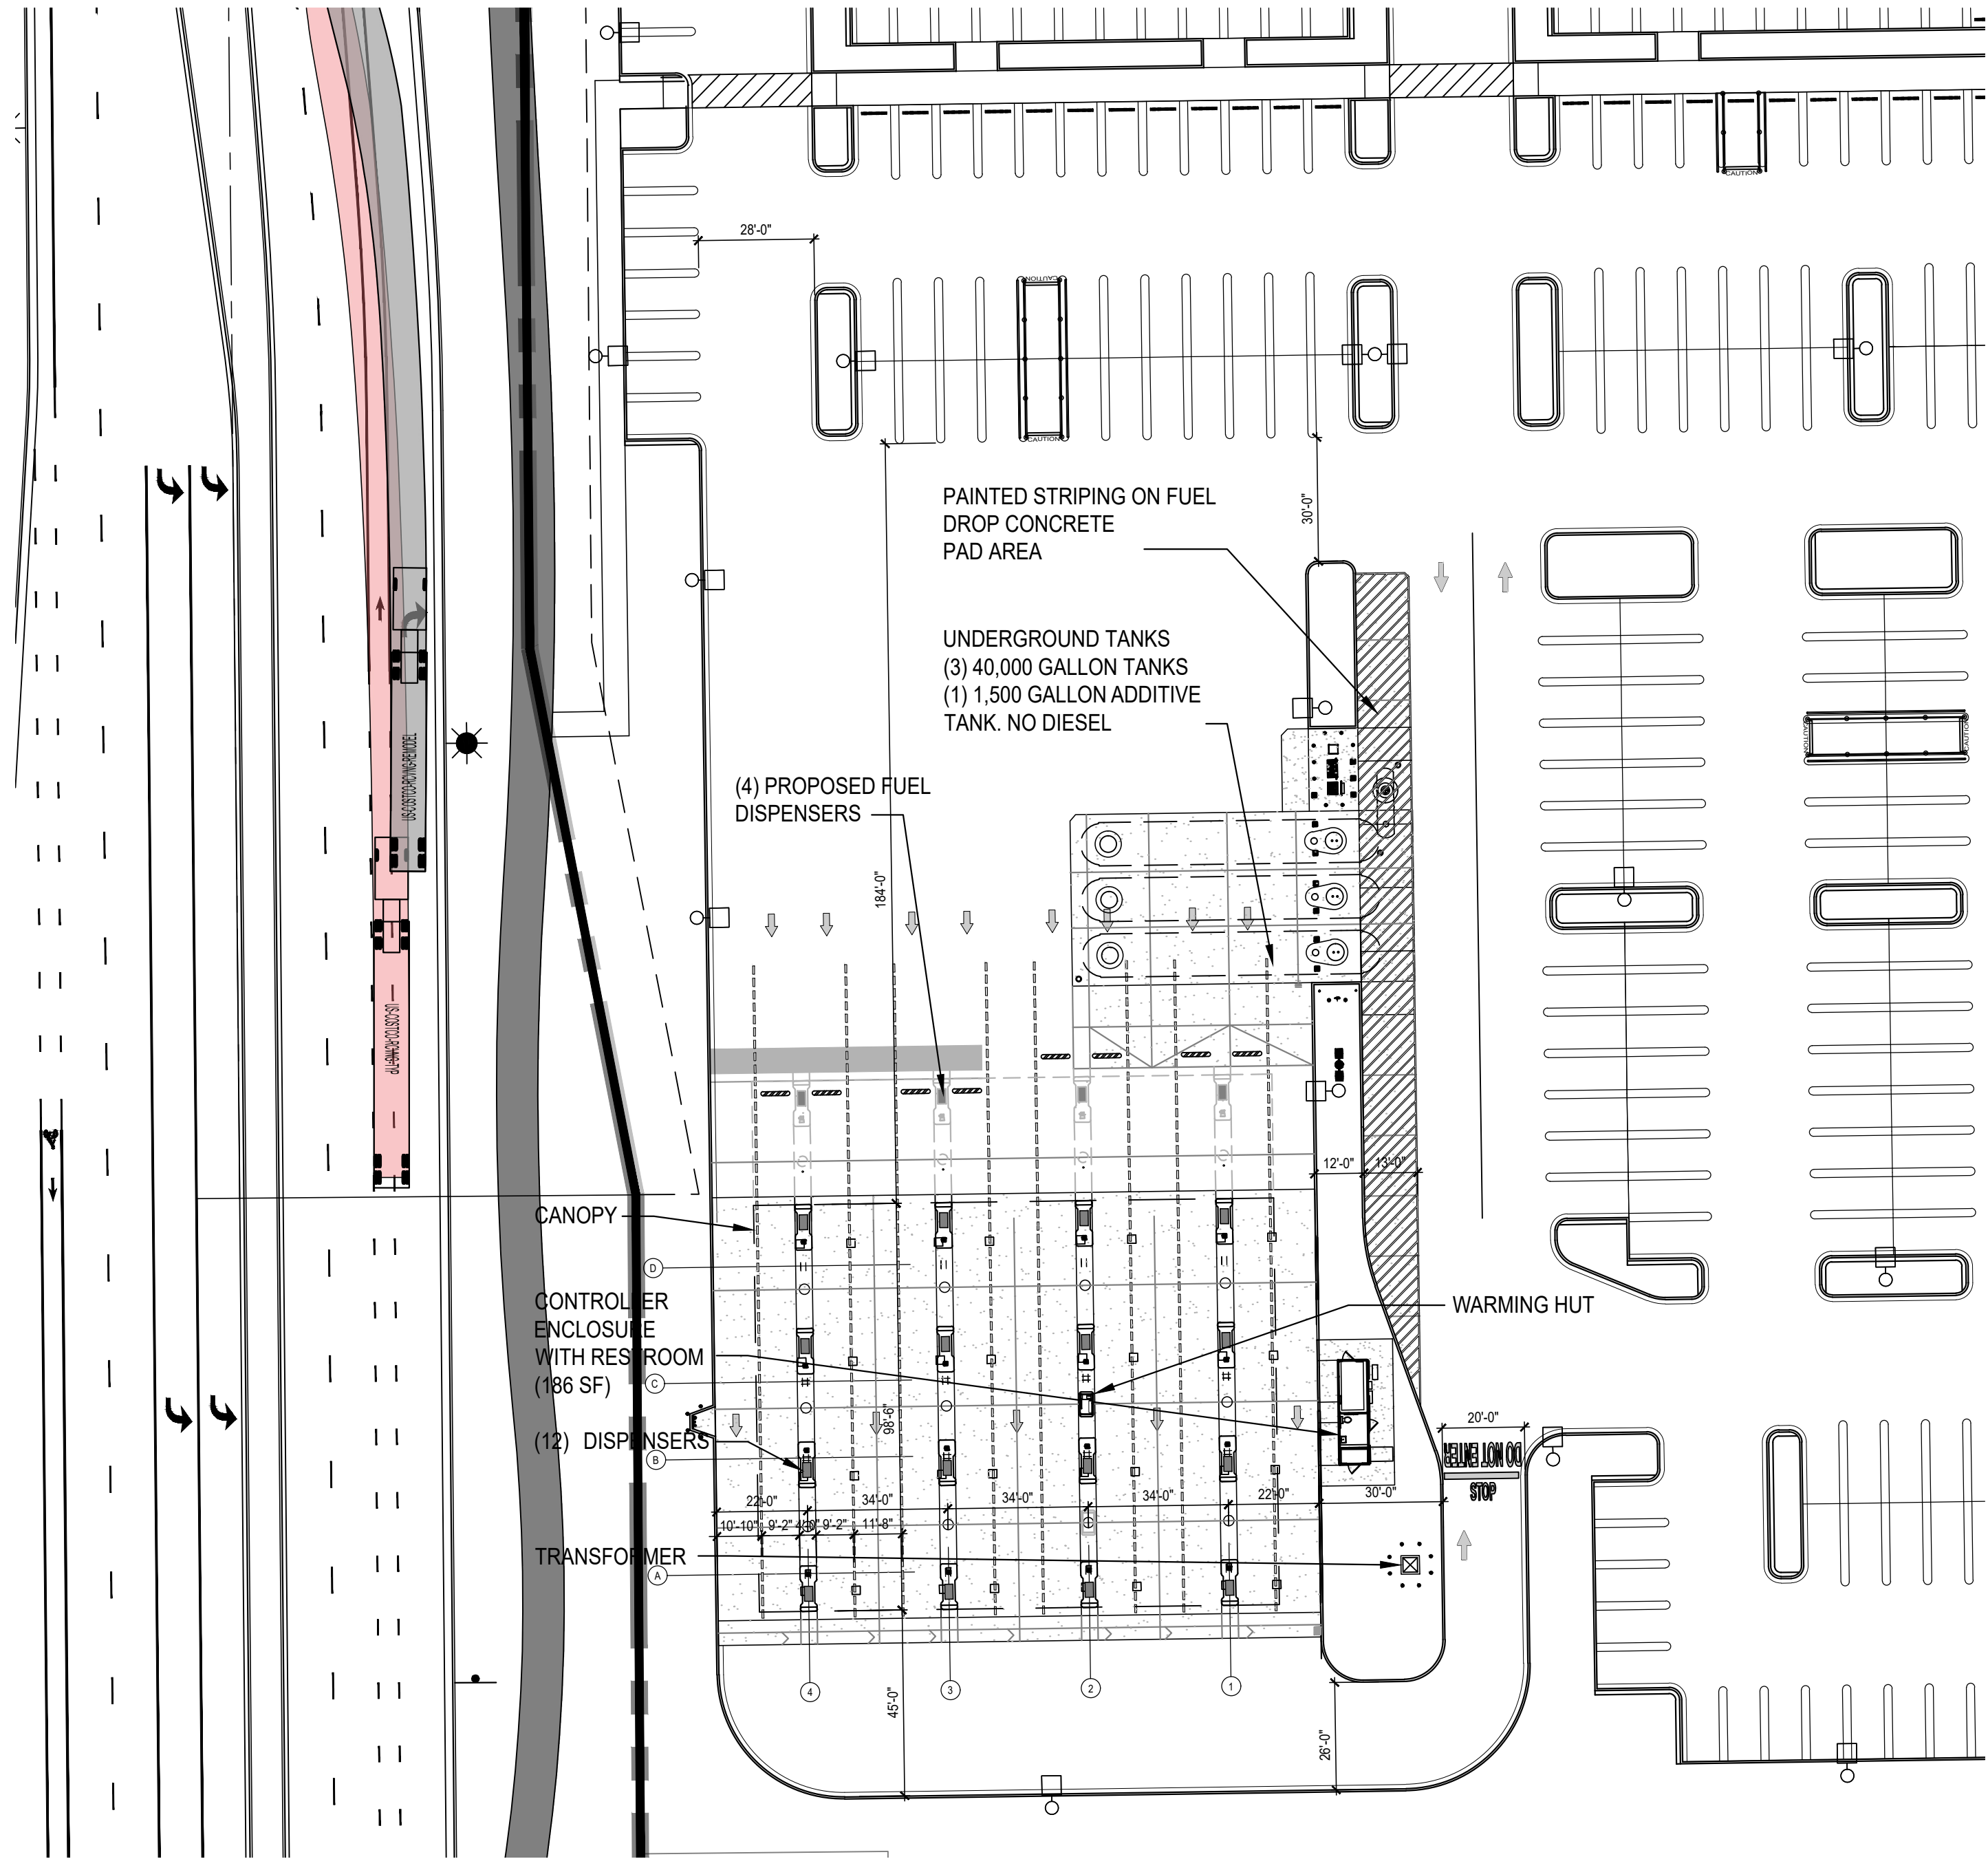




DETAIL SITE PLAN

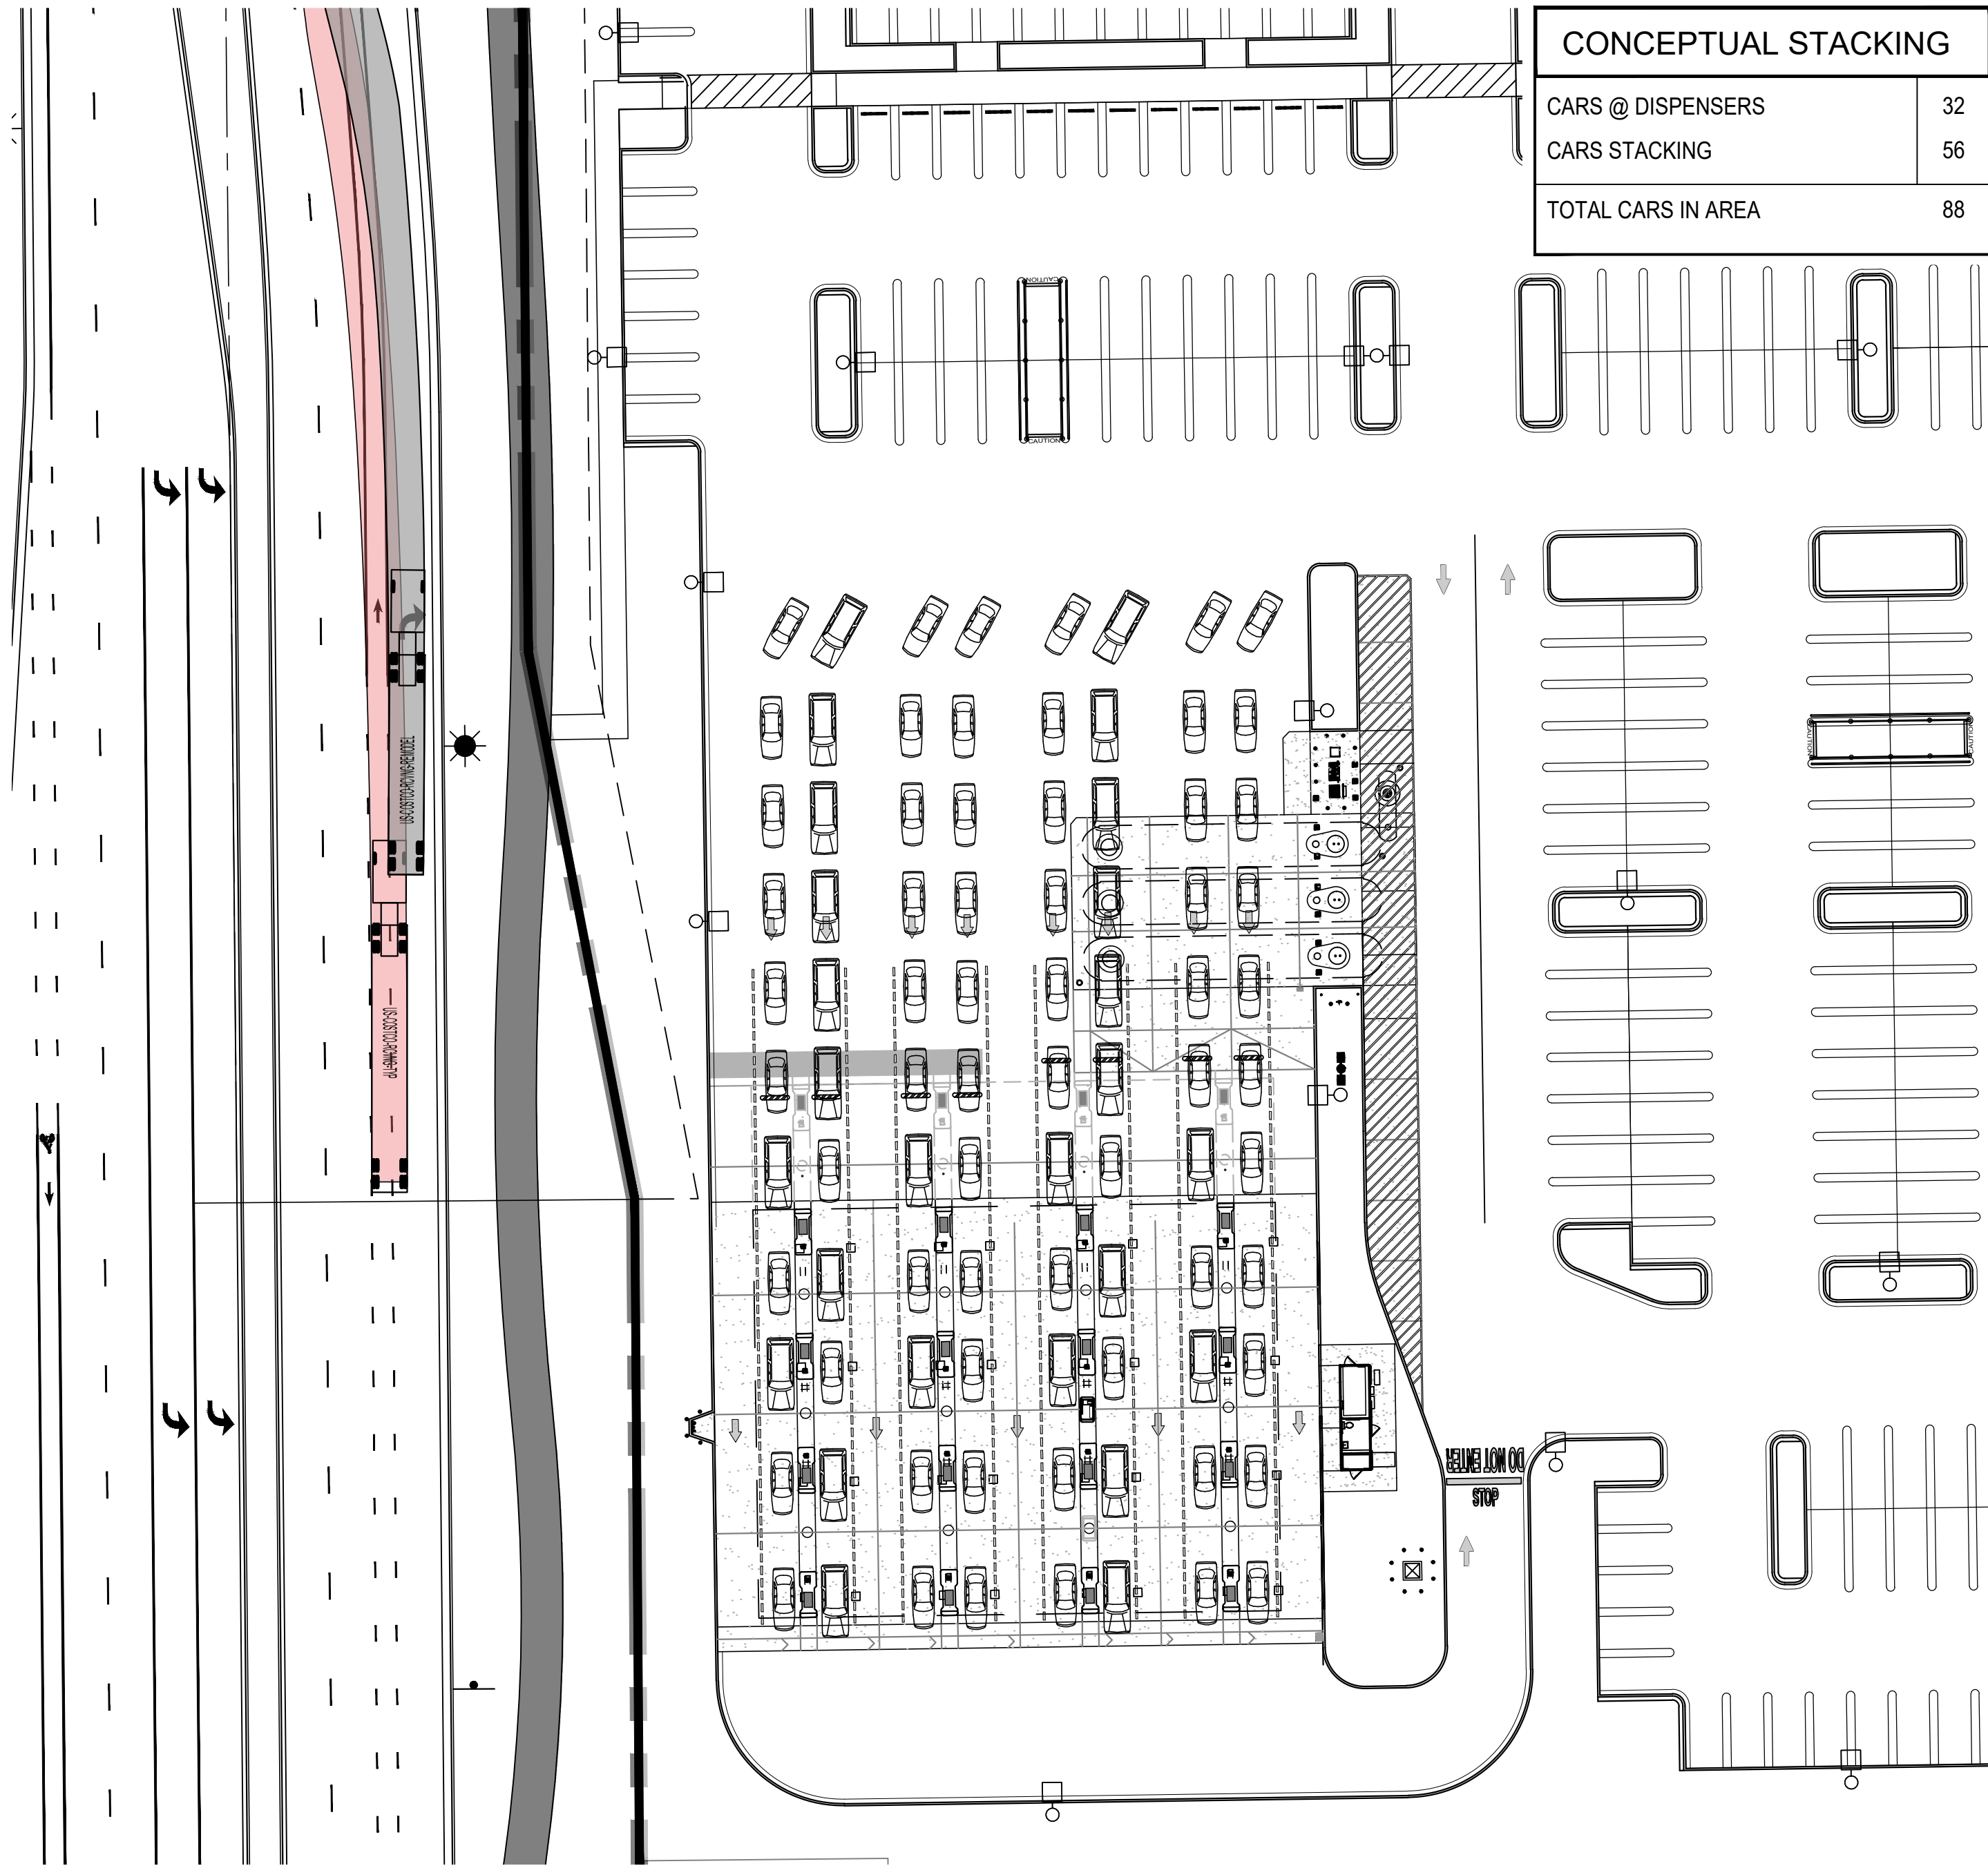

STACKING PLAN

SITE DEVELOPMENT PLAN
LOT I, DAWSON TRAILS FILING NO. I, AMENDMENT I
COSTCO
LOCATED IN SECTION 22,
TOWNSHIP 8 SOUTH, RANGE 67 WEST OF THE SIXTH PRINCIPAL MERIDIAN
TOWN OF CASTLE ROCK, COUNTY OF DOUGLAS, STATE OF COLORADO

MATCH LINE SHEET 7

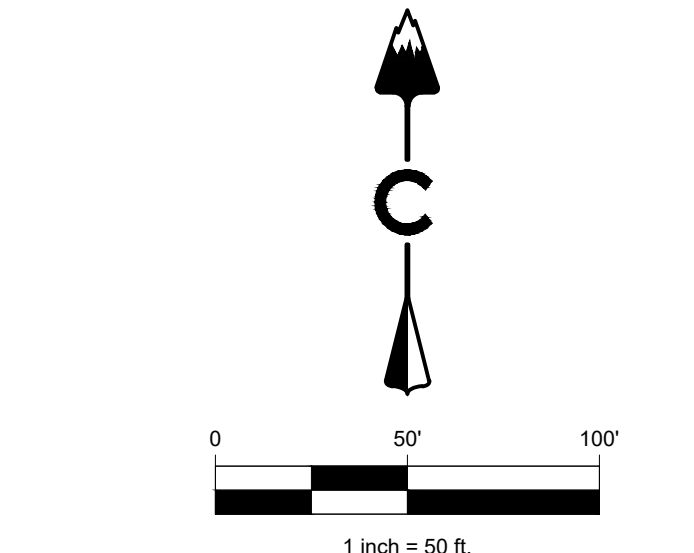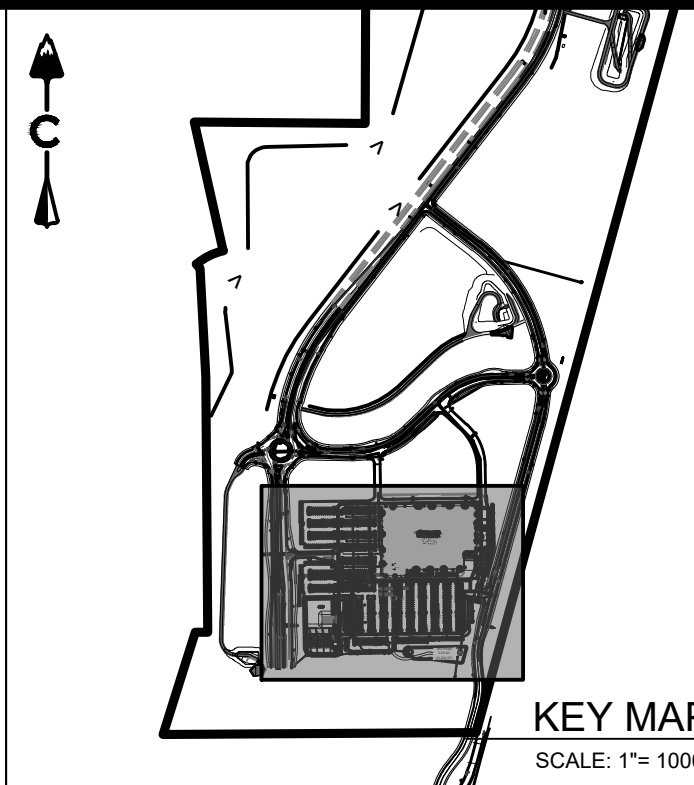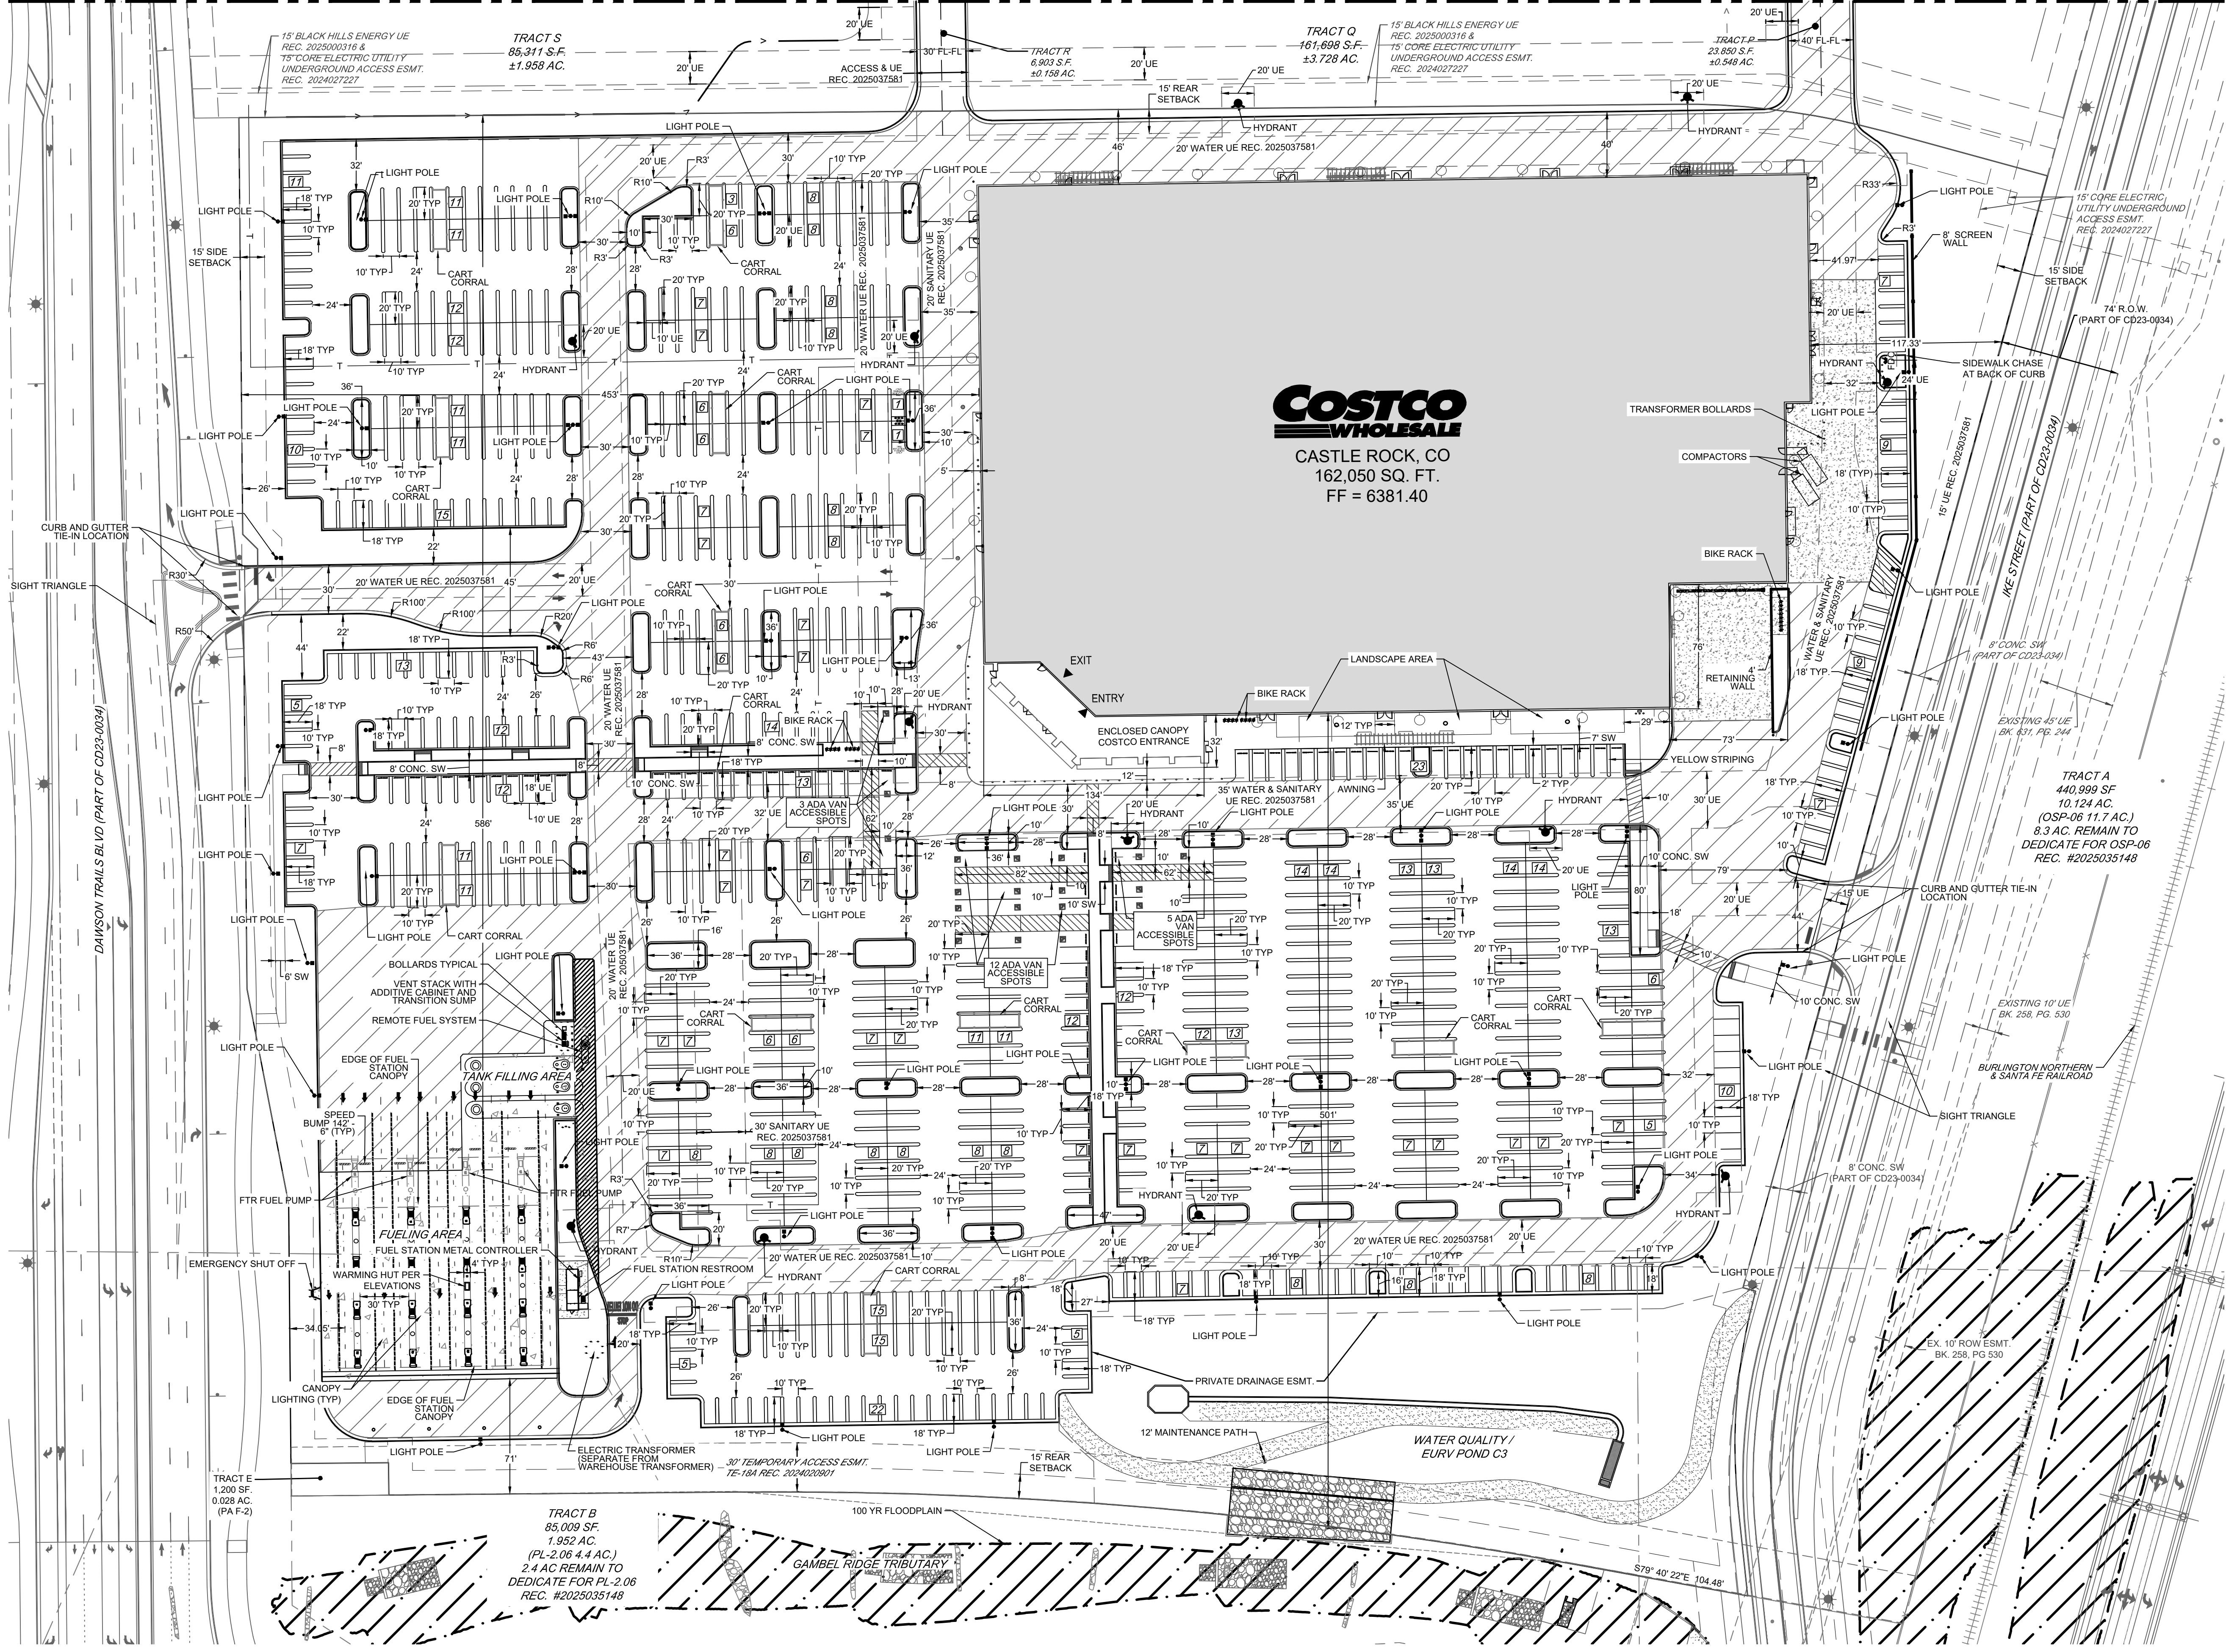

LEGEND

---	EASEMENT
---	RIGHT OF WAY (R.O.W.)
---	CENTERLINE
---	PROJECT BOUNDARY
---	SIGHT TRIANGLE
---	PROPOSED CURB & GUTTER
---	EXISTING CURB & GUTTER
---	EXISTING FENCE - CHAIN LINK
---	EXISTING FENCE - WOOD POST
---	STREET LIGHT POLES
---	STREET SIGNS
---	RAMPS
---	CROSSWALK
---	FIRE HYDRANTS
---	PROPOSED CONCRETE
---	EXISTING CONCRETE
---	RIPRAP
---	BUILDING SETBACK
---	SANITARY MANHOLES
---	STORM MANHOLES
---	STORM INLETS
---	PROPOSED FENCE
---	100 YEAR FLOODPLAIN
---	FIRE LANE
---	CONCRETE
---	HEAVY DUTY PAVEMENT

* THICKER SECTION DEFINED BY GEOTECHNICAL ENGINEER.

- NOTES:
- SEE SHEET 3 FOR ALL ATYPICAL STREET SECTIONS.
 - ALL PROPOSED ROADS ARE PUBLIC.
 - WHERE LOTS OCCUR AT T-INTERSECTIONS, DRIVEWAYS MUST BE IN LINE WITH THE ONCOMING ROADWAY.
 - DRIVEWAYS LOCATED AT CORNER LOTS MUST MAINTAIN A MINIMUM 25' FROM PCR.

ABBREVIATIONS:

DE	DRAINAGE EASEMENT
FTR	FUTURE
UE	UTILITY EASEMENT
LP	LOW POINT
HP	HIGH POINT
DUE	DRAINAGE & UTILITY EASEMENT

CORE CONSULTANTS, INC.
3473 S. BROADWAY
DENVER, CO 80113
303.703.4444
LIVEYOURCORE.COM

LAND DEVELOPMENT
ENERGY
PUBLIC INFRASTRUCTURE

CORE

NORRIS DESIGN
PEOPLE • PLACEMAKING

#	REVISION DESCRIPTION	DATE	BY	TW
1	SDP	12.13.24	TW	
2	MINOR AMENDMENT 1ST SUBMITTAL	09.04.25	JP	
3	MINOR AMENDMENT 2ND SUBMITTAL	10.30.25	JP	
4	MINOR AMENDMENT 3RD SUBMITTAL	12.10.25	TW	
5	MINOR AMENDMENT APPROVAL	12.23.25	TW	




COSTCO
CASTLE ROCK, COLORADO
SITE DEVELOPMENT PLAN
SITE PLAN (1 OF 2)



DESIGNED BY: LC
DRAWN BY: JP
CHECKED BY: TW

SDP NO.
23-0020
SHEET
6 OF 31

COSTCO
MINOR SDP AMENDMENT I
PROJECT NO. SDP25-0021

SITE DEVELOPMENT PLAN
LOT 1, DAWSON TRAILS FILING NO. 1, AMENDMENT 1
COSTCO
LOCATED IN SECTION 22,
TOWNSHIP 8 SOUTH, RANGE 67 WEST OF THE SIXTH PRINCIPAL MERIDIAN
TOWN OF CASTLE ROCK, COUNTY OF DOUGLAS, STATE OF COLORADO

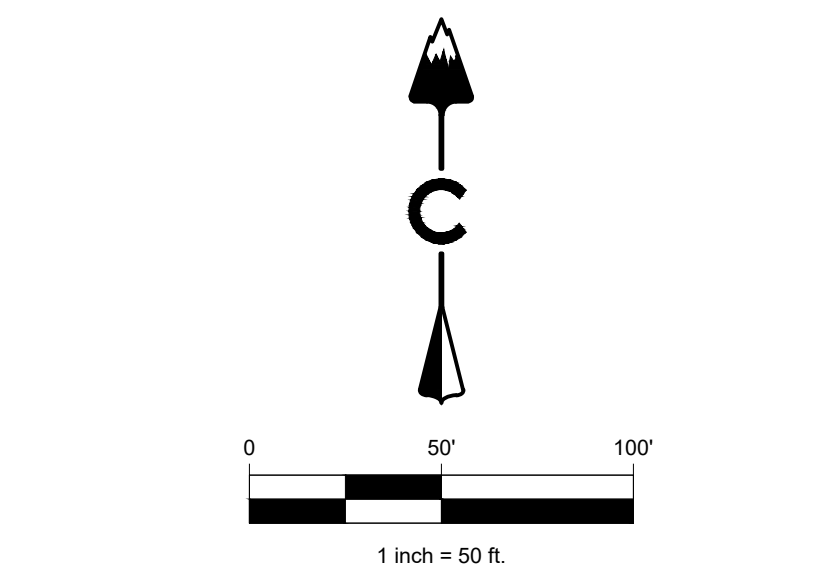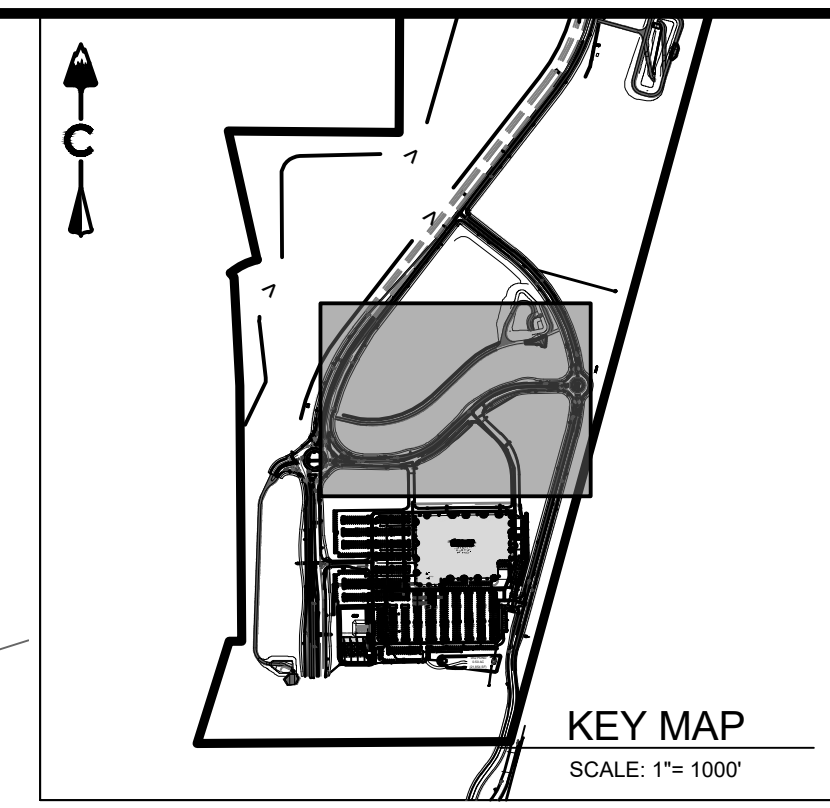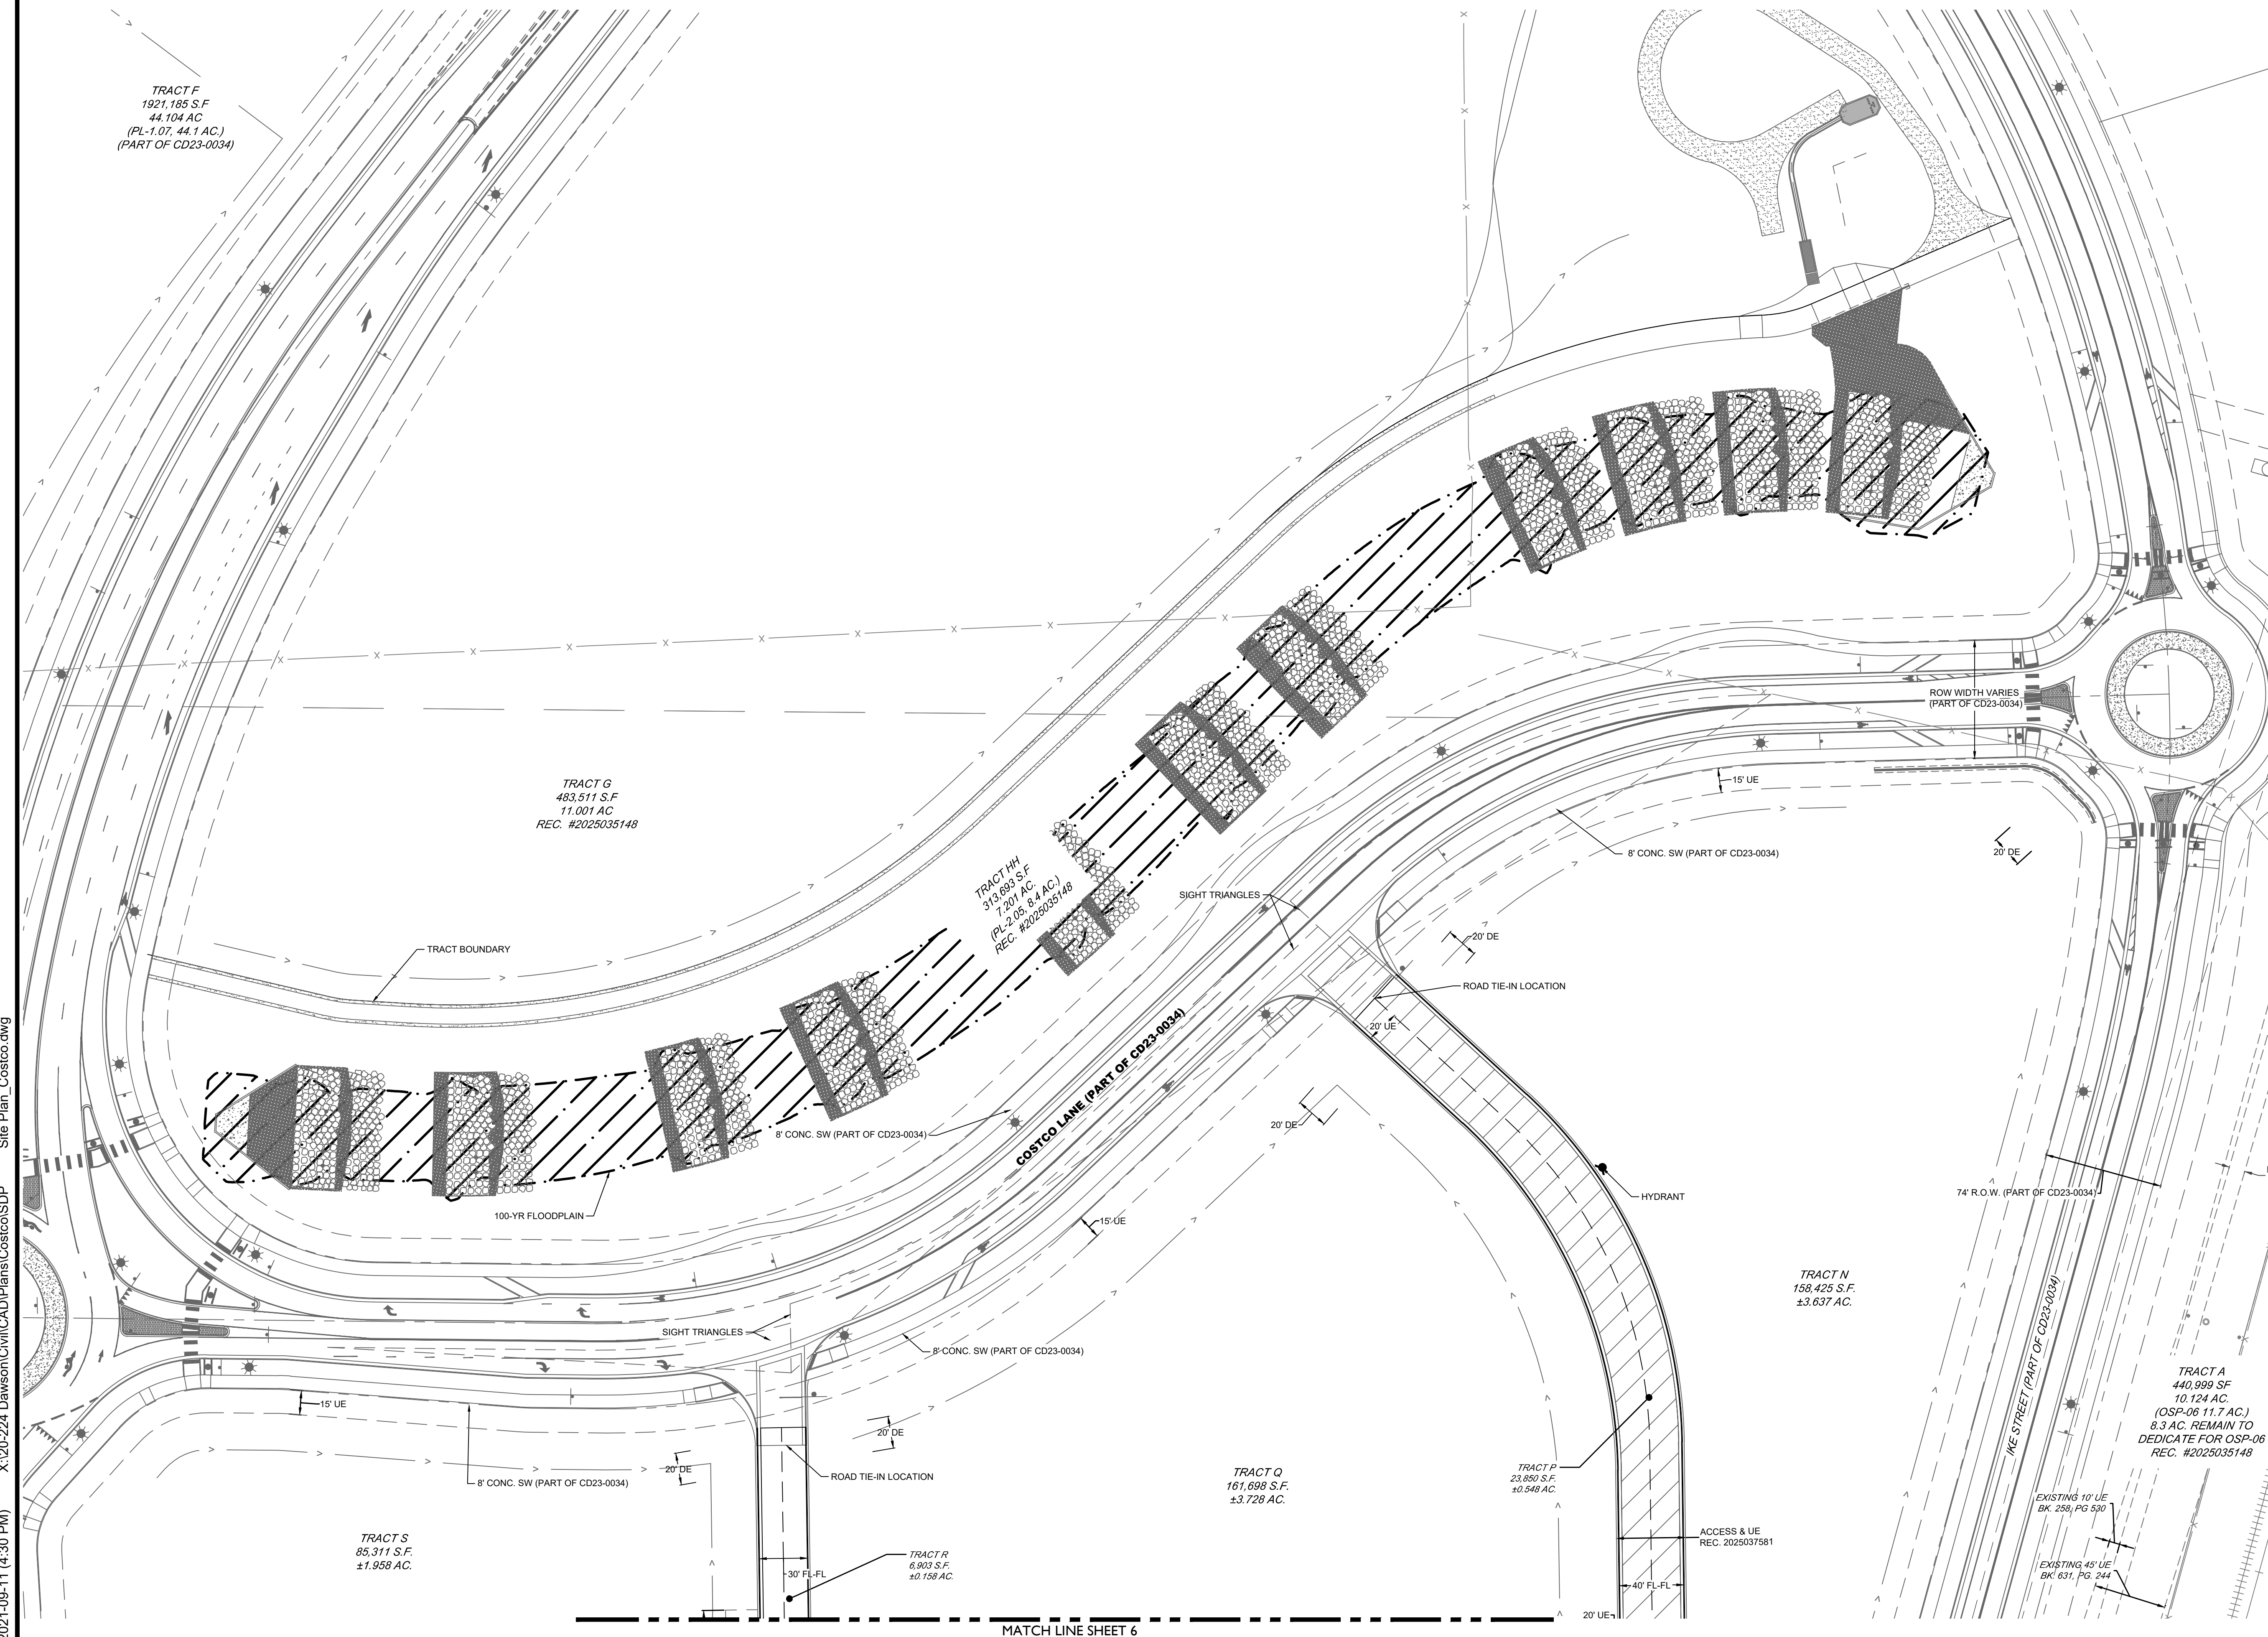

  	EASEMENT
	RIGHT OF WAY (R.O.W.)
	CENTERLINE
	PROJECT BOUNDARY
	SIGHT TRIANGLE
	PROPOSED CURB & GUTTER
	EXISTING CURB & GUTTER
	EXISTING FENCE - CHAIN LINK
	EXISTING FENCE - WOOD POST
	STREET LIGHT POLES
	STREET SIGNS
	RAMPS
	CROSSWALK
	FIRE HYDRANTS
	PROPOSED CONCRETE
	EXISTING CONCRETE
	RIPRAP
	BUILDING SETBACK
	SANITARY MANHOLES
	STORM MANHOLES
	STORM INLETS
	PROPOSED FENCE
	100 YEAR FLOODPLAIN
	FIRE LANE
	CONCRETE
	HEAVY DUTY PAVEMENT

* THICKER SECTION DEFINED BY GEOTECHNICAL ENGINEER.

NOTES:

1. SEE SHEET 3 FOR ALL ATYPICAL STREET SECTIONS.
2. ALL PROPOSED ROADS ARE PUBLIC.

EX. B WHERE LOTS OCCUR AT INTERSECTIONS, DRIVEWAYS MUST BE IN LINE WITH THE ONCOMING ROADWAY.



4. DRIVEWAYS LOCATED AT CORNER LOTS MUST MAINTAIN A MINIMUM 25' FROM PCR.

ABBREVIATIONS:

DE	DRAINAGE EASEMENT
FTR	FUTURE
UE	UTILITY EASEMENT
LP	LOW POINTS
HP	HIGH POINT
DUE	DRAINAGE & UTILITY EASEMENT



DESIGNED BY: LC DRAWN BY: JP CHECKED BY: TW		COSTCO CASTLE ROCK, COLORADO SITE DEVELOPMENT PLAN SITE PLAN (2 OF 2)		NORRIS DESIGN PEOPLE • PLACEMAKING		CORE		CORE CONSULTANTS, INC. 3473 S. BROADWAY ENGLEWOOD, CO 80113 LIVEYOURCORE.COM		LAND DEVELOPMENT ENERGY PUBLIC INFRASTRUCTURE	
SHEET 7 OF 31		SDP NO. 23-0020		#		REVISION DESCRIPTION		DATE		BY	
				1		SDP		12.13.24		TW	
				2		MINOR AMENDMENT 1ST SUBMITTAL		09.04.25		JP	
				3		MINOR AMENDMENT 2ND SUBMITTAL		10.29.25		JP	
				4		MINOR AMENDMENT 3RD SUBMITTAL		12.10.25		TW	
				5		MINOR AMENDMENT APPROVAL		12.28.25		TW	

TOWNSHIP 8 SOUTH, RANGE 67 WEST OF THE SIXTH PRINCIPAL MERIDIAN
TOWN OF CASTLE ROCK, COUNTY OF DOUGLAS, STATE OF COLORADO

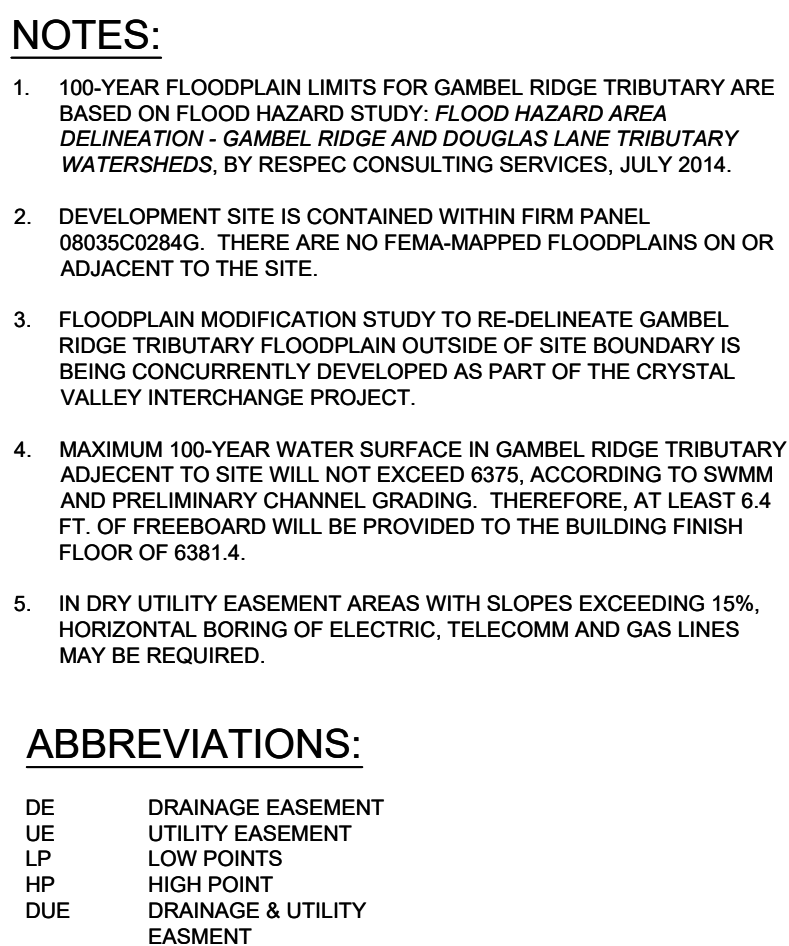 

DESIGNED BY: LC
DRAWN BY: JP
CHECKED BY: TW
SDP NO. 23-0020
SHEET 8 OF 31

SITE DEVELOPMENT PLAN
LOT I, DAWSON TRAILS FILING NO. I, AMENDMENT I
COSTCO
LOCATED IN SECTION 22,
TOWNSHIP 8 SOUTH, RANGE 67 WEST OF THE SIXTH PRINCIPAL MERIDIAN
TOWN OF CASTLE ROCK, COUNTY OF DOUGLAS, STATE OF COLORADO

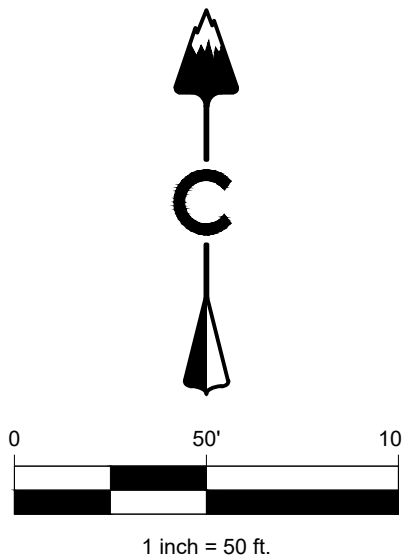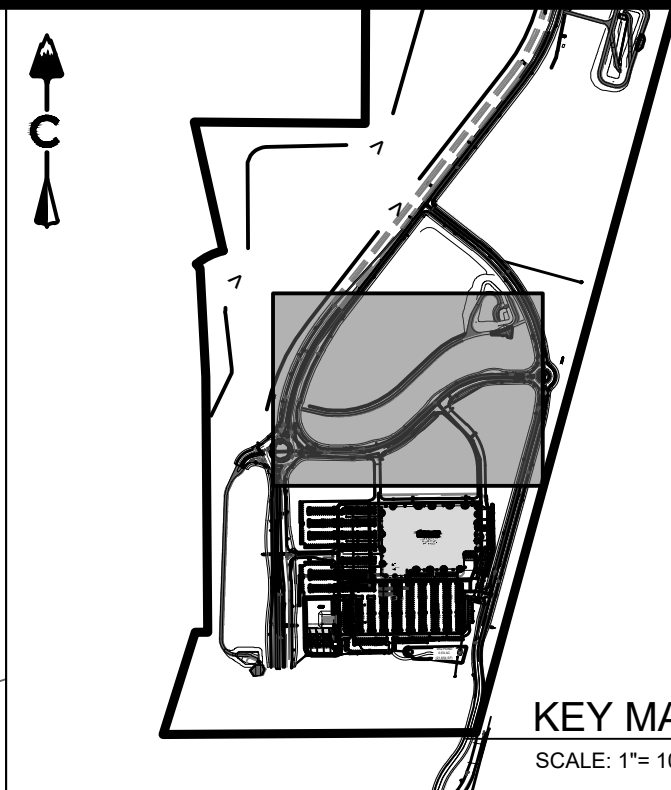

LEGEND


- 5280 PROPOSED MAJOR CONTOUR
- 5279 PROPOSED MINOR CONTOUR
- 5280 EXISTING MAJOR CONTOUR
- 5279 EXISTING MINOR CONTOUR
- DIRECTIONAL FLOW ARROW
- EMERGENCY OVERFLOW ROUTE
- SPOT ELEVATION
- EASEMENT
- RIGHT OF WAY (R.O.W.)
- CENTERLINE
- PROJECT BOUNDARY
- PROPOSED CURB & GUTTER
- RETAINING WALL
- LIMITS OF CONSTRUCTION
- 100 YEAR FLOODPLAIN
- WETLAND
- EXISTING STORM MANHOLES
- PROPOSED STORM MANHOLES
- STORM INLETS
- FES, FOREBAY, & TRICKLE CHANNEL
- OUTLET STRUCTURE
- PROPOSED STORM & STUB OUT
- EXISTING STORM & STUB OUT
- CRUSHER FINES
- MAINTENANCE ACCESS
- RIPRAP
- DRAINAGE SWALE
- FIRE HYDRANTS
- BOLLARD

NOTES:

- 100-YEAR FLOODPLAIN LIMITS FOR GAMBEL RIDGE TRIBUTARY ARE BASED ON FLOOD HAZARD STUDY, FLOOD HAZARD AREA DELINEATION - GAMBEL RIDGE AND DOUGLAS LANE TRIBUTARY WATERSHEDS, BY RESPEC CONSULTING SERVICES, JULY 2014.
- DEVELOPMENT SITE IS CONTAINED WITHIN FIRM PANEL 08035C0284G. THERE ARE NO FEMA-MAPPED FLOODPLAINS ON OR ADJACENT TO THE SITE.
- FLOODPLAIN MODIFICATION STUDY TO RE-DELINEATE GAMBEL RIDGE TRIBUTARY FLOODPLAIN OUTSIDE OF SITE BOUNDARY IS BEING CONCURRENTLY DEVELOPED AS PART OF THE CRYSTAL VALLEY INTERCHANGE PROJECT.
- MAXIMUM 100-YEAR WATER SURFACE IN GAMBEL RIDGE TRIBUTARY ADJACENT TO SITE WILL NOT EXCEED 6375, ACCORDING TO SWMM AND PRELIMINARY CHANNEL GRADING. THEREFORE, AT LEAST 6.4 FT. OF FREEBOARD WILL BE PROVIDED TO THE BUILDING FINISH FLOOR OF 6381.4.
- IN DRY UTILITY EASEMENT AREAS WITH SLOPES EXCEEDING 15%, HORIZONTAL BORING OF ELECTRIC, TELECOMM AND GAS LINES MAY BE REQUIRED.

ABBREVIATIONS:

- DE DRAINAGE EASEMENT
- UE UTILITY EASEMENT
- LP LOW POINT
- HP HIGH POINT
- DUE DRAINAGE & UTILITY EASEMENT

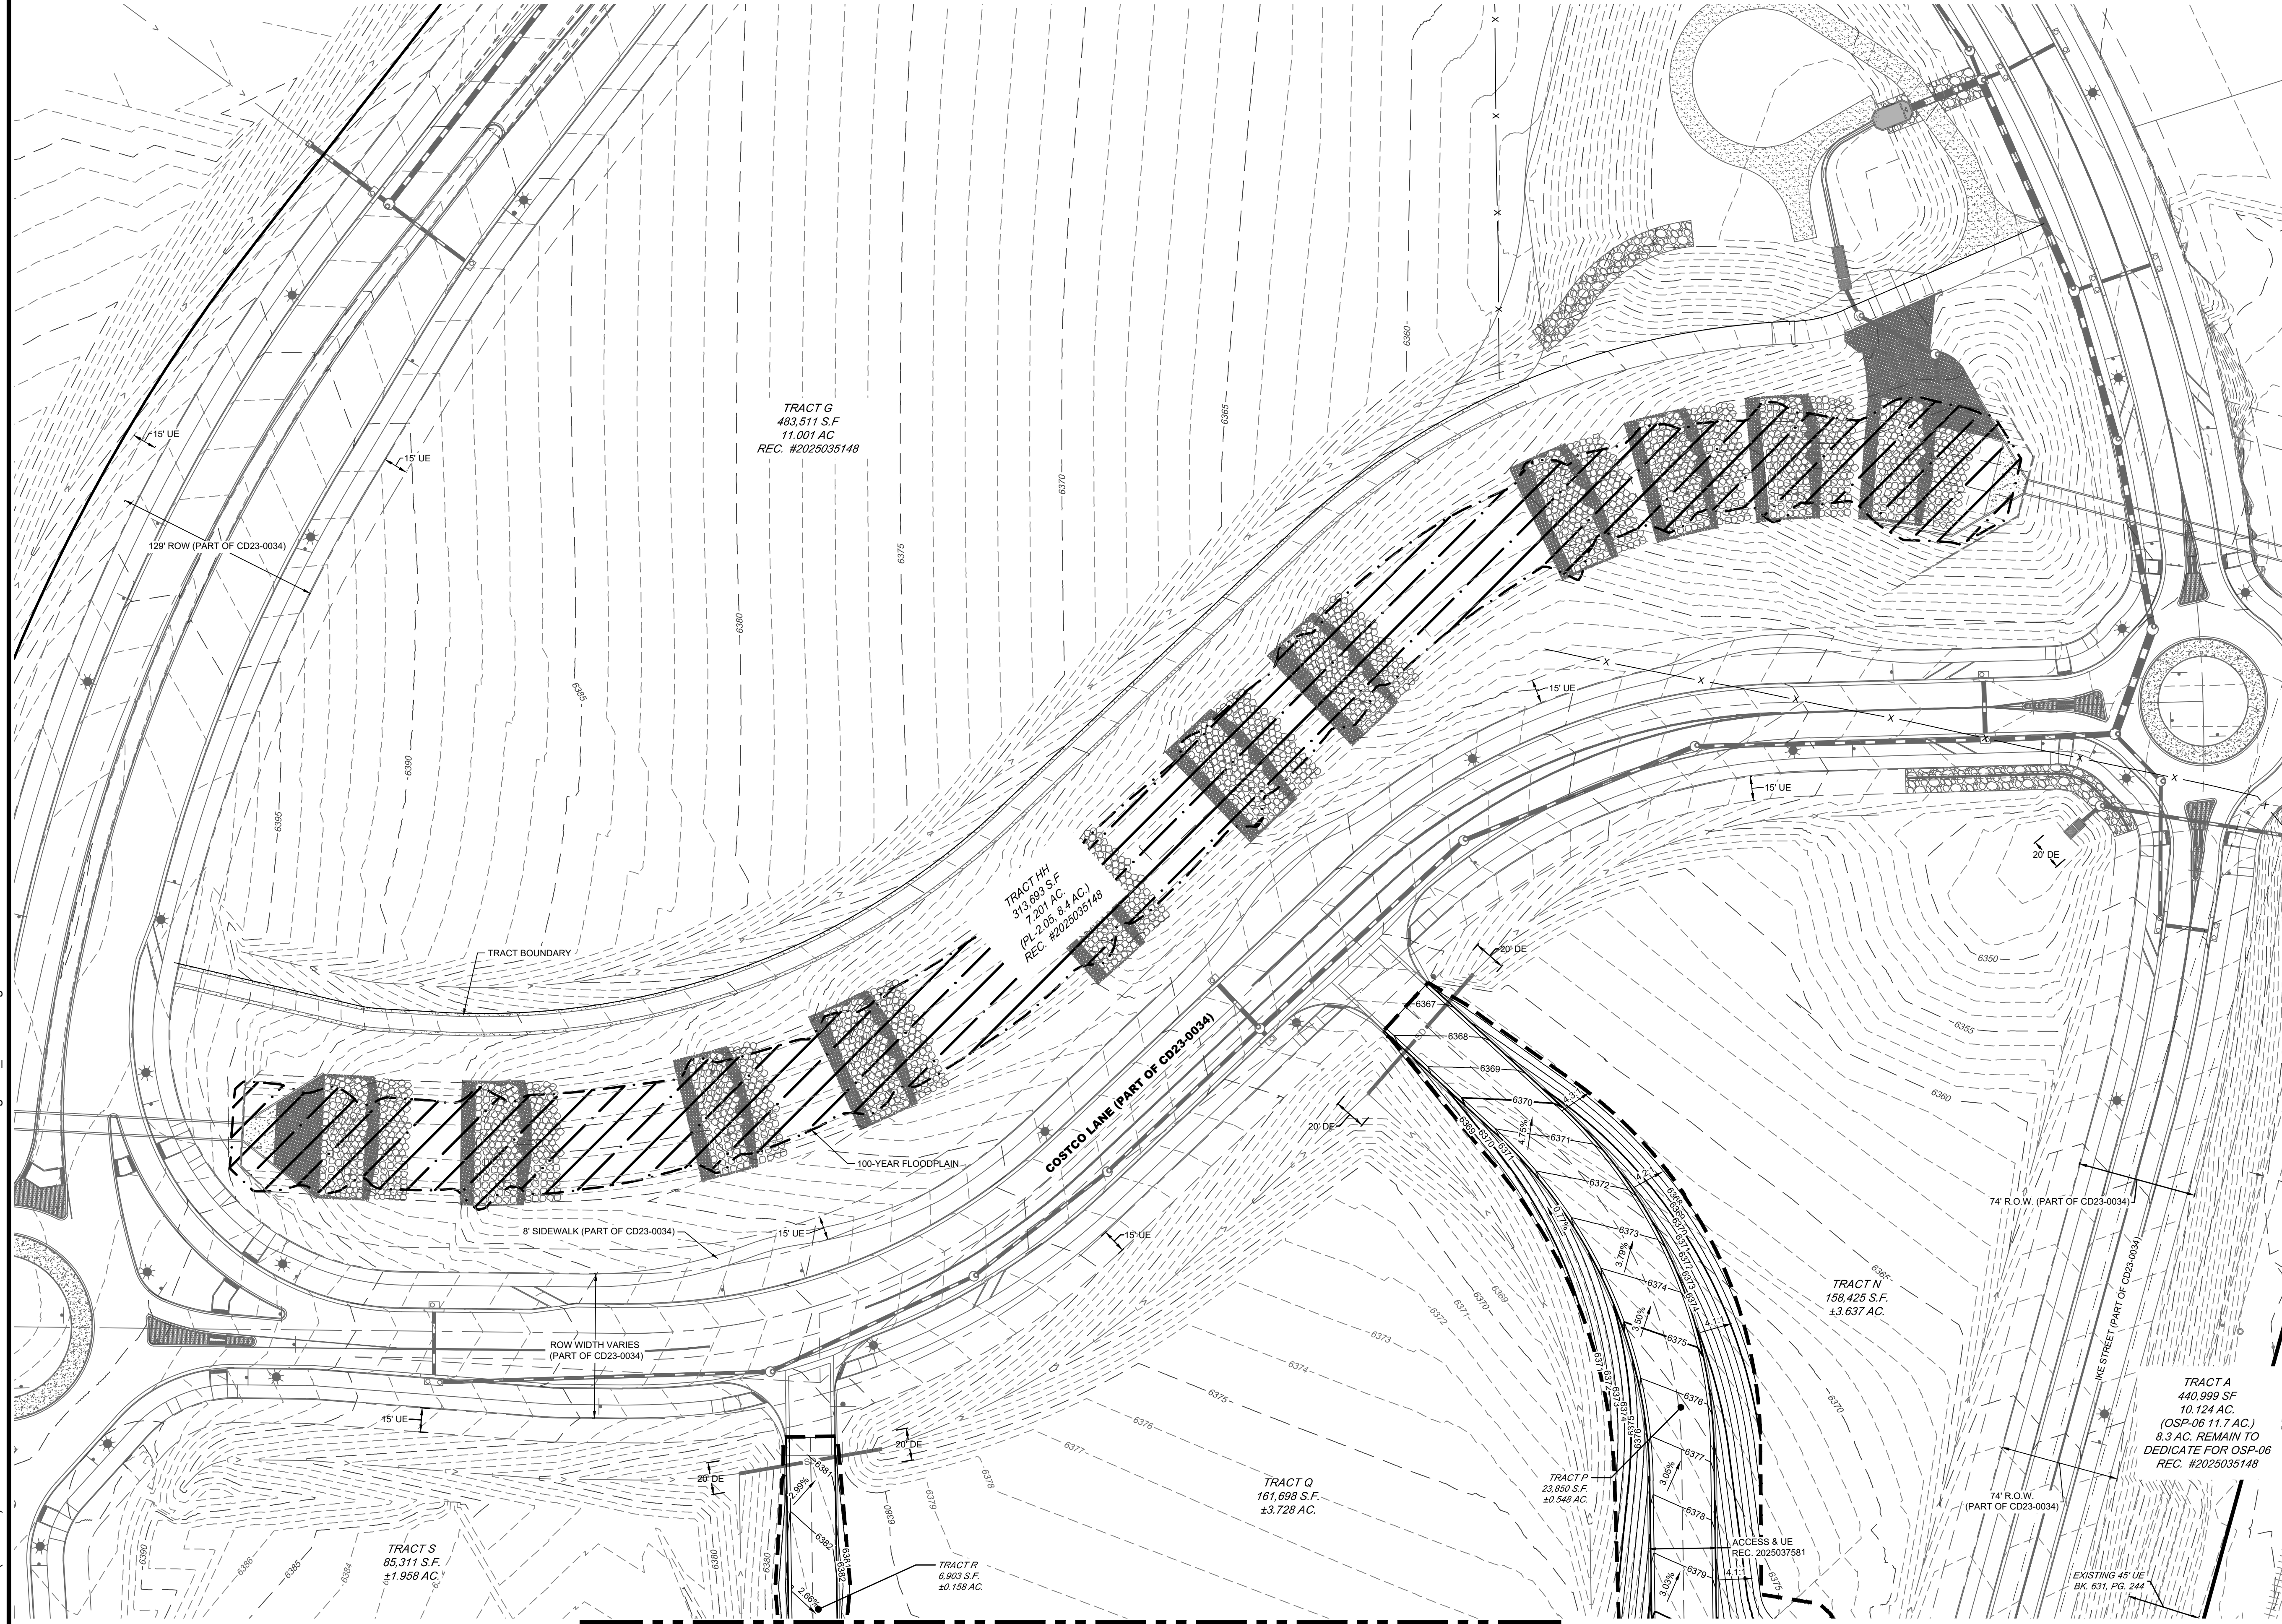

MATCH LINE SHEET 8

CORE
NORRIS
DESIGN
PEOPLE • PLACEMAKING

LAND DEVELOPMENT
ENERGY
PUBLIC INFRASTRUCTURE

#	REVISION DESCRIPTION	DATE	BY	TW
1	SDP	12.13.24	JP	TW
2	MINOR AMENDMENT 1ST SUBMITTAL	09.04.25	JP	TW
3	MINOR AMENDMENT 2ND SUBMITTAL	10.30.25	JP	TW
4	MINOR AMENDMENT 3RD SUBMITTAL	12.10.25	JP	TW
5	MINOR AMENDMENT APPROVAL	12.23.25	JP	TW

COSTCO

CASTLE ROCK, COLORADO

SITE DEVELOPMENT PLAN

GRADING PLAN (2 OF 2)

DESIGNED BY: LC

DRAWN BY: JP

CHECKED BY: TW

COSTCO

MINOR SDP AMENDMENT I

PROJECT NO. SDP25-0021

SDP NO.

23-0020



SHEET

9 OF 31

SITE DEVELOPMENT PLAN
LOT I, DAWSON TRAILS FILING NO. I, AMENDMENT I
COSTCO
LOCATED IN SECTION 22,
TOWNSHIP 8 SOUTH, RANGE 67 WEST OF THE SIXTH PRINCIPAL MERIDIAN
TOWN OF CASTLE ROCK, COUNTY OF DOUGLAS, STATE OF COLORADO

MATCH LINE SHEET 11

COSTCO
WHOLESALE
CASTLE ROCK, CO
162,050 SQ. FT.
FF = 6381.40

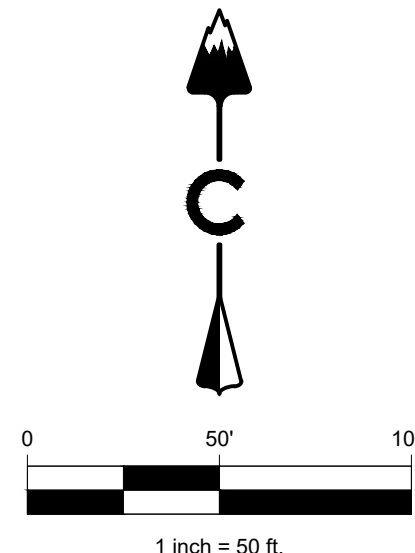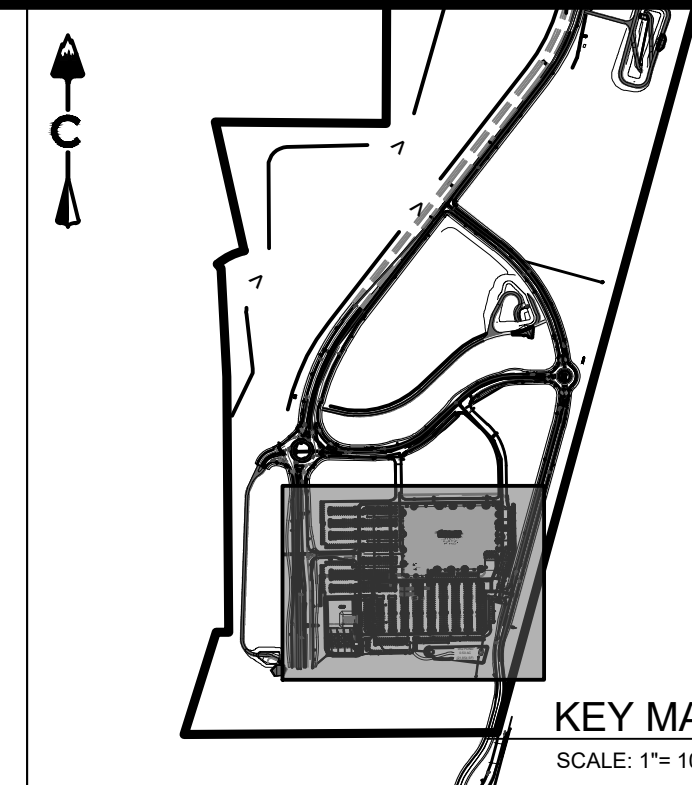

LEGEND

- EASEMENT
 - RIGHT OF WAY (R.O.W.)
 - CENTERLINE
 - PROJECT BOUNDARY
 - PROPOSED CURB & GUTTER
 - PROPOSED IRRIGATION & STUB OUT
 - PROPOSED STORM & STUB OUT
 - PROPOSED SANITARY & STUB OUT
 - PROPOSED WATER & STUB OUT
 - EXISTING IRRIGATION & STUB OUT
 - EXISTING STORM & STUB OUT
 - EXISTING SANITARY & STUB OUT
 - EXISTING WATER & STUB OUT
 - FUTURE IRRIGATION & STUB OUT
 - FUTURE SANITARY & STUB OUT
 - FUTURE STORM & STUB OUT
 - FUTURE WATER & STUB OUT
 - IRRIGATION SERVICE
 - SANITARY SERVICE
 - WATER SERVICE
- EXISTING PROPOSED
- STREET LIGHT POLES
 - POWER POLES
 - GUY WIRE
 - SANITARY MANHOLES
 - SANITARY CLEAN OUT
 - WATER VALVES
 - BEND AND THRUST BLOCK
 - FIRE HYDRANTS
 - WATERLINE REDUCER
 - WATER STUB WITH BLOW OFF
 - AIR RELEASE VALVE MH & VENT PIPE
 - STORM MANHOLES
 - STORM INLETS
 - FES, FOREBAY, & TRICKLE CHANNEL
 - OUTLET STRUCTURE
 - CRUSHER FINES
 - MAINTENANCE ACCESS
 - RIPRAP
 - EXISTING ELECTRIC
 - EXISTING TELEPHONE
 - EXISTING FIBER OPTIC
 - EXISTING GAS
 - EXISTING OVER HEAD ELECTRIC
 - STORM UNDERDRAIN
 - 100 YEAR FLOODPLAIN
 - WETLAND

- NOTES:
- ALL PROPOSED EASEMENTS MUST BE RECORDED PRIOR TO ISSUANCE OF CONSTRUCTION PERMITS.
 - THE MINIMUM SEPARATION BETWEEN WATERLINES, SANITARY SEWER, AND STORM LINES IS 10 FEET.
 - THE MINIMUM SEPARATION BETWEEN WATER SERVICE LINES IS 5 FEET.
 - THIS SITE IS LOCATED WITHIN THE TOWN OF CASTLE ROCK RED WATER PRESSURE ZONE

CORE CONSULTANTS, INC.
3473 S. BROADWAY
DENVER, CO 80113
303.703.4444
LIVE@CORE.COM

CORE

NORRIS DESIGN
PEOPLE • PLACEMAKING

#	REVISION DESCRIPTION	DATE	BY
1	SDP	12.13.24	TW
2	MINOR AMENDMENT 1ST SUBMITTAL	09.04.25	JP
3	MINOR AMENDMENT 2ND SUBMITTAL	10.30.25	JP
4	MINOR AMENDMENT 3RD SUBMITTAL	12.10.25	TW
5	MINOR AMENDMENT APPROVAL	12.23.25	TW

COSTCO
CASTLE ROCK, COLORADO
SITE DEVELOPMENT PLAN
UTILITY PLAN (1 OF 2)

DESIGNED BY: LC
DRAWN BY: JP
CHECKED BY: TW

SDP NO.
23-0020
SHEET
10 OF 31

SITE DEVELOPMENT PLAN
LOT I, DAWSON TRAILS FILING NO. I, AMENDMENT I
COSTCO

LOCATED IN SECTION 22,
TOWNSHIP 8 SOUTH, RANGE 67 WEST OF THE SIXTH PRINCIPAL MERIDIAN
TOWN OF CASTLE ROCK, COUNTY OF DOUGLAS, STATE OF COLORADO

TRACT G
483,511 S.F.
11.001 AC
REC. #2025035148

TRACT HH
913,893 S.F.
7.201 AC
(PL-2.05, 8.4 AC)
REC. #2025035148

TRACT N
158,425 S.F.
±3.637 AC.



TRACT Q
161,698 S.F.
±3.728 AC.

TRACT P
23,950 S.F.
±0.548 AC.

TRACT A
440,999 S.F.
10.124 AC.
(OSP-06 11.7 AC.)
8.3 AC. REMAIN TO
DEDICATE FOR OSP-06
REC. #2025035148

TRACT S
85,311 S.F.
±1.958 AC.

TRACT R
6,903 S.F.
±0.158 AC.

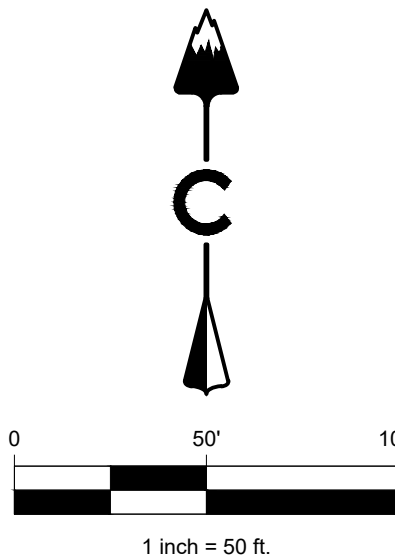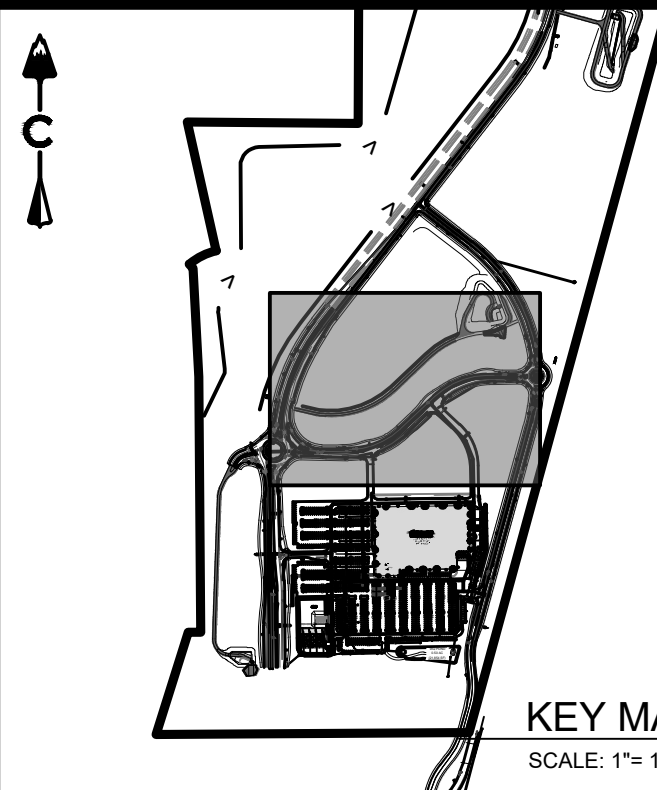

LEGEND

	EASEMENT
	RIGHT OF WAY (R.O.W.)
	CENTERLINE
	PROJECT BOUNDARY
	PROPOSED CURB & GUTTER
	PROPOSED IRRIGATION & STUB OUT
	PROPOSED STORM & STUB OUT
	PROPOSED SANITARY & STUB OUT
	PROPOSED WATER & STUB OUT
	EXISTING IRRIGATION & STUB OUT
	EXISTING STORM & STUB OUT
	EXISTING SANITARY & STUB OUT
	EXISTING WATER & STUB OUT
	FUTURE IRRIGATION & STUB OUT
	FUTURE SANITARY & STUB OUT
	FUTURE STORM & STUB OUT
	FUTURE WATER & STUB OUT
	IRRIGATION SERVICE
	SANITARY SERVICE
	WATER SERVICE
	EXISTING STREET LIGHT POLES
	PROPOSED STREET LIGHT POLES
	EXISTING POWER POLES
	PROPOSED POWER POLES
	EXISTING GUY WIRE
	PROPOSED GUY WIRE
	EXISTING SANITARY MANHOLES
	PROPOSED SANITARY MANHOLES
	EXISTING SANITARY CLEAN OUT
	PROPOSED SANITARY CLEAN OUT
	EXISTING WATER VALVES
	PROPOSED WATER VALVES
	EXISTING BEND AND THRUST BLOCK
	PROPOSED BEND AND THRUST BLOCK
	EXISTING FIRE HYDRANTS
	PROPOSED FIRE HYDRANTS
	EXISTING WATERLINE REDUCER
	PROPOSED WATERLINE REDUCER
	EXISTING WATER STUB WITH BLOW OFF
	PROPOSED WATER STUB WITH BLOW OFF
	EXISTING AIR RELEASE VALVE MH & VENT PIPE
	PROPOSED AIR RELEASE VALVE MH & VENT PIPE
	EXISTING STORM MANHOLES
	PROPOSED STORM MANHOLES
	EXISTING STORM INLETS
	PROPOSED STORM INLETS
	EXISTING FES, FOREBAY, & TRICKLE CHANNEL
	PROPOSED FES, FOREBAY, & TRICKLE CHANNEL
	EXISTING OUTLET STRUCTURE
	PROPOSED OUTLET STRUCTURE
	EXISTING CRUSHER FINES
	PROPOSED CRUSHER FINES
	EXISTING MAINTENANCE ACCESS
	PROPOSED MAINTENANCE ACCESS
	EXISTING RIPRAP
	PROPOSED RIPRAP
	EXISTING ELECTRIC
	PROPOSED ELECTRIC
	EXISTING TELEPHONE
	PROPOSED TELEPHONE
	EXISTING FIBER OPTIC
	PROPOSED FIBER OPTIC
	EXISTING GAS
	PROPOSED GAS
	EXISTING OVER HEAD ELECTRIC
	PROPOSED OVER HEAD ELECTRIC
	EXISTING STORM UNDERDRAIN
	PROPOSED STORM UNDERDRAIN
	EXISTING 100 YEAR FLOODPLAIN
	PROPOSED 100 YEAR FLOODPLAIN
	EXISTING WETLAND
	PROPOSED WETLAND

NOTES:

1. ALL PROPOSED EASEMENTS MUST BE RECORDED PRIOR TO ISSUANCE OF CONSTRUCTION PERMITS.
2. THE MINIMUM SEPARATION BETWEEN WATERLINES, SANITARY SEWER, AND STORM LINES IS 10 FEET.
3. THE MINIMUM SEPARATION BETWEEN WATER SERVICE LINES IS 5 FEET.
4. THIS SITE IS LOCATED WITHIN THE TOWN OF CASTLE ROCK RED WATER PRESSURE ZONE

CORE
NORRIS
DESIGN
PEOPLE • PLACEMAKING

LAND DEVELOPMENT
ENERGY
PUBLIC INFRASTRUCTURE

CORE CONSULTANTS, INC.
3473 S. BROADWAY
DENVER, CO 80113
303.703.4444
LIVEYOURCORE.COM

#	REVISION DESCRIPTION	DATE	BY	TW
1	SDP	12.13.24	JP	JP
2	MINOR AMENDMENT 1ST SUBMITTAL	09.04.25	JP	JP
3	MINOR AMENDMENT 2ND SUBMITTAL	10.30.25	JP	JP
4	MINOR AMENDMENT 3RD SUBMITTAL	12.10.25	TW	TW
5	MINOR AMENDMENT APPROVAL	12.23.25	TW	TW

COSTCO

CASTLE ROCK, COLORADO

SITE DEVELOPMENT PLAN

UTILITY PLAN (2 OF 2)

DESIGNED BY: LC

DRAWN BY: JP

CHECKED BY: TW


SDP NO.
23-0020

SHEET
11 OF 31




COSTCO
MINOR SDP AMENDMENT I
PROJECT NO. SDP25-0021

SITE DEVELOPMENT PLAN
LOT I, DAWSON TRAILS FILING NO. I, AMENDMENT I
COSTCO
LOCATED IN SECTION 22,
TOWNSHIP 8 SOUTH, RANGE 67 WEST OF THE SIXTH PRINCIPAL MERIDIAN
TOWN OF CASTLE ROCK, COUNTY OF DOUGLAS, STATE OF COLORADO

2021-09-11 (4:30 PM) P:\Dawson Trails - 0781-01-2647\Drawings\Submittals\Costco PLAN-DT-COSTCO-SDP.dwg

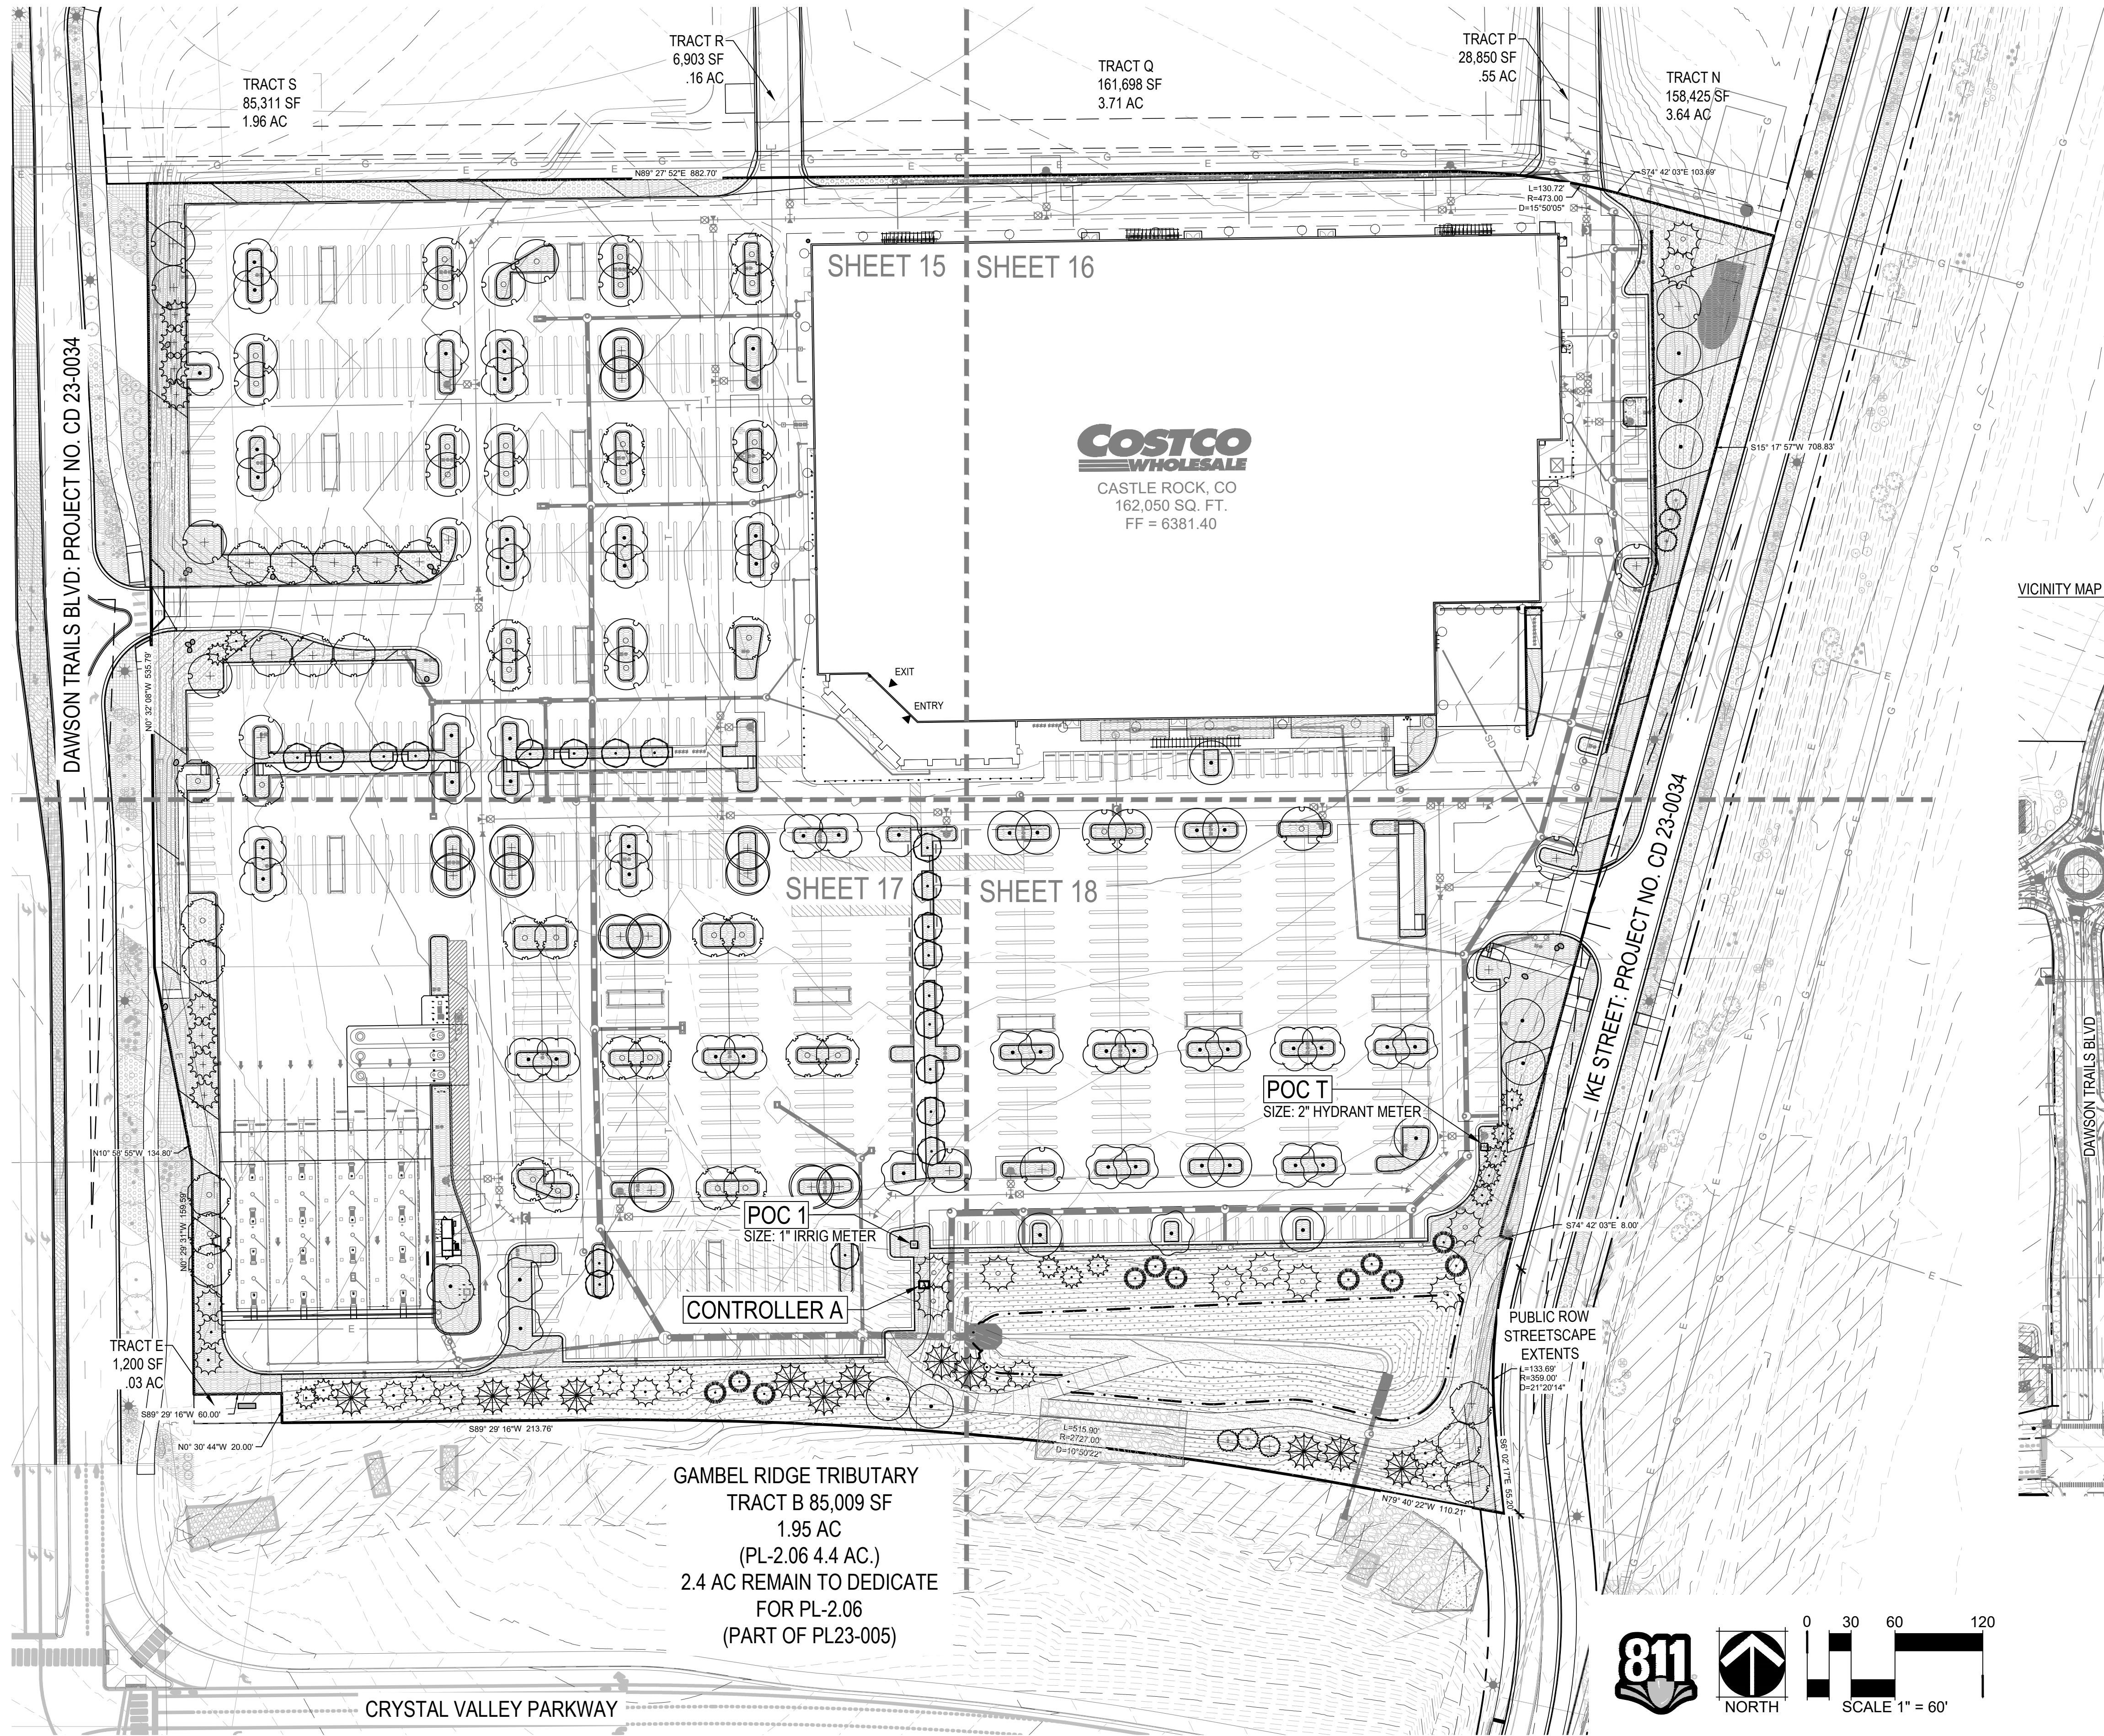

- LEGEND:
- PROPERTY LINE
 - R.O.W.
 - PROPOSED MAJOR CONTOUR
 - PROPOSED MINOR CONTOUR
 - EXISTING MAJOR CONTOUR
 - EXISTING MINOR CONTOUR
 - EASEMENT, RE: CIVIL
- HYDROZONE LEGEND:
- SHRUB AREA (HYDROZONE: 1-4) IRRIGATION: INLINE DRIP
 - TEMPORARILY IRRIGATED NATIVE SEED (HYDROZONE: 1) IRRIGATION: 12" POP-UP ROTORS
 - DECIDUOUS SHADE TREES (HYDROZONE: 2-4) IRRIGATION: INLINE DRIP
 - ORNAMENTAL TREES (HYDROZONE: 2-3) IRRIGATION: INLINE DRIP
 - EVERGREEN TREES (HYDROZONE: 1-4) IRRIGATION: INLINE DRIP

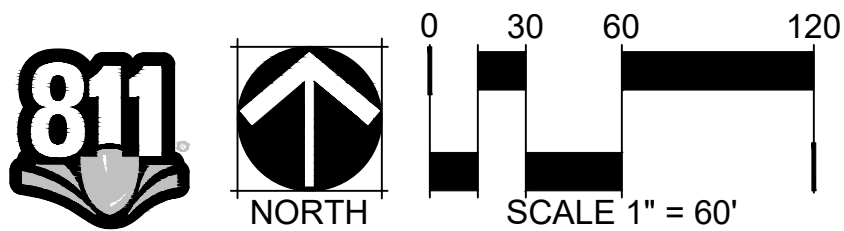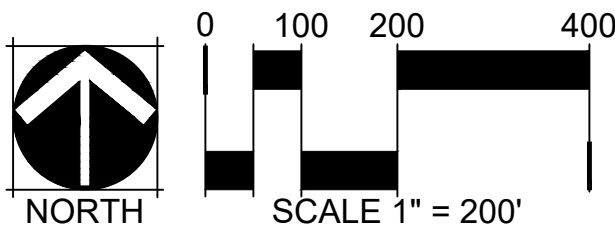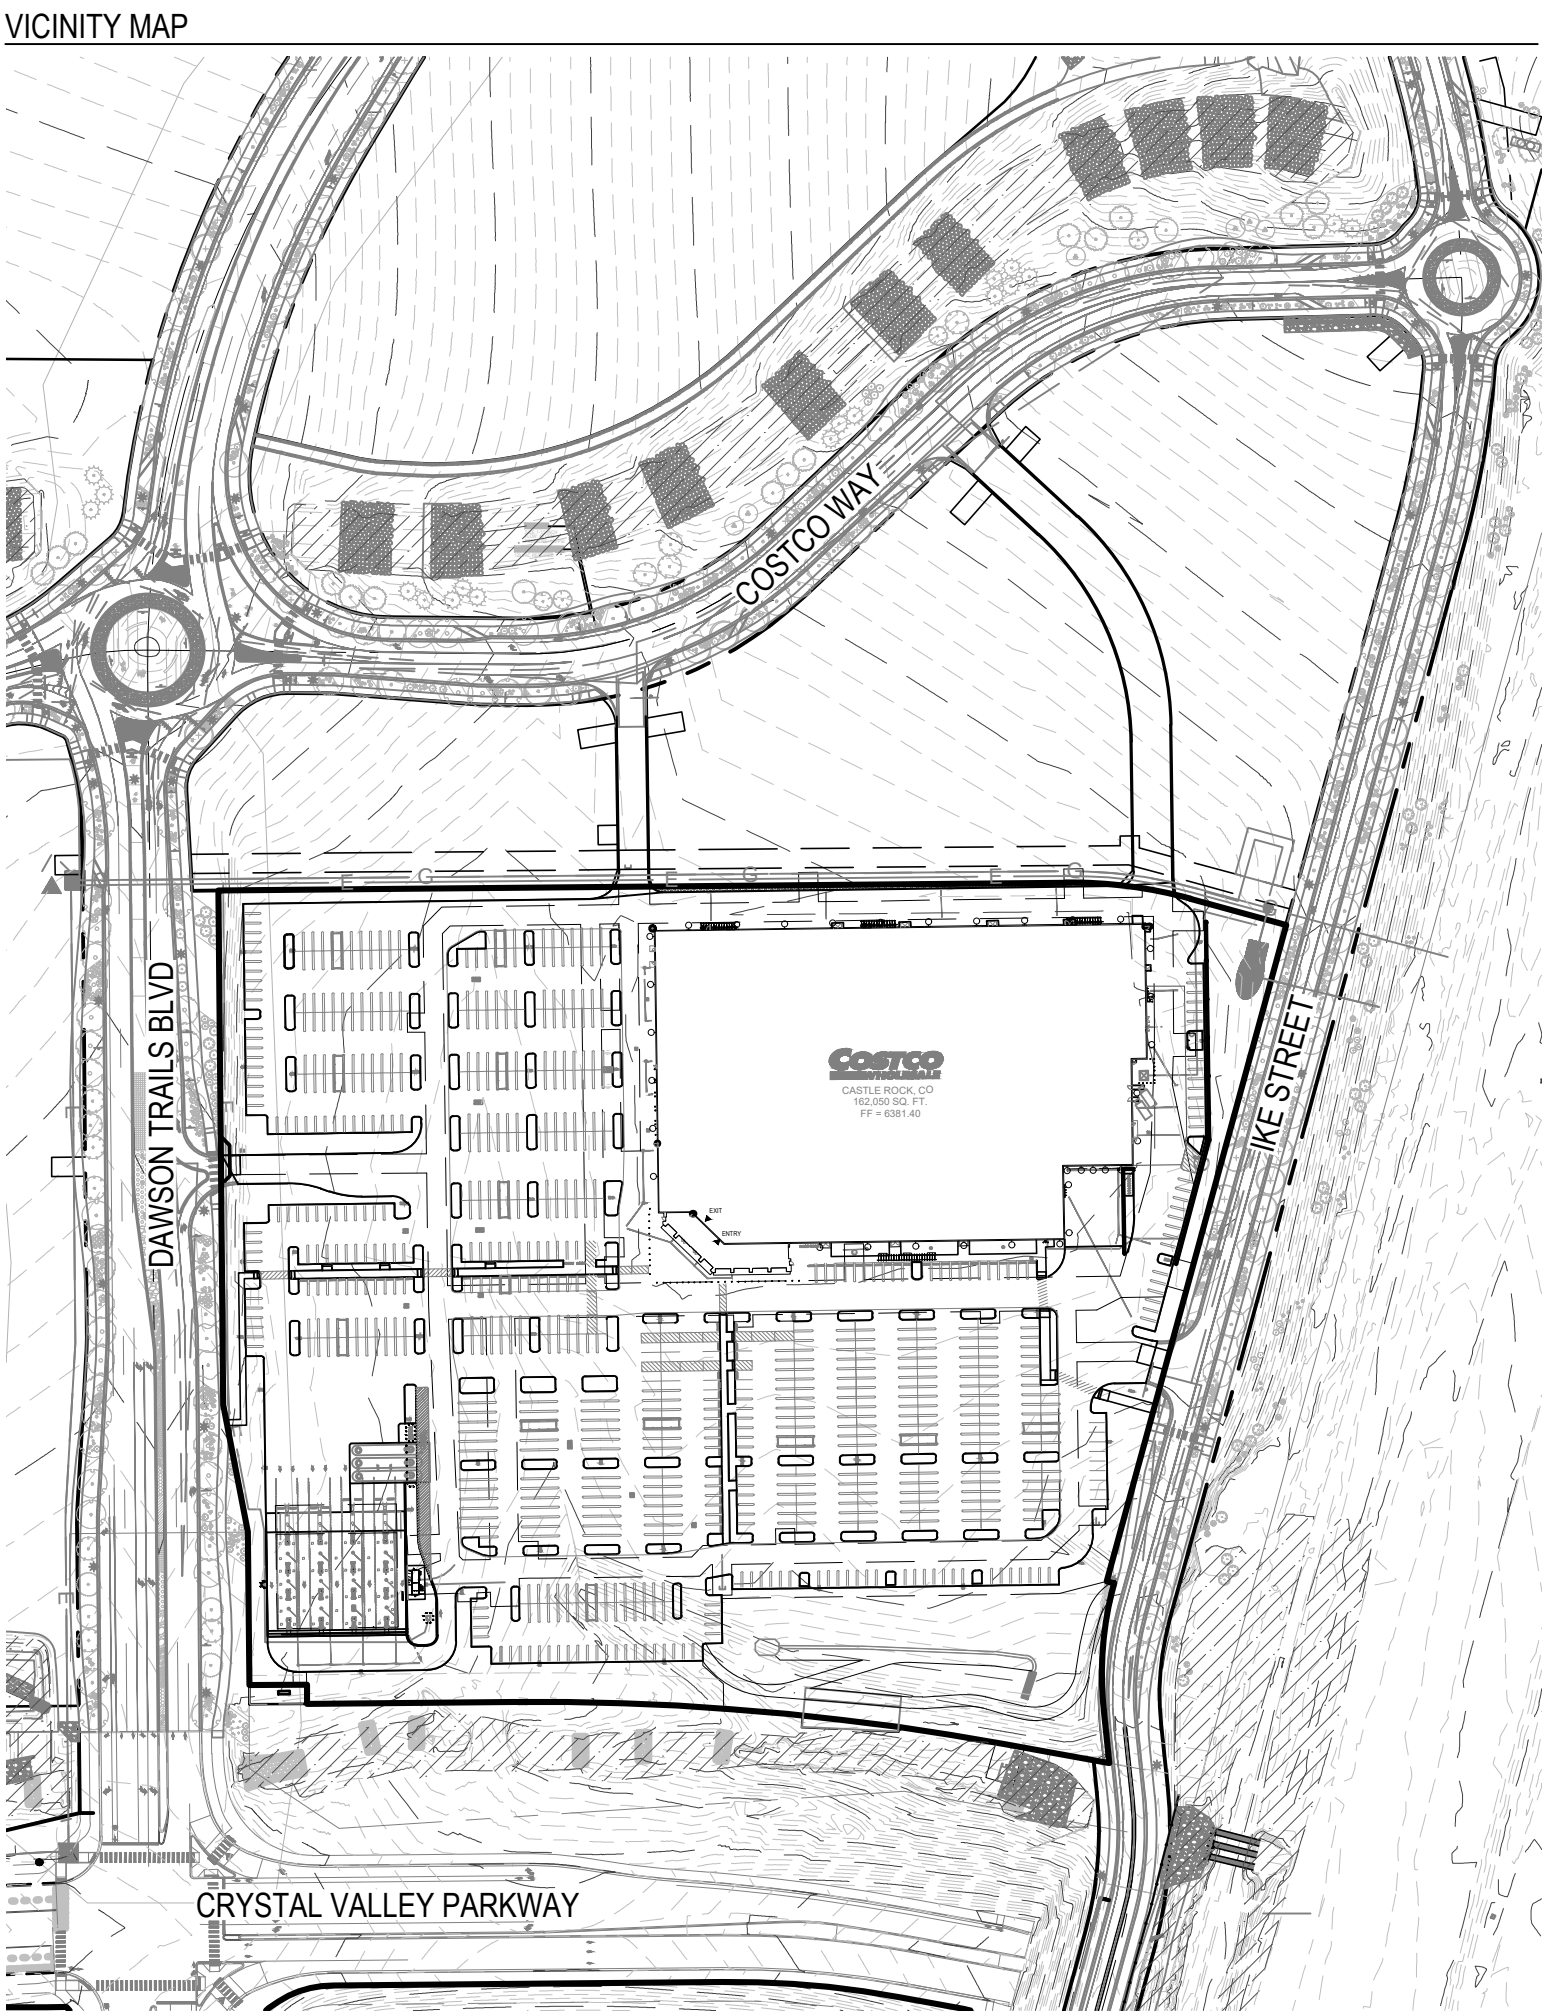

HYDROZONE PLAN
COSTCO
MINOR SDP AMENDMENT I
PROJECT NO. SDP25-002I

REVISION		DATE		BY	
1	SDP	12.13.24	TW		
2	MINOR AMENDMENT 1ST SUBMITTAL	09.04.25	JP		
3	MINOR AMENDMENT 2ND SUBMITTAL	10.30.25	JP		
4	MINOR AMENDMENT 3RD SUBMITTAL	12.02.25	TW		
5	MINOR AMENDMENT APPROVAL	12.23.25	TW		

COSTCO

CASTLE ROCK, COLORADO

SITE DEVELOPMENT PLAN

DESIGNED BY: LB, SW

DRAWN BY: LB, AL

CHECKED BY: SW

SDP NO. 23-0020

SHEET 12 OF 31

CORE CONSULTANTS, INC.
3473 S. BROADWAY
ENGLEWOOD, CO 80113
800.444.4444
LIVE@CORE.COM

LAND DEVELOPMENT
ENERGY
PUBLIC INFRASTRUCTURE

CORE

NORRIS DESIGN
PEOPLE + PLACEMAKING

2021-09-11 (4:30 PM) P:\Dawson Trails - 0781-01-2647\Drawings\Submittals\Costco PLAN-DT-COSTCO-SDP.dwg

SITE DEVELOPMENT PLAN

LOT I, DAWSON TRAILS FILING NO. I, AMENDMENT I

COSTCO

LOCATED IN SECTION 22,

TOWNSHIP 8 SOUTH, RANGE 67 WEST OF THE SIXTH PRINCIPAL MERIDIAN

TOWN OF CASTLE ROCK, COUNTY OF DOUGLAS, STATE OF COLORADO

COMMERCIAL SITE LANDSCAPE SITE INVENTORY

TOWN OF CASTLE ROCK REGISTERED PROFESSIONAL: STACEY WEAKS
TOWN OF CASTLE ROCK REGISTRATION #: CR21-0121
STATE OF COLORADO LICENSE LANDSCAPE ARCHITECT #: LA.0000609
COMPANY: NORRIS DESIGN
ADDRESS: 1101 BANNOCK STREET, DENVER, COLORADO 80204
PHONE: 303-892-1166
EMAIL: SWEAKS@NORRIS-DESIGN.COM
DATE: 12/10/25

COSTCO - LANDSCAPE SITE INVENTORY

AREA	TOTAL AREA (AREA IN SQ.FT.)	REQUIRED LANDSCAPE (AREA IN SQ.FT.)	PROPOSED LANDSCAPE (AREA IN SQ.FT.)	TURFGRASS LIST SPECIES (AREA IN SQ.FT.)	NONLIVING ORNAMENTAL (AREA IN SQ.FT.)	NUMBER OF TREES REQUIRED	NUMBER OF TREES PROVIDED	NUMBER OF SHRUBS REQUIRED	NUMBER OF SHRUBS PROVIDED	SOIL PREP AMOUNT (IN CUBIC YRDS PER 1000 SQ.FT.)
GROSS SITE	857,415	85,742 (10%)	134,429 (15.7%)	0	0	171	234	343	768	4 CU.YDS PER 1000 SQ.FT.
PARKING	312,913	31,291 (10%)	35,339 (11.3%)	0	0	63	145	125	276	4 CU.YDS PER 1000 SQ.FT.

- NOTES:
- GROSS AREA MINIMUM LANDSCAPE AREA IS 10%.
 - REQUIRED TREES = 2 TREES PER 1,000 SF OF REQUIRED LANDSCAPE AREA.
 - REQUIRED SHRUBS = 4 SHRUBS PER 1,000 SF OF REQUIRED LANDSCAPE AREA.
 - 50% OF SITE TREES SHALL BE LARGE DECIDUOUS CANOPY TREES.
 - SHRUBS SHALL BE FULLY ROOTED, A MINIMUM OF FIVE (5) GALLON CONTAINER IN SIZE, AND SPACED TO PROVIDE SEVENTY-FIVE (75) PERCENT GROUND COVER WITHIN FIVE (5) GROWING SEASONS.
 - PERENNIALS, GROUND COVERS, ORNAMENTAL GRASSES, AND VINES SHALL BE A MINIMUM OF ONE (1) GALLON CONTAINER IN SIZE. SUCH SHALL BE SPACED TO PROVIDE SEVENTY-FIVE (75) PERCENT GROUND COVER WITHIN THREE (3) GROWING SEASONS. THESE PLANTINGS NOT INCLUDED IN LANDSCAPE SITE INVENTORY SHRUB COUNTS.
 - R.O.W. PLANTING NOT INCLUDED IN OVERALL LANDSCAPE SITE INVENTORY.
 - TOTAL PARKING AREA EQUALS CIVIL INTERNAL DRIVES AND PARKING LOT CALCULATION

COMPOSITE LANDSCAPE WATER USE RATING CHART

LANDSCAPE ZONE	LWUR RATING RANGE
VERY LOW WATER USE	0.0 to 1.5
LOW WATER USE	+1.5 to 3.0
MODERATE WATER USE	+3.0 to 4.5
HIGH WATER USE	+4.5



NOTES : THE LWUR RATING RANGE IS BASED ON POST ESTABLISHMENT WATERING SCHEDULES.

IRRIGATION ZONE	PLANT NAME (COMMON)	APPLICATION RATE (INCHES/MONTH)	LANDSCAPE ZONE	% OF IRRIGATED AREA (TA)	IA (IRRIGATED AREA IN SQ FT FOR EACH ZONE)	LWUR (LANDSCAPE WATER USE RATING)	TOTAL AREA (TA)	CLWUR (LWUR X IA)/TA
DRIP	SHRUB BED	2.0 in./mo.	LOW	95%	98,868	2.0	103,768	1.91
DRIP	TREES IN NATIVE *	2.0 in./mo.	LOW	5%	4,900	2.0	103,768	0.09
TOTALS				100.00%	103,768			2.0
						TOTAL OF THE CLWUR		2.0

* TREES IN NATIVE SEED AREAS REQUIRING DRIP IRRIGATION

LANDSCAPE SUMMARY TABLE

COSTCO - STREETSCAPE*						
Street Name/Tract	Linear Feet (LF)**	Required Street Trees (1 tree per 40 LF)	Existing Street Trees (If applicable)	Provided Street Trees	Required Street Shrubs (4 shrubs per required tree)	Provided Street Shrubs
Ike Street	188	5	0	5	20	20
*Streetscape requirements can be found in Section 8.2.1 of the Landscape and Irrigation Criteria Manual						
*Streetscape does not count towards overall site landscape requirements						
*Residential Only - On local streets, the required front yard tree shall meet the street tree requirements for that section of roadway.						
**Please provide the linear footage and clearly show on the Site Development Plan for all streets/tracts.						
* Public streetscape ROW is on Ike Street south of the east entrance where sidewalk is attached, adjacent to Costco property. See overall landscape plan on Sheet 12 for extents.						

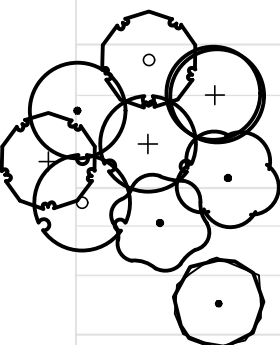 SITE DEVELOPMENT PLAN PLANT SCHEDULE				
	DECIDUOUS SHADE TREES	HYDROZONE	LOW/MOD	QUANTITY
	LARGE CANOPY DECIDUOUS SHADE TREES SHALL BE A MINIMUM OF 2" INCHES IN CALIPER MEASURED SIX (6) INCHES ABOVE GROUND			
	LARGE CANOPY DECIDUOUS SHADE TREES SHALL BE A MINIMUM OF 3" INCHES IN CALIPER WHEN IN A GRATE OR PLANTED IN AREAS LESS THAN EIGHT (8) FEET IN WIDTH			
	ORNIMENTAL TREES	HYDROZONE	LOW	QUANTITY
	ORNAMENTAL TREES SHALL BE A MINIMUM OF 1.5" INCHES IN CALIPER, MEASURED SIX (6) INCHES ABOVE GROUND			
	EVERGREEN TREES	HYDROZONE	LOW/MOD	QUANTITY
	EVERGREEN TREES SHALL BE A MINIMUM OF 6 FEET IN HEIGHT, MEASURED TO THE MID-POINT OF THE MOST RECENT YEAR'S GROWTH			
	DECIDUOUS SHRUBS	HYDROZONE	LOW/VERY LOW	QUANTITY
	SHRUBS SHALL BE A MINIMUM OF FIVE (5) GALLON CONTAINER IN SIZE			
	EVERGREEN SHRUBS	HYDROZONE	LOW/VERY LOW	QUANTITY
	SHRUBS SHALL BE A MINIMUM OF FIVE (5) GALLON CONTAINER IN SIZE			
	ORNAMENTAL GRASSES	HYDROZONE	LOW/VERY LOW	QUANTITY
	ORNAMENTAL GRASSES SHALL BE A MINIMUM OF FIVE (5) GALLON CONTAINER IN SIZE			
	PERENNIAL PLANTING BEDS	HYDROZONE	N/A	AREA
	PERENNIALS, GROUND COVERS, AND VINES SHALL BE A MINIMUM OF ONE (1) GALLON CONTAINER IN SIZE			
	ANNUAL PLANTING BEDS	HYDROZONE	N/A	AREA
	ANNUALS SHALL BE SIZED SHALL BE APPROPRIATE TO APPLICATION, WHETHER FLATS, FOUR (4) INCH POTS OR LARGER AND SPACED TO PROVIDE SEVENTY-FIVE (75) PERCENT GROUND COVER			
	NATIVE SEED	HYDROZONE	LOW	AREA
	GRASS SEED PLANTING QUALITY AND QUANTITY IN IRRIGATED AREAS SHALL BE IN COMPLIANCE WITH NURSERY STANDARDS AND SHALL PROVIDE A MINIMUM GROUND COVER OF EIGHTY (80) PERCENT WITHIN THE FIRST GROWING SEASON			
	APPROVED NATIVE GRASS SEED MIXES: [Low Grow Mix/Foothills Mix/Colorado Native Mix]			
	*Choose one symbol for each tree category.			
	**Choose one pattern for each category of ground cover, shrubs, and grasses.			

GENERAL LANDSCAPE PLAN STANDARD NOTES

- FINAL LANDSCAPE AREA, COVERAGE AND PLANT QUANTITIES, SHALL MEET OR EXCEED QUANTITIES REPRESENTED IN THIS DRAWING AND SHALL CONFORM TO SUBSEQUENT SUBMITTAL REQUIREMENTS.
- LOCATION OF PLANT MATERIALS ARE APPROXIMATED AND MAY CHANGE' SLIGHTLY DUE TO UNFORESEEN FIELD CONSTRAINTS.
- ALL PLANTS ARE TO BE PROPERLY HYDROZONED PER TOWN OF CASTLE ROCK PLANT LIST.
- DISTANCE OF TREES TO WET UTILITY LINES SHOULD BE A MINIMUM OF 10 FEET.
- PERMANENT IRRIGATION IS REQUIRED FOR ALL LANDSCAPED AREAS GREATER THAN 500 SQUARE FEET, PER SECTION 4.2.3 OF THE LANDSCAPE AND IRRIGATION MANUAL.
- DESIGN MUST ACCOMMODATE THE WATERING RESTRICTIONS AS OUTLINED IN THE TOWN OF CASTLE ROCK WATER USE MANAGEMENT PLAN (WUMP).
- IRRIGATION SYSTEMS ARE TO BE DESIGNED TO OPERATE WITHIN THE TOWN OF CASTLE ROCK WATER USE MANAGEMENT PLAN.
- IRRIGATION SYSTEMS ARE TO BE DESIGNED PER THE TOWN OF CASTLE ROCK LANDSCAPE AND IRRIGATION REGULATIONS SECTION 4.2.3 AND TO CORRELATE WITH THE USE TYPE ON THE PROPERTY AND THE DAWSON TRAILS WATER EFFICIENCY PLAN (WEP).
- IF ANY TRANSFORMERS, GROUND-MOUNTED HVAC UNITS, UTILITY PEDESTALS, OR SIMILAR FEATURES EXISTING ON SITE, BUT NOT SHOWN ON THE SITE DEVELOPMENT PLAN, ADDITIONAL LANDSCAPING AND SCREENING MAY BE REQUIRED BASED UPON FIELD CONDITIONS DETERMINED DURING THE SITE INSPECTION. INSTALLATION WILL BE REQUIRED PRIOR TO THE FINAL INSPECTION AND THE ISSUANCE OF THE CERTIFICATE OF OCCUPANCY, AS APPLICABLE.
- NO TREES, LARGE SHRUBS, OR PERMANENT STRUCTURES ARE ALLOWED IN WET UTILITY AND DRAINAGE EASEMENTS.
- AN IRRIGATION PLAN IS REQUIRED WITH THE FIRST SUBMITTAL OF THE CONSTRUCTION DOCUMENTS. PLEASE SEE SECTIONS 3.1.2B AND 4.2.3 OF THE TOWN OF CASTLE ROCK LANDSCAPE AND IRRIGATION PERFORMANCE STANDARDS AND CRITERIA MANUAL FOR IRRIGATION SUBMITTAL AND DESIGN REQUIREMENTS. CHANGES TO THE LANDSCAPE PLAN MAY BE NECESSARY DUE TO CONSTRUCTION DOCUMENTS IRRIGATION PLAN REVIEW COMMENTS.
- LANDSCAPE AND IRRIGATION SHALL BE INSTALLED BY A TOWN OF CASTLE ROCK REGISTERED LANDSCAPE CONTRACT PROFESSIONAL.
- DEAD PLANT MATERIALS SHALL BE REMOVED AND REPLACED WITH HEALTHY PLANTING MATERIALS OF COMPARABLE SIZE AND SPECIES THAT MEET THE ORIGINAL INTENT OF THE APPROVED LANDSCAPE DESIGN WITHIN FORTY-FIVE(45) DAYS OR SOONER IN THE EVENT OF A CONTAGIOUS DISEASE OR INVASIVE INSECT SPECIES. TOWN OF CASTLE ROCK IS NOT RESPONSIBLE FOR PLANT REPLACEMENTS.
- SLOPES STEEPER THAN 3:1 ARE NOT PERMITTED ON LANDSCAPE PLANS IN THE TOWN OF CASTLE ROCK.
- NATURAL SURFACE TRAIL'S FINAL ALIGNMENT SHALL BE COORDINATED WITH THE TOWN'S TRAILS PLANNER, RICH HAVEL. NATURAL SURFACE TRAILS SHALL MEET THE TOWN'S SUSTAINABLE TRAILS GUIDELINES. NATURAL SURFACE TRAILS SHALL BE INSTALLED BY A PROFESSIONAL TRAILBUILDERS ASSOCIATION (PTBA) MEMBER OR EQUIVALENT.
- ANY STREET SIGNS, STRIPING, STREET LIGHTS AND CURB RAMPS ARE CONCEPTUAL ONLY AND SUBJECT TO TOWN REVIEW WITH THE CONSTRUCTION DOCUMENTS. THESE ITEMS SHALL COMPLY WITH THE TOWN OF CASTLE ROCK'S REGULATIONS, STANDARDS AND REQUIREMENTS.
- APPROVAL OF THIS SITE DEVELOPMENT PLAN DOES NOT CONSTITUTE APPROVAL OF ANY DEVIATIONS FROM TOWN OF CASTLE ROCK REGULATIONS AND STANDARDS. ALL DEVIATIONS FROM TOWN REGULATIONS AND STANDARDS ARE SUBJECT TO THE APPROPRIATE PROCEDURES FOR APPROVAL.
- NO SOLID OBJECT (EXCLUDING FIRE HYDRANTS, TRAFFIC CONTROL DEVICES AND TRAFFIC SIGNS) EXCEEDING THIRTY (30) INCHES IN HEIGHT ABOVE THE FLOWLINE ELEVATIONS OF THE ADJACENT STREET, INCLUDING BUT NOT LIMITED TO BUILDINGS, UTILITY CABINETS, WALLS, FENCES, LANDSCAPE PLANTINGS, CROPS, CUT SLOPES, AND BERMS SHALL BE PLACED WITHIN SIGHT DISTANCE LINES AND SIGHT DISTANCE EASEMENTS.
- ALL EMERGENCY ACCESS ROADS, EMERGENCY ACCESS GATES AND SIGNAGE SHALL COMPLY WITH THE TOWN OF CASTLE ROCK FIRE DEPARTMENT REQUIREMENTS AND SHALL BE MAINTAINED BY THE METROPOLITAN DISTRICT, HOMEOWNERS ASSOCIATION, OR OTHE PROPERTY MANAGEMENT ENTITY.

GRADING NOTES

- ALL AREAS SHALL BE GRADED TO ACHIEVE POSITIVE DRAINAGE. MINIMUM SLOPE ON LANDSCAPED AREAS SHALL BE 2%; MAXIMUM SLOPE SHALL BE (3:1).
- MAXIMUM ALLOWED FINAL GRADES FOR LONGITUDINAL SLOPE ON WALKS AND PAVED AREAS SHALL BE 5% UNLESS OTHERWISE INDICATED ON THE PLANS.
- ALL SLOPES EQUAL TO 3:1 ARE TO BE CALLED OUT ON THE LANDSCAPE SHEETS.

CONCEPTUAL IRRIGATION STANDARD NOTES:

- ALL TURF AREAS 10' OR WIDER MAY BE IRRIGATED WITH OVERHEAD IRRIGATION
- TREES ARE TO BE IRRIGATED USING SUBSURFACE DRIP EMITTERS
- NATIVE SEED GRASSES THAT ARE IRRIGATED ARE TO USE ROTORS UNLESS OTHERWISE NOTED
- TURF AREAS LESS THAN 10' IN WIDTH WILL BE IRRIGATED WITH SUBSURFACE DRIP IRRIGATION



LANDSCAPE NOTES

COSTCO
MINOR SDP AMENDMENT I
PROJECT NO. SDP25-002I

CORE CONSULTANTS, INC.
3473 S. BROADWAY
ENGLEWOOD, CO 80113
803.703.4444
LIVE@CORE.COM

LAND DEVELOPMENT
ENERGY
PUBLIC INFRASTRUCTURE



NORRIS
DESIGN
PEOPLE + PLACEMAKING

#	REVISION DESCRIPTION	DATE	BY
1	SDP	12.13.24	TW
2	MINOR AMENDMENT 1ST SUBMITTAL	09.04.25	JP
3	MINOR AMENDMENT 2ND SUBMITTAL	10.30.25	JP
4	MINOR AMENDMENT 3RD SUBMITTAL	12.10.25	TW
5	MINOR AMENDMENT APPROVAL	12.23.25	TW

Costco
CASTLE ROCK, COLORADO
SITE DEVELOPMENT PLAN

DESIGNED BY: LB, SW
DRAWN BY: LB, AL
CHECKED BY: SW

SDP NO.
23-0020
SHEET
13 OF 31

2021-09-11 (4:30 PM) P:\Dawson Trails - 0781-01-2647\Drawings\Submittals\Costco PLAN-DT-COSTCO-SDP.dwg

SITE DEVELOPMENT PLAN
LOT I, DAWSON TRAILS FILING NO. I, AMENDMENT I
COSTCO
LOCATED IN SECTION 22,
TOWNSHIP 8 SOUTH, RANGE 67 WEST OF THE SIXTH PRINCIPAL MERIDIAN
TOWN OF CASTLE ROCK, COUNTY OF DOUGLAS, STATE OF COLORADO

REFERENCE NOTES SCHEDULE									
CODE	DESCRIPTION	QTY	PRODUCT NAME	SUPPLIER/MANUFACTURER	CONTACT	COLOR / FINISH	SIZE / DIMENSIONS	DETAIL	NOTES
LANDSCAPE MATERIAL SCHEDULE									
M-01	COBBLE - A	70,924 SF	1 1/2" PIONEER BLUE	SITE ONE OR APPROVED EQUAL	SITEONE.COM	PIONEER BLUE	1 1/2", MIN 3" DEPTH		
M-02	COBBLE - B	27,944 SF	2"-4" GREY ROSE COBBLE	SITE ONE OR APPROVED EQUAL	SITEONE.COM	GREY ROSE	2- 4" LANDSCAPE ROCK MIN. 3" DEPTH		
M-05	STEEL EDGING	1,840 LF	ROLLED TOP STEEL EDGING	DIRECT LANDSCAPE OR APPROVED EQUAL		BLACK	3/16" X 4" X 16"	4 / SHEET 19	INSTALL PER MANUFACTURER SPECIFICATIONS
M-12	BOULDER - 2'	7	BRECKEN GOLD LANDSCAPE BOULDER	SITE ONE OR APPROVED EQUAL	SITEONE.COM	TAN	24" - 32" DIAMETER X 18" MINIMUM DEPTH	5/SHEET 19	
M-13	BOULDER - 3'	9	BRECKEN GOLD LANDSCAPE BOULDER	SITE ONE OR APPROVED EQUAL	SITEONE.COM	TAN	32" - 42" DIAMETER X 24" MINIMUM DEPTH	5 / SHEET 19	
M-20	FREESTANDING SCREEN WALL - 8', BY OTHERS								
M-26	CMU RETAINING WALL - 4', BY OTHERS								
CODE	DESCRIPTION	QTY	DETAIL						
KEY NOTES									
N-112	FIRE HYDRANT, TYP.		RE: CIVIL						
N-113	STREET LIGHT, TYP.		RE: CIVIL						
N-127	MONUMENT SIGN - MULTI-TENANT (BY OTHERS)								TO BE INCLUDED UNDER SEPARATE PACKAGE: SIGNAGE PERMIT

#	REVISION DESCRIPTION	DATE	BY
1	SDP	12.13.24	TW
2	MINOR AMENDMENT 1ST SUBMITTAL	09.04.25	JP
3	MINOR AMENDMENT 2ND SUBMITTAL	10.30.25	JP
4	MINOR AMENDMENT 3RD SUBMITTAL	12.10.25	TW
5	MINOR AMENDMENT APPROVAL	12.23.25	TW

COSTCO
CASTLE ROCK, COLORADO
SITE DEVELOPMENT PLAN

DESIGNED BY:	LB, SW
DRAWN BY:	LB, AL
CHECKED BY:	SW




CORE CONSULTANTS, INC.
3473 S. BROADWAY
ENGLEWOOD, CO 80113
303.703.4444
LIVE YOUR CORE.COM


LAND DEVELOPMENT
ENERGY
PUBLIC INFRASTRUCTURE

SITE DEVELOPMENT PLAN
LOT I, DAWSON TRAILS FILING NO. I, AMENDMENT I
COSTCO

LOCATED IN SECTION 22,
TOWNSHIP 8 SOUTH, RANGE 67 WEST OF THE SIXTH PRINCIPAL MERIDIAN
TOWN OF CASTLE ROCK, COUNTY OF DOUGLAS, STATE OF COLORADO

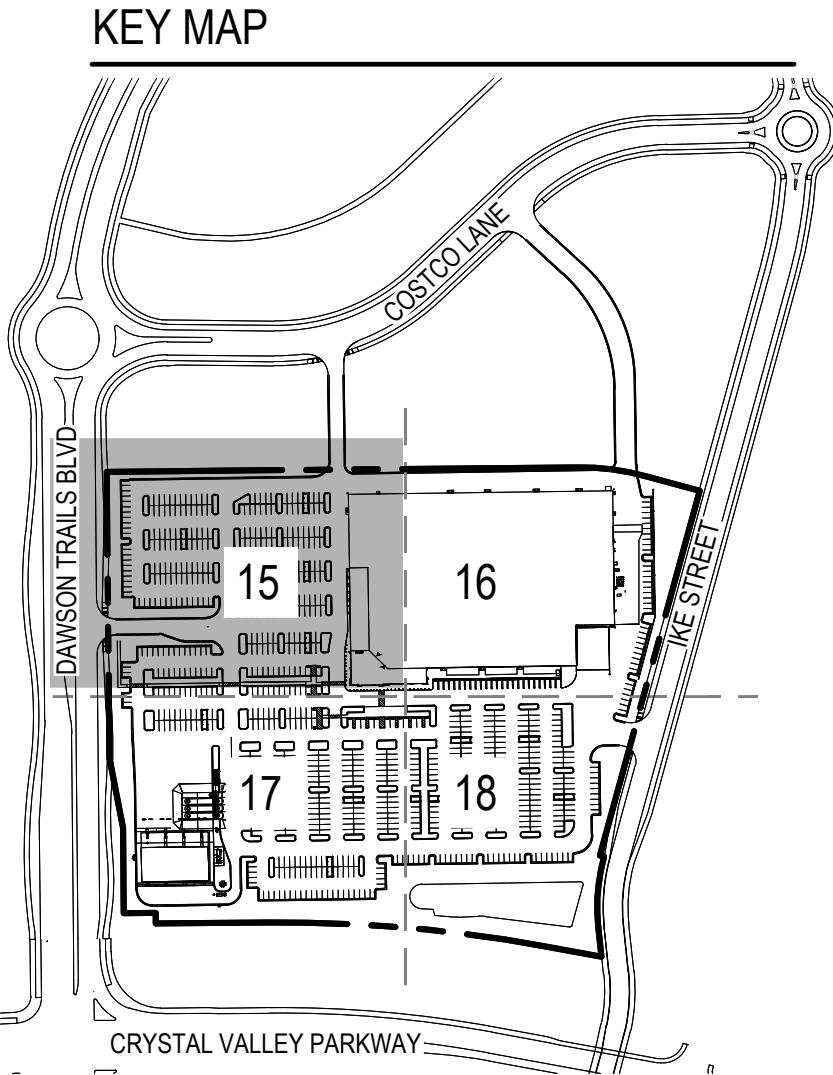

LEGEND:

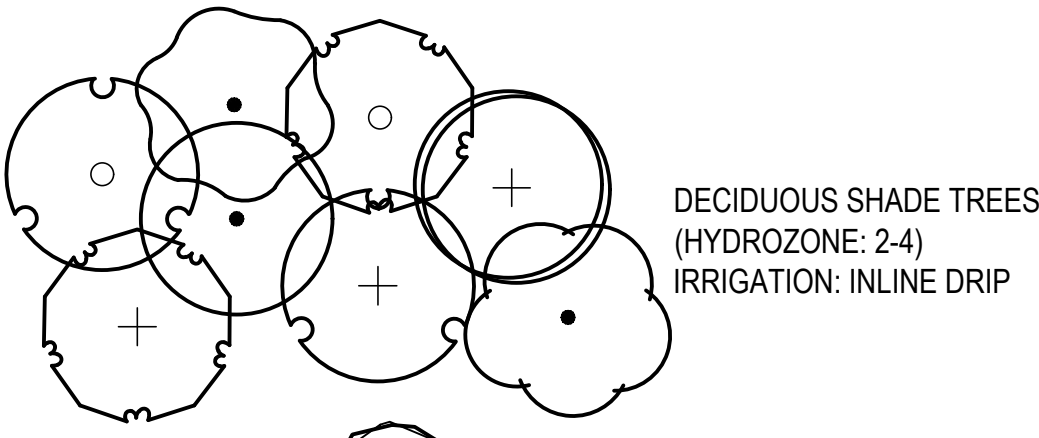

DECIDUOUS SHADE TREES
(HYDROZONE: 2-4)
IRRIGATION: INLINE DRIP

ORNAMENTAL TREES
(HYDROZONE: 2-3)
IRRIGATION: INLINE DRIP

EVERGREEN TREES
(HYDROZONE: 1-4)
IRRIGATION: INLINE DRIP

DECIDUOUS SHRUBS
(HYDROZONE: 1-3)
IRRIGATION: INLINE DRIP

EVERGREEN SHRUBS
(HYDROZONE: 2-3)
IRRIGATION: INLINE DRIP



ORNAMENTAL GRASSES
(HYDROZONE: 1-3)
IRRIGATION: INLINE DRIP

PERENNIALS
(HYDROZONE: 1-2)
IRRIGATION: INLINE DRIP

REFERENCE NOTES SCHEDULE

SYMBOL	CODE	DESCRIPTION
LANDSCAPE MATERIAL SCHEDULE		
	M-01	COBBLE - A
	M-02	COBBLE - B
	M-05	STEEL EDGING
	M-12	BOULDER - 2'
	M-13	BOULDER - 3'
	M-20	FREESTANDING SCREEN WALL - 8', BY OTHERS
	M-26	CMU RETAINING WALL - 4', BY OTHERS
KEY NOTES		
	N-112	FIRE HYDRANT, TYP.
	N-113	STREET LIGHT, TYP.
	N-127	MONUMENT SIGN - MULTI-TENANT (BY OTHERS)

CODE	BOTANICAL NAME
NS TE	TEMP-IRRIGATED NATIVE SEED

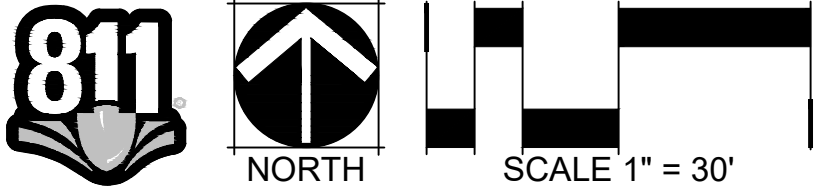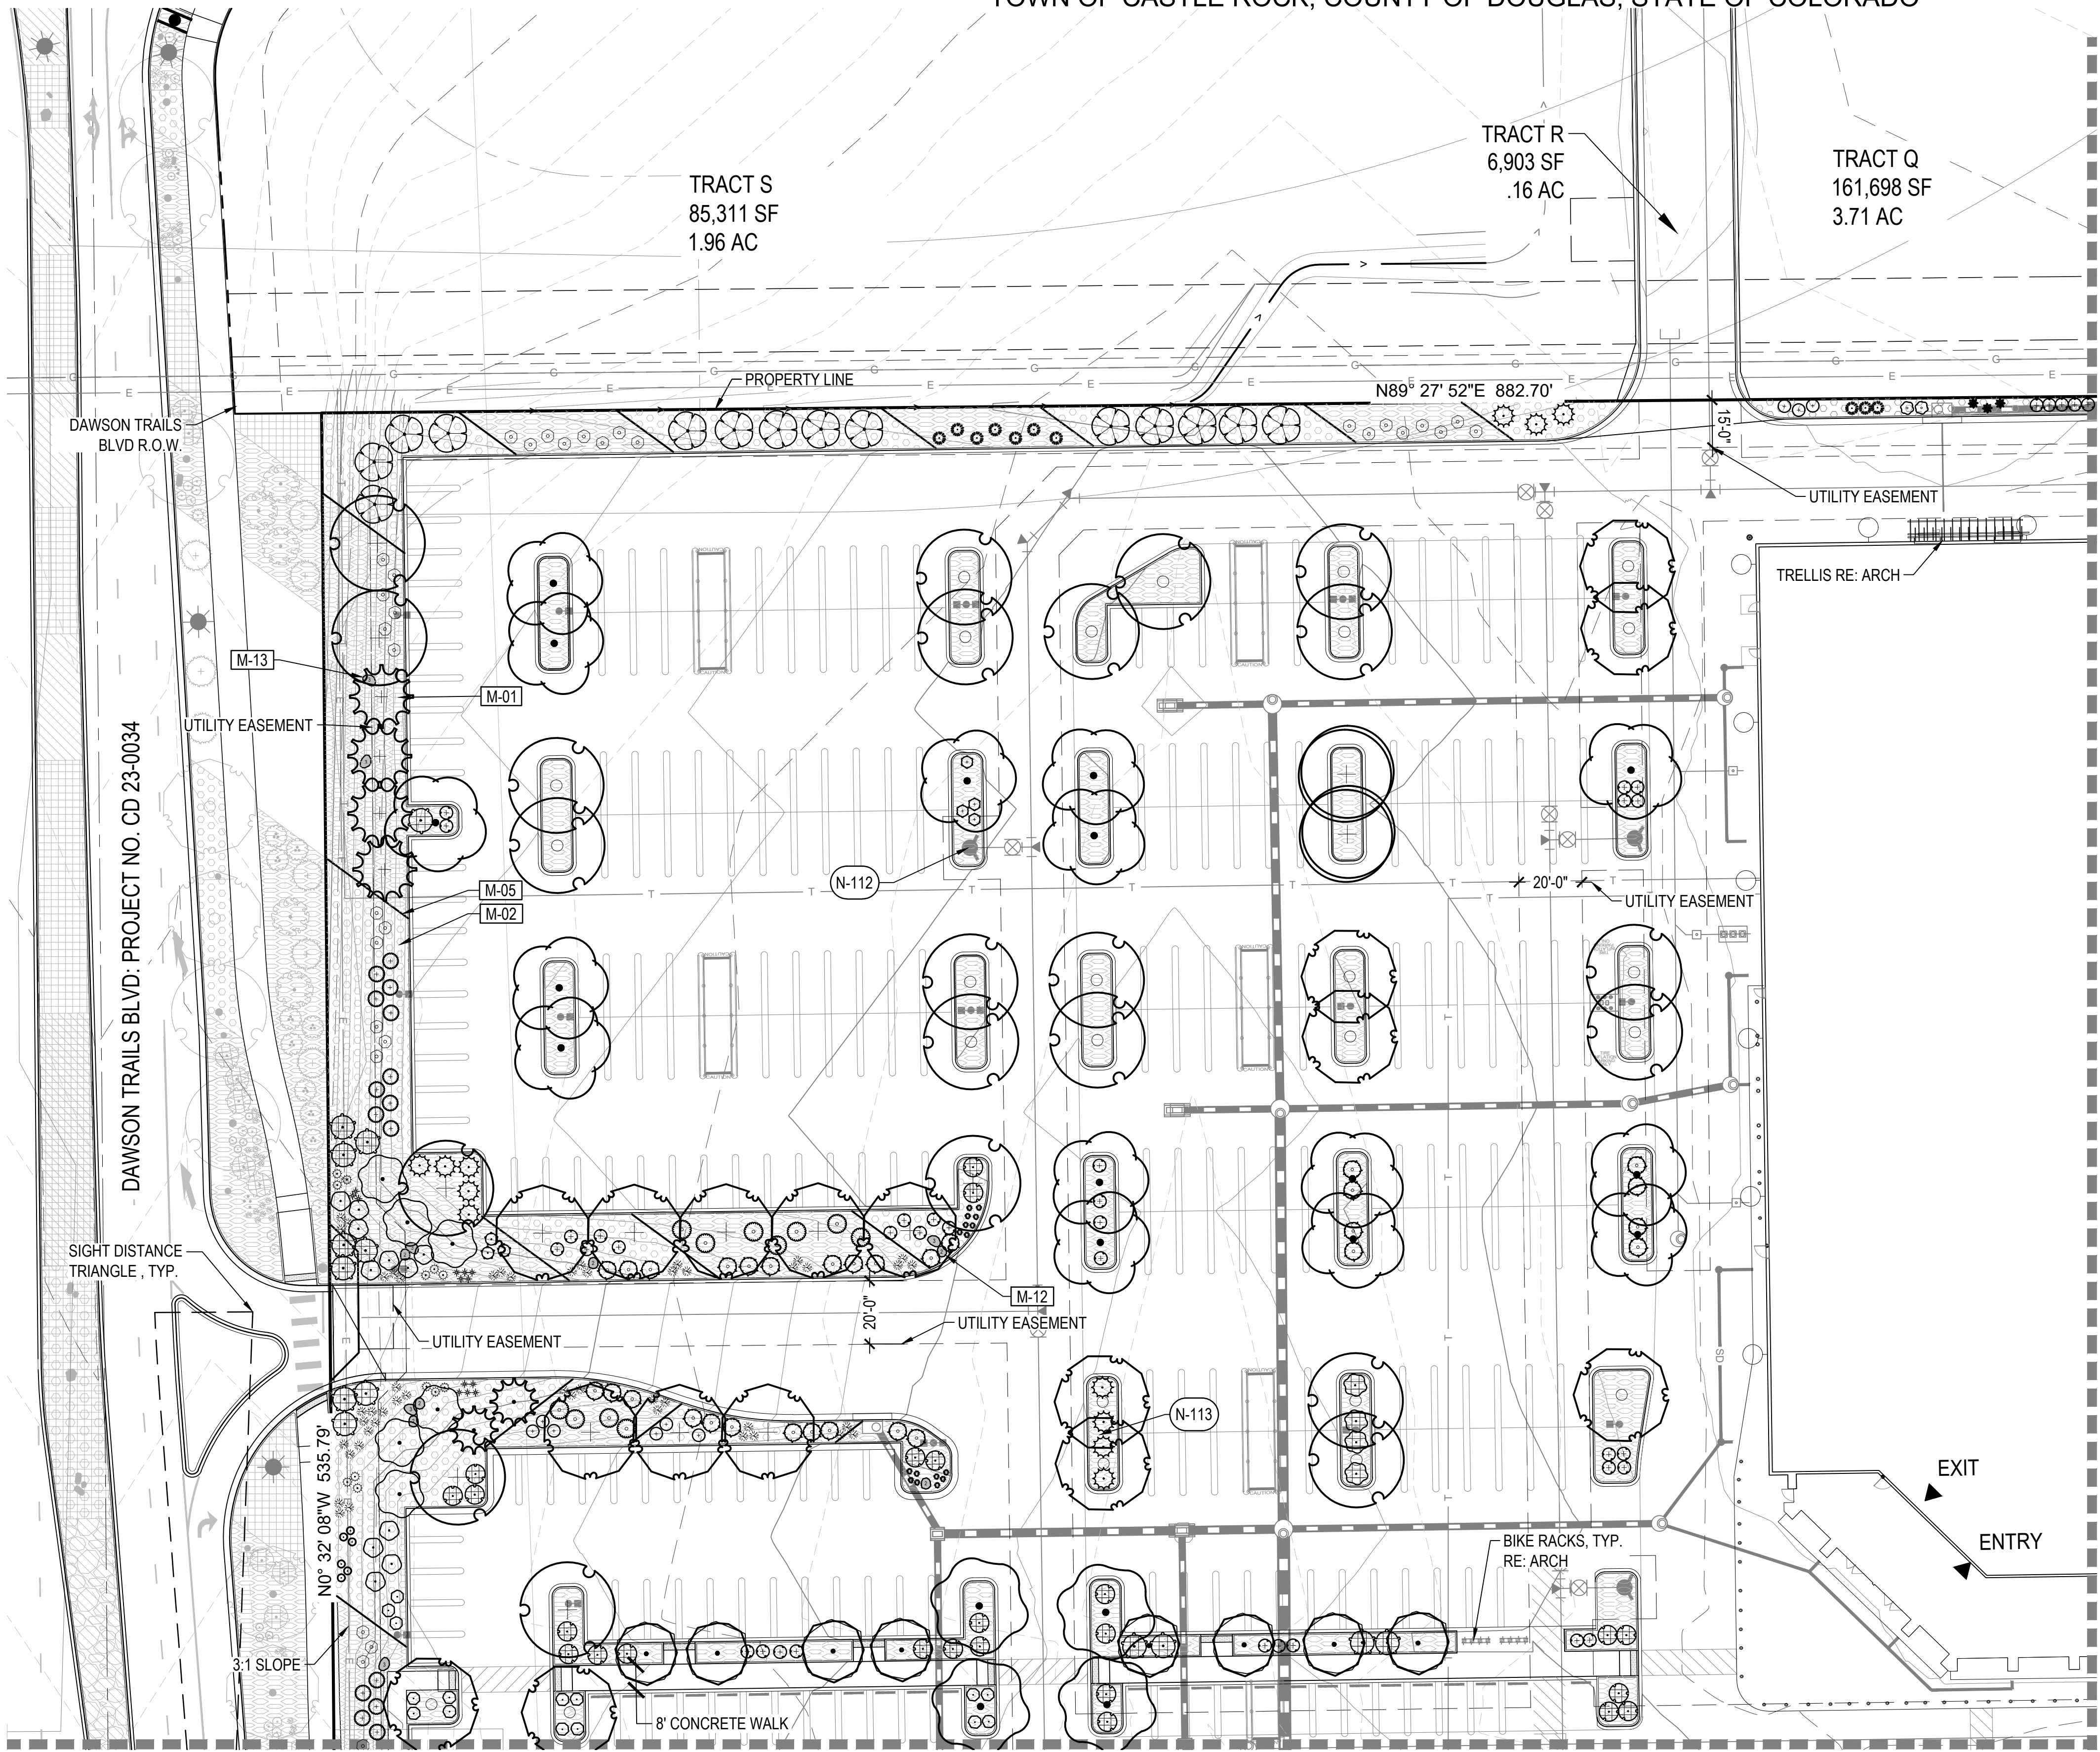

CORE
NORRIS DESIGN
PEOPLE + PLACEMAKING

CORE CONSULTANTS, INC.
3473 S. BROADWAY
ENGLEWOOD, CO 80113
800.763.4444
LIVE@CORE.COM

LAND DEVELOPMENT
ENERGY
PUBLIC INFRASTRUCTURE

#	REVISION DESCRIPTION	DATE	BY
1	SDP	12.13.24	TW
2	MINOR AMENDMENT 1ST SUBMITTAL	09.04.25	JP
3	MINOR AMENDMENT 2ND SUBMITTAL	10.30.25	JP
4	MINOR AMENDMENT 3RD SUBMITTAL	12.10.25	TW
5	MINOR AMENDMENT APPROVAL	12.23.25	TW

COSTCO

CASTLE ROCK, COLORADO

SITE DEVELOPMENT PLAN


DESIGNED BY: LB, SW
DRAWN BY: LB, AL
CHECKED BY: SW

SDP NO.
23-0020
SHEET
15 OF 31


LANDSCAPE PLAN
COSTCO
MINOR SDP AMENDMENT I
PROJECT NO. SDP25-002I

SITE DEVELOPMENT PLAN
LOT I, DAWSON TRAILS FILING NO. I, AMENDMENT I
COSTCO

LOCATED IN SECTION 22,
TOWNSHIP 8 SOUTH, RANGE 67 WEST OF THE SIXTH PRINCIPAL MERIDIAN
TOWN OF CASTLE ROCK, COUNTY OF DOUGLAS, STATE OF COLORADO

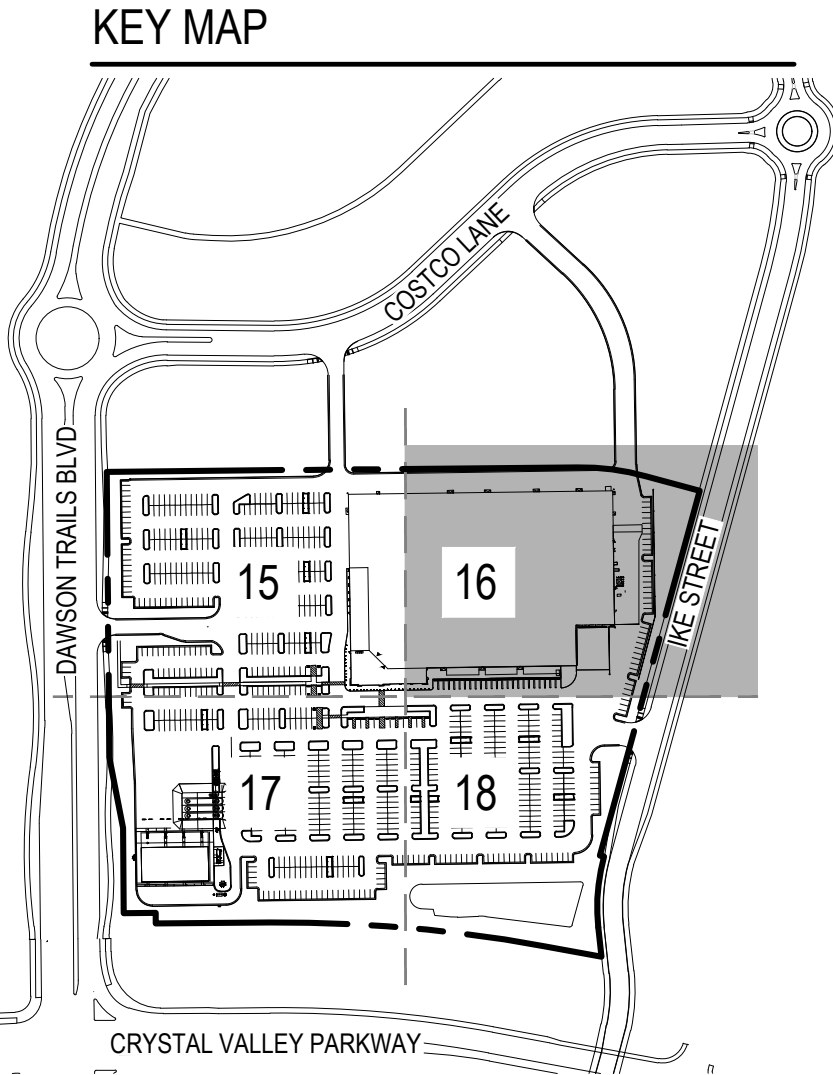

LEGEND:

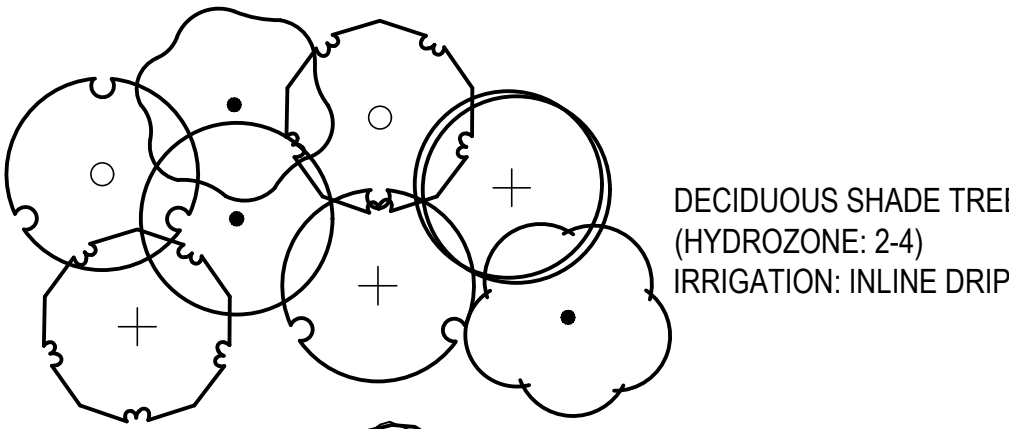

DECIDUOUS SHADE TREES
(HYDROZONE: 2-4)
IRRIGATION: INLINE DRIP

ORNAMENTAL TREES
(HYDROZONE: 2-3)
IRRIGATION: INLINE DRIP

EVERGREEN TREES
(HYDROZONE: 1-4)
IRRIGATION: INLINE DRIP

DECIDUOUS SHRUBS
(HYDROZONE: 1-3)
IRRIGATION: INLINE DRIP

EVERGREEN SHRUBS
(HYDROZONE: 2-3)
IRRIGATION: INLINE DRIP

ORNAMENTAL GRASSES
(HYDROZONE: 1-3)
IRRIGATION: INLINE DRIP

PERENNIALS
(HYDROZONE: 1-2)
IRRIGATION: INLINE DRIP

REFERENCE NOTES SCHEDULE

SYMBOL CODE DESCRIPTION

LANDSCAPE MATERIAL SCHEDULE


	M-01	COBBLE - A
	M-02	COBBLE - B
	M-05	STEEL EDGING
	M-12	BOULDER - 2'
	M-13	BOULDER - 3'
	M-20	FREESTANDING SCREEN WALL - 8', BY OTHERS
	M-26	CMU RETAINING WALL - 4', BY OTHERS

KEY NOTES

N-112	FIRE HYDRANT, TYP.
N-113	STREET LIGHT, TYP.
N-127	MONUMENT SIGN - MULTI-TENANT (BY OTHERS)


CODE BOTANICAL NAME

NS TE TEMP-IRRIGATED NATIVE SEED

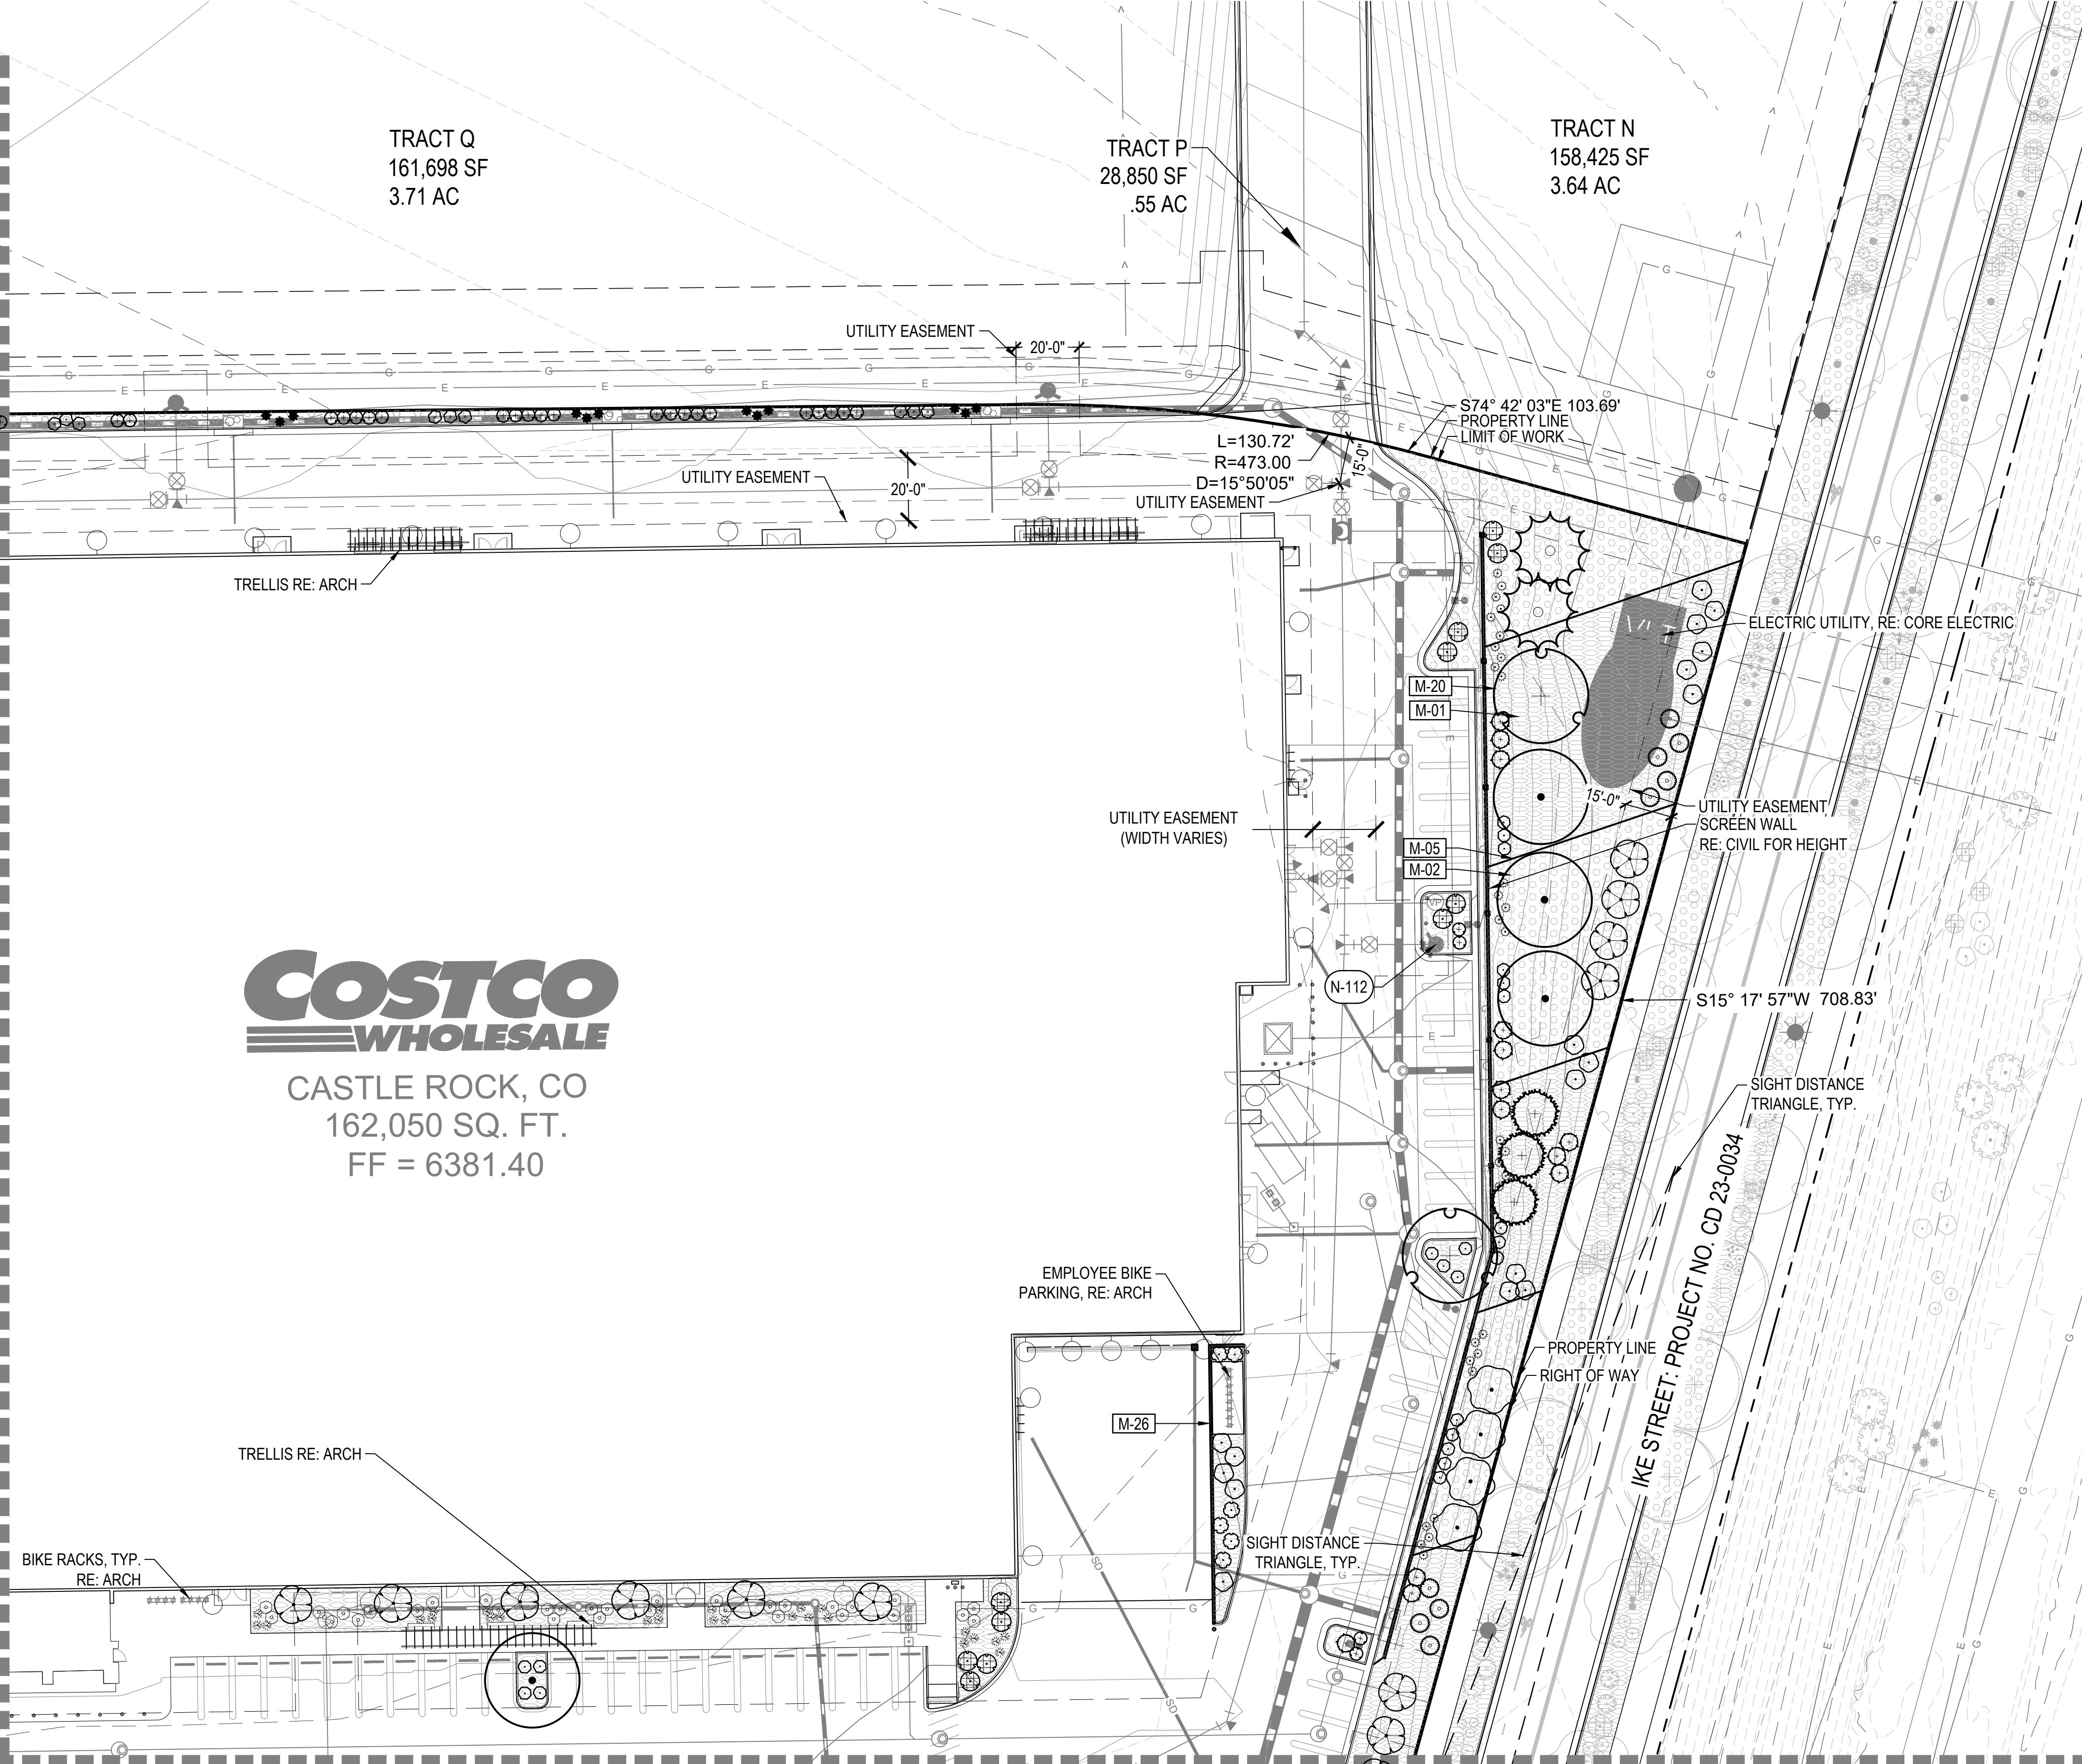

CASTLE ROCK, CO
162,050 SQ. FT.
FF = 6381.40

MATCHLINE SHEET 18

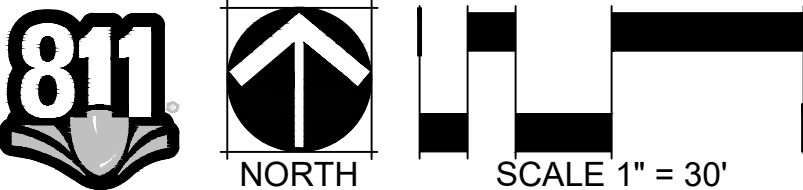

LANDSCAPE PLAN
COSTCO
MINOR SDP AMENDMENT I
PROJECT NO. SDP25-002I

DESIGNED BY: LB, SW
DRAWN BY: LB, AL
CHECKED BY: SW

SDP NO.
23-0020
SHEET
16 OF 31

COSTCO
CASTLE ROCK, COLORADO
SITE DEVELOPMENT PLAN

#	REVISION DESCRIPTION	DATE	BY
1	SDP	12.13.24	TW
2	MINOR AMENDMENT 1ST SUBMITTAL	09.04.25	JP
3	MINOR AMENDMENT 2ND SUBMITTAL	10.30.25	JP
4	MINOR AMENDMENT 3RD SUBMITTAL	12.10.25	TW
5	MINOR AMENDMENT APPROVAL	12.23.25	TW

NORRIS
DESIGN
PEOPLE + PLACEMAKING


CORE

CORE CONSULTANTS, INC.
3473 S. BROADWAY
ENGLEWOOD, CO 80113
303.763.4444
LIVE@CORE.COM


LAND DEVELOPMENT
ENERGY
PUBLIC INFRASTRUCTURE

SITE DEVELOPMENT PLAN
LOT I, DAWSON TRAILS FILING NO. I, AMENDMENT I
COSTCO

LOCATED IN SECTION 22,
TOWNSHIP 8 SOUTH, RANGE 67 WEST OF THE SIXTH PRINCIPAL MERIDIAN
TOWN OF CASTLE ROCK, COUNTY OF DOUGLAS, STATE OF COLORADO

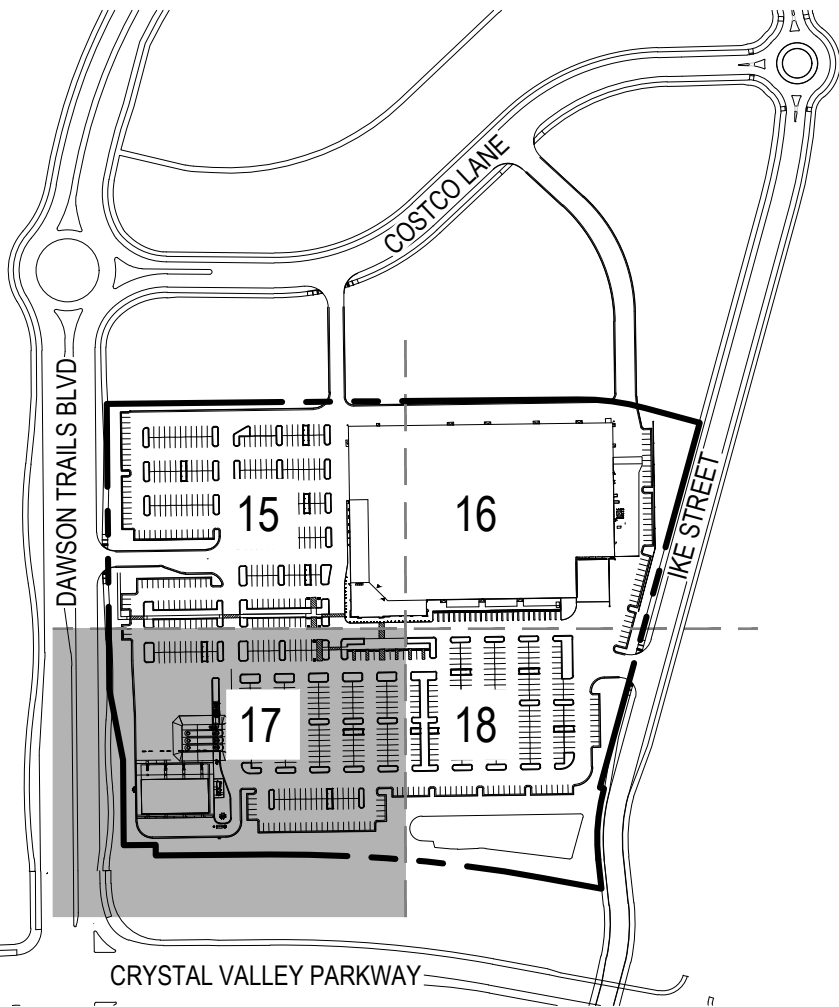

LEGEND:

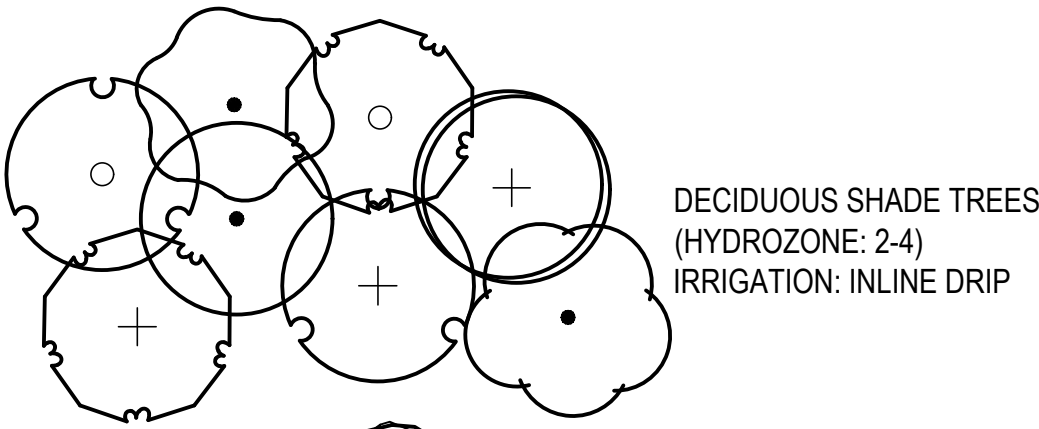

DECIDUOUS SHADE TREES
(HYDROZONE: 2-4)
IRRIGATION: INLINE DRIP

ORNAMENTAL TREES
(HYDROZONE: 2-3)
IRRIGATION: INLINE DRIP

EVERGREEN TREES
(HYDROZONE: 1-4)
IRRIGATION: INLINE DRIP

DECIDUOUS SHRUBS
(HYDROZONE: 1-3)
IRRIGATION: INLINE DRIP

EVERGREEN SHRUBS
(HYDROZONE: 2-3)
IRRIGATION: INLINE DRIP



ORNAMENTAL GRASSES
(HYDROZONE: 1-3)
IRRIGATION: INLINE DRIP

PERENNIALS
(HYDROZONE: 1-2)
IRRIGATION: INLINE DRIP

REFERENCE NOTES SCHEDULE

SYMBOL	CODE	DESCRIPTION
LANDSCAPE MATERIAL SCHEDULE		
	M-01	COBBLE - A
	M-02	COBBLE - B
	M-05	STEEL EDGING
	M-12	BOULDER - 2'
	M-13	BOULDER - 3'
	M-20	FREESTANDING SCREEN WALL - 8', BY OTHERS
	M-26	CMU RETAINING WALL - 4', BY OTHERS
KEY NOTES		
	N-112	FIRE HYDRANT, TYP.
	N-113	STREET LIGHT, TYP.
	N-127	MONUMENT SIGN - MULTI-TENANT (BY OTHERS)

CODE	BOTANICAL NAME
NS TE	TEMP-IRRIGATED NATIVE SEED

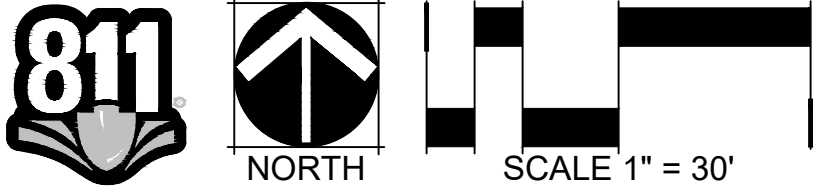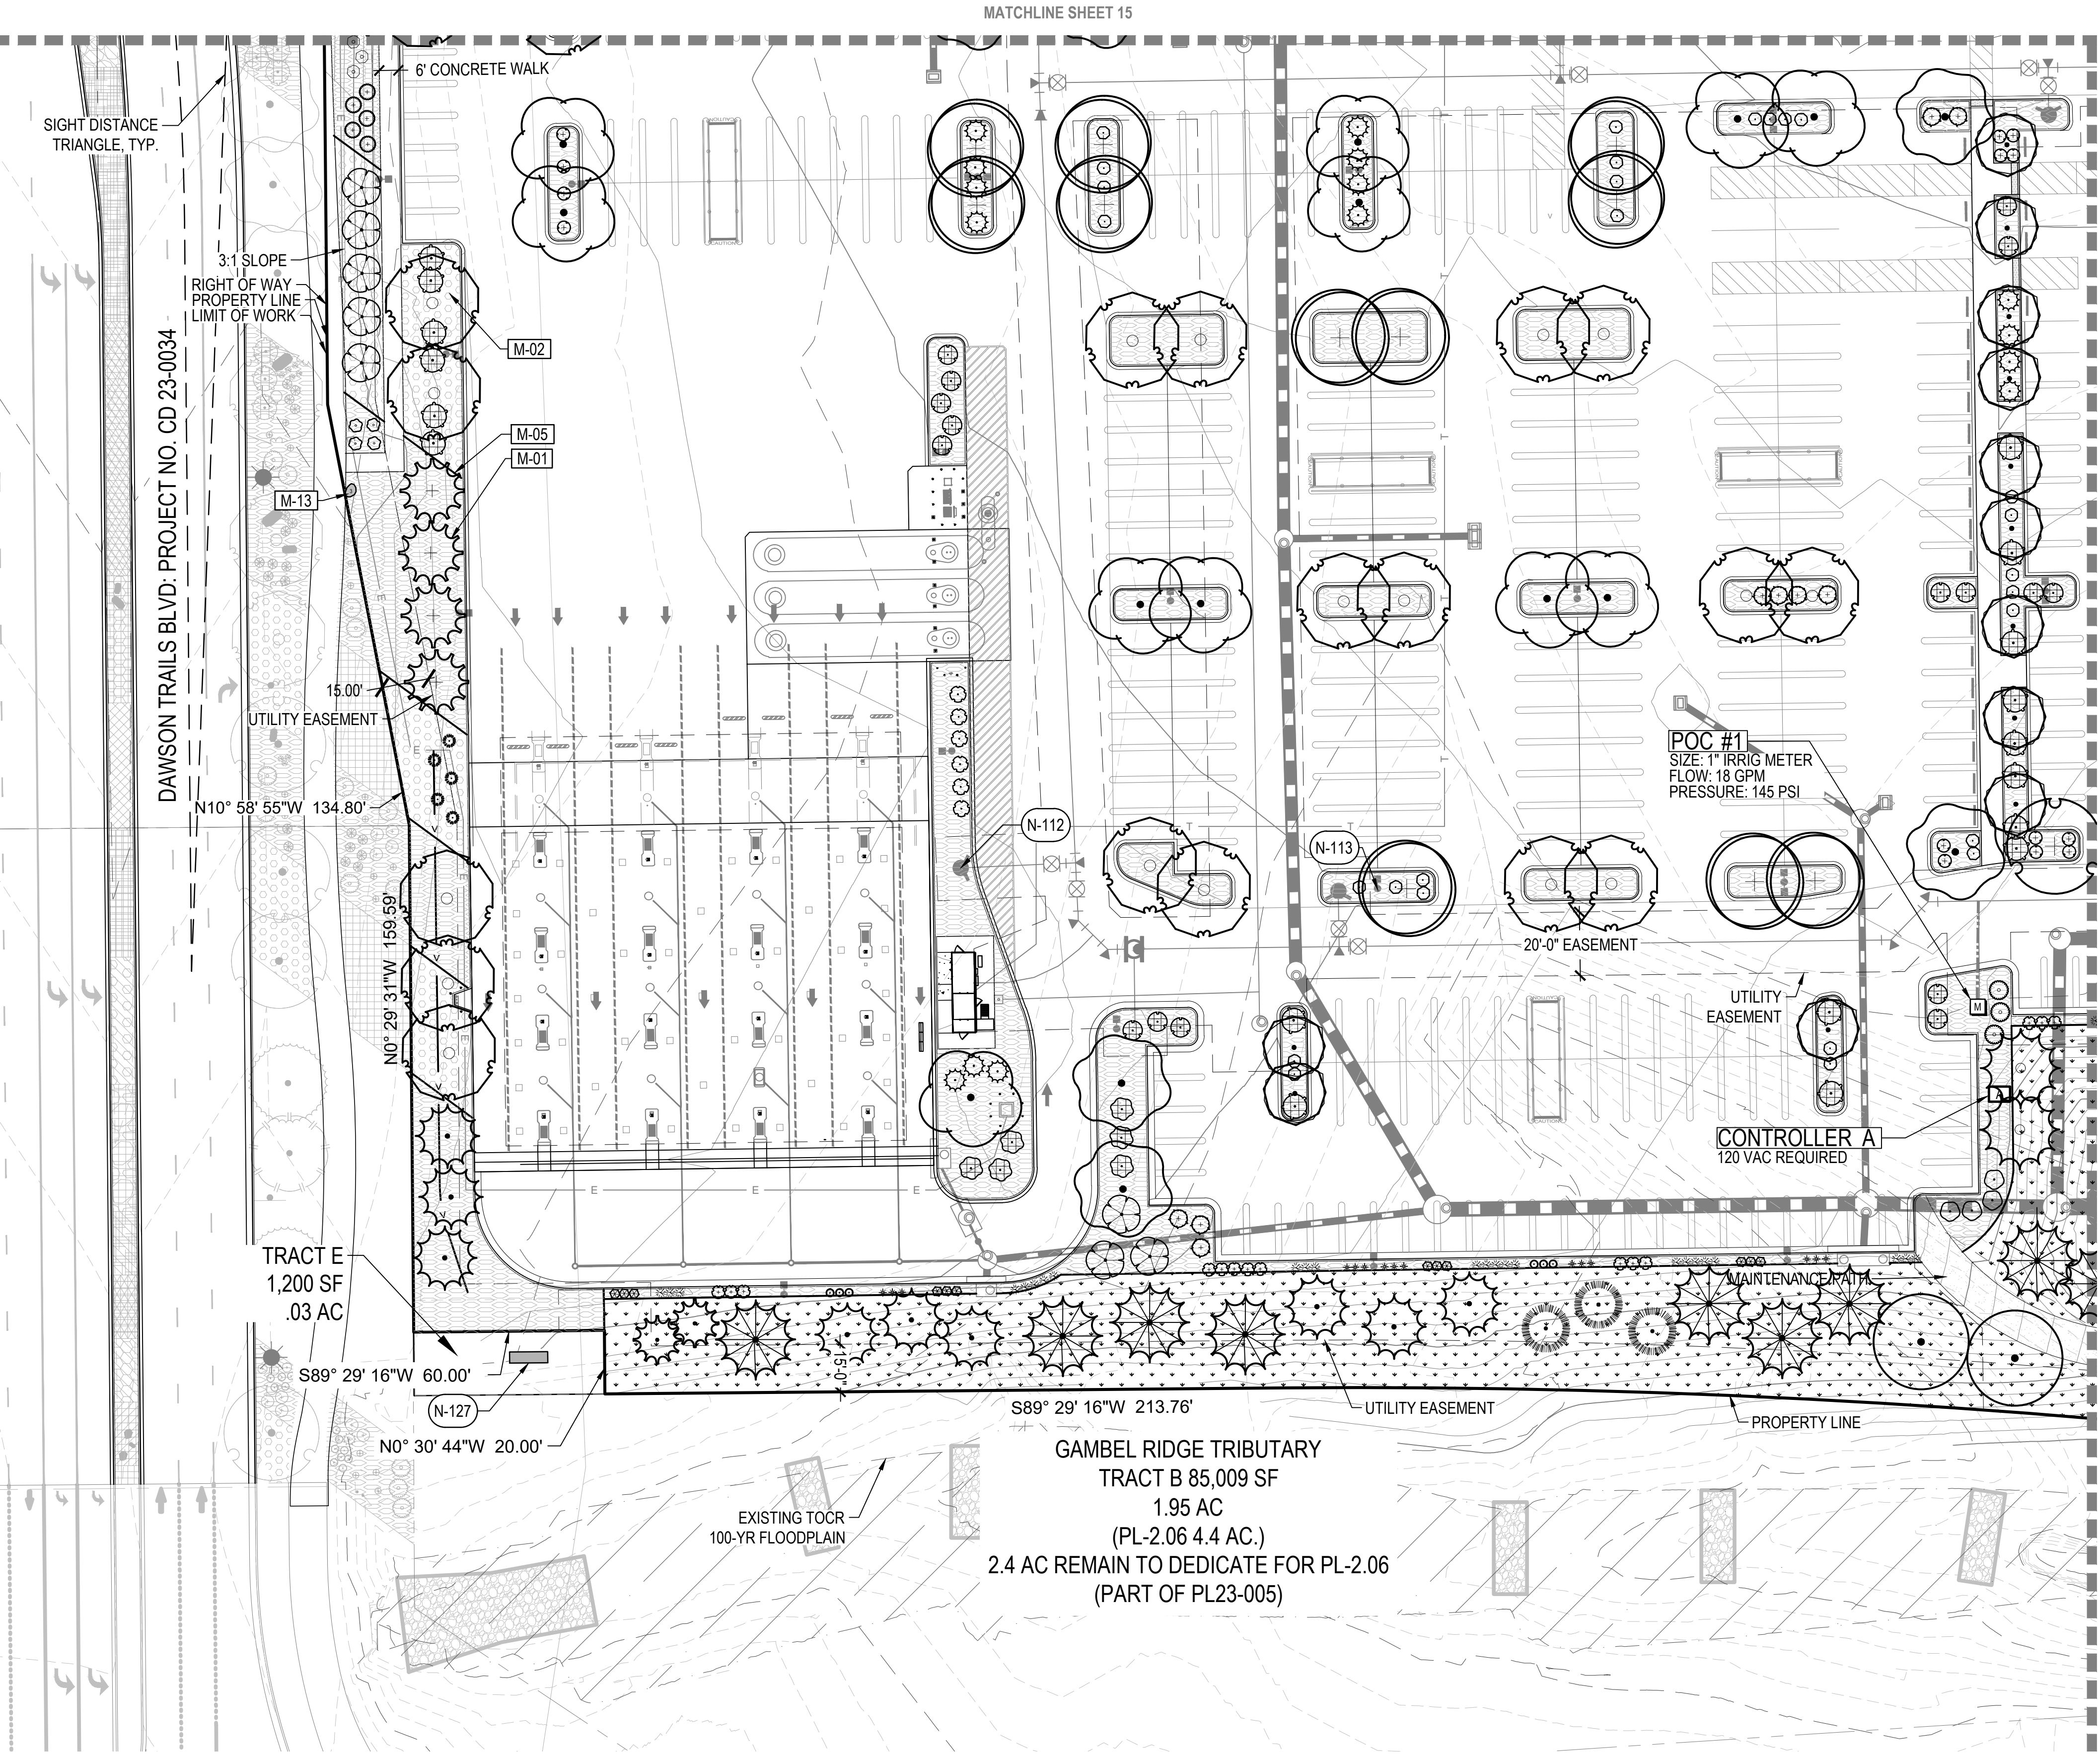

LANDSCAPE PLAN
COSTCO
MINOR SDP AMENDMENT I
PROJECT NO. SDP25-002I

DESIGNED BY: LB, SW
DRAWN BY: LB, AL
CHECKED BY: SW

SDP NO.
23-0020
SHEET
17 OF 31

COSTCO
CASTLE ROCK, COLORADO
SITE DEVELOPMENT PLAN


#	REVISION DESCRIPTION	DATE	BY	TW
1	SDP	12.13.24	JP	TW
2	MINOR AMENDMENT 1ST SUBMITTAL	09.04.25	JP	
3	MINOR AMENDMENT 2ND SUBMITTAL	10.30.25	JP	
4	MINOR AMENDMENT 3RD SUBMITTAL	12.10.25	TW	
5	MINOR AMENDMENT APPROVAL	12.23.25	TW	

NORRIS
DESIGN
PEOPLE + PLACEMAKING


CORE
LAND DEVELOPMENT
ENERGY
PUBLIC INFRASTRUCTURE

CORE CONSULTANTS, INC.
3473 S. BROADWAY
ENGLEWOOD, CO 80113
800.763.4444
LIVE@CORE.COM

SITE DEVELOPMENT PLAN
LOT I, DAWSON TRAILS FILING NO. I, AMENDMENT I
COSTCO
LOCATED IN SECTION 22,
TOWNSHIP 8 SOUTH, RANGE 67 WEST OF THE SIXTH PRINCIPAL MERIDIAN
TOWN OF CASTLE ROCK, COUNTY OF DOUGLAS, STATE OF COLORADO

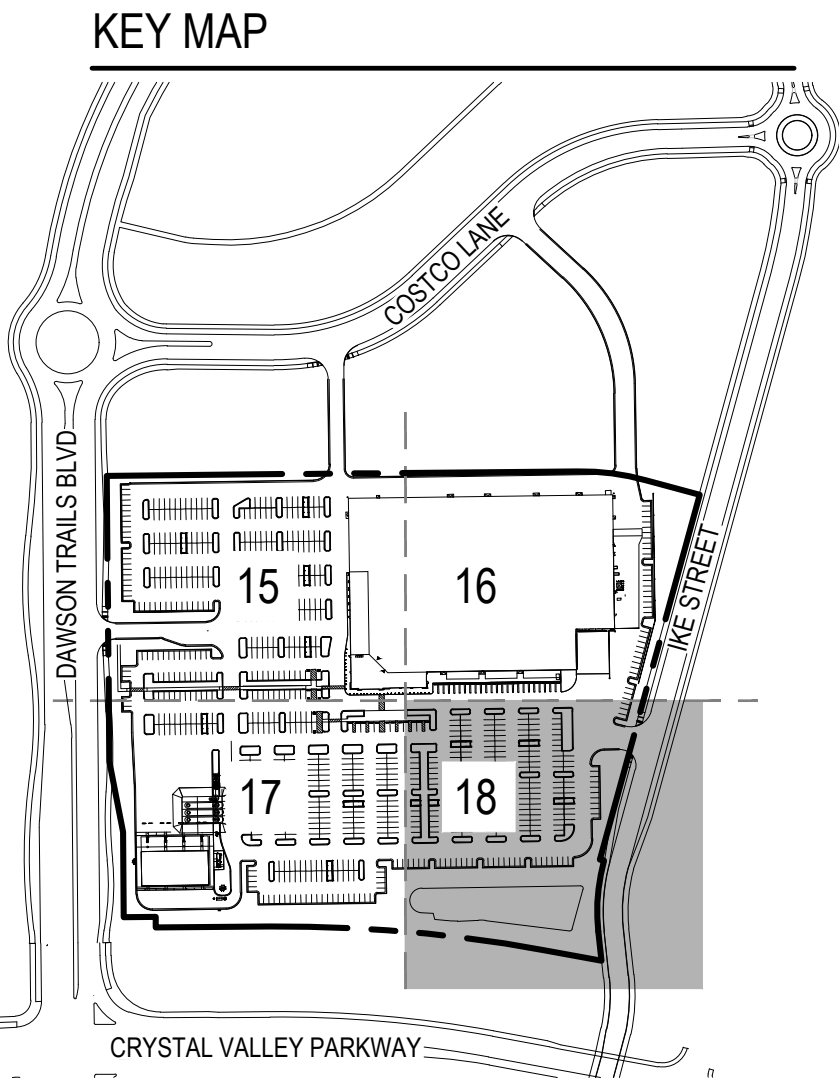

LEGEND:

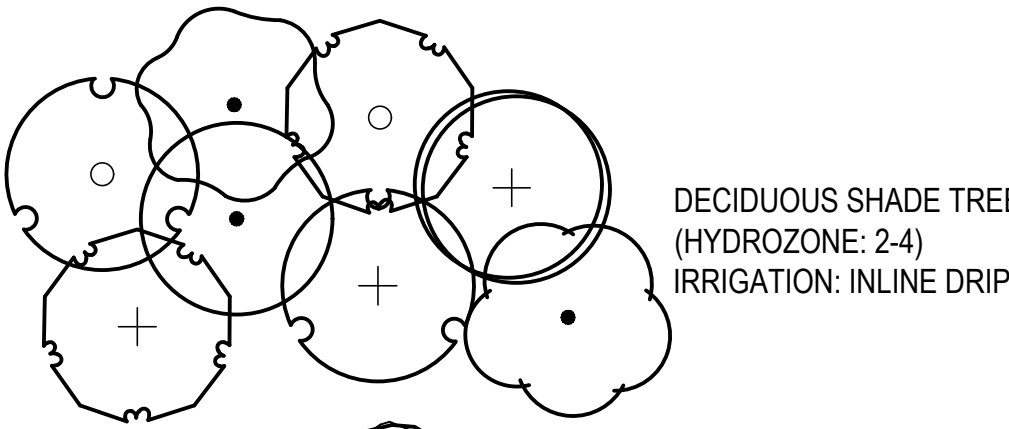

DECIDUOUS SHADE TREES
(HYDROZONE: 2-4)
IRRIGATION: INLINE DRIP

ORNAMENTAL TREES
(HYDROZONE: 2-3)
IRRIGATION: INLINE DRIP

EVERGREEN TREES
(HYDROZONE: 1-4)
IRRIGATION: INLINE DRIP

DECIDUOUS SHRUBS
(HYDROZONE: 1-3)
IRRIGATION: INLINE DRIP
EVERGREEN SHRUBS
(HYDROZONE: 2-3)
IRRIGATION: INLINE DRIP
ORNAMENTAL GRASSES
(HYDROZONE: 1-3)
IRRIGATION: INLINE DRIP

PERENNIALS
(HYDROZONE: 1-2)
IRRIGATION: INLINE DRIP

REFERENCE NOTES SCHEDULE

SYMBOL CODE DESCRIPTION

LANDSCAPE MATERIAL SCHEDULE


	M-01	COBBLE - A
	M-02	COBBLE - B
	M-05	STEEL EDGING
	M-12	BOULDER - 2'
	M-13	BOULDER - 3'
	M-20	FREESTANDING SCREEN WALL - 8" BY OTHERS
	M-26	CMU RETAINING WALL - 4" BY OTHERS

KEY NOTES


N-112	FIRE HYDRANT, TYP.
N-113	STREET LIGHT, TYP.
N-127	MONUMENT SIGN - MULTI-TENANT (BY OTHERS)

CODE BOTANICAL NAME

NS TE TEMP-IRRIGATED NATIVE SEED

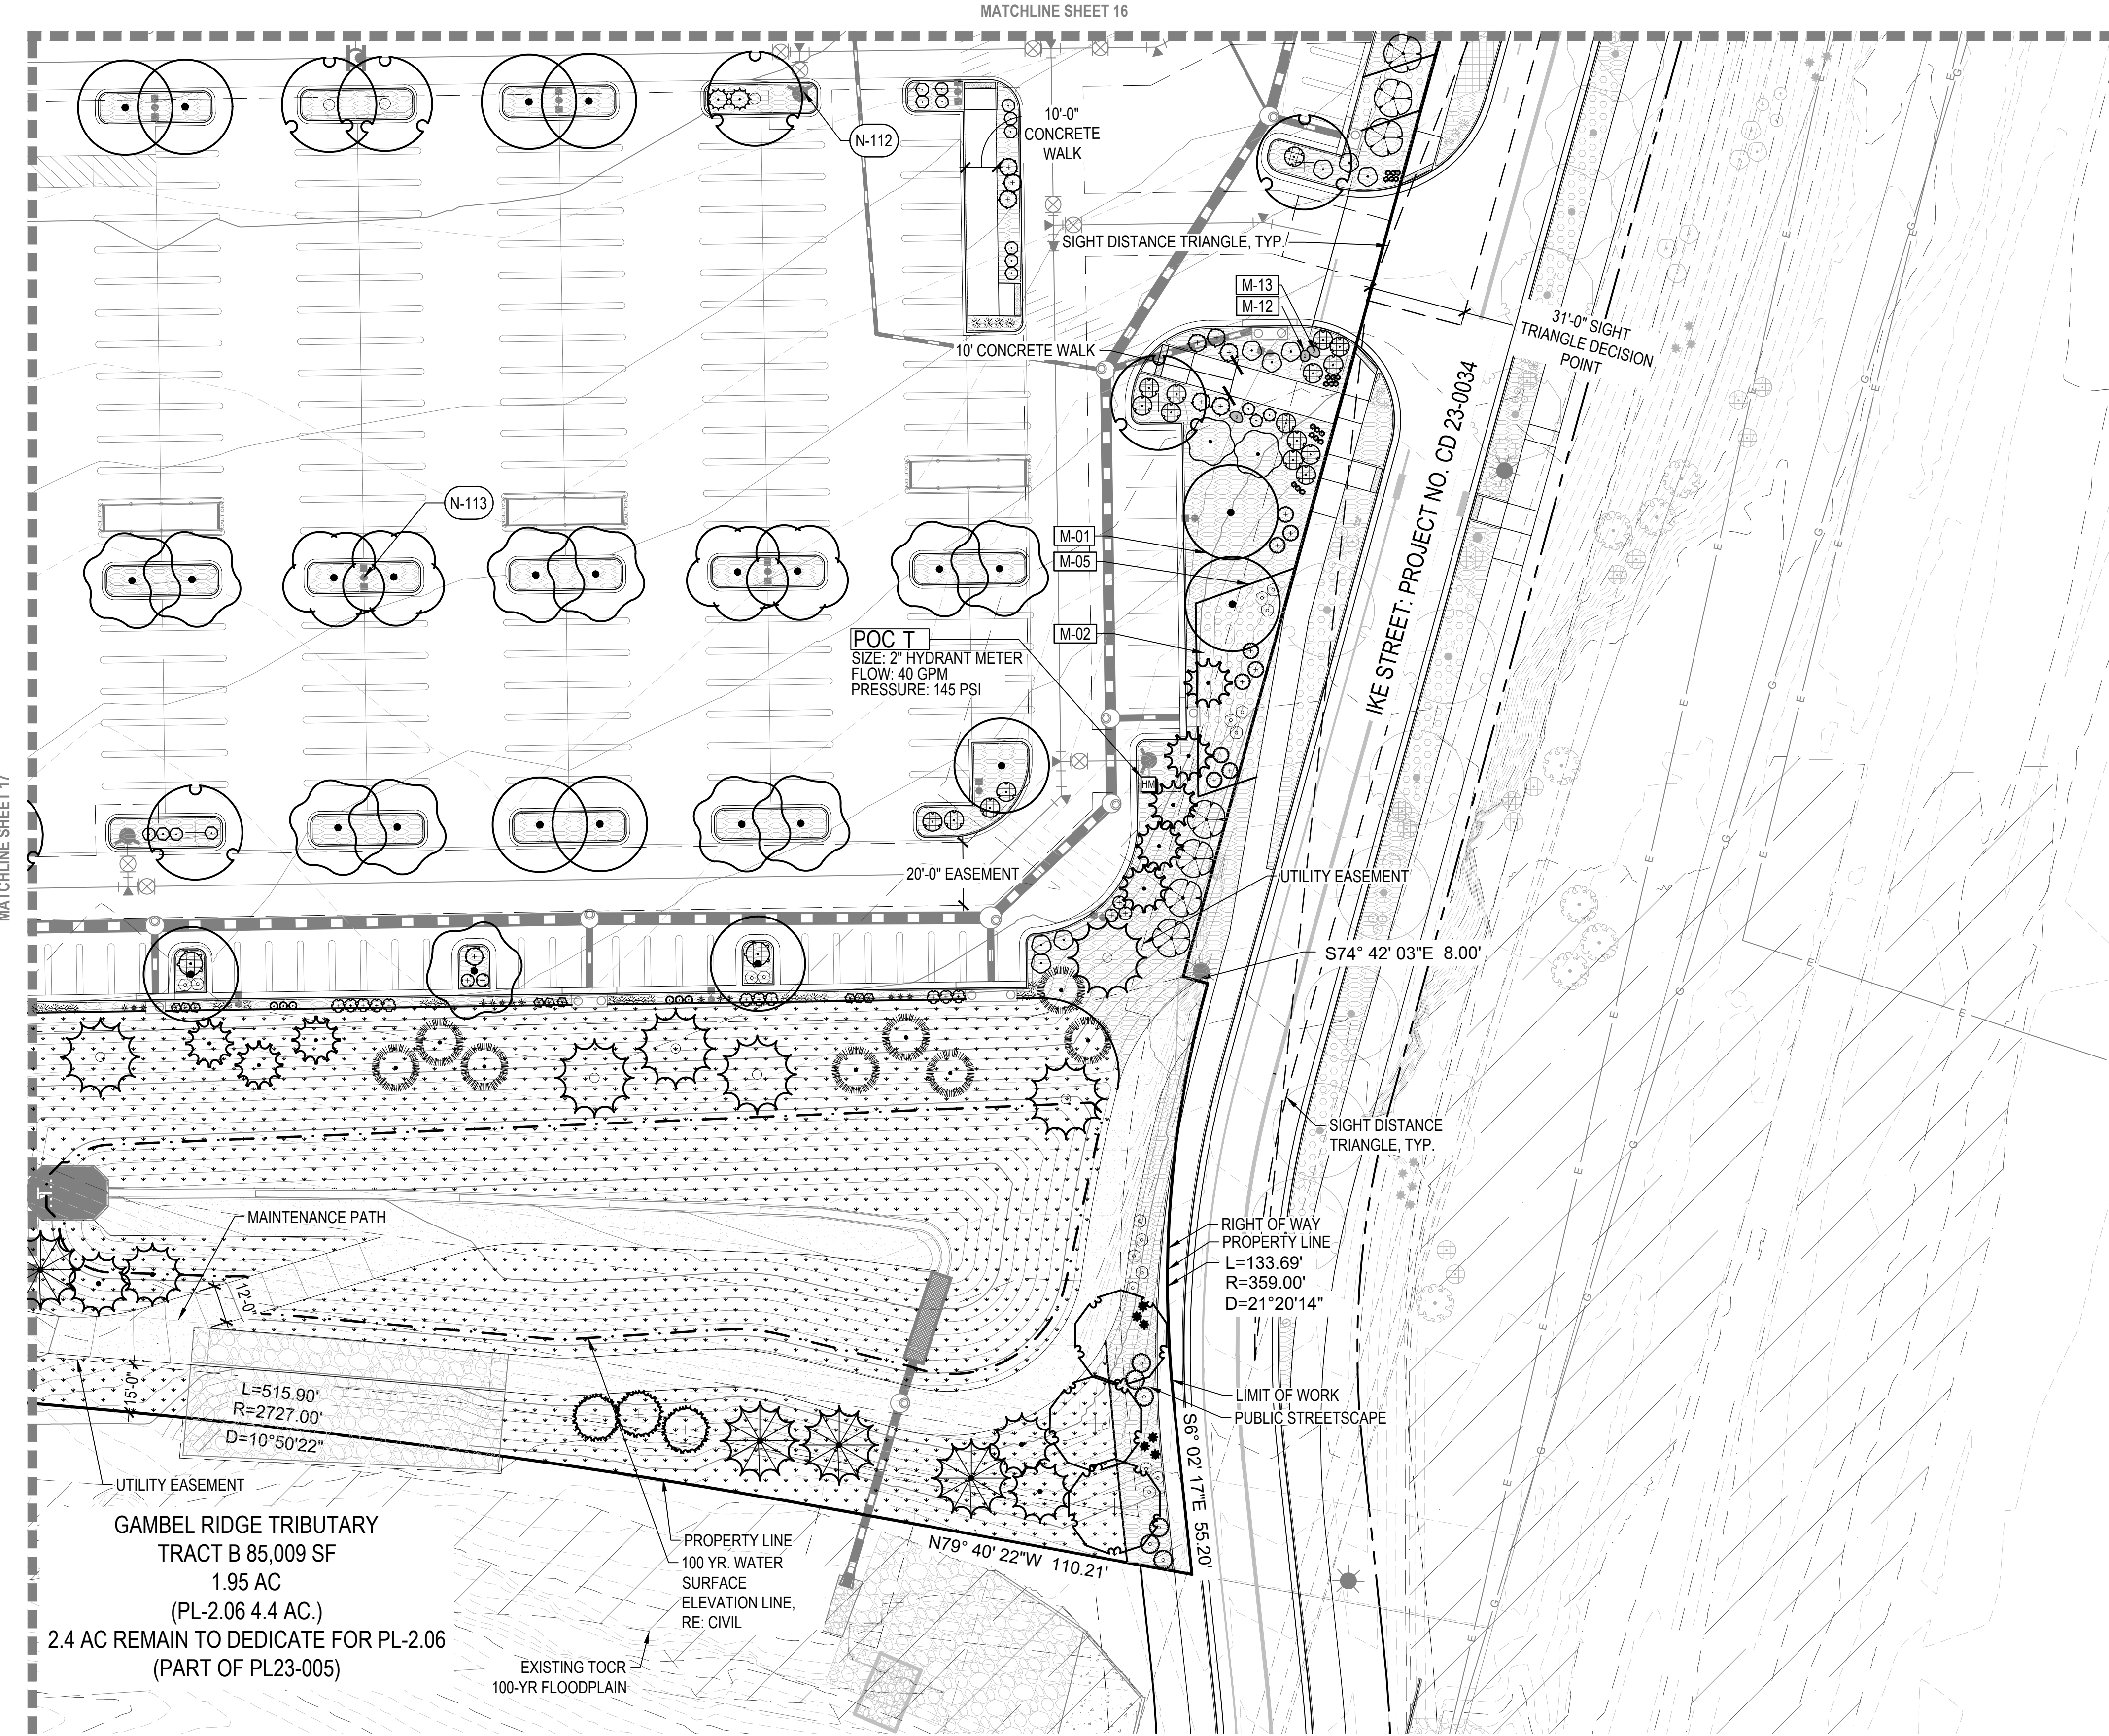

CODE BOTANICAL NAME
NS TE TEMP-IRRIGATED NATIVE SEED

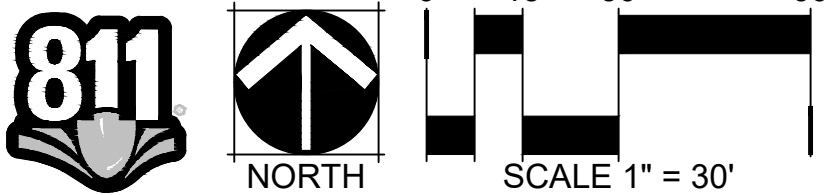

LANDSCAPE PLAN
COSTCO
MINOR SDP AMENDMENT I
PROJECT NO. SDP25-002I

DESIGNED BY: LB, SW
DRAWN BY: LB, AL
CHECKED BY: SW

SDP NO.
23-0020
SHEET
18 OF 31

COSTCO
CASTLE ROCK, COLORADO
SITE DEVELOPMENT PLAN




#	REVISION DESCRIPTION	DATE	BY	TW
1	SDP	12.13.24	TW	
2	MINOR AMENDMENT 1ST SUBMITTAL	09.04.25	JP	
3	MINOR AMENDMENT 2ND SUBMITTAL	10.30.25	JP	
4	MINOR AMENDMENT 3RD SUBMITTAL	12.10.25	TW	
5	MINOR AMENDMENT APPROVAL	12.23.25	TW	

NORRIS
DESIGN
PEOPLE + PLACEMAKING

CORE
LAND DEVELOPMENT
ENERGY
PUBLIC INFRASTRUCTURE


CORE CONSULTANTS, INC.
3473 S. BROADWAY
ENGLEWOOD, CO 80113
303.763.4444
LIVE@CORE.COM

SITE DEVELOPMENT PLAN
LOT I, DAWSON TRAILS FILING NO. I, AMENDMENT I
COSTCO
LOCATED IN SECTION 22,
TOWNSHIP 8 SOUTH, RANGE 67 WEST OF THE SIXTH PRINCIPAL MERIDIAN
TOWN OF CASTLE ROCK, COUNTY OF DOUGLAS, STATE OF COLORADO

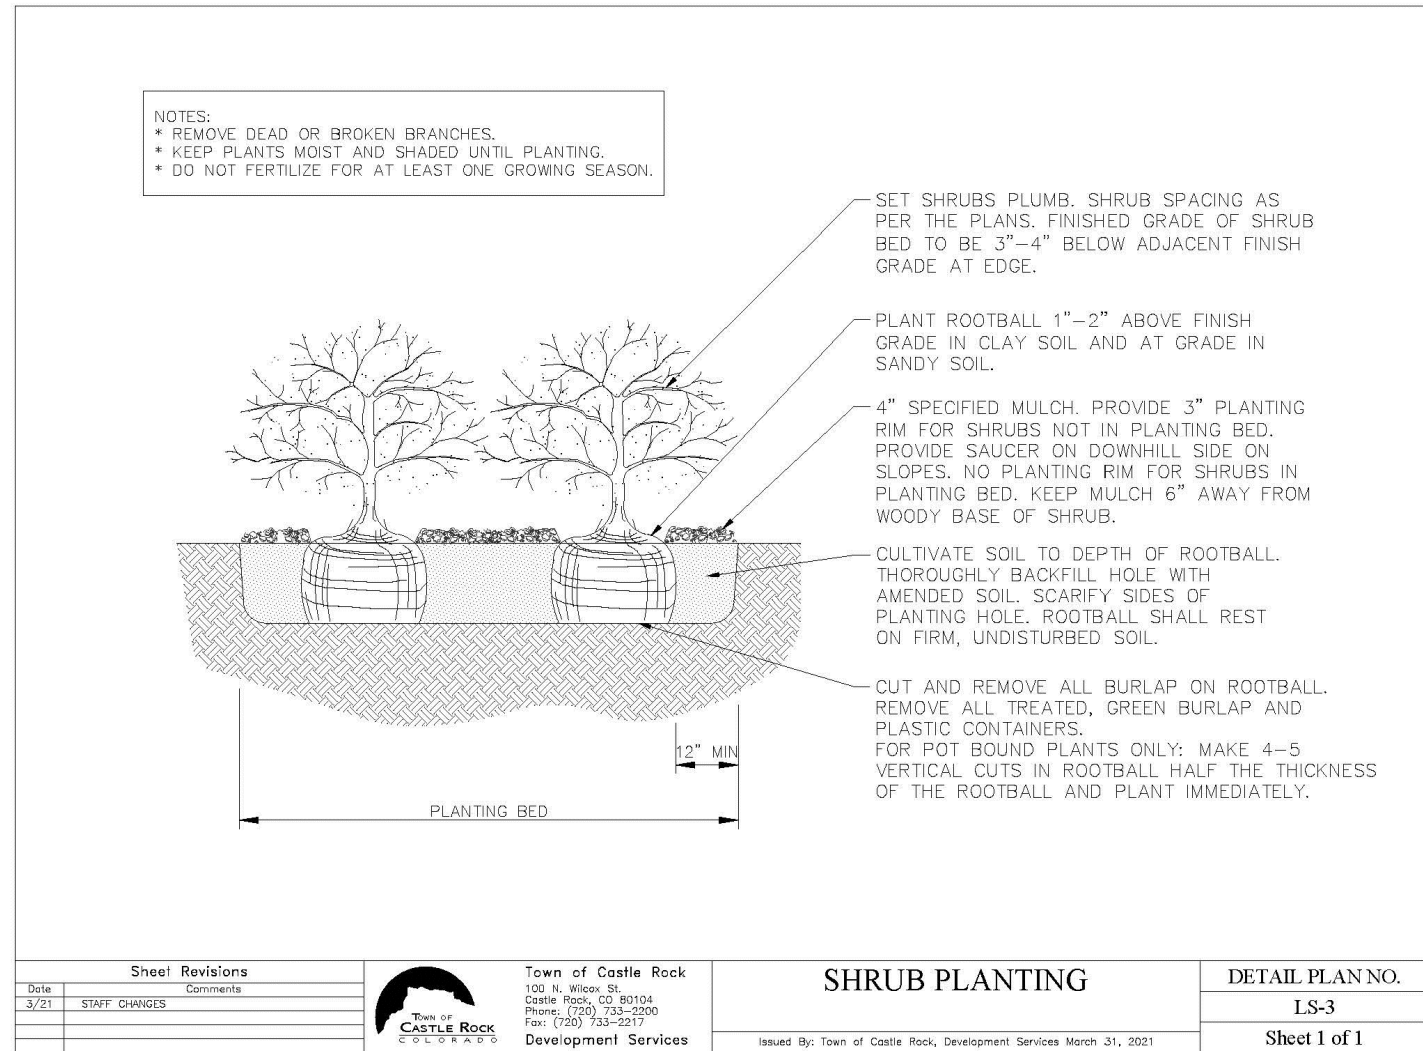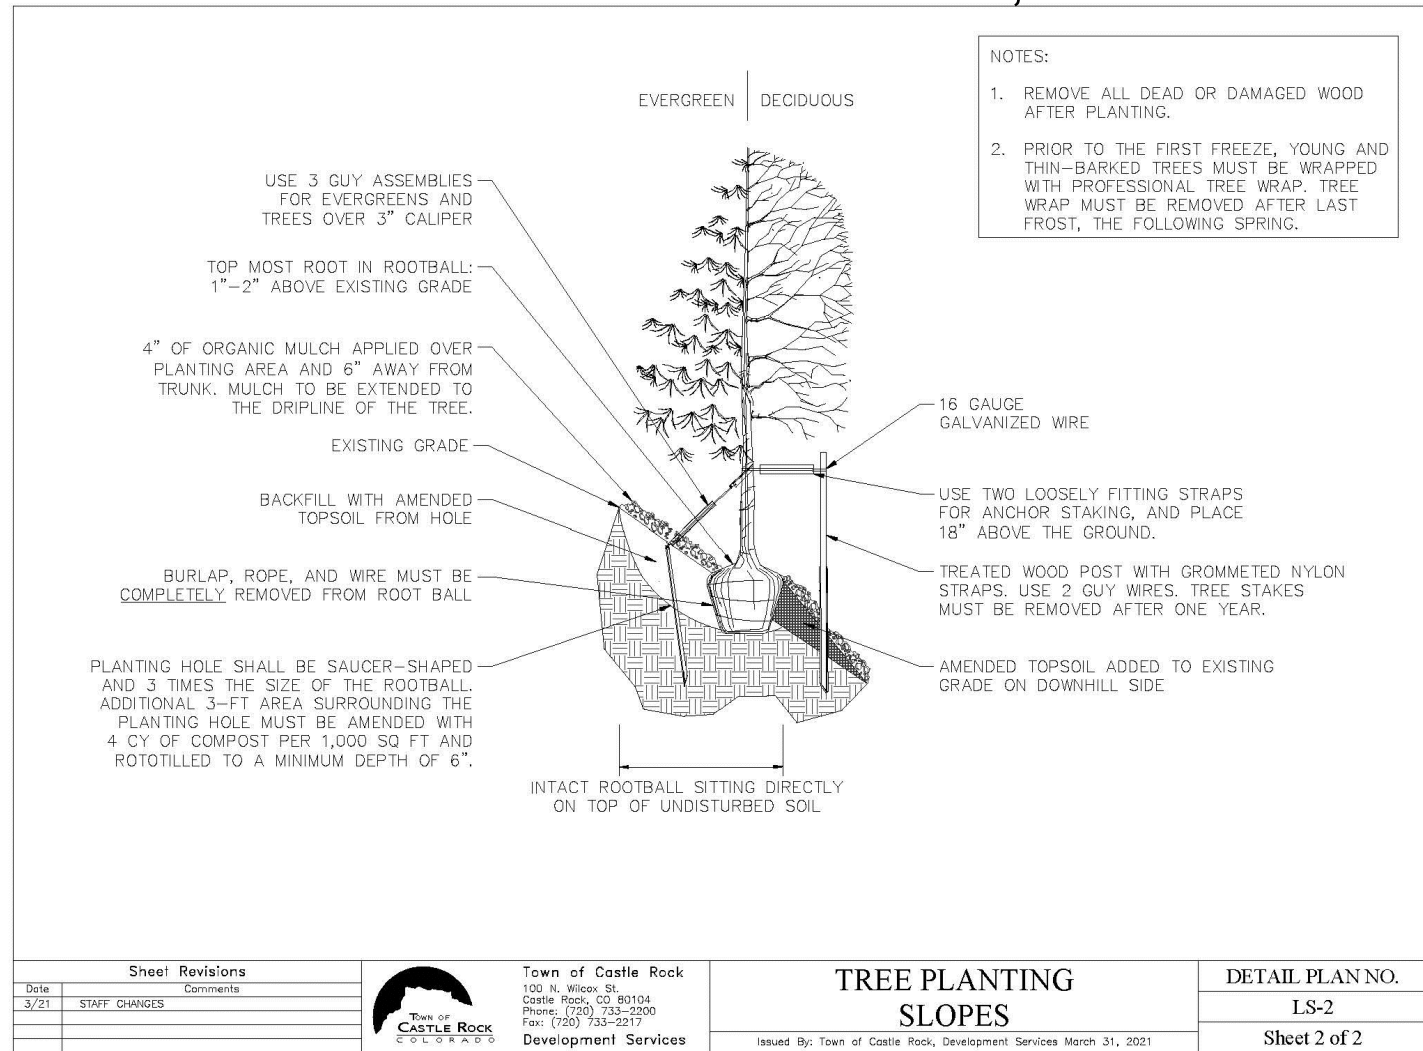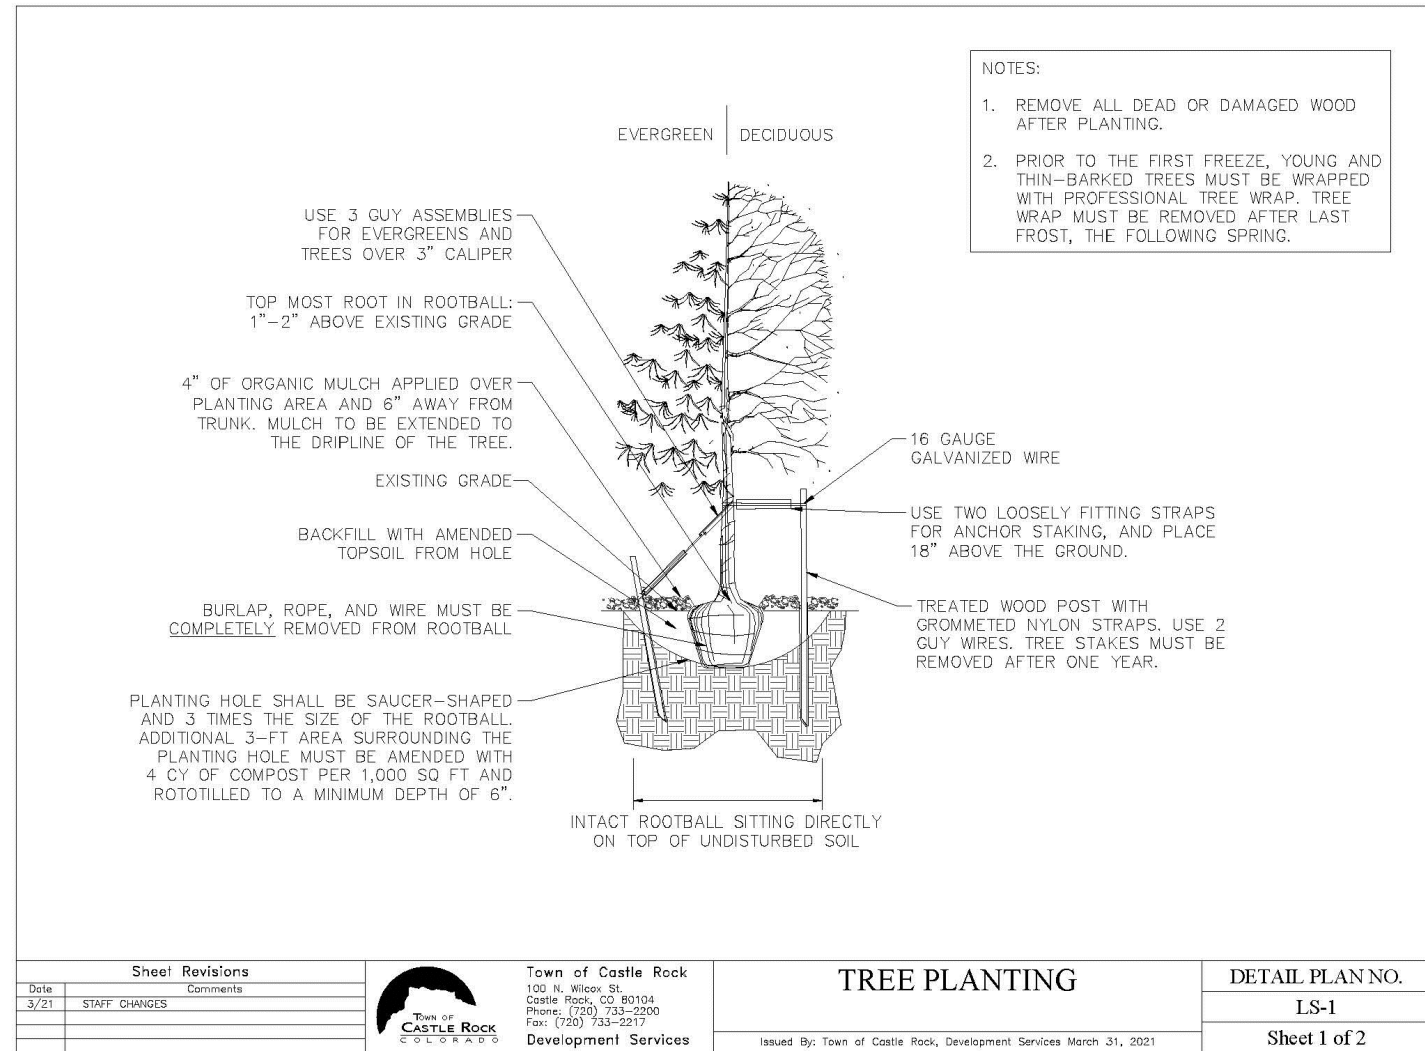


1 TREE PLANTING DETAIL
TOWN OF CASTLE ROCK STANDARD DETAIL

SCALE: NTS

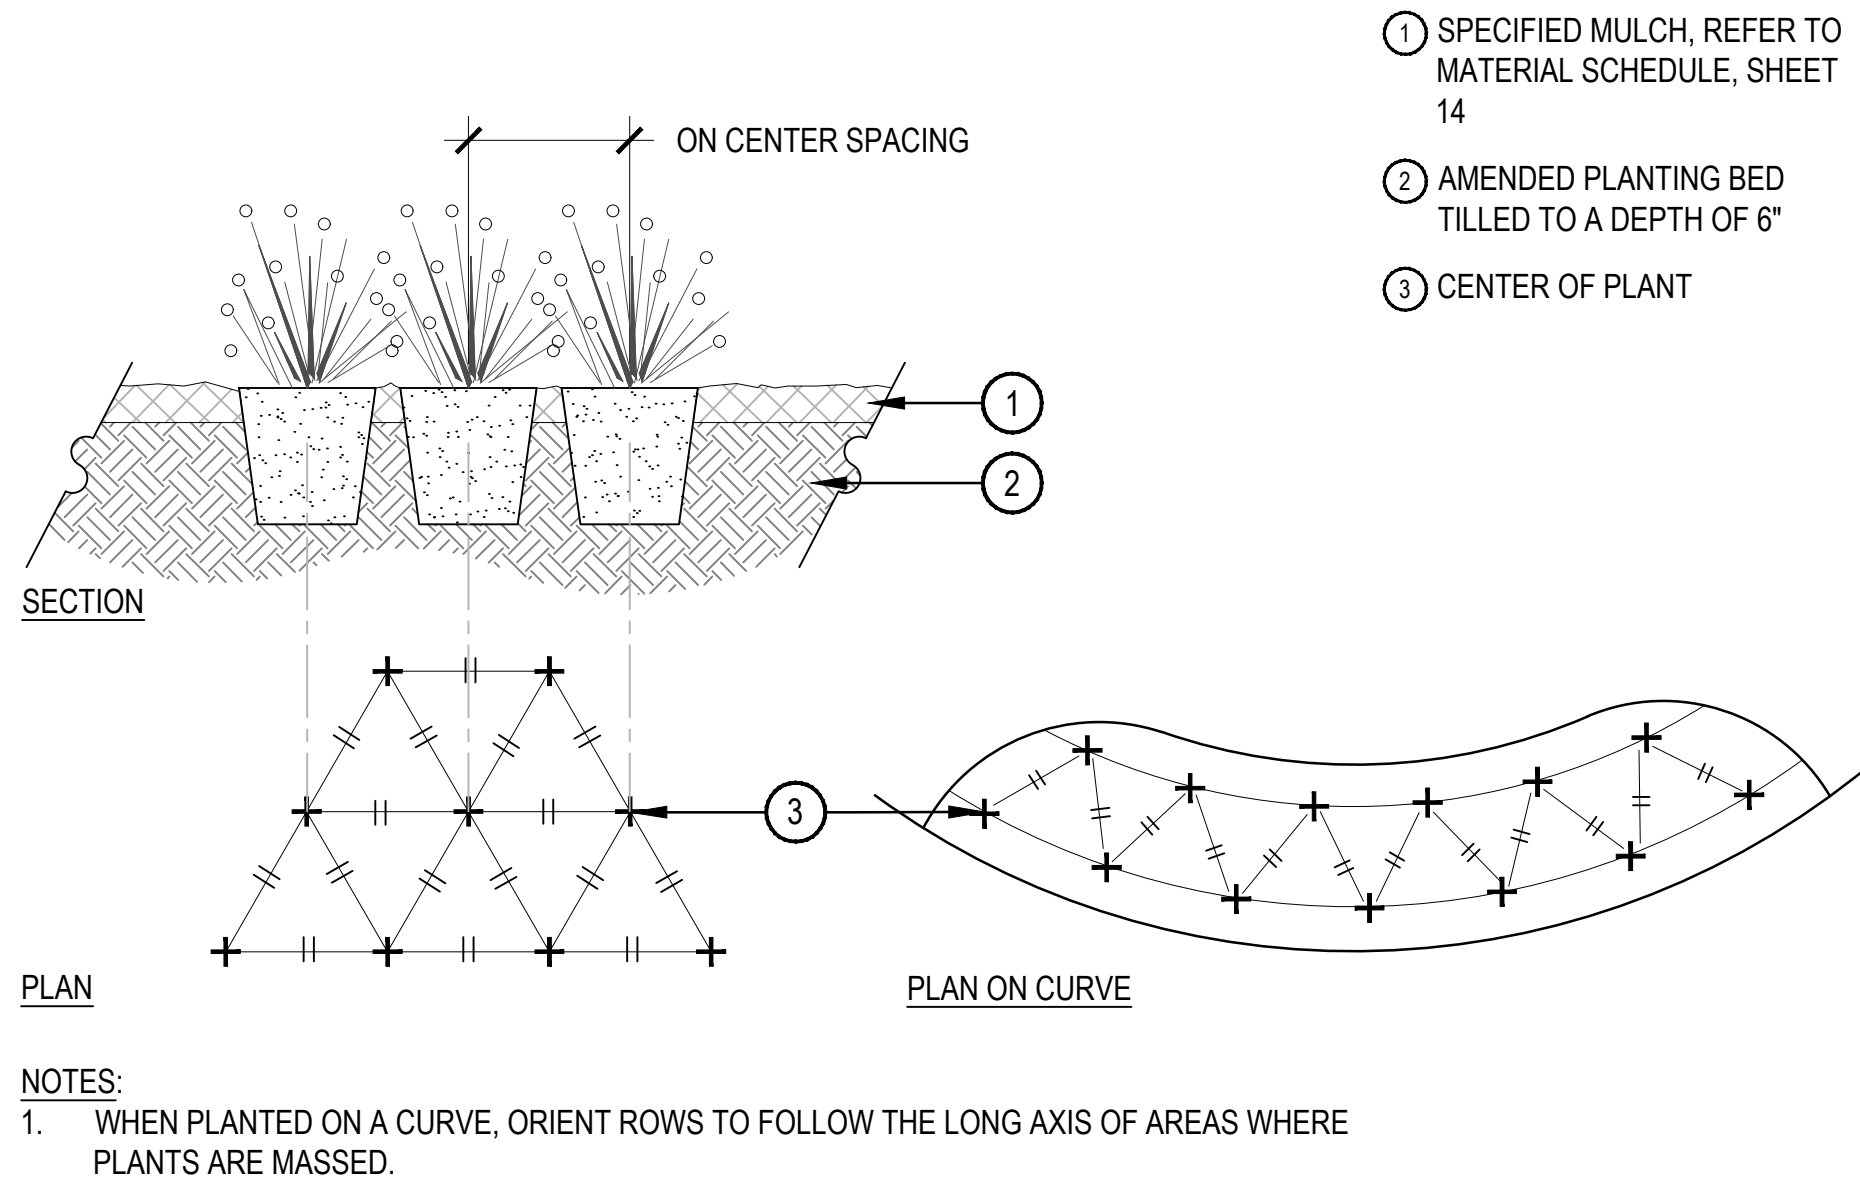

3 PERENNIAL PLANT LAYOUT

SCALE: 1" = 1'-0"

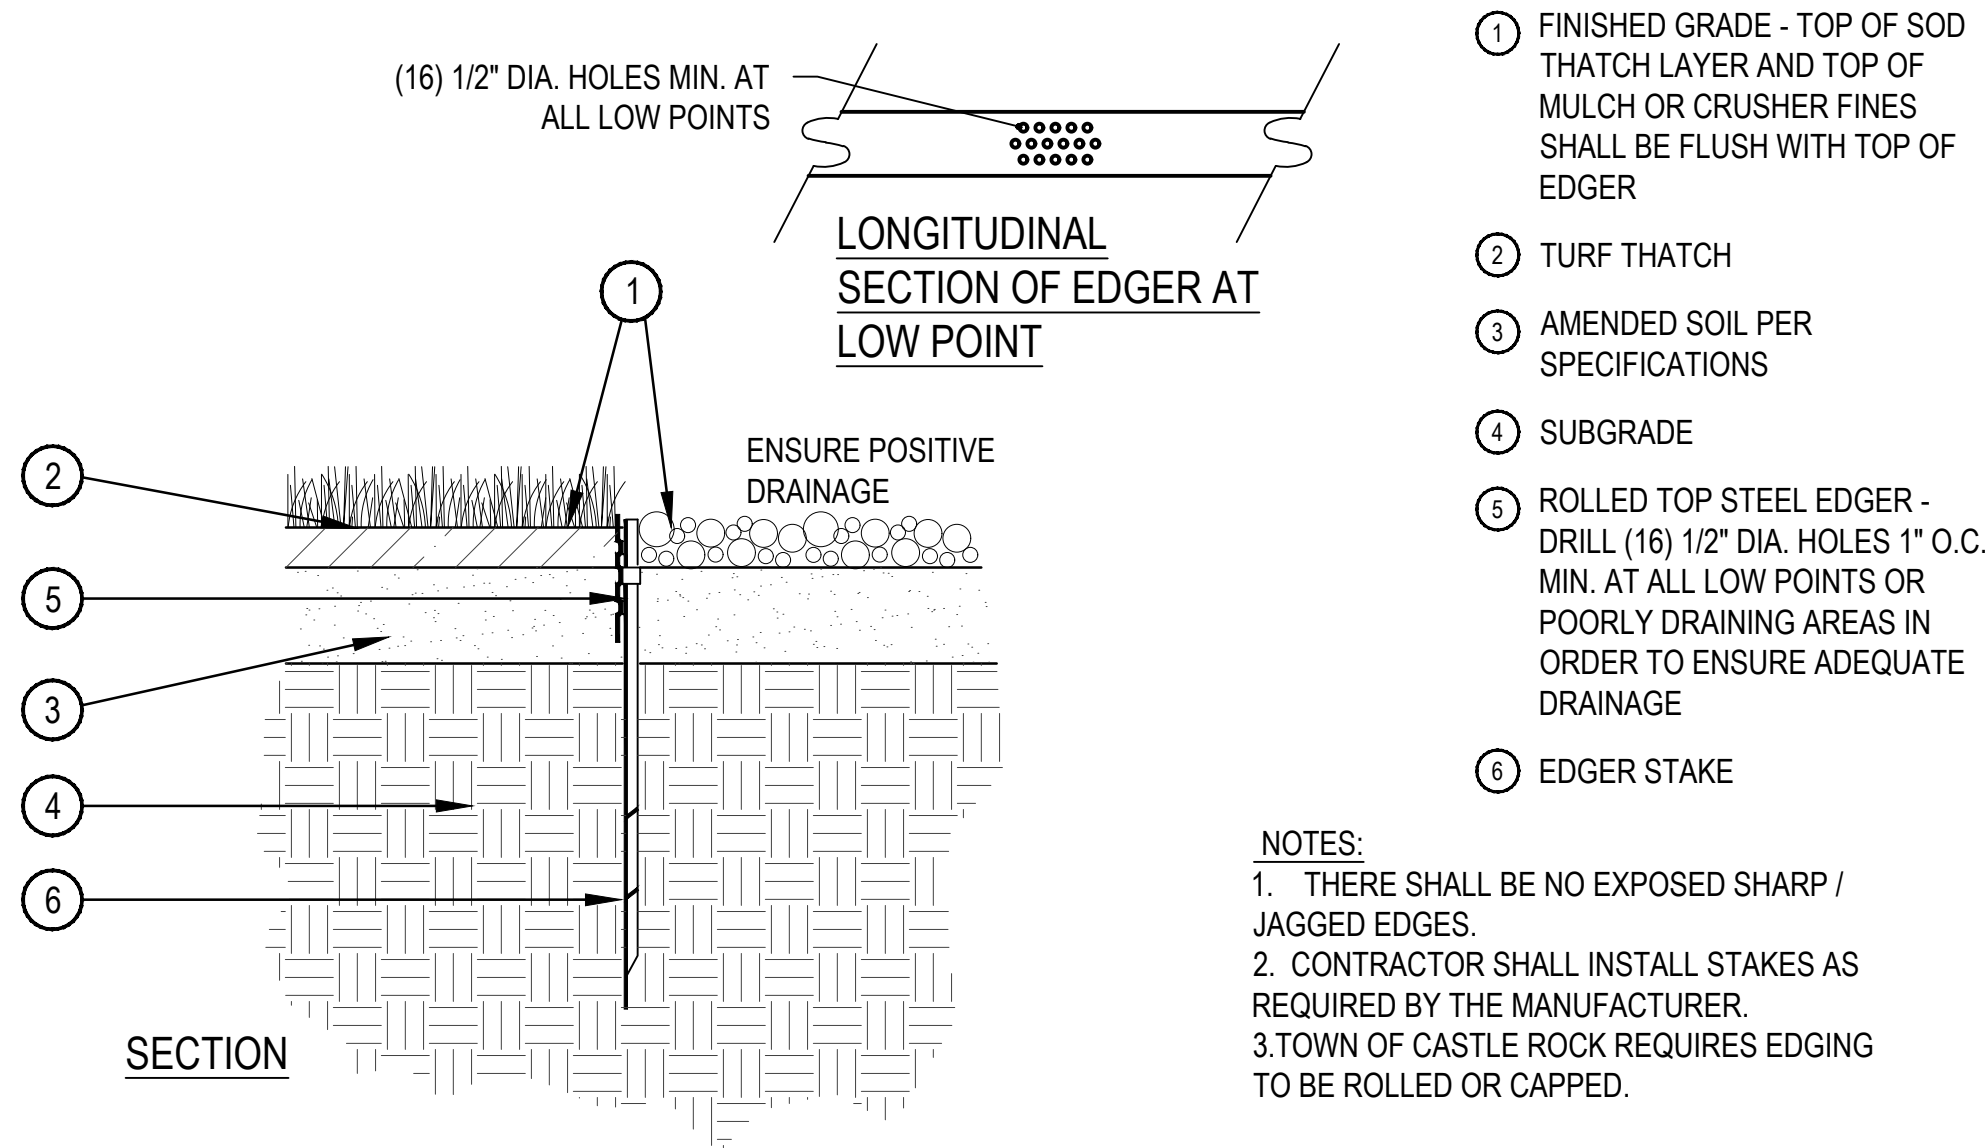


4 STEEL EDGER

SCALE: 1" = 1'-0"

2 SHRUB PLANTING
TOWN OF CASTLE ROCK STANDARD DETAIL

SCALE: NTS

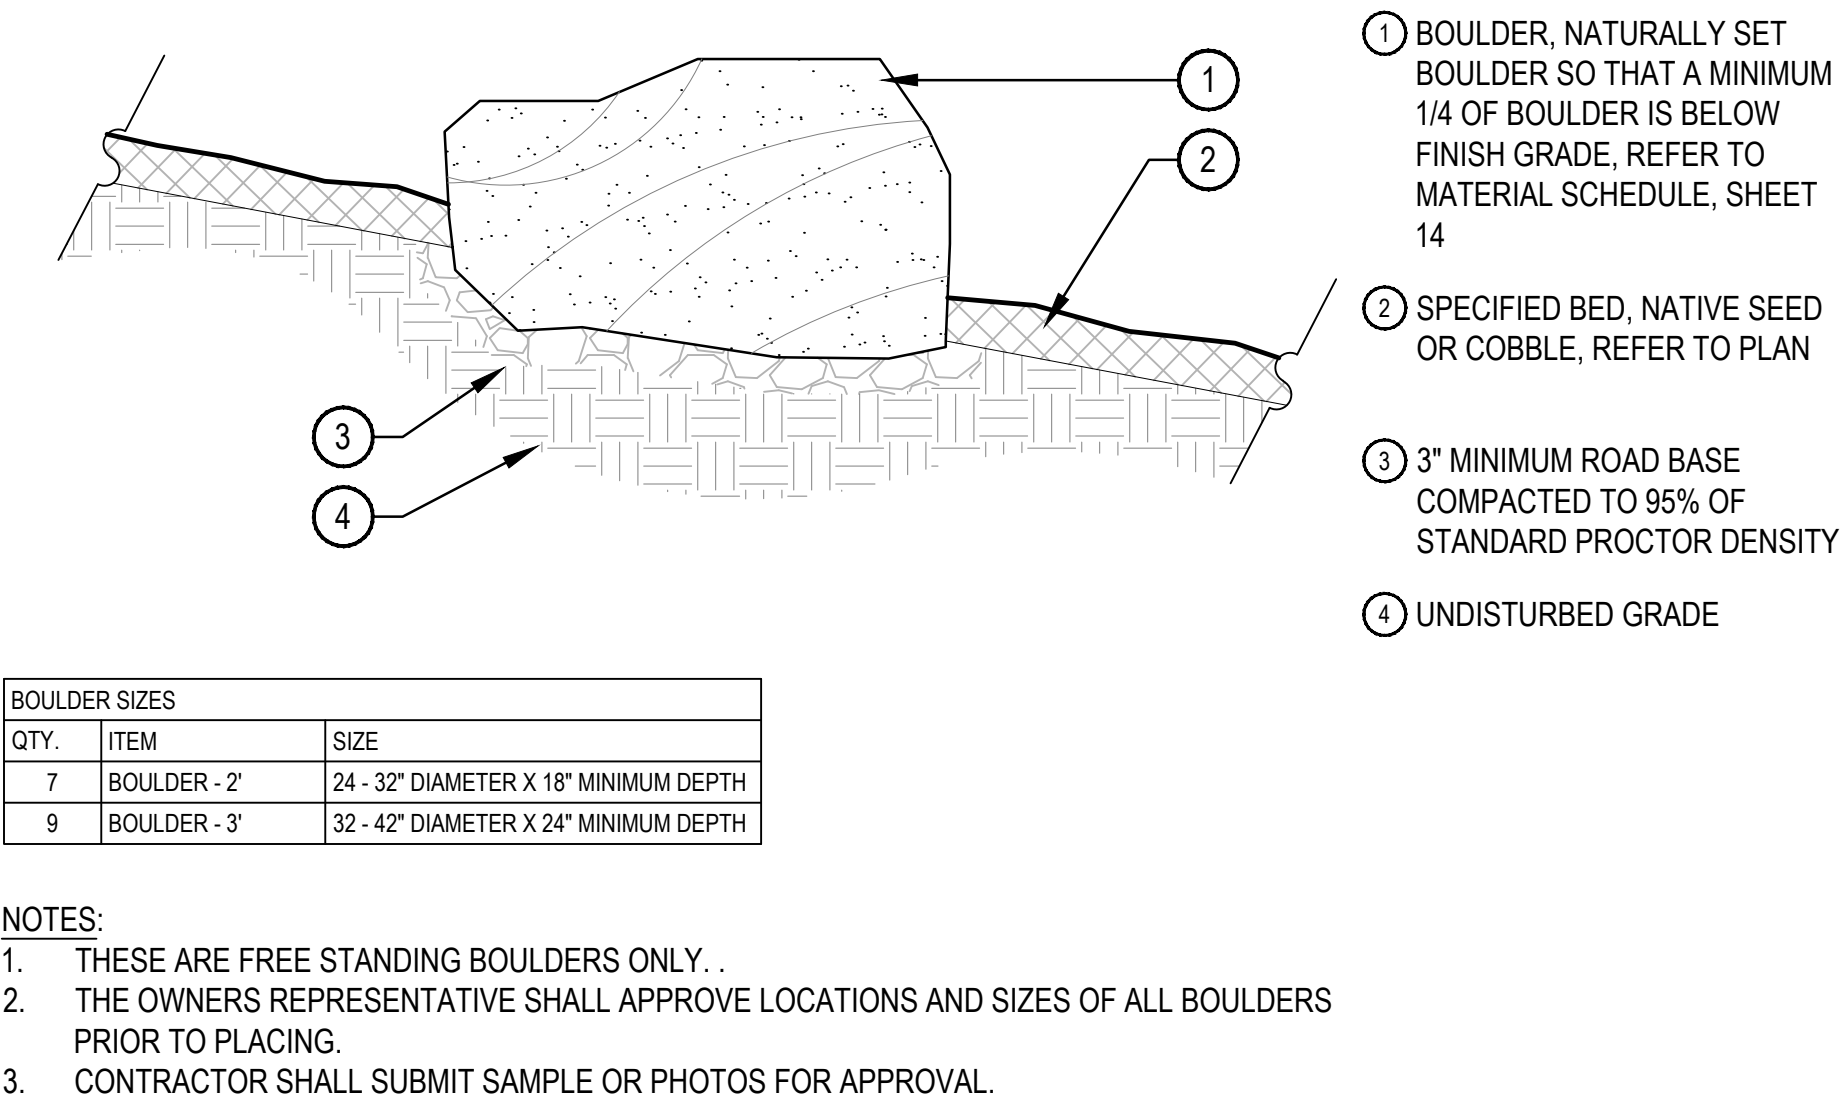


5 LANDSCAPE BOULDER

SCALE: 3/4" = 1'-0"

SITE DEVELOPMENT PLAN
LOT 1, DAWSON TRAILS FILING NO. 1, AMENDMENT 1
COSTCO

LOCATED IN SECTION 22,
TOWNSHIP 8 SOUTH, RANGE 67 WEST OF THE SIXTH PRINCIPAL MERIDIAN
TOWN OF CASTLE ROCK, COUNTY OF DOUGLAS, STATE OF COLORADO

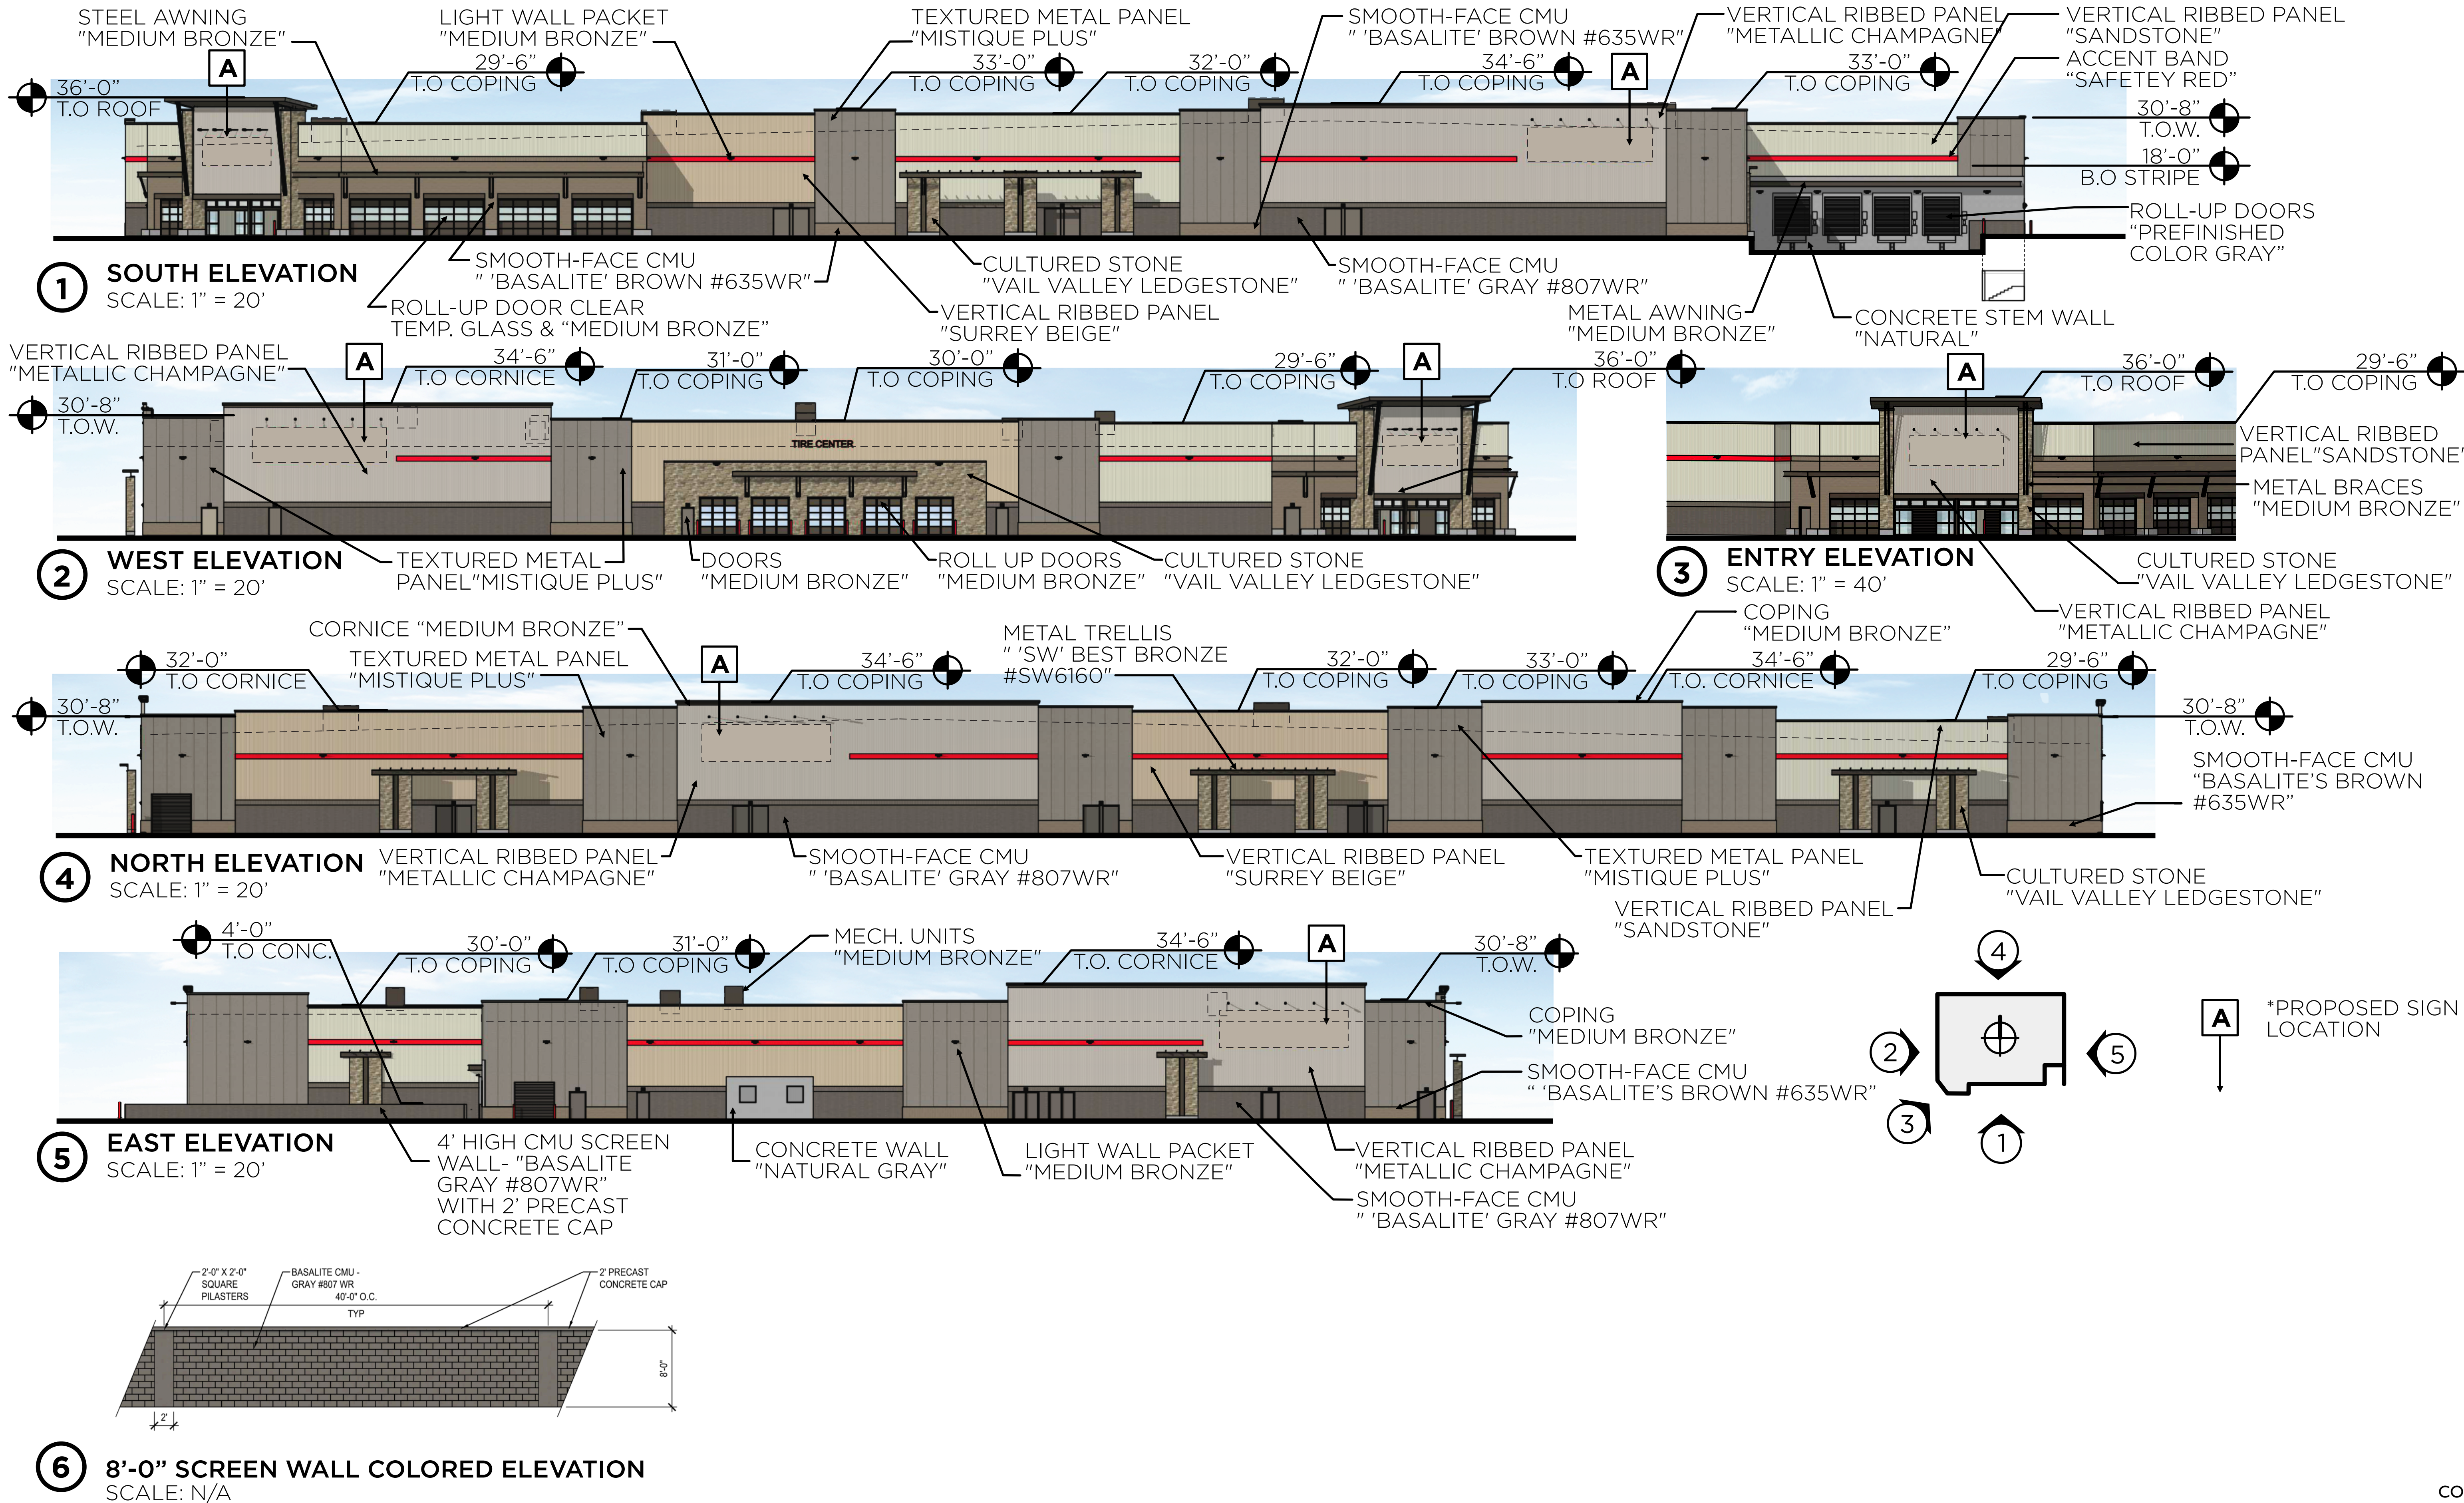

LAND DEVELOPMENT
ENERGY
PUBLIC INFRASTRUCTURE

CORE
CORE CONSULTANTS, INC.
3473 S. BROADWAY
ENGLEWOOD, CO 80113
303.703.4444
LIVEYOURCORE.COM

NORRIS
DESIGN
PEOPLE + PLACEMAKING


#	REVISION DESCRIPTION	DATE	BY	DATE	BY
1	SDP	12/13/24	TW	09/24/25	JP
2	MINOR AMENDMENT 1ST SUBMITTAL	12/13/24	JP	10/24/25	JP
3	MINOR AMENDMENT 2ND SUBMITTAL	12/13/24	JP	12/10/25	JP
4	MINOR AMENDMENT 3RD SUBMITTAL	12/13/24	JP	12/23/25	JP
5	MINOR AMENDMENT - APPROVAL	12/23/25	JP		

COSTCO
CASTLE ROCK, COLORADO
WAREHOUSE ELEVATIONS

DESIGNED BY: LB, SW
DRAWN BY: LB, AL
CHECKED BY: SW

SDP NO.
23-0020
SHEET
20 OF 31


SITE DEVELOPMENT PLAN
LOT 1, DAWSON TRAILS FILING NO. 1, AMENDMENT 1
COSTCO
LOCATED IN SECTION 22,
TOWNSHIP 8 SOUTH, RANGE 67 WEST OF THE SIXTH PRINCIPAL MERIDIAN
TOWN OF CASTLE ROCK, COUNTY OF DOUGLAS, STATE OF COLORADO

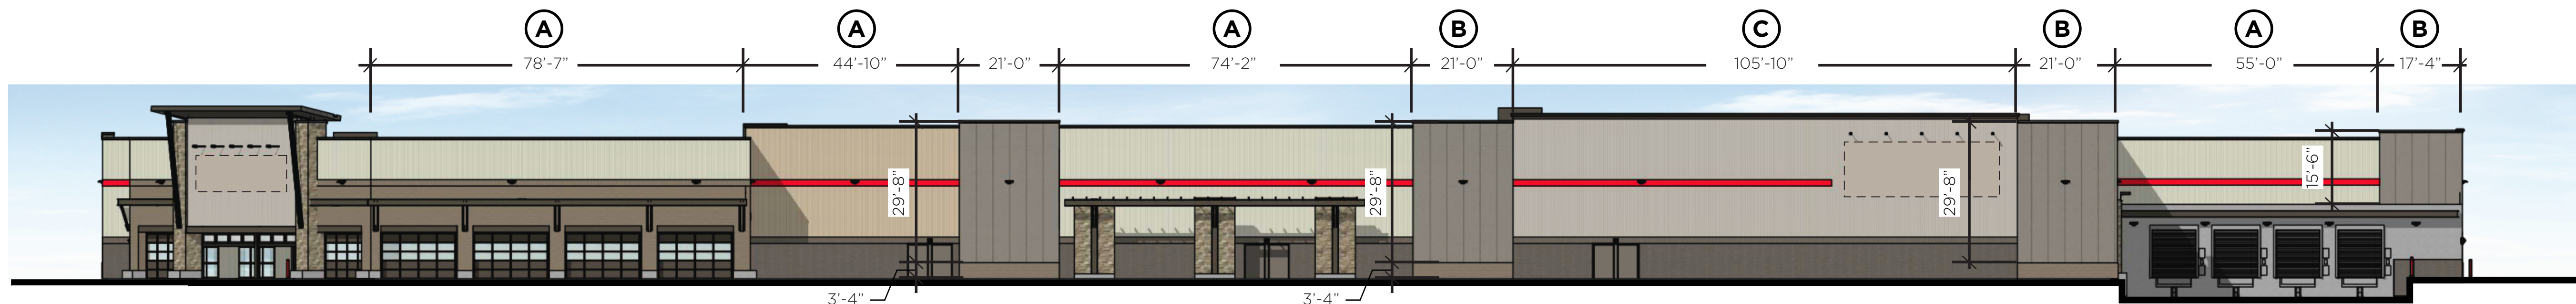


1 SOUTH ELEVATION
SCALE: 1" = 20'




2 WEST ELEVATION
SCALE: 1" = 20'

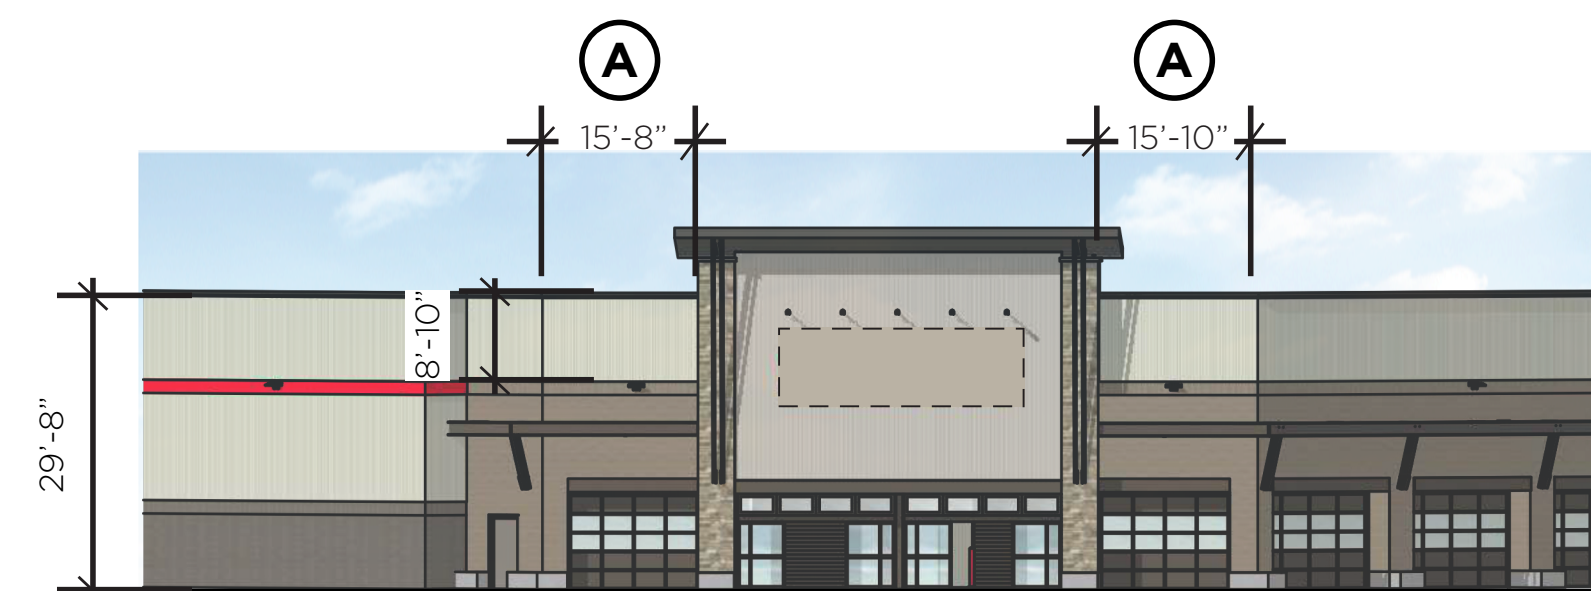


3 ENTRY ELEVATION
SCALE: 1" = 20'

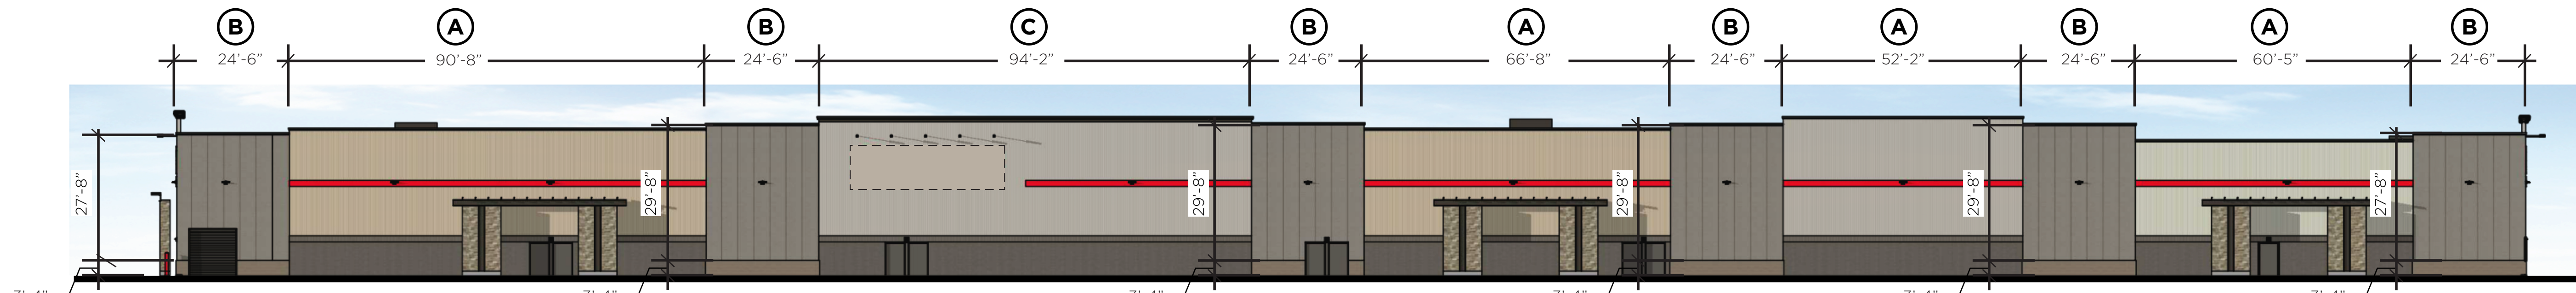

4 NORTH ELEVATION
SCALE: 1" = 20'

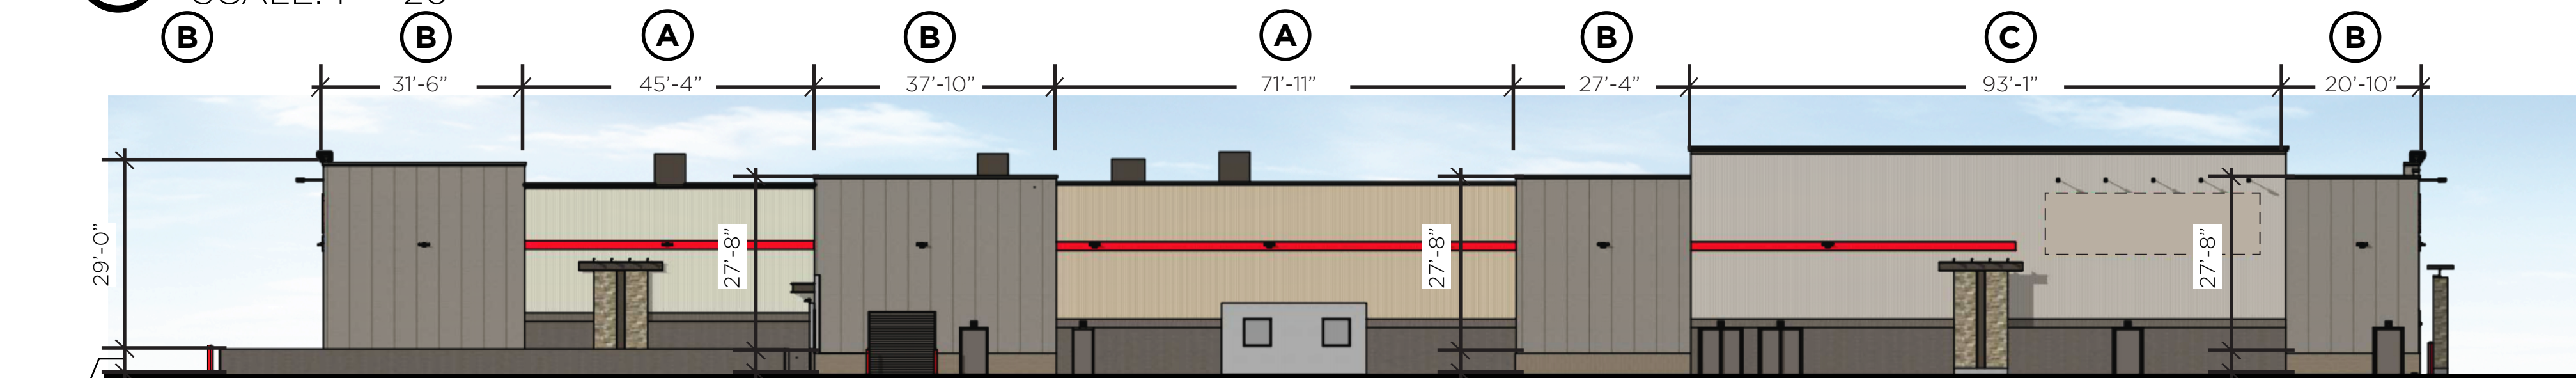

5 EAST ELEVATION
SCALE: 1" = 20'

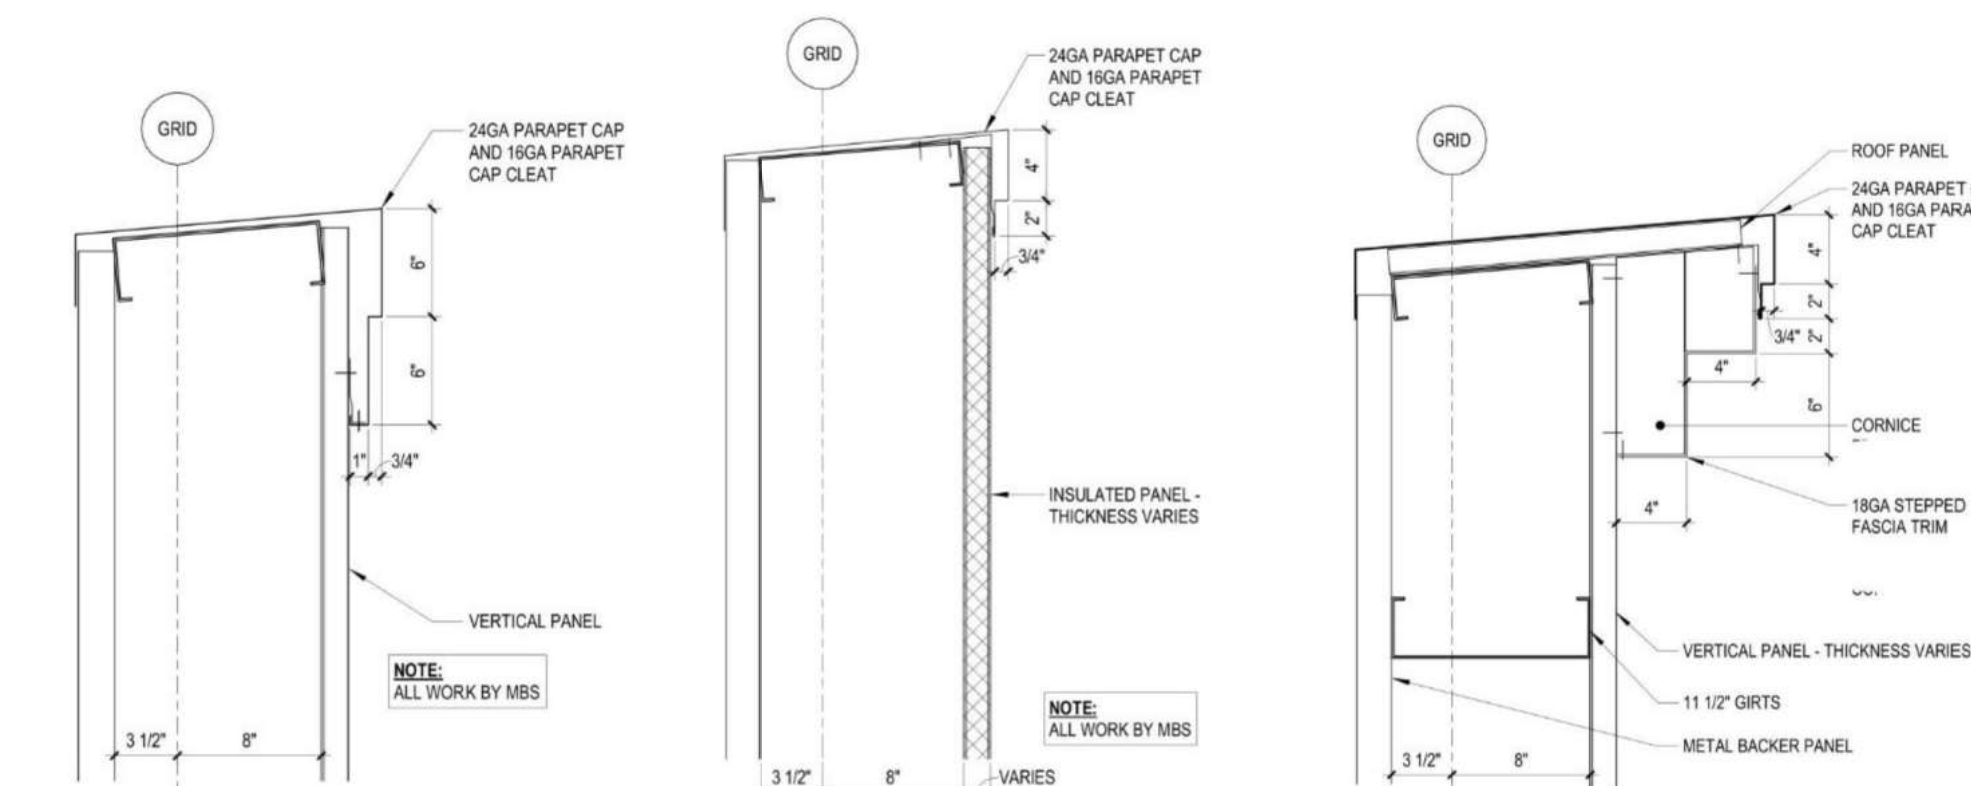

A 826'-1" LINEAR FEET
B 407'-10" LINEAR FEET
C 378'-5" LINEAR FEET

TOTAL LINEAR FEET = 1,612' - 4"

CORE CONSULTANTS, INC.
3473 S. BROADWAY
DENVER, CO 80113
303.733.1000
LIVEYOURCORE.COM

CORE

NORRIS
DESIGN
PEOPLE + PLACEMAKING

#	REVISION/DESCRIPTION	DATE	BY
1	SDP	12.13.24	TW
2	MINOR AMENDMENT 1ST SUBMITTAL	09.04.25	JP
3	MINOR AMENDMENT 2ND SUBMITTAL	10.24.25	JP
4	MINOR AMENDMENT 3RD SUBMITTAL	12.10.25	JP
5	MINOR AMENDMENT - APPROVAL	12.23.25	

COSTCO
CASTLE ROCK, COLORADO
WAREHOUSE ELEVATIONS


DESIGNED BY: LB, SW
DRAWN BY: LB, AL
CHECKED BY: SW

COSTCO
MINOR SDP AMENDMENT 1
PROJECT NO. SDP25-0021


SDP NO.
23-0020
SHEET
21 OF 31

SITE DEVELOPMENT PLAN
LOT 1, DAWSON TRAILS FILING NO. 1, AMENDMENT 1
COSTCO


LOCATED IN SECTION 22,
TOWNSHIP 8 SOUTH, RANGE 67 WEST OF THE SIXTH PRINCIPAL MERIDIAN
TOWN OF CASTLE ROCK, COUNTY OF DOUGLAS, STATE OF COLORADO

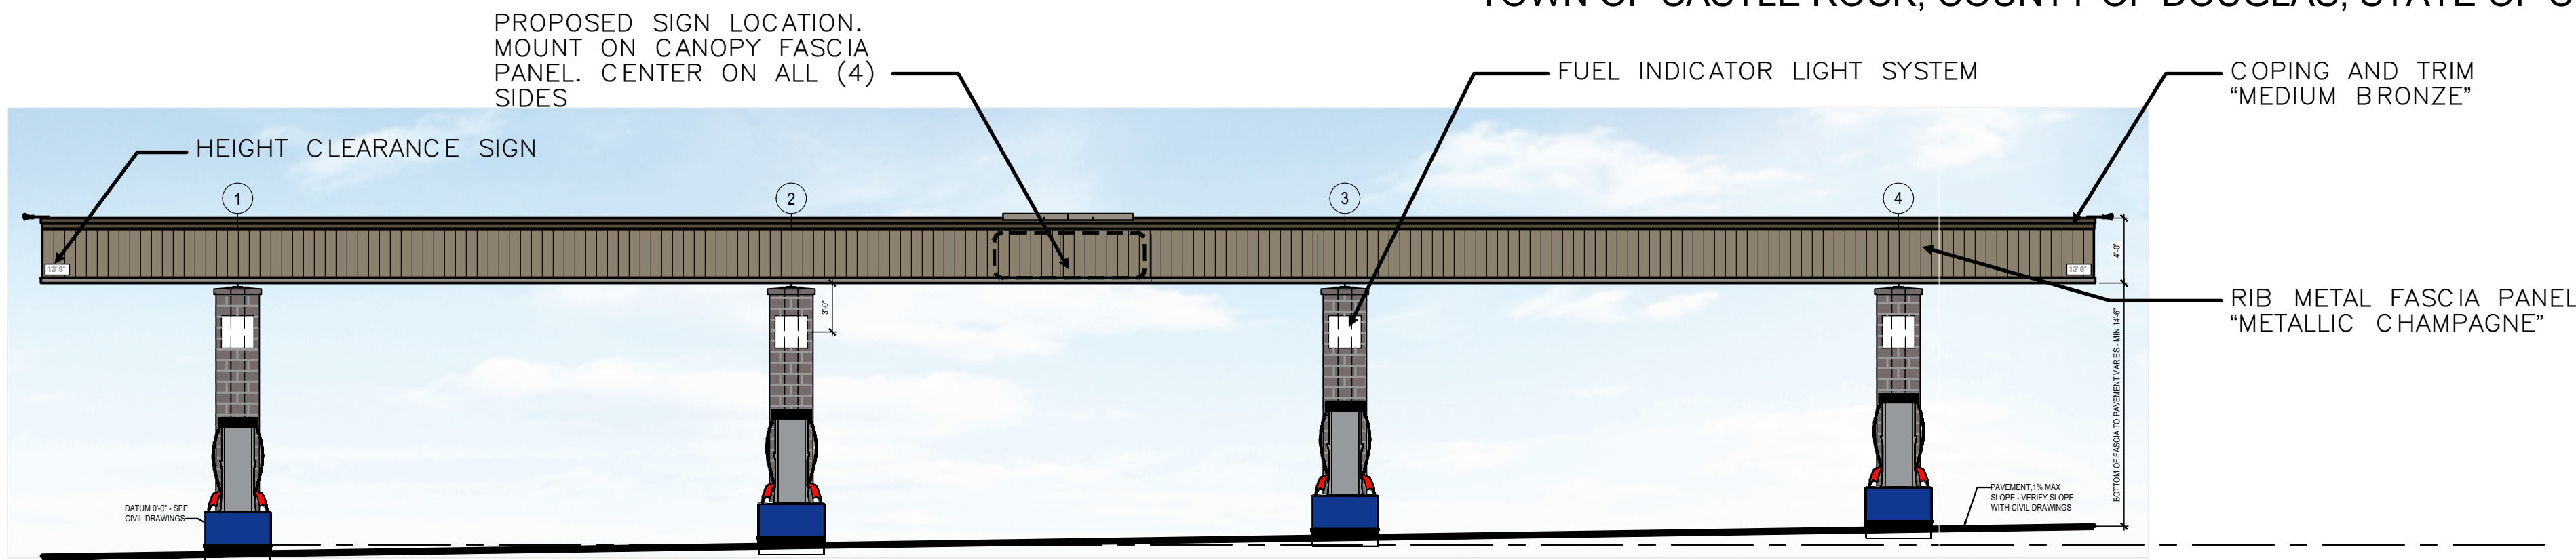


1 CANOPY AND DISPENSER ISLANDS (ENTRY ELEVATION)
SCALE: 1/8" = 1'-0"

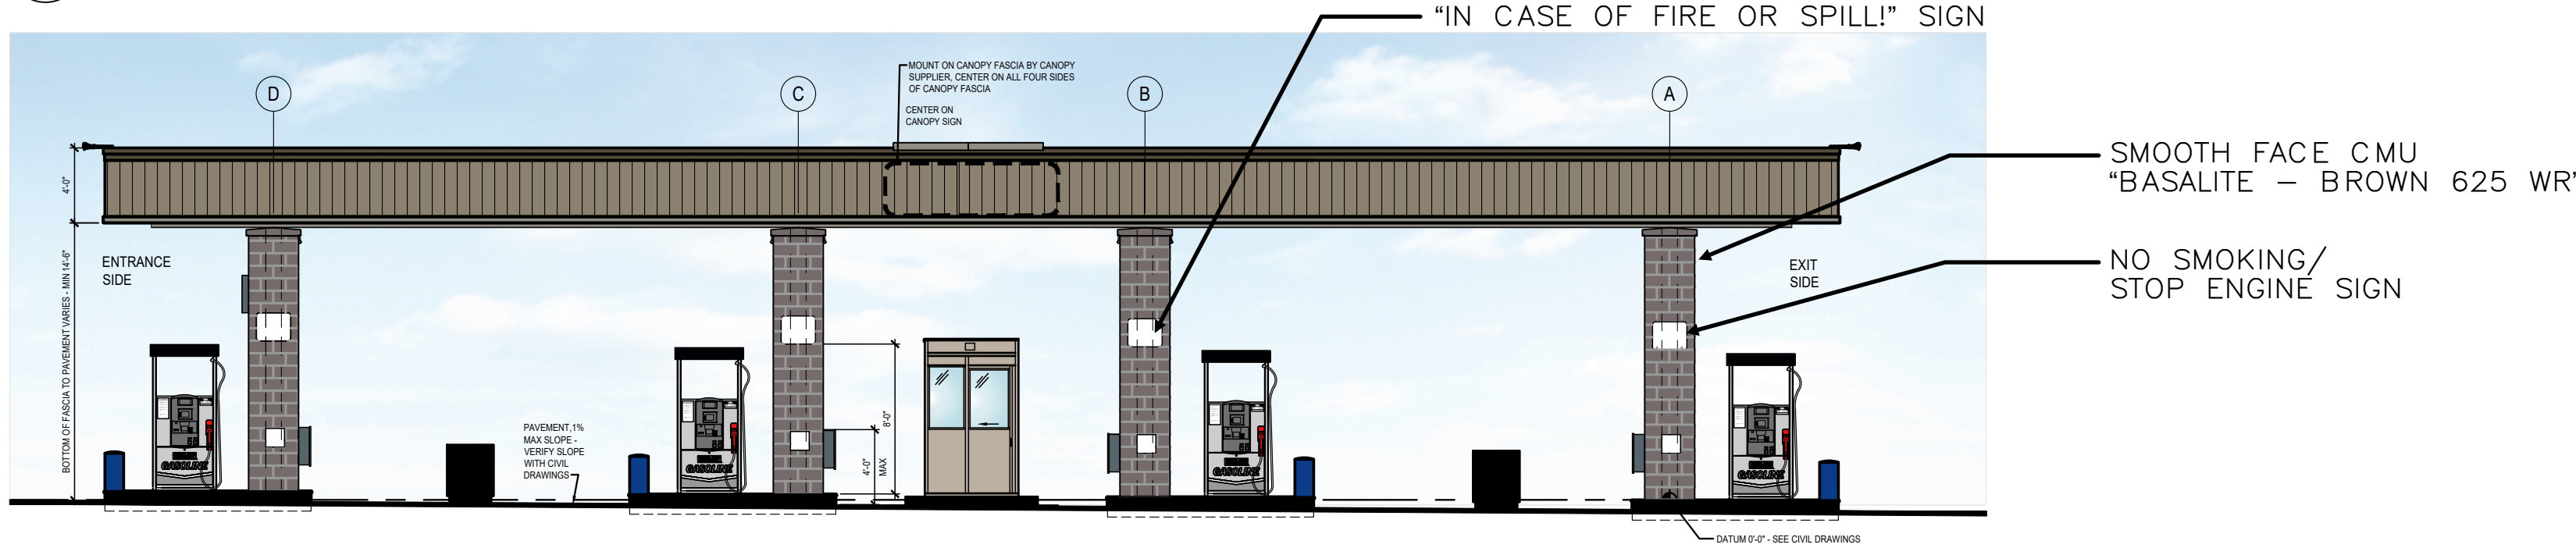


2 CANOPY AND DISPENSER ISLANDS (SIDE ELEVATION)
SCALE: 1/8" = 1'-0"

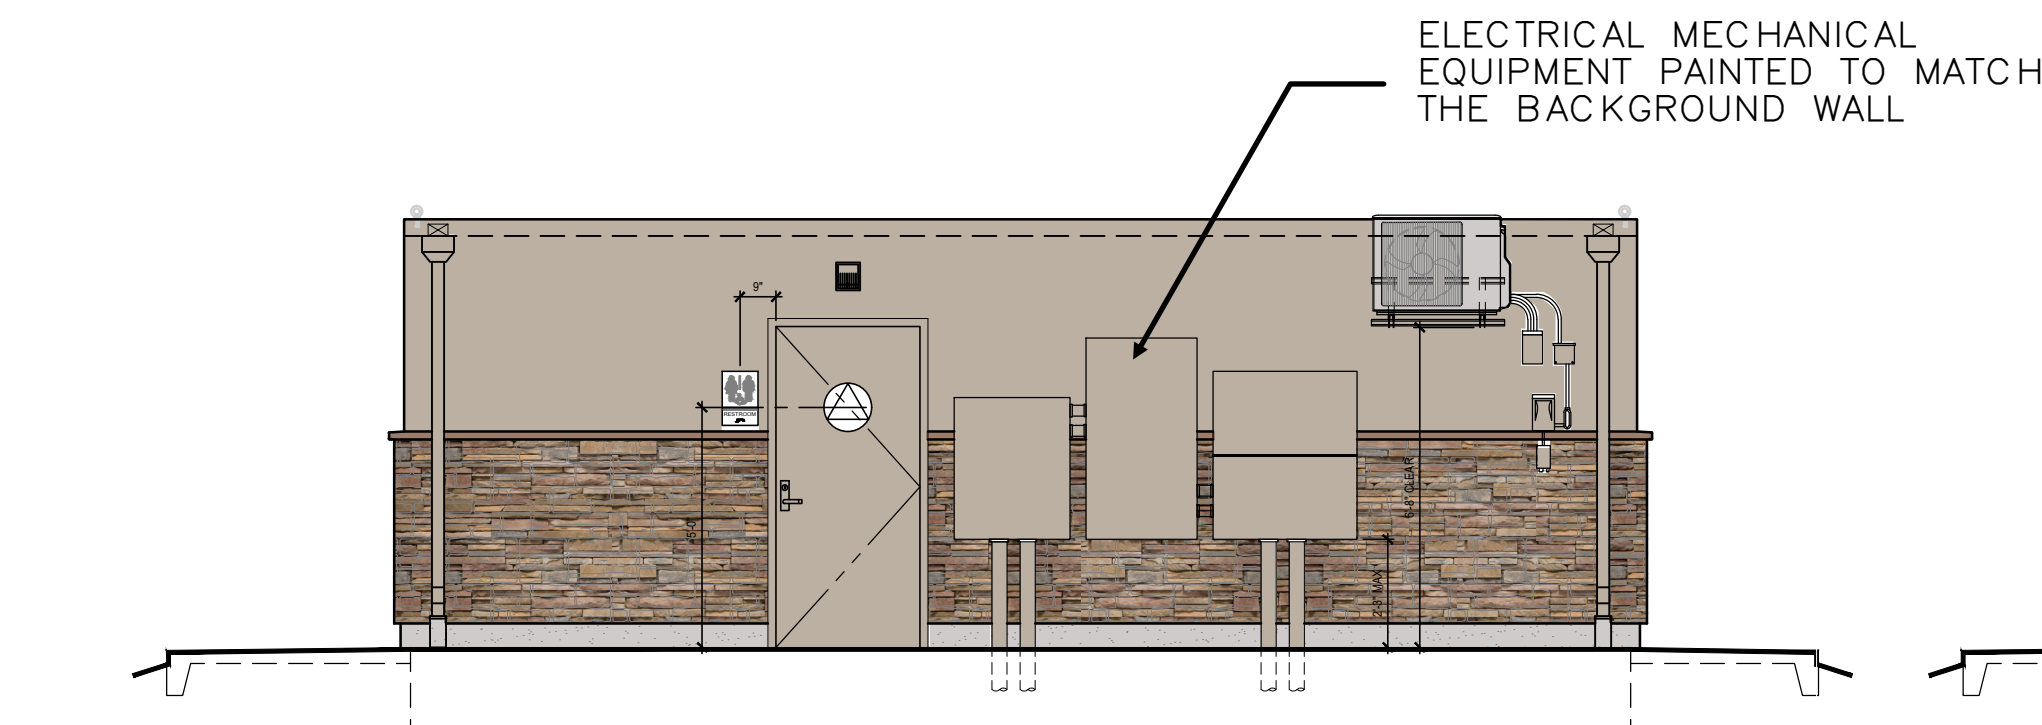


3 SIDE FACING AWAY FROM CANOPY
SCALE: 1/4" = 1'-0"

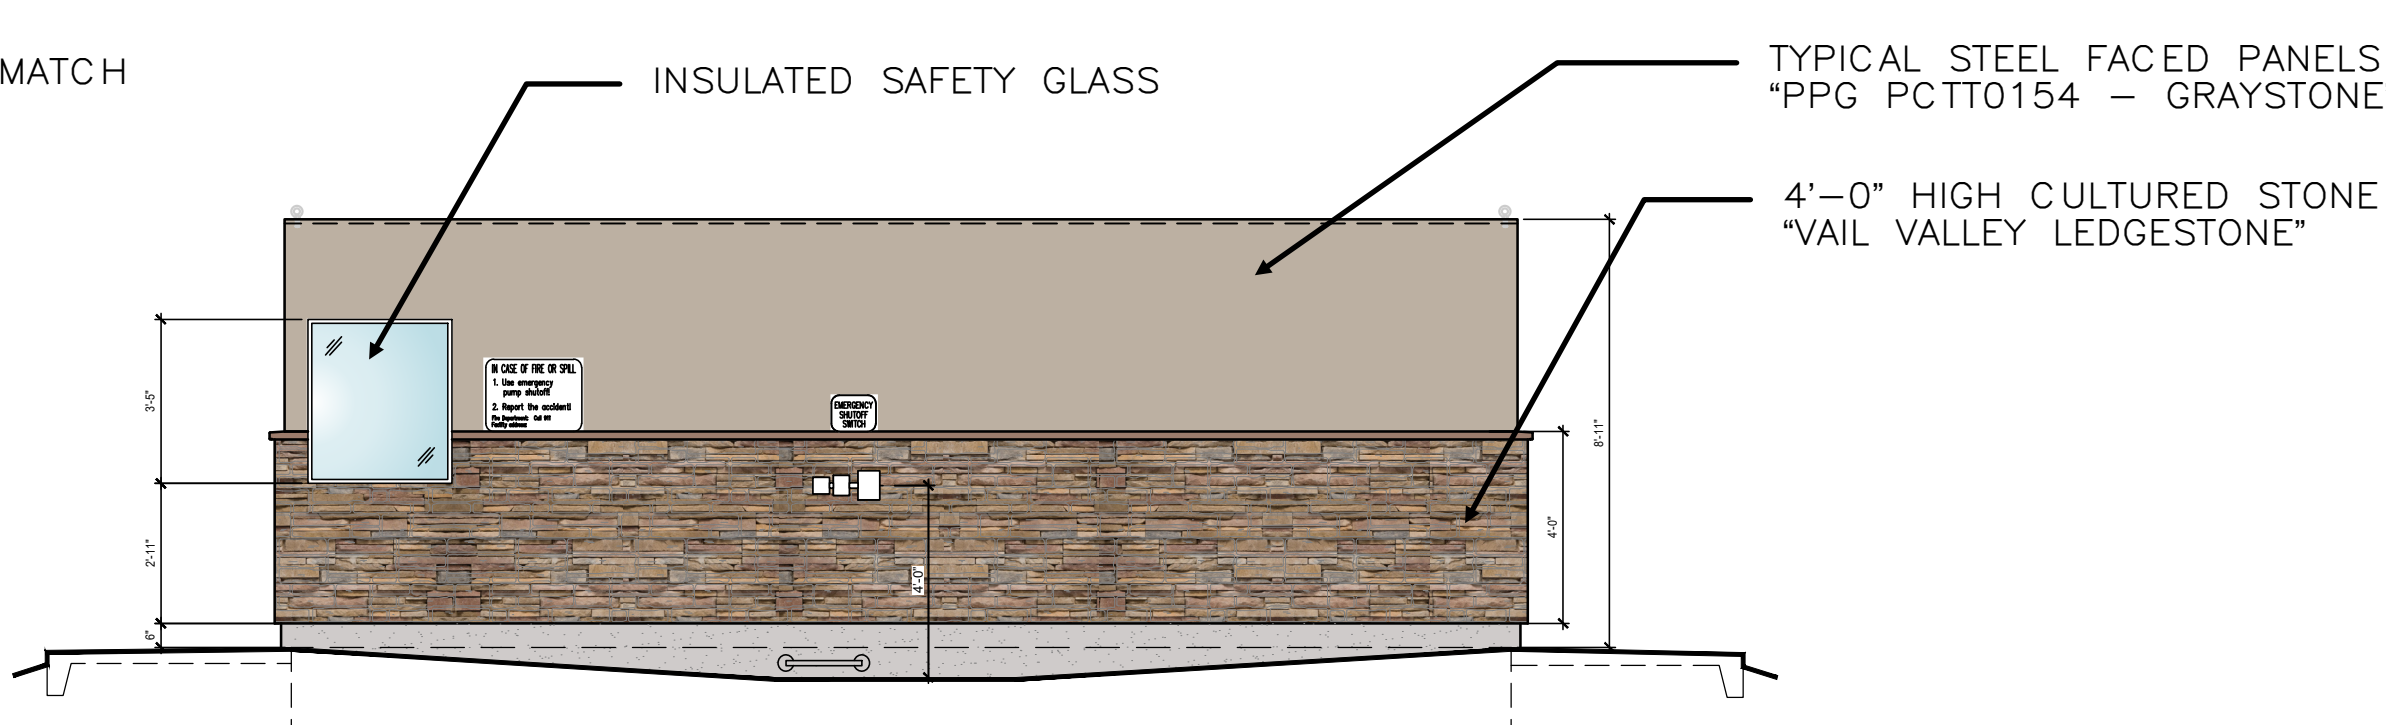


4 SIDE FACING CANOPY
SCALE: 1/4" = 1'-0"

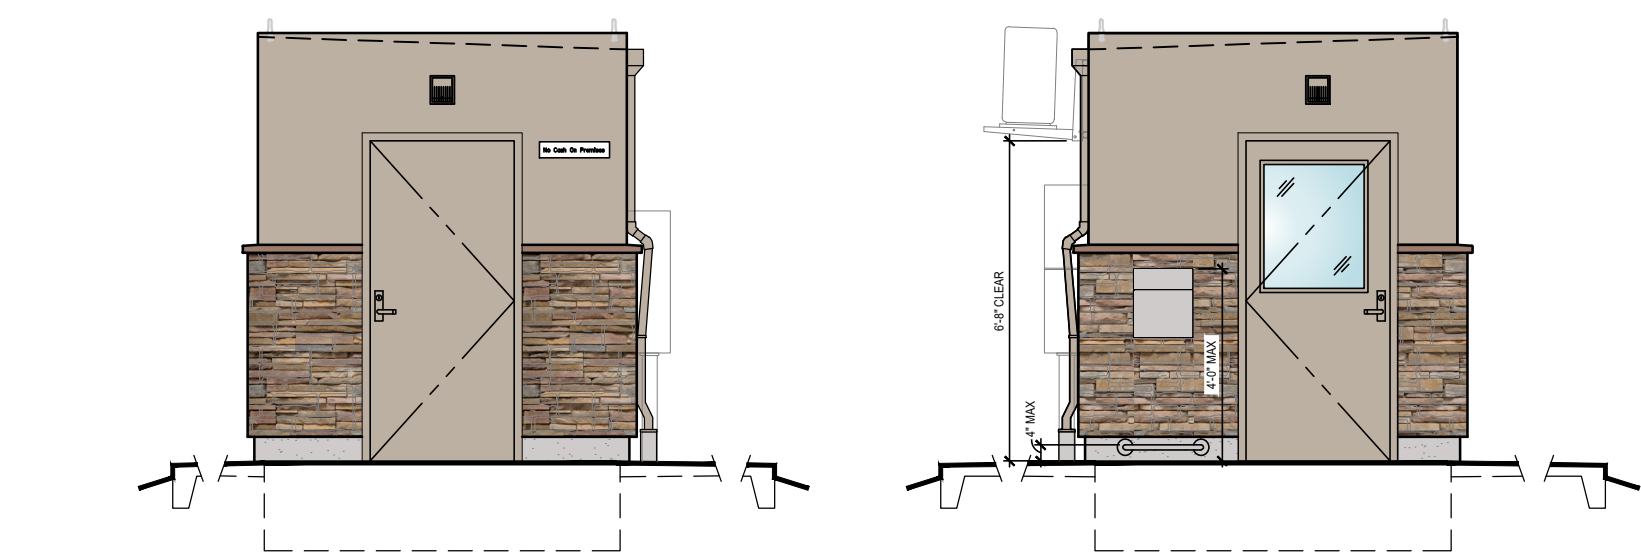

5 STORAGE ENTRY
SCALE: 1/4" = 1'-0"

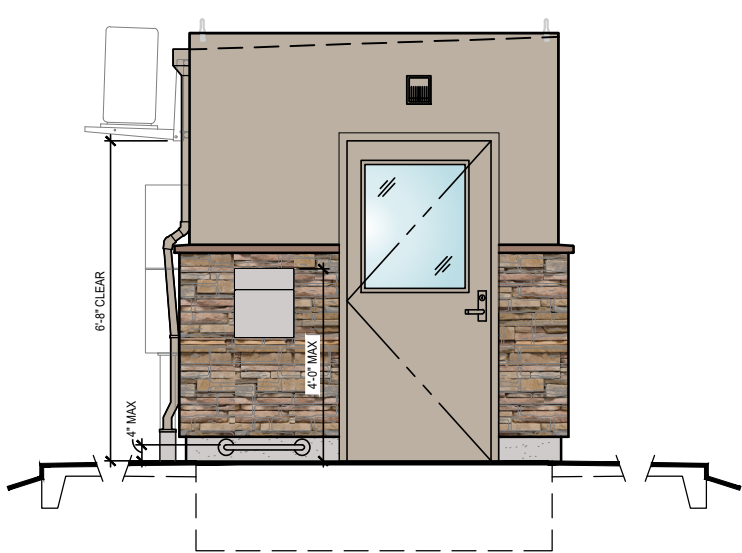

6 ELECTRICAL ENTRY
SCALE: 1/4" = 1'-0"

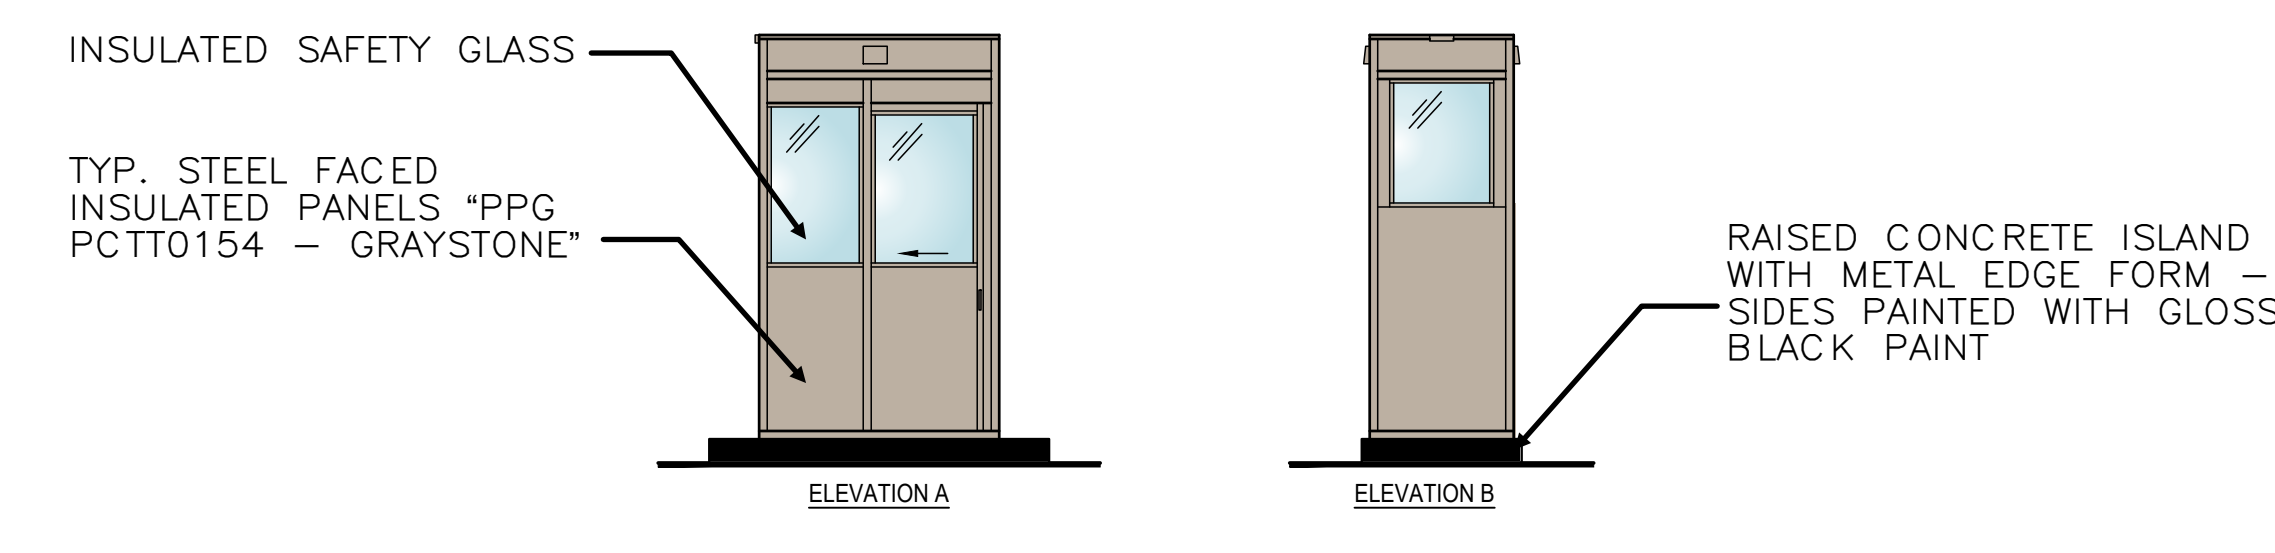

7 WARMING HUT ELEVATIONS
SCALE: 1/4" = 1'-0"

LAND DEVELOPMENT
ENERGY
PUBLIC INFRASTRUCTURE

CORE CONSULTANTS, INC.
3473 S. BROADWAY
ENGLEWOOD, CO 80113
303.703.4444
LIVEYOURCORE.COM

CORE

NORRIS
DESIGN
PEOPLE • PLACEMAKING

#	REVISION DESCRIPTION	DATE	BY
1	SDP	12.13.24	TW
2	MINOR AMENDMENT 1ST SUBMITTAL	07.04.25	JP
3	MINOR AMENDMENT 2ND SUBMITTAL	10.24.25	JP
4	MINOR AMENDMENT 3RD SUBMITTAL	12.10.25	JP
5	MINOR AMENDMENT - APPROVAL	12.23.25	

COSTCO
CASTLE ROCK, COLORADO
FUEL ELEVATIONS

DESIGNED BY: LB, SW
DRAWN BY: LB, AL
CHECKED BY: SW

SDP NO.
23-0020
SHEET
22 OF 31

COSTCO
MINOR SDP AMENDMENT 1
PROJECT NO. SDP25-0021

P:\Costco\2121-5946-01 Castle Rock (Dawson Trails), CO Whse\07_CAD\705_IssueSets\06_Planning\SDP_Minor Amendment\2025.12.09_TLB-24X36-SDP_COSTCO-AMENDMENT.dwg

SITE DEVELOPMENT PLAN
LOT 1, DAWSON TRAILS FILING NO. 1, AMENDMENT 1
COSTCO

LOCATED IN SECTION 22,
TOWNSHIP 8 SOUTH, RANGE 67 WEST OF THE SIXTH PRINCIPAL MERIDIAN
TOWN OF CASTLE ROCK, COUNTY OF DOUGLAS, STATE OF COLORADO



1 | **COSTCO SIGN**
"LAPIS LAZULI"



2 | **COSTCO SIGN & ACCENT BAND**
"SAFETY RED"



3 | **METAL BRACES/ TRELLIS**
"MEDIUM BRONZE"




4 | **SECTIONAL DOORS, COPING & TRIM**
"MEDIUM BRONZE"



5 | **SUNSET STONE**
"VAIL VALLEY LEDGESTONE"



6 | **RIBBED METAL PANEL - VERTICAL**
"METALLIC CHAMPAGNE"

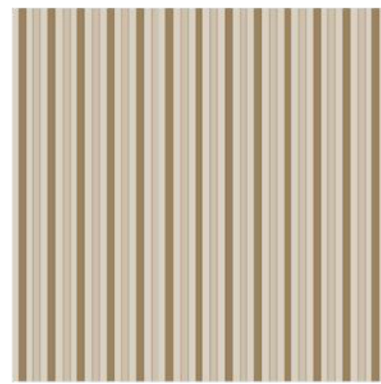

7 | **RIBBED METAL PANEL - VERTICAL**
"SURREY BEIGE"



8 | **RIBBED METAL PANEL - VERTICAL**
"SANDSTONE"




9 | **TEXTURED METAL PANELS - VERTICAL**
"MISTIQUE PLUS"



10 | **SMOOTH FACE CMU**
"BASALITE GRAY #807WR"



11 | **SMOOTH FACE CMU**
"BASALITE BROWN #635WR"

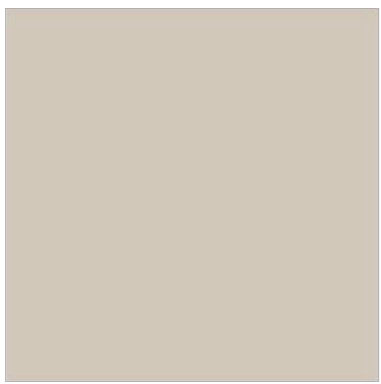


12 | **METAL PANEL @ FUEL CONTROLLER ENCLOSURE**
"GRAYSTONE"



13 | **TEXTURED METAL PANELS - VERTICAL**
"HONEY TWIST (DARK)"



14 | **EXTERIOR DOOR-PAINT**
"ENDURING BRONZE" SHERWIN WILLIAMS #SW7055

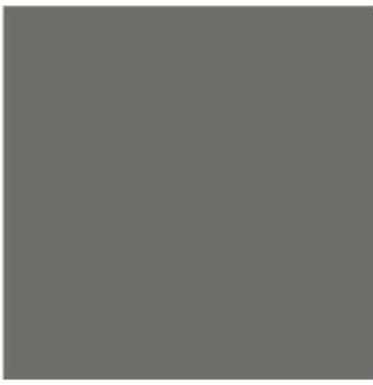

15 | **EXTERIOR ROLL UP DOOR**
"PREFINISHED COLOR GRAY"



16 | **BENCHES, ENTRY, LOADING DOCK & COMPACTOR AREA**
"NATURAL GRAY"

MATERIAL BOARD

SCALE:

CORE CONSULTANTS, INC.
3473 S. BROADWAY
ENGLEWOOD, CO 80113
303.703.4444
LIVEYOURCORE.COM

LAND DEVELOPMENT
ENERGY
PUBLIC INFRASTRUCTURE




#	REVISION DESCRIPTION	DATE	BY
1	SDP	12.13.24	TW
2	MINOR AMENDMENT 1ST SUBMITTAL	09.04.25	JP
3	MINOR AMENDMENT 2ND SUBMITTAL	10.24.25	JP
4	MINOR AMENDMENT 3RD SUBMITTAL	12.10.25	JP
5	MINOR AMENDMENT - APPROVAL	12.22.25	

COSTCO
CASTLE ROCK, COLORADO
MATERIAL BOARD


DESIGNED BY: LB, SW
DRAWN BY: LB, AL
CHECKED BY: SW

COSTCO
MINOR SDP AMENDMENT 1
PROJECT NO. SDP25-0021


SDP NO.
23-0020
SHEET
23 OF 31

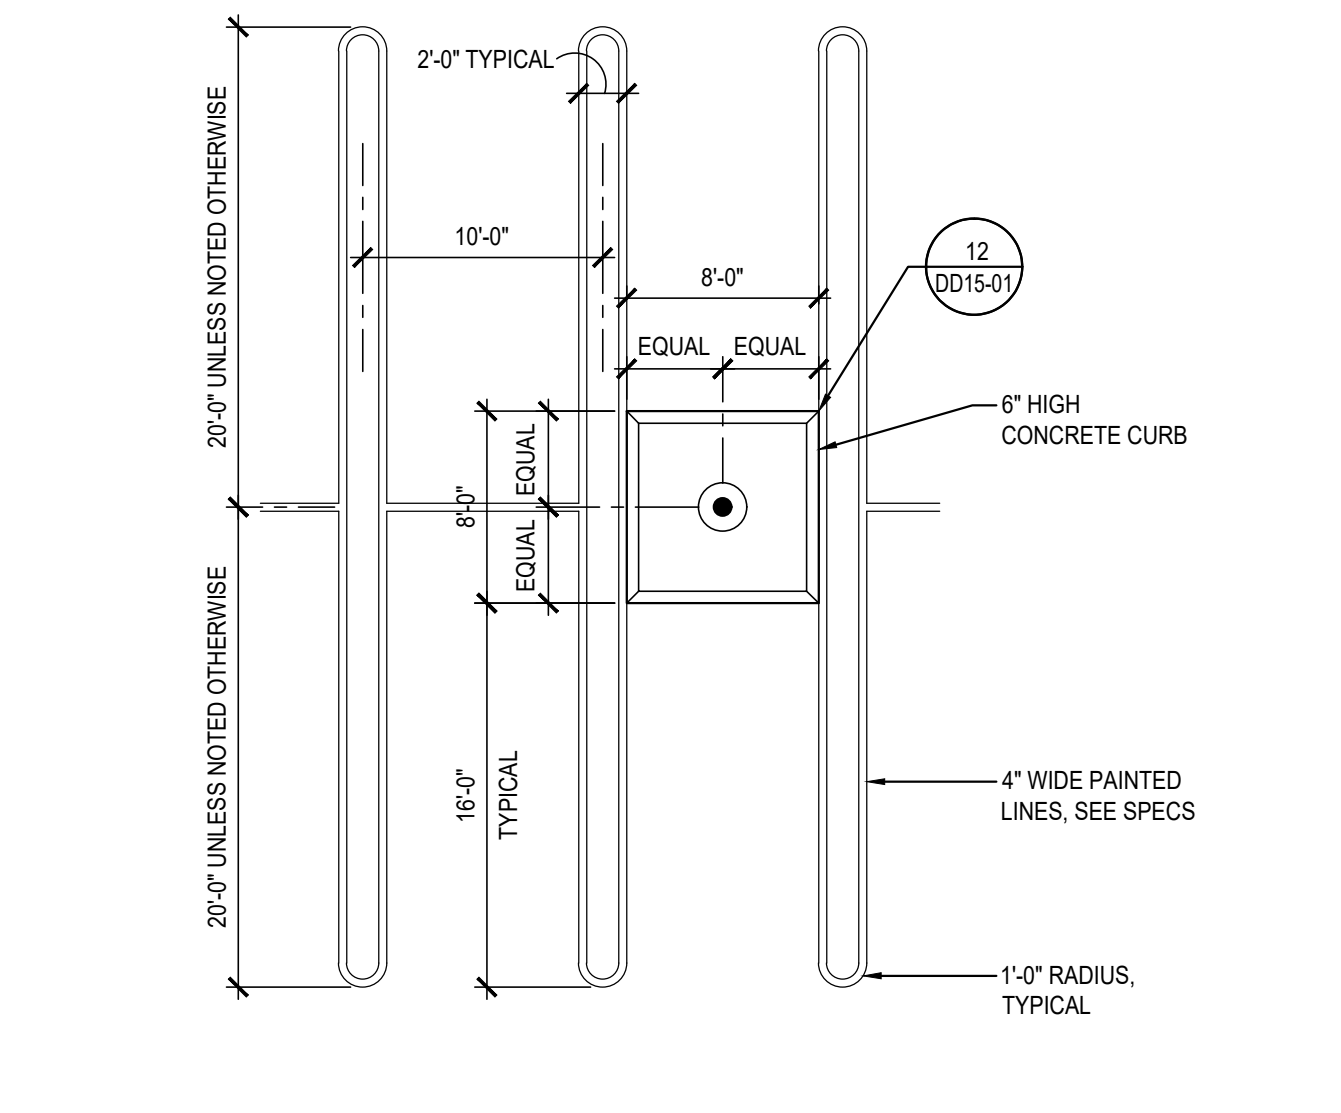


1 ISLAND AT LIGHT POLE BASE
SCALE: 1/8" = 1'-0" 1013

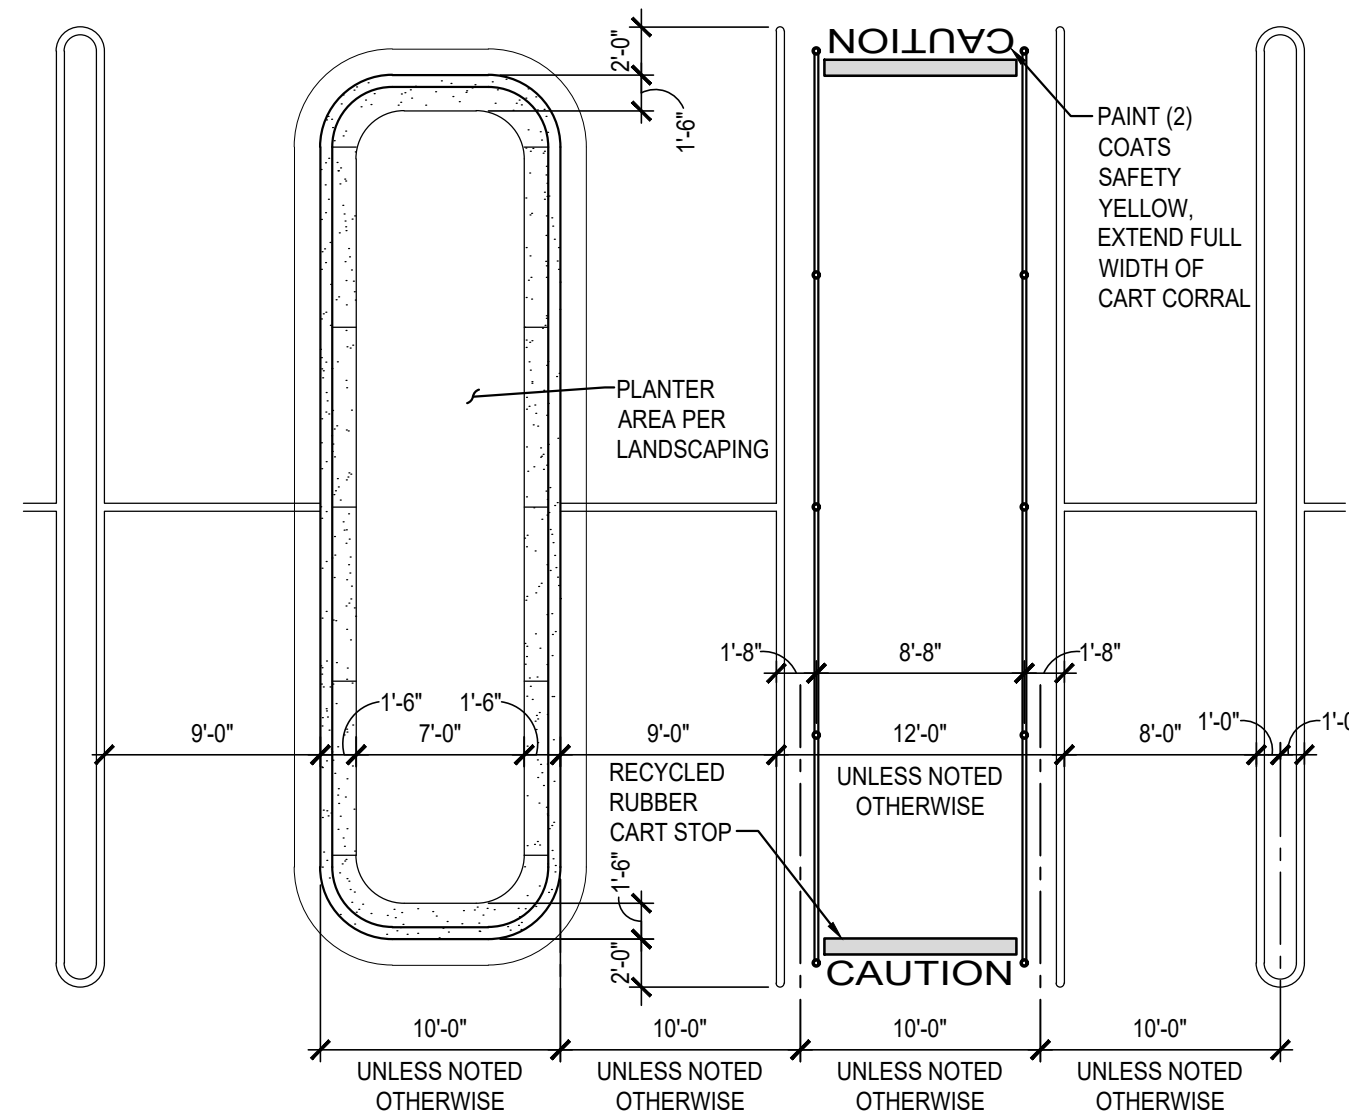


2 MIDDLE ISLAND AT CART CORRAL
SCALE: 1/8" = 1'-0" 0319

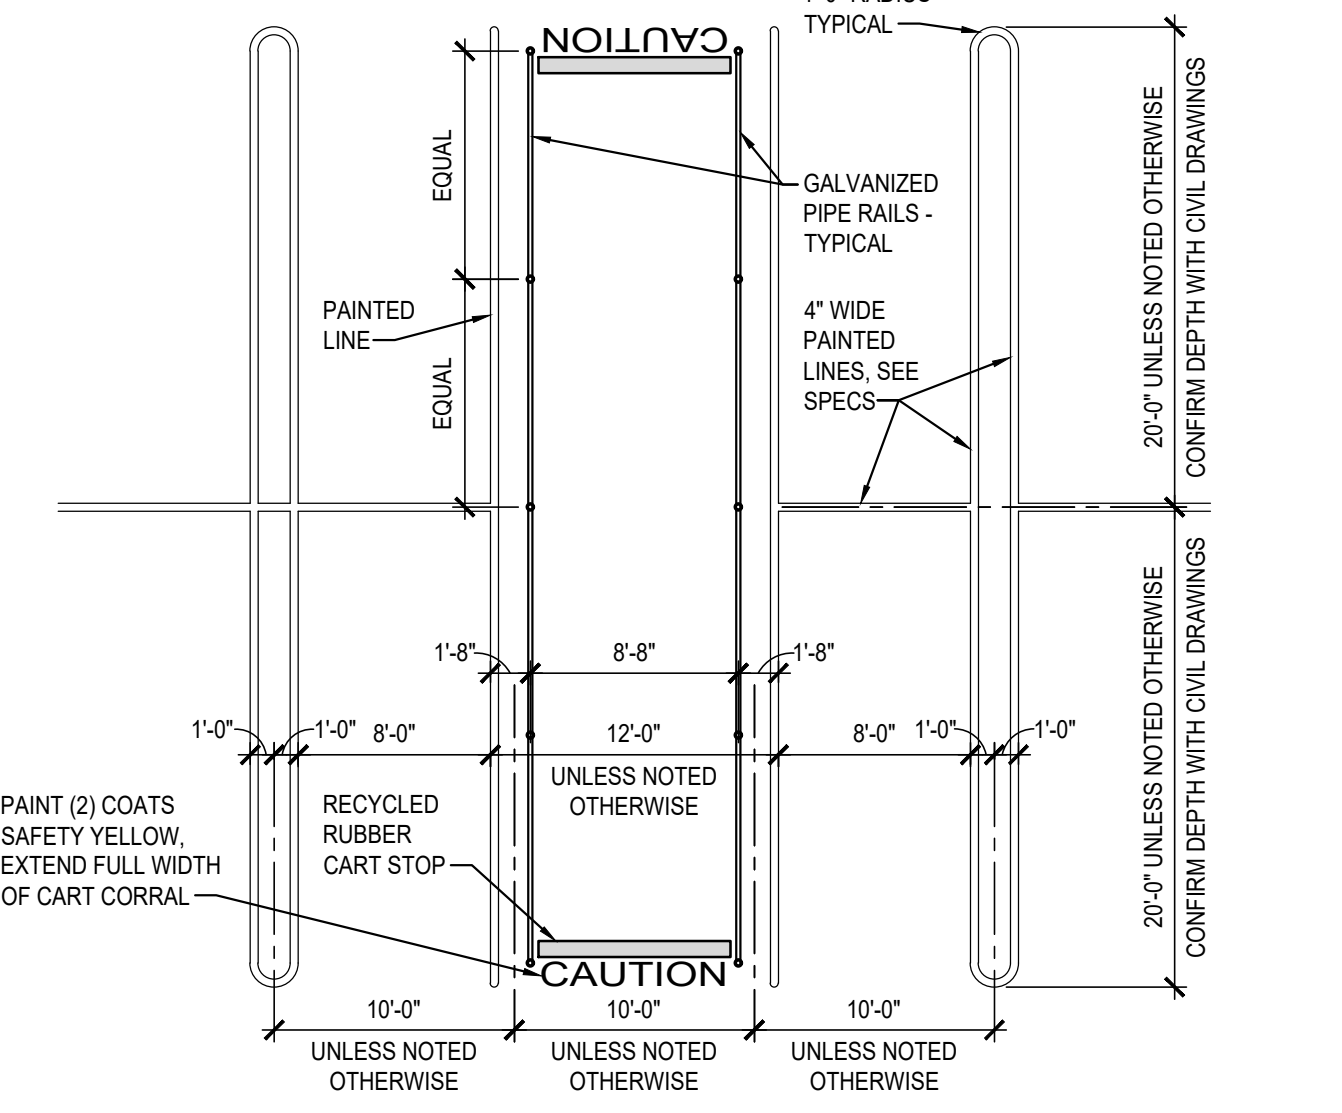


3 CART CORRAL AND TYPICAL PARKING STALL
SCALE: 1/8" = 1'-0" 0917

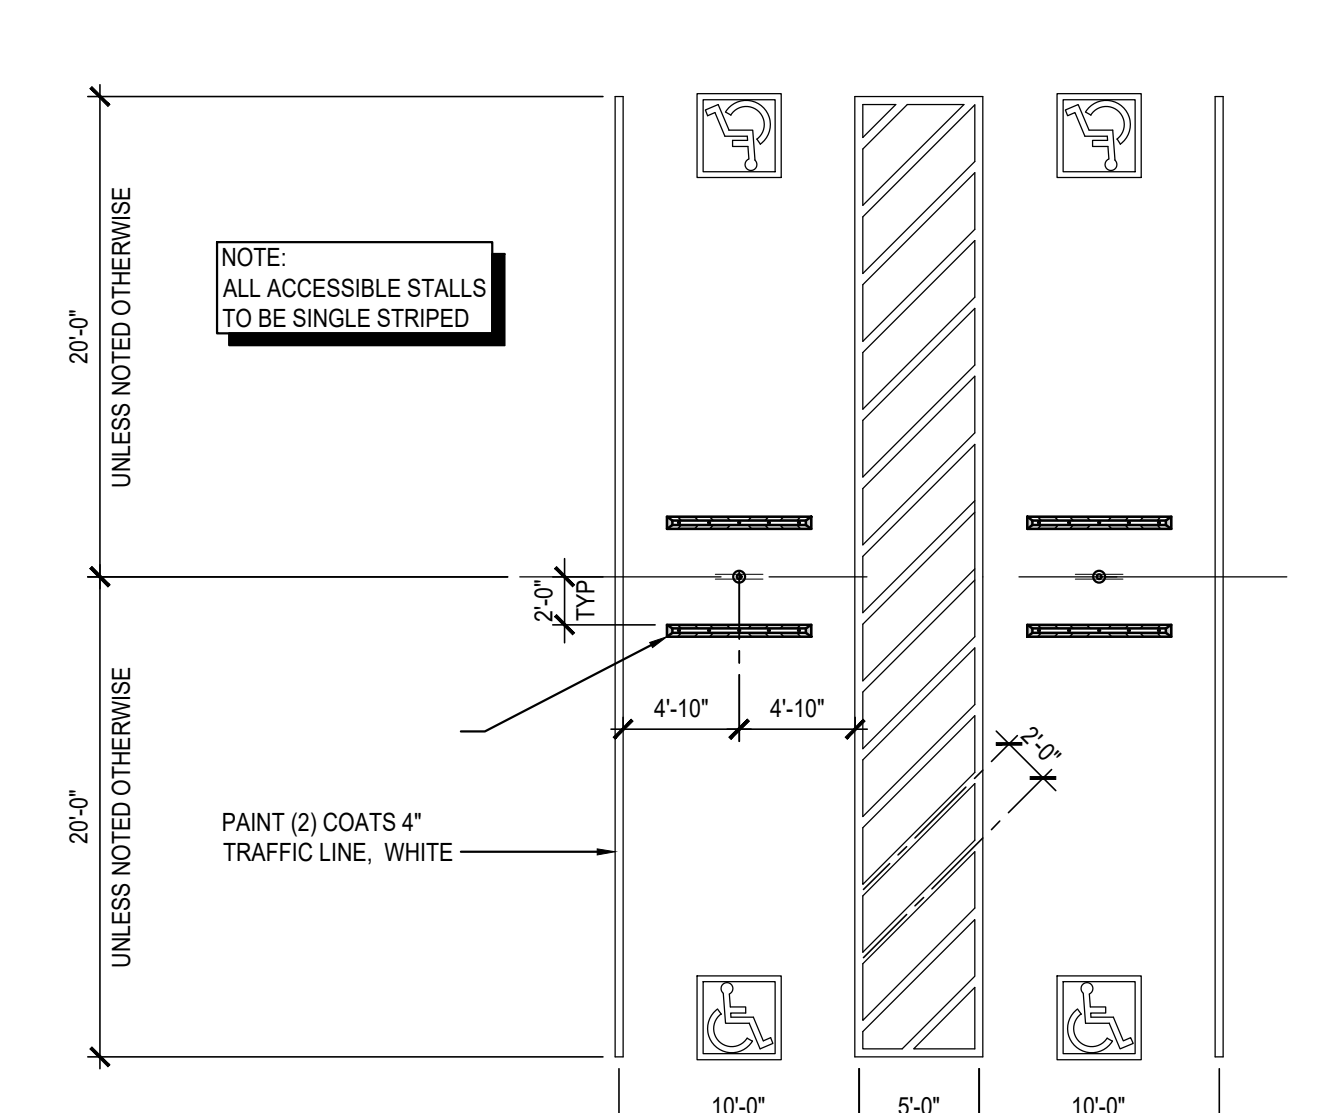


4 ACCESSIBLE PARKING STALLS - HEAD TO HEAD
SCALE: 1/8" = 1'-0" 0320

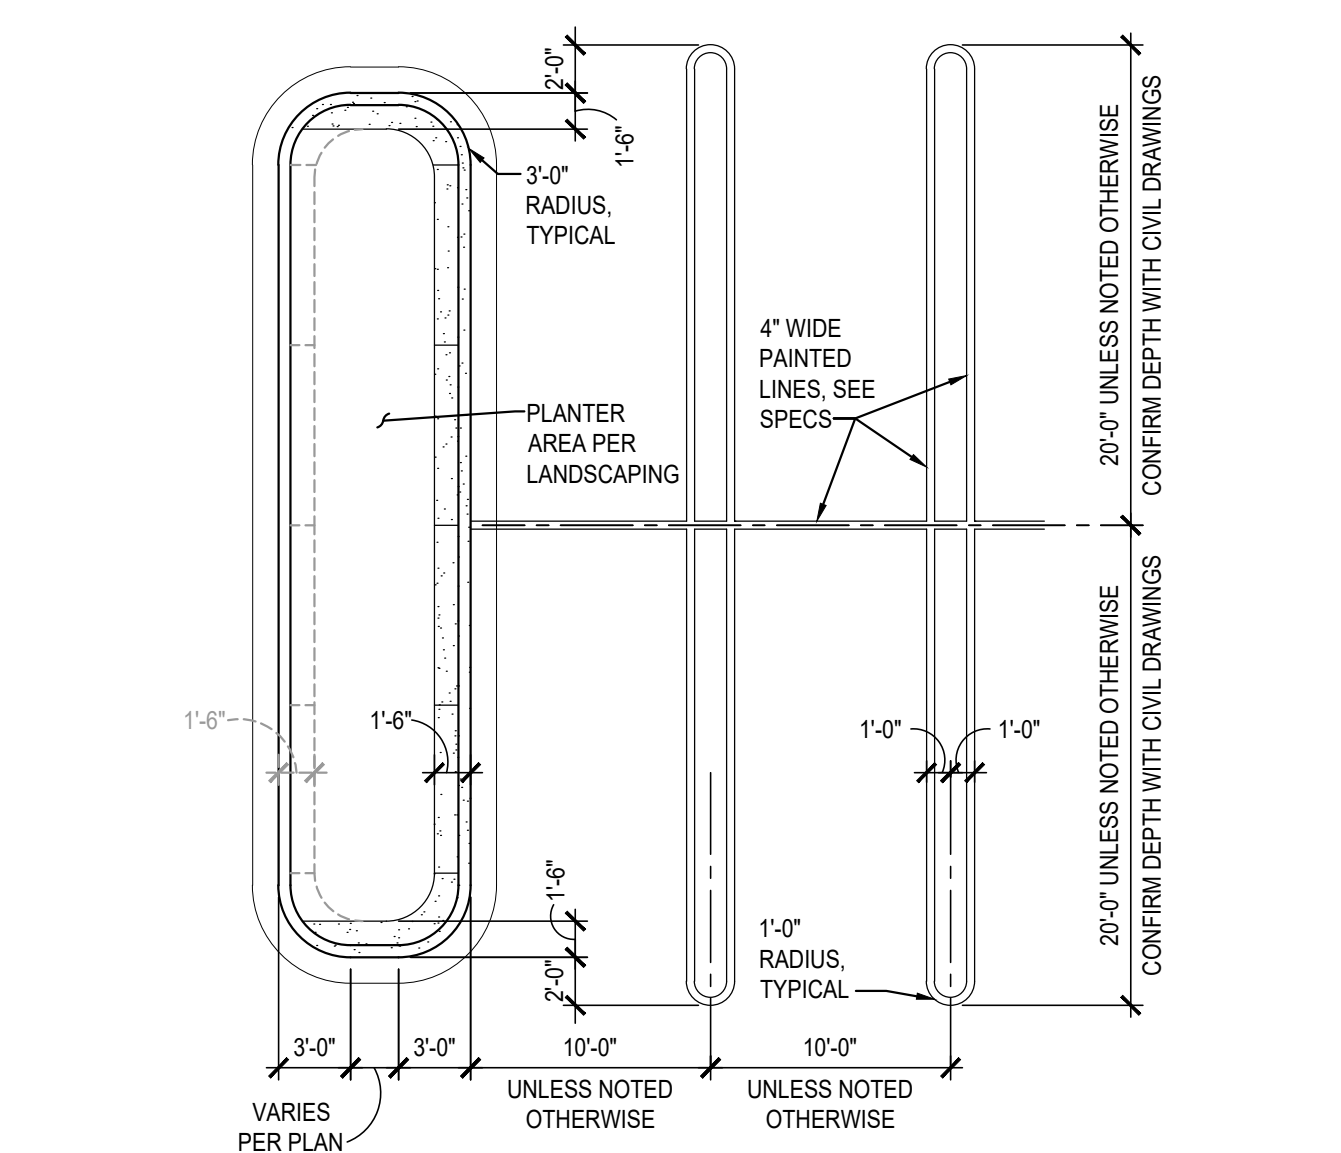


6 END ISLAND CURBS
SCALE: 1/8" = 1'-0" 0319

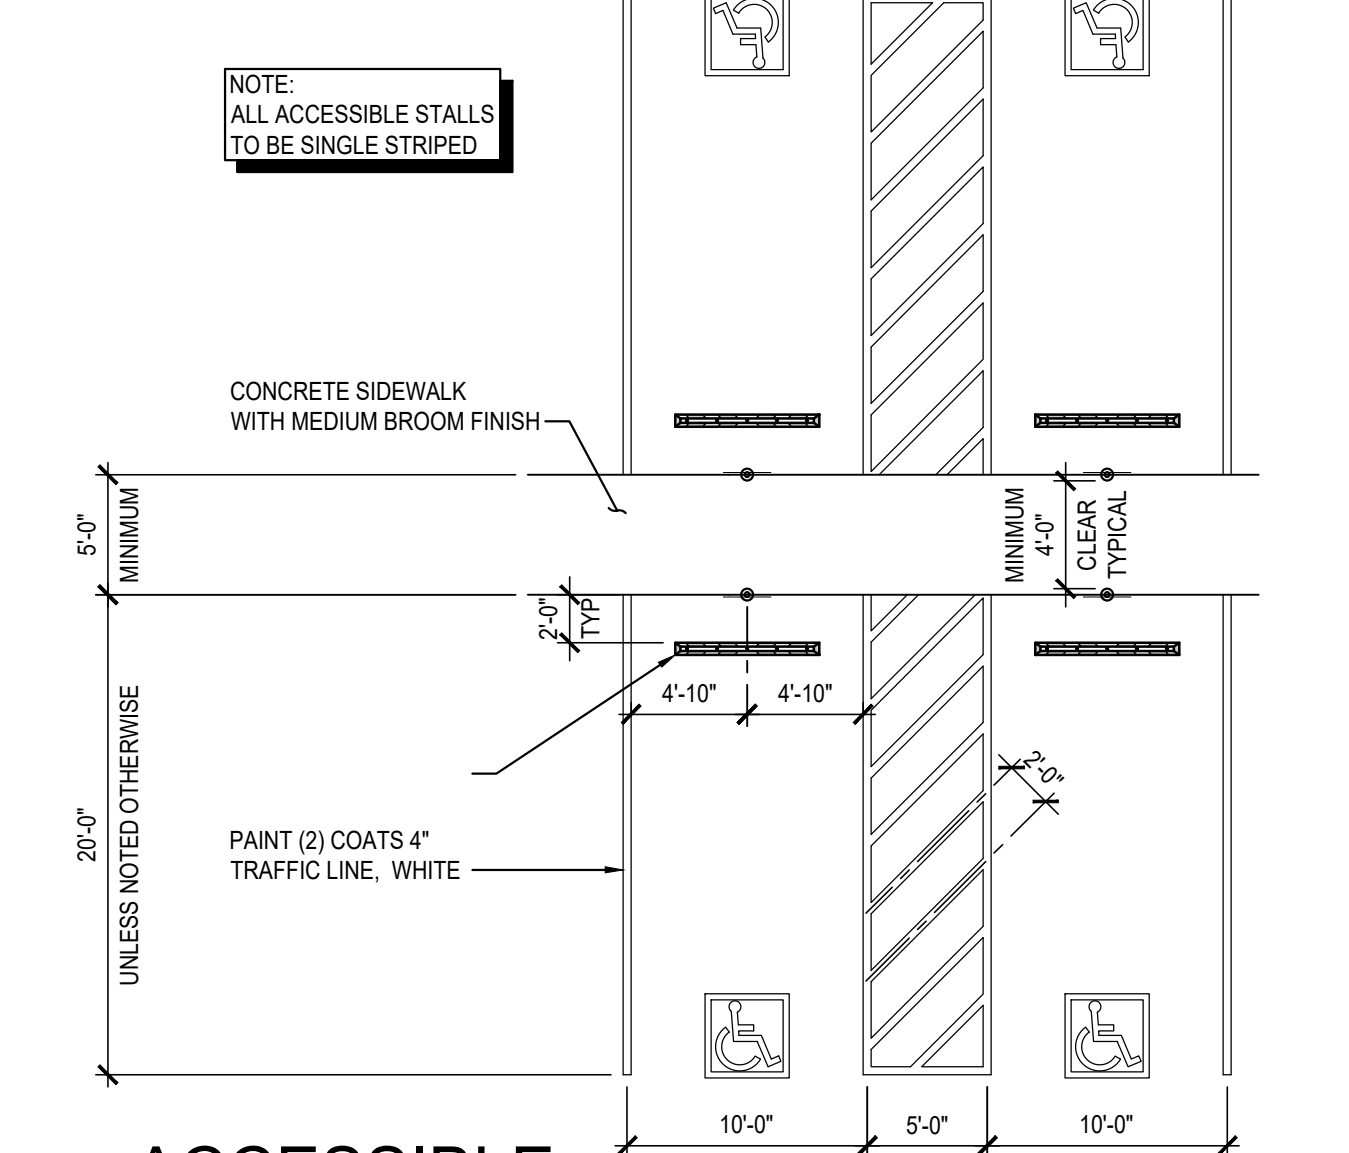


7 ACCESSIBLE PARKING STALLS WITH WALK
SCALE: 1/8" = 1'-0" 0320

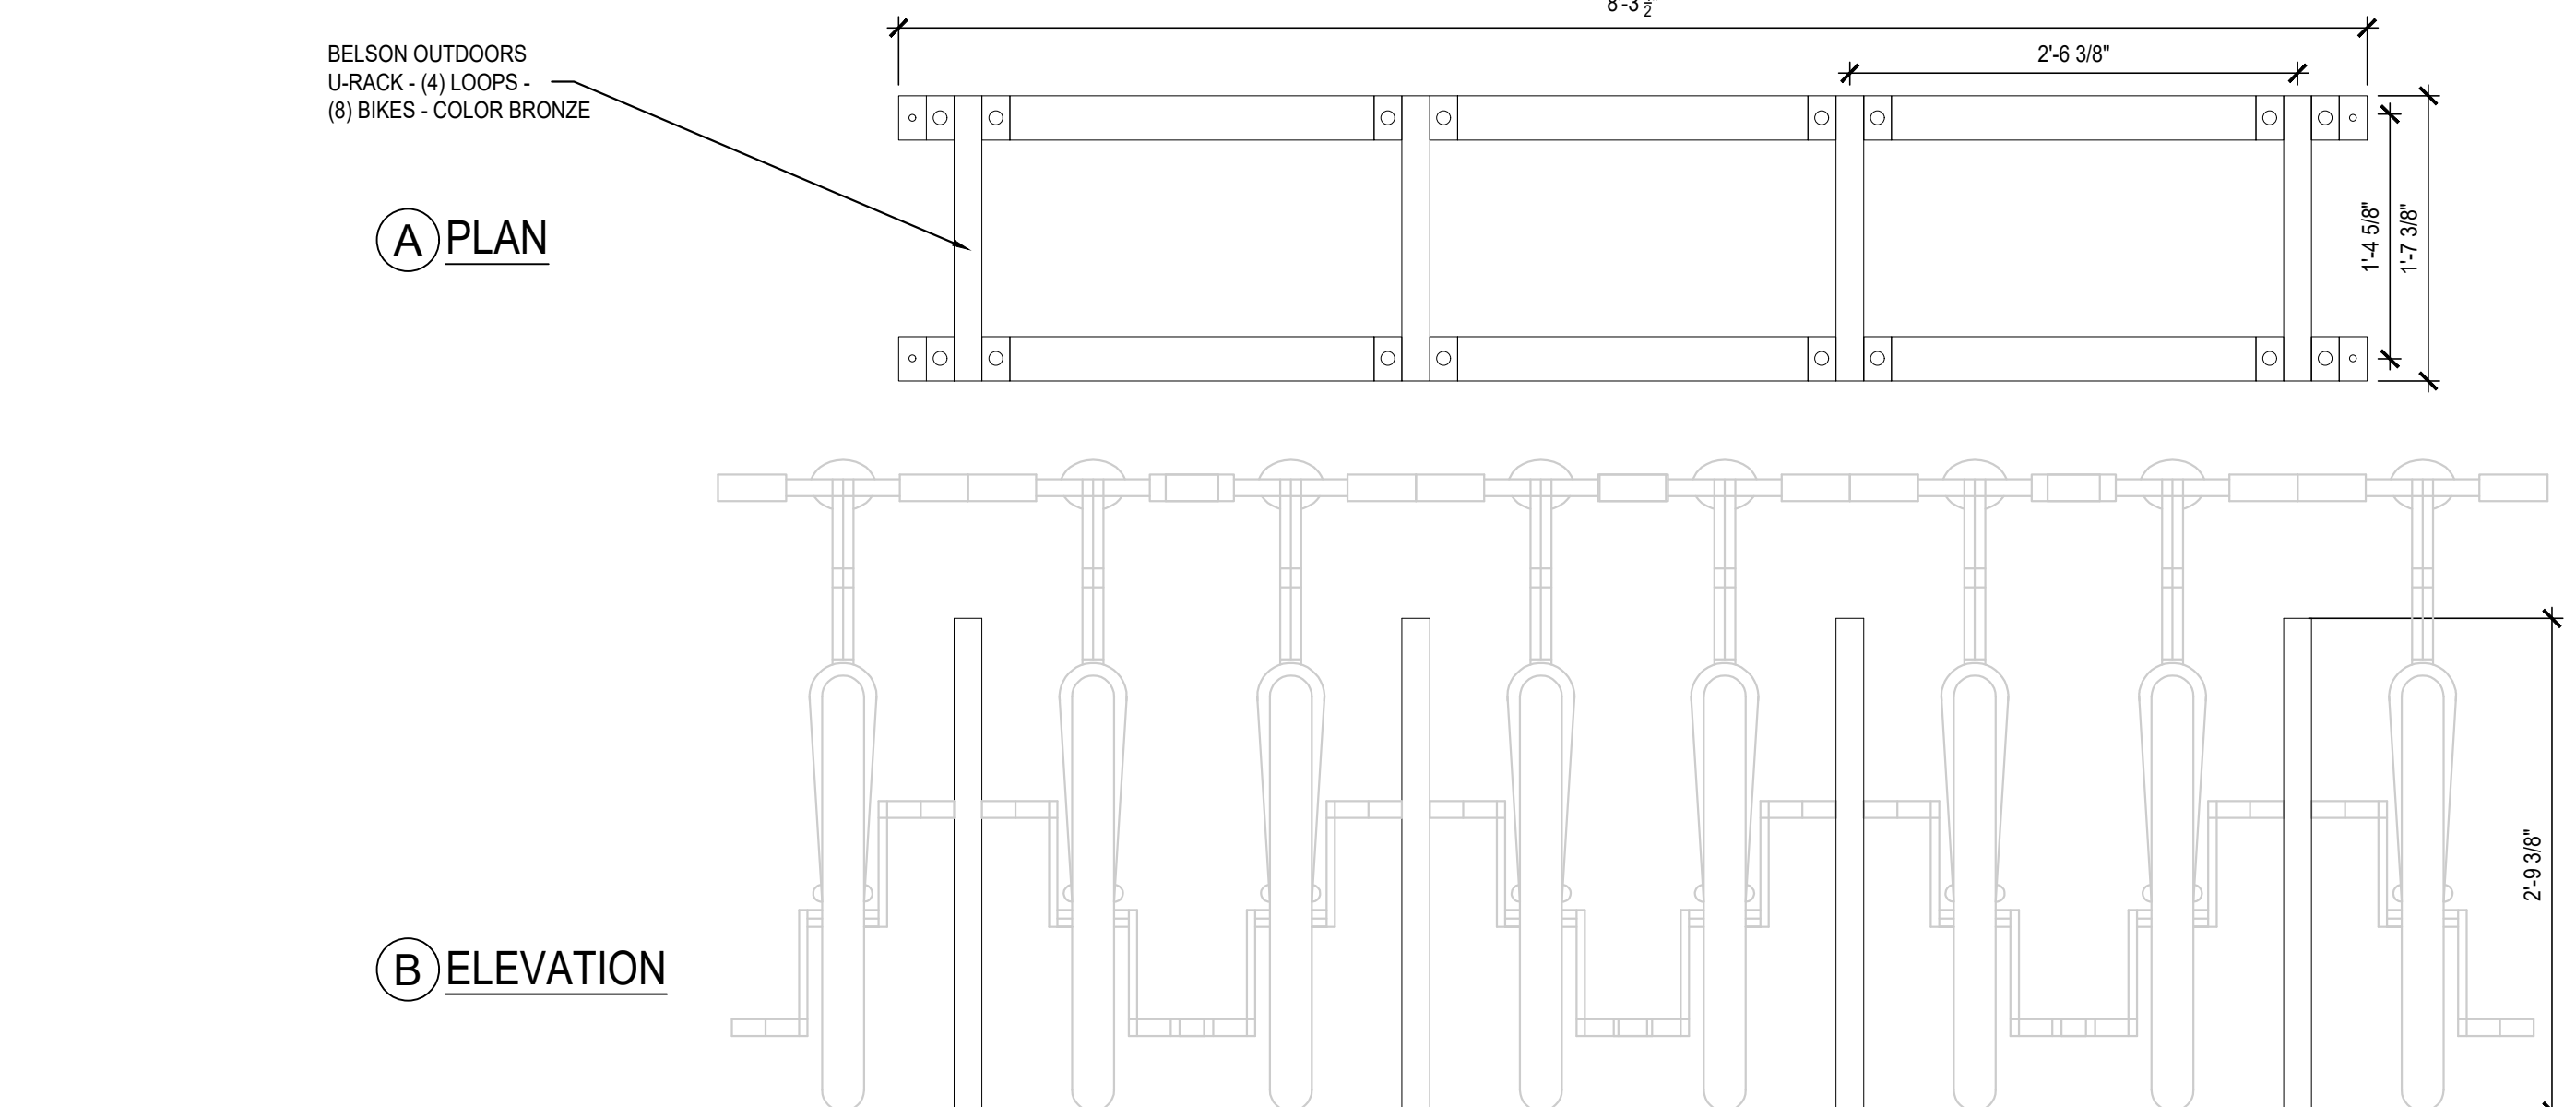


8 BIKE RACK
SCALE: 1" = 1'-0" 1019

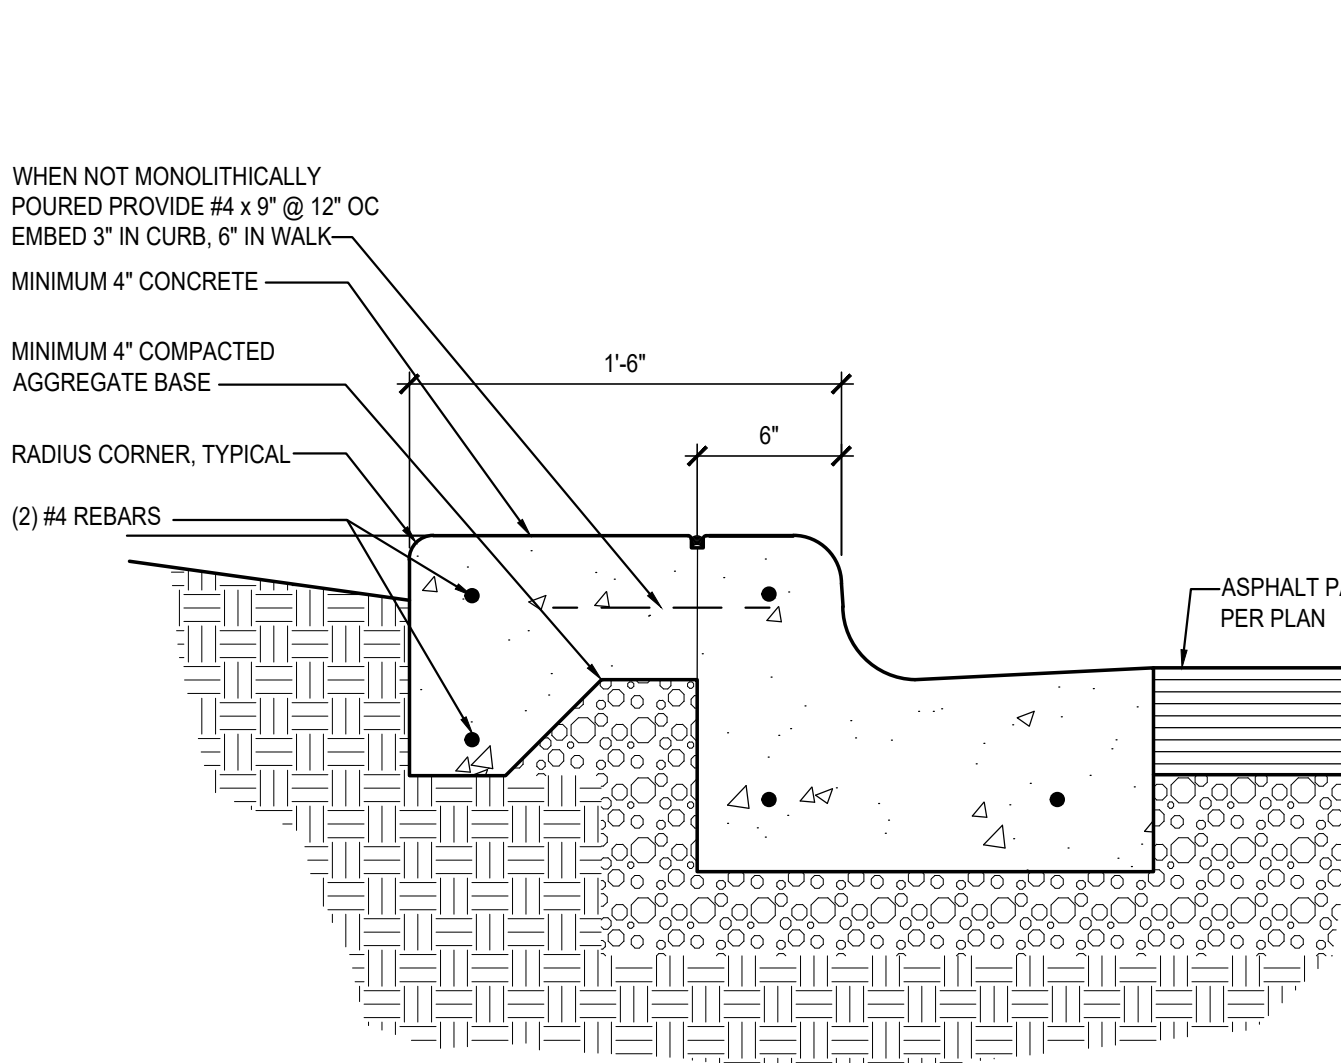


11 CURB AND GUTTER AT ISLAND WALK
SCALE: 1-1/2" = 1'-0" 0919

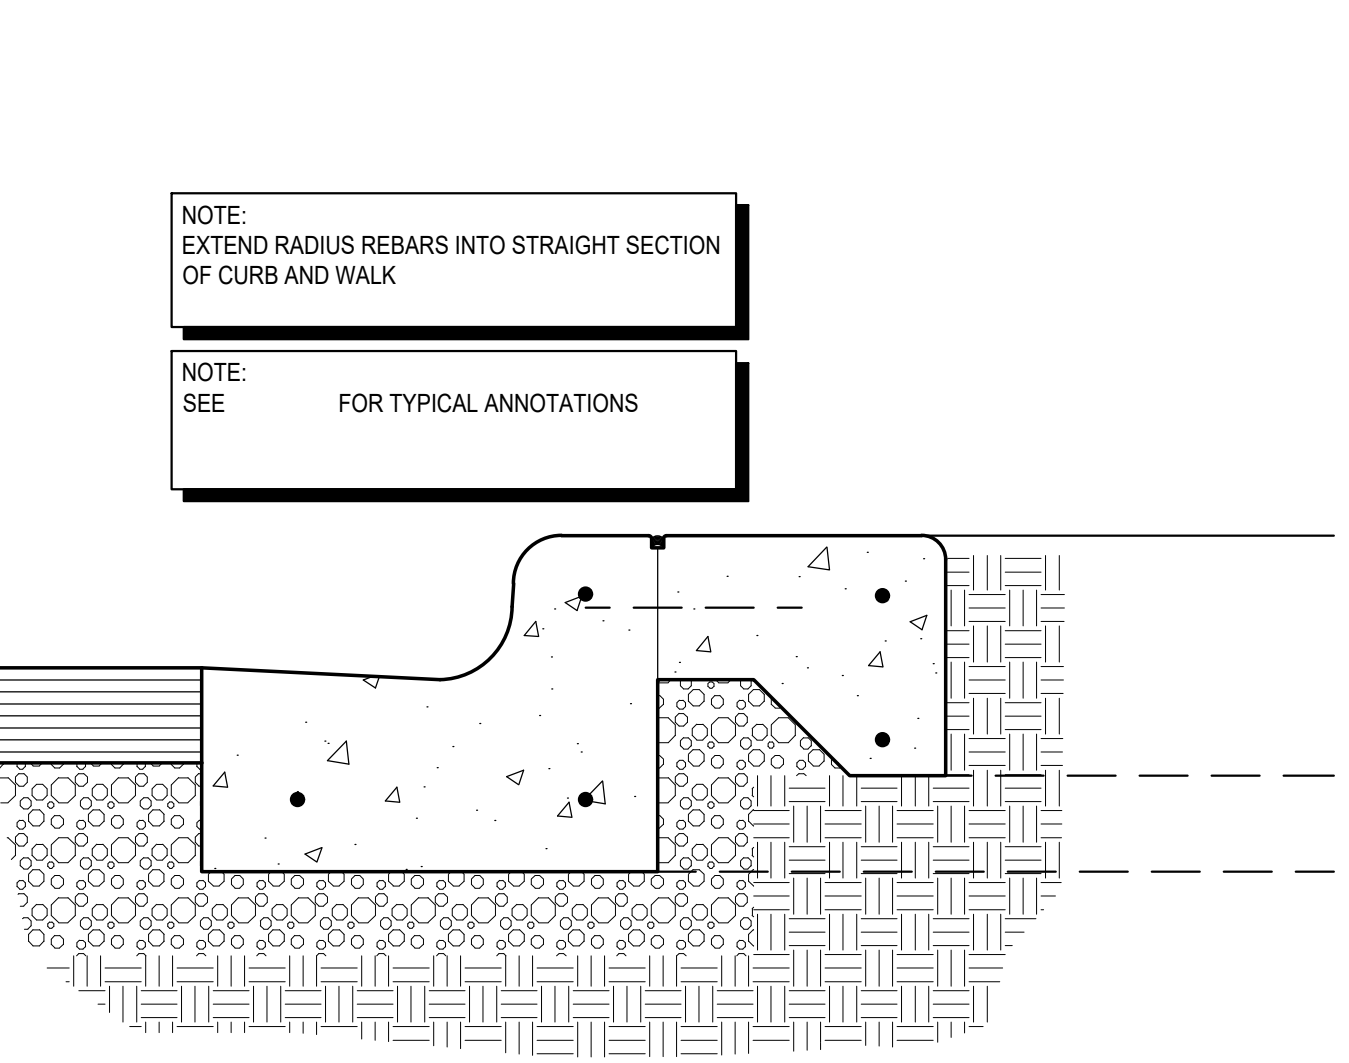

12 CURB AND GUTTER AT ISLAND END
SCALE: 1-1/2" = 1'-0" 0919




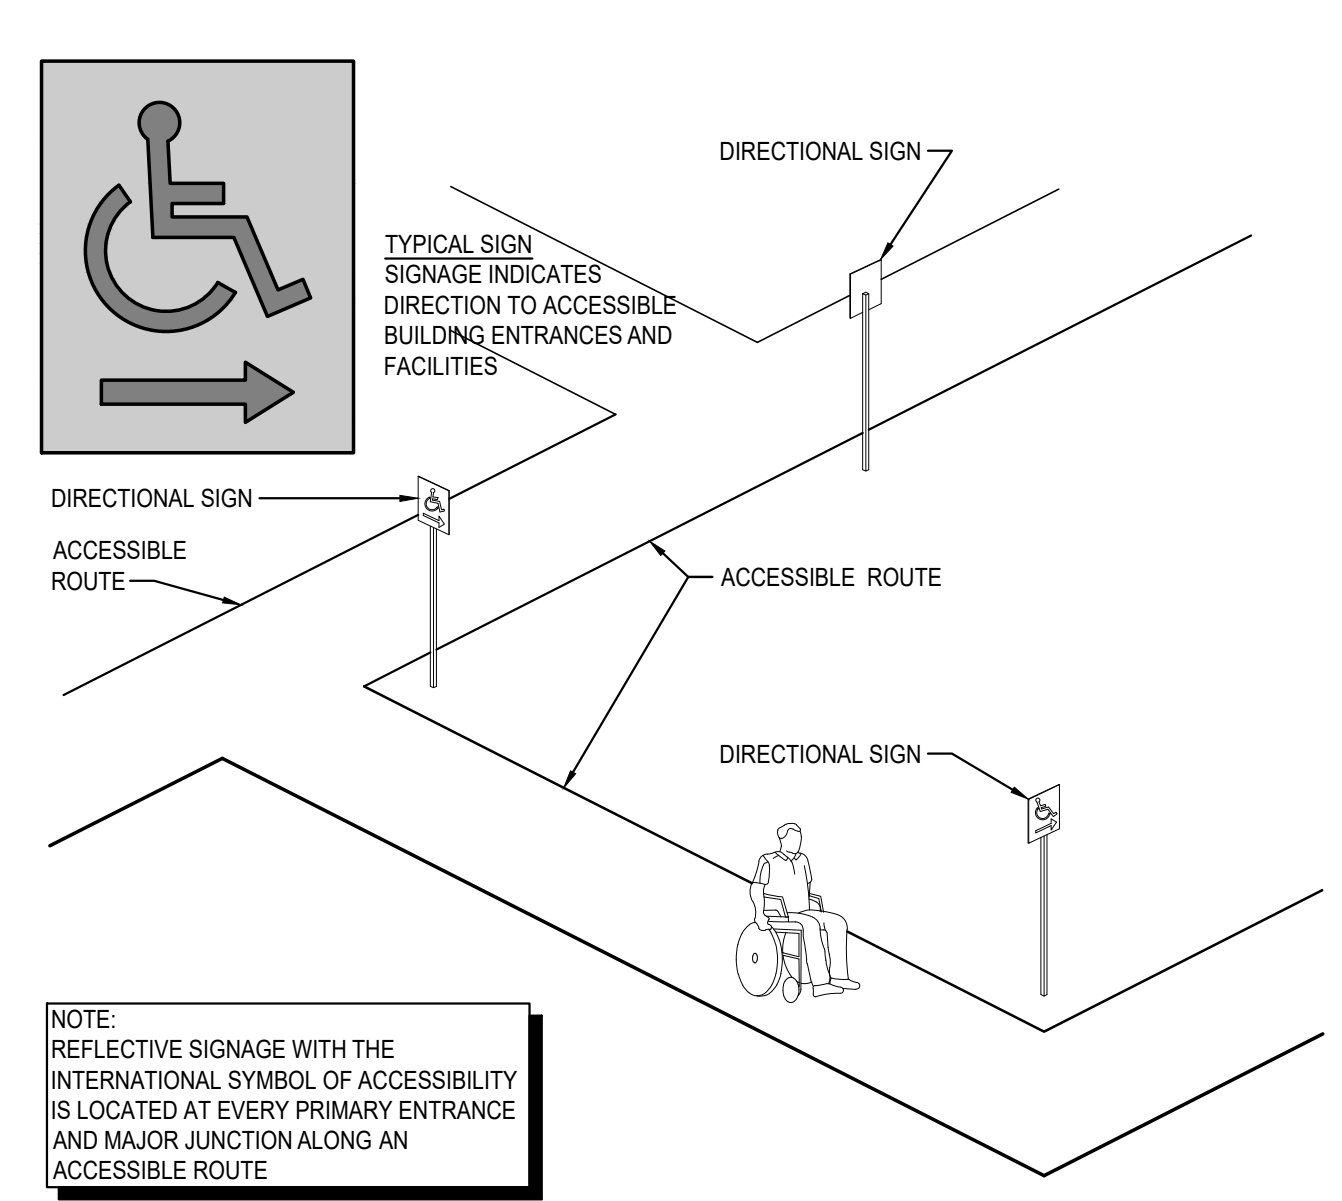


13 SIGNAGE AT ACCESSIBLE ROUTE
SCALE: NOT TO SCALE 0818

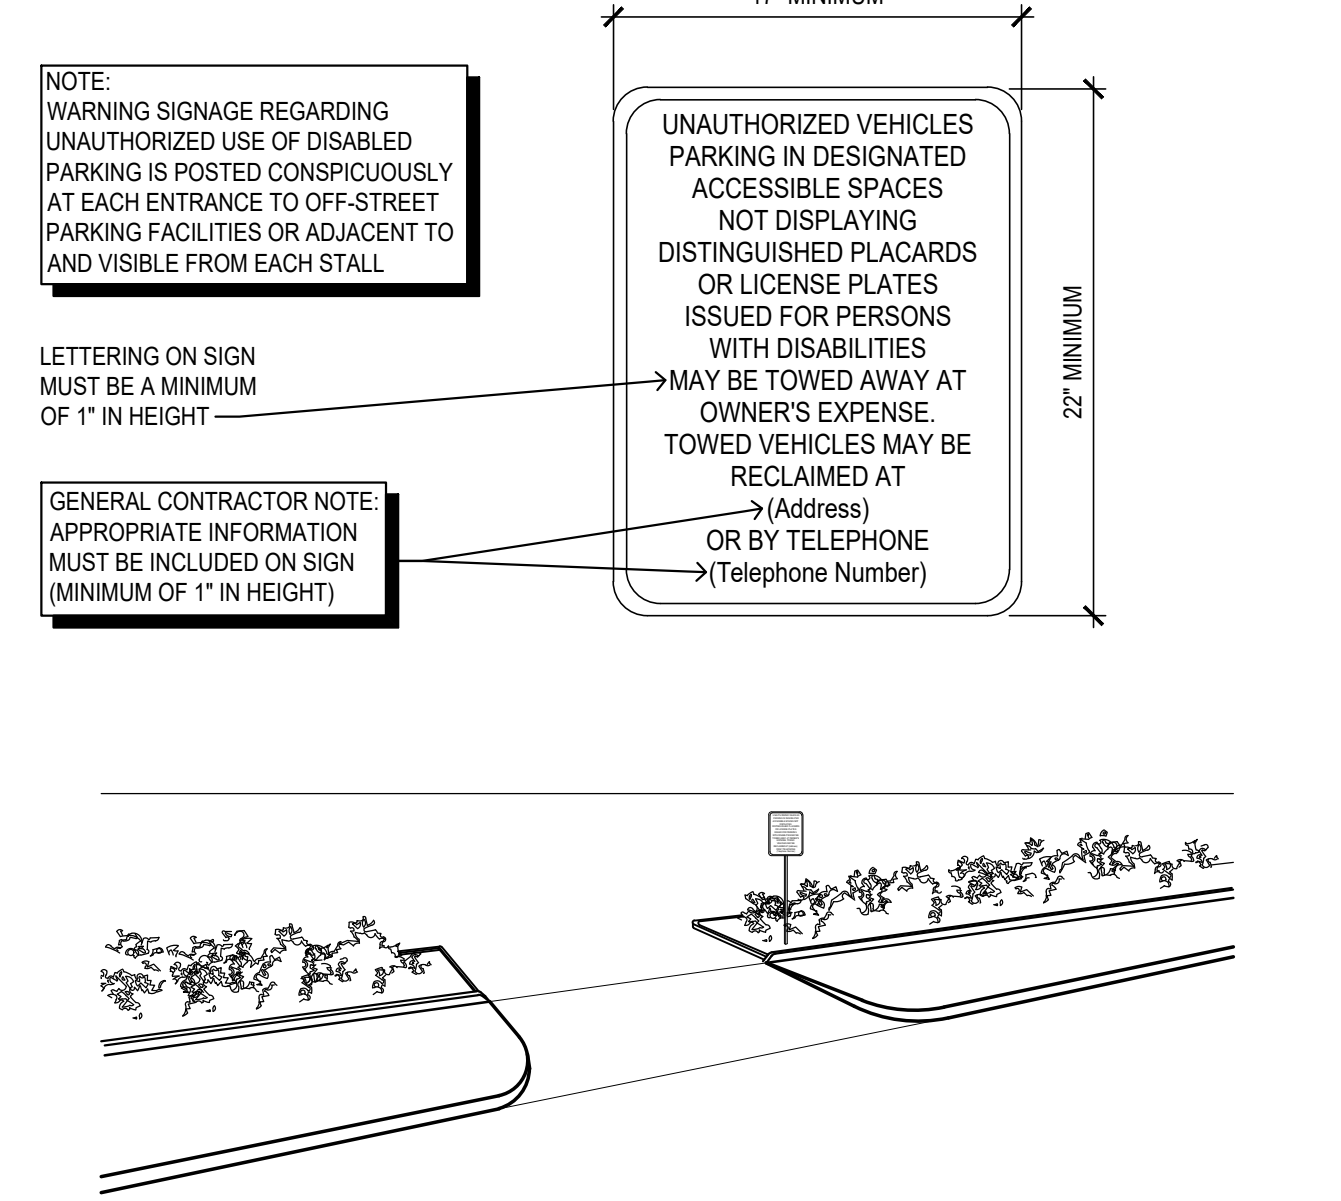

14 SIGNAGE AT SITE ENTRANCE
SCALE: NOT TO SCALE 0512

LOCATED IN SECTION 22,
TOWNSHIP 8 SOUTH, RANGE 67 WEST OF THE SIXTH PRINCIPAL MERIDIAN
TOWN OF CASTLE ROCK, COUNTY OF DOUGLAS, STATE OF COLORADO

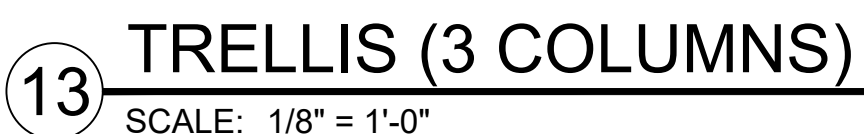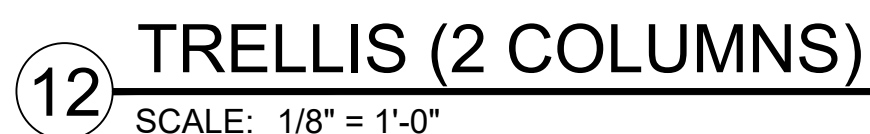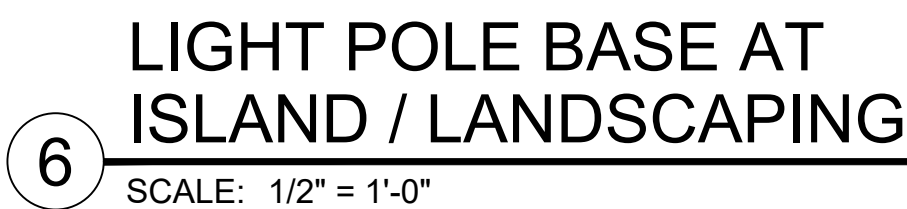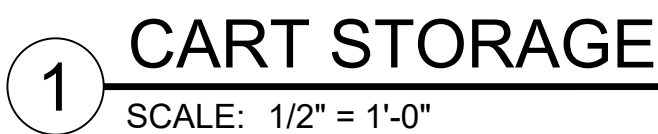

SITE DETAILS

SCALE: VARIES

CORE CONSULTANTS, INC.
3473 S. BROADWAY
ENGLEWOOD CO 80113

**NORRIS
DESIGN**
PEOPLE + PLACEMAKING

#	REVISION DESCRIPTION	DATE	BY
1	SDP	12.13.24	TW
2	MINOR AMENDMENT 1ST SUBMITTAL	09.04.25	JP
3	MINOR AMENDMENT 2ND SUBMITTAL	10.24.25	JP
4	MINOR AMENDMENT 3RD SUBMITTAL	12.10.25	JP
5	MINOR AMENDMENT - APPROVAL	12.23.25	

COSTCO
 CASTLE ROCK, COLORADO
 SITE DETAILS

DESIGNED BY: LB, SW
DRAWN BY: LB, AL
CHECKED BY: SW

SDP NO.
23-0020

SHEET
25 OF 31

COSTCO
MINOR SDP AMENDMENT 1
PROJECT NO. SDP25-0021



TLB-24X36-SDP_COSTCO-AMENDMENT.dwg

P:\Costco\21\21-5946-01 Castle Rock (Dawson Trails), CO Whse\07_CAD\705_IssueSets\06_Planning\SDP_Minor Amendment\2025.12.09

2021-09-11 (4:30 PM)

SITE DEVELOPMENT PLAN
LOT I, DAWSON TRAILS FILING NO. I, AMENDMENT I
COSTCO

LOCATED IN SECTION 22,
TOWNSHIP 8 SOUTH, RANGE 67 WEST OF THE SIXTH PRINCIPAL MERIDIAN
TOWN OF CASTLE ROCK, COUNTY OF DOUGLAS, STATE OF COLORADO

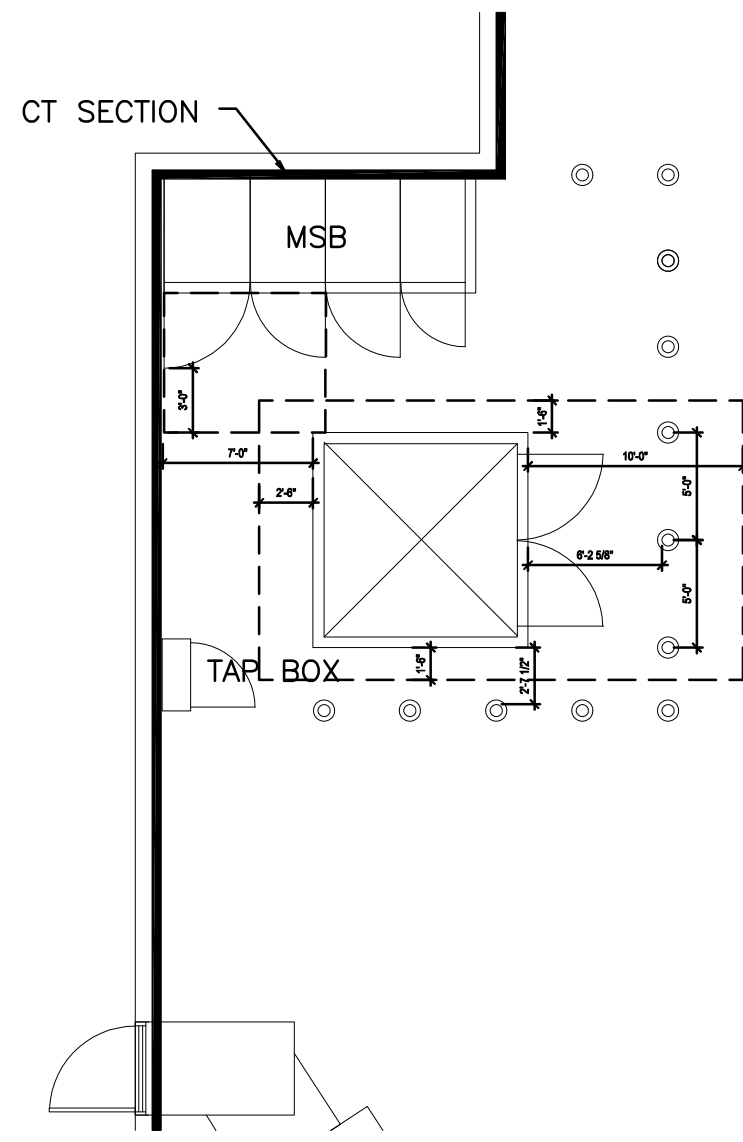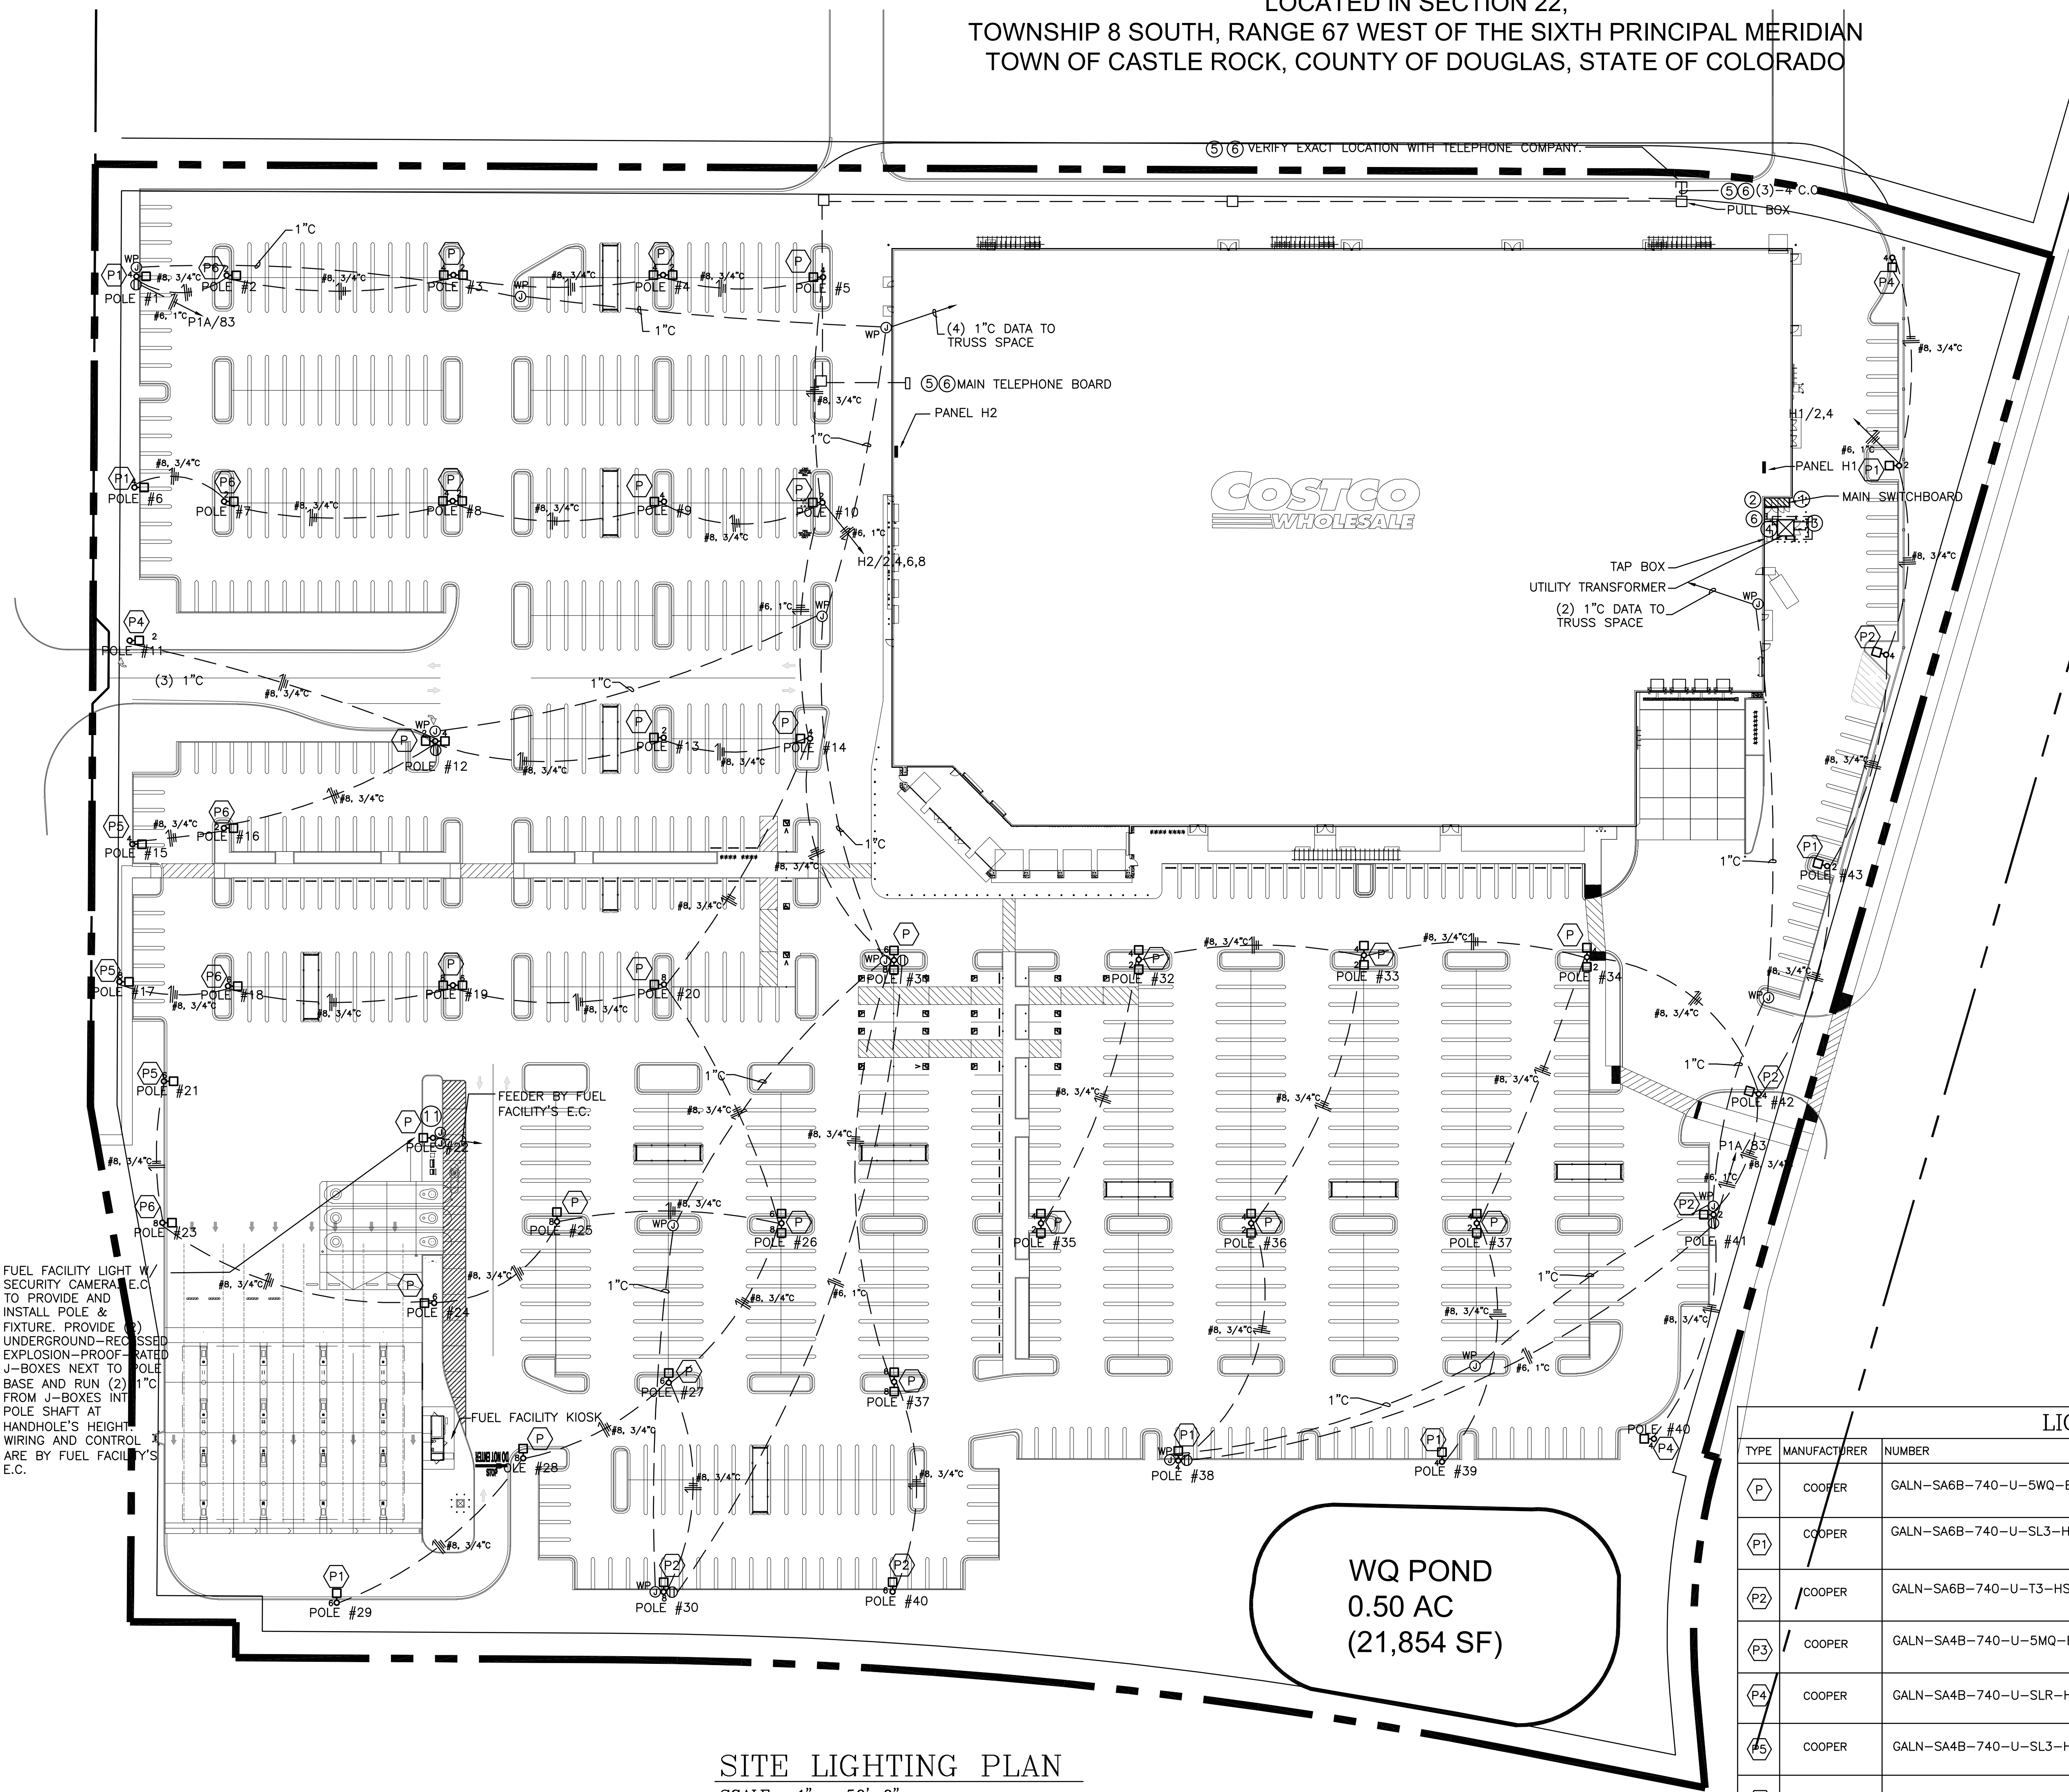

ENLARGED SERVICE PLAN
SCALE: 1" = 10'-0"

SITE PLAN NOTES:

- SECONDARY SERVICE LATERAL. VERIFY EXACT ROUTING PRIOR TO BID. SEE ONE LINE DIAGRAM. COORDINATE WITH THE POWER COMPANY FOR ALL REQUIREMENTS FOR CONNECTION OF THE TRANSFORMER. SEE NOTE ②
- TRANSFORMER IS PROVIDED BY POWER CO. E.C. SHALL COORDINATE WITH POWER COMPANY FOR ALL INSTALLATION OF TRANSFORMER & ITS CONNECTION. PROVIDE GUARD POSTS, TRANSFORMER PAD, ETC. AS REQUIRED. MEET ALL POWER COMPANY REQUIREMENTS, INCLUDE ALL CHARGES IN BID.
- UTILITY METERING. INSTALL ALL METERING EQUIPMENT SUPPLY BY POWER CO. AS REQUIRED.
- PRIMARY CONDUITS AND TRENCHING ARE PROVIDED BY G.C. / E.C. VERIFY EXACT LOCATION AND REQUIREMENT WITH THE UTILITY COMPANY PRIOR TO BID. OBTAIN ALL CHARGES PRIOR TO BID. INCLUDE IN BID. SEE CIVIL DRAWINGS FOR EXACT LOCATION. PROVIDE 6" BED OF CLEAN SAND FOR PRIMARY CONDUIT. COVER WITH 12" OF CLEAN SAND. COVER WITH CABLE WARNING TAPE AND BACKFILL. PROVIDE HEAVY DUTY TRAFFIC RATED COVERPLATE FOR PULL BOXES.
- PROVIDE AND INSTALL TELEPHONE TERMINAL BOARD AS DIRECTED BY THE TELEPHONE COMPANY. ALLOW (1) - 4' X 8' X 3/4" EXTERIOR PLYWOOD BOARD WITH (2) COATS VARNISH FOR BIDDING. THREE (3) 4" SCHEDULE 40 ENTRANCE CONDUITS AT A DEPTH OF 36" MIN. FROM THE TELEPHONE BOARD TO THE TELEPHONE COMPANY TERMINATION POINT. A PULL WIRE MUST BE PLACED IN ALL TELEPHONE CONDUITS FOR PROOFING AND PULLING PURPOSES. ALSO PLACE A STAKE AT THE END OF ALL TELEPHONE ENTRANCE CONDUITS. VERIFY EXACT LOCATION AND REQUIREMENTS PRIOR TO BID. SEE SHEET "E-4" FOR THE TELEPHONE BOARD LOCATION. PROVIDE A #6 COPPER GROUND WIRE FROM TELEPHONE BOARD TO BUILDING GROUNDING SYSTEM.
- GENERAL & ELECTRICAL CONTRACTORS SHALL COORDINATE WITH, POWER & TELEPHONE COMPANIES TO BRING THE POWER & TELEPHONE SERVICES TO THE BUILDING.
- E.C. TO PROVIDE J-BOX(ES) FOR FUEL FACILITY CONDUITS AS REQUIRED FOR EVERY 250' OR AFTER (2) 90 DEGREES BENDS. SEAL ALL CONDUITS PER CODE. SEE ARCHITECTURAL & CIVIL DRAWINGS FOR ROUTING.
- TYPICAL FUEL FACILITY TRANSFORMER LOCATION. G.C. AND E.C. SHALL VERIFY REQUIREMENTS AND LOCATION WITH ARCHITECT. E.C. SHALL COORDINATE WITH POWER COMPANY FOR ALL INSTALLATION OF TRANSFORMER & ITS CONNECTION. PROVIDE GUARD POST, TRANSFORMER TRENCHING, PRIMARY CONDUIT, ETC. AS REQUIRED. MEET ALL POWER COMPANY REQUIREMENTS, INCLUDE ALL CHARGES IN BID.
- E.C. TO PROVIDE COPPERWELD 5/8" Ø X 10' LONG GROUND ROD AT THE LIGHT POLE TYP. BOND GROUND WIRES TO GROUND ROD.
- POLE MANUFACTURER TO PROVIDE POLE ID ON THE HANDHOLE COVER. LABEL POLE NUMBER AND CIRCUIT NUMBER PER PLAN. EXAMPLE: POLE#1, H2/54,56. 2"X4" LABEL. 1/4" HIGH ENGRAVED LETTERS. COVER SHALL BE SECURED WITH TAMPER-PROOF SCREWS. E.C. TO VERIFY CIRCUIT NUMBERS PER PLAN AND ENSURE THE CORRECT INSTALLATION OF LABEL / COVER FOR EACH POLE.
- E.C. TO SEAL UNDERGROUND CONDUITS WITHIN 10' OF ENTERING GROUND ON BOTH ENDS. SEAL POLE AND ASSOCIATED J-BOX. PROVIDE EXPLOSION-PROOF-RATED J-BOX AND OTHER ELECTRICAL DEVICES NEAR FUELING FACILITY. REFER TO NEC ARTICLE 514.
- E.C. TO PROVIDE 1" C. DATA AND 1" C. FOR POWER FOR CAMERAS ON POLES. POLE MOUNTED RECEPTACLE Ø 16" A.F.G. VERIFY EXACT LOCATION WITH OWNER.

LIGHTING FIXTURE SCHEDULE

TYPE	MANUFACTURER	NUMBER	LAMPS	MOUNT	HEIGHT	LUMENS	WATT	QTY	LLF	REMARKS	COLOR
P	COOPER	GALN-SA6B-740-U-5WQ-BZ	LED	POLE	36'	35318	325	37	1.00	36'-0" ABOVE FINISH GRADE. (ROUND, TAPERED FIBERGLASS POLE) (VALMOUT COSTCO -150-10-36 POLE). NUMBER OF HEADS SHALL BE PER PLAND. SEE DETAIL SHEET SE-1. FIXTURE SHALL BE POWERED PAINTED. ELECTRO-STATIC APPLICATION POLE SHALL HAVE A MIN EPA=10 FOR 115 MHP WIND.	4000K
P1	COOPER	GALN-SA6B-740-U-SL3-HSS-BZ	LED	POLE	36'	27775	325	8	1.00		
P2	COOPER	GALN-SA6B-740-U-T3-HSS-BZ	LED	POLE	36'	24773	325	4	1.00		
P3	COOPER	GALN-SA4B-740-U-5MQ-BZ	LED	POLE	36'	23906	164	2	1.00		
P4	COOPER	GALN-SA4B-740-U-SLR-HSS-BZ	LED	POLE	36'	16166	164	4	1.00		
P5	COOPER	GALN-SA4B-740-U-SL3-HSS-BZ	LED	POLE	36'	18602	164	3	1.00		
P6	COOPER	GALN-SA4B-740-U-T3-HSS-BZ	LED	POLE	36'	18516	164	5	1.00		

SITE LIGHTING PLAN

SCALE: 1" = 50'-0"

WQ POND
0.50 AC
(21,854 SF)

CORE CONSULTANTS, INC.
1703 BROADWAY
DENVER, CO 80113
303.703.4444
LIVE@OURCORE.COM

LAND DEVELOPMENT
ENERGY
PUBLIC INFRASTRUCTURE

CORE

NORRIS
DESIGN
PEOPLE + PLACEMAKING


#	REVISION DESCRIPTION	DATE	BY
1	SDP	12/13/24	TW
2	MINOR AMENDMENT 1ST SUBMITTAL	09/04/25	JP
3	MINOR AMENDMENT 2ND SUBMITTAL	10/24/25	JP
4	MINOR AMENDMENT 3RD SUBMITTAL	12/03/25	JP
5	MINOR AMENDMENT - APPROVAL	12/23/25	

COSTCO
CASTLE ROCK, COLORADO
SITE DEVELOPMENT PLAN

DESIGNED BY: LB, SW
DRAWN BY: LB, AL
CHECKED BY: SW

SDP NO.
23-0020
SHEET
26 OF 31

SITE DEVELOPMENT PLAN
LOT I, DAWSON TRAILS FILING NO. I, AMENDMENT I
COSTCO
LOCATED IN SECTION 22,
TOWNSHIP 8 SOUTH, RANGE 67 WEST OF THE SIXTH PRINCIPAL MERIDIAN
TOWN OF CASTLE ROCK, COUNTY OF DOUGLAS, STATE OF COLORADO

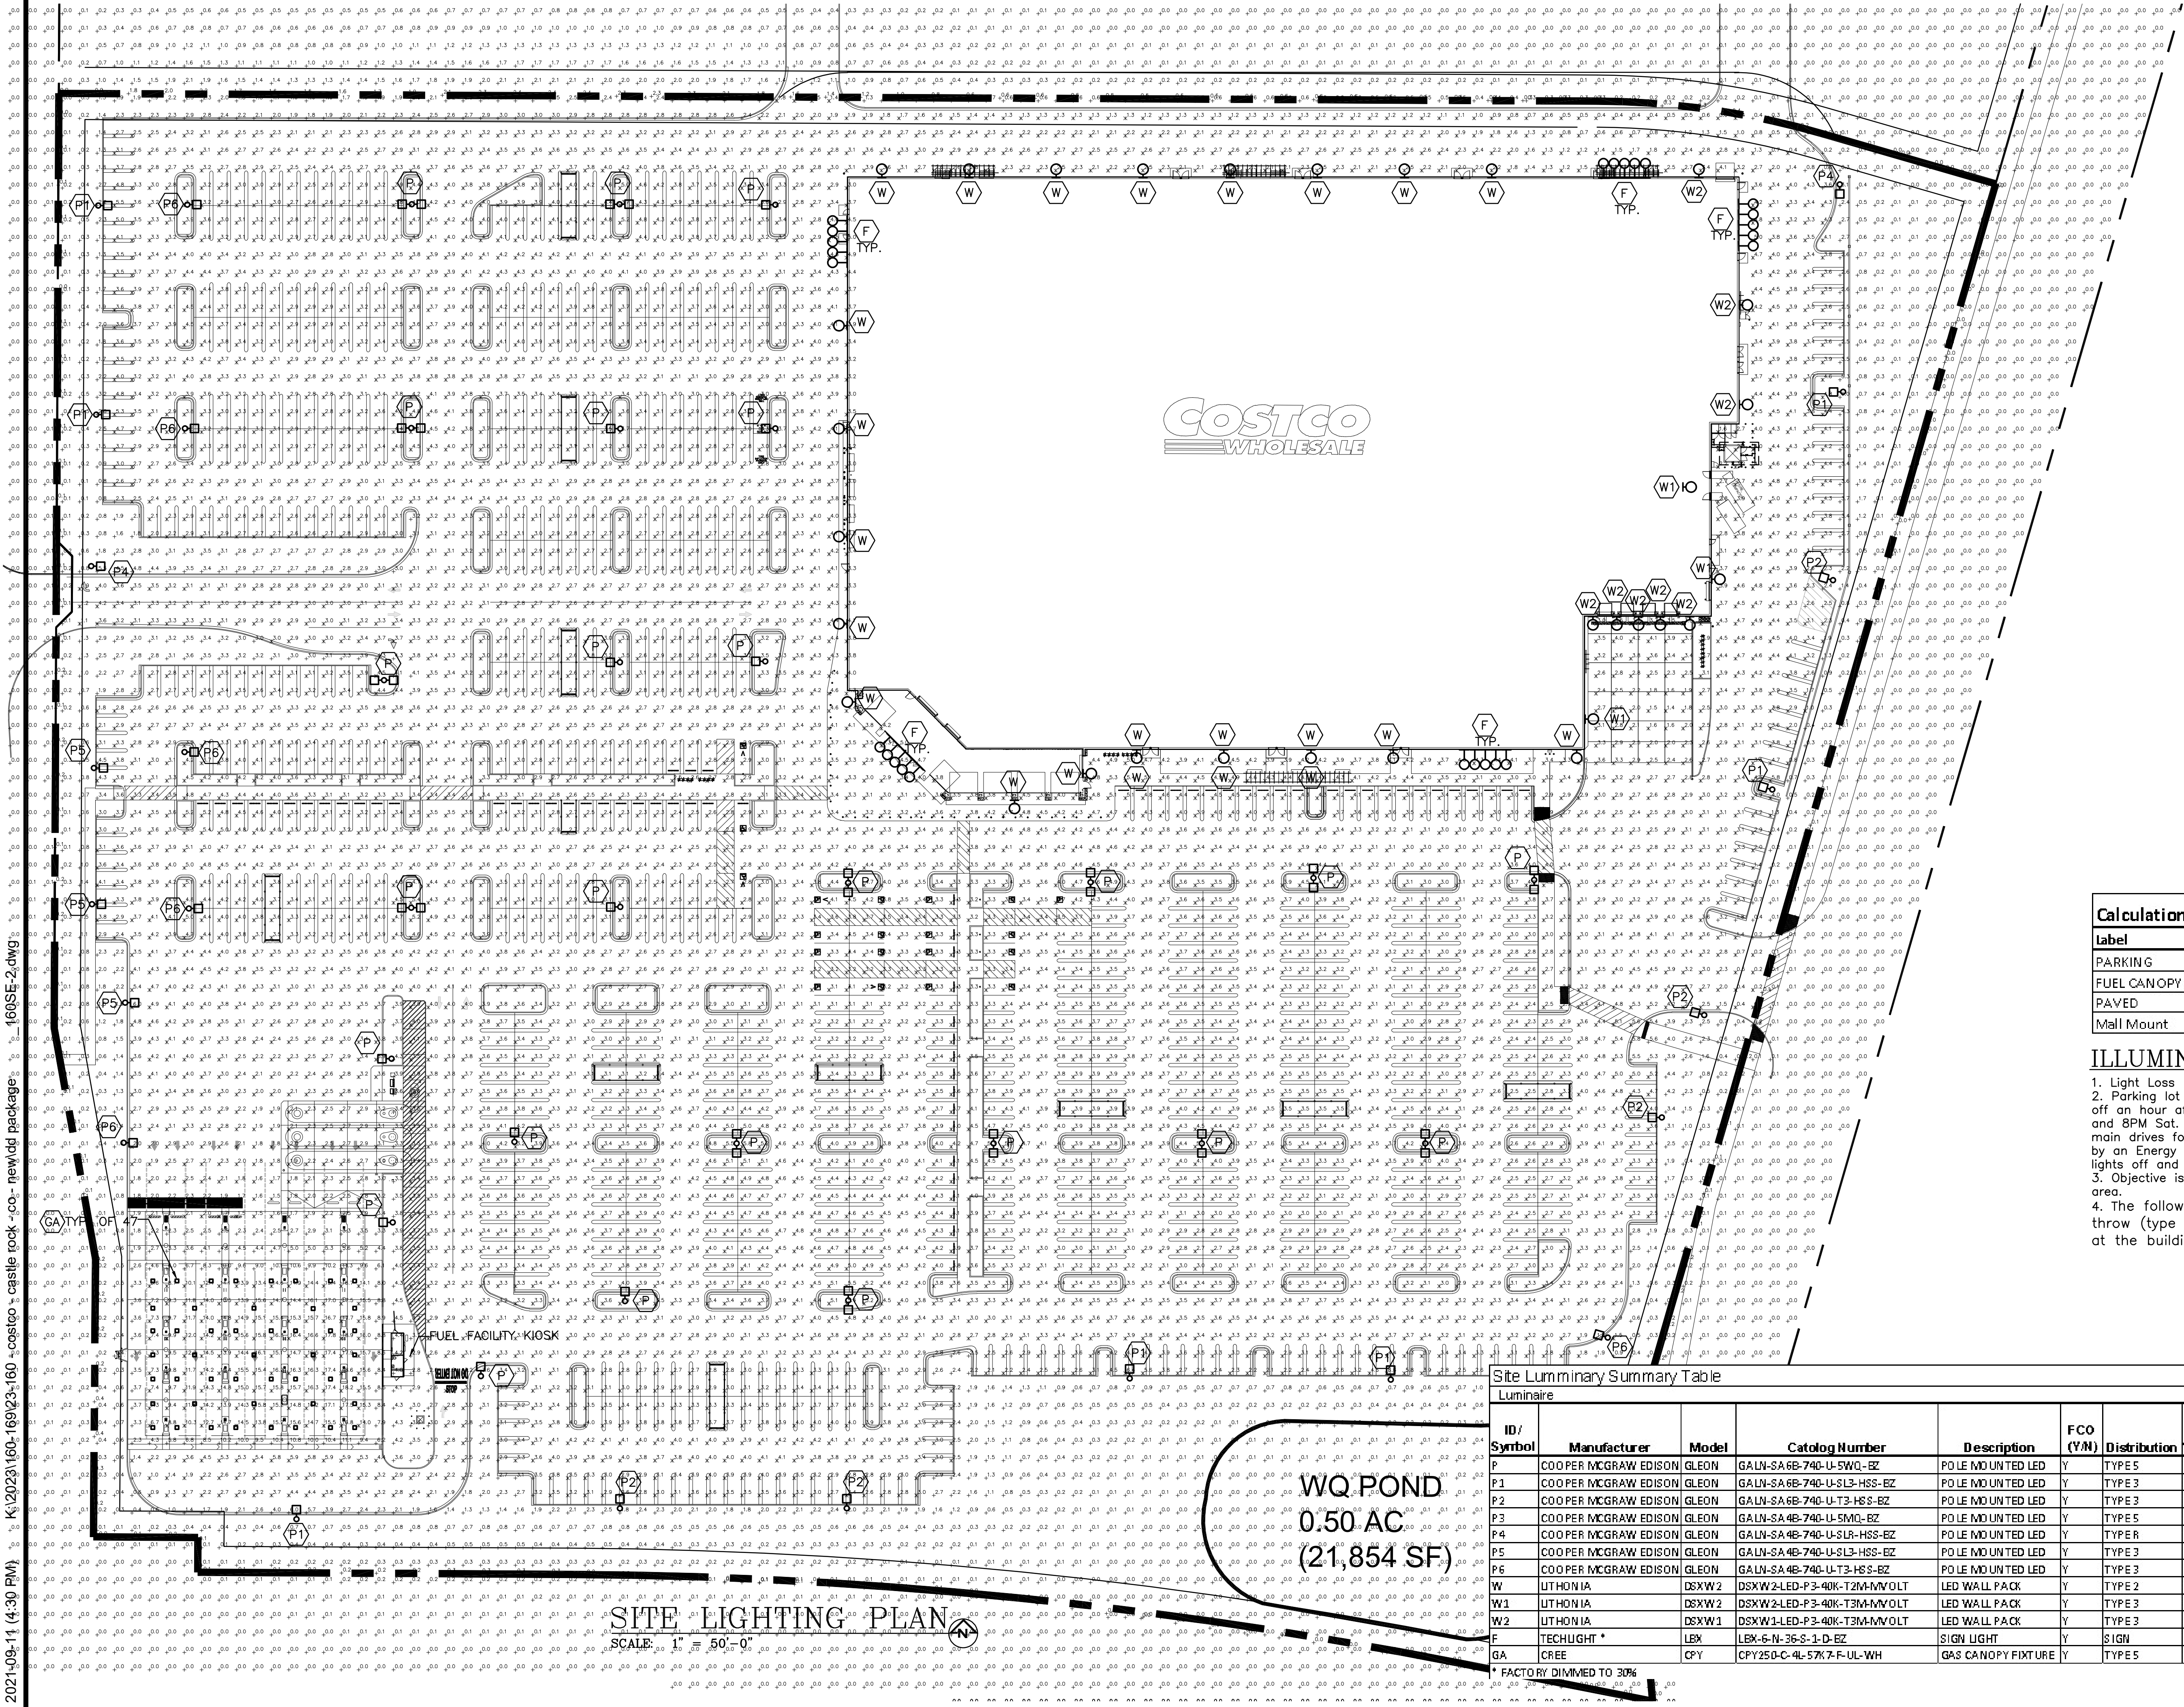

Calculation Summary		List the Use Area / Zone Type				
Label	Calc Type	Units	Average	Min	Max	AVG Min Max
PARKING	Directional Illuminance	FC	3.4	0.4	6.8	
FUEL CANOPY	Directional Illuminance	FC	14.4	6.5	19.2	
PAVED	Directional Illuminance	FC	3.3	0.1	6.8	
Wall Mount	Directional Illuminance	FC	3.5	1.2	5.3	

ILLUMINATION STANDARD NOTES

- Light Loss Factor is 1
- Parking lot lights are turned on usually at dusk and turned off on hour after the fuel station closes which is 10PM M-F and 8PM Sat. and Sun. Some site lights will remain on along main drives for security lighting. The site lights are controlled by an Energy Management System that is programmed to shut lights off and turn them on.
- Objective is to reach a minimum of 2.5FC in the parking area.
- The following lighting types are prohibited: forward throw (type IV) distribution, pole-mounted lights aimed at the building's facade, and unshielded wall packs.

Site Luminaire Summary Table

Luminaire											Lamps								
ID / Symbol	Manufacturer	Model	Catalog Number	Description	FCO (V/M)	Distribution	Voltage	Dim	Quantity	Mounting	Mounting Height	Lamp Type	Type	Watts	Lumens	Color Temp	CR	LLF	Fixture Finish
P1	COOPER MCGRAW EDISON	GLEON	GA1N-SA4B-740-U15WQ-EZ	POLE MOUNTED LED	Y	TYPE 5	120-277	N/a	37	POLE	36.5"	1	5	243	35,338	4000K		1	BRONZE
P2	COOPER MCGRAW EDISON	GLEON	GA1N-SA4B-740-U15L3-HSS-EZ	POLE MOUNTED LED	Y	TYPE 3	120-277	N/a	8	POLE	36.5"	1	3	243	22,775	4000K		1	BRONZE
P3	COOPER MCGRAW EDISON	GLEON	GA1N-SA4B-740-U15L3-HSS-EZ	POLE MOUNTED LED	Y	TYPE 3	120-277	N/a	4	POLE	36.5"	1	2	243	24,773	4000K		1	BRONZE
P4	COOPER MCGRAW EDISON	GLEON	GA1N-SA4B-740-U15WQ-EZ	POLE MOUNTED LED	Y	TYPE 5	120-277	N/a	2	POLE	36.5"	1	5	164	23,305	4000K		1	BRONZE
P5	COOPER MCGRAW EDISON	GLEON	GA1N-SA4B-740-U15L3-HSS-EZ	POLE MOUNTED LED	Y	TYPE 3	120-277	N/a	4	POLE	36.5"	1	5	164	16,166	4000K		1	BRONZE
P6	COOPER MCGRAW EDISON	GLEON	GA1N-SA4B-740-U15L3-HSS-EZ	POLE MOUNTED LED	Y	TYPE 3	120-277	N/a	3	POLE	36.5"	1	3	164	19,602	4000K		1	BRONZE
P7	COOPER MCGRAW EDISON	GLEON	GA1N-SA4B-740-U15L3-HSS-EZ	POLE MOUNTED LED	Y	TYPE 3	120-277	N/a	5	POLE	36.5"	1	5	164	19,536	5700K		1	BRONZE
W1	UTHONIA	DSXW2	DSXW24LED-P3-40K-T2M-WVOLT	LED WALL PACK	Y	TYPE 2	120-277	N/a	13	WALL	18.5"	1	2	41	6,294	4000K		1	BRONZE
W2	UTHONIA	DSXW1	DSXW13LED-P3-40K-T3M-WVOLT	LED WALL PACK	Y	TYPE 3	120-277	N/a	11	WALL	18.5"	1	3	41	6,110	4000K		1	BRONZE
E	TECHLIGHT *	LEB	LEB-6-N-36-S-1-D-EZ	SIGN LIGHT	Y	SIGN	120-277	30K	25	WALL	30.0"	1	SIGN	16	1,693	4000K		1	BRONZE
GA	CREE	CPY	CPY250-C-4L-57-K-FUL-WH	GAS CANOPY FIXTURE	Y	TYPE 5	120-277	N/a	34	CEILING	18.0"	1	5	31	4,890	5700K		1	BRONZE

* FACTORY DIMMED TO 30%

CORE CONSULTANTS, INC.
1600 DAWSON TRAILS
ENGLEWOOD, CO 80113
303.703.4444
LIVE@OURCORE.COM

CORE

NORRIS
DESIGN
PEOPLE + PLACEMAKING

#	REVISION DESCRIPTION	DATE	BY
1	SDP	12/13/24	TW
2	MINOR AMENDMENT 1ST SUBMITTAL	09/04/25	JP
3	MINOR AMENDMENT 2ND SUBMITTAL	10/24/25	JP
4	MINOR AMENDMENT 3RD SUBMITTAL	11/10/25	JP
5	MINOR AMENDMENT - APPROVAL	12/23/25	


COSTCO
CASTLE ROCK, COLORADO
SITE DEVELOPMENT PLAN

DESIGNED BY: LB, SW
DRAWN BY: LB, AL
CHECKED BY: SW

SDP NO. 23-0020
SHEET 27 OF 31

MINOR SDP AMENDMENT I
PROJECT NO. SDP25-0021

TOWN OF CASTLE ROCK, COUNTY OF DOUGLAS, STATE OF COLORADO

 

SCALE: NTS

② POLE MANUFACTURER TO PROVIDE POLE ID ON THE HANDHOLE COVER. LABEL POLE NUMBER AND CIRCUIT NUMBER PER PLAN. EXAMPLE: POLE#1, H2/54.56. 2"X4" LABEL. 1/4" HIGH ENGRAVED LETTERS. COVER SHALL BE SECURED WITH TAMPER-PROOF SCREWS. E.C. TO VERIFY CIRCUIT NUMBERS PER PLAN AND ENSURE THE CORRECT INSTALLATION OF LABEL / COVER FOR EACH POLE.

COSTCO
MINOR SDP AMENDMENT I
PROJECT NO. SDP25-002I

SITE DEVELOPMENT PLAN
LOT I, DAWSON TRAILS FILING NO. I, AMENDMENT I
COSTCO
LOCATED IN SECTION 22,
TOWNSHIP 8 SOUTH, RANGE 67 WEST OF THE SIXTH PRINCIPAL MERIDIAN
TOWN OF CASTLE ROCK, COUNTY OF DOUGLAS, STATE OF COLORADO

ProjectCastle RockCatalog #TypeP/P1

Prepared byNotesDate02/02/24



McGraw-Edison

GLEON Galleon

Area / Site Luminaire

Product Features

Product Certifications

Interactive Menu

Quick Facts

Dimensional Details

Product Certifications

Interactive Menu

Quick Facts

Dimensional Details

McGraw-Edison										GLEON Galleon									
Nominal Power Lumens (800lm)										GLEON Galleon									
Number of Light Sources										GLEON Galleon									
Nominal Power Lumens (800lm)										GLEON Galleon									
Number of Light Sources										GLEON Galleon									
Nominal Power Lumens (800lm)										GLEON Galleon									
Number of Light Sources																			

LOCATED IN SECTION 22,
TOWNSHIP 8 SOUTH, RANGE 67 WEST OF THE SIXTH PRINCIPAL MERIDIAN
TOWN OF CASTLE ROCK, COUNTY OF DOUGLAS, STATE OF COLORADO

[illegible][illegible][illegible]



D-Series Size 2

LED Wall Luminaires

Class	Number
Model	
Type	W

© 2012-2013 Acuity Brands Lighting, Inc. All rights reserved.




d-series


Specifications

Luminaire: 181/2" (45.9 cm)

Weight: 21 lbs (9.5 kg)

Depth: 10" (25.4 cm)

Height: 75/8" (19.0 cm)

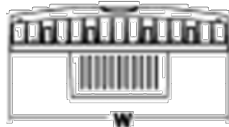


Back Box (BBW)

Width: 5-1/2" (14.0 cm) **BBW Weight:** 1 lbs (0.45 kg)

Depth: 1-1/2" (3.8 cm)

Height: 4" (10.2 cm)

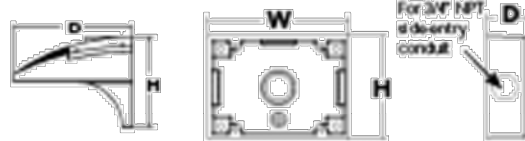

Capable Luminaires

This luminaire is An-capable luminaire, which has been designed and tested to provide consistent color appearance and system life in its capability.

- All configurations of this luminaire meet the Acuity Brands' specifications for chromatic-conversion.
- This luminaire is An-Certified when ordered with D1+ controls marked by a shaded background. D1L DILL equipped luminaires must meet the An specification for luminaire to photocell(s) interoperability.
- This luminaire is part of an An-Certified solution for RDM+ or RF+M+ Wireless control networks, providing out of the box control compatibility with similar communicating when ordered with drivers and control options marked by a shaded background.

To learn more about An, visit www.acuitybrands.com/anplus.

1. See ordering tree for details.

2. An-Certified Solutions for RDM+ require the order of an RDM+ module per luminaire. Sold Separately. Link to RDM, Link to D1L DILL.

Ordering Information

EXAMPLE: DSXW2 LED 30C 700 40K T3M MVOLT DBXTD

Series	LEDs	Color Const.	Color Temperature	Beam Spread	Wattage	Mounting	Control Options
DSXW2L	30C 210 LEDs (100° beam spread)	50K 5.0 mA	40K 4000K	7.5° Type I (DBXTD)	10W/11	Shipped separately	Shipped separately
	30K 210 LEDs (100° beam spread)	70K 7.0 mA	50K 5000K	7.5° Type II (DBXTD)	20W/21	DBXTD	DBXTD
	30K 210 LEDs (100° beam spread)	40K 4.0 mA	50K 5000K	7.5° Type III (DBXTD)	20W/21	DBXTD	DBXTD
				7.5° Type IV (DBXTD)	20W/21	DBXTD	DBXTD
				7.5° Type V (DBXTD)	20W/21	DBXTD	DBXTD
				7.5° Type VI (DBXTD)	20W/21	DBXTD	DBXTD
				7.5° Type VII (DBXTD)	20W/21	DBXTD	DBXTD
				7.5° Type VIII (DBXTD)	20W/21	DBXTD	DBXTD
				7.5° Type IX (DBXTD)	20W/21	DBXTD	DBXTD
				7.5° Type X (DBXTD)	20W/21	DBXTD	DBXTD
				7.5° Type XI (DBXTD)	20W/21	DBXTD	DBXTD
				7.5° Type XII (DBXTD)	20W/21	DBXTD	DBXTD
				7.5° Type XIII (DBXTD)	20W/21	DBXTD	DBXTD
				7.5° Type XIV (DBXTD)	20W/21	DBXTD	DBXTD
				7.5° Type XV (DBXTD)	20W/21	DBXTD	DBXTD
				7.5° Type XVI (DBXTD)	20W/21	DBXTD	DBXTD
				7.5° Type XVII (DBXTD)	20W/21	DBXTD	DBXTD
				7.5° Type XVIII (DBXTD)	20W/21	DBXTD	DBXTD
				7.5° Type XIX (DBXTD)	20W/21	DBXTD	DBXTD
				7.5° Type XX (DBXTD)	20W/21	DBXTD	DBXTD
				7.5° Type XXI (DBXTD)	20W/21	DBXTD	DBXTD
				7.5° Type XXII (DBXTD)	20W/21	DBXTD	DBXTD
				7.5° Type XXIII (DBXTD)	20W/21	DBXTD	DBXTD
				7.5° Type XXIV (DBXTD)	20W/21	DBXTD	DBXTD
				7.5° Type XXV (DBXTD)	20W/21	DBXTD	DBXTD
				7.5° Type XXVI (DBXTD)	20W/21	DBXTD	DBXTD
				7.5° Type XXVII (DBXTD)	20W/21	DBXTD	DBXTD
				7.5° Type XXVIII (DBXTD)	20W/21	DBXTD	DBXTD
				7.5° Type XXIX (DBXTD)	20W/21	DBXTD	DBXTD
				7.5° Type XXX (DBXTD)	20W/21	DBXTD	DBXTD

Other Options

Other Options	Part Number
Shipped total	DSXW2L 30C 210 LEDs (100° beam spread) 50K 5.0 mA 40K 4000K 7.5° Type I (DBXTD) 10W/11
Shipped separately *	DSXW2L 30C 210 LEDs (100° beam spread) 50K 5.0 mA 40K 4000K 7.5° Type I (DBXTD) 10W/11
DSXW2L 30C 210 LEDs (100° beam spread) 50K 5.0 mA 40K 4000K 7.5° Type I (DBXTD) 10W/11	DSXW2L 30C 210 LEDs (100° beam spread) 50K 5.0 mA 40K 4000K 7.5° Type I (DBXTD) 10W/11
DSXW2L 30C 210 LEDs (100° beam spread) 50K 5.0 mA 40K 4000K 7.5° Type I (DBXTD) 10W/11	DSXW2L 30C 210 LEDs (100° beam spread) 50K 5.0 mA 40K 4000K 7.5° Type I (DBXTD) 10W/11



One Lithonia • Conover, Georgia 30026 • Phone 1-800-765-5289 / 770-336-1000 • [www.lith](http://www.lithonia.com)

[illegible]

COSTCO CASTLE ROCK, COLORADO SITE DEVELOPMENT PLAN		NORRIS DESIGN PEOPLE & PLACEMAKING		CORE		CORE CONSULTANTS, INC. 3472 S. BROADWAY SUITE 200, CO 80113 303.703.4400 LIVEYOURCORE.COM	LAND DEVELOPMENT ENERGY PUBLIC INFRASTRUCTURE
#	REVISION DESCRIPTION	DATE	BY				
1	SOP	12/13/24	TW				
2	MINOR AMENDMENT 1ST SUBMITTAL	09/04/25	JP				
3	MINOR AMENDMENT 2ND SUBMITTAL	10/24/25	JP				
4	MINOR AMENDMENT 3RD SUBMITTAL	12/10/25	JP				
5	MINOR AMENDMENT - APPROVAL	12/23/25					

DESIGNED BY: LB, SW
 DRAWN BY: LB, AL
 CHECKED BY: SW

SDP NO.
 23-0020

SHEET
 30 OF 31

SITE DEVELOPMENT PLAN
LOT 1, DAWSON TRAILS FILING NO. 1, AMENDMENT I
COSTCO
LOCATED IN SECTION 22,
TOWNSHIP 8 SOUTH, RANGE 67 WEST OF THE SIXTH PRINCIPAL MERIDIAN
TOWN OF CASTLE ROCK, COUNTY OF DOUGLAS, STATE OF COLORADO

WILDLAND/URBAN INTERFACE WILDFIRE VEGETATION MANAGEMENT PLAN:

This property has varying degrees of coverage by multiple vegetative types, thusly fire mitigation shall be appropriately considered as development moves forward. Wildfire mitigation is the implementation of various measures designed to minimize the destructive effects from a wildfire. Below are suggested practices that developers, builders and homeowners can implement to help mitigate fire risk for residences (source: Heckendorf Ranch Filing No. 2, Preliminary Plat and Final PD Site Plan, Revised July 2004). **Note:** this wildfire mitigation plan is provided as guidelines. In the event that these guidelines conflict with Town standards, the Town standards shall take precedence.

A. Within 30 feet of a structure (building envelope and immediate area)

- Create a "defensible space" to reduce the likelihood of a damaging wildfire in the immediate vicinity of the home. Defensible space is the area where vegetation has been designed, installed and maintained to reduce the possibility of fire spreading between the landscape and the building.
- If native vegetation has been successfully retained in this area, prune tree canopies from the ground up to a minimum height of 10 feet. Remove any small or suppressed stems in the under story of dominant trees. Do not remove more than 1/3rd of live branches from conifers.
- When present, thin any shrubs, particularly Gambel Oak, growing below the canopy of larger retained trees.
- Prune retained coniferous trees to minimize crown overlap; isolate individual trees by pruning back canopies to create a separation between trees.
- Thin dense, continuous Gambel Oak stands and prune taller specimens up from the ground to create a more open, tree-like form. Remove sections of large but low growing stands to create discontinuous islands of vegetation.
- Install a continuous non-irrigated rock mulch bed for a minimum of 5 feet around the perimeter of the building.
- Minimize foundation-type plantings, especially adjacent to combustible siding. Keep all shrub plantings a minimum of 5 feet from the foundation. Exclude more combustible shrub species (coniferous evergreens like juniper, arborvitae, spruce, pine and fir) and space shrubs to create low, non-continuous plantings near the building.
- Plant only deciduous tree and shrub species within 15 feet of structures. Provide irrigation as required for the successful establishment and long-term health of new trees.
- Plant trees far enough away from the building that, at maturity, tree canopies will not overhang the roof.
- Plant sod or seed with low-growing grass seed mixes.
- Provide irrigation to turf and native grasses within this area to prevent summer dormancy.
- Maintain native grass height to a maximum of 6 inches.
- Plant wildflowers only if they will be irrigated and will be cut back to a maximum height of 8 inches at the end of growing season (following seed production).
- Dispose of all slash or plant trimmings outside of this zone (off site).

B. Between 30 feet and 150 feet from structures and roadways (tree and shrub preservation area) **Note:** The extent of this zone is affected by slope and is greater when structures or roadways are at the top of the slope and when slopes are relatively steep. Slope is less critical when structures are at the base of a slope or on level ground.

- Clear small diameter, snow bent, diseased, damaged, or suppressed stems in the under story of larger pine trees.
- Prune to raise the canopy of large, existing trees to 12 feet above ground level.
- Thin shrubs growing directly beneath larger trees per section A, note 2 above.
- Remove annually, dead stems and branches from shrubs and trees.
- Space newly planted coniferous trees (>20' tall at maturity) at least 20-30 feet apart to provide a minimum of 10 feet between crowns at maturity. If pinon pine groupings (clumps of two or more of the same species), and coniferous shrub groupings are planted, provide 20-30 feet between groupings. Deciduous trees and shrubs are not subject to this guidance when planted as part of an irrigated and maintained landscape.
- Prune the branches of smaller or newly planted trees as they grow, up to a height of 8-12 feet above the ground. Do not over prune the crowns of smaller trees.
- Trim or mow native grasses and wildflowers mid-summer and in the fall or spring to maximum height of 6 inches.
- Dispose of all slash or plant trimmings off site, by chipping, or other mechanical treatments.

C. Beyond 150 feet of the structure and open spaces (preservation / environmentally sensitive area)

- Clear smaller understory trees and shrubs per section B, note 1 above.
- Undertake selective thinning to improve health and appearance of wooded and native brush areas.
- Remove smaller trees in crowded stands to increase tree spacing.
- Provide separation between Gambel oak clumps to break up horizontal continuity of fuels and reduce crown fire potential.
- Native grasses and shrub clumpings along trails shall be mowed, trimmed, and/or pruned to Town Standards. Trail fire mitigation is subject to Town Parks and Fire's approval at construction documents. Vegetation shall be maintained in a mitigated condition per Town Standards.
- Retain an increased number of standing dead trees per acre for wildlife habitat unless they pose a threat to utilities or human use.
- Slash or plant trimmings may be disposed of within this area if treated and reduced to

a maximum depth of 6 inches. If chipped, mulch depth should not exceed 4 inches in depth.

D. Structural Wildfire Guidelines

- All roofs shall have Class A fire rating.
- Decking material shall have a Class B or higher fire rating.
- Any fencing connected to structures shall use non-combustible materials within 5 feet of structures or decks.
- All vents (foundation, soffit, eave, etc.) shall have 1/8th inch or smaller opening sizes.
- Gutters shall be non-combustible or have Class A fire rating.


E. Maintenance of Fire Mitigation

- Fire mitigation on private lots is the responsibility of the property owner.
- Fire mitigation undertaken by the developer on open spaces or common areas shall be maintained by the homeowners association (HOA) or alternatively by a special district (SD), as may be determined at the time of conveyance.
- Planted vegetation along all thoroughfares shall be maintained to manage risk of crown fire or flame intrusion (impingement) into the public right-of-way.
- The HOA or SD (if applicable) shall establish procedures for residents to implement or maintain wildfire mitigation measures per *C.R.S 38-33.3-106.5* (a.k.a. SB-100, Homeowner Bill of Rights).

Filing 1 Lot 1

Within Dawson Trails Site Development Plan for Filing no. 1, Lot 1, there are no wildfire mitigation issues of concern. All areas within 100-150 feet of any future improvements will be overlotted graded, thus removing any combustible trees or brush. The overlotted grading limits as shown on the plan shall serve as the necessary wildland fuels clearance zone. All other vegetation within this zone is prairie grassland or revegetation (grasses) fuels that can be managed by periodic mowing.

Keith Worley, Forester
ISA Arborist
Wildfire Mitigation Specialist
Forestreedev, LLC
Cell: 720-530-6527
Email: forestredev@aol.com

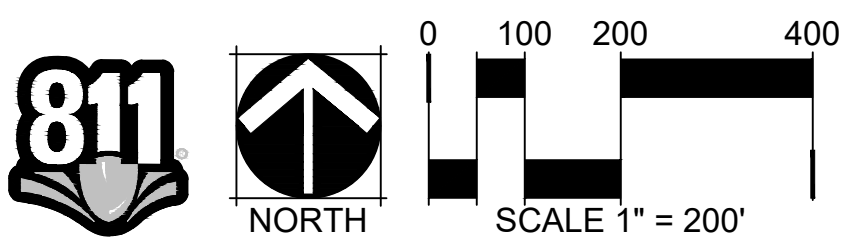

COSTCO
CASTLE ROCK, COLORADO
SITE DEVELOPMENT PLAN

DESIGNED BY: LB, SW
DRAWN BY: LB, AL
CHECKED BY: SW

WILDLIFE/URBAN INTERFACE
COSTCO
MINOR SDP AMENDMENT I
PROJECT NO. SDP25-002I

SDP NO.
23-0020
SHEET
31 OF 31

#	REVISION DESCRIPTION	DATE	BY
1	SDP	12/13/24	TW
2	MINOR AMENDMENT 1ST SUBMITTAL	09/04/25	JP
3	MINOR AMENDMENT 2ND SUBMITTAL	10/30/25	JP
4	MINOR AMENDMENT 3RD SUBMITTAL	12/10/25	TW
5	MINOR AMENDMENT APPROVAL	12/23/25	TW

CORE
CORE CONSULTANTS, INC.
3473 S. BROADWAY
ENGLEWOOD, CO 80113
800.703.4444
WWW.CORE.COM

NORRIS
DESIGN
PEOPLE + PLACEMAKING
1101 BANNOCK STREET
DENVER, CO 80204
P 303.892.1166

LAND DEVELOPMENT
ENERGY
PUBLIC INFRASTRUCTURE