


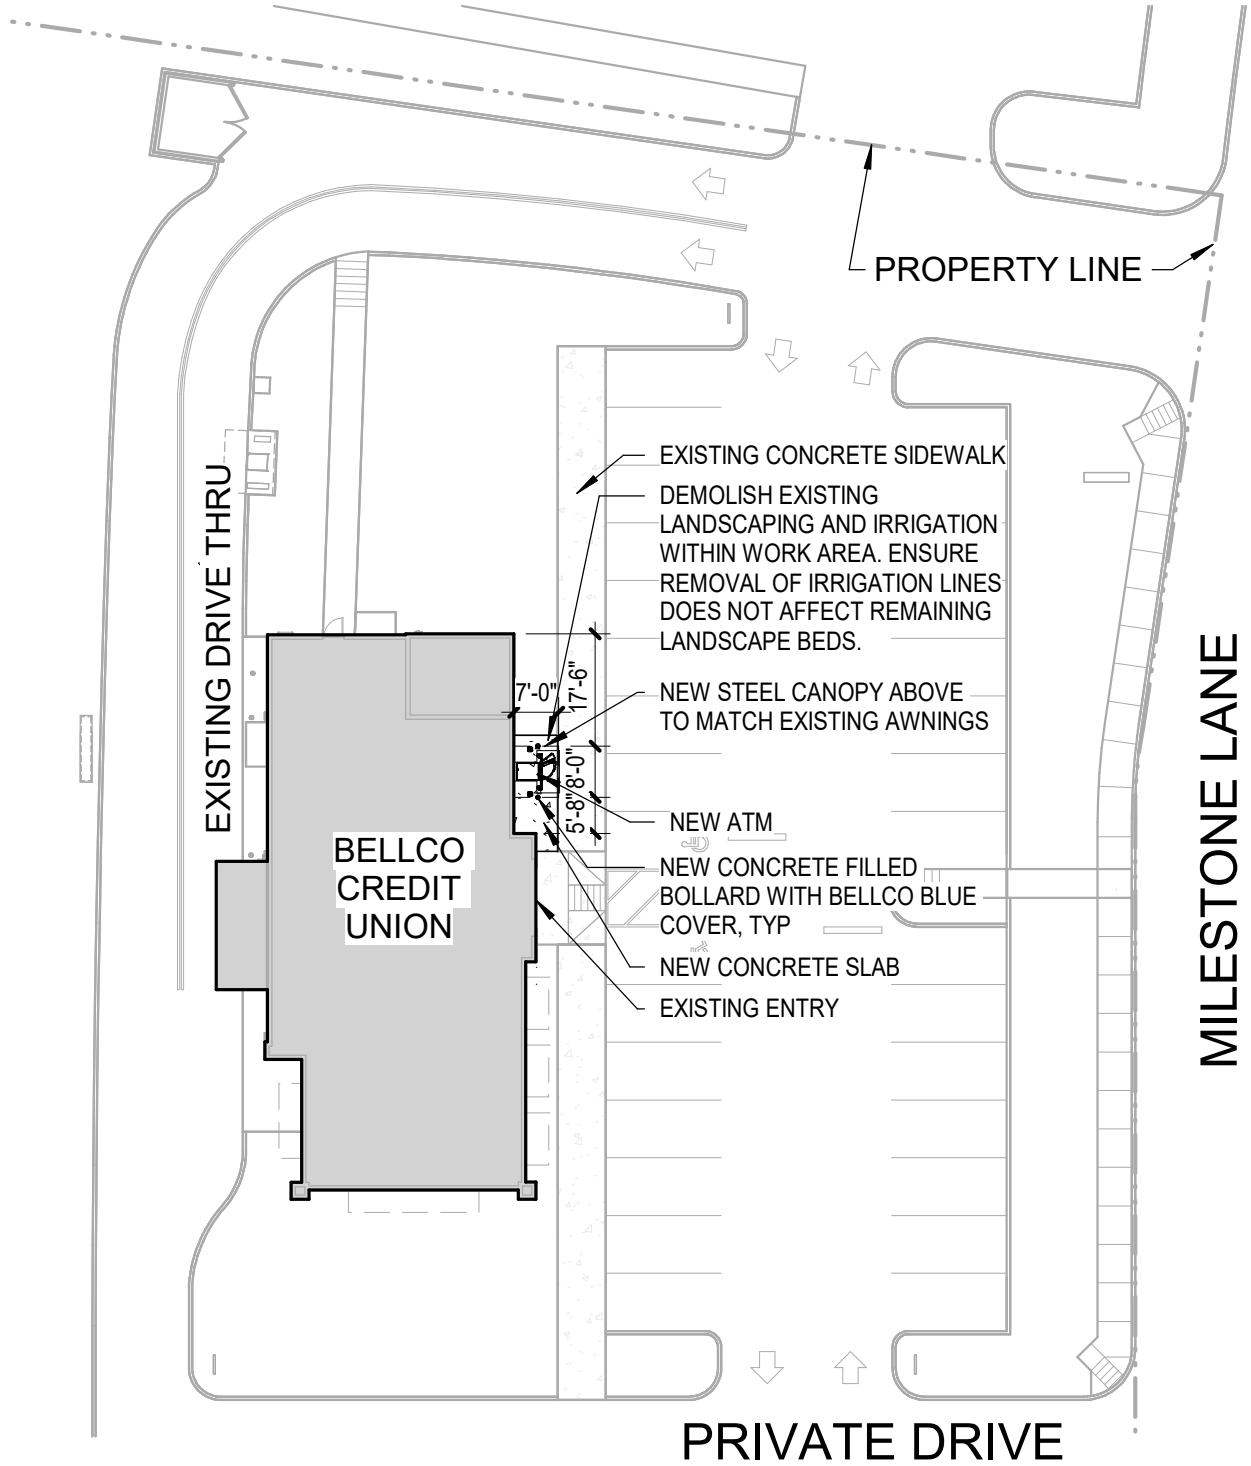

1

SITE PLAN

SCALE: 1" = 30'-0"



PROJECT NO.: M04111.00
 DRAWN: EM
 REVIEWED: BN
 DATE: 04/07/2025

CASTLEROCK, COLORADO
 BELLCO CREDIT UNION

BELLCO CREDIT UNION
SITE PLAN



Farnsworth
 GROUP

5613 DTC PARKWAY, SUITE 1100
 GREENWOOD VILLAGE, COLORADO 80111
 (303) 692-8838 / info@f-w.com

STANDING SEAM METAL
CANOPY, FINISH TO
MATCH EXISTING
AWNINGS

WALK-UP ATM

T.O. PARAPET
18'-4"

T.O. CANOPY
12'-8"

FIRST FLOOR
0'-0"

2

NORTH ELEVATION

SCALE: 1/16" = 1'-0"

ALIGN TOP AND BOTTOM OF NEW
CANOPY WITH EXISTING CANOPIES

STANDING SEAM METAL
CANOPY, FINISH TO MATCH
EXISTING AWNINGS

T.O. PARAPET
18'-4"

T.O. CANOPY
12'-8"

FIRST FLOOR
0'-0"

EXISTING ENTRY

1

EAST ELEVATION

SCALE: 1/16" = 1'-0"

2

PROJECT NO.: M04111.00
DRAWN: EM
REVIEWED: BN
DATE: 04/07/2025


CASTLEROCK, COLORADO
BELLCO CREDIT UNION

**BELLCO CREDIT UNION
ELEVATIONS**



Farnsworth
GROUP


5613 DTC PARKWAY, SUITE 1100
GREENWOOD VILLAGE, COLORADO 80111
(303) 692-8838 / info@f-w.com

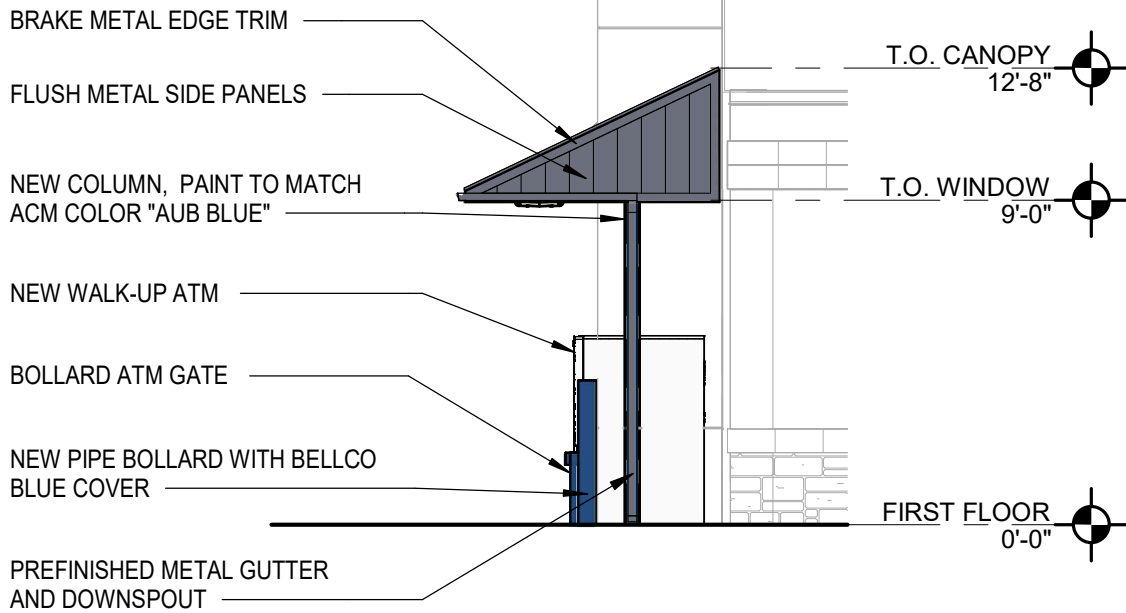

2

ENLARGED NORTH ELEVATION

SCALE: 3/16" = 1'-0"

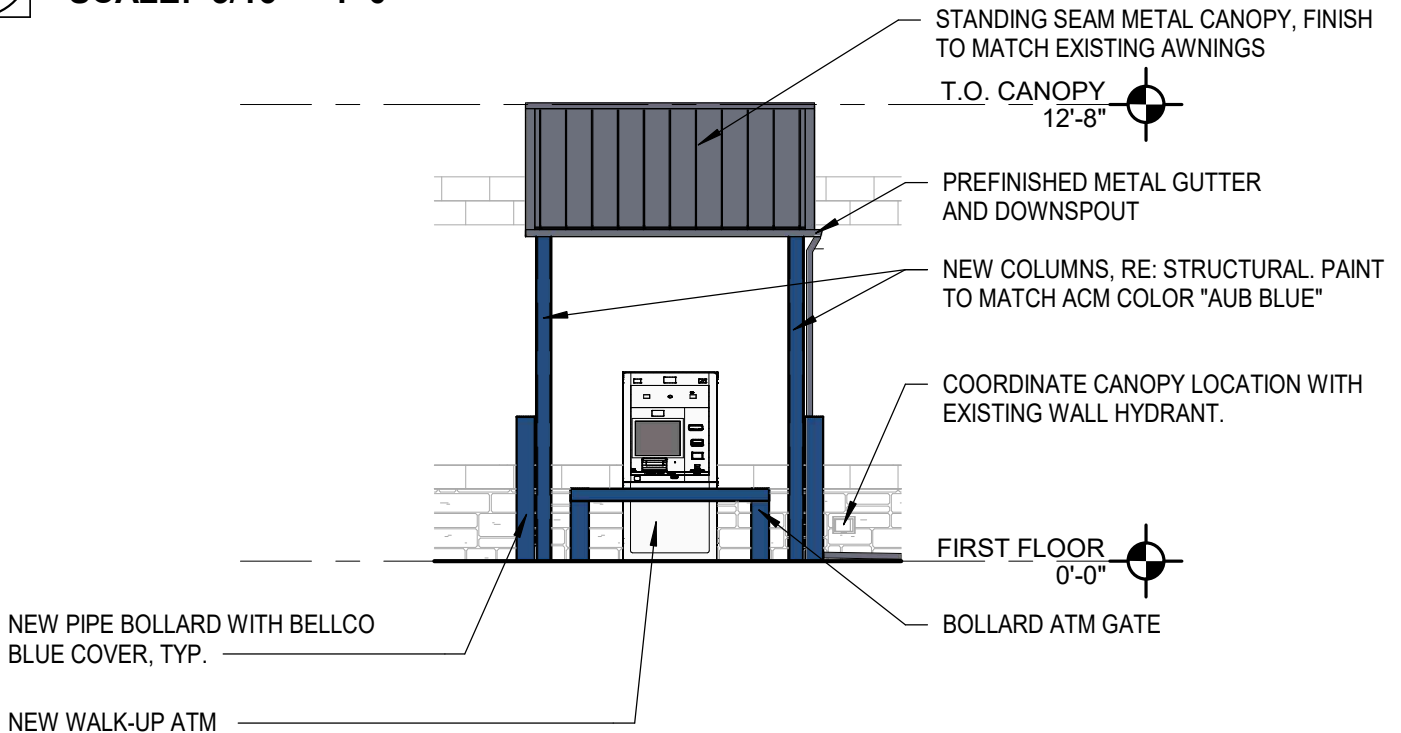

1

ENLARGED EAST ELEVATION

SCALE: 3/16" = 1'-0"

3	PROJECT NO.:	M04111.00
	DRAWN:	EM
	REVIEWED:	BN
	DATE:	04/07/2025

CASTLEROCK, COLORADO
BELLCO CREDIT UNION

BELLCO CREDIT UNION
ENLARGED ELEVATIONS

 **Farnsworth**
GROUP
5613 DTC PARKWAY, SUITE 1100
GREENWOOD VILLAGE, COLORADO 80111
(303) 692-8838 / info@f-w.com