


NOTES : ALL CONCRETE STRENGTH SHALL BE 3000 - 4000 PSI @ 28 DAYS.

(5)

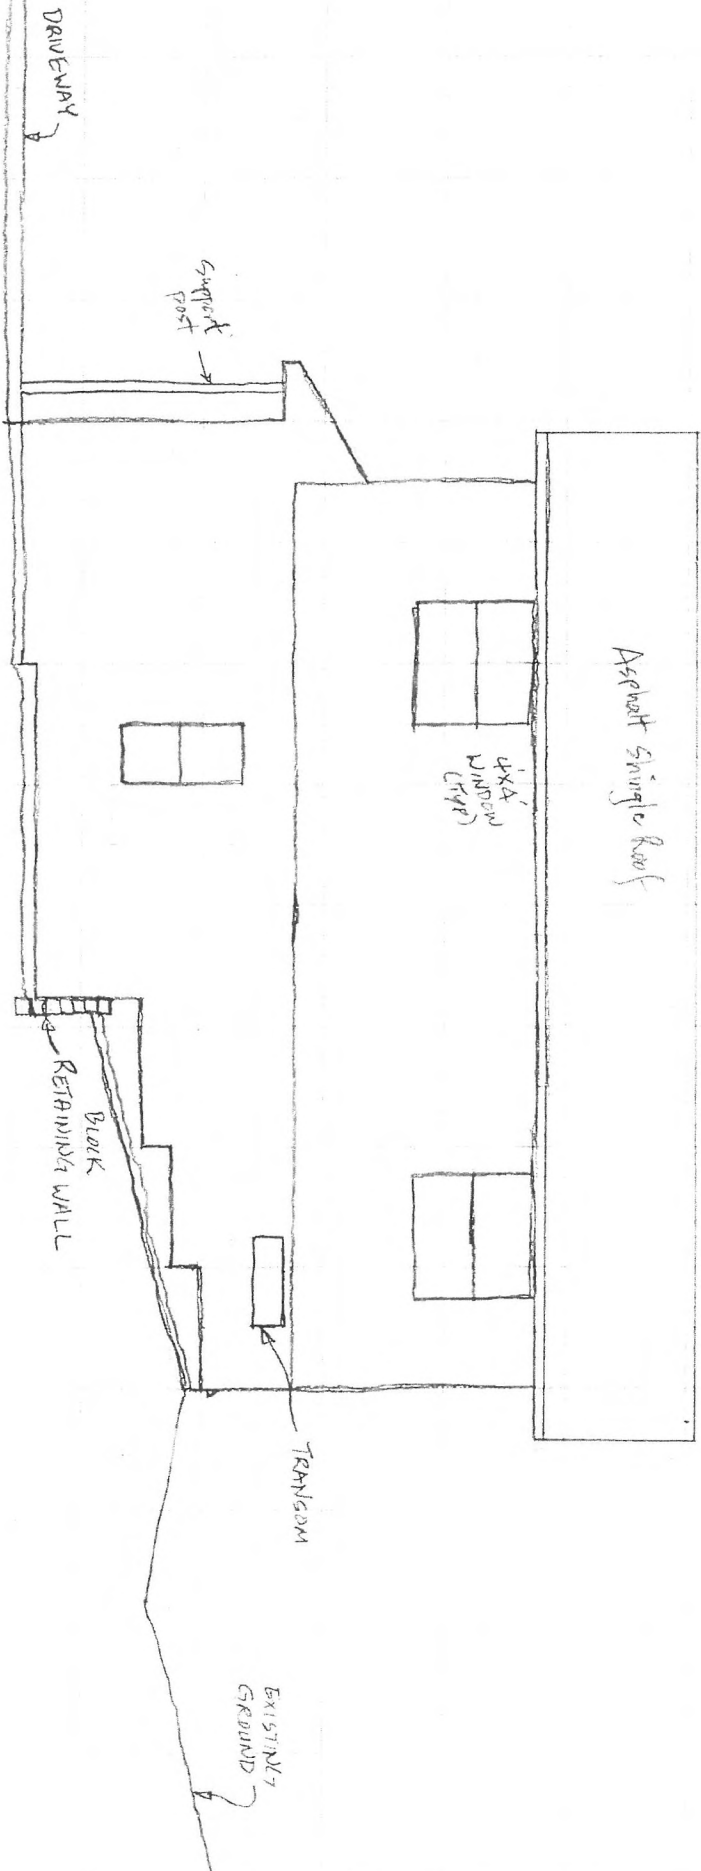

SCALE : 1/4" = 1'


NOTES: • SIDING TO MATCH THAT OF MAIN RESIDENCE

• ASPHALT SHINGLES TO MATCH THAT OF MAIN RESIDENCE


• ALL EXTERIOR WALL CONSTRUCTION ARE OF 2X6

• ENGINEERED ROOF TRUSSES BY OTHER @ 5/12 PITCH


4

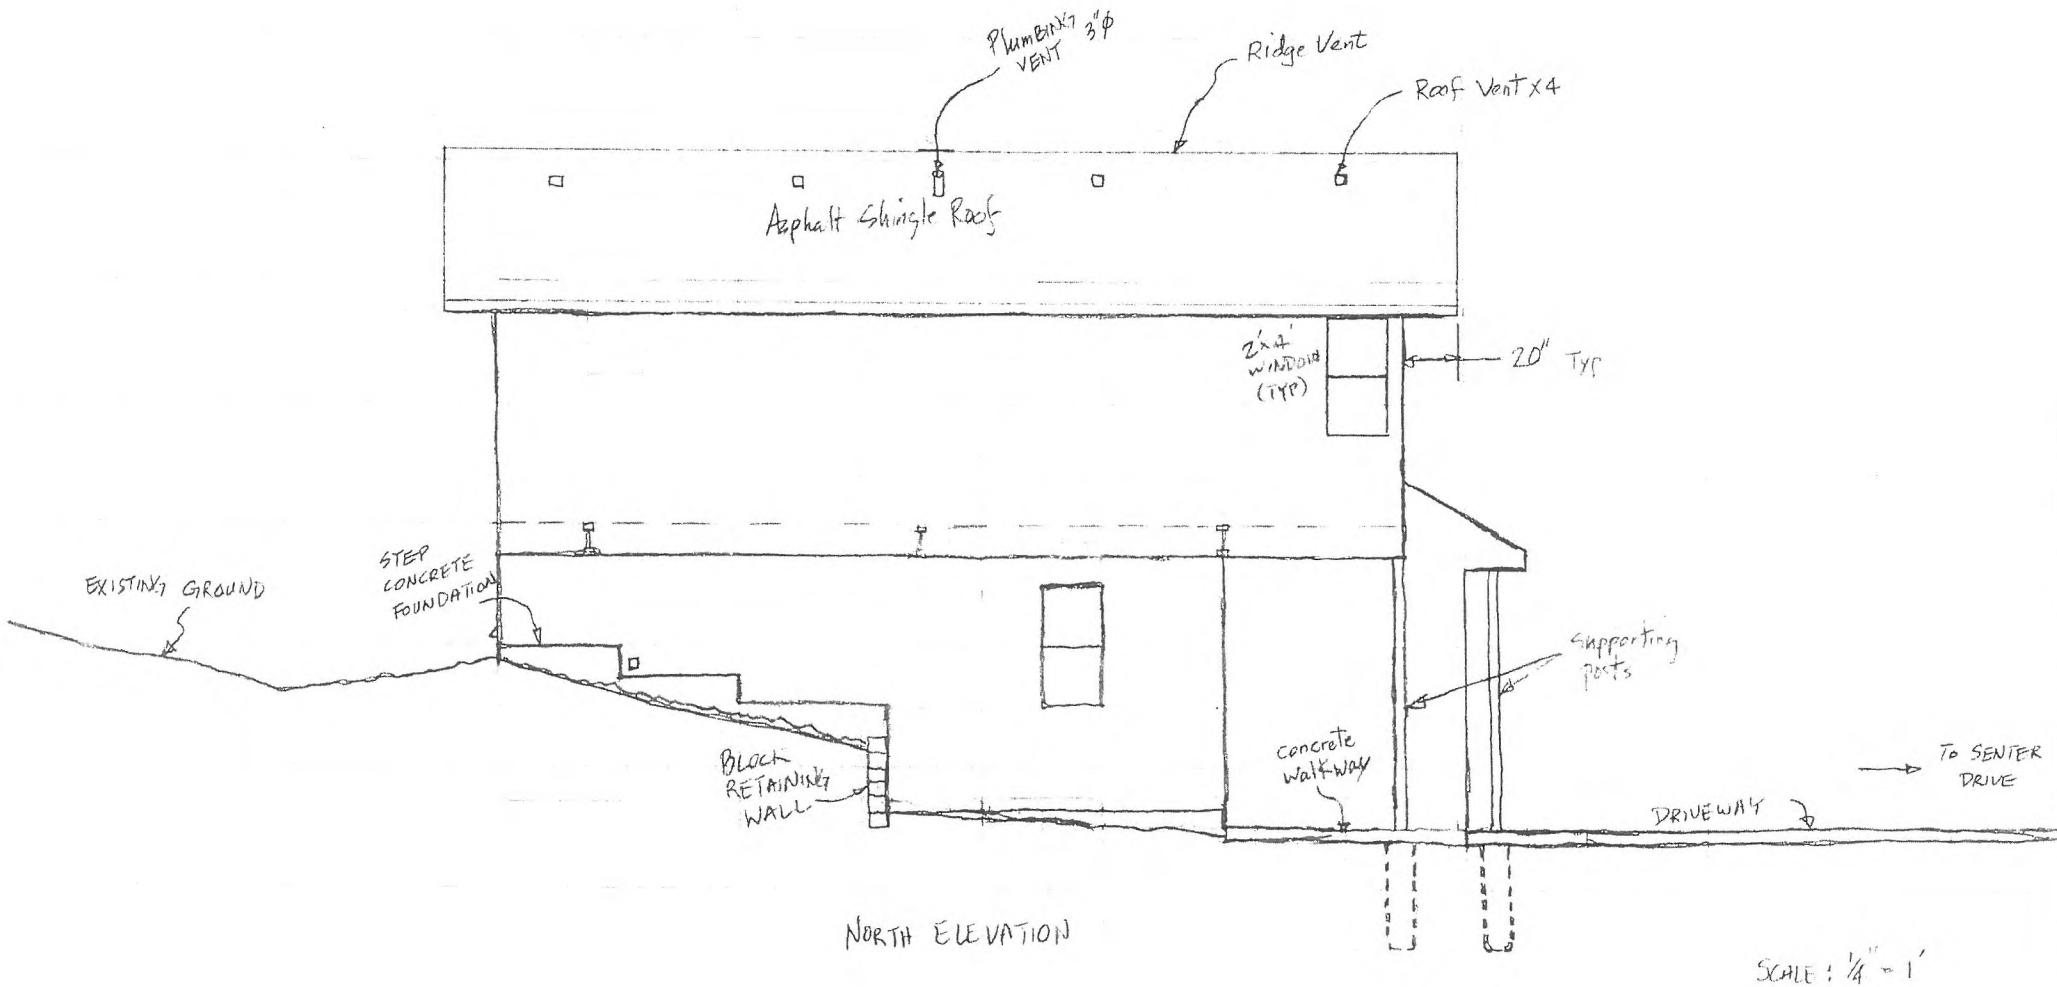

6

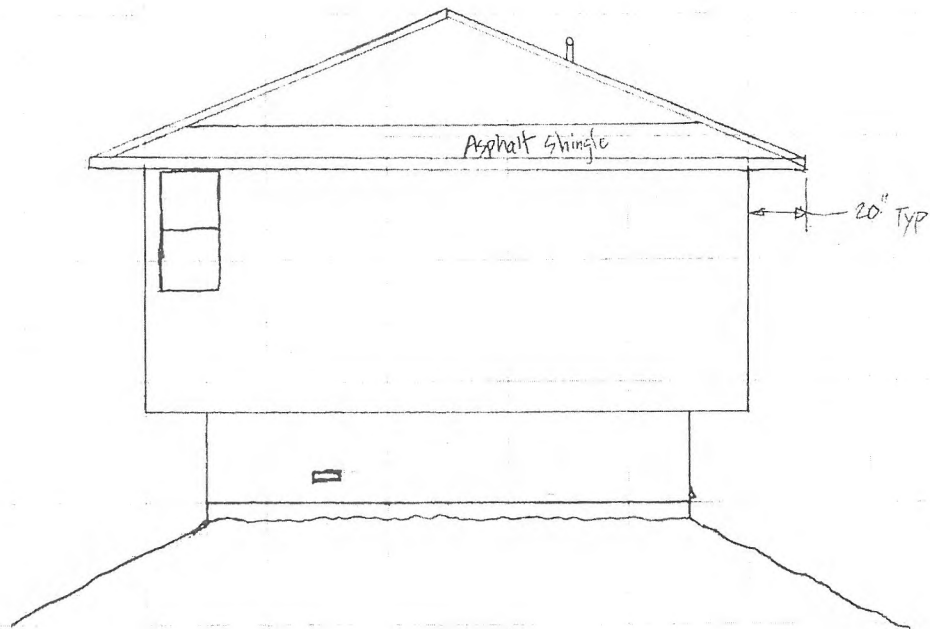


EAST ELEVATION

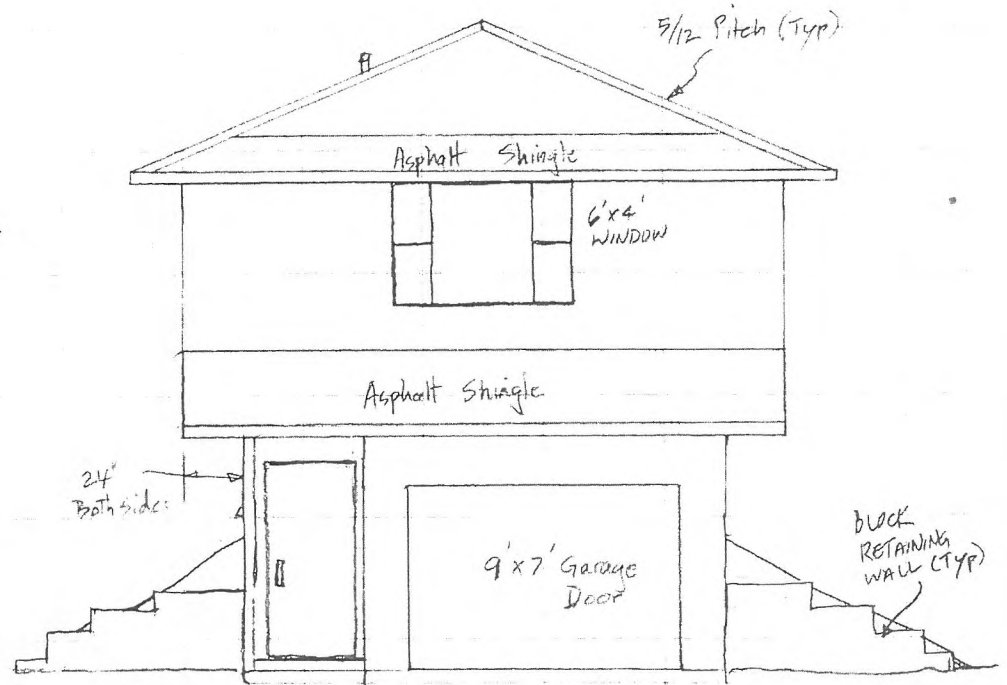

WEST ELEVATION


SCALE: $\frac{1}{4}'' = 1'$

2

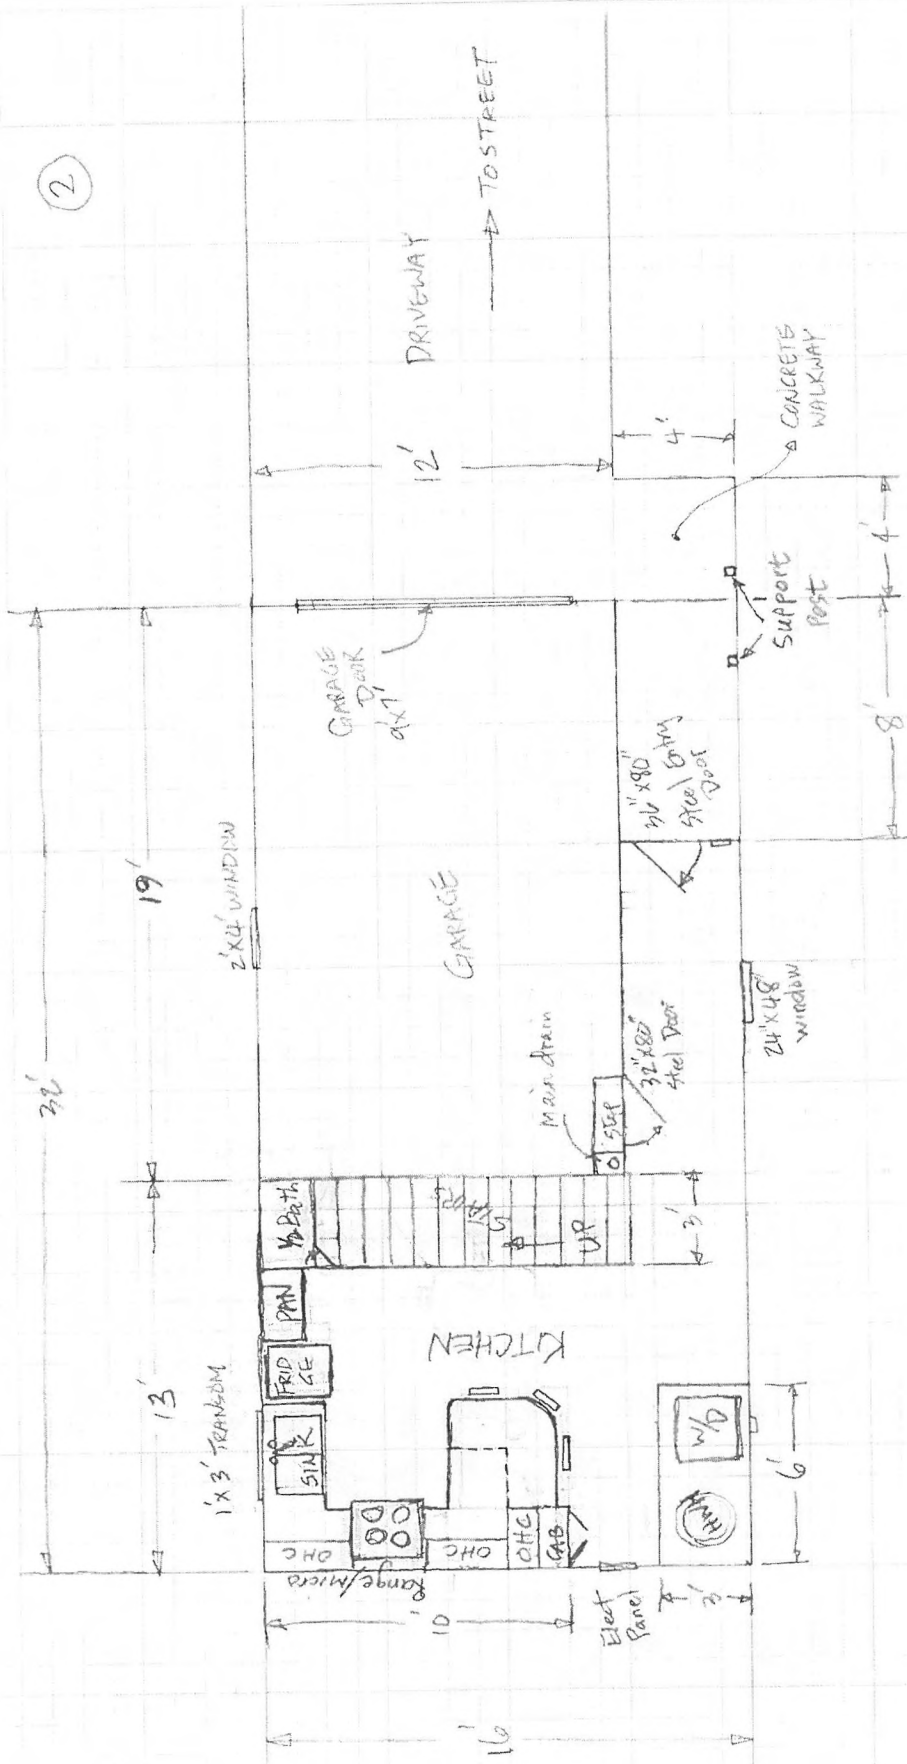

FIRST FLOOR LAYOUT (ADU)

SCALE: 1/4" = 1'

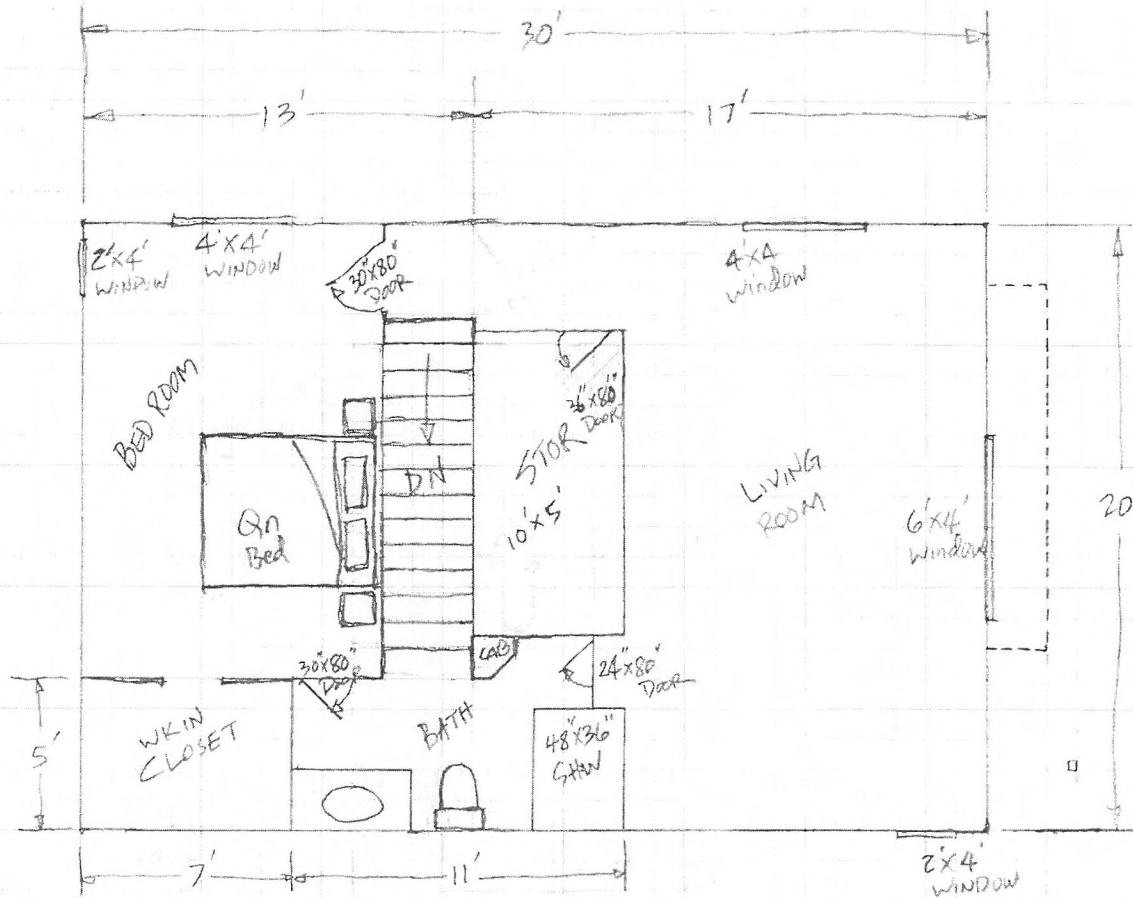

SECOND FLOOR LAYOUT (ADU)

SCALE: $\frac{1}{4}" = 1'$