

FINAL UTILITY REPORT

For:

OUTLETS AT CASTLE ROCK – PADS B AND C
CD22-0026

LOT 1, BLOCK 1, OUTLETS AT CASTLE ROCK FILING NO. 1
5050 FACTORY SHOPS BOULEVARD, CASTLE ROCK, COLORADO

OWNER/DEVELOPER:
Craig Realty Group
5050 Factory Shops Blvd., Suite 842
Castle Rock, CO 80108
Contact: Patrick Wentland
Phone: 303.468.1684

ENGINEER:
Sterling Design Associates, LLC
2009 W. Littleton Blvd.
Suite #300
Littleton, CO 80120
Contact: Jay M. Newell, PE
303.794.4727 x 203

February 2023

II. UTILITY REPORT APPROVAL BLOCKS

Engineer's Statement:

The enclosed utility report, and exhibits, were prepared by me or under my direct supervision and is correct to the best of my knowledge and belief. Said utility report has been prepared in accordance with applicable Town of Castle Rock criteria and is in conformance with the master utility plans for the affected area. I accept responsibility for any liability caused by negligent acts, errors, or omissions on my part in preparing this report.



Signature: _____ 2 / 24 / 23
Registered Professional Engineer
State Of Colorado No. 35219

Owner/Developer's Statement:

As Owner/Developer of Land(s) identified within this report; I agree to proceed, implement and comply with all recommendations and requirements outlined herein.

Craig Realty Group

Name of Developer

Patrick Wentland

Authorized Signature



DEVELOPMENT SERVICES
APPROVED

By jkirkpatrick
on 04/23/2025

APPROVED-CD22-0026 Final Util Rpt.pdf
Record Document on File

III. TABLE OF CONTENTS

IV.	PROJECT LOCATION AND DESCRIPTION	4
V.	CALCULATED WATER DEMANDS	5
VI.	EXISTING WATER SYSTEM	6
VII.	PROPOSED WATER SYSTEM	8
VIII.	PROPOSED WATER SYSTEM ANALYSIS AND MODELING	9
IX.	CALCULATED WASTEWATER FLOWS	11
X.	EXISTING WASTEWATER SYSTEM	11
XI.	PROPOSED WASTEWATER SYSTEM	12
XII.	PROPOSED WASTEWATER SYSTEM ANALYSIS AND MODELING	14
XIII.	POTENTIAL PERMITTING REQUIREMENTS	16
XIV.	REFERENCES	16
XV.	APPENDICES	

IV. PROJECT LOCATION AND DESCRIPTION

A. Site Location

1. A vicinity map is included in the Appendices of this report for reference.
2. The proposed site, at 5050 Factory Shops Boulevard, is situated in the north half of Section 27, Township 7 South, Range 67 West of the 6th Principal Meridian, Town of Castle Rock, County of Douglas, State of Colorado.
3. Factory Shops Boulevard lies generally west of the site; the Outlet Access road intersecting with Factory Shops Boulevard lies generally north of the site; the Outlets at Castle Rock retail development lies generally east of the site; and parking for the Outlets at Castle Rock retail development lies generally south of the site.
4. Castle Pines Commerical Filing 10A lies generally west across Factory Shops Boulevard from the site. This development includes the Lowe's home improvement store and various commercially developed outlots. The Promenade at Castle Rock development lies generally north and west of the site including Sam's Club to the north, King Sooper's to the northwest, and various other commercial developments and vacant lots. The Outlets at Castle Rock lies east of the site. Existing commercial development, including the Outlets at Castle Rock's west parking area, lies south of the site on Lot 3, Block 1, Castle Rock Factory Shops; and additional commercial development lies further south of the site across New Memphis Court, including various restaurants and retailers.

B. Description of Property and Land Use

1. The subject site is approximately 9.0 acres. Portions of the subject site are intended to be developed by the owner as a pad lot, generally within the existing parking field west of the overall outlet development. Final development of the pad sites, including building construction, is to be accomplished by future tenants. The portions of the subject site to be developed as a pad lot is approximately 6.3 acres, and the portions to be developed as pad sites are approximately 1.8 acres within this pad lot.
2. As described herein, the pad lot will be constructed by the property owner including construction of site and utility infrastructure. The pad sites, including buildings, site improvements immediately adjacent to the buildings, and building utility service extensions from provided stubs will be constructed by future tenants. Final water meter sizes will be determined at the time of building permitting based on the required demand of the total building water supply fixture units and any additional water usage, as shown on the commercial fixture unit worksheet to be provided to the Town of Castle Rock. Other phasing is not applicable to the proposed development described in this report.

3. A breakdown of SFEs for the proposed development of the subject site (94 total) is included in the Appendices of this report for reference.
4. Areas and land uses are described above and herein, and are included in the Site Map and calculations included in the Appendices of this report for reference. Pad Site B is anticipated to be developed as retail and possible restaurant; while Pad Site C is anticipated to be developed as a restaurant.
5. Irrigated open space and park areas other than landscaping typical of commercial development is not applicable to the proposed development. As indicated by Section 4.4.1.1 – Waster System Average Daily Demands (ADD) within the *Town of Castle Rock, Water System Design, 2018 Criteria Manual* (a.k.a. WATER MANUAL; see appendices), "...All tabulated ADD rates include irrigation demands with the exception of multi-family residential, car washes, gyms/fitness centers, and schools..." Regardless, the site is served by several separate, existing irrigation taps which will be re-used to irrigate existing and proposed common landscape areas. In addition, a proposed irrigation tap and stub for extension by the future tenant will be installed to provide service to Pad Site C. No tap or stub is proposed for Pad Site B. The future tenant(s) are anticipated to install their own tap and service off the proposed main bisecting the pad site.
6. Anticipated commercial building size is reported in the calculations included in the Appendices of this report for reference.
7. Neither Navigable Waterways nor major or minor drainageways and floodplains appear to be applicable to the development described in this report.
8. Existing irrigation canals and ditches do not appear to be applicable to the development described in this report.
9. Significant geologic features and topography do not appear to be applicable to the development described in this report.
10. Existing On-Site Wastewater Treatment Systems (OWTS) do not appear to be applicable to the development described in this report.
11. Existing water wells do not appear to be applicable to the development described in this report.

V. CALCULATED WATER DEMANDS

A. Average Daily Demands (ADD)

1. ADDs (37,515 gpd total) are tabulated in the Appendices of this report for reference. Initial and full build-out are considered the same for the purposes of this report.

B. Max Day Demands (MDD)

1. MDDs (93,788 gpd total) are tabulated in the Appendices of this report for reference. Initial and full build-out are considered the same for the purposes of this report.
2. The largest potential commercial fire flow required for the size and type of the proposed buildings is reported in the Appendices of this report for reference (1,500 gpm for each of the proposed uses of Pad B and/or of Pad C). The proposed buildings are assumed to be sprinklered.
3. Residential fire flow is not applicable to the development described in this report.
4. MDDs associated with open space, parks, fields, and common area landscaping are not applicable to the development described in this report.
5. Required storage volume (0.239 MG) and fire flow (1,500 gpm for the Restaurant of Pad C) are reported in the Appendices of this report for reference.

C. Peak Hour Demands (PHD)

1. PHDs (206,333 gpd total) are tabulated in the Appendices of this report for reference. Initial and full build-out are considered the same for the purposes of this report.
2. PHDs associated with open space, parks, fields, and common area landscaping is not applicable to the development described in this report.

D. Irrigation Demands

1. As described herein, separate irrigation demands are not applicable to the development described in this report. Regardless, irrigation demand forms are included in the Appendices of this report for reference. Zones C33 and C34 combined (designed to run simultaneously) represent the highest irrigation demand at 48 gpm.

VI. EXISTING WATER SYSTEM

A. Existing Distribution System

1. Town, *Castle Rock Utility Maps* (a.k.a. ToCR MAP 1 and ToCR MAP 2; see appendices) indicate a 12" DIP waterline exists in the drive immediately west of the Outlets at Castle Rock's buildings, east of the proposed pad lots. The same *Castle Rock Utility Maps* indicate this waterline is a part of the overall system serving the subject site, the Outlets at Castle Rock, and the surrounding development.

2. No known or anticipated shortcomings or bottlenecks are associated with this specific portion of the existing system.
3. Pump station capacities do not appear to be applicable to the development described in this report.
4. Based on the calculations and as shown in the Site Map included in the Appendices of this report for reference, static pressure at the proposed connection points to the existing system is 94.6 psi at Connection Point #1 and 94.9 psi at Connection Point #2.

B. Existing Supply Facilities

1. The proposed development lies within Parcel Number 10/11 of the *1st Amendment to the Final Water and Sanitary Sewer System Study for Castle Pines Commercial PD*, prepared by TST Inc. of Denver, Consulting Engineers, dated revised September 9, 2006 (a.k.a. STUDY; see appendices). The STUDY indicates that a "...previous report entitled Water and Sanitary Sewer System Study, dated November, 1994, was prepared for the overall Castle Pines Commercial PD... [and that the STUDY]...updates the previous reports..." The STUDY includes the subject site within the Town of Castle Rock's Yellow Pressure Zone. The *Town of Castle Rock Water Master Plan 2017* (a.k.a. WATER MASTER PLAN; see appendices) corroborates inclusion of the subject site within the Yellow Pressure Zone and indicates said zone is supplied by Tanks 12A and 12B.
2. The highest and lowest elevations of the subject site and subsequent anticipated maximum and minimum static water pressures are reported in the calculations in the Appendices of this report for reference.
3. Tanks 12A and 12B serving the subject site are located to the southwest, near the intersection of Meadows Parkway and Coachline Road. Their volumes, as reported in the WATER MASTER PLAN are 3.94 MG and 6.13 MG respectively. Required storage for the subject site is included in the Appendices of this report for reference and is less than the total storage provided by Tank 12A and Tank 12B. The WATER MASTER PLAN also indicates that, "...Tank 18 (yellow zone) in Cobblestone Ranch is planned to be constructed in the 2019-2020 planning horizon...and will add an additional 2.2 MG of storage." The WATER MASTER PLAN continues, "...The Cobblestone Ranch subdivision (formerly known as Liberty Village) currently is served through a long transmission main that crosses three pressure zones. A 2 MG water storage tank is planned to provide dedicated storage for maximum day demand plus fire flow in this area..." It is unclear from the WATER MASTER PLAN how the subject site's storage requirements might impact the existing and planned storage.

VII. PROPOSED WATER SYSTEM

A. Proposed Distribution System

1. The proposed water facilities consist of the installation of a water main loop extending to and through the subject site as shown in the Site Map included in the Appendices of this report for reference. Proposed main lines are 12" diameter. Two proposed fire hydrants are anticipated. Any future development of the existing water infrastructure needed to serve the subject site is the responsibility of the developer.
2. Looping in addition to that described herein is not anticipated.
3. Proposed SFEs associated with the subject site are included in the Appendices of this report for reference. The WATER MASTER PLAN's Figures 4.4a and 4.4b indicate that the subject site is a part of their Planned Development Zoning number 10 and that this PD along with PD numbers 8, 9, 43, and 91 were zoned for a maximum of 1008 SFEs (0 SF + 1550 MF), platted and SDP approved for 690 SFEs (0 SF + 1062 MF) and re-entitled for 662 SFEs (0 SF + 1018 MF). It is unclear from the WATER MASTER PLAN how the subject site's SFE requirements might impact the WATER MASTER PLAN's modeling.
4. There do not appear to be assumptions specific to the subject site within the WATER MASTER PLAN. Therefore, any re-evaluation appears inapplicable, unless determined applicable by the Town of Castle Rock.

B. Proposed Supply Facilities

1. No additional pump stations, wells, PRVs, storage reservoirs, or purification facilities are anticipated to be necessary to adequately serve the subject site.

C. Required Fire Flow

1. Required fire flows and durations are included in the Appendices of this report for reference. A "Confirmation Memo for Required Fire Flow" provided by the Castle Rock Fire and Rescue Department is also included in the Appendices of this report for reference.

D. Land Dedication Requirements

1. All portions of the proposed water system are planned to be located outside the public right-of-way, and will therefore require the dedication of utility easements to the town.
2. No portions of the proposed water system are anticipated to be difficult for the town to access or maintain.

VIII. PROPOSED WATER SYSTEM ANALYSIS AND MODELING

A. Hydraulic Models

1. Hydraulic modeling included with this report was performed with the assistance of the U.S. Environmental Protection Agency, National Risk Management Research Laboratory, Water Supply and Water Resources Division software application, EPANET.
2. Anticipated primary distribution lines and connection to the existing system are represented in the model included in the Appendices of this report for reference.
3. Elevations of modeled nodes are at the design pipe elevations as indicated in the project construction documents; generally between 5 and 7 feet below finished grade.

B. Hydraulic Modeling Scenarios

1. Static development pressures (zero demands) with the supplying storage tank at twenty percent and one hundred percent full are included in the calculations in the Appendices of this report for reference.
2. All dynamic water modeling included in this report has been performed at a minimum (twenty percent) tank stage.
3. MDD plus fire flow (re: Section IV.B.5 and Section V.D.1 herein regarding irrigation) calculations are included in the calculations and results in the Appendices of this report for reference. Initial and full build-out are considered the same for the purposes of this report. Closed pipes and fire flow node IDs are clearly stated and shown. The demand scenario analyzed is described in the Demand Table below. The scenario was analyzed with at least one critical distribution loop out of service (i.e. closed pipes) in accordance with Section 4.4.3 of the WATER MANUAL. Demand from the overall surrounding development was modeled at Junctions P and Q by equally dividing the STUDY's total MDD of 1,199 gpm (STUDY Planning Areas 1 through 16). The scenario was modeled with only the fire flow calculated for the largest building(s), in accordance with the Town of Castle Rock's direction.

Demand Table

Junct.	M	N	E	G	H	A	P	Q
	(gpm)	(gpm)	(gpm)	(gpm)	(gpm)	(gpm)	(gpm)	(gpm)
Scenario								
F2	1500	0	41	3	22	0	599.5	599.5

4. PHD (re: Section IV.B.5 and Section V.D.1 herein regarding irrigation) calculations are included in the calculations and results in the Appendices of this report for reference. Initial and full build-out are considered the same for the purposes of this

report. Closed pipes are clearly stated and shown. The demand scenario analyzed is described in the Demand Table below. It was analyzed with at least one critical distribution loop out of service (i.e. closed pipes) in accordance with Section 4.4.3 of the WATER MANUAL. Demand from the overall surrounding development was modeled at Junctions P and Q by equally dividing the STUDY's total PHD of 2,037 gpm (STUDY Planning Areas 1 through 16).

Demand Table

Junction	M	N	E	G	H	A	P	Q
	(gpm)	(gpm)	(gpm)	(gpm)	(gpm)	(gpm)	(gpm)	(gpm)
Scenario								
X	0	0	89	6	48	0	1018.5	1018.5

5. A water quality aging analysis is not included in this report.

C. Hydraulic Modeling Output and Required Schematics

1. Junction reports that identify junction ID, demand, and residual pressure are included in the Appendices of this report for reference.
2. Total demand supplied by the model for each scenario is included in the Appendices of this report for reference.
3. Pipe reports that identify pipe ID, pipe length, pipe size, pipe material, Hazen-Williams "C" factor, computed velocity, and flow for each scenario are included in the Appendices of this report for reference.
4. Schematics that depict the modeled network with pipe and junction IDs and easily correlated to the Site Map(s) are included in the Appendices of this report for reference. Analysis results clearly indicate which pipes are open and closed.
5. Proposed pipes within all scenarios modeled meet the pressure and velocity criteria set forth in the WATER MANUAL with the following exceptions:

Velocity of the proposed 6" fire hydrant lateral modeled (Pipe 14) exceeds velocity criteria (17 ft/s > 15 ft/s) as typically expected when fire demands are placed on such fire hydrant laterals and junctions.

D. Fire Flow Test Results

1. Fire Flow Test Results from the STUDY are included in the Appendices of this report for reference as are Fire Flow Test Results coordinated more recently with the Town.

IX. CALCULATED WASTEWATER FLOWS

A. Average Daily Wastewater Flows (ADF)

1. ADFs (18,758 gpd total) are tabulated in the Appendices of this report for reference. Initial and full build-out are considered the same for the purposes of this report.

B. Peaking Factor (PF)

1. PFs (5.0 max for design) are tabulated in the Appendices of this report for reference.

C. Peak Design Flows (PDF)

1. PDFs (95,663 gpd total) are tabulated in the Appendices of this report for reference. Initial and full build-out are considered the same for the purposes of this report.

X. EXISTING WASTEWATER SYSTEM

A. Existing Collection System

1. Town, *Castle Rock Utility Maps* (a.k.a. ToCR MAP 1 and ToCR MAP 2; see appendices) included in the Appendices of this report for reference indicate an 8" PVC sanitary sewer line exists in the existing 90' Water, Storm and Sanitary Sewer Easement (Rec. No. 9664761) paralleling the abandoned Factory Shops Boulevard alignment northwest of the subject site and continues south into the Factory Shops Boulevard R.O.W. west of the subject site. The same *Castle Rock Utility Maps* indicate this sanitary sewer line is a part of the overall system serving the subject site, the Outlets at Castle Rock, and the surrounding development.
2. The proposed development lies within Parcel Number 10/11 of the *1st Amendment to the Final Water and Sanitary Sewer System Study for Castle Pines Commercial PD*, prepared by TST Inc. of Denver, Consulting Engineers, dated revised September 9, 2006 (a.k.a. STUDY; see appendices). The STUDY indicates that a "...previous report entitled Water and Sanitary Sewer System Study, dated November, 1994, was prepared for the overall Castle Pines Commercial PD...[and that the STUDY]...updates the previous reports..." The *Town of Castle Rock Wastewater Master Plan 2016* (a.k.a. WASTEWATER MASTER PLAN) does not appear to include a breakdown of specific wastewater collection subbasin(s).
3. The STUDY accounts for flows from the subject site by inclusion of its area within Parcel Number 10/11's reported 63.0 acres tributary to the STUDY's Line A-7. The STUDY indicates that Line A-7 conveys flows to Line A-5, A-3, and A-1 respectively before discharging to an "...existing 27" interceptor running parallel to State Highway 85..." (a.k.a. the "East Plum Creek Interceptor") at location "A-1."

4. The STUDY includes a discussion concerning “...Off-site wastewater flows from Silver Heights [which] are routed through the sanitary sewer lines in the PD via Line ‘A-8’, east of the existing Castle Rock Factory Shops...” and further that “...Capacity for up to 600 dwelling units has been included in the calculations for this flow.” The STUDY suggests that its analysis “...determined that the flows from Silver Heights in the Town’s existing line exceed the line capacity based on calculation methods required by the Town of Castle Rock...” and recommends that “...this area be further evaluated by the Town...”

XI. PROPOSED WASTEWATER SYSTEM

A. Proposed Collection System

1. The proposed wastewater facilities consist of the installation of a wastewater main extension into and through the subject site as shown in the Site Map included in the Appendices of this report for reference. The proposed main line is 8” diameter. One proposed commercial service tap off this proposed main extension is anticipated at this time (for service to Pad C). Any future development of the existing wastewater infrastructure needed to serve the subject site is the responsibility of the developer including the installation of any grease interceptors which must be in accordance with the Plum Creek Water Reclamation Authority Code of Rules and Regulations. At such time as pad site tenant(s) apply for Commercial Building Permit(s), said tenants will be required to submit a Grease Interceptor Requirement form. In addition, and in conjunction with the submittal of the Grease Interceptor Requirement form, a Plum Creek Water Reclamation Authority, Industry Information Questionnaire must be complete and submit by the tenant(s).
2. Proposed SFEs associated with the subject site are included in the Appendices of this report for reference and in the Pipe Table herein. The WASTEWATER MASTER PLAN does not appear to include a breakdown of SFEs used in the town’s hydraulic modeling. Therefore comparison is not possible.

The STUDY does, however, include SFEs used in its analysis. The STUDY’s Parcel Number 10/11 is split; $\frac{3}{4}$ of its area (47.25 ac.; 142 SFE) being conveyed by the STUDY’s Line A-7, and $\frac{1}{4}$ of its area (15.75 ac.; 47 SFE) being conveyed by Line A-6. The subject site is within the STUDY’s Parcel Number 10/11 $\frac{3}{4}$ portion and therefore tributary to Line A-7.

Notwithstanding, for more applicable analysis the proposed demands associated with the subject site included in the Appendices of this report for reference are based on proposed building square footage and more specific use (“Restaurants” and “Retail/Offices” from the *Town of Castle Rock, Wastewater Collection Design, 2018 Criteria Manual* [a.k.a. WASTEWATER MANUAL] Table 4.4.1.1; see appendices) than the STUDY’s parcel acreage and generic “Other Commercial” use found in

Table 4.4.1.1. Further, the STUDY reports cumulative demand and downstream capacity in gpd, not SFE; therefore comparison of demand herein is in gpd.

Other factors impact the subject comparison. The existing development does not appear to have followed all of the STUDY's assumptions. In particular, the STUDY appears to have accounted for Parcel Number 5 in its analysis for both Line A-9 (tributary to Line A-7 of interest as noted above) and Line B-7. The *Concept Utility Letter for Promenade at Castle Rock PD*, prepared by Bowman/VISION LAND, dated revised December 10, 2014 (a.k.a. PROMENADE REPORT; see appendices) appears to confirm that wastewater from the STUDY's Parcel Number 5 is intended to be conveyed by Line B-7 rather than by Line A-9. ToCR MAP 1 and ToCR MAP 2 further substantiate this rendering of the wastewater system. In addition, development of another pad lot within the Outlets at Castle Rock retail development property tributary to Line A-7 is proposed to occur. The *Utility Report For Outlets at Castle Rock – Pad D*, prepared by Sterling Design Associates, Ilc, dated April 2020 (a.k.a. PAD D REPORT) approved by the Town of Castle Rock, indicates ADF and PDF wastewater flows of 6,000 gpd and 30,600 gpd respectively for this proposed development.

Without the STUDY's Parcel Number 5 wastewater contribution to Line A-7; Line A-7's assumed cumulative average and peak flows are reduced from 161,616 gpd and 773,122 gpd to 148,350 gpd and 706,792 gpd respectively. Although these reduced acreage based demands may still include the subject site's proposed contributions, the more conservative approach of adding the proposed demands from the development described in this report (ADF = 18,758 gpd; PDF=96,663 gpd) along with the proposed demands from the development described in the PAD D REPORT (ADF = 6,000 gpd; PDF = 30,600 gpd) suggests a total proposed flow (ADF = 173,108 gpd / 0.27 cfs; PDF=834,055 gpd / 1.29 cfs) approximately 6.6% in excess of the STUDY's reported and approved Line Capacity (782,771 gpd / 1.21 cfs) for Line A-7 serving the subject site and upstream properties.

The *Castle Rock Factory Shops Construction Plans – As-Built*, prepared by Rocky Mountain Consultants, Inc., dated December 6, 1993 (a.k.a. SOUTH ASBUILT; see appendices) indicates Line A-7's critical section to be 8" PVC at 0.72 % and Line A-1, A-3, and A-5's critical section to be 10"PVC at 1.93%. Calculations included in the Appendices of this report for reference determining flow characteristics of the various demands within these pipe sections are summarized in the Capacity Table below:

Capacity Table

Pipe Section	Capy. (cfs)	Approved Demand (cfs)	% of Capy. (%)	Proposed Demand (cfs)	% of Capy. (%)
A-7 (8"PVC @ 0.72%)	1.32	1.21	91.7	1.29	97.7
A-1, A-3, A-5 (10"PVC @ 1.93%)	3.87	1.21	31.3	1.29	33.3

(% of Capy. = Demand / Capy.)

3. There do not appear to be assumptions specific to the subject site within the WASTEWATER MASTER PLAN. Therefore, any re-evaluation appears inapplicable, unless determined applicable by the Town of Castle Rock.

B. Proposed Wastewater Facilities

1. No additional lift stations, force mains, or pretreatment facilities are anticipated to be necessary to adequately serve the subject site.

C. Land Dedication Requirements

1. All portions of the proposed wastewater system are planned to be located outside the public right-of-way, and will therefore require the dedication of utility easements to the town.
2. No portions of the proposed wastewater system are anticipated to be difficult for the town to access or maintain.

XII. PROPOSED WASTEWATER SYSTEM ANALYSIS AND MODELING

A. Hydraulic Models

1. Hydraulic modeling included with this report was performed with the assistance of Bentley Systems Incorporated's software application, FlowMaster.
2. Anticipated primary collection lines and connection to the existing system are represented in the model included in the Appendices of this report for reference.

B. Hydraulic Modeling Scenarios

1. ADF calculations for the proposed system are included in the calculations and results in the Appendices of this report for reference. Initial and full build-out are considered the same for the purposes of this report. Calculations are included for both minimum and maximum allowable slopes per the WASTEWATER MANUAL.

2. PDF calculations for the proposed system are included in the calculations and results in the Appendices of this report for reference. Initial and full build-out are considered the same for the purposes of this report. Calculations are included for both minimum and maximum allowable slopes per the WASTEWATER MANUAL. In addition, calculations determining the minimum required slope to achieve the minimum required velocity are included.

C. Hydraulic Modeling Output and Required Schematics

1. Pipe reports that identify Manning's "n" coefficient for proposed PVC pipe, pipe size, design slope, and computed velocities are included in the Appendices of this report for reference.
2. Tabulations identifying ADF, Peaking Factor, and PDF are included in the Appendices of this report for reference. The Pipe Table below includes SFE, full pipe flow, maximum capacity, and the ratio of PDF divided by maximum capacity.

Pipe Table

Design Point	Use	SFE	Full Flow/PDF (cfs)	Max. Capy. (cfs)	PDF/Max. Capy. (%)
	Restaurant (Pad B)	31.5	0.0497	1.19*	4.18
	Retail (Pad B)	3.8	0.0059		
1		35.3	0.0556	1.19*	4.67
	Restaurant (Pad C)	58.5	0.0924		
2		93.8	0.1480	1.19*	12.44
				1.69†	8.76

(Max. Capy. = 75% of flow at depth equal to the pipe dia. [8" PVC] at 1.2%* and 2.42%† design slopes)

3. Schematics that depict the modeled network with pipe and junction Design Points, are included only as indicated on the Site Map included in the Appendices of this report for reference.
4. Minimum allowable slopes (0.40%) do not result in required PDF minimum velocities (2.0 ft/s). Minimum slopes for Pad B, Design Point 1 and Design Point 2 of 1.13%, 1.03% and 0.46% respectively, are required to meet PDF minimum velocities as shown in the calculations included in the Appendices of this report for reference.

Maximum allowable slopes (7.50%) do not result in velocities which exceed allowable PDF maximums (10 ft/s).

Design, accommodating the existing and proposed site constraints, includes a slope of 1.2% for the majority of the proposed system with a run of 2.42% at the system's

downstream end just prior to connection with the existing system. Calculations included in the Appendices of this report for reference indicate system characteristics resulting from the design which include velocities between 2.04 ft/s and 3.61 ft/s.

XIII. POTENTIAL PERMITTING REQUIREMENTS


There are no foreseeable Federal, State, or County permitting requirements associated with this project. Permits typical for the construction of waterline within the Town of Castle Rock are anticipated.

XIV. REFERENCES

1. *Town of Castle Rock, Water System Design, 2018 Criteria Manual*, current edition; Town of Castle Rock.
2. *1st Amendment to the Final Water and Sanitary Sewer System Study for Castle Pines Commercial PD*, revised September 9, 2006; TST Inc. of Denver, Consulting Engineers.
3. *Town of Castle Rock Water Master Plan 2017*, current edition; Town of Castle Rock.
4. *Town of Castle Rock Wastewater Master Plan 2016*, current edition; Town of Castle Rock.
5. *Town of Castle Rock, Wastewater Collection Design, 2018 Criteria Manual*, current edition; Town of Castle Rock.
6. *Concept Utility Letter for Promenade at Castle Rock PD*, revised December 10, 2014; Bowman/VISION LAND.

XV. APPENDICES

APPENDIX A – GENERAL MAPS AND PLANS

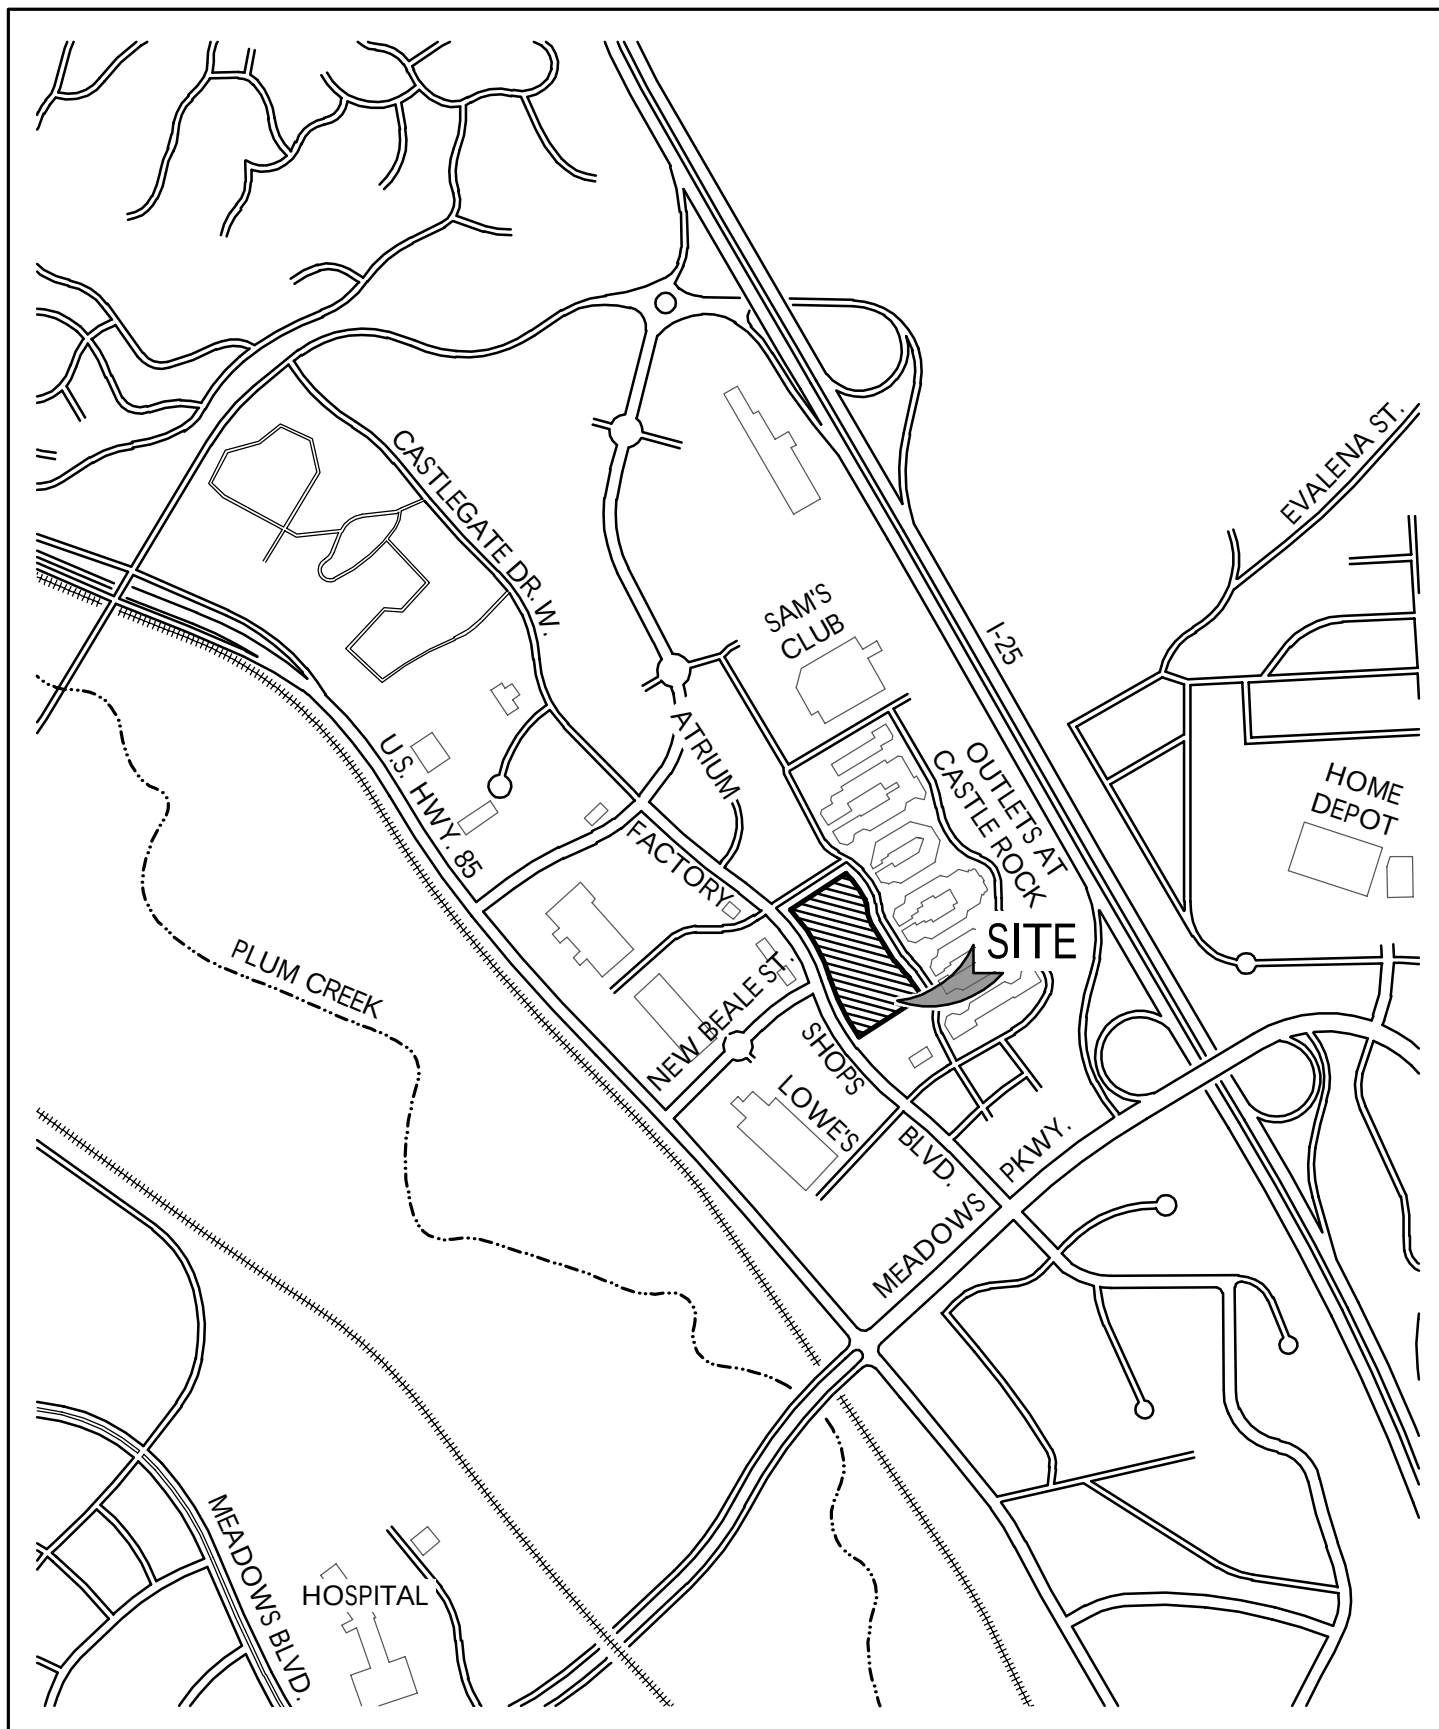

NORTH

VICINITY MAP
 L1 & L2, BLOCK 1, CASTLE PINES COMMERCIAL FIL.
 NO. 5; L3, BLOCK 1, CASTLE ROCK FACTORY SHOPS
 SCALE: 1" = 1,000'
 DATE: 12/06/2019



Sterling Design Associates, LLC


CIVIL ENGINEERS - LANDSCAPE ARCHITECTS

2009 W. Littleton Blvd. #300

Littleton, CO 80120

303.794.4727 ph

www.SterlingDesignAssociates.com

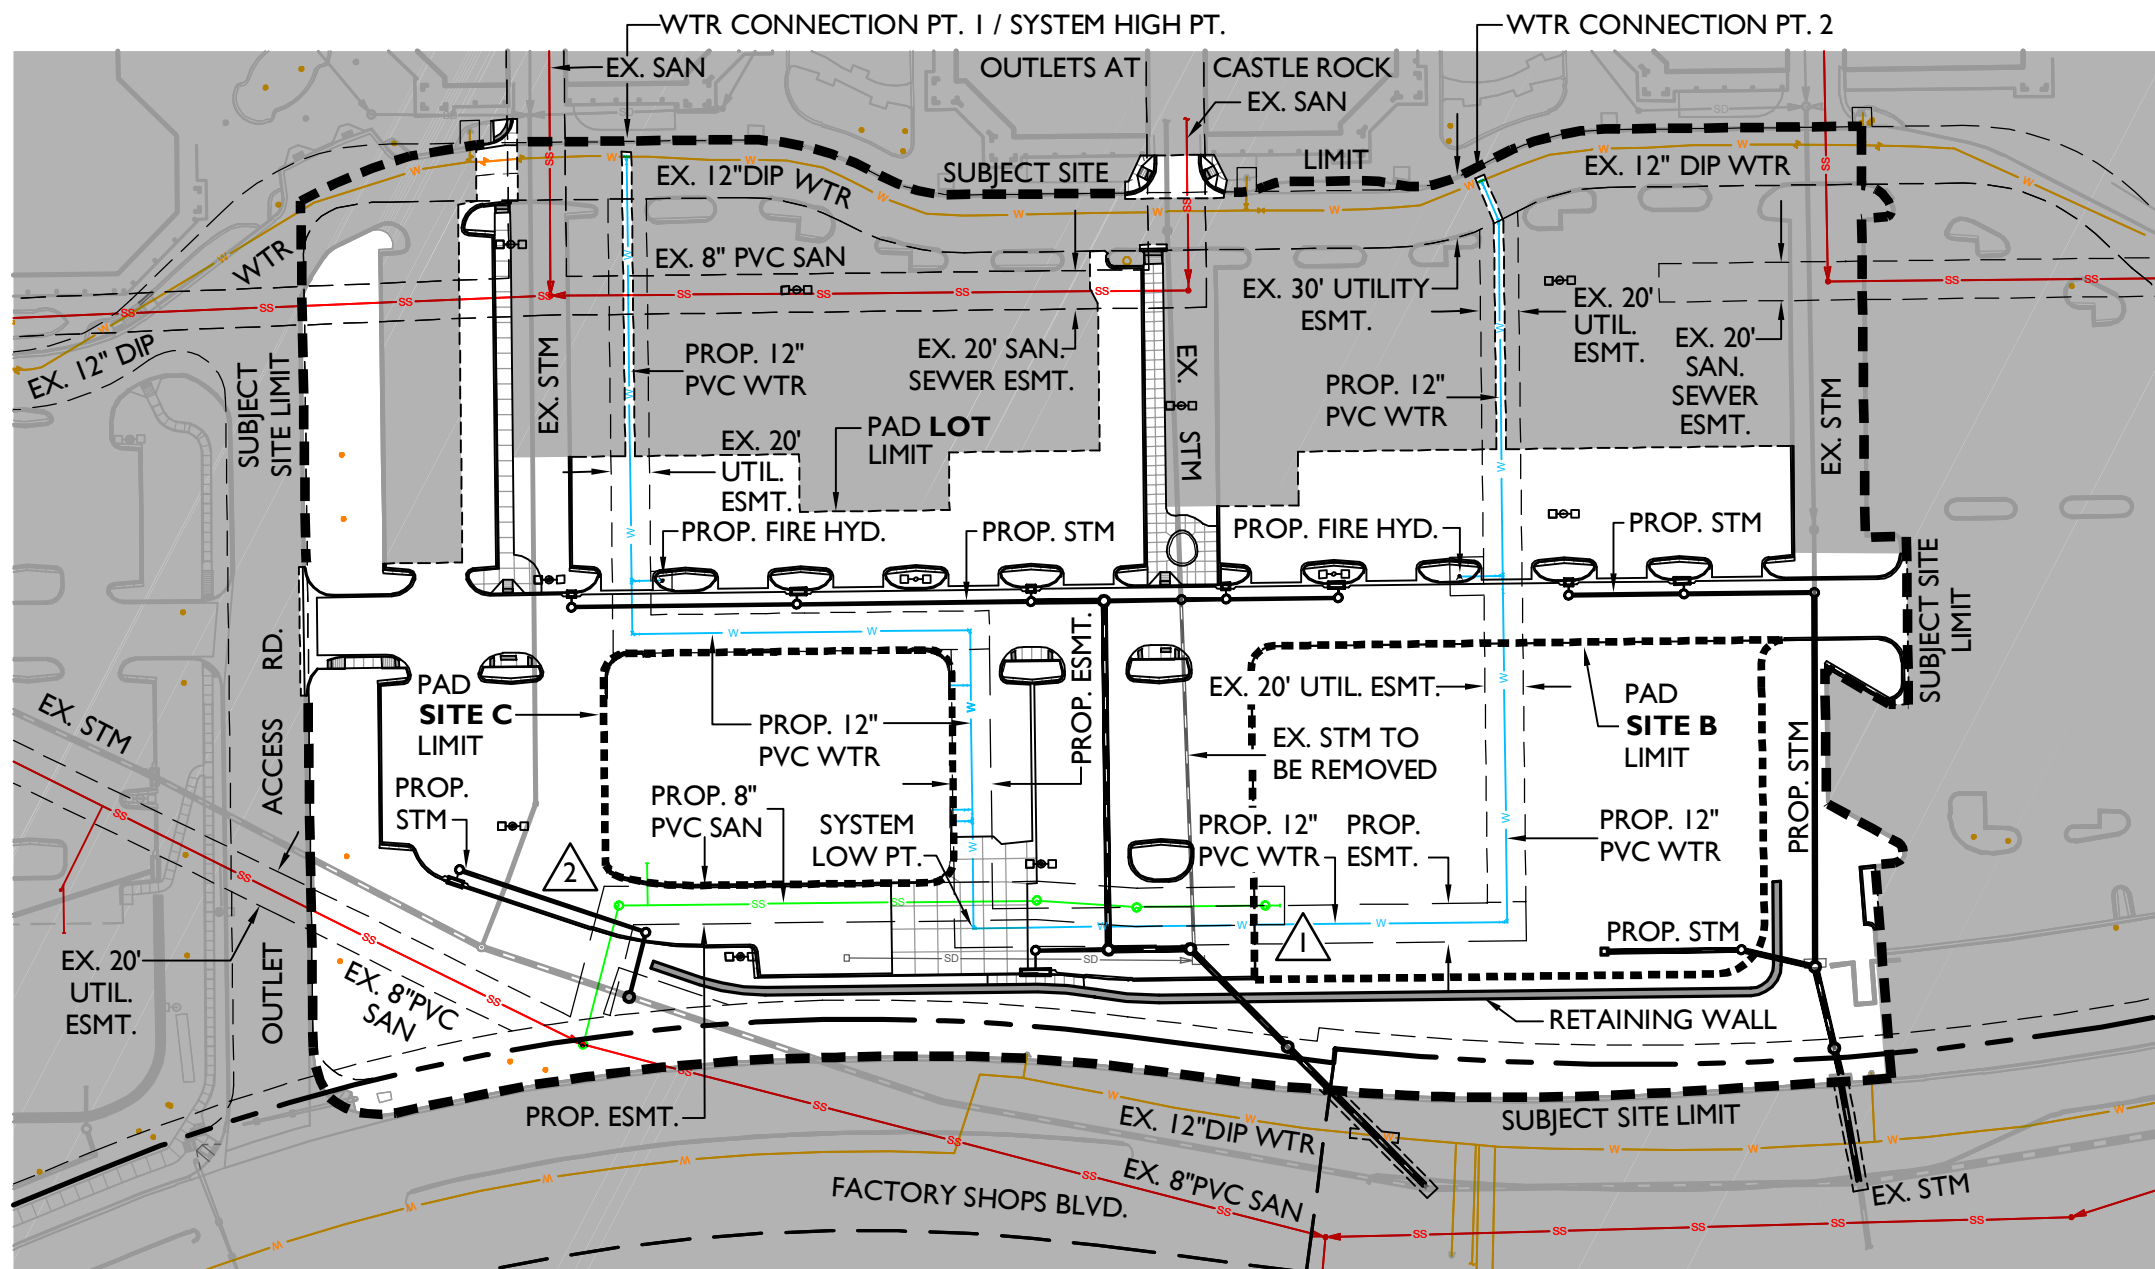

RE: UTILITY LETTER APPENDIX D - WATER HYDRAULIC ANALYSIS AND MODELING
AND APPENDIX G - WASTEWATER HYDRAULIC ANALYSIS AND MODELING
FOR ADDITIONAL INFORMATION

LEGEND

- — — — — PROPERTY LINE / R.O.W.
- — — — — EXIST. CURB & GUTTER
- - - - - EXIST. CURB & GUTTER TO BE REMOVED
- — — — — PROP. CURB & GUTTER
- - - - - PROP. TEMPORARY CURB & GUTTER
- — — — — PROP. RETAINING WALL
- △ 2 DESIGN POINT
- - - - - SUBJECT SITE LIMIT

- PAD LOT LIMIT
- PAD SITE LIMIT
- SS — EXIST. SANITARY SEWER
- SS — PROP. SANITARY SEWER
- W — EXIST. WATERLINE
- W — PROP. WATERLINE

UTILITY SITE MAP


LOT 1, BLOCK 1, OUTLETS AT CASTLE ROCK FILING NO. 1



SCALE: 1" = 100'
DATE: 8/22/2022



Sterling Design Associates, LLC
CIVIL ENGINEERS - LANDSCAPE ARCHITECTS
2009 W. Littleton Blvd. #300
Littleton, CO 80120
303.794.4727 ph
www.SterlingDesignAssociates.com

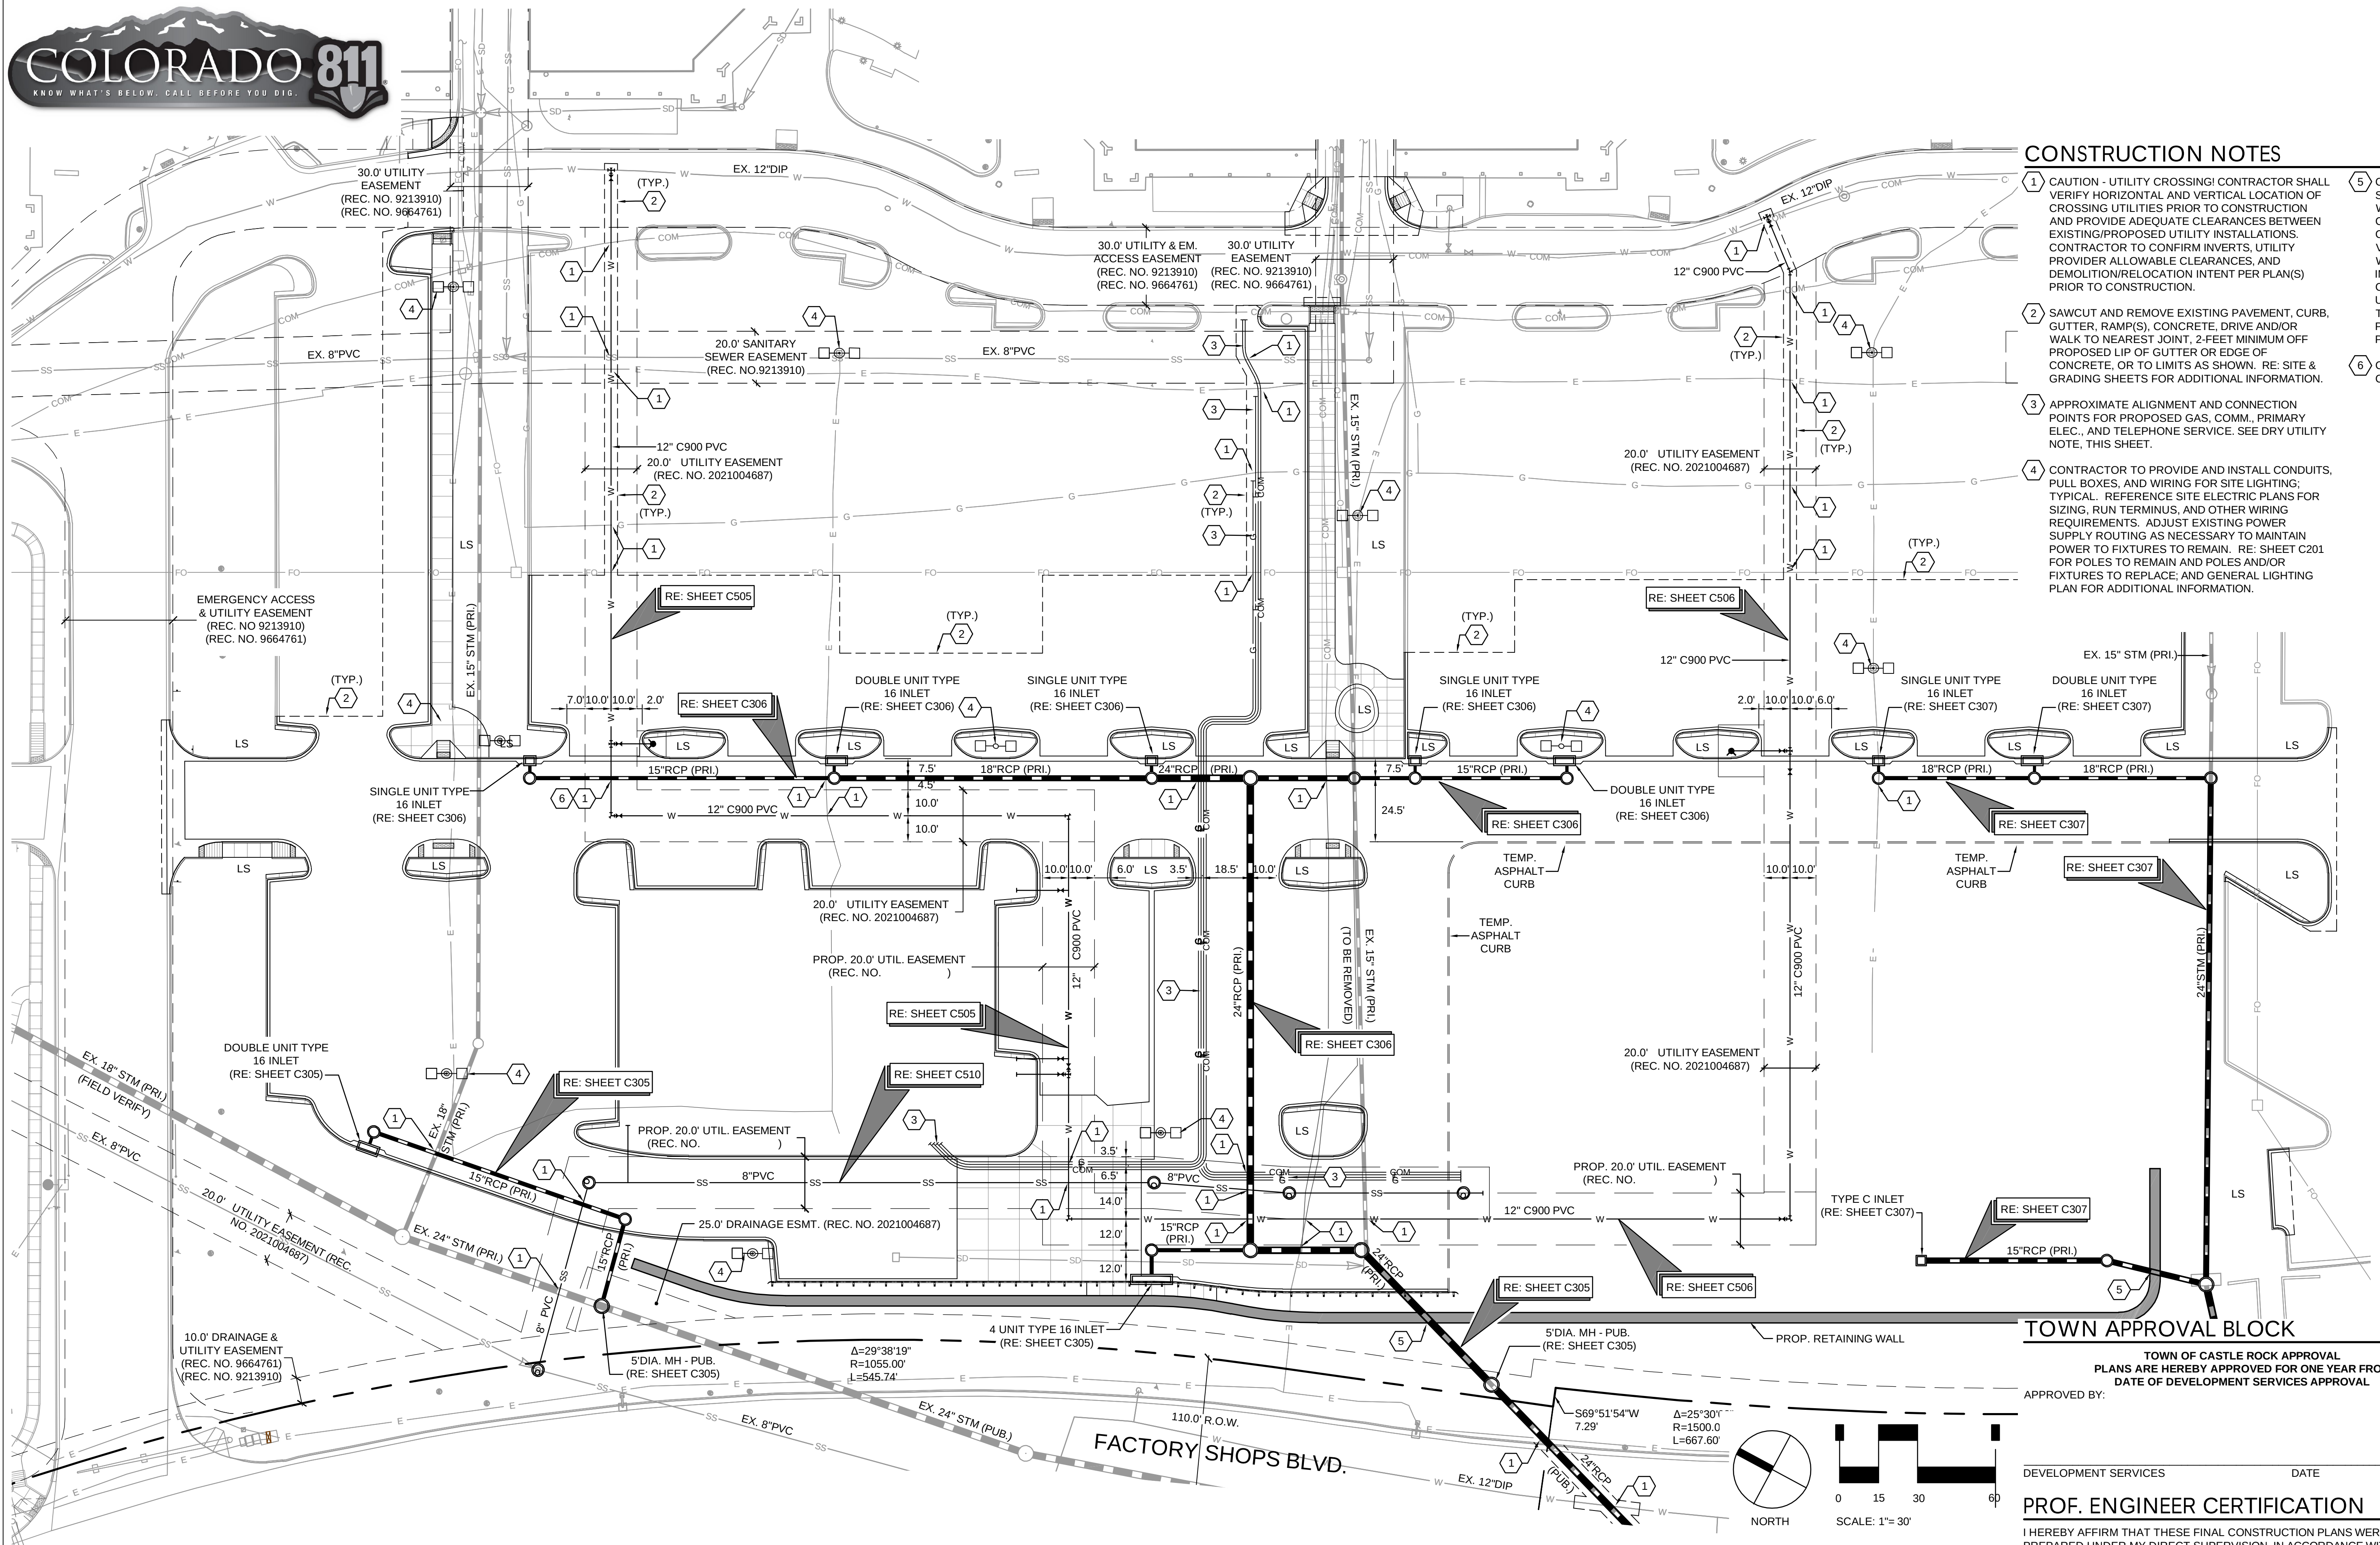

CONSTRUCTION NOTES

- 1 CAUTION - UTILITY CROSSING! CONTRACTOR SHALL VERIFY HORIZONTAL AND VERTICAL LOCATION OF CROSSING UTILITIES PRIOR TO CONSTRUCTION AND PROVIDE ADEQUATE CLEARANCES BETWEEN EXISTING/PROPOSED UTILITY INSTALLATIONS. CONTRACTOR TO CONFIRM INVERTS, UTILITY PROVIDER ALLOWABLE CLEARANCES, AND DEMOLITION/RELOCATION INTENT PER PLAN(S) PRIOR TO CONSTRUCTION.
- 2 SAWCUT AND REMOVE EXISTING PAVEMENT, CURB, GUTTER, RAMP(S), CONCRETE, DRIVE AND/OR WALK TO NEAREST JOINT, 2-FEET MINIMUM OFF PROPOSED LIP OF GUTTER OR EDGE OF CONCRETE, OR TO LIMITS AS SHOWN. RE: SITE & GRADING SHEETS FOR ADDITIONAL INFORMATION.
- 3 APPROXIMATE ALIGNMENT AND CONNECTION POINTS FOR PROPOSED GAS, COMM., PRIMARY ELEC., AND TELEPHONE SERVICE. SEE DRY UTILITY NOTE, THIS SHEET.
- 4 CONTRACTOR TO PROVIDE AND INSTALL CONDUITS, PULL BOXES, AND WIRING FOR SITE LIGHTING. TYPICAL. REFERENCE SITE ELECTRIC PLANS FOR SIZING, RUN TERMINUS, AND OTHER WIRING REQUIREMENTS. ADJUST EXISTING POWER SUPPLY ROUTING AS NECESSARY TO MAINTAIN POWER TO FIXTURES TO REMAIN. RE: SHEET C201 FOR POLES TO REMAIN AND POLES AND/OR FIXTURES TO REPLACE; AND GENERAL LIGHTING PLAN FOR ADDITIONAL INFORMATION.
- 5 CAUTION - UTILITY CROSSING! CONTRACTOR SHALL COORDINATE ALL WORK WITH RETAINING WALL DESIGN PRIOR TO GRADING AND/OR CONSTRUCTION OF UTILITIES OR WALL. CONTRACTOR SHALL VERIFY HORIZONTAL AND VERTICAL LOCATION OF CROSSING UTILITY AND WALL PRIOR TO CONSTRUCTION OF ANY IMPROVEMENTS AND PROVIDE ADEQUATE CLEARANCES BETWEEN EXISTING/PROPOSED UTILITY INSTALLATIONS AND WALL. CONTRACTOR TO CONFIRM INVERTS, AND UTILITY PROVIDER/WALL DESIGN ALLOWABLE CLEARANCES PRIOR TO CONSTRUCTION.
- 6 CONSTRUCT WATERLINE LOWERING. RE: SHEET C505.



2009 W. Littleton Blvd. #300
Littleton, CO 80120
303.794.4727 ph
www.SterlingDesignAssociates.com

STERLING DESIGN ASSOCIATES, LLC

ISSUES & REVISIONS	
NO. 1 DATE:	BY:
DESCRIPTION:	
NO. 2 DATE:	BY:
DESCRIPTION:	
DATE:	SCALE:
02/24/2023	1" = 30'
PROJECT MANAGER:	PROJECT NO.:
JS	-
DRAWN BY:	DRAWING FILE:
JN	-

PROJECT:

TOWN APPROVAL BLOCK

TOWN OF CASTLE ROCK APPROVAL
PLANS ARE HEREBY APPROVED FOR ONE YEAR FROM
DATE OF DEVELOPMENT SERVICES APPROVAL

APPROVED BY:

DEVELOPMENT SERVICES DATE

PROF. ENGINEER CERTIFICATION

I HEREBY AFFIRM THAT THESE FINAL CONSTRUCTION PLANS WERE PREPARED UNDER MY DIRECT SUPERVISION, IN ACCORDANCE WITH ALL APPLICABLE TOWN OF CASTLE ROCK AND STATE OF COLORADO STANDARDS AND STATUTES, RESPECTIVELY; AND THAT I AM FULLY RESPONSIBLE FOR ALL DESIGN AND REVISIONS RELATIVE TO SAID PLANS.



JAY M. NEWELL, CO PE #35219

2 / 24 / 23

CAUTION - NOTICE TO CONTRACTOR

THE CONTRACTOR IS SPECIFICALLY CAUTIONED THAT THE LOCATION AND/OR ELEVATION OF EXISTING UTILITIES AS SHOWN ON THESE PLANS IS BASED ON RECORDS OF THE VARIOUS UTILITY COMPANIES AND, WHERE POSSIBLE, MEASUREMENTS TAKEN IN THE FIELD. THE INFORMATION IS NOT TO BE RELIED ON AS BEING EXACT OR COMPLETE. THE CONTRACTOR MUST CALL THE LOCAL UTILITY LOCATION CENTER AT LEAST 48 HOURS BEFORE ANY EXCAVATION TO REQUEST EXACT FIELD LOCATIONS OF THE UTILITIES. IT SHALL BE THE RESPONSIBILITY OF THE CONTRACTOR TO RELOCATE ALL EXISTING UTILITIES WHICH CONFLICT WITH THE PROPOSED IMPROVEMENTS SHOWN ON THE PLANS.

THE CONTRACTOR SHALL BE RESPONSIBLE FOR ANY DAMAGE TO EXISTING IMPROVEMENTS AND UTILITIES AND SHALL REPAIR ANY DAMAGE AT HIS EXPENSE.

DRY UTILITY NOTE

PRIOR TO CONSTRUCTION - CONTRACTOR TO VERIFY THE EXACT SIZE, ALIGNMENT, AND CONNECTION POINTS WITH THE DRY UTILITY PROVIDERS. THE CONTRACTOR IS RESPONSIBLE FOR ALL UTILITY PROVIDERS. THE CONTRACTOR IS REQUIRED OF ALL DRY UTILITY APURTENANCES INCLUDING, BUT NOT LIMITED TO, TRENCHING, CONDUITS, PULL BOXES, ETC.) REQUIRED FOR SERVICE CONNECTION THAT ARE NOT INCLUDED IN THE UTILITY PROVIDER'S SCOPE.

GENERAL NOTES

1. CONTRACTOR SHALL PROVIDE A MINIMUM SEVENTY TWO (72) HOURS' NOTICE TO THE ON-SITE TCR CONSTRUCTION INSPECTOR, (720) 733-2200, PRIOR TO MAKING ANY CONNECTIONS OR TIE-INS TO EXISTING WATER, SANITARY SEWER, AND/OR STORM SEWER SYSTEMS PROVIDED THAT THE UTILITY TIE-IN DOES NOT DISRUPT SERVICE TO EXISTING CR WATER CUSTOMERS. IF THE TIE-IN WILL DISRUPT UTILITY SERVICE, THEN CONTRACTOR SHALL PROVIDE A MINIMUM OF THREE (3) WEEKS' NOTICE TO THE TCR CONSTRUCTION INSPECTOR TO ALLOW TIME FOR CR WATER TO PROVIDE WRITTEN NOTIFICATION TO EXISTING CUSTOMERS AFFECTED

BY THE TIE-IN, ALL TOWN UTILITY TIE-INS MUST BE APPROVED BY CR WATER PRIOR TO COMMENCING WORK.

2. CONTRACTOR SHALL NOTIFY CASTLE ROCK WATER OF ANY WORK THAT REQUIRES SHUTDOWN OR INTERRUPTION OF SERVICE OF EXISTING WATER MAINS THREE WEEKS PRIOR TO THE PROPOSED SHUTDOWN OR INTERRUPTION UNLESS OTHERWISE APPROVED BY CASTLE ROCK WATER.

3. REFER TO SHEETS C101 THROUGH C103 FOR GENERAL NOTES.

4. DIMENSIONS ARE FROM FLOWLINE AND CENTERLINE OF UTILITY UNLESS OTHERWISE NOTED.

OUTLETS AT CASTLE ROCK
PADS B & C
5050 FACTORY SHOPS BLVD.
CASTLE ROCK, CO 80108

CLIENT:
CRAIG REALTY GROUP
4100 MACARTHUR BLVD., SUITE 100
NEWPORT BEACH, CA 92660

TEL: (714) 299-7578

SHEET TITLE:
OVERALL UTILITY PLAN

SHEET NUMBER:
C501

18 OF 36

CAUTION - NOTICE TO CONTRACTOR

THE CONTRACTOR IS SPECIFICALLY CAUTIONED THAT THE LOCATION AND/OR ELEVATION OF EXISTING UTILITIES AS SHOWN ON THESE PLANS IS BASED ON RECORDS OF THE VARIOUS UTILITY COMPANIES AND, WHERE POSSIBLE, MEASUREMENTS TAKEN IN THE FIELD. THE INFORMATION IS NOT TO BE RELIED ON AS BEING EXACT OR COMPLETE. THE CONTRACTOR MUST CALL THE LOCAL UTILITY LOCATION CENTER AT LEAST 48 HOURS BEFORE ANY EXCAVATION TO REQUEST EXACT FIELD LOCATIONS OF THE UTILITIES. IT SHALL BE THE RESPONSIBILITY OF THE CONTRACTOR TO RELOCATE ALL EXISTING UTILITIES WHICH CONFLICT WITH THE PROPOSED IMPROVEMENTS SHOWN ON THE PLANS.


THE CONTRACTOR SHALL BE RESPONSIBLE FOR ANY DAMAGE TO EXISTING IMPROVEMENTS AND UTILITIES AND SHALL REPAIR ANY DAMAGE AT HIS EXPENSE.

GENERAL NOTES


- REFER TO SHEETS C101 THROUGH C103 FOR GENERAL NOTES.
- SYSTEM IS WITHIN TOWN OF CASTLE ROCK YELLOW PRESSURE ZONE.
- REFER TO STORMWATER PLAN & PROFILE AND SANITARY SEWER SYSTEM PLAN & PROFILE FOR ADDITIONAL UTILITY CROSSING INFORMATION.
- CONTRACTOR SHALL PROVIDE A MINIMUM OF SEVENTY TWO (72) HOURS NOTICE TO THE ON-SITE TCR CONSTRUCTION INSPECTOR, (720) 733-2200, PRIOR TO MAKING ANY CONNECTIONS OR TIE-INS TO EXISTING WATER, SANITARY SEWER, AND/OR STORM SEWER SYSTEMS PROVIDED THAT THE UTILITY TIE-IN DOES NOT

- DISRUPT SERVICE TO EXISTING CR WATER CUSTOMERS. IF THE TIE-IN WILL DISRUPT UTILITY SERVICE, THEN CONTRACTOR SHALL PROVIDE A MINIMUM OF THREE (3) WEEKS NOTICE TO THE TCR CONSTRUCTION INSPECTOR TO ALLOW TIME FOR CR WATER TO PROVIDE WRITTEN NOTIFICATION TO EXISTING CUSTOMERS AFFECTED BY THE TIE-IN. ALL TOWN UTILITY TIE-INS MUST BE APPROVED BY CR WATER PRIOR TO COMMENCING WORK.
- CONTRACTOR SHALL NOTIFY CASTLE ROCK WATER OF ANY WORK THAT REQUIRES SHUTDOWN OR INTERRUPTION OF SERVICE OF EXISTING WATER MAINS THREE WEEKS PRIOR TO THE PROPOSED SHUTDOWN OR INTERRUPTION UNLESS OTHERWISE APPROVED BY CASTLE ROCK WATER.
- DIMENSIONS ARE FROM FLOWLINE AND CENTERLINE OF UTILITY UNLESS OTHERWISE NOTED.

CONTRACTOR SHALL PROVIDE FIELD SURVEYED AS-BUILT INFORMATION OF ALL RIMS, LIDS, COVERS, HYDRANTS, HORIZONTAL AND VERTICAL PIPE LOCATIONS, PIPE SIZES, AND HORIZONTAL AND VERTICAL UPSTREAM AND DOWNSTREAM STUB LOCATIONS, MINIMUM. RE: GENERAL NOTES ON SHEETS C101 - C103 FOR ADDITIONAL INFORMATION.

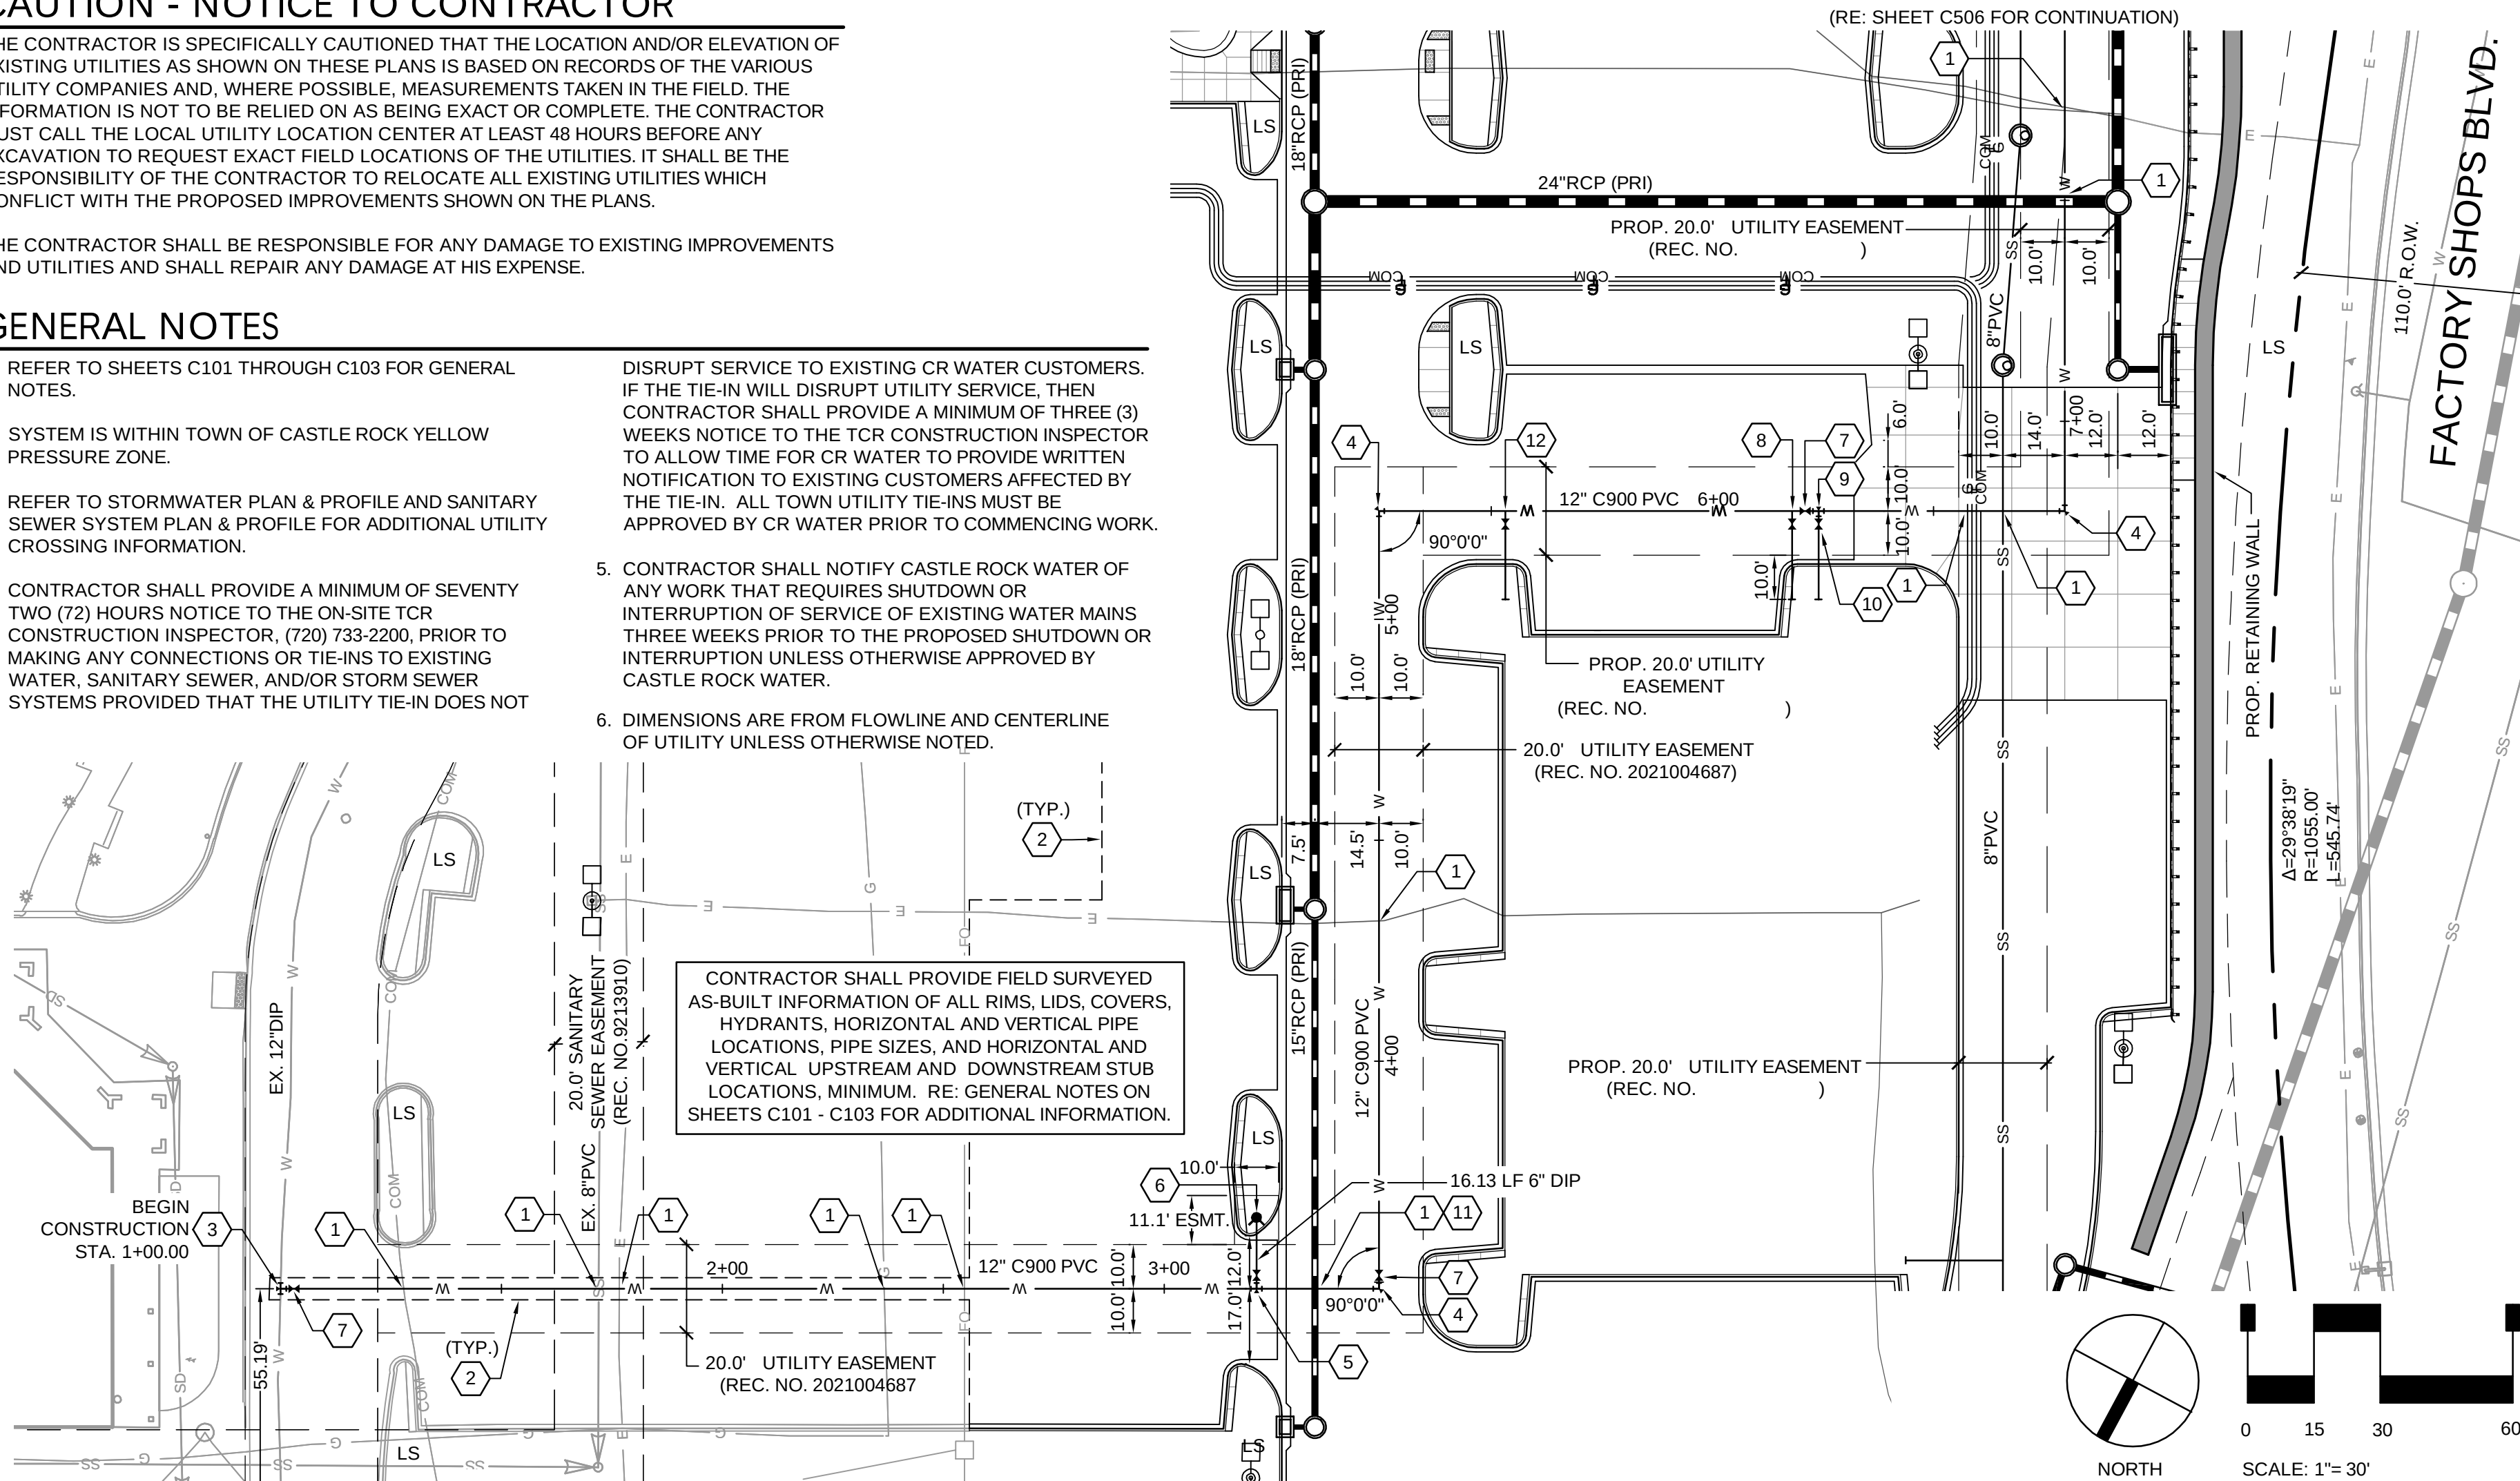


PLAN

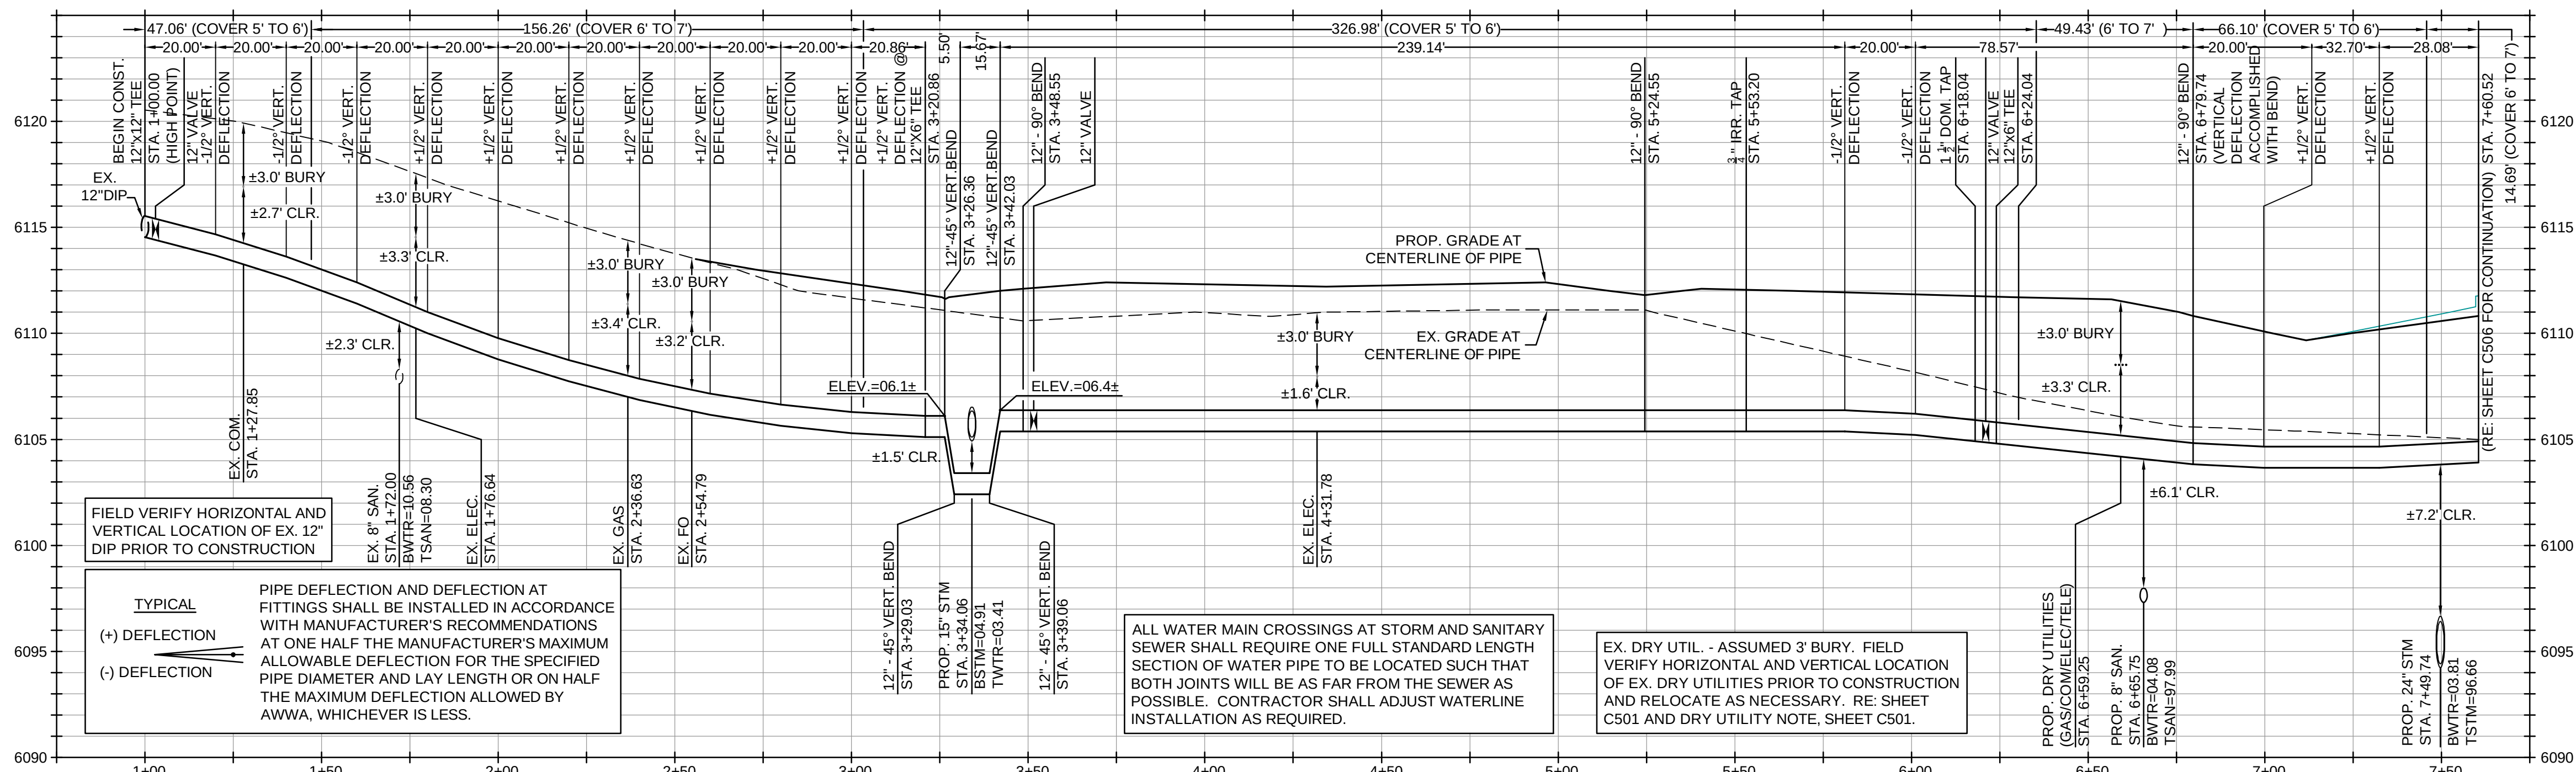

PROFILE

HORIZONTAL SCALE 1" = 30'
VERTICAL SCALE 1" = 5'

- NOTES:
- WHERE WATER LINE COVER EXCEEDS 7'-6" AT THE LOW POINT OF THE CONDUIT CROSSING, VERTICAL BENDS ARE REQUIRED. WHEN COVER IS LESS THAN 7'-6", PIPE JOINTS MAY BE DEFLECTED 1/2 THE MANUFACTURER'S RECOMMENDED DEFLECTION IN LIEU OF VERTICAL BENDS. THE LIMITS OF THE DEPRESSED AREA SHALL BE DOCUMENTED ON THE "AS-BUILT" DRAWINGS.
 - IF UTILITY CROSSING IS SANITARY SEWER & IS OVER A RAW OR POTABLE WATER LINE, ALL UTILITY CROSSING JOINTS WITHIN 10' SHALL BE ENCASED 1' BOTH SIDES OF THE JOINT W/ CONCRETE. SEE ENCASEMENT DETAIL W-20.
 - MULTIPLE JOINTS BETWEEN MEG-A-LUG FITTINGS SHALL BE RESTRAINED.
 - SEE PIPE RESTRAINT TABLE (DETAIL W-18) FOR SPECIFICATIONS.
 - NO TEES, SERVICE CONNECTIONS, VALVES, OR FIRE HYDRANT CONNECTIONS ARE ALLOWED IN LOWERING.
 - PIPE MATERIAL IN LOWERED SECTION SHALL MATCH THE MAIN LINE.

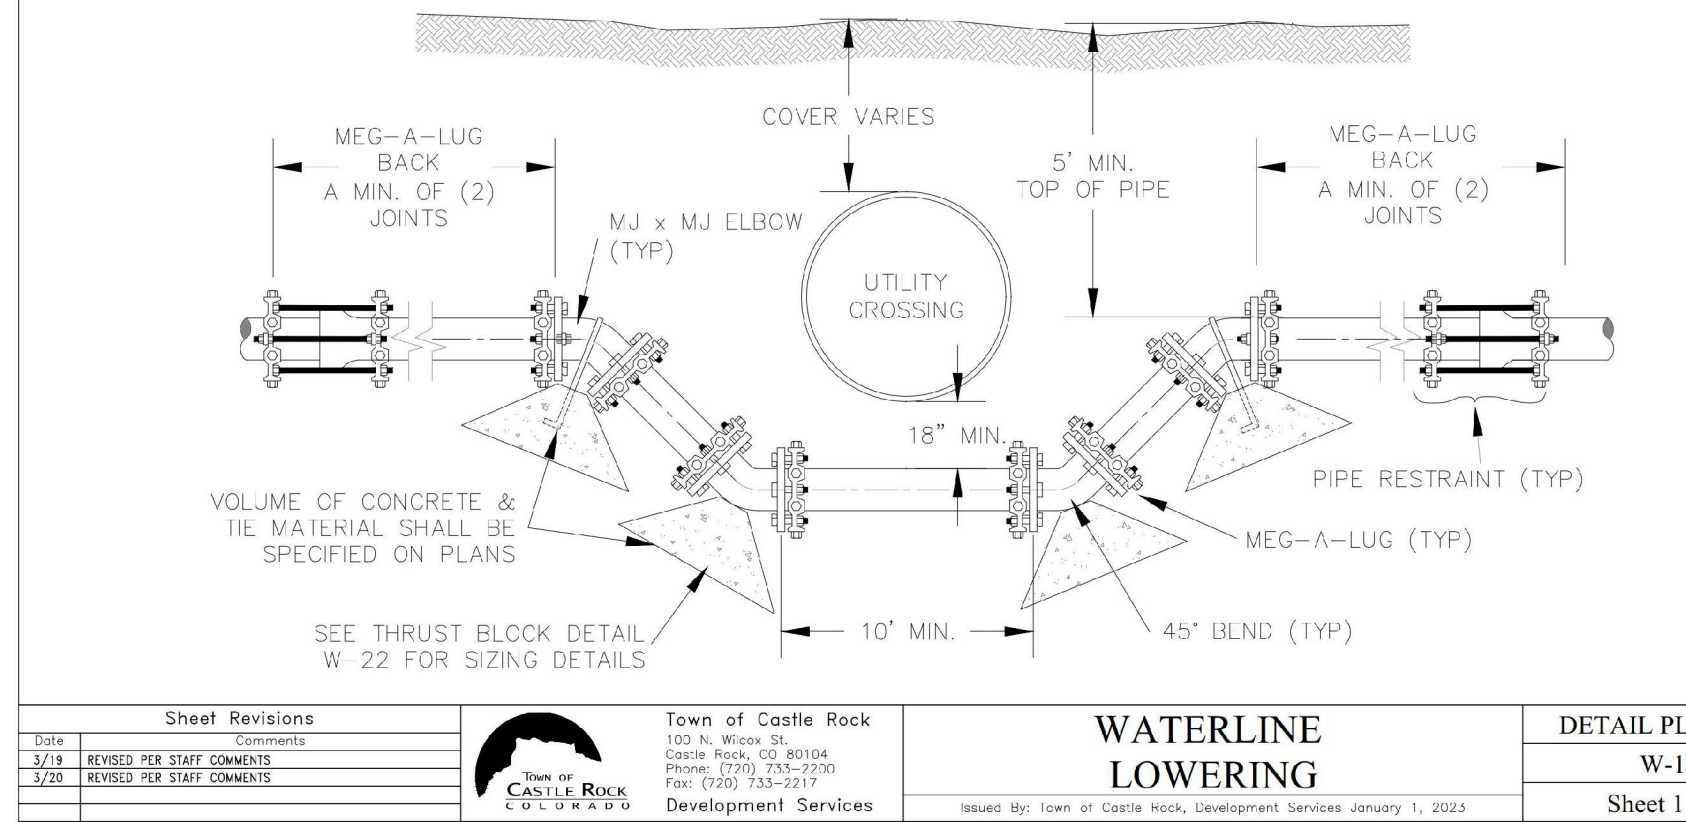

CONSTRUCTION NOTES

- CAUTION - UTILITY CROSSING! CONTRACTOR SHALL VERIFY HORIZONTAL AND VERTICAL LOCATION OF CROSSING UTILITIES PRIOR TO CONSTRUCTION AND PROVIDE ADEQUATE CLEARANCES BETWEEN EXISTING/PROPOSED UTILITY INSTALLATIONS. CONTRACTOR TO CONFIRM INVERTS, UTILITY PROVIDER ALLOWABLE CLEARANCES, AND DEMOLITION/RELOCATION INTENT PER PLAN(S) PRIOR TO CONSTRUCTION.
- SAWCUT AND REMOVE EXISTING PAVEMENT, CURB, GUTTER, RAMP(S), CONCRETE, DRIVE AND/OR WALK TO NEAREST JOINT, 2-FEET MINIMUM OFF PROPOSED LIP OF GUTTER OR EDGE OF CONCRETE, OR TO LIMITS AS SHOWN. RE: SITE & GRADING SHEETS FOR ADDITIONAL INFORMATION.
- INSTALL 12"x12" CUT-IN TEE WITH THRUST RESTRAINT. RE: SHEET C591, TOCR, DEVELOPMENT SERVICES, DETAIL PLAN NO. W-18 AND W-22.
- INSTALL 12"-90° BEND WITH THRUST RESTRAINT. RE: SHEET C591, TOCR, DEVELOPMENT SERVICES, DETAIL PLAN NO. W-18 AND W-22.
- INSTALL 12"x6" TEE WITH THRUST RESTRAINT. RE: SHEETS C591, TOCR, DEVELOPMENT SERVICES, DETAIL PLAN NO. W-18 AND W-22.
- INSTALL FIRE HYDRANT INCL. LINE, VALVE AND RISER. RE: SHEETS C591 & C592, TOCR, DEVELOPMENT SERVICES, DETAIL PLAN NO. W-11 / W-11A AND W-37 AS REQUIRED.
- INSTALL 12" GATE VALVE. RE: SHEETS C591 & C592, TOCR, DEVELOPMENT SERVICES, DETAIL PLAN NO. W-10 AND W-37 AS REQUIRED.
- INSTALL 1 1/2" DOMESTIC WATER TAP WITH CURB STOP VALVE, ± 20 LF 1 1/2" TYPE K COPPER LINE, AND CORP. STOP. METER AND VAULT BY OTHERS. PLUG AND MARK FOR FUTURE CONNECTION. RE: SHEETS C590 & C592, TOCR, DEVELOPMENT SERVICES, DETAIL PLAN NO. W-3 AND W-23.
- INSTALL 12"x6" TEE WITH THRUST RESTRAINT AND ± 20 LF 6" DUCTILE IRON LINE. PLUG AND MARK FOR FUTURE CONNECTION. RE: SHEETS C591 & C592, TOCR, DEVELOPMENT SERVICES, DETAIL PLAN NO. W-18, W-22, AND W-23. CONTRACTOR SHALL COORDINATE INSTALLATION WITH TOWN INSPECTOR TO ENSURE ACCEPTANCE.
- INSTALL 6" VALVE. RE: SHEETS C591 & C592, TOCR, DEVELOPMENT SERVICES, DETAIL PLAN NO. W-10 AND W-37 AS REQUIRED.
- CONSTRUCT WATERLINE LOWERING. RE: TOCR, DEVELOPMENT SERVICES, DETAIL PLAN NO. W-17, THIS SHEET.
- INSTALL 3/4" IRRIGATION WATER TAP WITH CURB STOP VALVE, ± 20 LF 3/4" TYPE K COPPER LINE, AND CORP. STOP. METER AND VAULT BY OTHERS. PLUG AND MARK FOR FUTURE CONNECTION. RE: SHEETS C590 & C592, TOCR, DEVELOPMENT SERVICES, DETAIL PLAN NO. W-4A AND W-23.

TOWN APPROVAL BLOCK

TOWN OF CASTLE ROCK APPROVAL
PLANS ARE HEREBY APPROVED FOR ONE YEAR FROM
DATE OF DEVELOPMENT SERVICES APPROVAL

APPROVED BY:

DEVELOPMENT SERVICES

DATE

PROF. ENGINEER CERTIFICATION

I HEREBY AFFIRM THAT THESE FINAL CONSTRUCTION PLANS WERE PREPARED UNDER MY DIRECT SUPERVISION, IN ACCORDANCE WITH ALL APPLICABLE TOWN OF CASTLE ROCK AND STATE OF COLORADO STANDARDS AND STATUTES, RESPECTIVELY; AND THAT I AM FULLY RESPONSIBLE FOR ALL DESIGN AND REVISIONS RELATIVE TO SAID PLANS.



JAY M. NEWELL, CO PE #35219

2 / 24 / 23

Sterling Design Associates, LLC
CIVIL ENGINEERS - LANDSCAPE ARCHITECTS

2009 W. Littleton Blvd. #300
Littleton, CO 80120
303.794.4727 ph
www.SterlingDesignAssociates.com

STERLING DESIGN ASSOCIATES, LLC			
ISSUES & REVISIONS	NO. 1	DATE:	BY:
DESCRIPTION:	NO. 2	DATE:	BY:
DESCRIPTION:	NO. 3	DATE:	BY:
**OUTLETS AT CASTLE ROCK
PADS B & C
5050 FACTORY SHOPS BLVD.
CASTLE ROCK, CO 80108**

CLIENT:
CRAIG REALTY GROUP
4100 MACARTHUR BLVD., SUITE 100
NEWPORT BEACH, CA 92660


TEL: (714) 299-7578

SHEET TITLE:
WATER SYSTEM PLAN & PROFILE

SHEET NUMBER:

C505


19 OF 36

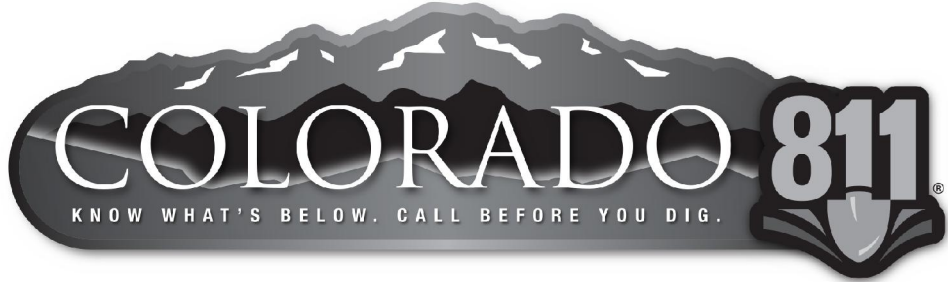


CAUTION - NOTICE TO CONTRACTOR

THE CONTRACTOR IS SPECIFICALLY CAUTIONED THAT THE LOCATION AND/OR ELEVATION OF EXISTING UTILITIES AS SHOWN ON THESE PLANS IS BASED ON RECORDS OF THE VARIOUS UTILITY COMPANIES AND, WHERE POSSIBLE, MEASUREMENTS TAKEN IN THE FIELD. THE INFORMATION IS NOT TO BE RELIED ON AS BEING EXACT OR COMPLETE. THE CONTRACTOR MUST CALL THE LOCAL UTILITY LOCATION CENTER AT LEAST 48 HOURS BEFORE ANY EXCAVATION TO REQUEST EXACT FIELD LOCATIONS OF THE UTILITIES. IT SHALL BE THE RESPONSIBILITY OF THE CONTRACTOR TO RELOCATE ALL EXISTING UTILITIES WHICH CONFLICT WITH THE PROPOSED IMPROVEMENTS SHOWN ON THE PLANS.

THE CONTRACTOR SHALL BE RESPONSIBLE FOR ANY DAMAGE TO EXISTING IMPROVEMENTS AND UTILITIES AND SHALL REPAIR ANY DAMAGE AT HIS EXPENSE.

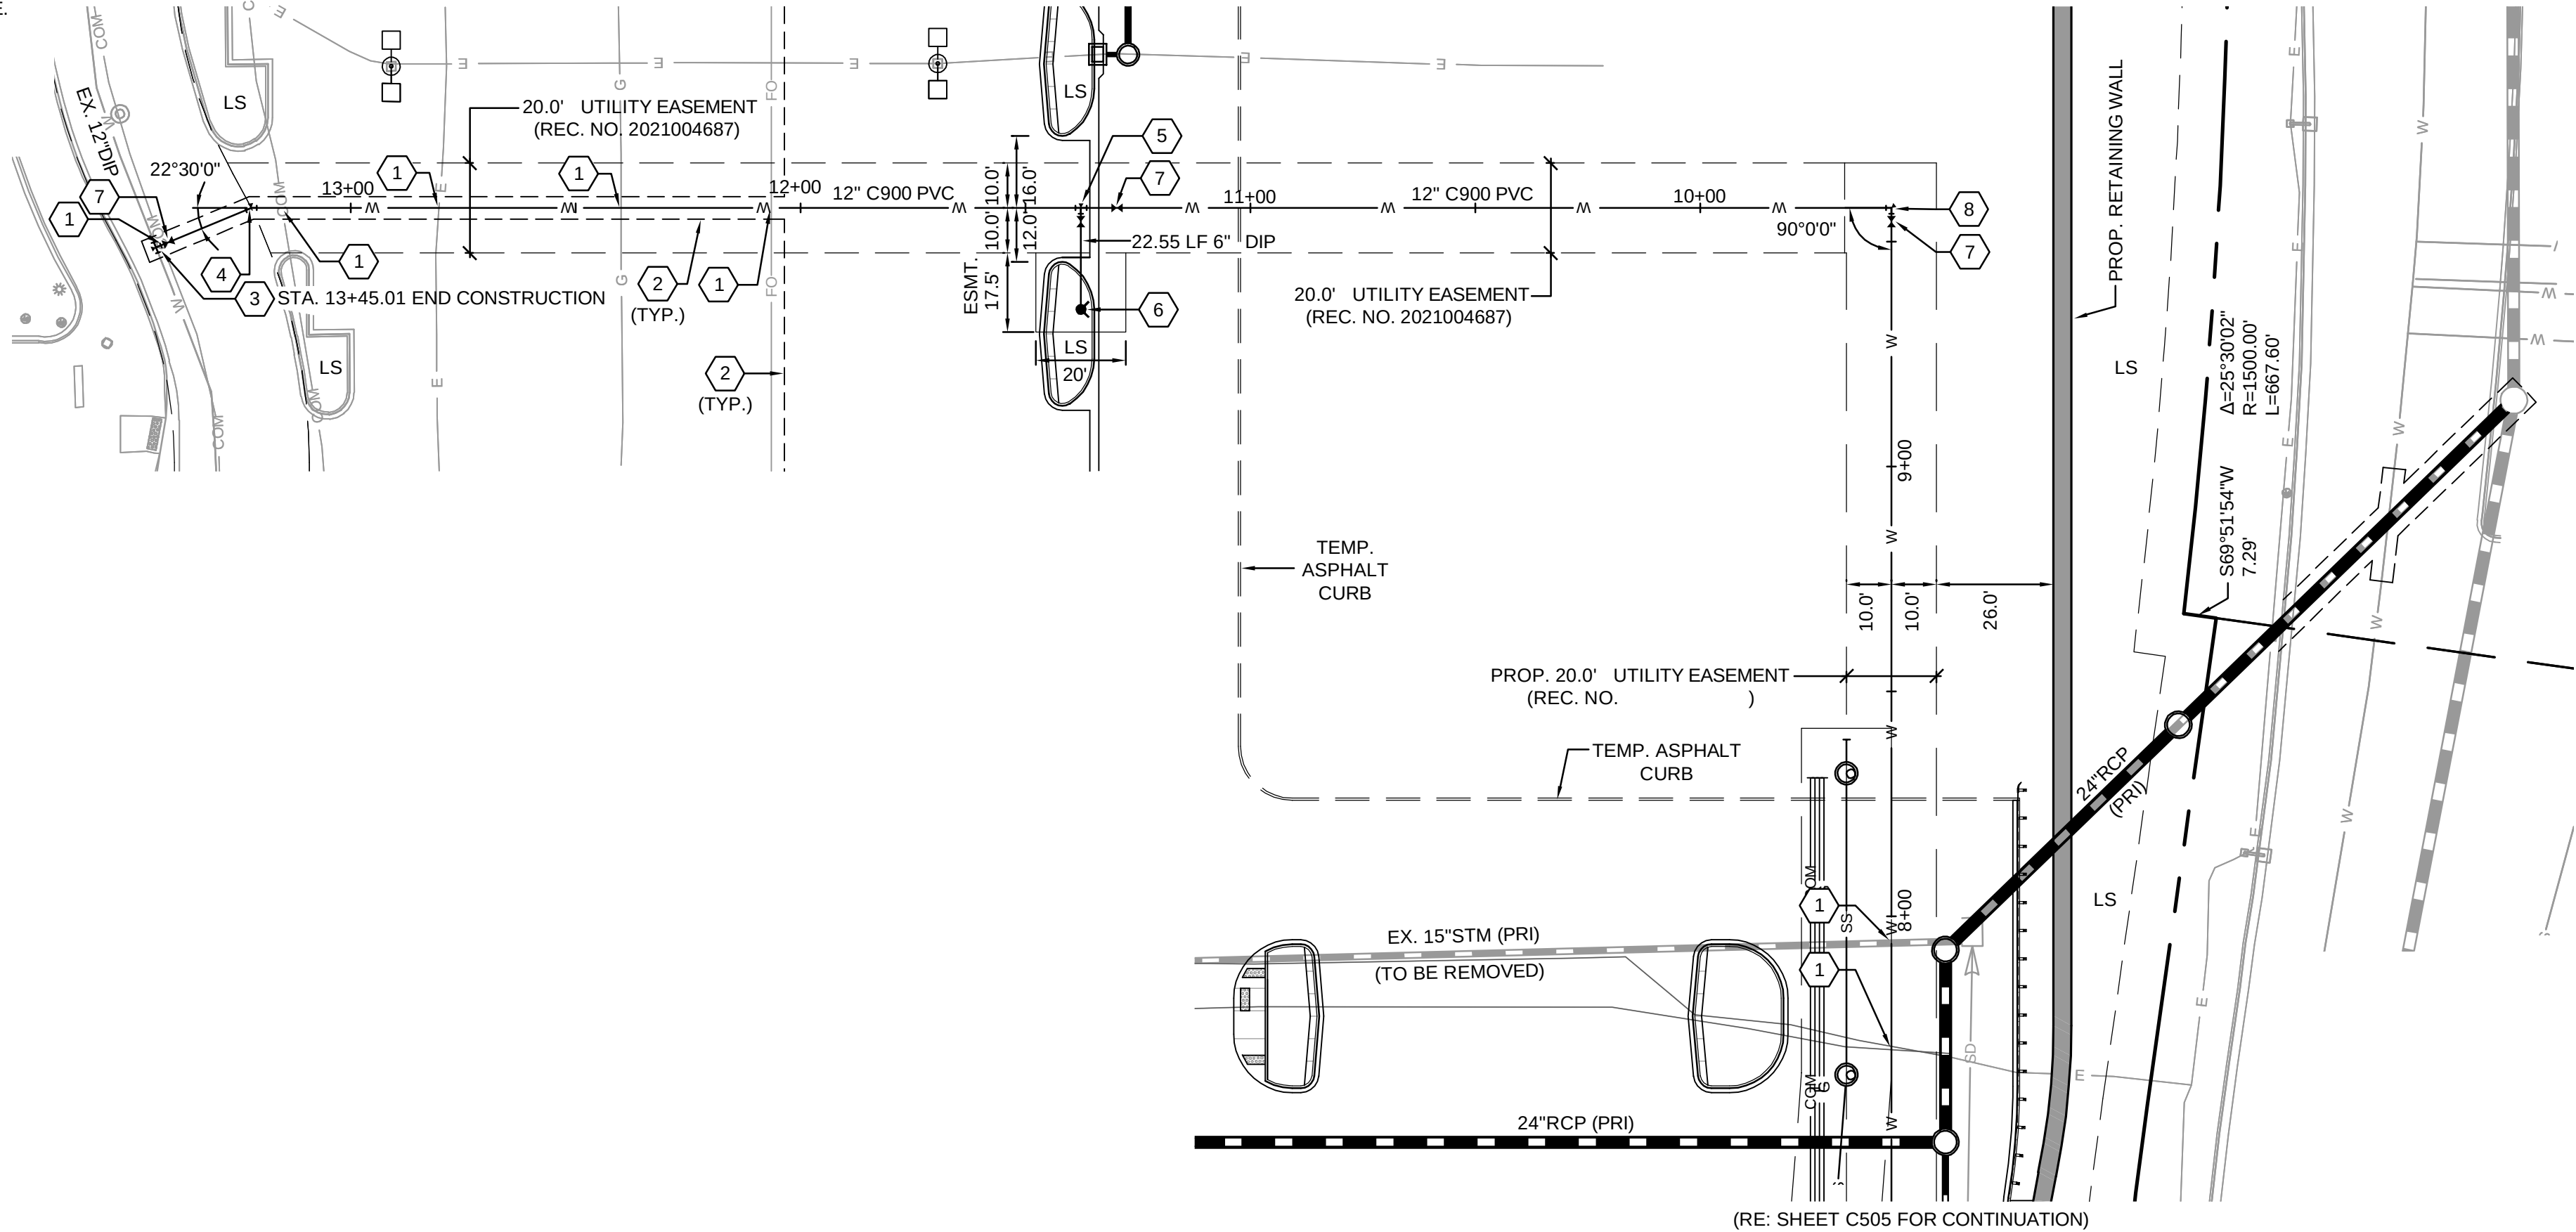

PLAN

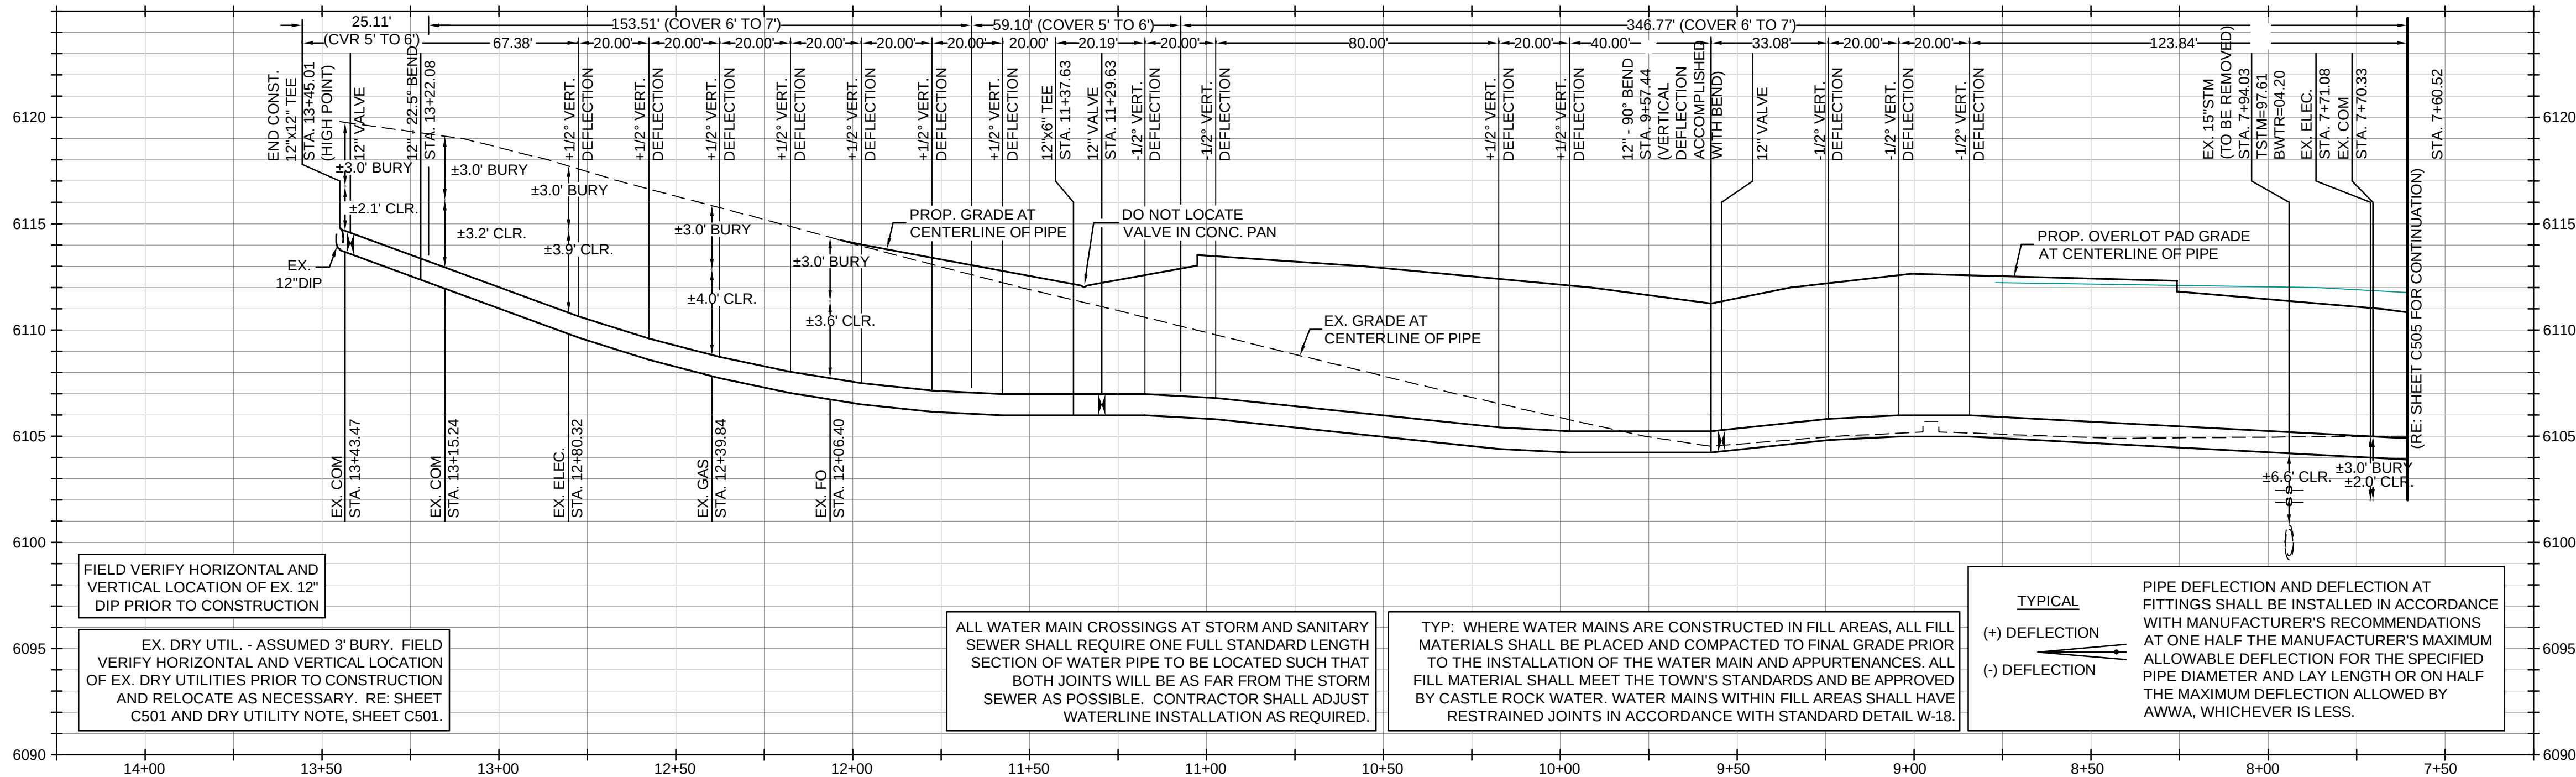

PROFILE

HORIZONTAL SCALE 1" = 30'
VERTICAL SCALE 1" = 5'

GENERAL NOTES

1. REFER TO SHEETS C101 THROUGH C103 FOR GENERAL NOTES.
2. SYSTEM IS WITHIN TOWN OF CASTLE ROCK YELLOW PRESSURE ZONE.
3. REFER TO STORMWATER PLAN & PROFILE AND SANITARY SEWER SYSTEM PLAN & PROFILE FOR ADDITIONAL UTILITY CROSSING INFORMATION.
4. CONTRACTOR SHALL PROVIDE A MINIMUM OF SEVENTY TWO (72) HOURS NOTICE TO THE ON-SITE TCR CONSTRUCTION INSPECTOR, (720) 733-2200, PRIOR TO MAKING ANY CONNECTIONS OR TIE-INS TO EXISTING WATER, SANITARY SEWER, AND/OR STORM SEWER SYSTEMS PROVIDED THAT THE UTILITY TIE-IN DOES NOT DISRUPT SERVICE TO EXISTING CR WATER CUSTOMERS. IF THE TIE-IN WILL DISRUPT UTILITY SERVICE, THEN CONTRACTOR SHALL PROVIDE A MINIMUM OF THREE (3) WEEKS NOTICE TO THE TCR CONSTRUCTION INSPECTOR TO ALLOW TIME FOR CR WATER TO PROVIDE WRITTEN NOTIFICATION TO EXISTING CUSTOMERS AFFECTED BY THE TIE-IN. ALL TOWN UTILITY TIE-INS MUST BE APPROVED BY CR WATER PRIOR TO COMMENCING WORK.
5. CONTRACTOR SHALL NOTIFY CASTLE ROCK WATER OF ANY WORK THAT REQUIRES SHUTDOWN OR INTERRUPTION OF SERVICE OF EXISTING WATER MAINS THREE WEEKS PRIOR TO THE PROPOSED SHUTDOWN OR INTERRUPTION UNLESS OTHERWISE APPROVED BY CASTLE ROCK WATER.
6. DIMENSIONS ARE FROM FLOWLINE AND CENTERLINE OF UTILITY UNLESS OTHERWISE NOTED.



CONSTRUCTION NOTES

- 1 CAUTION - UTILITY CROSSING! CONTRACTOR SHALL VERIFY HORIZONTAL AND VERTICAL LOCATION OF CROSSING UTILITIES PRIOR TO CONSTRUCTION AND PROVIDE ADEQUATE CLEARANCES BETWEEN EXISTING/PROPOSED UTILITY INSTALLATIONS. CONTRACTOR TO CONFIRM INVERTS, UTILITY PROVIDER ALLOWABLE CLEARANCES, AND DEMOLITION/RELOCATION INTENT PER PLAN(S) PRIOR TO CONSTRUCTION.
- 2 SAWCUT AND REMOVE EXISTING PAVEMENT, CURB, GUTTER, RAMP(S), CONCRETE, DRIVE AND/OR WALK TO NEAREST JOINT, 2- FEET MINIMUM OFF PROPOSED LIP OF GUTTER OR EDGE OF CONCRETE, OR TO LIMITS AS SHOWN. RE: SITE & GRADING SHEETS FOR ADDITIONAL INFORMATION.
- 3 INSTALL 12"x12" CUT-IN TEE WITH THRUST RESTRAINT. RE: SHEET C591, ToCR, DEVELOPMENT SERVICES, DETAIL PLAN NO. W-18 AND W-22.
- 4 INSTALL 12" - 22.5" BEND WITH THRUST RESTRAINT. RE: SHEET C591, ToCR, DEVELOPMENT SERVICES, DETAIL PLAN NO. W-18 AND W-22.
- 5 INSTALL 12"x6" TEE WITH THRUST RESTRAINT. RE: SHEETS C591, ToCR, DEVELOPMENT SERVICES, DETAIL PLAN NO. W-18 AND W-22.
- 6 INSTALL FIRE HYDRANT INCL. LINE, VALVE AND RISER. RE: SHEETS C591 & C592, ToCR, DEVELOPMENT SERVICES, DETAIL PLAN NO. W-11 / W-11A AND W-37 AS REQUIRED.
- 7 INSTALL 12" GATE VALVE. RE: SHEETS C591 & C592, ToCR, DEVELOPMENT SERVICES, DETAIL PLAN NO. W-10 AND W-37 AS REQUIRED.
- 8 INSTALL 12" - 90° BEND WITH THRUST RESTRAINT. RE: SHEET C591, ToCR, DEVELOPMENT SERVICES, DETAIL PLAN NO. W-18 AND W-22.

TOWN APPROVAL BLOCK

TOWN OF CASTLE ROCK APPROVAL
PLANS ARE HEREBY APPROVED FOR ONE YEAR FROM
DATE OF DEVELOPMENT SERVICES APPROVAL

APPROVED BY:

DEVELOPMENT SERVICES DATE

PROF. ENGINEER CERTIFICATION

I HEREBY AFFIRM THAT THESE FINAL CONSTRUCTION PLANS WERE PREPARED UNDER MY DIRECT SUPERVISION, IN ACCORDANCE WITH ALL APPLICABLE TOWN OF CASTLE ROCK AND STATE OF COLORADO STANDARDS AND STATUTES, RESPECTIVELY, AND THAT I AM FULLY RESPONSIBLE FOR ALL DESIGN AND REVISIONS RELATIVE TO SAID PLANS.



JAY M. NEWELL, CO PE #35219

2 / 24 / 23

OUTLETS AT CASTLE ROCK
PADS B & C
5050 FACTORY SHOPS BLVD.
CASTLE ROCK, CO 80108

CLIENT:
CRAIG REALTY GROUP
4100 MACARTHUR BLVD., SUITE 100
NEWPORT BEACH, CA 92660

TEL: (714) 299-7578

SHEET TITLE:
WATER SYSTEM PLAN & PROFILE

SHEET NUMBER:

C506



20 OF 36



CAUTION - NOTICE TO CONTRACTOR

THE CONTRACTOR IS SPECIFICALLY CAUTIONED THAT THE LOCATION AND/OR ELEVATION OF EXISTING UTILITIES AS SHOWN ON THESE PLANS IS BASED ON RECORDS OF THE VARIOUS UTILITY COMPANIES AND, WHERE POSSIBLE, MEASUREMENTS TAKEN IN THE FIELD. THE INFORMATION IS NOT TO BE RELIED ON AS BEING EXACT OR COMPLETE. THE CONTRACTOR MUST CALL THE LOCAL UTILITY LOCATION CENTER AT LEAST 48 HOURS BEFORE ANY EXCAVATION TO REQUEST EXACT FIELD LOCATIONS OF THE UTILITIES. IT SHALL BE THE RESPONSIBILITY OF THE CONTRACTOR TO RELOCATE ALL EXISTING UTILITIES WHICH CONFLICT WITH THE PROPOSED IMPROVEMENTS SHOWN ON THE PLANS.

THE CONTRACTOR SHALL BE RESPONSIBLE FOR ANY DAMAGE TO EXISTING IMPROVEMENTS AND UTILITIES AND SHALL REPAIR ANY DAMAGE AT HIS EXPENSE.

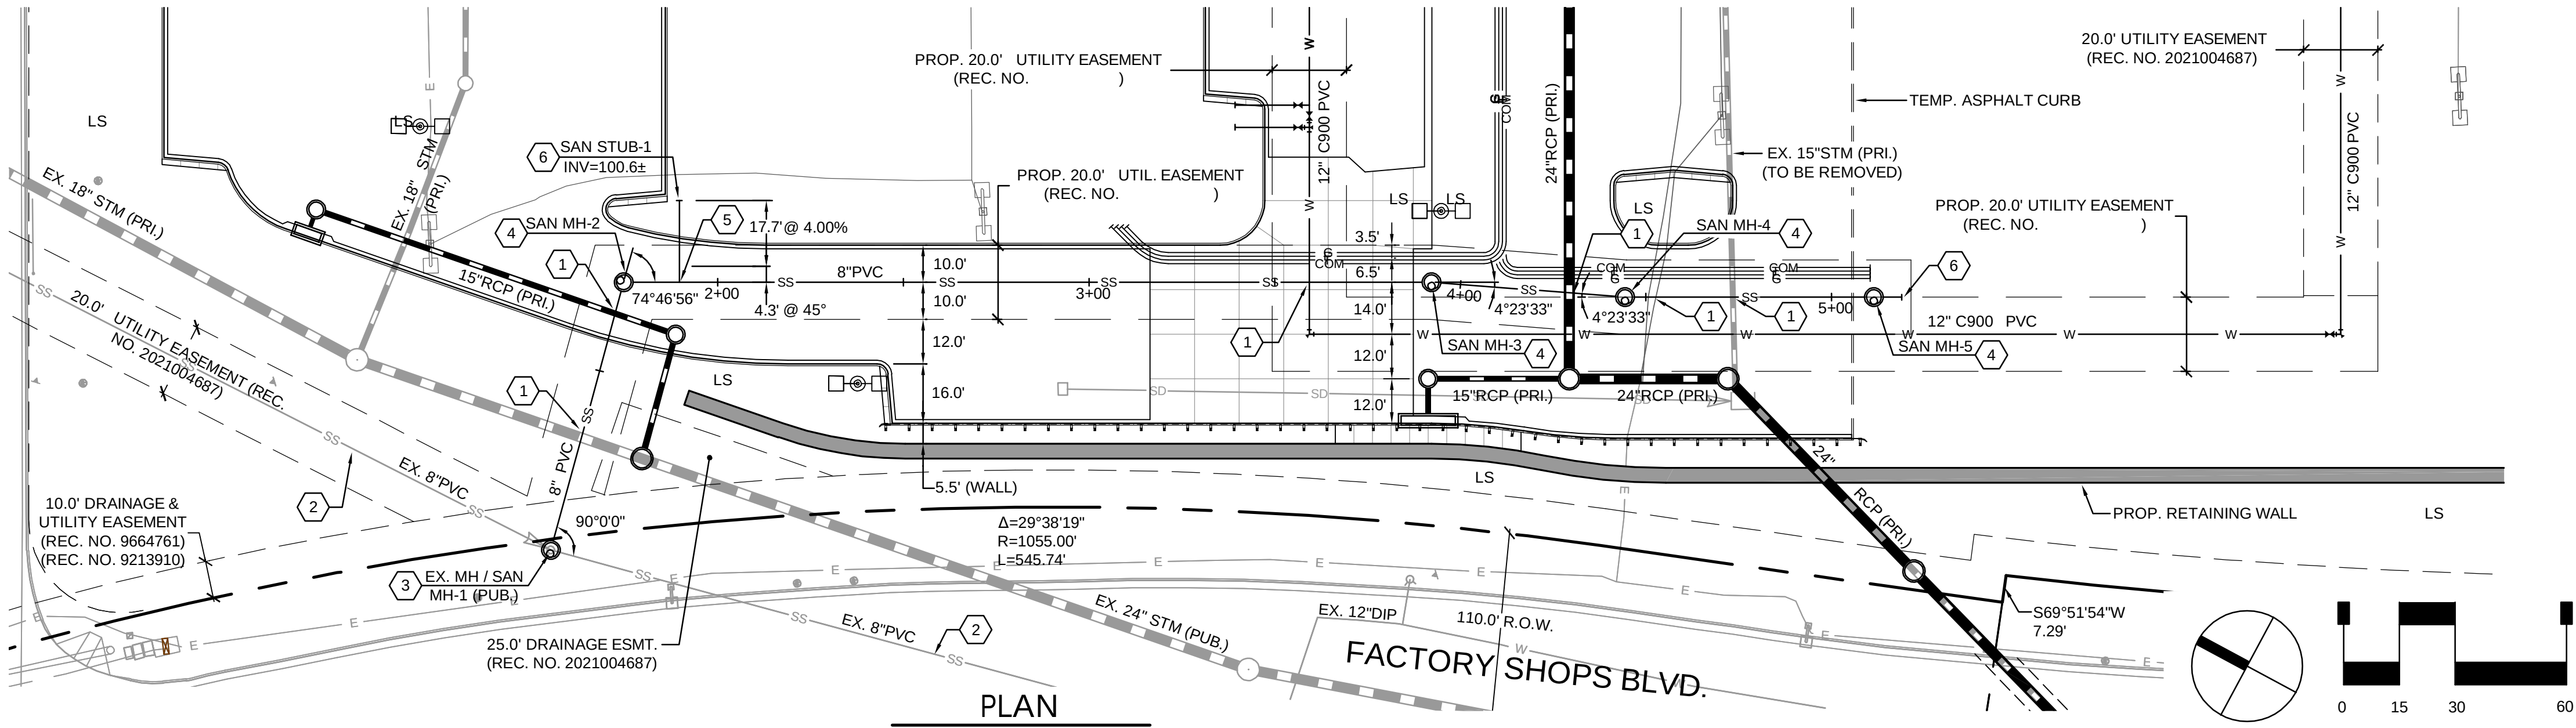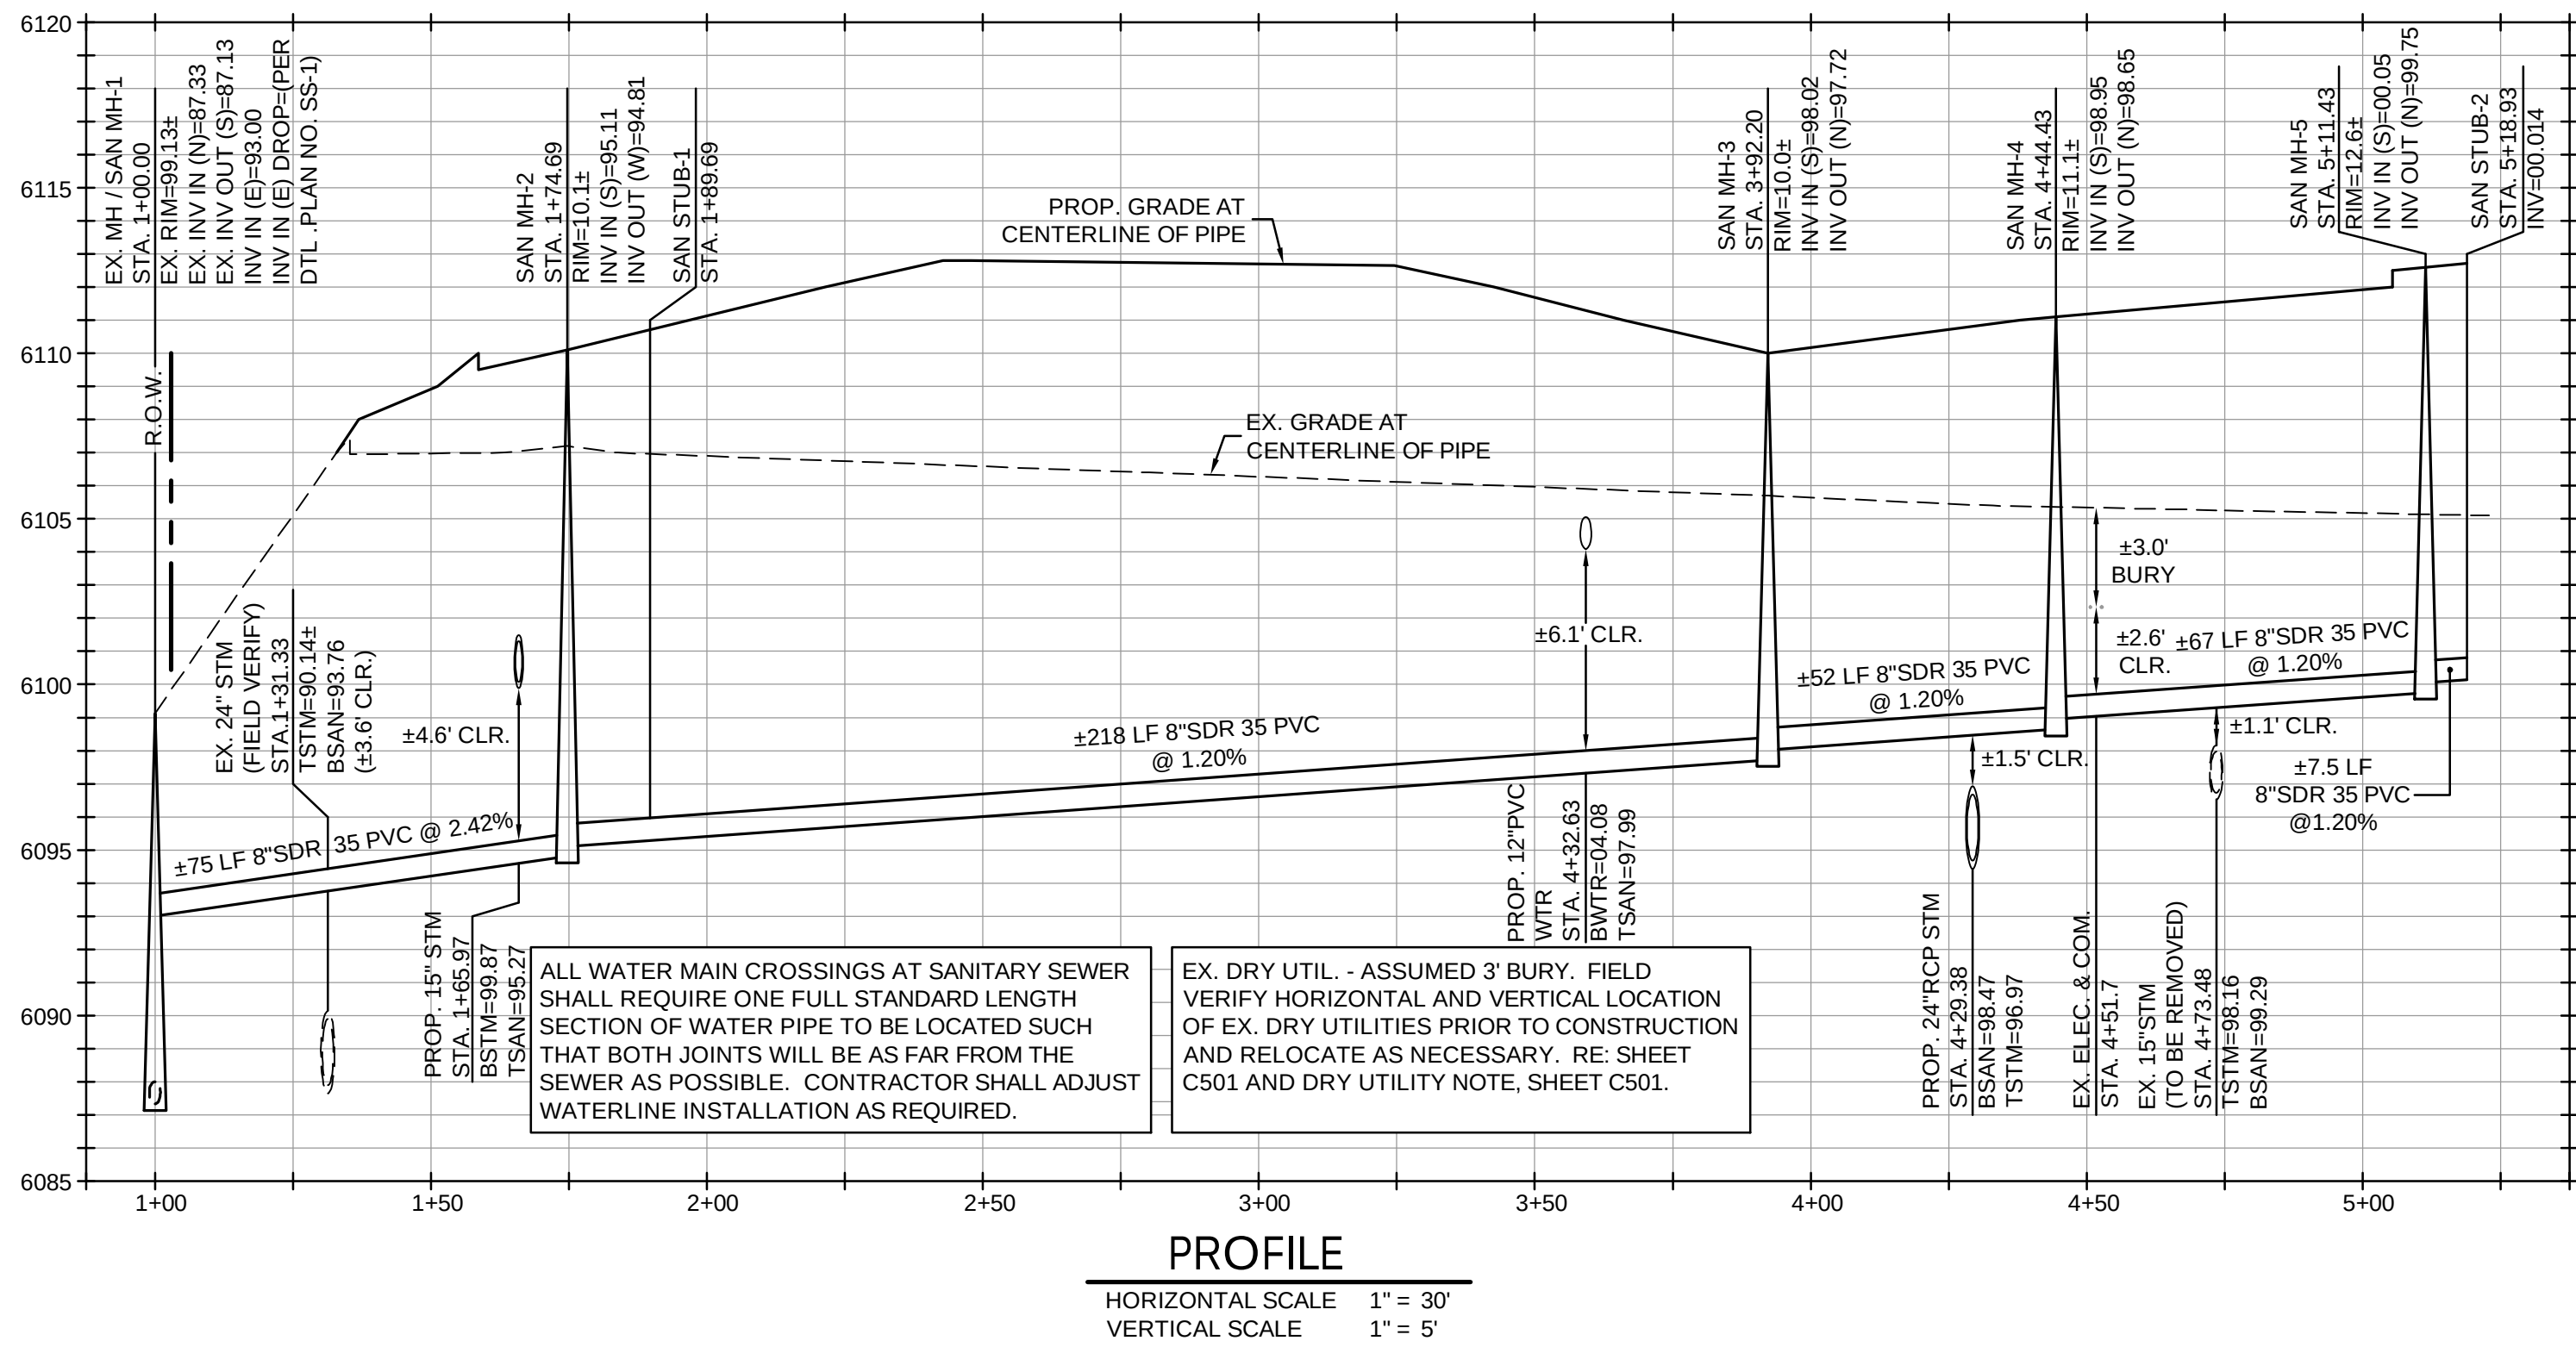

CONTRACTOR SHALL PROVIDE FIELD SURVEYED AS-BUILT INFORMATION OF ALL RIMS, LIDS, COVERS, SEWER PIPE INVERTS, PIPE LOCATIONS, PIPE SIZES, AND HORIZONTAL AND VERTICAL UPSTREAM, DOWNSTREAM AND VERTICAL BEND STUB LOCATIONS, MINIMUM. RE: GENERAL NOTES ON SHEETS C101 - C103 FOR ADDITIONAL INFORMATION.

GENERAL NOTES

1. REFER TO SHEETS C101 THROUGH C103 FOR GENERAL NOTES.
2. CONTRACTOR SHALL PROVIDE A MINIMUM OF SEVENTY TWO (72) HOURS NOTICE TO THE ON-SITE TCR CONSTRUCTION INSPECTOR, (720) 733-2200, PRIOR TO MAKING ANY CONNECTIONS OR TIE-INS TO EXISTING WATER, SANITARY SEWER, AND/OR STORM SEWER SYSTEMS PROVIDED THAT THE UTILITY TIE-IN DOES NOT DISRUPT SERVICE TO EXISTING CR WATER CUSTOMERS. IF THE TIE-IN WILL DISRUPT UTILITY SERVICE, THEN CONTRACTOR SHALL PROVIDE A MINIMUM OF THREE (3) WEEKS NOTICE TO THE TCR CONSTRUCTION INSPECTOR TO ALLOW TIME FOR CR WATER TO PROVIDE WRITTEN NOTIFICATION TO EXISTING CUSTOMERS AFFECTED BY THE TIE-IN. ALL TOWN UTILITY TIE-INS MUST BE APPROVED BY CR WATER PRIOR TO COMMENCING WORK.
3. DIMENSIONS ARE FROM FLOWLINE AND CENTERLINE OF UTILITY UNLESS OTHERWISE NOTED.

CONSTRUCTION NOTES

- 1 CAUTION - UTILITY CROSSING! CONTRACTOR SHALL VERIFY HORIZONTAL AND VERTICAL LOCATION OF CROSSING UTILITIES PRIOR TO CONSTRUCTION AND PROVIDE ADEQUATE CLEARANCES BETWEEN EXISTING/PROPOSED UTILITY INSTALLATIONS. CONTRACTOR TO CONFIRM INVERTS, UTILITY PROVIDER ALLOWABLE CLEARANCES, AND DEMOLITION/RELOCATION INTENT PER PLAN(S) PRIOR TO CONSTRUCTION.
- 2 EXISTING UTILITY LINE AND/OR STRUCTURE TO REMAIN AND BE PROTECTED THROUGHOUT CONSTRUCTION.
- 3 REMOVE EXISTING MANHOLE. CONSTRUCT 4' DIA. SANITARY OUTSIDE DROP MANHOLE OVER EXISTING SEWER PIPE(S). RE: SHEET C592, TOWN OF CASTLE ROCK, DEVELOPMENT SERVICES, DETAIL PLAN NO. SS-1.
- 4 CONSTRUCT 4' DIA. SANITARY MANHOLE. RE: SHEET C592, TOWN OF CASTLE ROCK, DEVELOPMENT SERVICES, DETAIL PLAN NO. SS-3 AND SS-4.
- 5 CONSTRUCT 6" SANITARY SEWER SERVICE TAP AND TYPE "B" STUB. RE: SHEET C590, TOWN OF CASTLE ROCK, DEVELOPMENT SERVICES, DETAIL PLAN NO. SS-2.
- 6 PLUG AND MARK FOR FUTURE CONNECTION. RE: SHEET C590, TOWN OF CASTLE ROCK, DEVELOPMENT SERVICES, DETAIL PLAN NO. SS-2.



2009 W. Littleton Blvd. #300
Littleton, CO 80120
303.794.4727 ph
www.SterlingDesignAssociates.com

STERLING DESIGN ASSOCIATES, LLC			
ISSUES & REVISIONS			
NO: 1	DATE:	BY:	
DESCRIPTION:			
NO: 2	DATE: -	BY: -	
DESCRIPTION: -			
NO: 3	DATE: -	BY: -	
DESCRIPTION: -			
NO: 4	DATE: -	BY: -	
DESCRIPTION: -			
NO: 5	DATE: -	BY: -	
DESCRIPTION: -			
NO: 6	DATE: -	BY: -	
DESCRIPTION: -			
PROJECT:			
DATE:	SCALE:		
02/24/2023	1" = 30'		
PROJECT MANAGER:	PROJECT NO.:		
JS	-		
DRAWN BY:	DRAWING FILE:		
JN	-		

TOWN APPROVAL BLOCK

TOWN OF CASTLE ROCK APPROVAL
PLANS ARE HEREBY APPROVED FOR ONE YEAR FROM
DATE OF DEVELOPMENT SERVICES APPROVAL

APPROVED BY:

DEVELOPMENT SERVICES DATE

PROF. ENGINEER CERTIFICATION

I HEREBY AFFIRM THAT THESE FINAL CONSTRUCTION PLANS WERE PREPARED UNDER MY DIRECT SUPERVISION, IN ACCORDANCE WITH ALL APPLICABLE TOWN OF CASTLE ROCK AND STATE OF COLORADO STANDARDS AND STATUTES, RESPECTIVELY; AND THAT I AM FULLY RESPONSIBLE FOR ALL DESIGN AND REVISIONS RELATIVE TO SAID PLANS.



OUTLETS AT CASTLE ROCK
PADS B & C
5050 FACTORY SHOPS BLVD.
CASTLE ROCK, CO 80108

CLIENT:
CRAIG REALTY GROUP
4100 MACARTHUR BLVD., SUITE 100
NEWPORT BEACH, CA 92660


TEL: (714) 299-7578

SHEET TITLE:
SANITARY SEWER SYSTEM
PLAN & PROFILE

SHEET NUMBER:

C510

21 OF 36

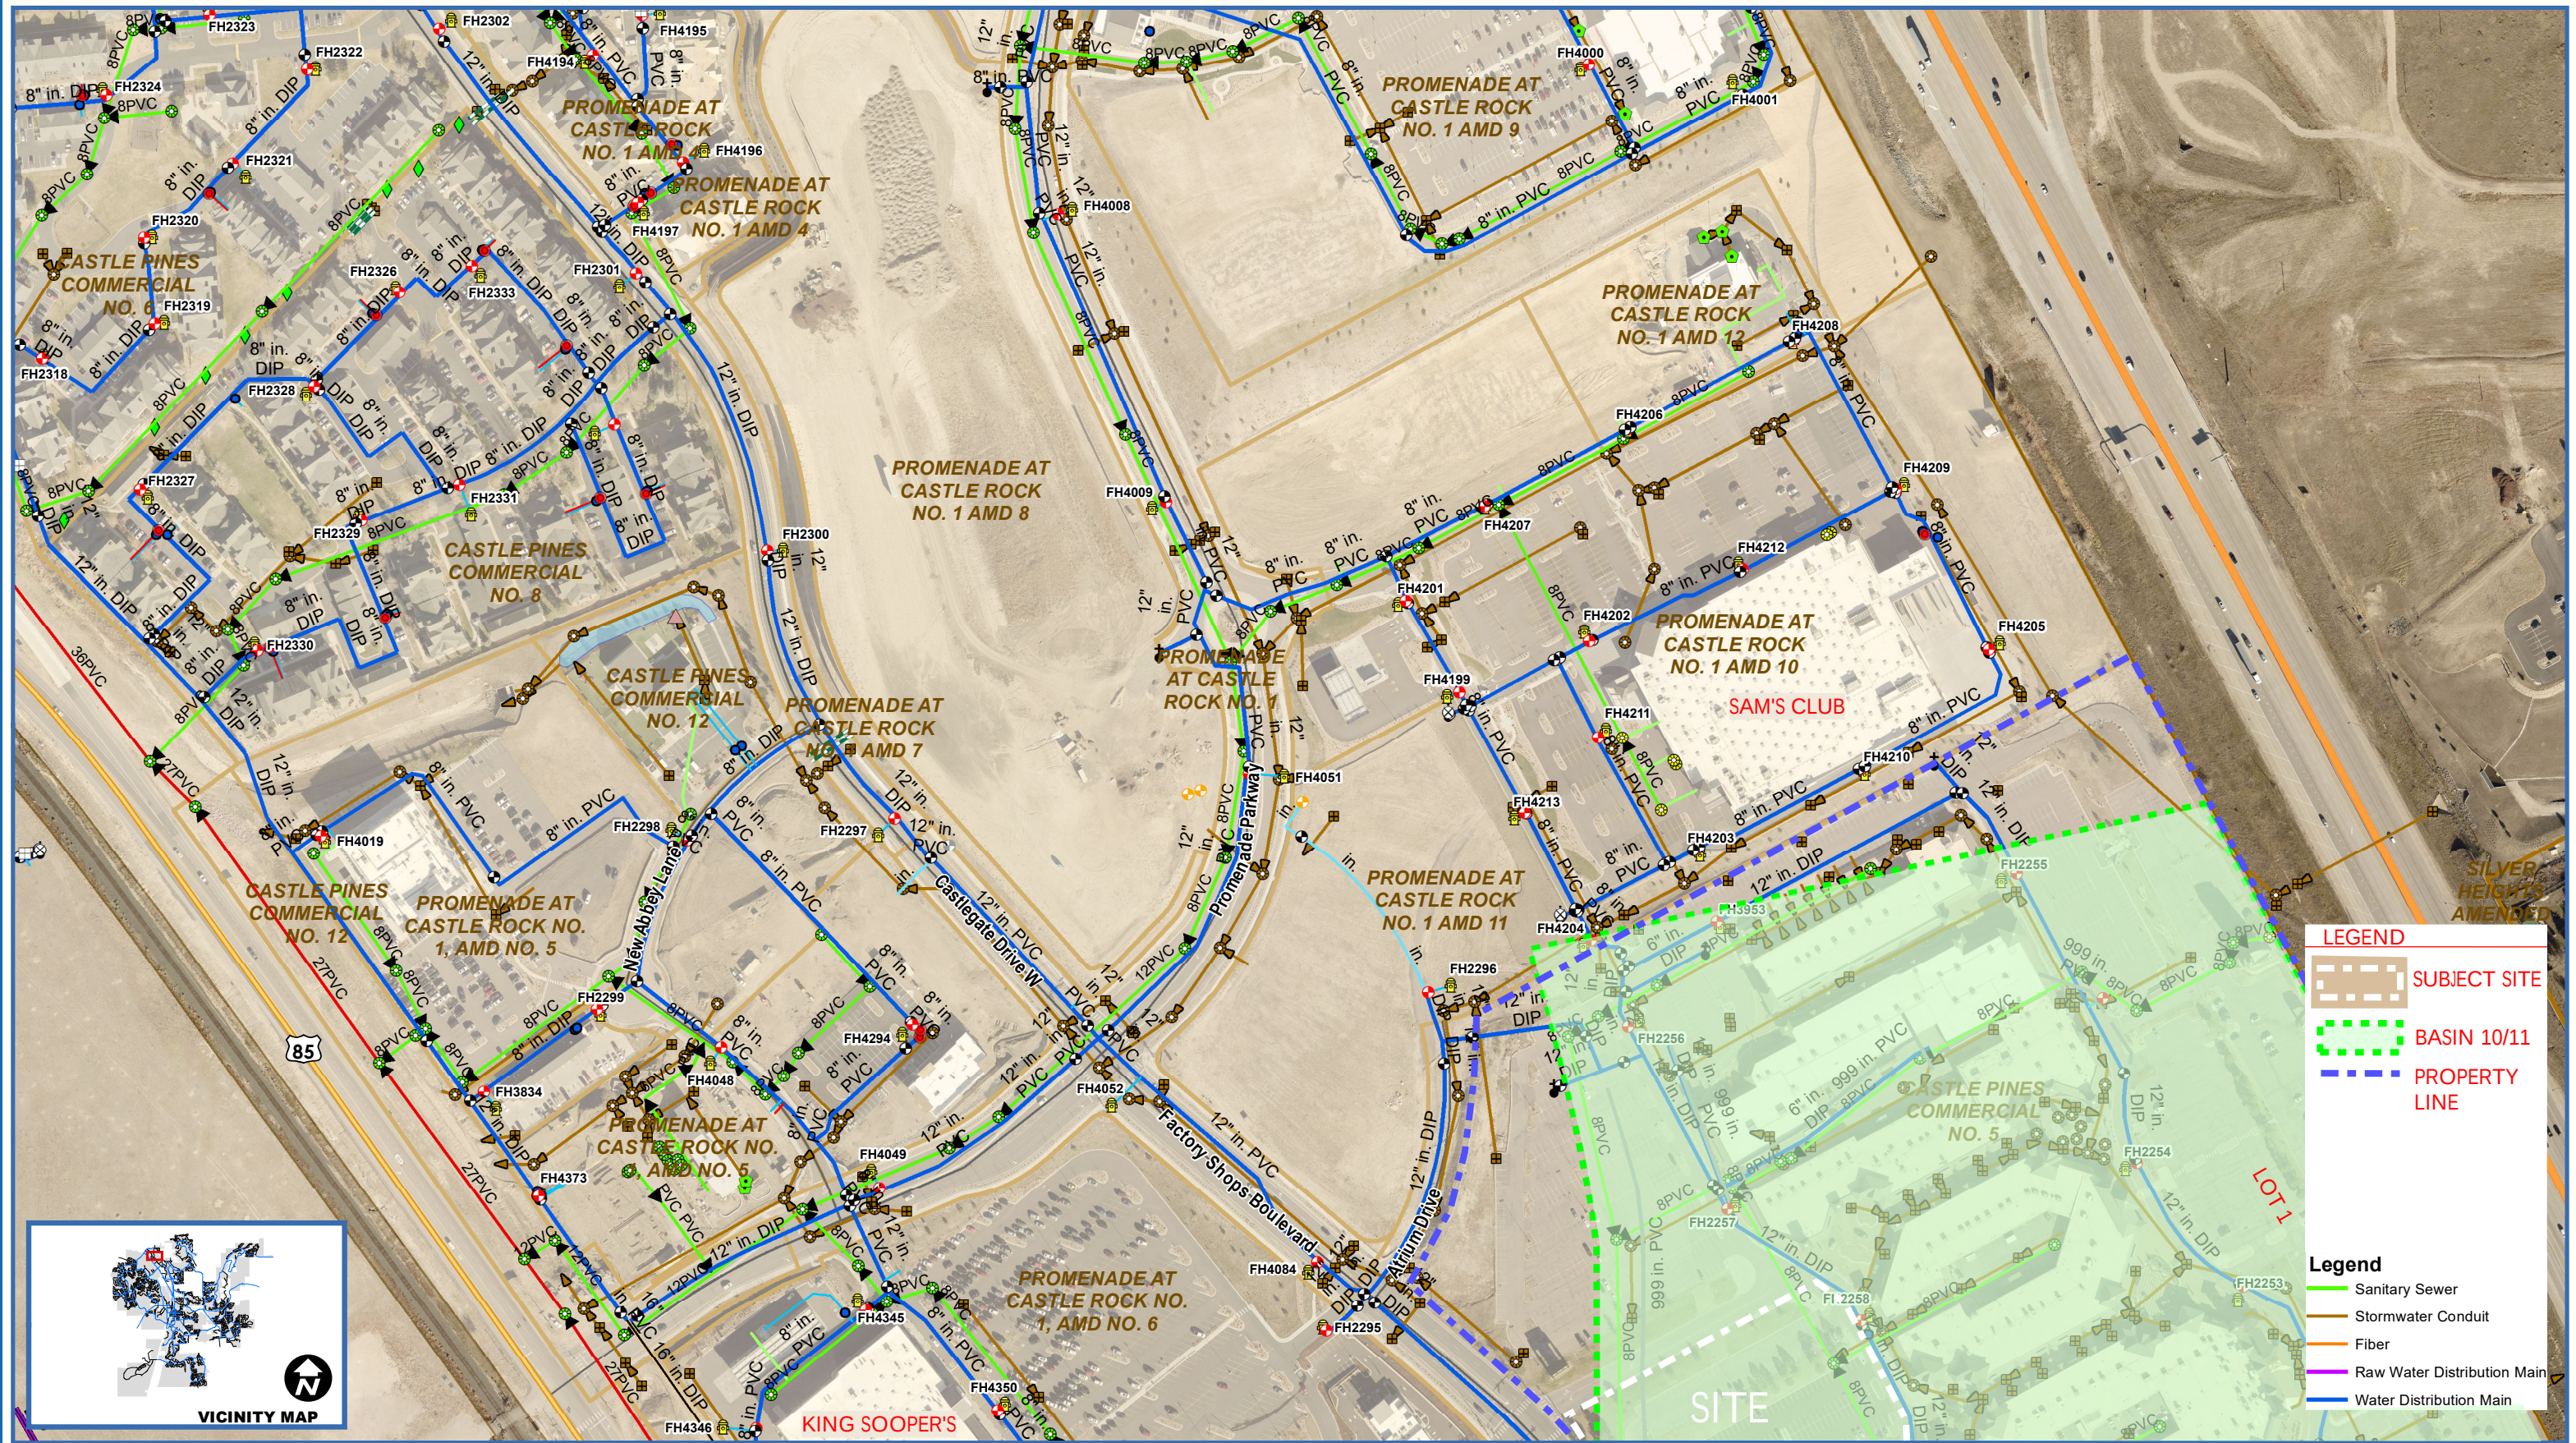

0 125 250 500 750 Feet

1 inch = 251 feet




Disclaimer: The data presented has been compiled from various sources, each of which introduces varying degrees of inaccuracies or inconsistencies. Such discrepancies in data are inherent and in supplying this product the Town of Castle Rock assumes no liability for it's use or accuracy. Questions or comments regarding the cartographic composition of this map including, but not limited to, errors, omissions, corrections, and/or updates, should be directed to the Utilities Department, Town of Castle Rock, (720) 733-6087. Copyright 2017, Town of Castle Rock Utilities Mapping.

**CASTLE ROCK
UTILITIES MAP
(INTERNAL USE ONLY)**

Date: 7/15/2019

Document Path: \\CRSAN1\UTUsers\tclose\Desktop\11x17 LndScp.mxd

Town of Castle Rock - Map 2

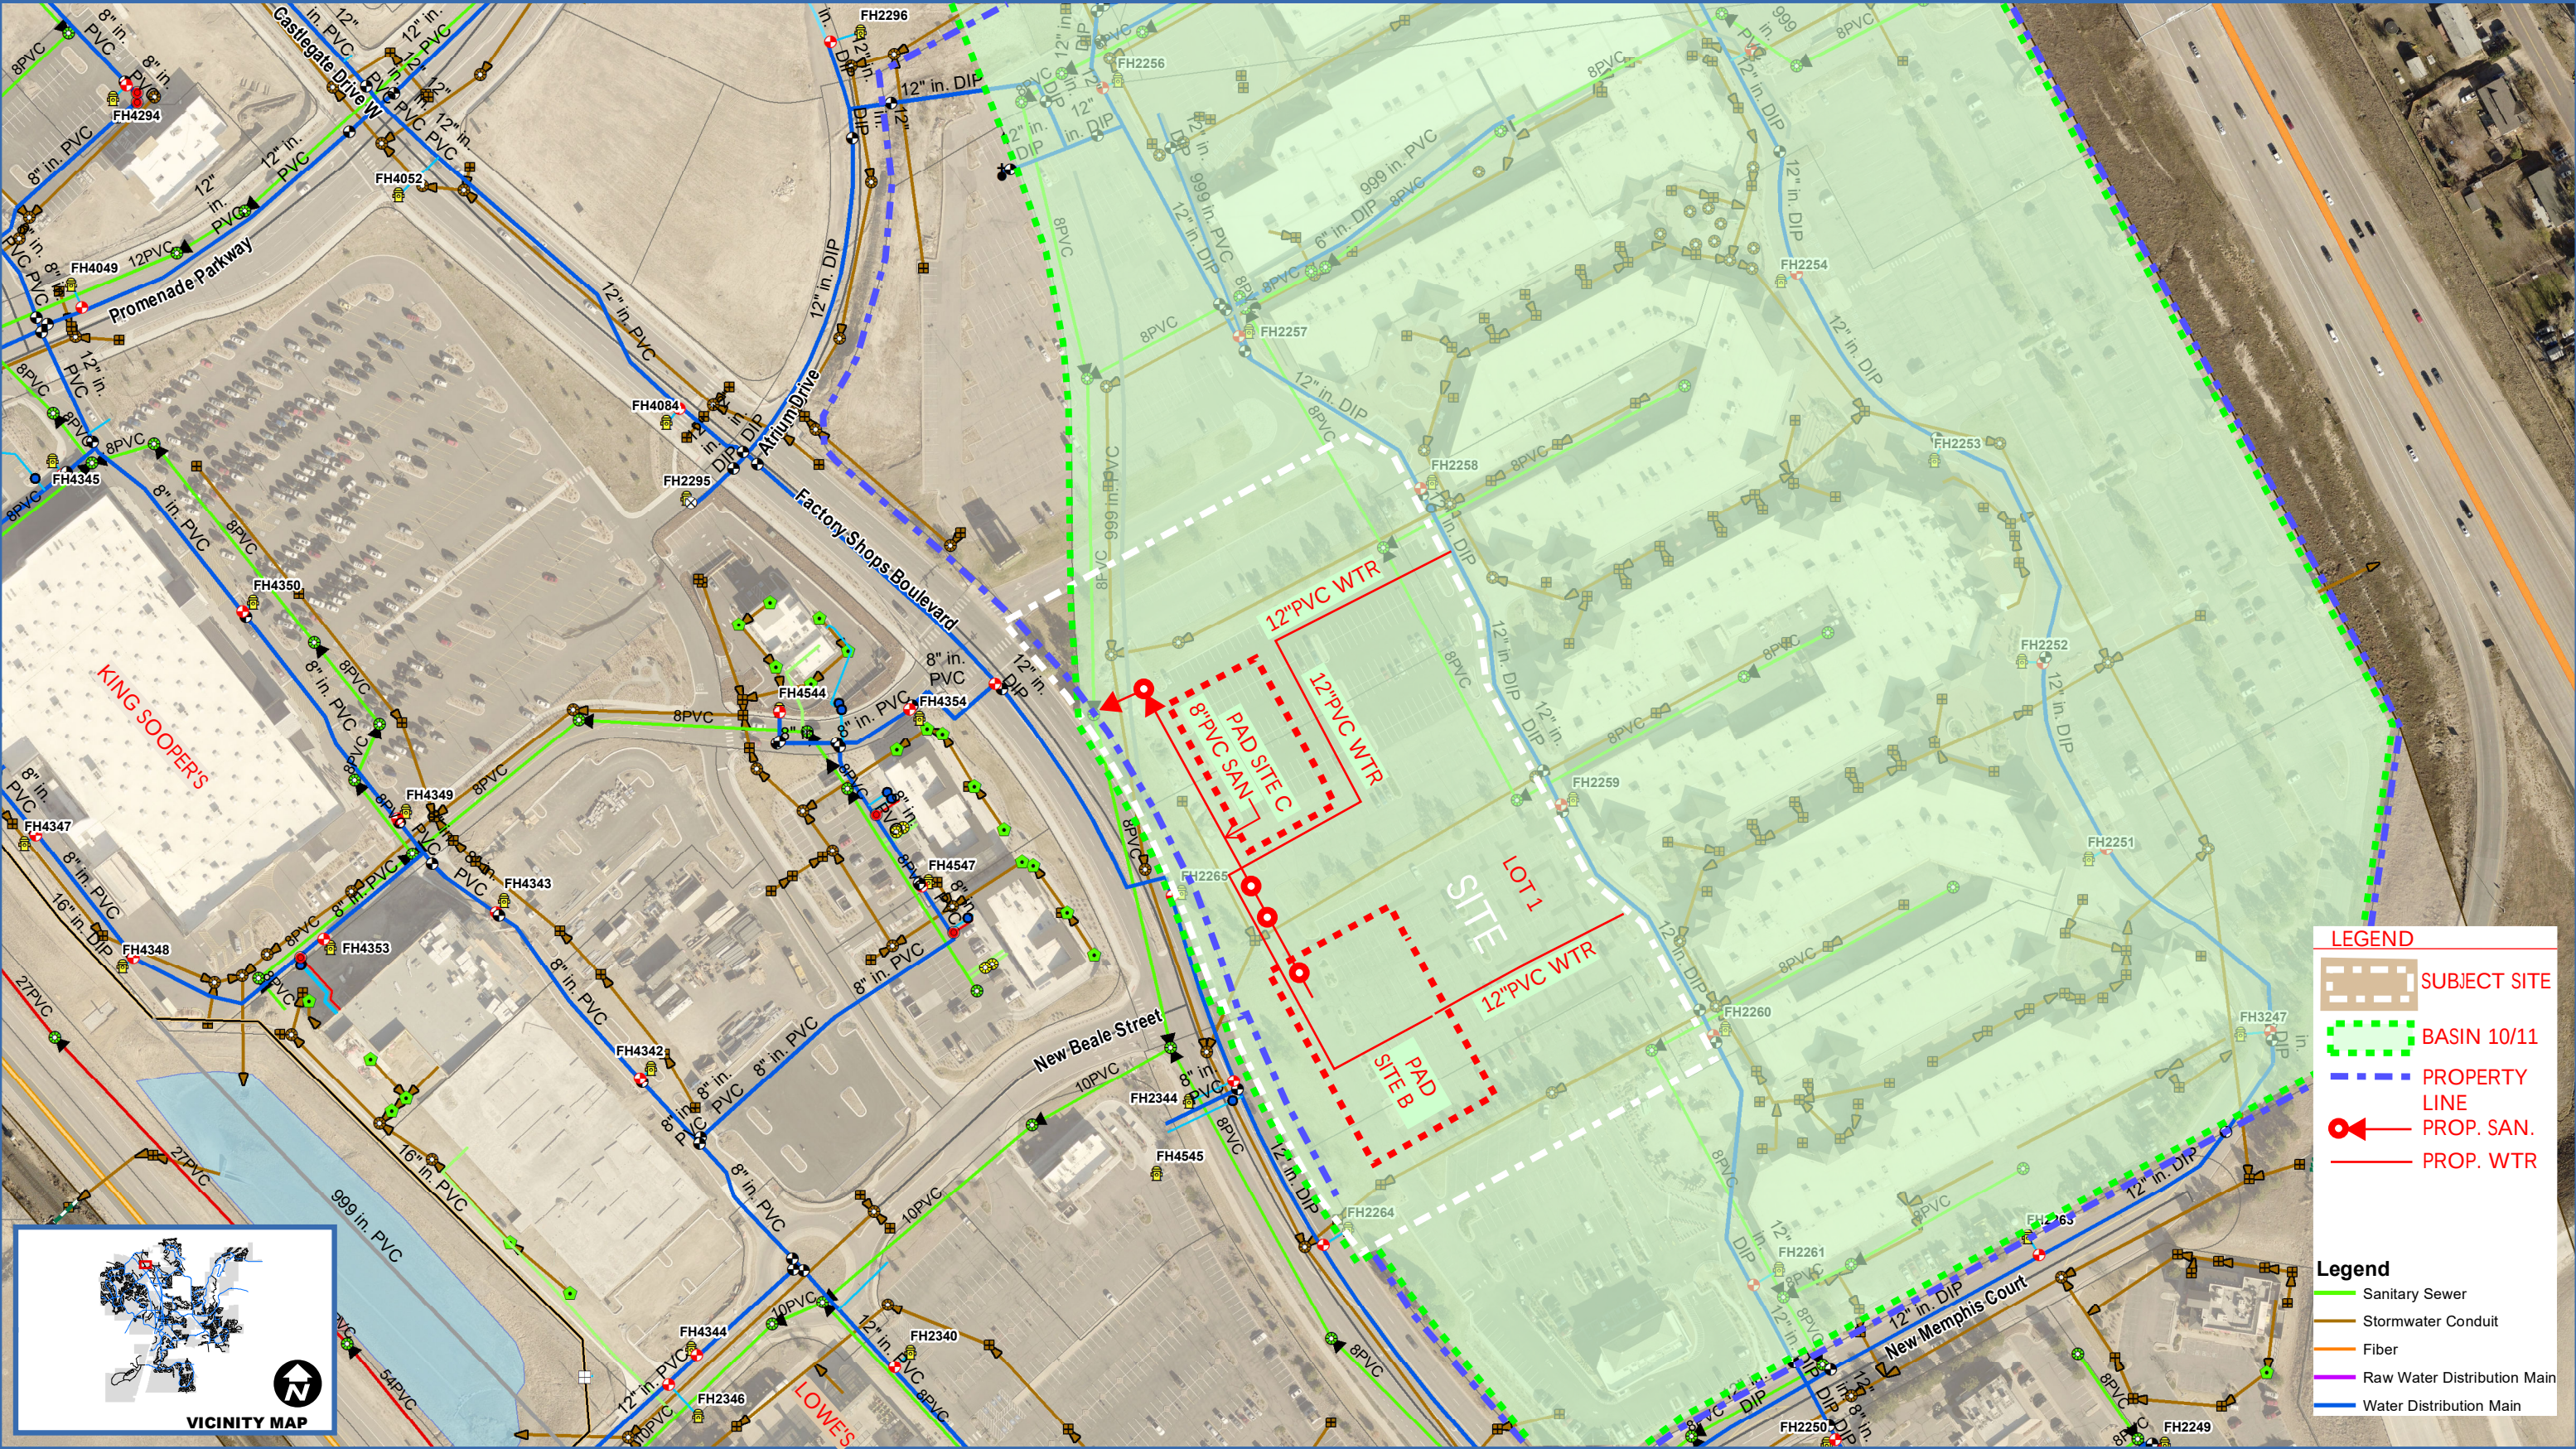

APPENDIX B – WATER DEMANDS

Water Analysis

Job Name: CROM Pad - Castle Rock, Colorado

Date: 8/23/22

By: JMN

CALCULATED DEMANDS

Use	¹ Typical ADD/Unit (gpd/sf)	¹ SFEs/Unit (SFE/sf)	Bldg. Area (sf)	ADD (gpd)	ADD (gpm)	ADD (acft/yr)	² MDD (gpd)	MDD (gpm)	² PHD (gpd)	PHD (gpm)	SFE
Restaurant (Pad C)	3.00	0.0075	7,805	23,415	16	26	58,538	41	128,783	89	59
Retail/Offices (Pad B)	0.20	0.0005	7,500	1,500	1	2	3,750	3	8,250	6	4
Restaurant (Pad B)	3.00	0.0075	4,200	12,600	9	14	31,500	22	69,300	48	32
Total			19,505	37,515	26	42	93,788	65	206,333	143	94

¹Town of Castle Rock, Water System Design, 2018 Criteria Manual ; Section 4.4.1 - Design Demands

²Town of Castle Rock, Water System Design, 2018 Criteria Manual ; Section 4.4.1.2 - Demand Factors; MDD/ADD = 2.5; PHD/ADD = 5.5

PROPOSED WATER SYSTEM

Use	³ Construction Type	Bldg. Area (sf)	⁴ Fire Demand (gpm)	⁴ Fire Demand (gpd)
Restaurant (Pad C)	V-B	7,805	1,500	2,160,000
Retail/Offices (Pad B)	V-B	7,500	1,500	2,160,000
Restaurant (Pad B)	V-B	4,200	1,500	2,160,000
Total		19,505	4,500	6,480,000

³Assumed

⁴IFC (2012; 2018), Appendix B, Table B105.1 and B105.1(2) (respectively); 2 hr duration, 50% sprinkler reduction

Water Analysis

Job Name: CROM Pad - Castle Rock, Colorado

Date: 5/5/22

By: JMN

PROPOSED WATER SYSTEM ANALYSIS & MODELING

^{1,3}Tank Conditions

ToCR Pressure Zone = Yellow
 ToCR Max. HGL Elevation = 6352.00 ft

 ToCR Tank = Tank 12 A (Dia = 172.0 ft ; Ht = 22.8 ft; Vol=3.94 MG)
 ToCR Tank = Tank 12 B (Dia = 172.0 ft ; Ht = 22.8 ft; Vol=6.13 MG)

 ToCR 20% HGL Elevation = 6333.76 ft

Existing System Connection Conditions

Junction	Elevation (ft)	² Static Pressure (psi)
A (Pt. # 1)	6115.5	94.6
L (Pt. # 2)	6114.8	94.9

Proposed System Elevation Conditions

Junction	Elevation (ft)	Static Pressure (psi)	Description	Demand	Tank Stage	Criteria (psi)
A	6115.5	95	Max. Elev./Min. Pressure	0	20%	> 43
F	6104.8	107	Min. Elev./Max. Pressure	0	100%	< 125

¹Town of Castle Rock Water Master Plan 2017

²Based on Pressure Zone Max. HGL Elevation

³Town of Castle Rock Water Demand Design 2018 Criteria Manual

TABLE B105.1

MINIMUM REQUIRED FIRE-FLOW AND FLOW DURATION FOR BUILDINGS

FIRE-FLOW CALCULATION AREA (square feet)					FIRE-FLOW (gallons per minute) ^b	FLOW DURATION (hours)
Type IA and IB ^a	Type IIA and IIIA ^a	Type IV and V-A ^a	Type IIB and IIIB ^a	Type V-B ^a		
0-22,700	0-12,700	0-8,200	0-5,900	0-3,600	1,500	2
22,701- 30,200	12,701- 17,000	8,201-10,900	5,901-7,900	3,601- 4,800	1,750	
30,201- 38,700	17,001- 21,800	10,901- 12,900	7,901-9,800	4,801- 6,200	2,000	
38,701- 48,300	21,801- 24,200	12,901- 17,400	9,801-12,600	6,201- 7,700	2,250	
48,301- 59,000	24,201- 33,200	17,401- 21,300	12,601- 15,400	7,701- 9,400	2,500	
59,001- 70,900	33,201- 39,700	21,301- 25,500	15,401- 18,400	9,401- 11,300	2,750	
70,901- 83,700	39,701- 47,100	25,501- 30,100	18,401- 21,800	11,301- 13,400	3,000	3
83,701- 97,700	47,101- 54,900	30,101- 35,200	21,801- 25,900	13,401- 15,600	3,250	
97,701- 112,700	54,901- 63,400	35,201- 40,600	25,901- 29,300	15,601- 18,000	3,500	
112,701- 128,700	63,401- 72,400	40,601- 46,400	29,301- 33,500	18,001- 20,600	3,750	

TABLE B105.1(2)

REFERENCE TABLE FOR TABLES B105.1(1) AND B105.2

FIRE-FLOW CALCULATION AREA (square feet)					FIRE FLOW (gallons per minute) ^b	FLOW DURATION (hours)
Type IA and IB ^a	Type IIA and IIIA ^a	Type IV and V-A ^a	Type IIB and IIIB ^a	Type V-B ^a		
0-22,700	0-12,700	0-8,200	0-5,900	0-3,600	1,500	2
22,701- 30,200	12,701- 17,000	8,201- 10,900	5,901-7,900	3,601- 4,800	1,750	
30,201- 38,700	17,001- 21,800	10,901- 12,900	7,901-9,800	4,801- 6,200	2,000	
38,701- 48,300	21,801- 24,200	12,901- 17,400	9,801- 12,600	6,201- 7,700	2,250	
48,301- 59,000	24,201- 33,200	17,401- 21,300	12,601- 15,400	7,701- 9,400	2,500	
59,001- 70,900	33,201- 39,700	21,301- 25,500	15,401- 18,400	9,401- 11,300	2,750	
70,901- 83,700	39,701- 47,100	25,501- 30,100	18,401- 21,800	11,301- 13,400	3,000	3
83,701- 97,700	47,101- 54,900	30,101- 35,200	21,801- 25,900	13,401- 15,600	3,250	
97,701- 112,700	54,901- 63,400	35,201- 40,600	25,901- 29,300	15,601- 18,000	3,500	
112,701- 128,700	63,401- 72,400	40,601- 46,400	29,301- 33,500	18,001- 20,600	3,750	

Castle Rock Fire and Rescue Department

300 Perry Street - Castle Rock, CO 80104

(303) 660-1066

PLAN REVIEW

PROJECT LOCATION Outlet Mall New Pad Site - 5050 Factory Shops - NEW PAD SITES -	PROJECT # 3592
PROJECT DESCRIPTION Outlet Mall New Pad Site - 5050 Factory Shops - NEW PAD SITES -	OCCUPANCY ID
AREA INVOLVED IN ENTIRE PROJECT Outlet Mall New Pad Site - 5050 Factory Shops - NEW PAD SITES -	ALTERNATE ID

PERMIT # 13052	PERMIT DESCRIPTION Fire Flow Evaluation		
AREA AFFECTED BY THIS PERMIT SDP20-0004 - Outlet Mall New Pad Site - 5050 Factory Shops - FIREFLOW 1		SQUARE FEET	VALUE OF WORK
CONTACT NAME	NOTIFY BY	NOTIFY AT	
REASON FOR SUBMITTAL Review Only	PLAN REVIEWER ssullivan	SUBMITTED 07/08/2022	COMPLETED 07/08/2022

CONTRACTOR N/A (ID 3373)	BUSINESS PHONE	FAX NUMBER
STREET ADDRESS	CITY, STATE, ZIP	
E-MAIL ADDRESS	STATE LICENSE NUMBER	

CASTLE ROCK FIRE AND RESCUE DEPARTMENT

** PLAN REVIEW LETTER **

<< PLEASE READ THE FOLLOWING CAREFULLY >>

On 07-08-2022 a review was conducted on the submitted FIRE FLOW requirements for the Factory Shops Pads B&C, located on 5050 Factory Shops Blvd. The following comments pertain to the project:

CODE USED IN REVIEW:

The submitted plans have been reviewed for compliance to the 2018 edition of the International Fire Code (IFC).

REVIEW COMMENTS:

INFORMATION ON THE PROJECT:

The project consists of a new medical office building that will be fully sprinkler protected. From the information currently known to the fire department the following comments pertain to the required fire flows:

The largest proposed building is a 1-Story, 11,900 square foot building, constructed of Type V-B construction, with a full NFPA 13 Fire Sprinkler system. The base required fire flow as noted in the 2018 IFC - Table B105.1, would be: 3000 gpm, the code provides an allowance for sprinkler systems, and based on the knowledge of this building the fire department will allow a 50% reduction bringing the required fire flow to: 1500 gpm for a duration of 2-Hours

FINAL FIRE FLOW REQUIRED:

2018 International Fire Code (IFC), Appendix B, as amended by the Town of Castle Rock requires a MINIMUM fire flow requirement of 1500 gpm @ 20 psi for a duration of 2-hours. This



fire flow shall be from 1 fire hydrants within 100 feet of the structure's FDC.

BUILDING INFORMATION:

Type of Construction: The proposed project is shown as being located in a building of EXACT TYPE UNKNOWN AT THIS TIME.

Occupancy Classification: The proposed occupancy classification for this project has been reviewed for compliance with the 2018 IFC and IBC. The occupancy classification of the project is shown as being a EXACT TYPE UNKNOWN AT THIS TIME.

ACTION TAKEN BY THE FIRE DEPARTMENT:

Approval of the above fire flow is based on the information known to the fire department as of the date of this review, as the result of additional information or inspections if the fire flow changes, corrective action may be required.

Should you have any questions please feel free to contact me.

Kevin Sullivan - Fire Prevention Officer - Ksullivan@crgov.com

DATE RECEIVED	BY:		
DATE FEE PAID 07/08/2022	PLAN REVIEW FEE 0.00	CHECK #	RECEIPT #

PICKED UP BY	COMPANY	DATE
--------------	---------	------





Memo

Date: July 8, 2022

To: Castle Rock Fire and Rescue
300 Perry St.
Castle Rock, CO 80104

From: Jay Newell, PE

RE: Lot 1, Block 1, Outlets at Castle Rock Filing No. 1 – Pads B & C
Confirmation Memo for Required Fire Flow

A portion of Lot 1 is intended to be developed as pad lots, generally within the existing parking field on the west side of the overall Outlets at Castle Rock development. Improvements to the existing parking field include parking island reconfiguration, re-grading, re-paving, and utility construction. Leased pad sites, to be developed by future tenants including buildings and utility services will generally be within the limits of these pad lot improvements.

The anticipated commercial use(s) consist of approximately 7,500 square feet of retail/office on Pad B, approximately 4,200 square feet of restaurant on Pad B, and approximately 7,805 square feet of restaurant on Pad C. Type V-B construction and building sprinkler systems are assumed.

Castle Rock Fire and Rescue:

Required Fire Flow

1500 GPM

Required Duration

2- Hours

This letter shall be null and void if any buildings referenced are NOT sprinklered.

Castle Rock Fire and Rescue

FIRE REVIEW 13052

Castle Rock Fire & Rescue Department



These plans have been reviewed and accepted subject to any/all corrections in compliance with the International Fire Code as amended and adopted by the Town of Castle Rock.

Comments and Corrections will be in the attached plan review letter and/or marked on the plans.

All projects are subject to changes in the field in accordance with the current codes and ordinances.

Completed by:

Kevin Sullivan
ICC FIRE INSPECTOR II - 9533547
COLORADO FIRE INSPECTOR III: 216312661

Jay M. Newell, PE
Wayne T. Sterling, RLA, LEED AP

2009 W. Littleton Blvd. #300
Littleton, CO 80120

303.794.4727
www.SterlingDesignAssociates.com



Irrigation System Hydraulic - ZONE VALVES

C33 & C34 (WORST CASE)

Project Name:	Outlets at Castle Rock - Pads B & C			Date:	April 20, 2023		
Project Location:	5050 Factory Shops Blvd - W side of property						
Prepared by:	Sterling Design Associates - Mike Haaf			Current TOCR Registration #	15-1105		
Tap Size	3.00 "	Water Meter Acct. 00004595-02	Source of Pressure	Dawn Tiffany Castle Rock Water - Hydrant 2257			
Static Water Pressure:	95 psi						
Hydraulic Grade At Zone:	C33 & C34			Company			
	Ft. of Copper	Pipe Size ("	K Copper	Friction Loss (from chart)	Flow-GPM	Loss/Gain	
Service Line (tap to meter):	15 LF	3.00	K Copper	2.30 /100 FT	48	0.35	
Water Meter:		3.00		0.50	48	0.50	
Service Line (meter to backflow):	5 LF	3.00	K Copper	2.30 /100 FT	48	0.12	
Backflow:		3.00		12	48	12.00	
Master Valve:		3		0	48	0.00	
Pressure Required at Head:							40
Lateral Allowance:							3.00
Control Valve Allowance:							4.00
Mainline Allowances:							
Length of Mainline	Pipe Material	Size	Gals.	GPM	Friction Loss	Flow-GPM	Loss/Gain
Assumed Existing 175 LF	CL200BE	3.000 "@	48	GPM	0.21 /100 FT		0.37
Proposed 1200 LF	CL200BE	2.500 "@	48	GPM-Looped	0.57 /100 FT		6.84
Elevation:	Tap elevation	6,121		High/Low:	6,101		-8.66
Green shading indicates required information you must provide							
Total System requirements (PSI)							58.51
Available System Pressure (PSI)							95.00
<i>Town of Castle Rock provides a minimum of 43 psi</i>							
permanent							
Total Irrigated area for tap #		C	Is	90,565	sq. ft.		

CLWUR WORKSHEET - OVERALL LANDSCAPE AREA

CLWUR Chart for the Town of Castle Rock								
Irrig. Zone	Plant Type	App Rate (inches/month)	Zone (VL, L, Mod, HW)	% of Total Area	IA (Irrigated area in sf for each zone)	LWUR (Landscape Water Use Rating)	TA (Total Area of all irrigated landscape Zones)*	CLWUR (LWUR x IA/TA)
A	Drip Irrigated Shrubs, Trees & Perennials	2.4	Low	40.37	36,557 sf	2.00	90,565 sf	2.0 x 36,557/90,565 = .81
B	Existing Spray Irrigated Turf	3.0	Mod	7.51	6,797 sf	3.00	90,565 sf	3.0 x 6,797/90,565 = .23
C	Overseeded Established Spray Irrigated Turf	2.4	Low	36.60	33,151 sf	2.00	90,565 sf	2.0 x 33,151/90,565 = .73
D	Low Water Use Spray Irrigated Turf	2.4	Low	15.52	14,060 sf	2.00	90,565 sf	2.0 x 14,060/90,565 = 0.31
								Total of the CLWUR = 2.08

*Area includes right-of-way landscaping.

IRRIGATION CHART

Registered Professional: Michael Haaf Registration #: 15-1105 Date: 4/20/2023
Company Name: Sterling Design Associates Address: 2009 W Littleton Blvd, Littleton, CO 80120
Phone: (303) 794-4727 x210 Email: mike@sterlingdesignassociates.com Clock Make: Hunter Model: ICC2 - Programmable up to 54 Stations

Program	Circle		Diamond		Square		Nozzle (Nozzle/ Emitter size)	App. Rate (Inches/hr or)	GPM (Per Zone)	Inches/ Month (Average May - September)	Run Time (Minutes/ Month)	Run Time (Minutes Every Third Day)	Water Usage (Gallons per month)
	Zone	Hydrozone Very Low <1" Low 5-10" Medium 10-15" High >15"	Plant Type Shrubs, Perennials, Trees, Annuals, etc.)	Head Type (Rotors, Sprays, Bubblers, Drip, SDI, etc.)									
EXISTING	Ex: 1	High	Blue Grass	RIB 180S SAM PRS	12"	1.83	15	5	197	20	2937		
	C1	Very Low-Med	Shrubs, Trees &/or Perennials - Ex	Drip-Point Source	5 - 1.0 gph	1.25	1	2.4	115	12	58		
	C2	Very Low-Med	Shrubs, Trees &/or Perennials - Ex	Drip-Point Source	5 - 1.0 gph	1.25	1	2.4	115	12	58		
	C3	Very Low-Med	Shrubs, Trees &/or Perennials - Ex	Drip-Point Source	5 - 1.0 gph	1.25	1	2.4	115	12	58		
	C4	Very Low-Med	Shrubs, Trees &/or Perennials - Ex	Drip-Point Source	5 - 1.0 gph	1.25	1	2.4	115	12	58		
	C5	Very Low-Med	Shrubs, Trees &/or Perennials - Ex	Drip-Point Source	5 - 1.0 gph	1.25	1	2.4	115	12	58		
	C6	Very Low-Med	Shrubs, Trees &/or Perennials - Ex	Drip-Point Source	5 - 1.0 gph	1.25	1	2.4	115	12	58		
	C7	Very Low-Med	Shrubs, Trees &/or Perennials - Ex	Drip-Point Source	5 - 1.0 gph	1.25	1	2.4	115	12	58		
	C8		VACANT										
	C9	Very Low-Med	Shrubs, Trees &/or Perennials	Drip-Point Source	5 - 1.0 gph	1.25	1	2.4	115	12	80		
	C10	Very Low-Med	Shrubs, Trees &/or Perennials	Drip-Point Source	5 - 1.0 gph	1.25	2	2.4	115	12	184		
	C11	Very Low-Med	Shrubs, Trees &/or Perennials	Drip-Point Source	5 - 1.0 gph	1.25	1	2.4	115	12	115		
	C12	Very Low-Med	Shrubs, Trees &/or Perennials	Drip-Point Source	5 - 1.0 gph	1.25	1	2.4	115	12	150		
	C13	Very Low-Med	Shrubs, Trees &/or Perennials	Drip-Point Source	5 - 1.0 gph	1.25	2	2.4	115	12	200		
	C14	Very Low-Med	Shrubs, Trees &/or Perennials	Drip-Point Source	5 - 1.0 gph	1.25	3	2.4	115	12	382		
	C15	Very Low-Med	Shrubs, Trees &/or Perennials	Drip-Point Source	5 - 1.0 gph	1.25	3	2.4	115	12	334		
	C16	Very Low-Med	Shrubs, Trees &/or Perennials	Drip-Point Source	5 - 1.0 gph	1.25	2	2.4	115	12	190		
	C17	Very Low-Med	Shrubs, Trees &/or Perennials	Drip-Point Source	5 - 1.0 gph	1.25	3	2.4	115	12	311		
	C18	Very Low-Med	Shrubs, Trees &/or Perennials	Drip-Point Source	5 - 1.0 gph	1.25	2	2.4	115	12	184		
	C19	Very Low-Med	Shrubs, Trees &/or Perennials	Drip-Point Source	5 - 1.0 gph	1.25	2	2.4	115	12	242		
	C20	Very Low-Med	Shrubs, Trees &/or Perennials	Drip-Point Source	5 - 1.0 gph	1.25	2	2.4	115	12	184		
	C21	Very Low-Med	Shrubs, Trees &/or Perennials	Drip-Point Source	5 - 1.0 gph	1.25	2	2.4	115	12	265		
	C22	Very Low-Med	Shrubs, Trees &/or Perennials	Drip-Point Source	5 - 1.0 gph	1.25	1	2.4	115	12	81		
	C23	Very Low-Med	Shrubs, Trees &/or Perennials	Drip-Point Source	5 - 1.0 gph	1.25	1	2.4	115	12	115		
	C24	Med	Nature's Prairie Sod/Ex. Turf	Hunter MP 3000	30' radius	0.39	23	3	482	48	10625		
	C25	Low	Overseded Turf	1-20-06-SS	40' radius	0.74	44	2.4	195	19	8582		
	C26	Low	Nature's Prairie Sod/Fescue Seed	Hunter MP 3000	30' radius	0.45	38	2.4	320	32	12180		
	C27	Low	Nature's Prairie Sod/Fescue Seed	1-20-06-SS	40' radius	0.74	30	2.4	195	19	5838		
	C28	Low	Nature's Prairie Sod/Fescue Seed	1-20-06-SS	40' radius	0.74	16	2.4	195	19	3174		
	C29	Low	Nature's Prairie Sod/Fescue Seed	1-20-06-SS	40' radius	0.74	28	2.4	195	19	5442		
	C30	Low	Nature's Prairie Sod/Fescue Seed	Hunter MP 3500	35' radius	0.52	4	2.4	277	28	1183		
	C31	Low	Nature's Prairie Sod/Fescue Seed	Hunter MP 2000 & MP 3000	20-30' radius	0.45	24	2.4	320	32	7706		
	C32	Low	Nature's Prairie Sod/Fescue Seed	Hunter MP 2000 & MP 3000	20-30' radius	0.45	17	2.4	320	32	5504		
	C33	Low	Nature's Prairie Sod/Fescue Seed	Hunter MP 3000	30' radius	0.45	28	2.4	320	32	9025		
	C34	Low	Fescue Turf Seed Mix	Hunter MP 3500	35' radius	0.52	20	2.4	277	28	5594		
	C35	Low	Fescue Turf Seed Mix	Hunter MP 2000 & MP 3000	20-30' radius	0.45	20	2.4	320	32	6366		
	C36	Low	Nature's Prairie Sod/Fescue Seed	Hunter MP 2000 & MP 3000	20-30' radius	0.45	20	2.4	320	32	6432		
	C37	Low	Nature's Prairie Sod	Hunter MP 3000	30' radius	0.45	15	2.4	320	32	4672		
	C38	Low	Nature's Prairie Sod	Hunter MP 3500	35' radius	0.45	19	2.4	320	32	6048		
C39	Med	Nature's Prairie Sod/Ex. Turf	Hunter MP 3000	30' radius	0.39	23	3	482	48	10615			

Projections are based on irrigating an established landscape within a three-day-a-week, eight hour per day watering schedule (Mon/Wed/Fri, 12am-8am).

System has been designed to operate up to two zones simultaneously up to 50 gpm.

Projected application rates will need to be adjusted due to seasonal changes and weather conditions above and below the average values utilized.

Peak season applications for Nature's Prairie Sod is 0.75" per week.

Peak season application for Shrubs, Trees or Perennials is 0.59* per week

Run time figures reduced due to zones running simultaneously

APPENDIX C – WATER STORAGE

Water Analysis

Job Name: CROM Pad - Castle Rock, Colorado

Date: 8/23/22

By: JMN

STORAGE VOLUME

Use	MDD (gpm)	Fire Flow (gpm)	⁵ Storage (MG)
Restaurant (Pad C)	41	1,500	0.239
Retail/Offices (Pad B)	3	1,500	0.184
Restaurant (Pad B)	22	1,500	0.212
Total	65	4,500	0.634
(Max Design)	(	1,500	0.239)

(per ToCR comment)

⁵Town of Castle Rock, Water System Design, 2018 Criteria Manual ; Section 4.4.2 - Storage Requirements (MDD*60 min/hr*24 hrs + Fire Flow*60 min/hr*2 hr)



TOWN OF CASTLE ROCK FIRE FLOW TEST FORM

6/9/2020

Jon Spenser

[Sterling Design Associates](#)

303-505-3655

jon@sterlingdesignassociates.com

F F11-2020

P _____

Test Conducted By: JC, AW

Date: 06/10/2020

Start Time

8:15 A.M.

End Time

8:20

Pressure Hydrant

Hydrant ID	FH	2259	
Pre-test Static Pressure (Ps1)		98 PSI	
Residual Pressure (Pr)		86 PSI	psi
Post-test Static Pressure (Ps2)		98 PSI	psi
			psi
Flowing Hydrant			
Hydrant ID	FH	2258	
Orifice Side (D)		4 1/2 inch	
Main Size (Dp)		12 inch	in
			in
Calculated Flowrate (Qr)			
Estimated Volume Discharged (Q)			gpm
		12,500	gallons

Notes: Please see map attached

APPENDIX D – WATER HYDRAULIC ANALYSIS AND MODELING

Scenario Static: 20% Tank Storage

Node ID	Elevation ft	Demand GPM	Head ft	Pressure psi
Junc A	6115.5	0.00	6333.76	94.57
Junc L	6114.8	0.00	6333.76	94.88
Junc B	6106.1	0.00	6333.76	98.64
Junc C	6106.4	0.00	6333.76	98.51
Junc D	6106.4	0.00	6333.76	98.51
Junc F	6104.8	0.00	6333.76	99.21
Junc H	6105.2	0.00	6333.76	99.03
Junc J	6107.0	0.00	6333.76	98.26
Junc K	6113.4	0.00	6333.76	95.48
Junc E	6105.8	0.00	6333.76	98.77
Junc G	6106.0	0.00	6333.76	98.69
Junc M	6106.1	0.00	6333.76	98.64
Junc N	6107.0	0.00	6333.76	98.26
Junc Q	6115.5	0.00	6333.76	94.57
Junc P	6114.8	0.00	6333.76	94.88
Resvr 1	6333.76	-0.02	6333.76	0.00
Resvr 2	6333.76	0.01	6333.76	0.00

Scenario Static: 100% Tank Storage

Node ID	Elevation ft	Demand GPM	Head ft	Pressure psi
Junc A	6115.5	0.00	6352.00	102.48
Junc L	6114.8	0.00	6352.00	102.78
Junc B	6106.1	0.00	6352.00	106.55
Junc C	6106.4	0.00	6352.00	106.42
Junc D	6106.4	0.00	6352.00	106.42
Junc F	6104.8	0.00	6352.00	107.11
Junc H	6105.2	0.00	6352.00	106.94
Junc J	6107.0	0.00	6352.00	106.16
Junc K	6113.4	0.00	6352.00	103.39
Junc E	6105.8	0.00	6352.00	106.68
Junc G	6106.0	0.00	6352.00	106.59
Junc M	6106.1	0.00	6352.00	106.55
Junc N	6107.0	0.00	6352.00	106.16
Junc Q	6115.5	0.00	6352.00	102.48
Junc P	6114.8	0.00	6352.00	102.78
Resvr 1	6352	-0.02	6352.00	0.00
Resvr 2	6352	0.01	6352.00	0.00

Scenario F2: MDD+Fire / 16 Closed

Network Table - Nodes

Node ID	Elevation ft	Demand GPM	Head ft	Pressure psi
Junc A	6115.5	0.00	6317.95	87.72
Junc L	6114.8	0.00	6317.00	87.61
Junc B	6106.1	0.00	6316.84	91.31
Junc C	6106.4	0.00	6316.84	91.18
Junc D	6106.4	0.00	6316.86	91.19
Junc F	6104.8	0.00	6316.88	91.89
Junc H	6105.2	22.00	6316.92	91.74
Junc J	6107.0	0.00	6316.96	90.98
Junc K	6113.4	0.00	6317.00	88.22
Junc E	6105.8	41.00	6316.87	91.46
Junc G	6106.0	3.00	6316.90	91.38
Junc M	6106.1	1500.00	6313.92	90.05
Junc N	6107.0	0.00	6316.96	90.98
Junc Q	6115.5	599.50	6324.09	90.38
Junc P	6114.8	599.50	6316.43	87.37
Resvr 1	6333.76	-2765.00	6333.76	0.00
Resvr 2	6333.76	0.00	6333.76	0.00

Scenario F2: MDD+Fire / 16 Closed

Network Table - Links

Link ID	Length ft	Diameter in	Roughness	Flow GPM	Velocity fps
Pipe 2	453	12	120	831.42	2.36
Pipe 4	221	12	120	1334.08	3.78
Pipe 5	28	12	120	-165.92	0.47
Pipe 6	176	12	120	-165.92	0.47
Pipe 12	185	12	120	-231.92	0.66
Pipe 13	23	12	120	-231.92	0.66
Pipe 7	100	12	120	-165.92	0.47
Pipe 8	56	12	120	-206.92	0.59
Pipe 9	139	12	120	-206.92	0.59
Pipe 10	139	12	120	-209.92	0.60
Pipe 15	23	6	120	0.01	0.00
Pipe 17	500	12	120	2765.00	7.84
Pipe 1	500	12	120	2165.50	6.14
Pipe 3	500	12	120	599.50	1.70
Pipe 16	500	12	120	0.00	0.00
Pipe 14	16	6	120	1500.00	17.02
Pipe 11	180	12	120	-231.92	0.66

Scenario F2: MDD+Fire / 17 Closed

Network Table - Nodes

Node ID	Elevation ft	Demand GPM	Head ft	Pressure psi
Junc A	6115.5	0.00	6315.89	86.83
Junc L	6114.8	0.00	6317.95	88.02
Junc B	6106.1	0.00	6315.59	90.77
Junc C	6106.4	0.00	6315.65	90.67
Junc D	6106.4	0.00	6316.02	90.83
Junc F	6104.8	0.00	6316.36	91.67
Junc H	6105.2	22.00	6317.00	91.77
Junc J	6107.0	0.00	6317.44	91.18
Junc K	6113.4	0.00	6317.89	88.61
Junc E	6105.8	41.00	6316.23	91.18
Junc G	6106.0	3.00	6316.68	91.29
Junc M	6106.1	1500.00	6312.67	89.51
Junc N	6107.0	0.00	6317.44	91.18
Junc Q	6115.5	599.50	6315.32	86.58
Junc P	6114.8	599.50	6324.09	90.69
Resvr 1	6333.76	0.00	6333.76	0.00
Resvr 2	6333.76	-2765.01	6333.76	0.00

Scenario F2: MDD+Fire / 17 Closed

Network Table - Links

Link ID	Length ft	Diameter in	Roughness	Flow GPM	Velocity fps
Pipe 2	453	12	120	-1263.24	3.58
Pipe 4	221	12	120	663.74	1.88
Pipe 5	28	12	120	-836.26	2.37
Pipe 6	176	12	120	-836.26	2.37
Pipe 12	185	12	120	-902.26	2.56
Pipe 13	23	12	120	-902.26	2.56
Pipe 7	100	12	120	-836.26	2.37
Pipe 8	56	12	120	-877.26	2.49
Pipe 9	139	12	120	-877.26	2.49
Pipe 10	139	12	120	-880.26	2.50
Pipe 15	23	6	120	0.00	0.00
Pipe 17	500	12	120	0.00	0.00
Pipe 1	500	12	120	-599.50	1.70
Pipe 3	500	12	120	-2165.51	6.14
Pipe 16	500	12	120	-2765.01	7.84
Pipe 14	16	6	120	1500.00	17.02
Pipe 11	180	12	120	-902.26	2.56

Scenario X: PHD / 16 Closed

Network Table - Nodes

Node ID	Elevation ft	Demand GPM	Head ft	Pressure psi
Junc A	6115.5	0.00	6325.60	91.03
Junc L	6114.8	0.00	6324.92	91.04
Junc B	6106.1	0.00	6325.44	95.04
Junc C	6106.4	0.00	6325.42	94.90
Junc D	6106.4	0.00	6325.29	94.85
Junc F	6104.8	0.00	6325.19	95.50
Junc H	6105.2	48.00	6325.06	95.27
Junc J	6107.0	0.00	6324.99	94.46
Junc K	6113.4	0.00	6324.93	91.65
Junc E	6105.8	89.00	6325.22	95.07
Junc G	6106.0	6.00	6325.13	94.95
Junc M	6106.1	0.00	6325.44	95.04
Junc N	6107.0	0.00	6324.99	94.46
Junc Q	6115.5	1018.50	6327.54	91.88
Junc P	6114.8	1018.50	6323.40	90.39
Resvr 1	6333.76	-2180.00	6333.76	0.00
Resvr 2	6333.76	0.00	6333.76	0.00

Scenario X: PHD / 16 Closed

Network Table - Links

Link ID	Length ft	Diameter in	Roughness	Flow GPM	Velocity fps
Pipe 2	453	12	120	694.57	1.97
Pipe 4	221	12	120	466.94	1.32
Pipe 5	28	12	120	466.93	1.32
Pipe 6	176	12	120	466.93	1.32
Pipe 12	185	12	120	323.93	0.92
Pipe 13	23	12	120	323.93	0.92
Pipe 7	100	12	120	466.93	1.32
Pipe 8	56	12	120	377.93	1.07
Pipe 9	139	12	120	377.93	1.07
Pipe 10	139	12	120	371.93	1.06
Pipe 15	23	6	120	0.00	0.00
Pipe 17	500	12	120	2180.00	6.18
Pipe 1	500	12	120	1161.50	3.29
Pipe 3	500	12	120	1018.50	2.89
Pipe 16	500	12	120	0.00	0.00
Pipe 14	16	6	120	0.00	0.00
Pipe 11	180	12	120	323.93	0.92

Scenario X: PHD / 17 Closed

Network Table - Nodes

Node ID	Elevation ft	Demand GPM	Head ft	Pressure psi
Junc A	6115.5	0.00	6324.92	90.74
Junc L	6114.8	0.00	6325.60	91.34
Junc B	6106.1	0.00	6325.01	94.85
Junc C	6106.4	0.00	6325.02	94.73
Junc D	6106.4	0.00	6325.08	94.75
Junc F	6104.8	0.00	6325.15	95.48
Junc H	6105.2	48.00	6325.31	95.38
Junc J	6107.0	0.00	6325.45	94.65
Junc K	6113.4	0.00	6325.58	91.94
Junc E	6105.8	89.00	6325.12	95.03
Junc G	6106.0	6.00	6325.23	94.99
Junc M	6106.1	0.00	6325.01	94.85
Junc N	6107.0	0.00	6325.45	94.65
Junc Q	6115.5	1018.50	6323.40	90.08
Junc P	6114.8	1018.50	6327.54	92.18
Resvr 1	6333.76	0.00	6333.76	0.00
Resvr 2	6333.76	-2180.01	6333.76	0.00

Scenario X: PHD / 17 Closed

Network Table - Links

Link ID	Length ft	Diameter in	Roughness	Flow GPM	Velocity fps
Pipe 2	453	12	120	-691.42	1.96
Pipe 4	221	12	120	-327.08	0.93
Pipe 5	28	12	120	-327.09	0.93
Pipe 6	176	12	120	-327.09	0.93
Pipe 12	185	12	120	-470.09	1.33
Pipe 13	23	12	120	-470.09	1.33
Pipe 7	100	12	120	-327.09	0.93
Pipe 8	56	12	120	-416.09	1.18
Pipe 9	139	12	120	-416.09	1.18
Pipe 10	139	12	120	-422.09	1.20
Pipe 15	23	6	120	0.00	0.00
Pipe 17	500	12	120	0.00	0.00
Pipe 1	500	12	120	-1018.50	2.89
Pipe 3	500	12	120	-1161.51	3.29
Pipe 16	500	12	120	-2180.01	6.18
Pipe 14	16	6	120	0.00	0.00
Pipe 11	180	12	120	-470.09	1.33

**1st Amendment to the
FINAL WATER AND SANITARY SEWER SYSTEM
STUDY**

FOR

***CASTLE PINES COMMERCIAL PD
CASTLE ROCK, COLORADO***

(Filing 12: PWP 05-004)
(Filing 10A: PWP 03-108)

PREPARED FOR
DEV-VIC LLC
March 14, 2006
Revised: September 9, 2006

BY:
TST INC. OF DENVER, CONSULTING ENGINEERS
9222 TEDDY LANE
LONE TREE, COLORADO 80124

PROJECT NO. 771-039/040

TST

APPENDIX A
WATER DEMANDS



Utilities Department

FF #54

D. Miller

FIRE FLOW TEST RESULTSPRESSURE TEST ONLY (if circled)

DISCLAIMER NOTICE

The following results are for the determination of fire flow parameters in the immediate area as identified. It shall be expressly understood that the results of the below noted fire flow test are representative of the Town's water system at the time of actual testing. The flow results may be subject to change in the future. The Town shall not be held responsible for any such change due to either system failure or system reconfiguration.

Requested by: Neil Kempecke Company: Kiowa Eng
Phone #: 719-630-7342 Fax #: 719-630-0406
Date requested: 7/26/05 Date of test: 7/27/05

Flow tester: D. Miller Residual tester: D. Miller

Hydrant flowed: 109H16 Location: Castlegate Dr

Hydrant read: 109H17 Location: Castlegate Dr

Project location:

Lot: _____ Block: _____ Address: _____

Type of hydrant: Muller Nozzle: 2.5"

Main line size: 12" Main line type: UNK

Static pressure: 130 Residual pressure: 117 Pitot reading: 100

Attachments to fax:


Comments:

EXHIBIT 1

CASTLE PINES COMMERCIAL FILING 12

PRELIMINARY PLAN


A PORTION OF SECTIONS 22 AND 27 OF T28, R28H, OF THE 8TH PRINCIPAL MERIDIAN
TOWN OF CASTLE ROCK, COUNTY OF DOUGLAS, STATE OF COLORADO
UTILITY & EASEMENT PLAN

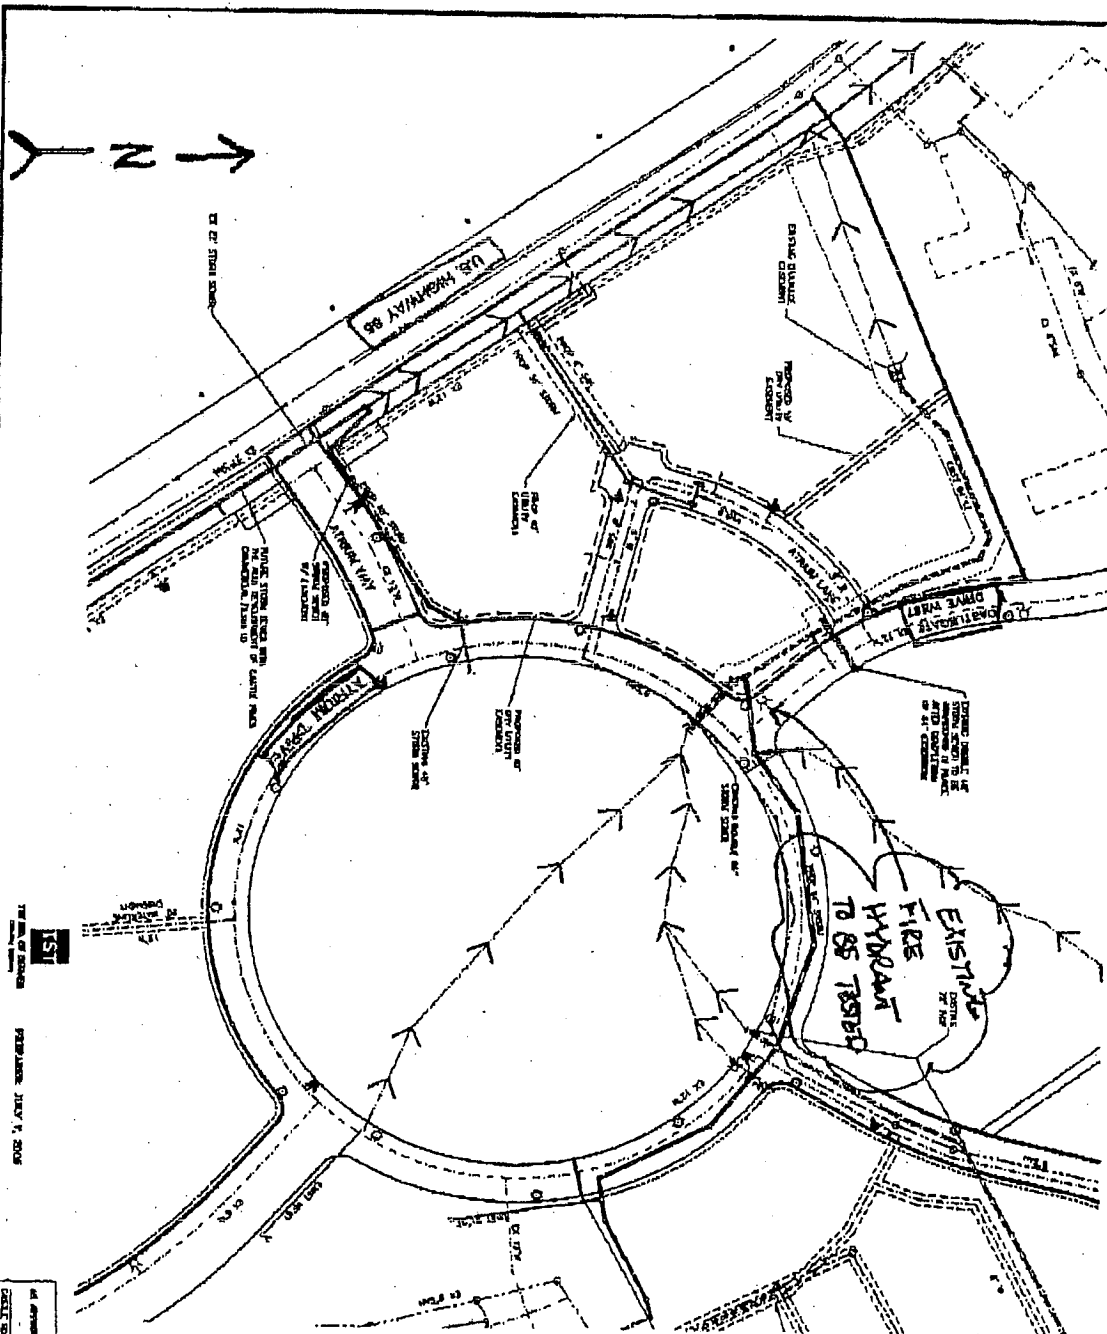


NOTES
1. ALL UTILITY LINES AND EASEMENTS ARE SHOWN IN THE PLAN. THE LOCATION OF ALL UTILITY LINES AND EASEMENTS SHALL BE AS SHOWN ON THE PLAN.

151
PREPARED: JULY 1, 2005


CASTLE ROCK COMMUNITY AND ECONOMIC DEVELOPMENT

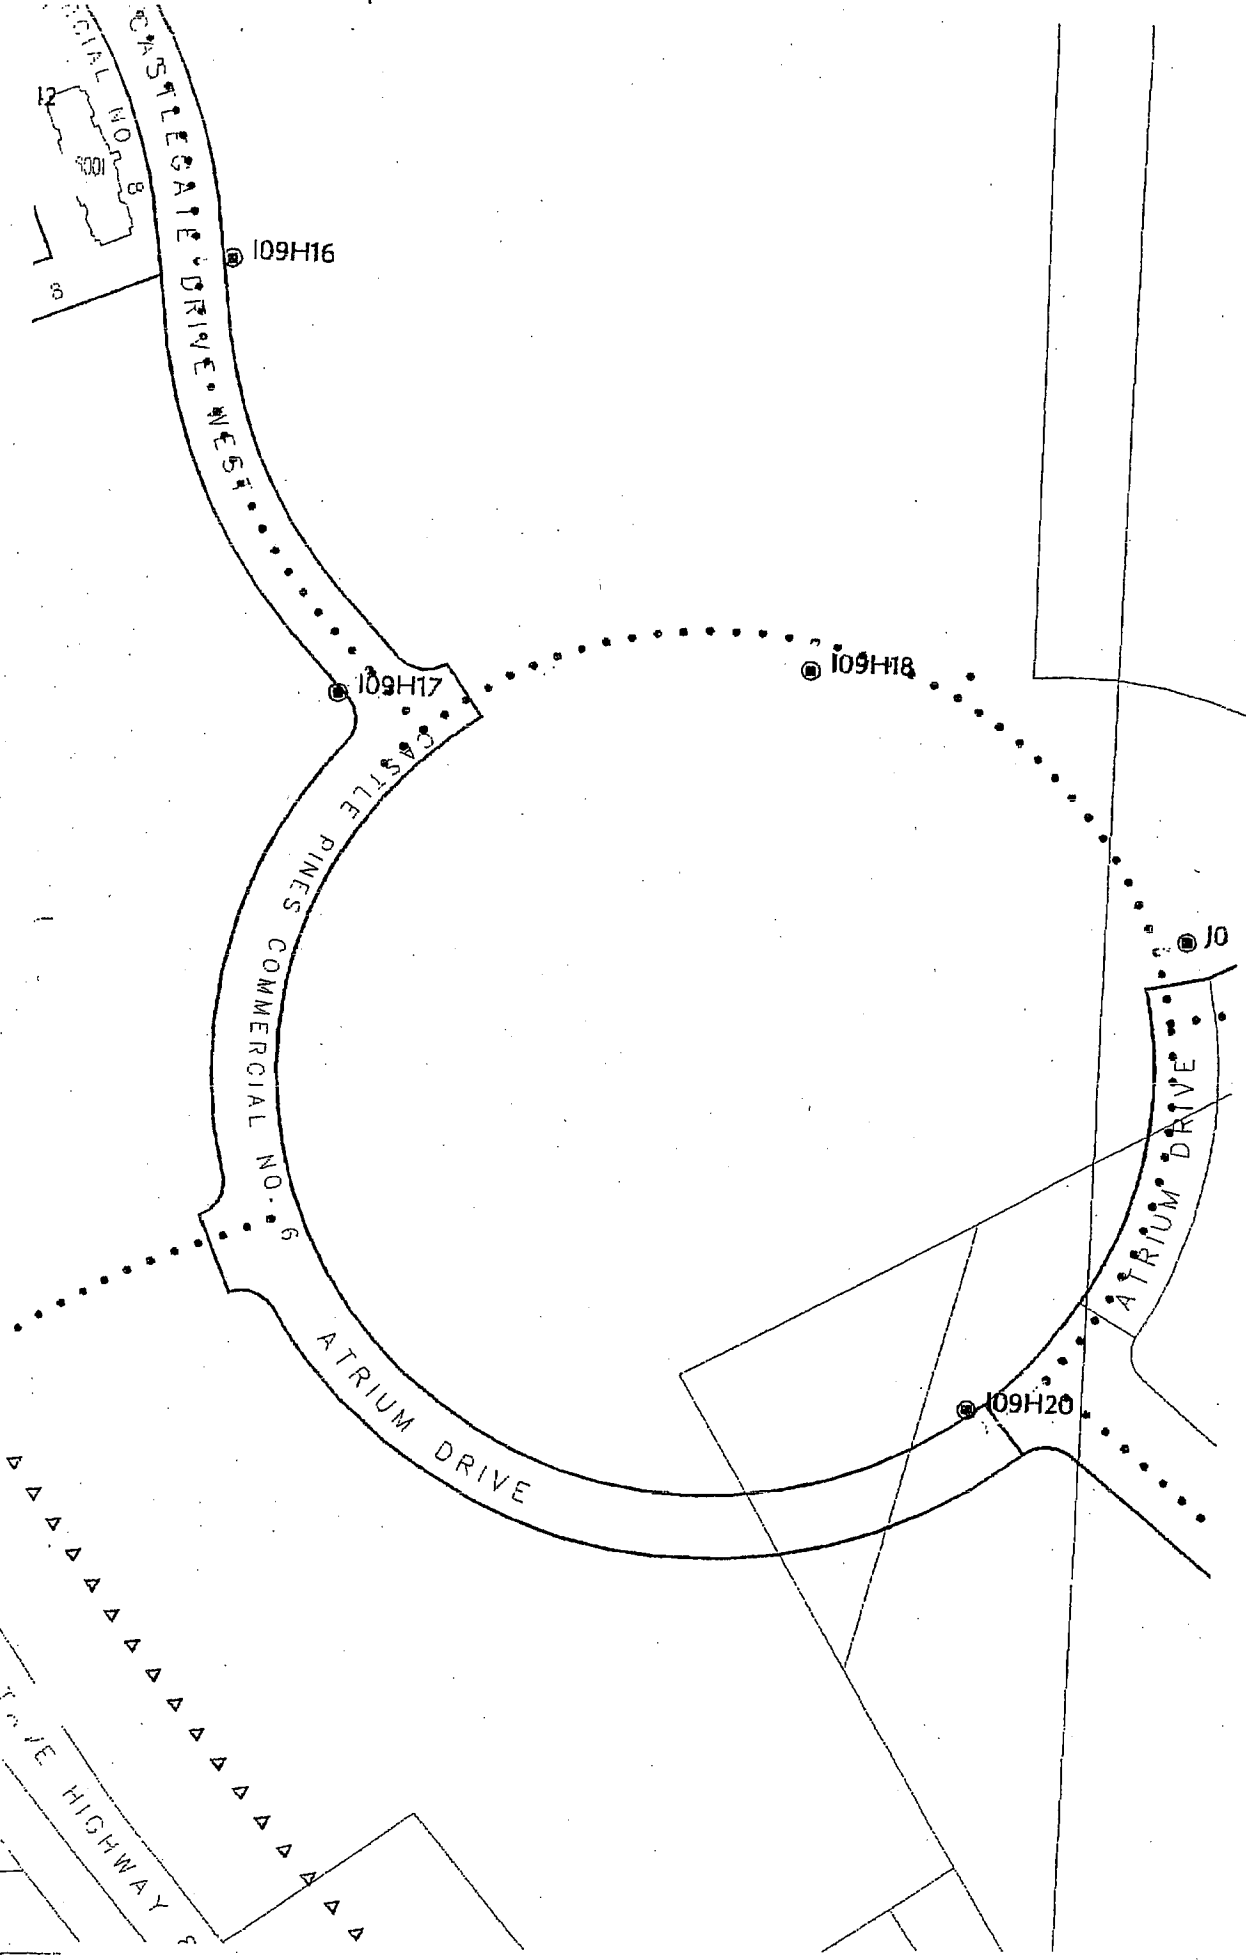

ADJOINING MAP 109

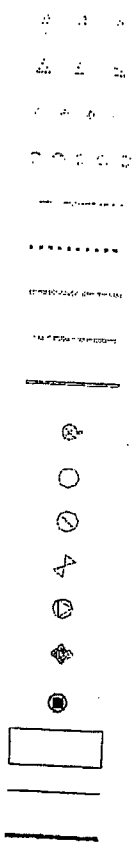

APPENDIX E – WATER MAPS AND PLANS

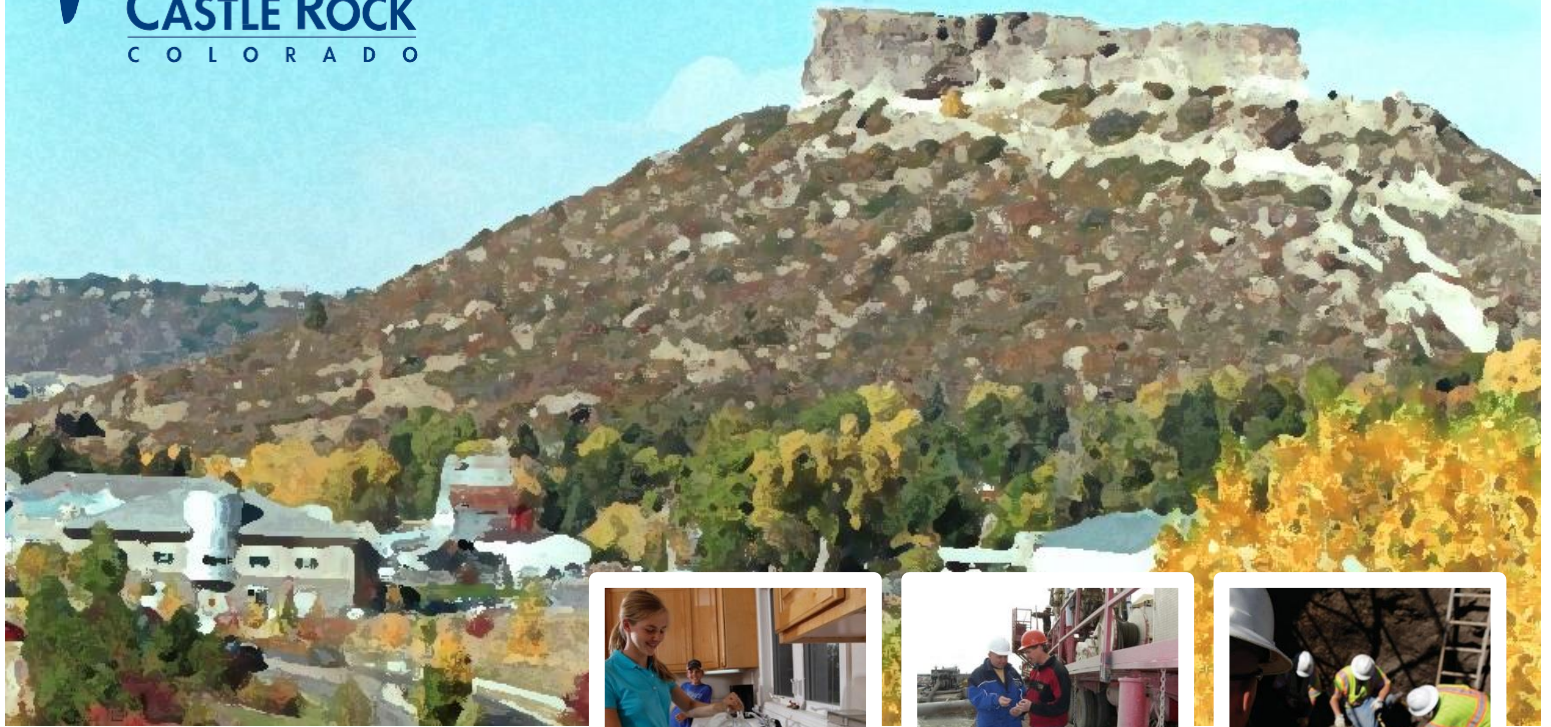

TOWN OF CASTLE ROCK

Water System Design

2018 CRITERIA MANUAL



Published by the Town of Castle Rock, 100 N. Wilcox St., Castle Rock, CO 80104
December 4, 2018

associated with the Town's Concept, Preliminary, and Final Development Packages are documented in Chapter 3 of these Criteria.

4.4.1. Design Demands

The tabulation below provides the Average Daily Demand (ADD) rates that shall be applied to compute the demands associated with the various types of land use within the development. Demands shall be computed for intermediate and full build-out phases of the development, and shall be assigned to the appropriate design points within the model to accurately reflect the geographical distribution of land use throughout the site.

Land Use	Typical ADD/Unit	Typical SFEs/Unit
Single Family Residential and Duplexes	400 gpd/dwelling unit	1.00/dwelling unit
Multi-Family Residential (Townhomes and	260 gpd/dwelling unit	0.65/dwelling unit
Retail/Offices	0.2 gpd/SF	0.0005/SF
Hotels/Motels	75 gpd/room	0.19/room
Restaurants	3.0 gpd/SF	0.0075/SF
Car Washes	5,000 gpd/facility	12.5/facility
Industrial / Other Commercial	1,200 gpd/acre	3.0/acre
Institutional	800 gpd/acre	2.0/acre
Rates for Typical Douglas County		
School Sizes:		
Elementary (10 ac, 675 students)	3,375 gpd/school	8.44/school
Middle (25 ac, 850 students)	8,500 gpd/school	21.25/school
High (50 ac, 1,700 students)	17,000 gpd/school	42.50/school
Rates for Alternate School Sizes:		
Elementary – Domestic	5 gpd/student	0.013/student
Middle – Domestic	10 gpd/student	0.025/student
High – Domestic	10 gpd/student	0.025/student
Elementary Schools – Irrigation	3,000 gpd/total acreage	7.5/total acreage
Middle Schools – Irrigation	5,250 gpd/total acreage	13.1/total acreage
High Schools – Irrigation	4,400 gpd/total acreage	11.0/total acreage
Churches	600 gpd/church	1.5/church
Gym/Fitness Center	0.5 gpd/SF	0.00125 SFE/SF
Irrigated Land (Sports Fields and School Sites Excluded)	3,750 gpd/ irrigated acre	9.38/acre

4.4.1.1 Water System Average Daily Demands (ADD)

Notes:

- (1) All tabulated ADD rates include irrigation demands with the exception of multi-family residential, car washes, gyms/fitness centers, and schools.
- (2) Irrigation demands shall be in accordance with the Irrigation Plan approved by Castle Rock Water and hours of irrigation shall comply with the latest edition of the Town's Water Use Management Plan. Irrigation demands in this Table are for planning purposes only. Peak irrigation rates for 'Irrigated Land' and 'School Irrigation' categories tabulated above shall be in accordance with the approved Irrigation Plan, and shall not be based on the peaking factors identified in the section below.
- (3) The "Irrigated Land" rate identified above may be higher for active sports fields (e.g., irrigated fields within parks) as determined by the approved Irrigation Plan.
- (4) School sizes in this table are for planning purposes, per the Douglas County School District. Regarding design flows for schools, planned school sizes shall be confirmed with the Douglas County School District and documented in the Utility Report. The tabulated rates shown above shall be applied as appropriate, depending on the information provided by the School District.
- (5) Reasonable engineering judgment shall be used in determining the estimated ADD for commercial, industrial and institutional sites. Individual evaluation and justification, including fixture unit counts, shall be provided when the proposed use is not specifically represented in the table above, or when the proposed demands will be inconsistent with the tabulated values. For example, each car wash's unique operating plan, including recycling of wash water, shall be considered. Justification of all non-residential demands shall be addressed in the Utility Report.

4.4.1.2 Demand Factors

Once the ADD has been computed in accordance with the demand rates tabulated above, Maximum Day Demands (MDD) and Peak Hour Demands (PHD) shall be computed by multiplying the ADD by the following factors:

Maximum Day Demand/Average Day Demand:	2.5	MDD/ADD
Peak Hour Demand/Average Day Demand:	5.5	PHD/ADD

Peaking factors are not applied to irrigation ADD demands. Max Day Demand and Peak Hour Demand are calculated by multiplying the ADD demand by the demand factors. If the site's irrigation demands are calculated using the table in section 4.4.1, the irrigation ADD is added to the calculated MDD and PHD, computed as follows:

$$\begin{aligned}\text{MDD} &= \text{Domestic ADD} \times \text{Maximum Day Factor} + \text{Irrigation ADD} \\ \text{PHD} &= \text{Domestic ADD} \times \text{Peak Hour Factor} + \text{Irrigation ADD}\end{aligned}$$

4.4.1.3 Fire Flows

Fire flows shall conform to the latest edition of the International Fire Code (IFC) and shall be confirmed by the Town's Fire Department, as described in section 3.6.XII of

this criteria. A 50 percent reduction in required fire flow may be allowed for approved residential sprinkler systems, and a 75 percent reduction may be allowed for approved commercial sprinkler systems at the discretion of the Town of Castle Rock Fire Chief. The minimum fire flow for the water distribution system is 1,500 gpm, unless otherwise approved by the Fire Department.

4.4.2 Storage Requirements

The required storage volume associated with a particular development shall be computed as follows:

$$\text{Storage Volume (MG)} = \text{Maximum Day Demand (MG)} + \text{Fire Flow (MG)}$$

Example Calculation:

Based on an assumed 1500 gpm two-hour fire and an MDD rate of 75 gpm, the storage requirement would be:

75 gpm x 60 min/hr x 24 hrs =	108,000 gallons
+ 1500 gpm x 60 min/hr x 2 hrs =	<u>180,000 gallons</u>
Total required storage =	288,000 gallons (0.288 MG)

Based on the computed storage volume, Castle Rock Water will evaluate whether the development is compatible with the location and magnitude of the existing and master-planned storage volume within the pressure zone, or if additional storage must be considered to provide the appropriate level of service to the development. Due to hydraulic constraints and limitations within the service area, fire storage within the pressure zone may need to be duplicated as determined by Castle Rock Water.

4.4.3 Minimum Hydraulic Performance Criteria

All mains shall be sized to provide for domestic, irrigation and fire protection demands to all points in the development without violating the pressure, velocity, and headloss criteria set forth herein. The proposed network shall be evaluated by the engineer under the hydraulic conditions stipulated in the following table using an approved hydraulic network analysis model. In some cases, the Town may require the oversizing of certain mains based on required master-planned sizes associated with the overall Town system. Recovery costs of such oversizing shall be in accordance with the Town Municipal Code, and pursuant to applicable executed agreements.

Hydraulic Condition	Pressure (psi)
Minimum static pressure with zero demand (20% tank stage)	43
Maximum static pressure with zero demand (100% tank stage)	125
Minimum dynamic pressures (based on 20% tank stage):	
Max Daily Demand + fire flow (see note below)	20
Peak Hour Demand (see note below)	35

Note: Pressure and Velocity criteria listed above for the MDD plus fire flow and PHD conditions shall be satisfied with one critical distribution loop out of service.

4.4.3.1 Operating Pressures and Pressure Zone Characteristics

The required operating pressures listed above apply to pressures within the mains, and shall be satisfied in accordance with the general pressure zone elevation data tabulated below (Vertical Datum NAVD 88).

Pressure Zone Designation	Max HGL Elev.	Top Elev. Served	Low Elev. Served
1 (Orange)	6192	6072	5915
2 (Yellow)	6352	6230	6065
3a (Blue-east)	6508	6389	6221
3b (Blue-west)	6523	6399	6236
4 (Purple)	6594	6474	6308
5 (Red)	6680	6557	6393
6 (Green)	6824	6700	6537

Notes: (1) Elevations shown above are general guidelines. Engineer shall contact Castle Rock Water to confirm the appropriate numbers for a specific site. (2) Pressure evaluations in areas served solely by PRVs shall be based on the PRV settings, as provided by Castle Rock Water.

4.4.3.2 Assumed Pressures at Existing System Connections

Primary distribution and transmission mains between the supplying storage tank and

**1st Amendment to the
FINAL WATER AND SANITARY SEWER SYSTEM
STUDY**

FOR

***CASTLE PINES COMMERCIAL PD
CASTLE ROCK, COLORADO***

(Filing 12: PWP 05-004)
(Filing 10A: PWP 03-108)

PREPARED FOR
DEV-VIC LLC
March 14, 2006
Revised: September 9, 2006

BY:
TST INC. OF DENVER, CONSULTING ENGINEERS
9222 TEDDY LANE
LONE TREE, COLORADO 80124

PROJECT NO. 771-039/040

TST

INTRODUCTION

A previous report entitled *Water and Sanitary Sewer System Study*, dated November, 1994, was prepared for the overall Castle Pines Commercial PD. Several updates have been prepared to reflect the parcels being developed. This report updates the previous reports and specifically analyzes the requirements for potable water and sanitary sewer lines within Parcels 7 & 16 (Castle Pines Commercial Filing 12) and Parcels 12 and 15 (Castle Pines Commercial Filing 10A). From this analysis, line sizes for the mains are recommended. In making this analysis, representatives of Dev-Vic Ltd. Liability Co. and others were consulted to determine their opinion of the planned build-out density of the development. The densities and uses in this report were primarily based on their opinion of the most intense usage of the property. A copy of the most recent PD has been included in Appendix F.

LOCATION

The Castle Pines Commercial PD ("PD") lies between Interstate 25 and U.S. Highway 85, primarily on the north side of Meadows Parkway, approximately two miles north of Castle Rock. Parcel 7 and 16, which is west of Atrium Drive, is planned for the development of commercial, office and retail uses. Parcel 12 and 15, which is north of Meadows Parkway, is planned for commercial, office and retail uses. There is currently development either complete or in progress on several other parcels, including the Castle Rock Factory Shops, Castlegate apartments and two other mixed use parcels within the PD. The general location is shown on Figure 1 located in Appendix A.

WATER SYSTEM ANALYSIS

This analysis of the proposed water distribution system was conducted using the CyberNet network analysis software. The PD distribution system is tied to the Town of Castle Rock system in two locations. The first is the 16-inch line in Meadows Parkway in the Yellow pressure Zone, which is the furthest eastern extent of the Meadows system. For the purposes of this analysis, the Meadows system is assumed to be able to supply flows at 98 PSI at the east side of the Plum Creek bridge on Meadows Parkway, per the *Water and Sanitary Sewer System Study for Castle Pines Commercial P.D.* dated June, 1994 by TST Inc. of Denver. The second source of supply is a tie to the Town's Yellow Zone system through a 16" line in West Castleton Road. The maximum hydraulic grade of the Yellow Zone is 6349'. The hydraulic grade used in this model is 6040 feet. This hydraulic grade was provided by the Town of Castle Rock engineering department for use in the report. Both Filing 10A and Filing 12 can be served by the Yellow Zone at the elevations shown on the construction plans.

The previous looped system of lines within the PD was updated to reflect the actual site layout for this model. The conditions for average day flows, max day flows and peak hour flows were reviewed, along with the available fire flows at max day flow, and the systems for Parcels 7, 12, 15 and 16 were sized based upon these results. Printouts of the results of the

APPENDIX A
WATER DEMANDS

WATER USAGE CALCULATION



TST INC. OF DENVER
CONSULTING ENGINEERS
 9222 Teddy Lane Lone Tree, CO 80124
 (303)792-0557 (phone)
 (303)792-9489 (FAX)



PROJECT: CP COMMERCIAL
PROJECT NO.: 771-039/771-040
ENGINEER: GLENDON W. BERRETT P.E.
CRITERIA
 TCR PUBLIC WORKS REGULATIONS SECTION II - CHAPTER. 14
 ACREAGES - DWELLING UNITS FROM CASTLE PINES COMMERCIAL PD, 4th AMENDMENT
 COM - COMMERCIAL - DEMAND 1200 gpad
 RMF - MULTIFAMILY RESIDENTIAL - DEMAND 260 gpd/D.U.
 *DEMAND RATE PER D.U. OR ACREAGE
 MAX DAY FACTOR - 2.65
 PEAK HOUR FACTOR - 4.5

PLANNING AREA	USE	ACREAGE	DWELLING UNITS	*DEMAND	AV. DAY (gpd)	AV. DAY (gpm)	MAX DAY (gpm)	PEAK HOUR (gpm)	# OF NODES
01	RMF	41.7	750	260	195000	135	359	609	24
02	RMF	27.8	300	260	78000	54	144	244	4
03	RMF	29.8	400	260	104000	72	191	325	2
04	COM	17.8		1200	21360	15	39	67	2
05	COM	22.1		1200	26520	18	49	83	7
06	COM	23.9		1200	28680	20	53	90	3
07	COM	11.8		1200	14160	10	26	44	2
08	COM	4.0		1200	4800	3	9	15	3
09	COM	15.8		1200	18960	13	35	59	7
10 & 11	COM	63.0		1200	75600	53	139	236	8
12	COM	40.3		1200	48360	34	89	151	12
13	COM	9.0		1200	10800	8	20	34	2
14	COM	13.3		1200	15960	11	29	50	3
15	COM	4.0		1200	4800	3	9	15	3
16	COM	4.0		1200	4800	3	9	15	2
TOTALS					651800	453	1199	2037	

DEMAND PER NODE			
AREA	AV. DAY (gpm)	MAX DAY (gpm)	PEAK HOUR (gpm)
01	6	15	25
02	14	36	61
03	36	96	163
04	7	20	33
05	3	7	12
06	7	18	30
07	5	13	22
08	1	3	5
09	2	5	8
10 & 11	7	17	30
12	3	7	13
13	4	10	17
14	4	10	17
15	1	3	5
16	2	4	8

APPENDIX F

MAPS/PLANS

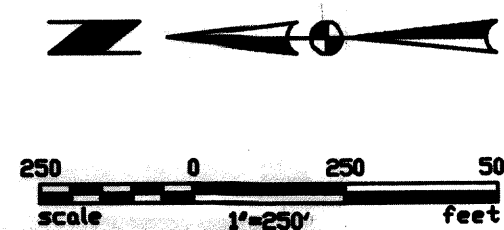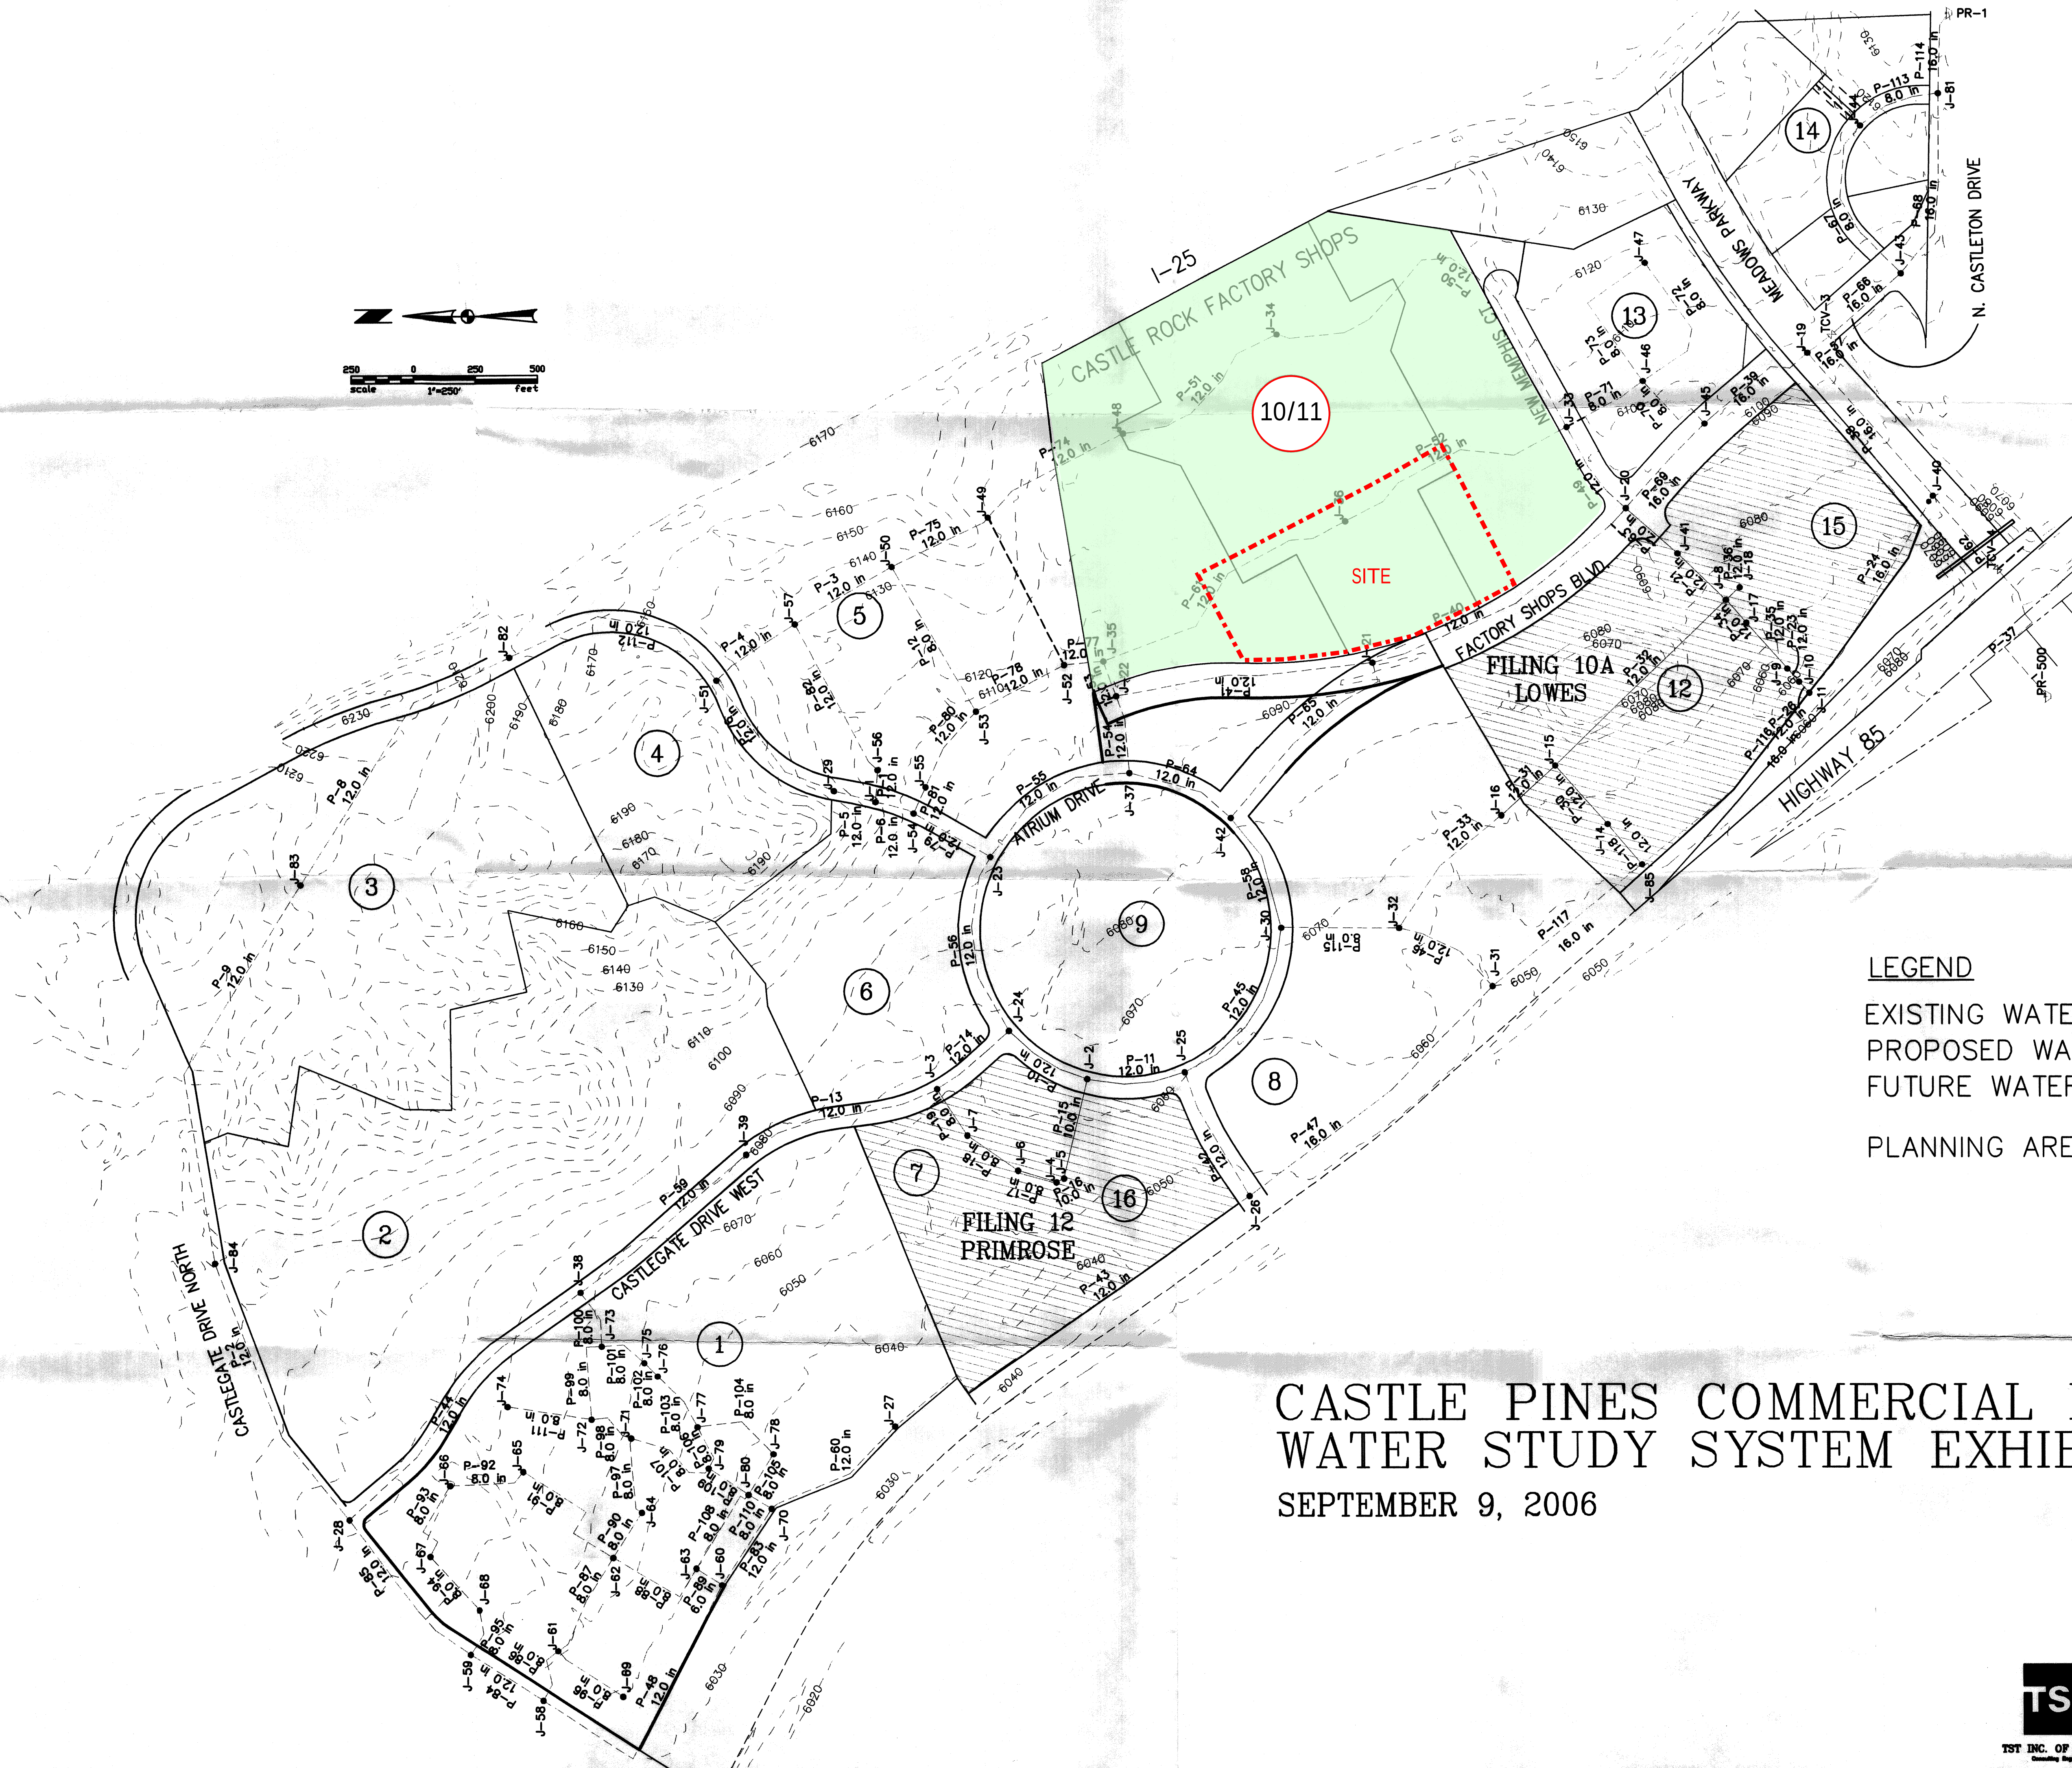

LEGEND

- EXISTING WATER PIPE -----
- PROPOSED WATER PIPE =====
- FUTURE WATER PIPE-
- PLANNING AREA NO. (1)

CASTLE PINES COMMERCIAL P.D. WATER STUDY SYSTEM EXHIBIT SEPTEMBER 9, 2006



Water Master Plan 2017



Engineering Division

Water Master Plan 2017 Update

A corrosion control study would include but not be limited to a system-wide water quality evaluation (samples taken at various locations throughout the system for laboratory testing), evaluation of current water treatment methods and possible future changes to treatment or water sources, a review of materials in the distribution system, and an evaluation of corrosion control treatments in the system based on further testing. Study results would be used to prepare a report that evaluates potential additional corrosion control treatments (as needed) and compares their ability to reduce lead and/or copper in private plumbing that contains lead and copper. Completing a corrosion control study would require additional staff time and various costs, such as those for lab testing and engineering consultant services.

Water quality within the Town's distribution network has been historically stable, with no action level exceedances of lead or copper since the Town began testing for these compounds in 1992. The Colorado Primary Drinking Water Regulations (5 CCR 1002-11) allows an exemption from completing the corrosion control study for water systems that already meet specific water quality parameters (currently have optimal corrosion control). CRW met those requirements and submitted a request to CDPHE seeking the exemption from completing the study. CDPHE approved CRW's request to be deemed a system having optimal corrosion control (not having to complete the corrosion control study). CRW will continue to monitor system water quality and report those results to CDPHE and to the public in the annual Consumer Confidence Report (CCR).

Water Storage

Finished water storage is critical for meeting peak demands and fire flow requirements. The Town has fourteen active water storage tanks located in the various pressure zones with a total storage capacity of 35.62 million gallons (MG). Table 3-2 provides an inventory of existing water storage tanks. The Town plans to maintain these existing tanks and add several more as the Town continues to grow. Tank 3, the Town's oldest storage tank, was rehabilitated in 2016. Tank 18 (yellow zone) in Cobblestone Ranch is planned to be constructed in the 2019-2021 planning horizon, dependent on the rate of growth, and will add an additional 2.2 MG of storage. Other future tanks include a new purple zone Tank 11B and a new red zone Tank. Tank 6B has deteriorated to the point that it has been removed from service and will be demolished in 2018. See Figure 3.1 for locations of existing and future tanks.

Water Storage Tanks

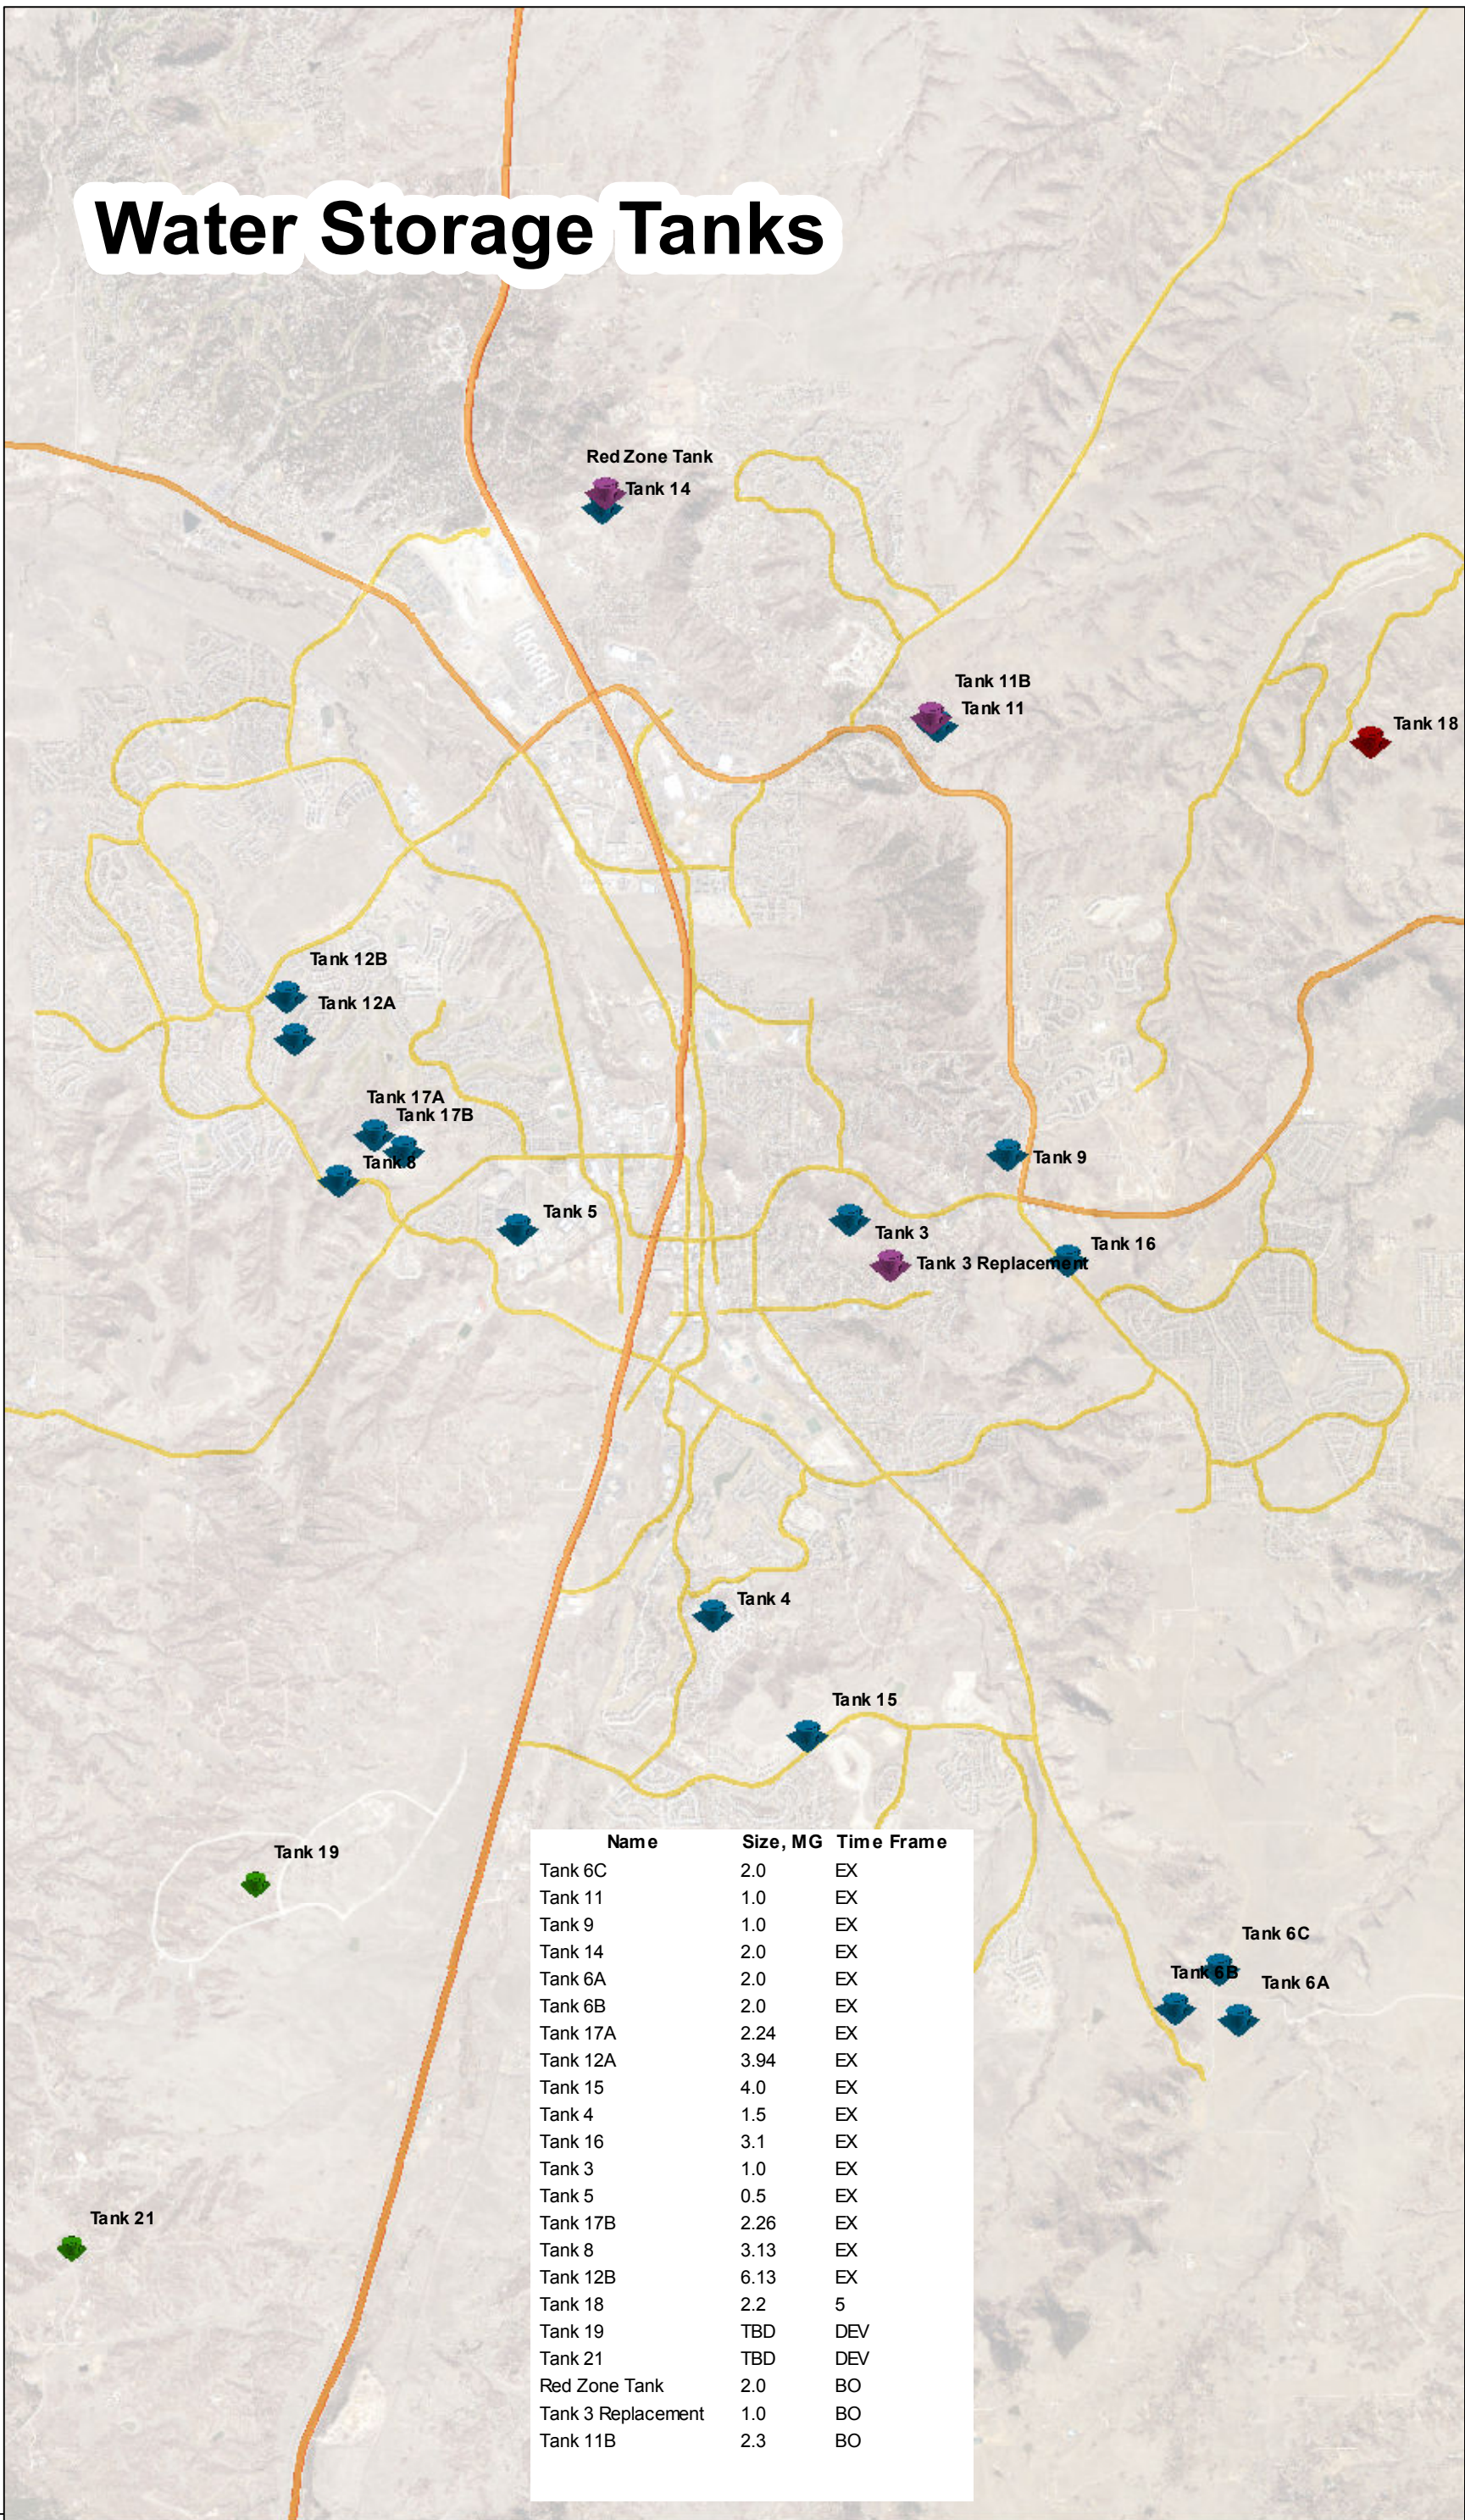


Figure 3.1

Water Master Plan 2017 Update

Table 3-2 Finished Water Storage Tank Inventory


Tank ID	Year Built	Capacity (MG)	Diameter (ft)	Height (ft)	Pressure Zone	Status
Tank 1						Demolished
Tank 3	1969	1.04	92.6	19.1	Purple	Active
Tank 4	1984	1.51	118.0	18.6	Blue	Active
Tank 5 ¹	1984	(0.5)	66.0	19.4	Yellow	Not in Service
Tank 6A	1986	2.0	120.0	23.5	Green	Active
Tank 6B ²	1997	(2.0)	120.0	23.5	Green	Not in Service
Tank 6C	2010	2.22	120.0	23.5	Green	Active
Tank 7 ³	1986	(2.0)	122.0	22.7	Red	Not in Service
Tank 8	1987	3.13	147.0	24.8	Blue	Active
Tank 9	1989	1.0	96.0	19.3	Purple	Active
Tank 11	1998	1.0	92.5	24.0	Purple	Active
Tank 12A	1999	3.94	172.0	22.8	Yellow	Active
Tank 12B	2007	6.13	172.0	22.8	Yellow	Active
Tank 14	2001	2.0	121.0	23.3	Red	Active
Tank 15	2002	4.03	174.0	22.7	Red	Active
Tank 16	2004	3.11	140.0	27.0	Red	Active
Tank 17A	2005	2.24	136.0	20.6	Red	Active
Tank 17B	2009	2.26	136.0	20.6	Red	Active
Total Active Storage Capacity		35.6				

¹ Tank 5 is located in Citadel Station and currently is not in service. It has been physically disconnected from the distribution system and its future use will be evaluated.

² Tank 6B has been removed from service due to a structural failure. This tank is scheduled for demolition in the 5-year CIP.

³ Tank 7 is located in Dawson Ridge and currently is not in service. This tank will need to be evaluated to determine if it can be used for future use.

Figure 4.4a

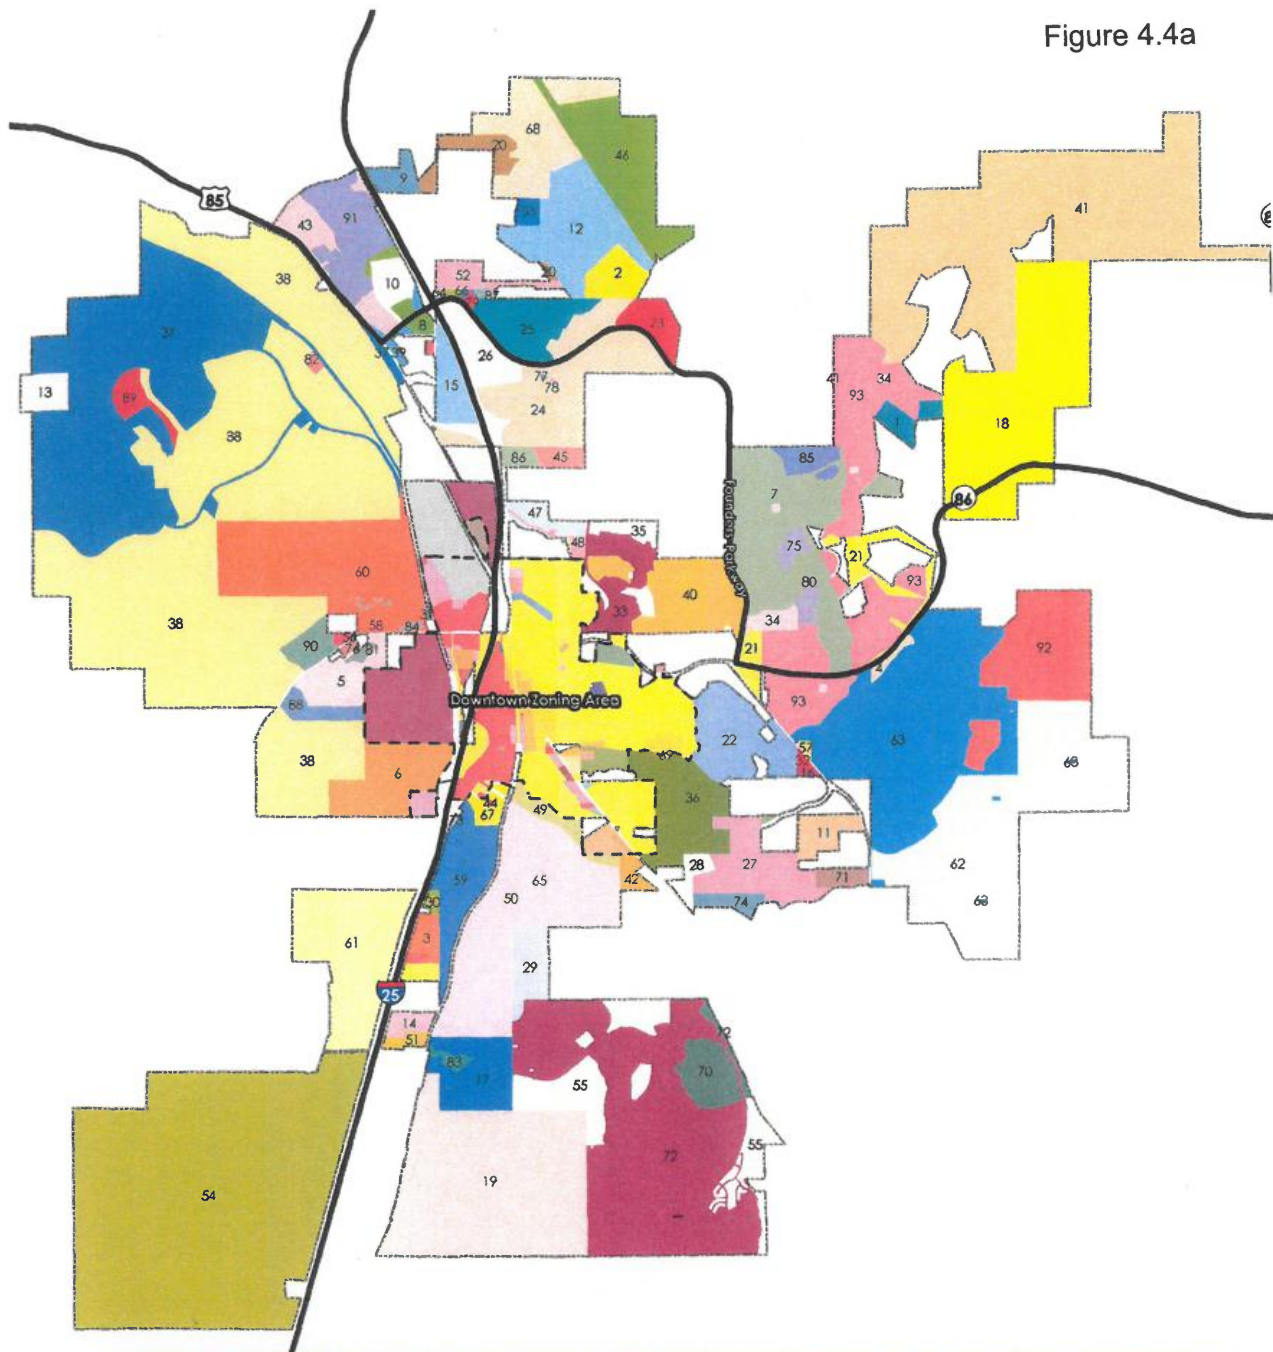

Planned Development Zoning

An overview of the history and boundaries of all Planned Development Zoning Districts and Amendments. This map is for informational purposes only and does not constitute a legal document. The boundaries shown on this map are based on the most current information available. The Town of Castle Rock reserves the right to amend this map at any time without notice. The boundaries shown on this map are not to be used for legal purposes. 

Legend

0 0.5 1 Miles

Disclaimer: The data presented has been compiled from various sources, each of which has varying degrees of accuracy or timeliness. Such discrepancies in data are inherent and in applying this product to the public the Town of Castle Rock assumes no liability for its use or accuracy. For questions or comments regarding omissions, corrections, or updates please visit CityofCastleRock.org for contact information.

Copyright © 2014, Town of Castle Rock
This map was approved on 1/22/2015
Ordinance No. 2015-04
Revision Date: 7/26/2015
Coordinate System: NAD 83 Colorado Central (5002)
Projection: Lambert Conformal Conic
Datum: North American 1983
Units: Feet US

1. 1ST AMD TO CASTLE OAKS PRELIM PD SITE PLAN AMD 1
2. BROOKWOOD PD
3. BURT AT CASTLE ROCK PD
4. CAMBRIDGE HEIGHTS PD
5. CASTLE HIGHLANDS MAJOR MODIFICATION
6. CASTLE MEADOWS INTERCHANGE OVERLAY PDP
7. CASTLE OAKS AMENDMENT NO. 1
8. CASTLE PINES COMMERCIAL AMENDMENT (1995)
9. CASTLE PINES COMMERCIAL MAJOR MODIFICATION
10. CASTLE PINES COMMERCIAL PD
11. CASTLE RIDGE PD
12. CASTLE ROCK ESTATES I AMENDMENT
13. CHURCH OF THE ROCK PD
14. CREEKSIDE PD
15. DOUGLAS COUNTY JUSTICE CENTER MAJOR MODIFICATION
16. FAITH LUTHERAN CHURCH PD
17. HECKENDORF RANCH AMENDMENT NO. 2
18. HERITAGE FARM PD
19. THE LANTERNS AMENDMENT NO. 3
20. MAHER RANCH PD
21. MALL AND OFFICE CENTER INFILL
22. MEADOWS YOUNG INFILL
23. METZLER RANCH 2ND MAJOR AMENDMENT
24. METZLER RANCH PD (1996)

25. METZLER RANCH THIRD MAJOR AMENDMENT
26. MILESTONE OFFICE CAMPUS AMENDED (1998)
27. OAKS OF CASTLE ROCK AMENDMENT NO. 1
28. OAKS OF CASTLE ROCK PD
29. PLUM CREEK SOUTH PD
30. PLUM CREEK WEST PD
31. RED HAWK PD32. RIDGE VIEW PD
33. SCOTT RANCH PD
34. VILLAGES AT CASTLE ROCK PD
35. WOODLANDS MINOR MODIFICATION
36. YOUNG AMERICAN PD
37. MEADOWS THIRD AMENDMENT
38. MEADOWS FOURTH AMENDMENT
39. MEADOWS PARKWAY PD
40. WOODLANDS SECOND AMENDMENT
41. LIBERTY VILLAGE 2ND AMENDMENT
42. STANBRO PD
43. CASTLE PINES COMMERCIAL AMENDMENT (2000)
44. CENTRE ON PLUM CREEK FLG 2 AMENDED
45. HAZEN MOORE AMENDMENT
46. MAHER RANCH MAJOR AMENDMENT (PHASE 1)
47. SCOTT I MAJOR MODIFICATION
48. SCOTT II AMENDED
49. PLUM CREEK FIRST AMENDMENT

50. PLUM CREEK SECOND AMENDMENT
51. PLUM CREEK POINTE AMENDMENT
52. COOPER-HOOK PD
53. CASTLE ROCK ESTATES II PD
54. DAWSON RIDGE AMENDMENT
55. CRYSTAL VALLEY RANCH MAJOR AMENDMENT
56. ARBORS PD
57. MT. ZION LUTHERAN CHURCH PD
58. WOLFENBERGER PDP
59. BROOKSIDE BUSINESS CENTER AMENDED
60. RED HAWK AMENDMENT NO. 1
61. WESTFIELD TRADE CENTER 2ND AMENDMENT
62. CASTLEWOOD RANCH MINOR AMENDMENT
63. FOUNDERS VILLAGE AMENDED (1994)
64. 1-25 AND FOUNDERS PKWY CONOCO PD
65. PLUM CREEK AMENDED
66. MAIN PLACE PD
67. MILLER RANCH PD
68. MAHER RANCH MAJOR AMENDMENT (PHASE 2)
69. YOUNG AMERICAN SECOND AMENDMENT
70. CRYSTAL VALLEY RANCH 2ND AMENDMENT
71. OAKS OF CASTLE ROCK AMENDMENT NO. 3
72. CRYSTAL VALLEY RANCH 4TH AMENDMENT

73. DEMIS PD
74. OAKS OF CASTLE ROCK AMENDMENT NO. 4
75. CASTLE OAKS AMENDMENT NO. 1 PPD, 2ND
76. EPIPHANY EVANGELICAL LUTHERAN CHURCH
77. METZLER RANCH PPD 4TH AMENDMENT
78. METZLER RANCH PPD 5TH AMENDMENT
79. SHOPPES ON FOUNDERS
80. CASTLE OAKS AMENDMENT NO. 1 PPD, 3RD
81. AUBURN RIDGE PD
82. MEADOWS PDP NO. 1
83. HECKENDORF RANCH PDP AMD NO. 3
84. RED HAWK CROSSING PDP
85. CASTLE OAKS ESTATES PDP NO. 1
86. HAZEN MOORE PDP NO. 1
87. MONTANA VISTA PDP
88. COVENANT AT CASTLE ROCK PDP
89. MEADOWS PDP NO. 2
90. HILLSIDE PDP
91. PROMENADE AT CASTLE ROCK PDP
92. BELLA MESA PDP
93. TERRAIN PDP

Water Master Plan 2017 Update

Build-out Planning Numbers

Figure 4.4b

Data through June 30, 2017, please note that these are estimates, and numbers are subject to change

PD #	Planned Developments (year zoned)	MAXIMUM ZONED UNITS			PLATTED (SF) SDP (MF)			Full Growth @ 100% Build Out			COMMENTS
		SF	MF	Total	SF	MF*	Total	SF	MF	Total	
56	Arbors (2002)	38	80	118	0	0	0	38	80	118	Undeveloped, proposed to be developed in conjunction with this site
81	Auburn Ridge (2013)	0	289	289	0	289	289	0	289	289	Full development is expected in 2018, pending approved zoning & SDP recordation
2	Brookwood (2003)	72	0	72	72	0	72	72	0	72	Full development is expected
4	Cambridge Heights (2003)	0	100	100	0	0	0	0	100	100	Undeveloped, no dates for activity
5	Castle Highlands (1994)	132	358	490	131	200	331	132	358	490	Project completed, no additional lots are platted.
6	Castle Meadows (1989)	70	218	288	0	0	0	70	218	288	Full development is expected
7, 75, 80, 85, 93	Castle Oaks / Terrain (2002)	1992	775	2767	1696	0	1696	1992	775	2767	Full development is expected
8, 9, 10, 43, 91	Castle Pines Commercial / Promenade (1997)	0	1550	1550	0	1062	1062	0	1550	1550	Project re-entitled by Alberta Corporation. Total MF build-out equals 1016 MF units, not the previously-entitled 1550 MF units.
11	Castle Ridge East (1996)	30	0	30	28	0	28	30	0	30	Project is complete
12 & 53	Castle Rock Estates - Diamond Ridge (1995)	126	0	126	126	0	126	126	0	126	Project is complete
27 & 71 & 74 & 28	Castleview Estates - The Oaks of Castle Rock (1985)	248	326	574	239	0	239	248	326	574	Full development is expected
62	Castlewood Ranch (1998)	1300	0	1300	1288	0	1288	1300	0	1300	Remaining lots platted for sale, most will be custom homes, full development expected
straight zones, downtown	Central Castle Rock (various)	1538	883	2421	1522	791	2313	1538	883	2421	Development nearly complete, approximately 20 SF units remaining
88	Covenant At Castle Rock (2014)	58	0	58	58	0	58	58	0	58	Full development is expected
55, 70	Crystal Valley Ranch (2000)	2722	753	3475	1306	0	1306	2722	753	3475	Full development is expected
54	Dawson Ridge (1986)	2447	5453	7900	0	0	0	2447	5453	7900	Project was entitled in the late 1980's. The property has been vacant since the early 1990's with no specific plans for improvement. All involved with property ownership and development discussions agree that a new land use plan, infrastructure plan, Development Agreement and service plans need to be submitted and approved by Council prior to any development of the site no matter what decision are made on the existing condition
63, 92	Founders Village - Inc. Founders 24 and Bella Mesa (1985)	1754	3667	5421	2634	0	2634	1754	3667	5421	Project is approximately 1/3 built with the expectation of the entitled 5421 residential units will be constructed.
45, 86	Hazen Moore (2000)	243	0	243	161	0	161	243	0	243	Full development is expected
17	Heckendorf Ranch (1985)	406	224	630	301	0	301	406	224	630	A portion of the property is developed. Full development expected.
90	Hillside (2005)	120	0	120	0	0	0	120	0	120	Full development is expected
19	Lantens (2003)	1200	0	1200	0	0	0	1200	0	1200	The property was recently entitled for an increase from 548 units to 1200 homes
41	Liberty Village (2004)	1245	0	1245	1212	0	1212	1245	0	1245	Full development is expected
20, 46, 68	Maier Ranch (1988)	2309	100	2409	761	98	857	2309	100	2409	Full development is expected
37, 38, 82, 89	Meadows (1985)	6642	4002	10644	7188	240	7428	6642	4002	10644	The developer consistently states the intent to build the entire number of lots.
22	Memmen Young Infill (1985)	559	476	1035	0	0	0	559	476	1035	The property is entitled and undeveloped but questions remain whether the entitled density can be reached due to topography, skyline / Ridgeline and presence of cap rock throughout the property.
23 & 24 & 25	Metzler Ranch (1996)	1056	660	1716	727	683	1410	1056	660	1716	It is uncertain at this time if the property will develop to the entitled number of residential homes
49, 50, 65	Plum Creek (1993)	3025	0	3025	1177	360	1537	3025	0	3025	There are areas remaining where additional lots could be plat and homes constructed. It is uncertain at this time if or when the remaining lots will be built
no PD number, downtown area	Plum Creek Ridge (2006)	92	70	162	65	45	110	92	70	162	Full development is expected, MF are Townhomes
29	Plum Creek South (1985)	307	198	505	140	0	140	307	198	505	They are close to completion, approx. 3.5 acres remaining undeveloped on north side of Emerald Drive. Full development is not expected
60	Red Hawk (1996)	658	268	926	887	0	887	658	268	926	Full development is expected
47, 48	Scott II (1987)	85	240	305	78	220	298	85	220	305	This project is complete
42	Stanley P.D. (1997)	92	0	92	0	0	0	92	0	92	Full development is expected
34	Villages at Castle Rock (1981)	0	626	626	0	0	0	0	626	626	Full development is expected
58	Wolfsberger - formerly Graham P.D. (1996)	0	56	56	0	56	56	0	56	56	Full development is expected
40, 33, and 35	Woodlands - Inc. Scott Ranch (1993)	1160	0	1160	551	0	551	1160	0	1160	Lots platted, but not all built Full development is expected
36	Young American (1993)	78	1128	1206	375	188	561	78	1128	1206	Full development is expected
ZONED UNITS											
* MF counts shown approved by SDP											
TOTAL UNITS		31,744	22,572	54,316	27,723	4,220	26,951	31,744	22,572	54,316	approximately 1,725 SF A units within SF lots
POPULATION ESTIMATES		86,582	85,144	141,646	83,978	8,456	77,534	86,584	85,144	141,638	Persons Per Household: 1.94 SF A, 2.34 SF B, 2.50 MF

Water Master Plan 2017 Update

Tank Mixers

Tank mixers are being installed in some of the tanks to promote mixing, decrease stratification and improve water quality within the tanks. Water age becomes an issue in some of the larger tanks, particularly in the lower demand periods of the year. Five tanks have been outfitted with tank mixers, and several more are planned (Tank 15 and Tank 16), then the program will be complete.

Tank Mixing Projects Completed:

- Tank 17A and 17B (Meadows Red Zone)
- Tank 14 (Maher Ranch Red Zone)
- Tanks 12A and 12B (Meadows Yellow Zone)

New Storage

Liberty Village Yellow Zone Tank (Tank 18)

The Cobblestone Ranch subdivision (formerly known as Liberty Village) currently is served through a long transmission main that crosses three pressure zones. A 2 MG water storage tank is planned to provide dedicated storage for maximum day demand plus fire flow in this area, but construction of the tank is currently contingent upon the timing of new schools in the area since system demand is being provided by Tank 16. The project is planned for 2020 and the estimated cost is \$3,246,000. The Cobblestone developer is required to construct almost a mile of 16 inch pipeline to send water to and from the proposed tank.

Pumping

Ray Waterman Regional Water Treatment Center Pumping Improvements


Future pumping improvements will be needed as the WISE water becomes more available. The red zone and green zone pumps at the Ray Waterman Regional Water Treatment Center (RWRWTC) will undergo several phases of upgrades to keep up with future increasing supplies of water to the plant. Phase 1 Red Zone Pumping Upgrades at RWRWTC are planned in this timeframe.

Transmission Lines

Future transmission lines may be required to efficiently move water supplies around Town. Developers install the distribution lines required to serve their developments, and the Town can request that the lines be “upsized”, with the additional upside costs incurred by the Town. Future in-fill annexations in the Pine Canyon, Pioneer Ranch, Canyons South, and Southwest Quadrant could require transmission lines. Depending on the timing of developer projects, future demands, and availability of out of service area water supplies, it could be necessary for the Town to build infrastructure, with potential recoupment from future benefited development.

Pressure Zones

Figure 7.1

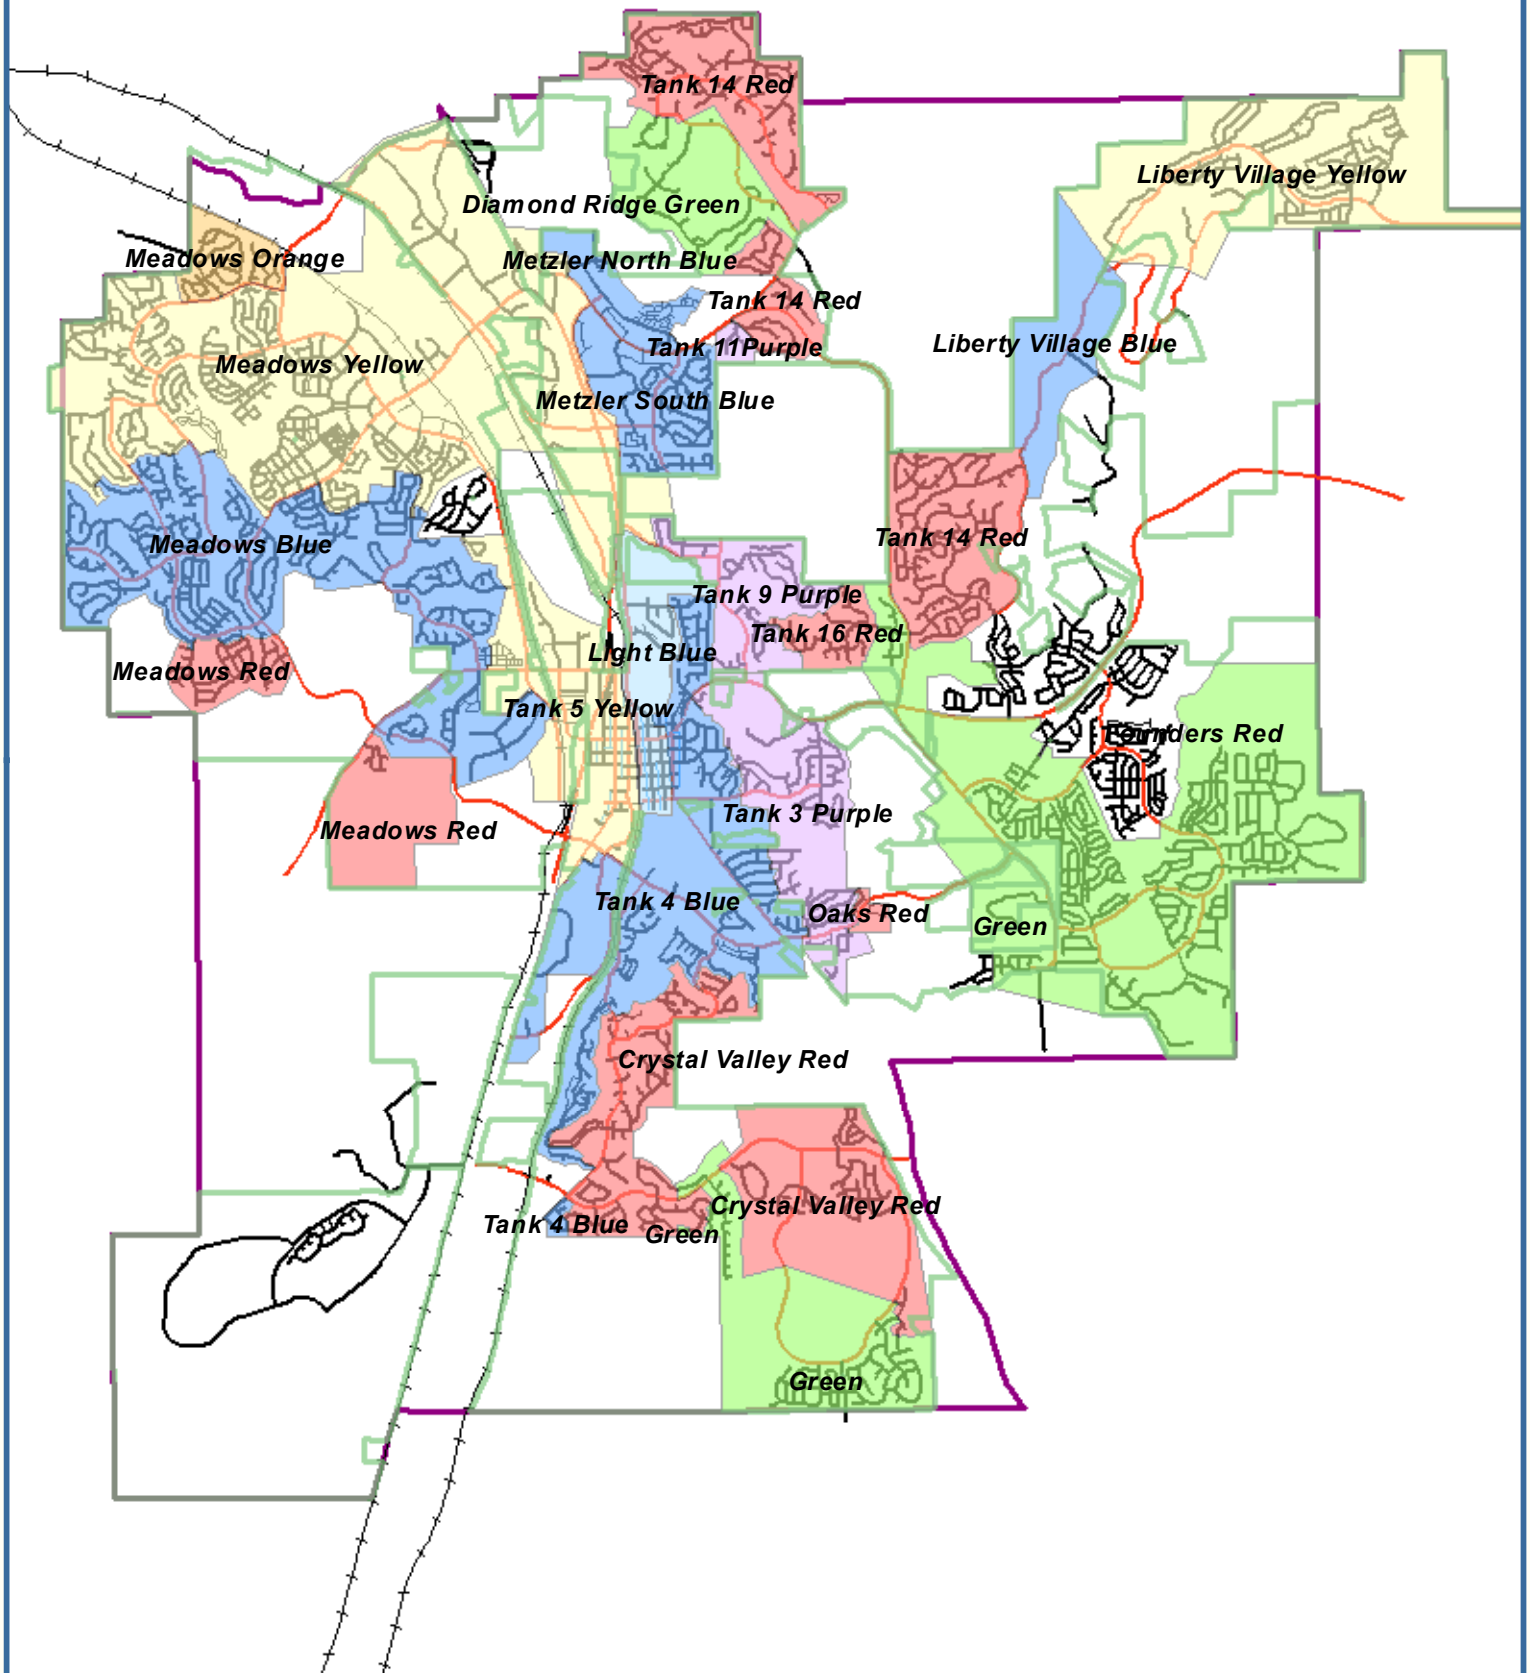

APPENDIX F – WASTEWATER FLOWS

Wastewater Analysis

Job Name: CROM Pad - Castle Rock, Colorado

Date: 5/4/22

By: JMN

CALCULATED FLOWS

Design Point	Use	¹ Typical ADD/Unit (gpd/sf)	¹ SFEs/Unit (SFE/sf)	Bldg. Area (sf)	ADF (gpd)	ADF (gpm)	ADF (cfs)	² PF (calculated)	² PF (design)	³ PDF (gpd)	³ PDF (gpm)	³ PDF (cfs)
	Restaurant (Pad C)	1.50	0.0075	7,805	11,708	8.13	0.0181	7.71	5.00	59,708	41.46	0.0924
	Retail/Offices (Pad B)	0.10	0.0005	7,500	750	0.52	0.0012	12.23	5.00	3,825	2.66	0.0059
	Restaurant (Pad B)	1.50	0.0075	4,200	6,300	4.38	0.0097	8.55	5.00	32,130	22.31	0.0497
1				11,700	7,050	4.90	0.0109	8.39	5.00	35,955	24.97	0.0556
2	Total			19,505	18,758	13.03	0.0290	7.12	5.00	95,663	66.43	0.1480

¹Town of Castle Rock, Wastewater Collection Design, 2018 Criteria Manual ; Section 4.4.1 - Design Flows

²Town of Castle Rock, Wastewater Collection Design, 2018 Criteria Manual ; Section 4.4.1.2 - Peaking Factor; $PF = 3.65 \cdot ADF^{-0.168}$ or 5.0 max.

³Town of Castle Rock, Wastewater Collection Design, 2018 Criteria Manual ; Section 4.4.1.3 - Peak Design Flow Rate; $PDF = (ADF \cdot PF) + (0.1 \cdot ADF)$

APPENDIX G – WASTEWATER HYDRAULIC ANALYSIS AND MODELING

PDF - Pad B @ 0.4%

Project Description

Friction Method	Manning Formula
Solve For	Normal Depth

Input Data

Roughness Coefficient	0.011	
Channel Slope	0.00400	ft/ft
Diameter	0.67	ft
Discharge	0.0497	ft ³ /s

Results

Normal Depth	0.106	ft
Flow Area	0.04	ft ²
Wetted Perimeter	0.55	ft
Hydraulic Radius	0.065	ft
Top Width	0.49	ft
Critical Depth	0.10	ft
Percent Full	15.9	%
Critical Slope	0.00495	ft/ft
Velocity	1.39	ft/s
Velocity Head	0.03	ft
Specific Energy	0.14	ft
Froude Number	0.90	
Maximum Discharge	0.97	ft ³ /s
Discharge Full	0.9032	ft ³ /s
Slope Full	0.00001	ft/ft
Flow Type	SubCritical	

GVF Input Data

Downstream Depth	0.000	ft
Length	0.00	ft
Number Of Steps	0	

GVF Output Data

Upstream Depth	0.000	ft
Profile Description		
Profile Headloss	0.00	ft
Average End Depth Over Rise	0.00	%
Normal Depth Over Rise	15.93	%
Downstream Velocity	Infinity	ft/s

Project Description

Friction Method	Manning Formula
Solve For	Normal Depth

Input Data

Roughness Coefficient	0.011	
Channel Slope	0.00400	ft/ft
Diameter	0.67	ft
Discharge	0.0556	ft ³ /s

Results

Normal Depth	0.112	ft
Flow Area	0.04	ft ²
Wetted Perimeter	0.56	ft
Hydraulic Radius	0.069	ft
Top Width	0.50	ft
Critical Depth	0.11	ft
Percent Full	16.8	%
Critical Slope	0.00491	ft/ft
Velocity	1.44	ft/s
Velocity Head	0.03	ft
Specific Energy	0.14	ft
Froude Number	0.91	
Maximum Discharge	0.97	ft ³ /s
Discharge Full	0.9032	ft ³ /s
Slope Full	0.00002	ft/ft
Flow Type	SubCritical	

GVF Input Data

Downstream Depth	0.000	ft
Length	0.00	ft
Number Of Steps	0	

GVF Output Data

Upstream Depth	0.000	ft
Profile Description		
Profile Headloss	0.00	ft
Average End Depth Over Rise	0.00	%
Normal Depth Over Rise	16.82	%
Downstream Velocity	Infinity	ft/s

Project Description

Friction Method	Manning Formula
Solve For	Normal Depth

Input Data

Roughness Coefficient	0.011	
Channel Slope	0.00400	ft/ft
Diameter	0.67	ft
Discharge	0.1480	ft ³ /s

Results

Normal Depth	0.183	ft
Flow Area	0.08	ft ²
Wetted Perimeter	0.73	ft
Hydraulic Radius	0.106	ft
Top Width	0.59	ft
Critical Depth	0.18	ft
Percent Full	27.4	%
Critical Slope	0.00462	ft/ft
Velocity	1.91	ft/s
Velocity Head	0.06	ft
Specific Energy	0.24	ft
Froude Number	0.93	
Maximum Discharge	0.97	ft ³ /s
Discharge Full	0.9032	ft ³ /s
Slope Full	0.00011	ft/ft
Flow Type	SubCritical	

GVF Input Data

Downstream Depth	0.000	ft
Length	0.00	ft
Number Of Steps	0	

GVF Output Data

Upstream Depth	0.000	ft
Profile Description		
Profile Headloss	0.00	ft
Average End Depth Over Rise	0.00	%
Normal Depth Over Rise	27.40	%
Downstream Velocity	Infinity	ft/s

Project Description

Friction Method	Manning Formula
Solve For	Normal Depth

Input Data

Roughness Coefficient	0.011	
Channel Slope	0.07500	ft/ft
Diameter	0.67	ft
Discharge	0.0497	ft ³ /s

Results

Normal Depth	0.052	ft
Flow Area	0.01	ft ²
Wetted Perimeter	0.38	ft
Hydraulic Radius	0.034	ft
Top Width	0.36	ft
Critical Depth	0.10	ft
Percent Full	7.9	%
Critical Slope	0.00495	ft/ft
Velocity	3.89	ft/s
Velocity Head	0.24	ft
Specific Energy	0.29	ft
Froude Number	3.64	
Maximum Discharge	4.21	ft ³ /s
Discharge Full	3.9109	ft ³ /s
Slope Full	0.00001	ft/ft
Flow Type	SuperCritical	

GVF Input Data

Downstream Depth	0.000	ft
Length	0.00	ft
Number Of Steps	0	

GVF Output Data

Upstream Depth	0.000	ft
Profile Description		
Profile Headloss	0.00	ft
Average End Depth Over Rise	0.00	%
Normal Depth Over Rise	7.87	%
Downstream Velocity	Infinity	ft/s

Project Description

Friction Method	Manning Formula
Solve For	Normal Depth

Input Data

Roughness Coefficient	0.011	
Channel Slope	0.07500	ft/ft
Diameter	0.67	ft
Discharge	0.0556	ft ³ /s

Results

Normal Depth	0.055	ft
Flow Area	0.01	ft ²
Wetted Perimeter	0.39	ft
Hydraulic Radius	0.036	ft
Top Width	0.37	ft
Critical Depth	0.11	ft
Percent Full	8.3	%
Critical Slope	0.00489	ft/ft
Velocity	4.02	ft/s
Velocity Head	0.25	ft
Specific Energy	0.31	ft
Froude Number	3.65	
Maximum Discharge	4.21	ft ³ /s
Discharge Full	3.9109	ft ³ /s
Slope Full	0.00002	ft/ft
Flow Type	SuperCritical	

GVF Input Data

Downstream Depth	0.000	ft
Length	0.00	ft
Number Of Steps	0	

GVF Output Data

Upstream Depth	0.000	ft
Profile Description		
Profile Headloss	0.00	ft
Average End Depth Over Rise	0.00	%
Normal Depth Over Rise	8.31	%
Downstream Velocity	Infinity	ft/s

Project Description

Friction Method	Manning Formula
Solve For	Normal Depth

Input Data

Roughness Coefficient	0.011	
Channel Slope	0.07500	ft/ft
Diameter	0.67	ft
Discharge	0.1480	ft ³ /s

Results

Normal Depth	0.089	ft
Flow Area	0.03	ft ²
Wetted Perimeter	0.50	ft
Hydraulic Radius	0.055	ft
Top Width	0.45	ft
Critical Depth	0.18	ft
Percent Full	13.3	%
Critical Slope	0.00461	ft/ft
Velocity	5.38	ft/s
Velocity Head	0.45	ft
Specific Energy	0.54	ft
Froude Number	3.84	
Maximum Discharge	4.21	ft ³ /s
Discharge Full	3.9109	ft ³ /s
Slope Full	0.00011	ft/ft
Flow Type	SuperCritical	

GVF Input Data

Downstream Depth	0.000	ft
Length	0.00	ft
Number Of Steps	0	

GVF Output Data

Upstream Depth	0.000	ft
Profile Description		
Profile Headloss	0.00	ft
Average End Depth Over Rise	0.00	%
Normal Depth Over Rise	13.29	%
Downstream Velocity	Infinity	ft/s

PDF - Pad B Slope for Min. Velocity

Project Description

Friction Method	Manning Formula
Solve For	Normal Depth

Input Data

Roughness Coefficient	0.011	
Channel Slope	0.01130	ft/ft
Diameter	0.67	ft
Discharge	0.0497	ft ³ /s

Results

Normal Depth	0.083	ft
Flow Area	0.02	ft ²
Wetted Perimeter	0.48	ft
Hydraulic Radius	0.052	ft
Top Width	0.44	ft
Critical Depth	0.10	ft
Percent Full	12.4	%
Critical Slope	0.00495	ft/ft
Velocity	2.00	ft/s
Velocity Head	0.06	ft
Specific Energy	0.14	ft
Froude Number	1.48	
Maximum Discharge	1.63	ft ³ /s
Discharge Full	1.5180	ft ³ /s
Slope Full	0.00001	ft/ft
Flow Type	SuperCritical	

GVF Input Data

Downstream Depth	0.000	ft
Length	0.00	ft
Number Of Steps	0	

GVF Output Data

Upstream Depth	0.000	ft
Profile Description		
Profile Headloss	0.00	ft
Average End Depth Over Rise	0.00	%
Normal Depth Over Rise	12.38	%
Downstream Velocity	Infinity	ft/s

PDF - D.P. 1 Slope for Min. Velocity

Project Description

Friction Method	Manning Formula
Solve For	Normal Depth

Input Data

Roughness Coefficient	0.011	
Channel Slope	0.01030	ft/ft
Diameter	0.67	ft
Discharge	0.0556	ft ³ /s

Results

Normal Depth	0.089	ft
Flow Area	0.03	ft ²
Wetted Perimeter	0.50	ft
Hydraulic Radius	0.056	ft
Top Width	0.45	ft
Critical Depth	0.11	ft
Percent Full	13.4	%
Critical Slope	0.00495	ft/ft
Velocity	2.00	ft/s
Velocity Head	0.06	ft
Specific Energy	0.15	ft
Froude Number	1.42	
Maximum Discharge	1.56	ft ³ /s
Discharge Full	1.4493	ft ³ /s
Slope Full	0.00002	ft/ft
Flow Type	SuperCritical	

GVF Input Data

Downstream Depth	0.000	ft
Length	0.00	ft
Number Of Steps	0	

GVF Output Data

Upstream Depth	0.000	ft
Profile Description		
Profile Headloss	0.00	ft
Average End Depth Over Rise	0.00	%
Normal Depth Over Rise	13.38	%
Downstream Velocity	Infinity	ft/s

PDF - D.P. 2 Slope for Min. Velocity

Project Description

Friction Method	Manning Formula
Solve For	Normal Depth

Input Data

Roughness Coefficient	0.011	
Channel Slope	0.00455	ft/ft
Diameter	0.67	ft
Discharge	0.1480	ft ³ /s

Results

Normal Depth	0.177	ft
Flow Area	0.07	ft ²
Wetted Perimeter	0.72	ft
Hydraulic Radius	0.103	ft
Top Width	0.59	ft
Critical Depth	0.18	ft
Percent Full	26.5	%
Critical Slope	0.00462	ft/ft
Velocity	2.00	ft/s
Velocity Head	0.06	ft
Specific Energy	0.24	ft
Froude Number	0.99	
Maximum Discharge	1.04	ft ³ /s
Discharge Full	0.9633	ft ³ /s
Slope Full	0.00011	ft/ft
Flow Type	SubCritical	

GVF Input Data

Downstream Depth	0.000	ft
Length	0.00	ft
Number Of Steps	0	

GVF Output Data

Upstream Depth	0.000	ft
Profile Description		
Profile Headloss	0.00	ft
Average End Depth Over Rise	0.00	%
Normal Depth Over Rise	26.49	%
Downstream Velocity	Infinity	ft/s

PDF - Pad B Design

Project Description

Friction Method	Manning Formula
Solve For	Normal Depth

Input Data

Roughness Coefficient	0.011	
Channel Slope	0.01200	ft/ft
Diameter	0.67	ft
Discharge	0.0497	ft ³ /s

Results

Normal Depth	0.081	ft
Flow Area	0.02	ft ²
Wetted Perimeter	0.48	ft
Hydraulic Radius	0.051	ft
Top Width	0.44	ft
Critical Depth	0.10	ft
Percent Full	12.1	%
Critical Slope	0.00495	ft/ft
Velocity	2.04	ft/s
Velocity Head	0.06	ft
Specific Energy	0.15	ft
Froude Number	1.53	
Maximum Discharge	1.71	ft ³ /s
Discharge Full	1.5853	ft ³ /s
Slope Full	0.00001	ft/ft
Flow Type	SuperCritical	

GVF Input Data

Downstream Depth	0.000	ft
Length	0.00	ft
Number Of Steps	0	

GVF Output Data

Upstream Depth	0.000	ft
Profile Description		
Profile Headloss	0.00	ft
Average End Depth Over Rise	0.00	%
Normal Depth Over Rise	12.12	%
Downstream Velocity	Infinity	ft/s

PDF - D.P. 1 Design

Project Description

Friction Method	Manning Formula
Solve For	Normal Depth

Input Data

Roughness Coefficient	0.011	
Channel Slope	0.01200	ft/ft
Diameter	0.67	ft
Discharge	0.0556	ft ³ /s

Results

Normal Depth	0.086	ft
Flow Area	0.03	ft ²
Wetted Perimeter	0.49	ft
Hydraulic Radius	0.054	ft
Top Width	0.45	ft
Critical Depth	0.11	ft
Percent Full	12.8	%
Critical Slope	0.00490	ft/ft
Velocity	2.11	ft/s
Velocity Head	0.07	ft
Specific Energy	0.15	ft
Froude Number	1.53	
Maximum Discharge	1.71	ft ³ /s
Discharge Full	1.5853	ft ³ /s
Slope Full	0.00001	ft/ft
Flow Type	SuperCritical	

GVF Input Data

Downstream Depth	0.000	ft
Length	0.00	ft
Number Of Steps	0	

GVF Output Data

Upstream Depth	0.000	ft
Profile Description		
Profile Headloss	0.00	ft
Average End Depth Over Rise	0.00	%
Normal Depth Over Rise	12.81	%
Downstream Velocity	Infinity	ft/s

PDF - D.P. 2 Design

Project Description

Friction Method	Manning Formula
Solve For	Normal Depth

Input Data

Roughness Coefficient	0.011	
Channel Slope	0.01200	ft/ft
Diameter	0.67	ft
Discharge	0.1480	ft ³ /s

Results

Normal Depth	0.138	ft
Flow Area	0.05	ft ²
Wetted Perimeter	0.63	ft
Hydraulic Radius	0.083	ft
Top Width	0.54	ft
Critical Depth	0.18	ft
Percent Full	20.6	%
Critical Slope	0.00458	ft/ft
Velocity	2.82	ft/s
Velocity Head	0.12	ft
Specific Energy	0.26	ft
Froude Number	1.60	
Maximum Discharge	1.71	ft ³ /s
Discharge Full	1.5853	ft ³ /s
Slope Full	0.00010	ft/ft
Flow Type	SuperCritical	

GVF Input Data

Downstream Depth	0.000	ft
Length	0.00	ft
Number Of Steps	0	

GVF Output Data

Upstream Depth	0.000	ft
Profile Description		
Profile Headloss	0.00	ft
Average End Depth Over Rise	0.00	%
Normal Depth Over Rise	20.64	%
Downstream Velocity	Infinity	ft/s

PDF - D.P. 2 Design

Project Description

Friction Method	Manning Formula
Solve For	Normal Depth

Input Data

Roughness Coefficient	0.011	
Channel Slope	0.02420	ft/ft
Diameter	0.67	ft
Discharge	0.1480	ft ³ /s

Results

Normal Depth	0.116	ft
Flow Area	0.04	ft ²
Wetted Perimeter	0.58	ft
Hydraulic Radius	0.071	ft
Top Width	0.51	ft
Critical Depth	0.18	ft
Percent Full	17.4	%
Critical Slope	0.00461	ft/ft
Velocity	3.61	ft/s
Velocity Head	0.20	ft
Specific Energy	0.32	ft
Froude Number	2.24	
Maximum Discharge	2.42	ft ³ /s
Discharge Full	2.2513	ft ³ /s
Slope Full	0.00010	ft/ft
Flow Type	SuperCritical	

GVF Input Data

Downstream Depth	0.000	ft
Length	0.00	ft
Number Of Steps	0	

GVF Output Data

Upstream Depth	0.000	ft
Profile Description		
Profile Headloss	0.00	ft
Average End Depth Over Rise	0.00	%
Normal Depth Over Rise	17.37	%
Downstream Velocity	Infinity	ft/s

ADF - Pad B Design

Project Description

Friction Method	Manning Formula
Solve For	Normal Depth

Input Data

Roughness Coefficient	0.011	
Channel Slope	0.01200	ft/ft
Diameter	0.67	ft
Discharge	0.0097	ft ³ /s

Results

Normal Depth	0.038	ft
Flow Area	0.01	ft ²
Wetted Perimeter	0.32	ft
Hydraulic Radius	0.024	ft
Top Width	0.31	ft
Critical Depth	0.04	ft
Percent Full	5.6	%
Critical Slope	0.00609	ft/ft
Velocity	1.24	ft/s
Velocity Head	0.02	ft
Specific Energy	0.06	ft
Froude Number	1.37	
Maximum Discharge	1.71	ft ³ /s
Discharge Full	1.5853	ft ³ /s
Slope Full	0.00000	ft/ft
Flow Type	SuperCritical	

GVF Input Data

Downstream Depth	0.000	ft
Length	0.00	ft
Number Of Steps	0	

GVF Output Data

Upstream Depth	0.000	ft
Profile Description		
Profile Headloss	0.00	ft
Average End Depth Over Rise	0.00	%
Normal Depth Over Rise	5.61	%
Downstream Velocity	Infinity	ft/s

ADF - D.P. 1 Design

Project Description

Friction Method	Manning Formula
Solve For	Normal Depth

Input Data

Roughness Coefficient	0.011	
Channel Slope	0.01200	ft/ft
Diameter	0.67	ft
Discharge	0.0109	ft ³ /s

Results

Normal Depth	0.040	ft
Flow Area	0.01	ft ²
Wetted Perimeter	0.33	ft
Hydraulic Radius	0.026	ft
Top Width	0.32	ft
Critical Depth	0.05	ft
Percent Full	5.9	%
Critical Slope	0.00590	ft/ft
Velocity	1.28	ft/s
Velocity Head	0.03	ft
Specific Energy	0.07	ft
Froude Number	1.38	
Maximum Discharge	1.71	ft ³ /s
Discharge Full	1.5853	ft ³ /s
Slope Full	0.00000	ft/ft
Flow Type	SuperCritical	

GVF Input Data

Downstream Depth	0.000	ft
Length	0.00	ft
Number Of Steps	0	

GVF Output Data

Upstream Depth	0.000	ft
Profile Description		
Profile Headloss	0.00	ft
Average End Depth Over Rise	0.00	%
Normal Depth Over Rise	5.94	%
Downstream Velocity	Infinity	ft/s

ADF - D.P. 2 Design

Project Description

Friction Method	Manning Formula
Solve For	Normal Depth

Input Data

Roughness Coefficient	0.011	
Channel Slope	0.01200	ft/ft
Diameter	0.67	ft
Discharge	0.0290	ft ³ /s

Results

Normal Depth	0.063	ft
Flow Area	0.02	ft ²
Wetted Perimeter	0.42	ft
Hydraulic Radius	0.040	ft
Top Width	0.39	ft
Critical Depth	0.08	ft
Percent Full	9.4	%
Critical Slope	0.00524	ft/ft
Velocity	1.74	ft/s
Velocity Head	0.05	ft
Specific Energy	0.11	ft
Froude Number	1.48	
Maximum Discharge	1.71	ft ³ /s
Discharge Full	1.5853	ft ³ /s
Slope Full	0.00000	ft/ft
Flow Type	SuperCritical	

GVF Input Data

Downstream Depth	0.000	ft
Length	0.00	ft
Number Of Steps	0	

GVF Output Data

Upstream Depth	0.000	ft
Profile Description		
Profile Headloss	0.00	ft
Average End Depth Over Rise	0.00	%
Normal Depth Over Rise	9.38	%
Downstream Velocity	Infinity	ft/s

ADF - D.P. 2 Design

Project Description

Friction Method	Manning Formula
Solve For	Normal Depth

Input Data

Roughness Coefficient	0.011	
Channel Slope	0.02420	ft/ft
Diameter	0.67	ft
Discharge	0.0290	ft ³ /s

Results

Normal Depth	0.053	ft
Flow Area	0.01	ft ²
Wetted Perimeter	0.38	ft
Hydraulic Radius	0.034	ft
Top Width	0.36	ft
Critical Depth	0.08	ft
Percent Full	7.9	%
Critical Slope	0.00518	ft/ft
Velocity	2.23	ft/s
Velocity Head	0.08	ft
Specific Energy	0.13	ft
Froude Number	2.07	
Maximum Discharge	2.42	ft ³ /s
Discharge Full	2.2513	ft ³ /s
Slope Full	0.00000	ft/ft
Flow Type	SuperCritical	

GVF Input Data

Downstream Depth	0.000	ft
Length	0.00	ft
Number Of Steps	0	

GVF Output Data

Upstream Depth	0.000	ft
Profile Description		
Profile Headloss	0.00	ft
Average End Depth Over Rise	0.00	%
Normal Depth Over Rise	7.92	%
Downstream Velocity	Infinity	ft/s

8"PVC Cappy

Project Description

Friction Method	Manning Formula
Solve For	Discharge

Input Data

Roughness Coefficient	0.011	
Channel Slope	0.01200	ft/ft
Normal Depth	0.670	ft
Diameter	0.67	ft

Results

Discharge	1.5853	ft ³ /s
Flow Area	0.35	ft ²
Wetted Perimeter	2.10	ft
Hydraulic Radius	0.168	ft
Top Width	0.00	ft
Critical Depth	0.59	ft
Percent Full	100.0	%
Critical Slope	0.01090	ft/ft
Velocity	4.50	ft/s
Velocity Head	0.31	ft
Specific Energy	0.98	ft
Froude Number	0.00	
Maximum Discharge	1.71	ft ³ /s
Discharge Full	1.5853	ft ³ /s
Slope Full	0.01200	ft/ft
Flow Type	SubCritical	

GVF Input Data

Downstream Depth	0.000	ft
Length	0.00	ft
Number Of Steps	0	

GVF Output Data

Upstream Depth	0.000	ft
Profile Description		
Profile Headloss	0.00	ft
Average End Depth Over Rise	0.00	%
Normal Depth Over Rise	100.00	%
Downstream Velocity	Infinity	ft/s

8"PVC Capy

Project Description

Friction Method	Manning Formula
Solve For	Discharge

Input Data

Roughness Coefficient	0.011	
Channel Slope	0.02420	ft/ft
Normal Depth	0.670	ft
Diameter	0.67	ft

Results

Discharge	2.2513	ft ³ /s
Flow Area	0.35	ft ²
Wetted Perimeter	2.10	ft
Hydraulic Radius	0.168	ft
Top Width	0.00	ft
Critical Depth	0.64	ft
Percent Full	100.0	%
Critical Slope	0.02106	ft/ft
Velocity	6.39	ft/s
Velocity Head	0.63	ft
Specific Energy	1.30	ft
Froude Number	0.00	
Maximum Discharge	2.42	ft ³ /s
Discharge Full	2.2513	ft ³ /s
Slope Full	0.02420	ft/ft
Flow Type	SubCritical	

GVF Input Data

Downstream Depth	0.000	ft
Length	0.00	ft
Number Of Steps	0	

GVF Output Data

Upstream Depth	0.000	ft
Profile Description		
Profile Headloss	0.00	ft
Average End Depth Over Rise	0.00	%
Normal Depth Over Rise	100.00	%
Downstream Velocity	Infinity	ft/s

8"PVC - AsBuilt

Project Description

Friction Method	Manning Formula
Solve For	Normal Depth

Input Data

Roughness Coefficient	0.011	
Channel Slope	0.00720	ft/ft
Diameter	0.67	ft
Discharge	1.21	ft ³ /s

Results

Normal Depth	0.54	ft
Flow Area	0.30	ft ²
Wetted Perimeter	1.49	ft
Hydraulic Radius	0.20	ft
Top Width	0.53	ft
Critical Depth	0.52	ft
Percent Full	80.7	%
Critical Slope	0.00777	ft/ft
Velocity	3.97	ft/s
Velocity Head	0.24	ft
Specific Energy	0.79	ft
Froude Number	0.92	
Maximum Discharge	1.32	ft ³ /s
Discharge Full	1.23	ft ³ /s
Slope Full	0.00699	ft/ft
Flow Type	SubCritical	

GVF Input Data

Downstream Depth	0.00	ft
Length	0.00	ft
Number Of Steps	0	

GVF Output Data

Upstream Depth	0.00	ft
Profile Description		
Profile Headloss	0.00	ft
Average End Depth Over Rise	0.00	%
Normal Depth Over Rise	80.67	%
Downstream Velocity	Infinity	ft/s

8"PVC - Design

Project Description

Friction Method	Manning Formula
Solve For	Normal Depth

Input Data

Roughness Coefficient	0.011	
Channel Slope	0.00720	ft/ft
Diameter	0.67	ft
Discharge	1.2900	ft ³ /s

Results

Normal Depth	0.599	ft
Flow Area	0.33	ft ²
Wetted Perimeter	1.66	ft
Hydraulic Radius	0.199	ft
Top Width	0.40	ft
Critical Depth	0.54	ft
Percent Full	89.8	%
Critical Slope	0.00844	ft/ft
Velocity	3.91	ft/s
Velocity Head	0.24	ft
Specific Energy	0.84	ft
Froude Number	0.76	
Maximum Discharge	1.30	ft ³ /s
Discharge Full	1.2117	ft ³ /s
Slope Full	0.00816	ft/ft
Flow Type	SubCritical	

GVF Input Data

Downstream Depth	0.000	ft
Length	0.00	ft
Number Of Steps	0	

GVF Output Data

Upstream Depth	0.000	ft
Profile Description		
Profile Headloss	0.00	ft
Average End Depth Over Rise	0.00	%
Normal Depth Over Rise	89.79	%
Downstream Velocity	Infinity	ft/s

10"PVC - AsBuilt

Project Description

Friction Method	Manning Formula
Solve For	Normal Depth

Input Data

Roughness Coefficient	0.011	
Channel Slope	0.01930	ft/ft
Diameter	0.83	ft
Discharge	1.21	ft ³ /s

Results

Normal Depth	0.33	ft
Flow Area	0.20	ft ²
Wetted Perimeter	1.14	ft
Hydraulic Radius	0.18	ft
Top Width	0.82	ft
Critical Depth	0.49	ft
Percent Full	40.0	%
Critical Slope	0.00512	ft/ft
Velocity	5.94	ft/s
Velocity Head	0.55	ft
Specific Energy	0.88	ft
Froude Number	2.10	
Maximum Discharge	3.87	ft ³ /s
Discharge Full	3.59	ft ³ /s
Slope Full	0.00219	ft/ft
Flow Type	SuperCritical	

GVF Input Data

Downstream Depth	0.00	ft
Length	0.00	ft
Number Of Steps	0	

GVF Output Data

Upstream Depth	0.00	ft
Profile Description		
Profile Headloss	0.00	ft
Average End Depth Over Rise	0.00	%
Normal Depth Over Rise	40.00	%
Downstream Velocity	Infinity	ft/s

10"PVC - Design

Project Description

Friction Method	Manning Formula
Solve For	Normal Depth

Input Data

Roughness Coefficient	0.011	
Channel Slope	0.01930	ft/ft
Diameter	0.83	ft
Discharge	1.2900	ft ³ /s

Results

Normal Depth	0.345	ft
Flow Area	0.21	ft ²
Wetted Perimeter	1.16	ft
Hydraulic Radius	0.183	ft
Top Width	0.82	ft
Critical Depth	0.51	ft
Percent Full	41.4	%
Critical Slope	0.00525	ft/ft
Velocity	6.05	ft/s
Velocity Head	0.57	ft
Specific Energy	0.91	ft
Froude Number	2.10	
Maximum Discharge	3.87	ft ³ /s
Discharge Full	3.5970	ft ³ /s
Slope Full	0.00248	ft/ft
Flow Type	SuperCritical	

GVF Input Data

Downstream Depth	0.000	ft
Length	0.00	ft
Number Of Steps	0	

GVF Output Data

Upstream Depth	0.000	ft
Profile Description		
Profile Headloss	0.00	ft
Average End Depth Over Rise	0.00	%
Normal Depth Over Rise	41.37	%
Downstream Velocity	Infinity	ft/s

APPENDIX H – WASTEWATER MAPS AND PLANS

**1st Amendment to the
FINAL WATER AND SANITARY SEWER SYSTEM
STUDY**

FOR

***CASTLE PINES COMMERCIAL PD
CASTLE ROCK, COLORADO***

(Filing 12: PWP 05-004)
(Filing 10A: PWP 03-108)

PREPARED FOR
DEV-VIC LLC
March 14, 2006
Revised: September 9, 2006

BY:
TST INC. OF DENVER, CONSULTING ENGINEERS
9222 TEDDY LANE
LONE TREE, COLORADO 80124

PROJECT NO. 771-039/040

TST

INTRODUCTION

A previous report entitled Water and Sanitary Sewer System Study, dated November, 1994, was prepared for the overall Castle Pines Commercial PD. Several updates have been prepared to reflect the parcels being developed. This report updates the previous reports and specifically analyzes the requirements for potable water and sanitary sewer lines within Parcels 7 & 16 (Castle Pines Commercial Filing 12) and Parcels 12 and 15 (Castle Pines Commercial Filing 10A). From this analysis, line sizes for the mains are recommended. In making this analysis, representatives of Dev-Vic Ltd. Liability Co. and others were consulted to determine their opinion of the planned build-out density of the development. The densities and uses in this report were primarily based on their opinion of the most intense usage of the property. A copy of the most recent PD has been included in Appendix F.

LOCATION

The Castle Pines Commercial PD ("PD") lies between Interstate 25 and U.S. Highway 85, primarily on the north side of Meadows Parkway, approximately two miles north of Castle Rock. Parcel 7 and 16, which is west of Atrium Drive, is planned for the development of commercial, office and retail uses. Parcel 12 and 15, which is north of Meadows Parkway, is planned for commercial, office and retail uses. There is currently development either complete or in progress on several other parcels, including the Castle Rock Factory Shops, Castlegate apartments and two other mixed use parcels within the PD. The general location is shown on Figure 1 located in Appendix A.

WATER SYSTEM ANALYSIS

This analysis of the proposed water distribution system was conducted using the CyberNet network analysis software. The PD distribution system is tied to the Town of Castle Rock system in two locations. The first is the 16-inch line in Meadows Parkway in the Yellow pressure Zone, which is the furthest eastern extent of the Meadows system. For the purposes of this analysis, the Meadows system is assumed to be able to supply flows at 98 PSI at the east side of the Plum Creek bridge on Meadows Parkway, per the *Water and Sanitary Sewer System Study for Castle Pines Commercial P.D.* dated June, 1994 by TST Inc. of Denver. The second source of supply is a tie to the Town's Yellow Zone system through a 16" line in West Castleton Road. The maximum hydraulic grade of the Yellow Zone is 6349'. The hydraulic grade used in this model is 6040 feet. This hydraulic grade was provided by the Town of Castle Rock engineering department for use in the report. Both Filing 10A and Filing 12 can be served by the Yellow Zone at the elevations shown on the construction plans.

The previous looped system of lines within the PD was updated to reflect the actual site layout for this model. The conditions for average day flows, max day flows and peak hour flows were reviewed, along with the available fire flows at max day flow, and the systems for Parcels 7, 12, 15 and 16 were sized based upon these results. Printouts of the results of the

volume available.

SANITARY SEWER SYSTEM ANALYSIS

Analysis of the proposed sanitary sewer system was conducted using the wastewater flow rates by land use defined by the Town of Castle Rock Regulation 15.3.1. A peaking factor was calculated based on the formula from the City and County of Denver of $PF = 3.79 \times [(average\ flow\ in\ cfs)^{-0.168}]$, with a maximum of $PF = 5$. This peaking factor converts average day flows to peak rates. These flows were then aggregated in the appropriate lines and the pipes were checked using Manning's equation. A Manning's "n" of 0.011 was used per the Town of Castle Rock's criteria, assuming that PVC pipe would be installed.

Table 3.1-Wastewater Flow Rates by Land Use

Land Use	Demand Rate	Equivalent
Residential-Single Family (RSF)	200 GPD/DU	1 SFE/du
Residential-Multi Family (RSF)	130 GPD/DU	0.65 SFE/du
Commercial (COM)	600 GPAD	3 SFE/ac
Industrial (IND)	600 GPAD	3 SFE/ac
Institutional (INS)	400 GPAD	2 SFE/ac
Churches	300 PGD/CHU	1.5 SFE/chu
School-Elementary	9,376 GPD/School	115 SFE/school
School-Junior/Senior High	37,400 GPD/School	187 SFE/school

Off-site wastewater flows from Silver Heights are routed through the sanitary sewer lines in the PD via Line "A-8", east of the existing Castle Rock Factory Shops. Capacity for up to 600 dwelling units has been included in the calculations for this flow. A table, including the sanitary sewer assumptions, and calculations related to use, density, and flow for the PD, is included as Appendix D.

From this analysis, pipes were sized and the minimum slope necessary to carry the capacity was determined, except in the areas where existing lines are in place. In these locations the actual minimum slope was used to calculate capacity of the lines. A printout of this analysis is included in Appendix D. From the analysis of the sanitary system, it was determined that the flows from Silver Heights in the Town's existing line exceed the line capacity based on calculation methods required by the Town of Castle Rock. This is public sanitary sewer line owned and maintained by the Town of Castle Rock. It is recommended that this area be further evaluated by the Town through the Capital Improvements Projects. The schematic layout of the sanitary sewer system is located in the pocket at the back of this report. The system will connect to the East Plum Creek Interceptor at two locations (A-1 and B-1).

For purposes of this analysis, a minimum velocity of 2 ft/sec at peak design flow was used. Final design of the lines should confirm that maximum velocities do not exceed 10 ft/sec. Analysis of the minimum design slope ($s = 0.54\%$) within Filing 12 indicated a velocity of 1.83 ft/sec. This is a result of minimal flow entering at the dead end of the sanitary sewer

main. This main serves one lot and has a manhole at the upstream end for maintenance purposes. All other flows exceed the minimum velocity of 2 ft/sec.

Based on the results of the analysis and the calculations shown in Appendix D, a system of 8-inch and 10-inch pipes will be sufficient with a minimum slope of 0.40%.

At full buildout of the Castle Pines Commercial PD, an additional 3.49 cfs (1,567 gpm) will be conveyed to the existing 27" interceptor running parallel to State Highway 85. The restricting slope of the existing 27" interceptor is 300 feet north of Castlegate Drive North at $s=0.10\%$, yielding a capacity of 12.45 cfs (5,587 gpm). Peak flows entering the 27" interceptor upstream of the Castle Pines Commercial PD are 4.38 cfs (1,966 gpm). With the additional 3.49 cfs at full buildout including the development of Parcels 7, 12, 15, and 16, the capacity in the existing 27" interceptor is 63%.

CONCLUSION

The development of Filing 10A and 12 within the Castle Pines Commercial PD complies with all requirements and standards within the Town of Castle Rock Public Works Regulations, revised February 1999, the *Wastewater and Reclaimed Water Master Plans*, dated December 2003 and the *2000 Water Facilities Master Plan*. This report uses standards required by Town regulations and implements these factors to a design that will provide services to the planned development without any further upgrades to the existing system, using nonrenewable groundwater as established within the Castle Pines Commercial water rights and removing the wastewater in a safe and economical manner.

The analysis included in this report indicates that the Castle Pines Commercial PD as currently planned, and more specifically Parcel 7, 12, 15 and 16, and can be adequately serviced with both potable water and sanitary sewer. Layout of the existing mainline system to accomplish this service is shown on the system schematic in the pocket at the end of this report. As further parcels are developed, they should be linked to the mainlines in conformance with this plan and similar amendments to this report should be developed. Additional data and reports shall be necessary as development plans for Parcel 7, 12, 15 and 16 are firmly identified for the remaining lots.

APPENDIX D

WASTEWATER FLOWS

**CASTLE PINES COMMERCIAL PD
SANITARY SEWER ANALYSIS**

BASIN	LINE NO.	PLAN AREA	ASSUMED OCCUPANCY	ACRES/ DU	GPD/ ACRE	SFE	AVG FLOW (gpd)	Peak Factor	PEAK FLOW	CUM AVG FLOW	Peak Factor	CUM. FLOW IN LINE	LINE SIZE (in.)	MIN. PIPE SLOPE (%)	LINE CAPAC. (gpd)	Velocity at Peak Design Flow (fps)	% Design Peak Flow/Max Capacity	Notes
A	A-9	5	RETAIL	22.11	600	66	13,266	5.000	66,330									
										13,266	5.000	66,330	8	0.40%	583,443	1.82	11.4%	
	A-8	S.Hts.	RESIDENTIAL	600	200	600	120,000	5.000	600,000									
										133,266	4.941	658,500	8	0.40%	583,443	3.25	112.9%	4
	A-7	3/4 of 10	RETAIL	47.25	600	142	28,350	5.000	141,750									
										161,616	4.784	773,122	8	0.72%	782,771	3.25	98.8%	4
	A-6	1/4 of 10	RETAIL	15.75	600	47	9,450	5.000	47,250									
		13	COMMERCIAL	9.00	600	27	5,400	5.000	27,000									
										14,850	5.000	74,250	8	0.40%	583,443	1.87	12.7%	
	A-4	1/2 of 12	MIXED USE	20.15	600	60	12,090	5.000	60,450									
		15	COMMERCIAL	4.00	600	12	2,400	5.000	12,000									
										14,490	5.000	72,450	8	0.40%	583,443	1.87	12.4%	
B	A-2	1/2 of 12	MIXED USE	20.15	600	60	12,090	5.000	60,450									
										12,090	5.000	60,450	8	0.40%	583,443	1.77	10.4%	
	A-1	A-5	A-6 & A-7							176,466	4.714	831,785	10	1.00%	1,672,735	3.59	49.7%	
		A-3	A-4 & A-5							190,956	4.651	888,230	10	1.00%	1,672,735	3.63	53.1%	
		A-1	A-2 & A-3							203,046	4.604	934,776	10	1.00%	1,672,735	3.67	55.9%	
	B-7	4 & 5	RETAIL	39.90	600	120	23,940	5.000	119,700									
										23,940	5.000	119,700	8	0.40%	583,443	2.16	20.5%	
	B-6	6	RETAIL	23.90	600	72	14,340	5.000	71,700									
										14,340	5.000	71,700	8	0.40%	583,443	1.87	12.3%	
	B-5		B-6 & B-7															
										38,280	5.000	191,400	8	0.40%	583,443	2.49	32.8%	
B	B-4	9	RETAIL	15.80	600	47	9,480	5.000	47,400									
										9,480	5.000	47,400	8	0.40%	583,443	1.64	8.1%	
	B-3		B-4 & B-5															
										47,760	5.000	238,800	8	0.40%	583,443	2.64	40.9%	
	B-2	7 & 16	RETAIL	15.80	600	47	9,480	5.000	47,400									
										9,480	5.000	47,400	8	0.40%	583,443	1.64	8.1%	
	B-1		B-2 & B-3															
										57,240	5.000	286,200	8	0.40%	583,443	2.76	49.1%	

NOTES:

- 1 All pipe material existing is PVC.
- 2 All proposed sanitary sewer shall be PVC per the Town of Castle Rock requirements.
- 3 Manning's "n" Value: 0.011 for PVC
- 4 Existing upstream pipes-See explanation on Page 5.
- 5 See next sheet for Filing 12 Specific pipe slopes

**CASTLE PINES COMMERCIAL PD
FILING 12-SANITARY SEWER ANALYSIS**



BASIN	LINE NO.	PLAN AREA	Upstream Manhole Number	Downstream Manhole Number	ASSUMED OCCUPANCY	ACRES/ DU	GPD/ ACRE	SFE	AVG FLOW (gpd)	Peak Factor	PEAK FLOW	CUM AVG FLOW	Peak Factor	CUM. FLOW IN LINE	LINE SIZE (in.)	MIN. PIPE SLOPE (%)	LINE CAPAC. (gpd)	Velocity at Peak Design Flow (fps)	% Design Peak Flow/Max Capacity
B	B-7	4 & 5			RETAIL	39.90	600	120	23,940	5.000	119,700								
												23,940	5.000	119,700	8	0.40%	583,443	2.16	20.5%
	B-6	6			RETAIL	23.90	600	72	14,340	5.000	71,700								
												14,340	5.000	71,700	8	0.40%	583,443	1.87	12.3%
	B-5				B-6 & B-7							38,280	5.000	191,400	8	0.40%	583,443	2.49	32.8%
	B-4	9			RETAIL	15.80	600	47	9,480	5.000	47,400								
												9,480	5.000	47,400	8	0.40%	583,443	1.64	8.1%
	B-3		SS-MH-B-6	SS-MH-5	B-4 & B-5							47,760	5.000	238,800	8	2.00%	1,304,618	2.64	18.3%
	B-2	7 & 16	SS-MH-8	SS-MH-7	RETAIL	15.80	600	47	9,480	5.000	47,400								
												9,480	5.000	47,400	8	0.54%	677,899	1.64	7.0%
	B-1		SS-MH-2	EX-SS-MH-1	B-2 & B-3							57,240	5.000	286,200	8	0.93%	889,631	2.76	32.2%

NOTES:

- 1 All pipe material existing is PVC.
- 2 All proposed sanitary sewer shall be PVC per the Town of Castle Rock requirements.
- 3 Manning's "n" Value: 0.011 for PVC


APPENDIX F

MAPS/PLANS

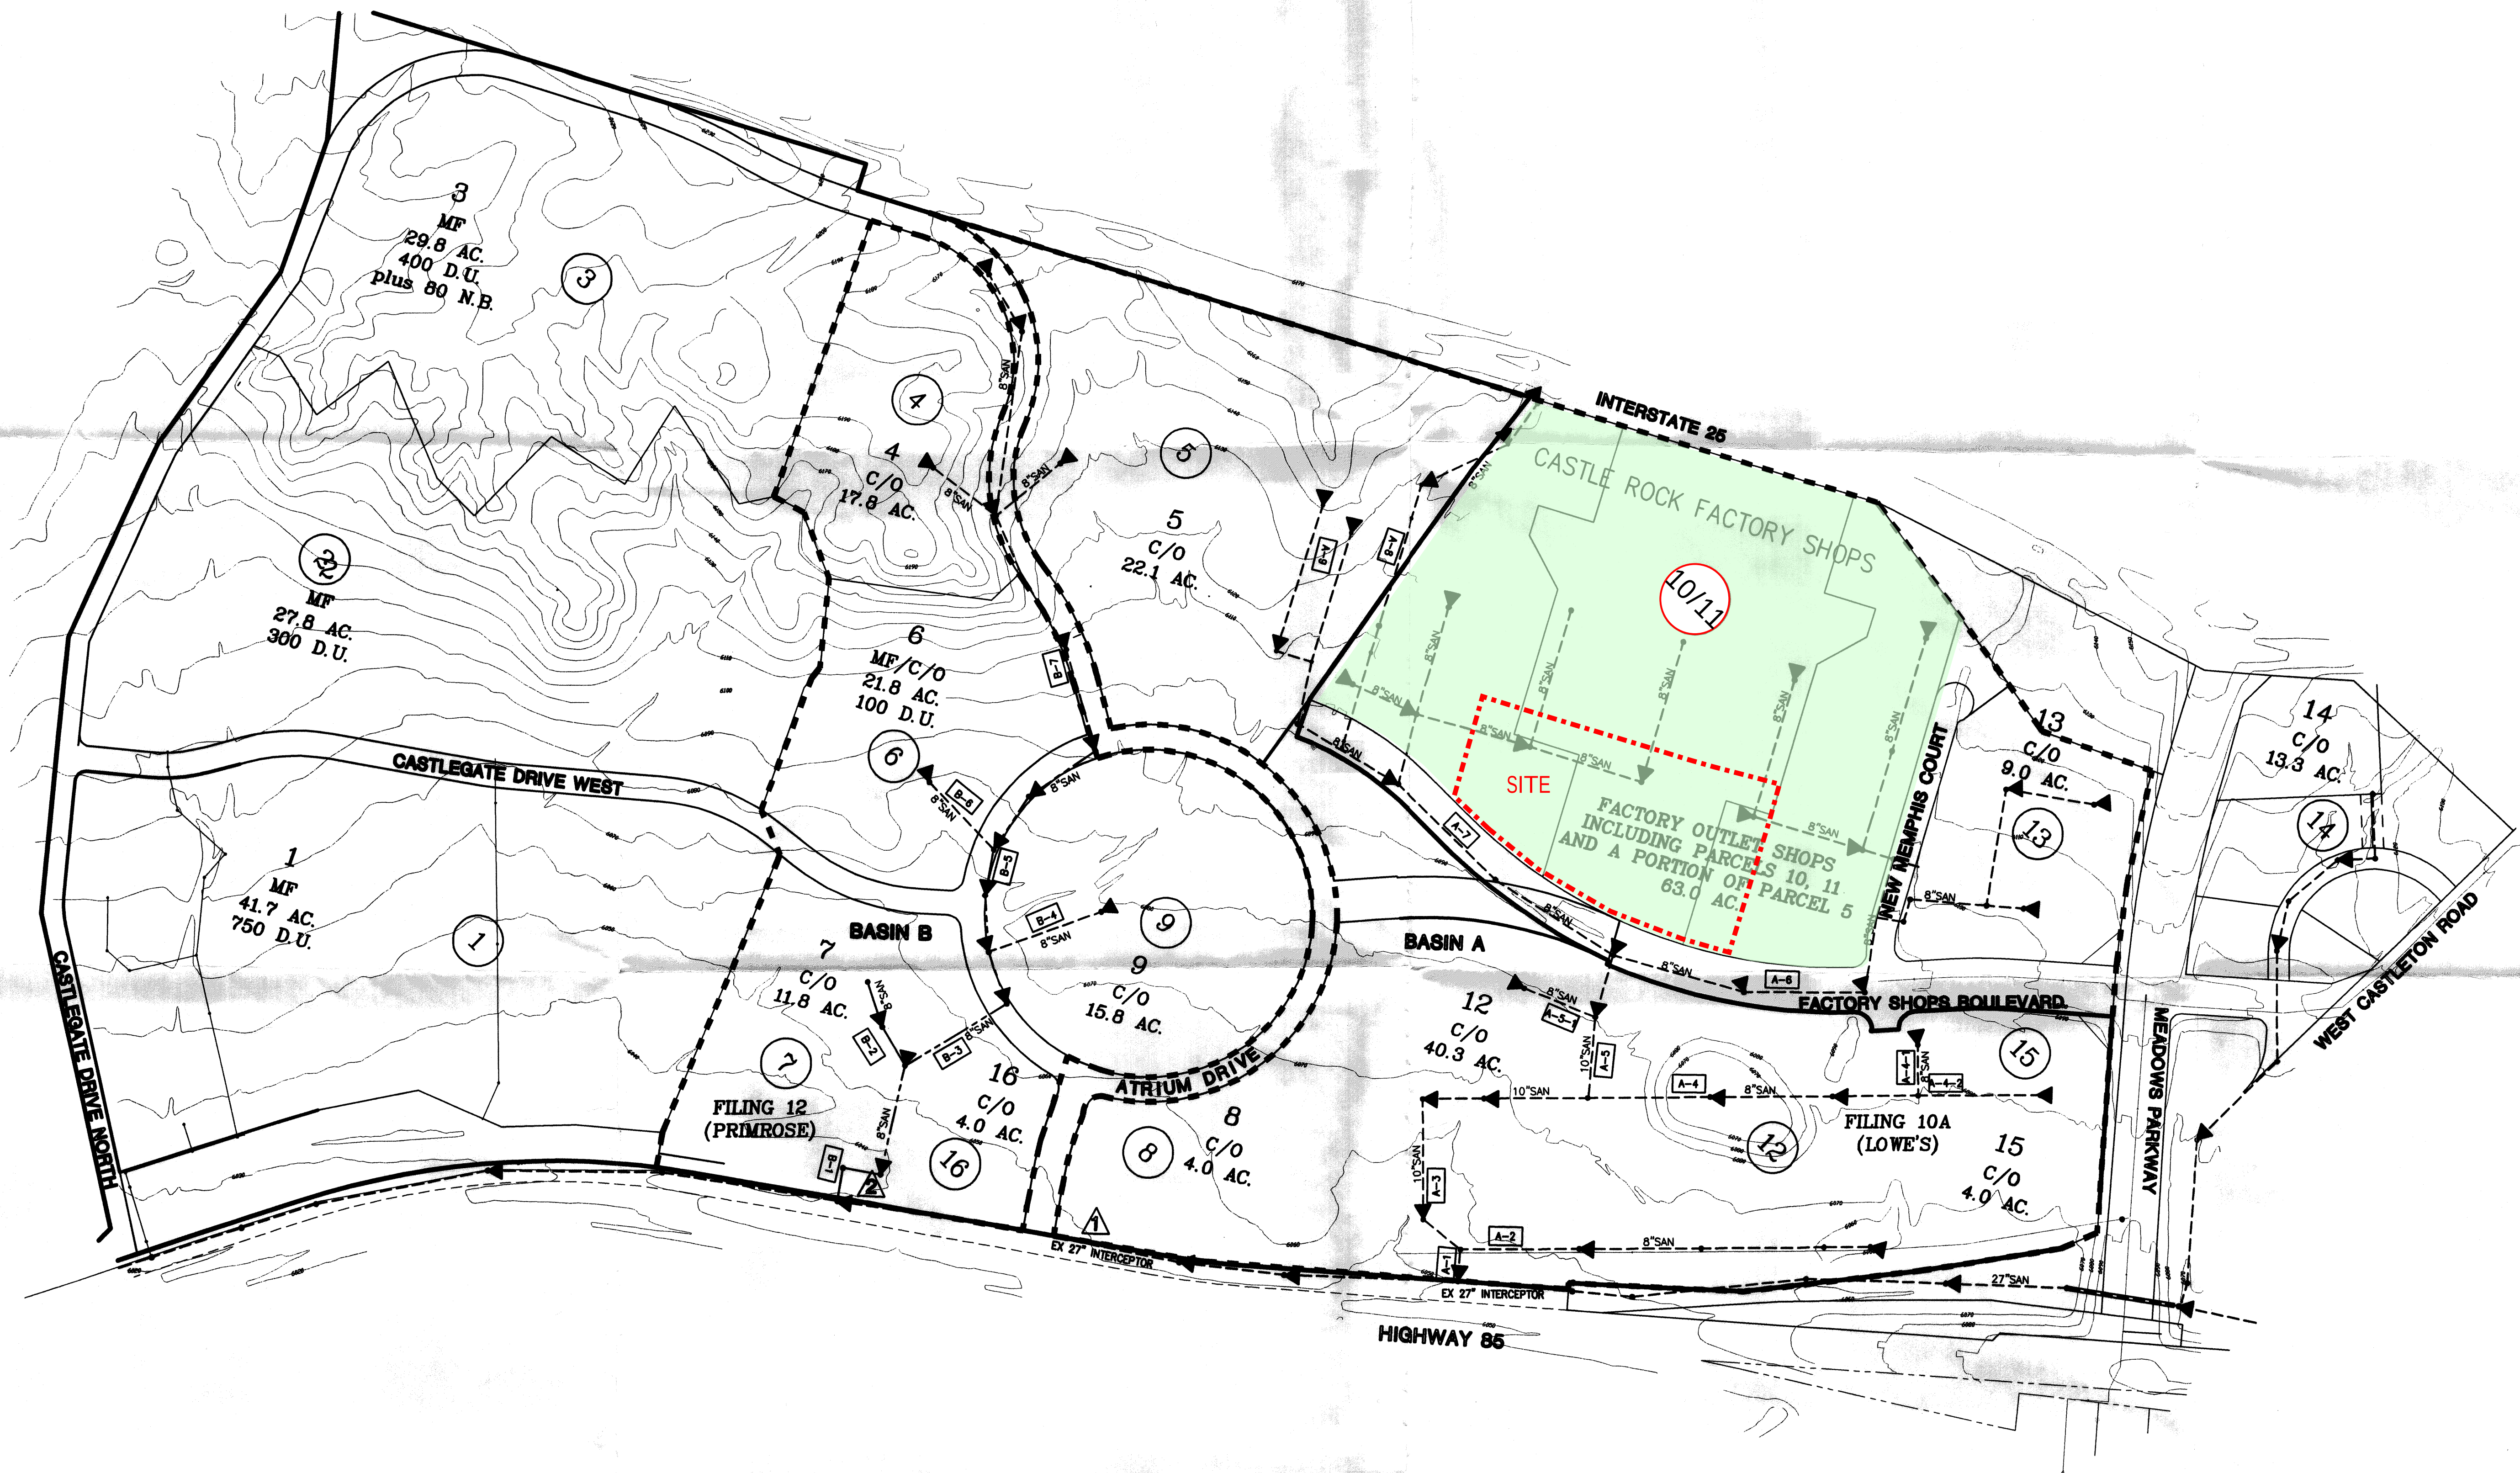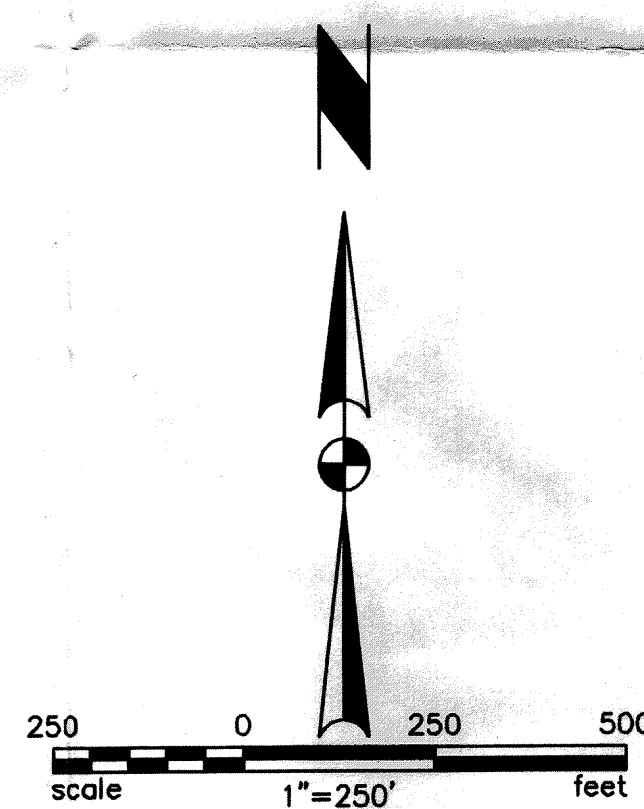


LEGEND

SEWER LINE
 PARCEL NO.
 SEWER SEGMENT
 BASIN BOUNDARY
 DESIGN POINT

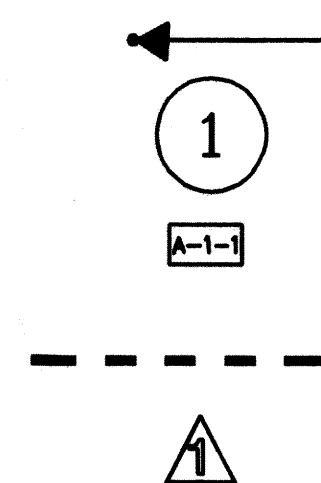

DEV-VIC LLC CASTLE PINES COMMERCIAL PD SANITARY SEWER MAP

TST TST INC. OF DENVER Consulting Engineers	
JOB NO.	771-039
SCALE	1"=250'
DATE	SEPTEMBER 9, 2006
SHEETS	1
SHEET	1

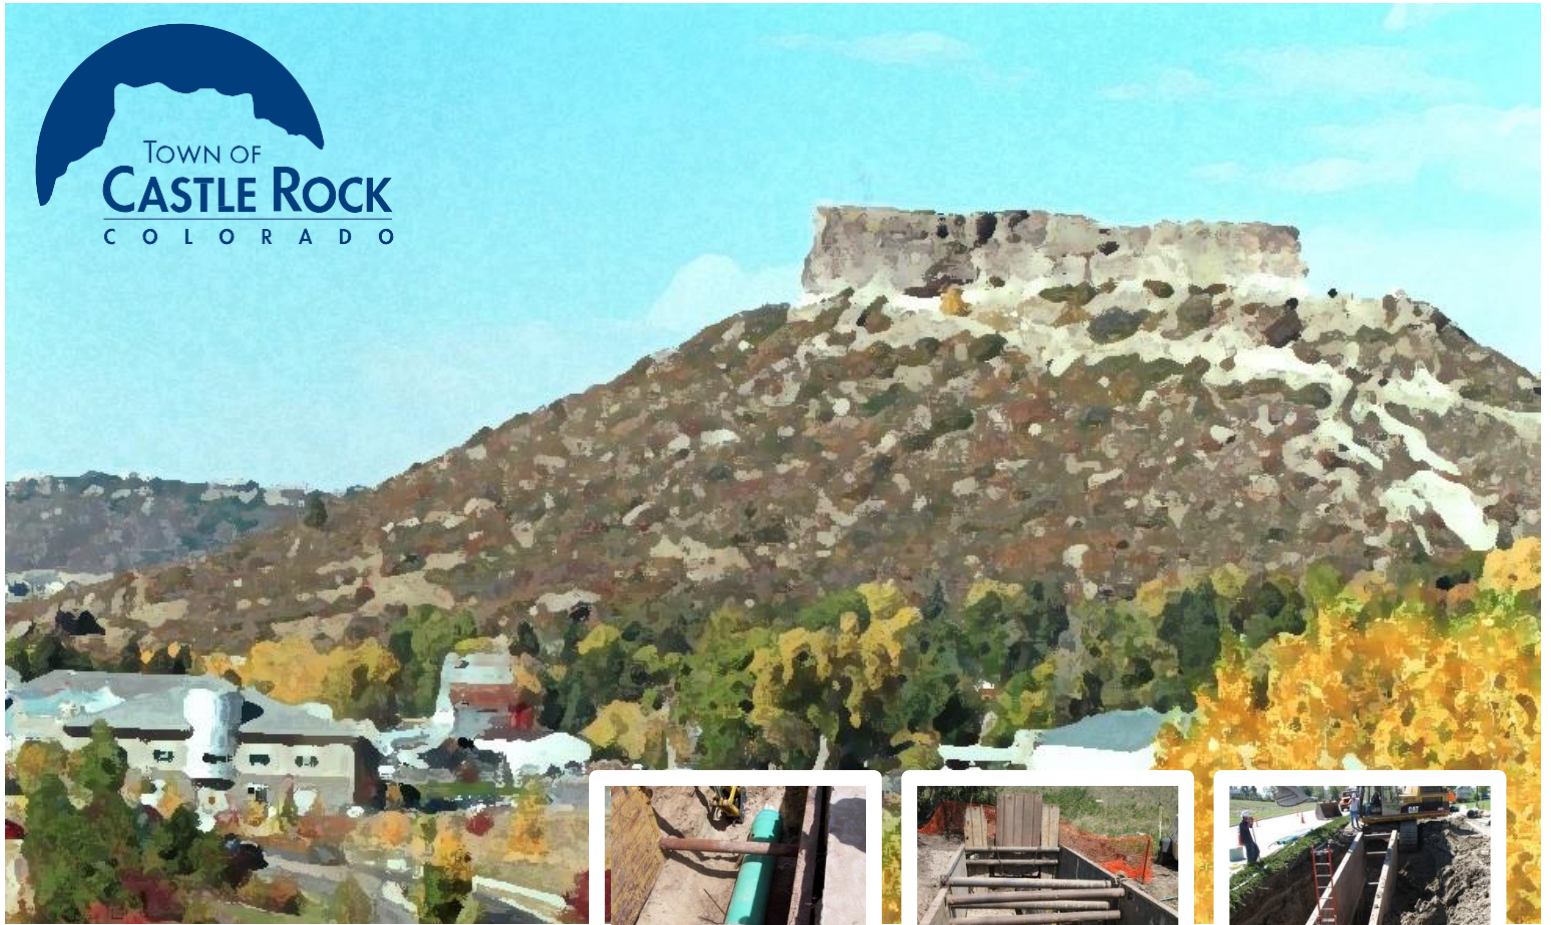

TOWN OF CASTLE ROCK

Wastewater Collection Design

2018 CRITERIA MANUAL



4.4.1.1 Wastewater System Average Daily Flow (ADF)

Land Use	Typical ADF/Unit	Typical SFEs/Unit
Single Family Residential and Duplexes	200 gpd/dwelling unit	1.00/dwelling unit
Multi-Family Residential (Townhomes and Condos)	130 gpd/dwelling unit	0.65/dwelling unit
Retail/Offices	0.1 gpd/SF	0.0005/SF
Hotels/Motels	75 gpd/room	0.375/room
Restaurants	1.5 gpd/SF	0.0075/SF
Car Washes	5,000 gpd/acre	25.0/acre
Industrial/Other Commercial	600 gpd/acre	3.0/acre
Institutional	400 gpd/acre	2.0/acre
Churches	300 gpd/church	1.5/church
Gym/Fitness Center	0.5 gpd/SF	0.00125 SFE/SF
Irrigated Land	0 gpd/acre	0.0/acre
<u>Rates for Typical Douglas County School Sizes:</u>		
Elementary (10 ac, 675 Students)	3,375 gpd/school	16.88/school
Middle (25 ac, 850 students)	8,500 gpd/school	42.50/school
High (50 ac, 1700 students)	17,000 gpd/school	85.00/school
<u>Rates for Alternate School Sizes:</u>		
Elementary	5 gpd/student	0.025/student
Middle	10 gpd/student	0.050/student
High	10 gpd/student	0.050/student

The demands noted in the table above represent the “winter time” or “dry weather” Average Daily Flow (ADF) with no allowance for infiltration and inflow (I/I). I/I shall be accounted for in accordance with the Peak Design Flow computation discussed in the sections to follow.

Regarding design flows for schools, planned school sizes shall be confirmed with the Douglas County School District and documented in the Utility Report. The tabulated rates

shown above shall be applied as appropriate, depending on the information provided by the School District. Reasonable engineering judgment shall be used in determining the estimated ADF for commercial, industrial and institutional sites. Individual evaluation and justification shall be provided when the proposed use is not specifically represented in the table above, or when the proposed flows will be inconsistent with the tabulated values. Justification of all non-residential flows shall be addressed in the Utility Report.

4.4.1.2 Peaking Factor

The portion of the Peak Design Flow calculation exclusive of I/I shall be determined by multiplying the ADF in the preceding section by a peaking factor (PF). The PF is a function of ADF, and shall be computed as follows: $PF = 3.65 \times [(ADF)^{-0.168}]$.

The maximum PF shall be 5.0, and ADF shall be expressed in units of million gallons per day (MGD).

4.4.1.3 Peak Design Flow Rate

The Peak Design Flow (PDF) shall be computed at all pertinent design points throughout the system, and used to size the corresponding wastewater facilities. The PDF shall be determined by multiplying the ADF by the calculated peaking factor (PF), plus an I/I allowance equal to ten percent of the ADF as expressed by the following formula:

$$PDF = \text{peak base flow} + \text{I/I allowance} = (ADF * PF) + (0.1 * ADF)$$

Once computed, the PDF shall be used to determine the sizes of the facilities in accordance with the criteria established below.

4.4.2 Hydraulic Design

Wastewater systems shall be designed to provide a minimum velocity of two feet per second at the Peak Design Flow. In situations where the minimum velocity of 2.0 feet per second cannot be met, an explanation and justification shall be included in the Final Utility Report. The maximum velocity shall not exceed ten feet per second. Drop manholes shall be provided to break steep slopes to limit the velocities in conformance with this criterion. Where drop manholes are impractical for velocity reduction, the sewer must be approved by variance and shall be of PVC or other abrasion resistant material approved by Castle Rock Water.

Where actual flow will be much below normal for several years, the minimum velocity shall be achieved by suitable grades at the partial design flow rate. Care shall be taken to design invert elevations at manholes in such a manner that the energy gradient is consistently falling in the direction of the flow. Sanitary sewers shall be sized to convey the Peak Design Flow while flowing no more than 75 percent of the maximum pipe flow capacity. Computation of velocity of flow shall be based on a coefficient of roughness "n" in the Manning formula of 0.011 for PVC. At all junctions where a smaller diameter main discharges into a larger one, the invert of the larger sanitary sewer shall be lowered so that the energy gradients of the sewers at the junction are at the same level. Generally, this condition will be met by placing the 0.80 depth point of both sewers at

CONCEPT UTILITY LETTER

FOR

PROMENADE AT CASTLE ROCK PD

(LOTS 2, 3-A AND 4, CASLTE PINES COMMERCIAL FILING 12 & UNPLATTED
LAND IN NORTHWEST CASTLE ROCK)

October 24, 2014

Revised: December 10, 2014

OWNER/DEVELOPER:

Promenade Castle Rock, LLC
5750 DTC Parkway, Suite 210
Greenwood Village, CO 80111
303-771-4004

BY:

Bowman | VISION LAND
603 Park Point Drive, Suite 100
Golden, CO 80401
303-801-2900

PROJECT NO: 020029-01-002

TOWN PROJECT NO: PDP 14-0007

Proposed Water System:

Proposed development anticipates the removal of a portion of the existing water system and addition of multiple water mains within the site. The existing water mains in Factory Shops Boulevard, Castlegate Drive West and Atrium Way will be extended and tied together into a 4-way cross at the proposed intersection, the fourth leg of the cross will run under the proposed Atrium Way extension up to its intersection with North Meadows, then down North Meadows to its intersection with Castlegate Drive North. Per Town of Castle Rock Water Standards, loops will be provided in each Planning Area and around building groups to supply adequate domestic and fire pressures, and fire hydrant coverage. Any future development of the existing water infrastructure needed to serve this site is the responsibility of the Developer. There are no proposed supply facilities required to adequately serve the development. See Appendix A for water demand calculations.

Wastewater System:

Existing Wastewater System:

Currently there are multiple sanitary mains that run near and within the site:

- 54" & 27" PVC – Along east side of State Highway 85
- 8" PVC – New Abbey Lane – Outfall to 27" along State Highway 85
- 3 x 8" PVC – Stubs in Castlegate Drive West from the existing Castlegate Apartments (Castle Pines Commercial Filing 2, 6 and 8).
- 8" PVC – Along the north side of the Outlets at Castle Rock
- 10" PVC – New Beale Street

The 8" PVC in New Abbey Lane takes flows from the existing developed lots in Filing 12 (Primrose School and Christian Brothers Automotive), while the 8" PVC mains that end at Castlegate Drive West take contribution flows from the existing Castlegate Apartments.

Proposed Wastewater System:

Proposed development anticipates a main extension within Atrium Way from State Highway 85 to the north end of the development to serve the majority of the site (Planning Areas 1-4). Planning Area 5 will be serviced by connecting to the existing 8" main in New Abbey Lane. Planning Area 6 will be serviced by connecting into the 27" main along State Highway 85, or connect to the sewer main in Atrium Way. Planning Area 7 will tie into the sanitary stubs that exist in Castlegate Drive West and then outfall through Castlegate Apartments and into the 27" main along State Highway 85. Any future development of the existing wastewater infrastructure needed to serve this site is the responsibility of the Developer. There are no proposed wastewater facilities that are anticipated for this development. See Appendix A for wastewater demand calculations.

There are 5 Design Points in the site that analyze in depth the adequacy of existing and proposed sanitary pipes. Design Points 1 and 2 analyze the flows from the proposed Planning Area 7. Design Point 3 is at the existing connection of the Filing 12 sanitary to the Interceptor along State Highway 85, and is taken at the critical slope at the connection. It currently takes flows from Primrose School and Christian Brothers Automotive, and will take flows from Planning Area 5. Design Point 4 will be a new connection at the intersection of Atrium Way and State Highway 85, and will convey flows from Planning Areas 1-4, and 6. Design Point 5 is at the lower extent of the site and receives flows from the entire site and flows from further upstream. Analysis of Design Points can be found in Appendix A in a routing table, and correspond to the Design Points in Appendix C. These show that the existing and proposed pipes on site will be able to convey lows through the site.

Critical Points are used to verify that existing pipes on site can convey existing and proposed flows. There are 2 Critical Points in the existing Castlegate Apartments at critical slopes downstream of proposed Planning Area 7 and the existing Castlegate Apartments. Critical slopes were determined by as-built drawings in Appendix A. Critical Point 1 passes flows from half of Planning Area 7 (180 units) and flows from 1/4 of the Castlegate Apartments (188 units). Whereas Critical Point 2 also passes flows from half of Planning Area 7 (180 units) and flows from 1/2 of the existing Castlegate Apartments (375 units). Analysis of Critical Points can be found in Appendix A, and correspond to the Critical Points in Appendix C.

Design Point 3 was estimated in the 1st Amendment to the Final Water and Sanitary Sewer System Study for Castle Pines Commercial PD from March 2007 (PD Utility Report) to convey 0.442 cfs, however, in this report it conveys 0.45 cfs. While this is larger than the planned value, it is still lower than the pipe capacity of 1.01 cfs, which results in the pipe being 44% of maximum capacity. Also, in the PD Utility Report, Design Point 5 was estimated to have a capacity of 12.45 cfs and at full buildout was estimated to convey 7.87 cfs. In this report, the full buildout flow is 6.41 cfs, and the pipe max capacity is 8.68 cfs, which results in the pipe being 74% of maximum capacity. Overall, the sanitary flows from the site will convey through the proposed and existing pipes.

Appendix C: Planned Development Plan

**A PORTION OF SECTIONS 22 AND 27 OF TOWNSHIP 7 SOUTH, RANGE 67 WEST OF THE 6TH PRINCIPAL MERIDIAN
TOWN OF CASTLE ROCK, COUNTY OF DOUGLAS, STATE OF COLORADO**




ALBERTA
DEVELOPMENT
PARTNERS, LLC

NOT FOR CONSTRUCTION

PROMENADE CASTLE ROCK, LLC

UTILITY PLAN

3 of 4

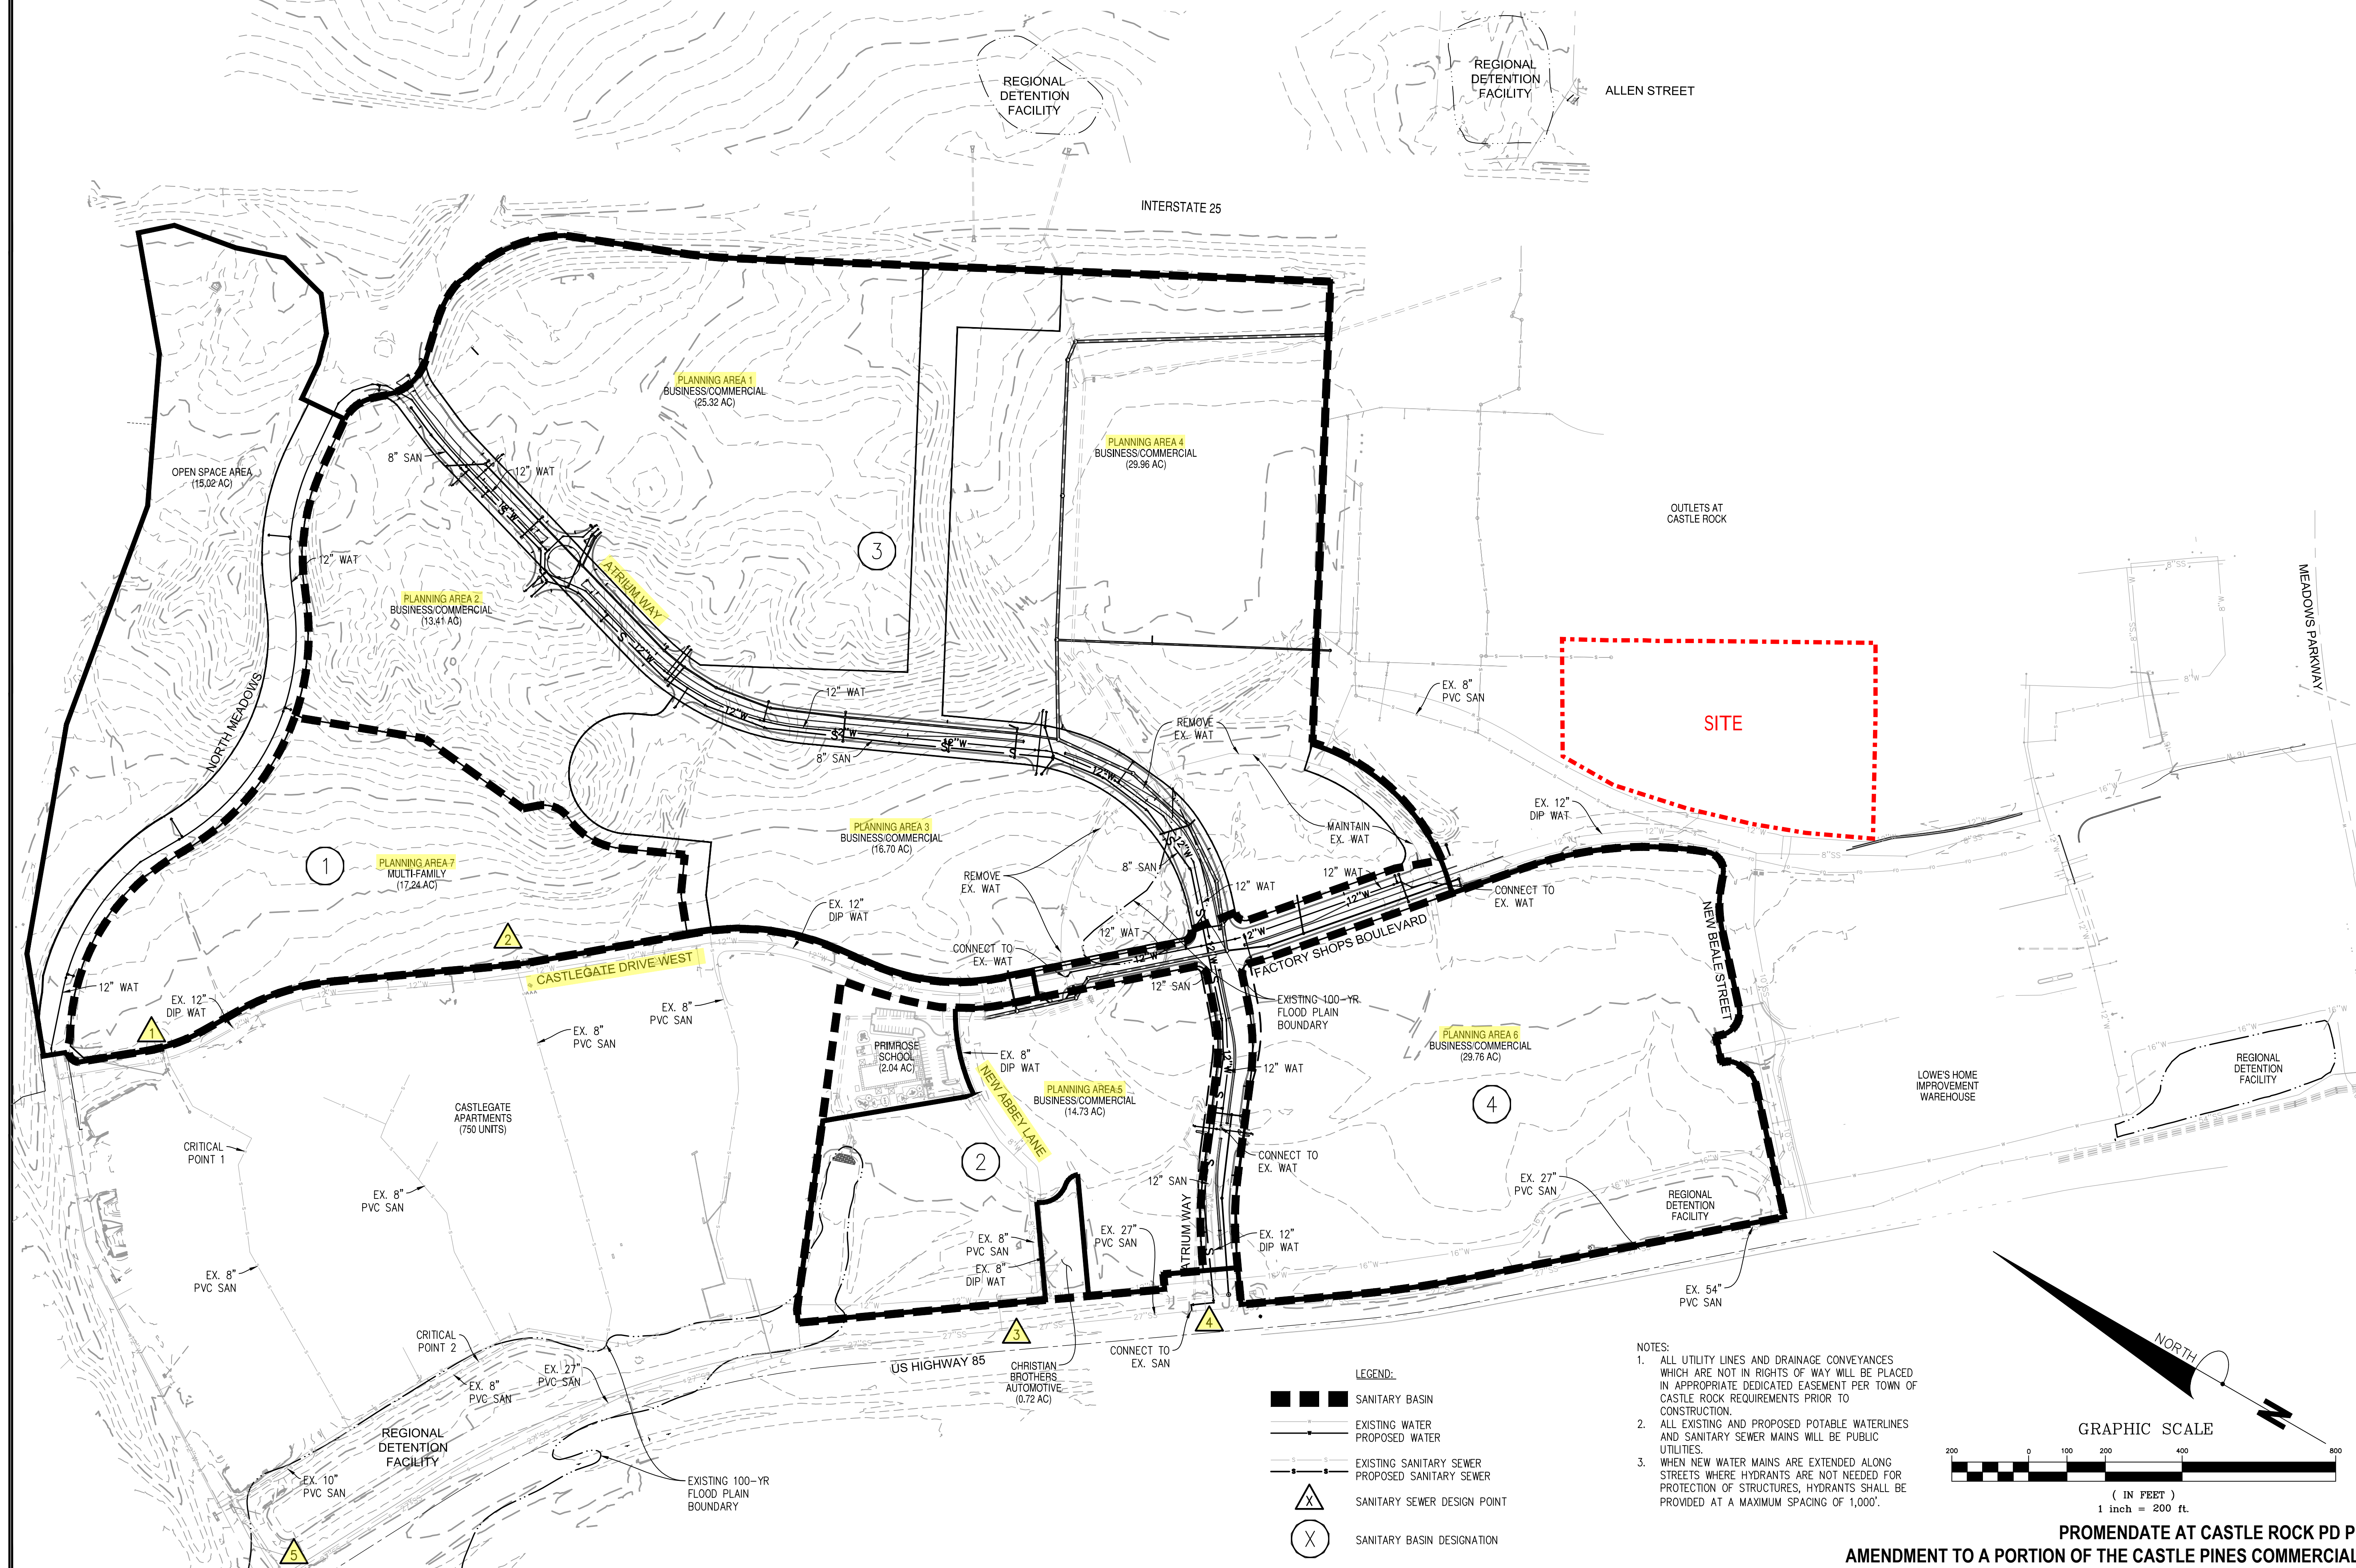

CASTLE ROCK FACTORY SHOPS CONSTRUCTION PLANS

PREPARED FOR

THE PRIME GROUP, INC.
36 SOUTH CHARLES STREET, SUITE 2401
BALTIMORE, MARYLAND 21201
PHONE: (301) 234-0782

SHEET INDEX

AS BUILT

DUWAYNE M. PHILLIPS L.S. NO. 9329
FOR AND ON BEHALF OF
ROCKY MOUNTAIN CONSULTANTS, INC.
DATE 12/6/93 FIELD BOOK

CALL UTILITY NOTIFICATION
CENTER OF COLORADO
1-800-922-1987
IN METRO DENVER
534-6700
CALL 2-BUSINESS DAYS IN ADVANCE
BEFORE YOU DIG, GRADE, OR EXCAVATE
FOR THE MARKING OF UNDERGROUND
MEMBER UTILITIES.

ORIGIN BENCHMARK

U.S.C. AND G.S. BENCHMARK A 355
ELEVATION = 6,047.50

3 1/2" BRASS CAP AT NORTH END OF A CONCRETE HEADWALL, EAST SIDE OF DENVER AND RIO
GRANDE WESTERN RAILROAD TRACKS, APPROXIMATELY 3.1 MILES NORTH OF CASTLE ROCK
STATION (SEE VICINITY MAP FOR APPROXIMATE LOCATION).

PROJECT BENCHMARK

RMC TBM #95026
ELEVATION = 6,090.55 (U.S.C. AND G.S.)
SOUTHEAST BONNET BOLT ON FIRE HYDRANT AT THE SOUTH SIDE OF MEADOWS PARKWAY AT
STATION 340+50, 700 FEET EAST OF CENTERLINE INTERSECTION OF HIGHWAY 85 AND
MEADOWS PARKWAY.

THE PLANS ARE REVIEWED FOR CONCEPT ONLY AND THE REVIEW
DOES NOT IMPLY RESPONSIBILITY BY THE REVIEWING DEPARTMENT,
THE TOWN ENGINEER OR THE TOWN OF CASTLE ROCK FOR ACCURACY
AND CORRECTNESS OF CALCULATION. THE REVIEW DOES NOT IMPLY
THAT QUANTITIES OF ITEMS INDICATED ON THE PLANS ARE THE
FINAL QUANTITIES REQUIRED. THE REVIEW SHALL NOT BE
CONSTRUED FOR ANY REASON AS ACCEPTANCE OF FINANCIAL
RESPONSIBILITY BY THE TOWN OR REVIEWING DEPARTMENTS FOR
ADDITIONAL ITEMS AND ADDITIONAL QUANTITIES OF ITEMS SHOWN
THAT MAY BE REQUIRED DURING THE CONSTRUCTION PHASE.

ALL WORK SHALL BE CONSTRUCTED TO THE MOST RECENT TOWN OF
CASTLE ROCK STANDARD CONSTRUCTION SPECIFICATIONS.

APPROVED FOR ONE YEAR FROM THIS DATE

Town Engineer

Date

Director of Public Works

Date

Fire Department

Date

DATE MAR. 27 1992

DESIGNED BY

DRAWN BY

CHECKED BY

JOB NO.


1811-001-02

SHEET

1 OF 46

- REISSUED 6/18/92 WHK


PHAS MA031002
Castle Rock Factory Shops
Phase I - Streets, Utility, Grading
RMC
12/6/93

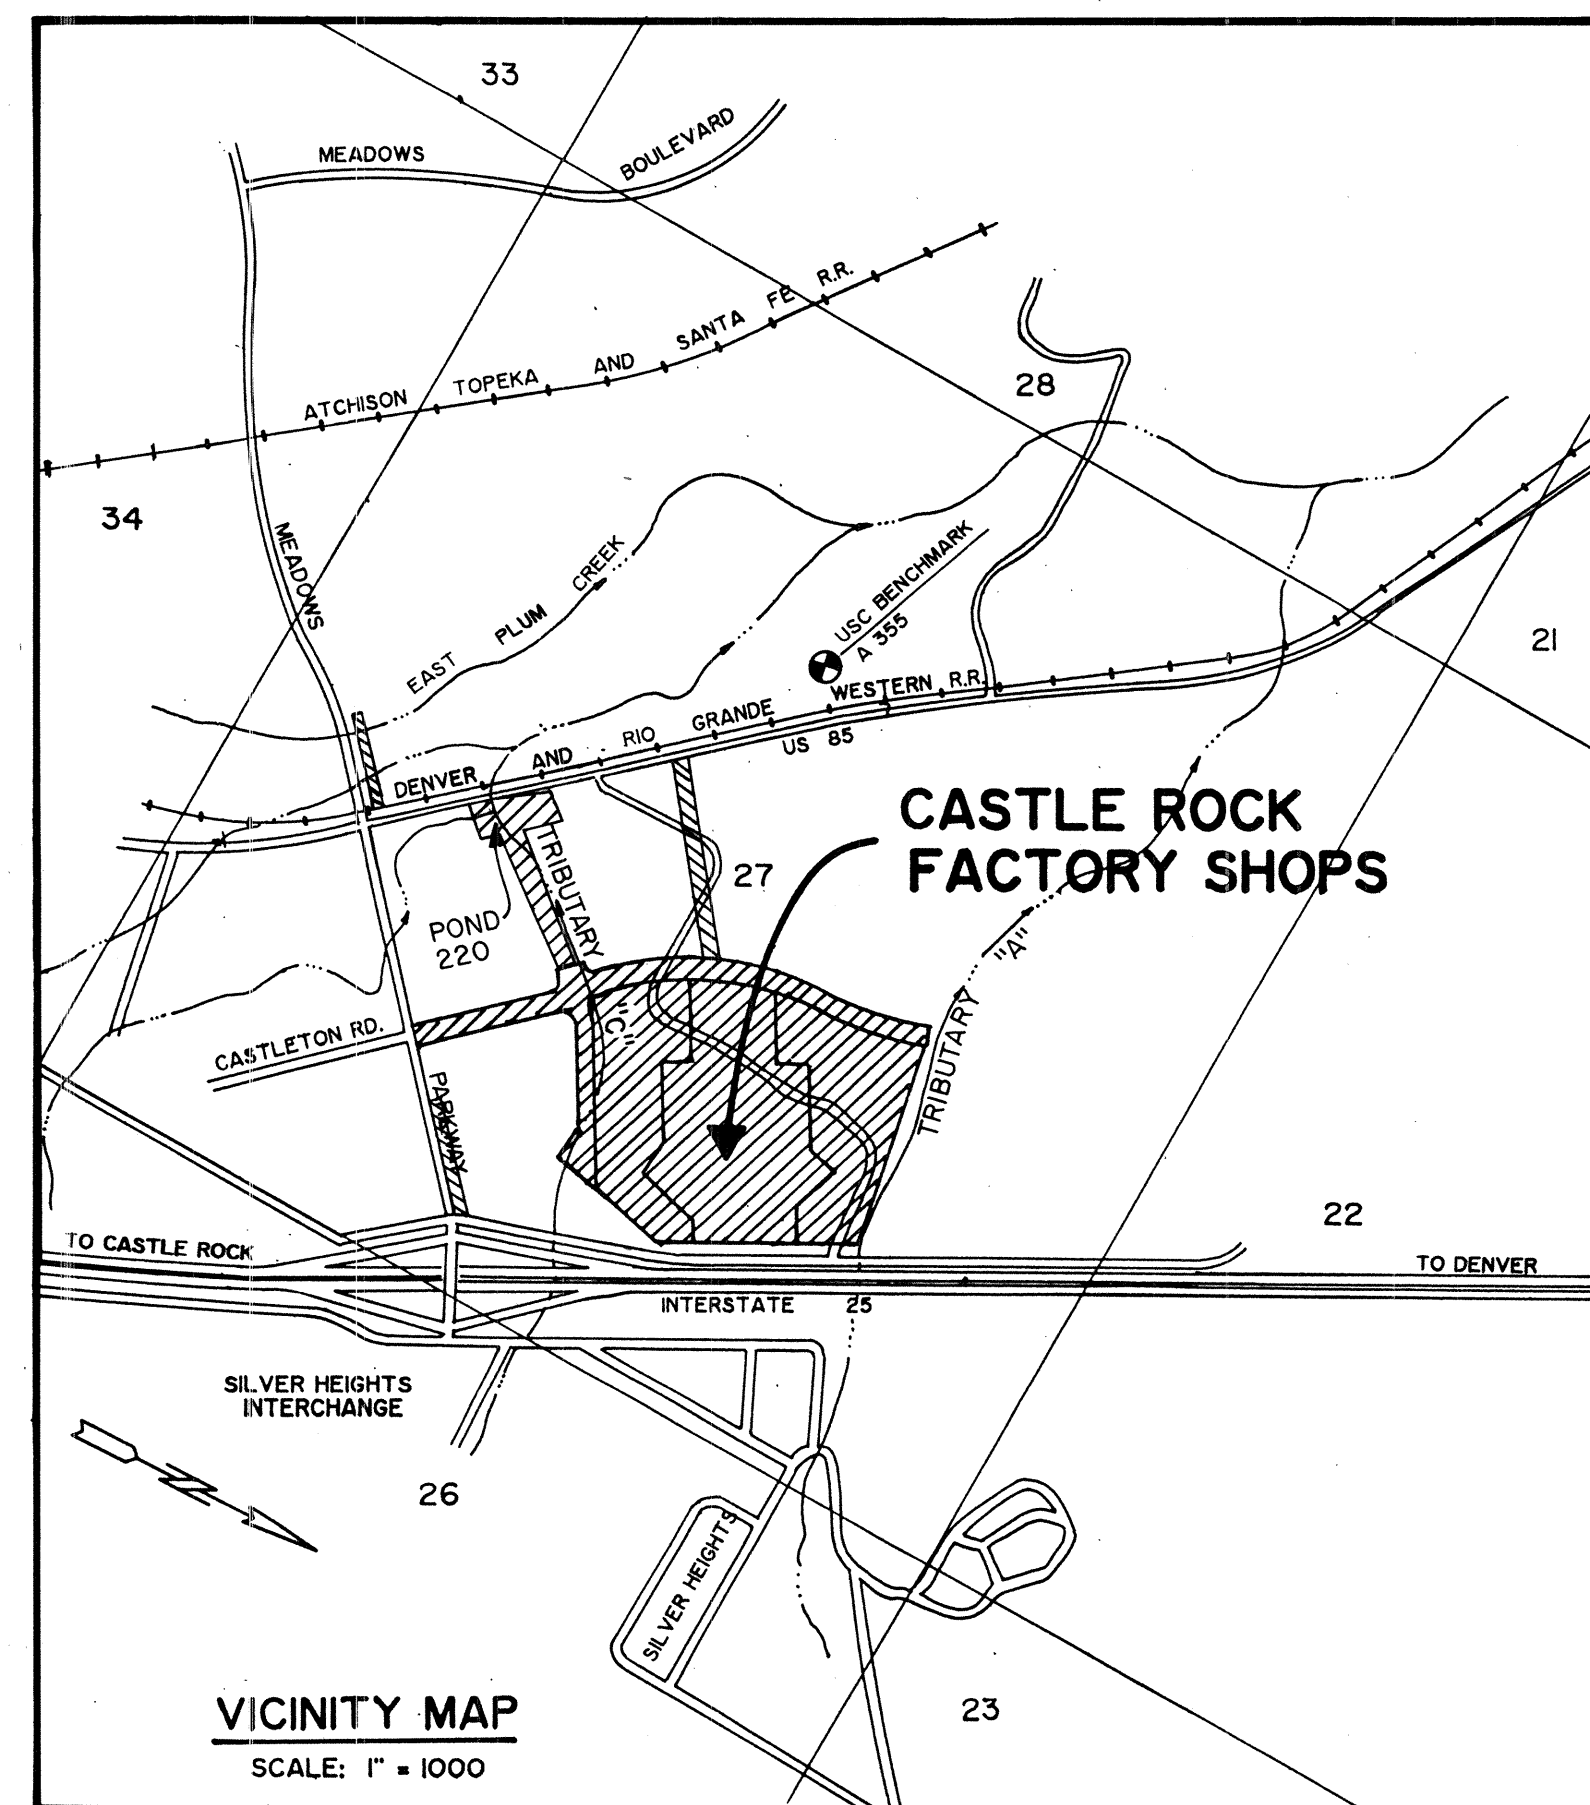

- 1 OF 46 COVER SHEET
- 2 OF 46 GENERAL NOTES
- 3 OF 46 FINAL PLAT
- 4 OF 46 FINAL PLAT
- 5 OF 46 MEADOWS PARKWAY PLAN AND PROFILE
- 6 OF 46 MEADOWS PARKWAY PLAN AND PROFILE
- 7 OF 46 FACTORY SHOPS BOULEVARD PLAN AND PROFILE
- 8 OF 46 FACTORY SHOPS BOULEVARD PLAN AND PROFILE
- 9 OF 46 NEW MEMPHIS COURT PLAN AND PROFILE STREET
- 10 OF 46 STREET DETAILS AND TYPICAL SECTIONS
- 10A OF 46 PAVEMENT PLAN
- 10B OF 46 PARKING PLAN
- 11 OF 46 SIGNING AND STRIPING PLAN
- 12 OF 46 OVERALL UTILITY PLAN
- 13 OF 46 DETENTION POND AND STORM SEWER
- 14 OF 46 STORM SEWER NEW MEMPHIS COURT
- 15 OF 46 STORM SEWER
- 16 OF 46 STORM SEWER FACTORY SHOPS BOULEVARD
- 17 OF 46 STORM SEWER FACTORY SHOPS BOULEVARD
- 18 OF 46 STORM SEWER DETAILS
- 19 OF 46 STORM SEWER DETAILS
- 20 OF 46 STORM SEWER DETAILS
- 21 OF 46 STORM SEWER DETAILS
- 22 OF 46 STORM SEWER DETAILS
- 23 OF 46 SANITARY SEWER OUTFALL LINE
- 24 OF 46 SANITARY SEWER FACTORY SHOPS BOULEVARD

- 25 OF 46 SANITARY SEWER ON-SITE
- 26 OF 46 SANITARY SEWER ON-SITE
- 27 OF 46 SANITARY SEWER ON-SITE
- 28 OF 46 SANITARY SEWER FACTORY SHOPS BOULEVARD
- 29 OF 46 SANITARY SEWER NEW MEMPHIS COURT
- 30 OF 46 SANITARY SEWER ON-SITE
- 31 OF 46 SANITARY SEWER DETAILS
- 31A OF 46 SANITARY SEWER FLOW METER DETAIL
- 32 OF 46 16" WATERLINE MEADOWS PKWY AT PLUM CREEK
- 33 OF 46 16" WATERLINE DETAILS
- 34 OF 46 WATERLINE FACTORY SHOPS BOULEVARD
- 35 OF 46 WATERLINE FACTORY SHOPS BOULEVARD
- 36 OF 46 WATERLINE NEW MEMPHIS COURT
- 37 OF 46 WATERLINE ON-SITE
- 38 OF 46 WATERLINE ON-SITE
- 39 OF 46 WATERLINE DETAILS
- 40 OF 46 DETAIL SHEET AND CURVE DATA TABLE
- 41 OF 46 GRADING PLAN AND HORIZONTAL CONTROL
- 42 OF 46 GRADING PLAN AND HORIZONTAL CONTROL
- 43 OF 46 GRADING PLAN AND HORIZONTAL CONTROL
- 44 OF 46 GRADING PLAN AND HORIZONTAL CONTROL
- 45 OF 46 GRADING PLAN AND HORIZONTAL CONTROL
- 46 OF 46 GRADING PLAN AND HORIZONTAL CONTROL
- 46A OF 46 ROUGH GRADING PLAN (50 SCALE)
- 46B OF 46 ROUGH GRADING PLAN (50 SCALE)
- 46C OF 46 EROSION CONTROL PLAN
- 46D OF 46 EROSION CONTROL PLAN AND DETAIL
- 46E OF 46 DEMOLITION PLAN

PREPARED UNDER THE SUPERVISION

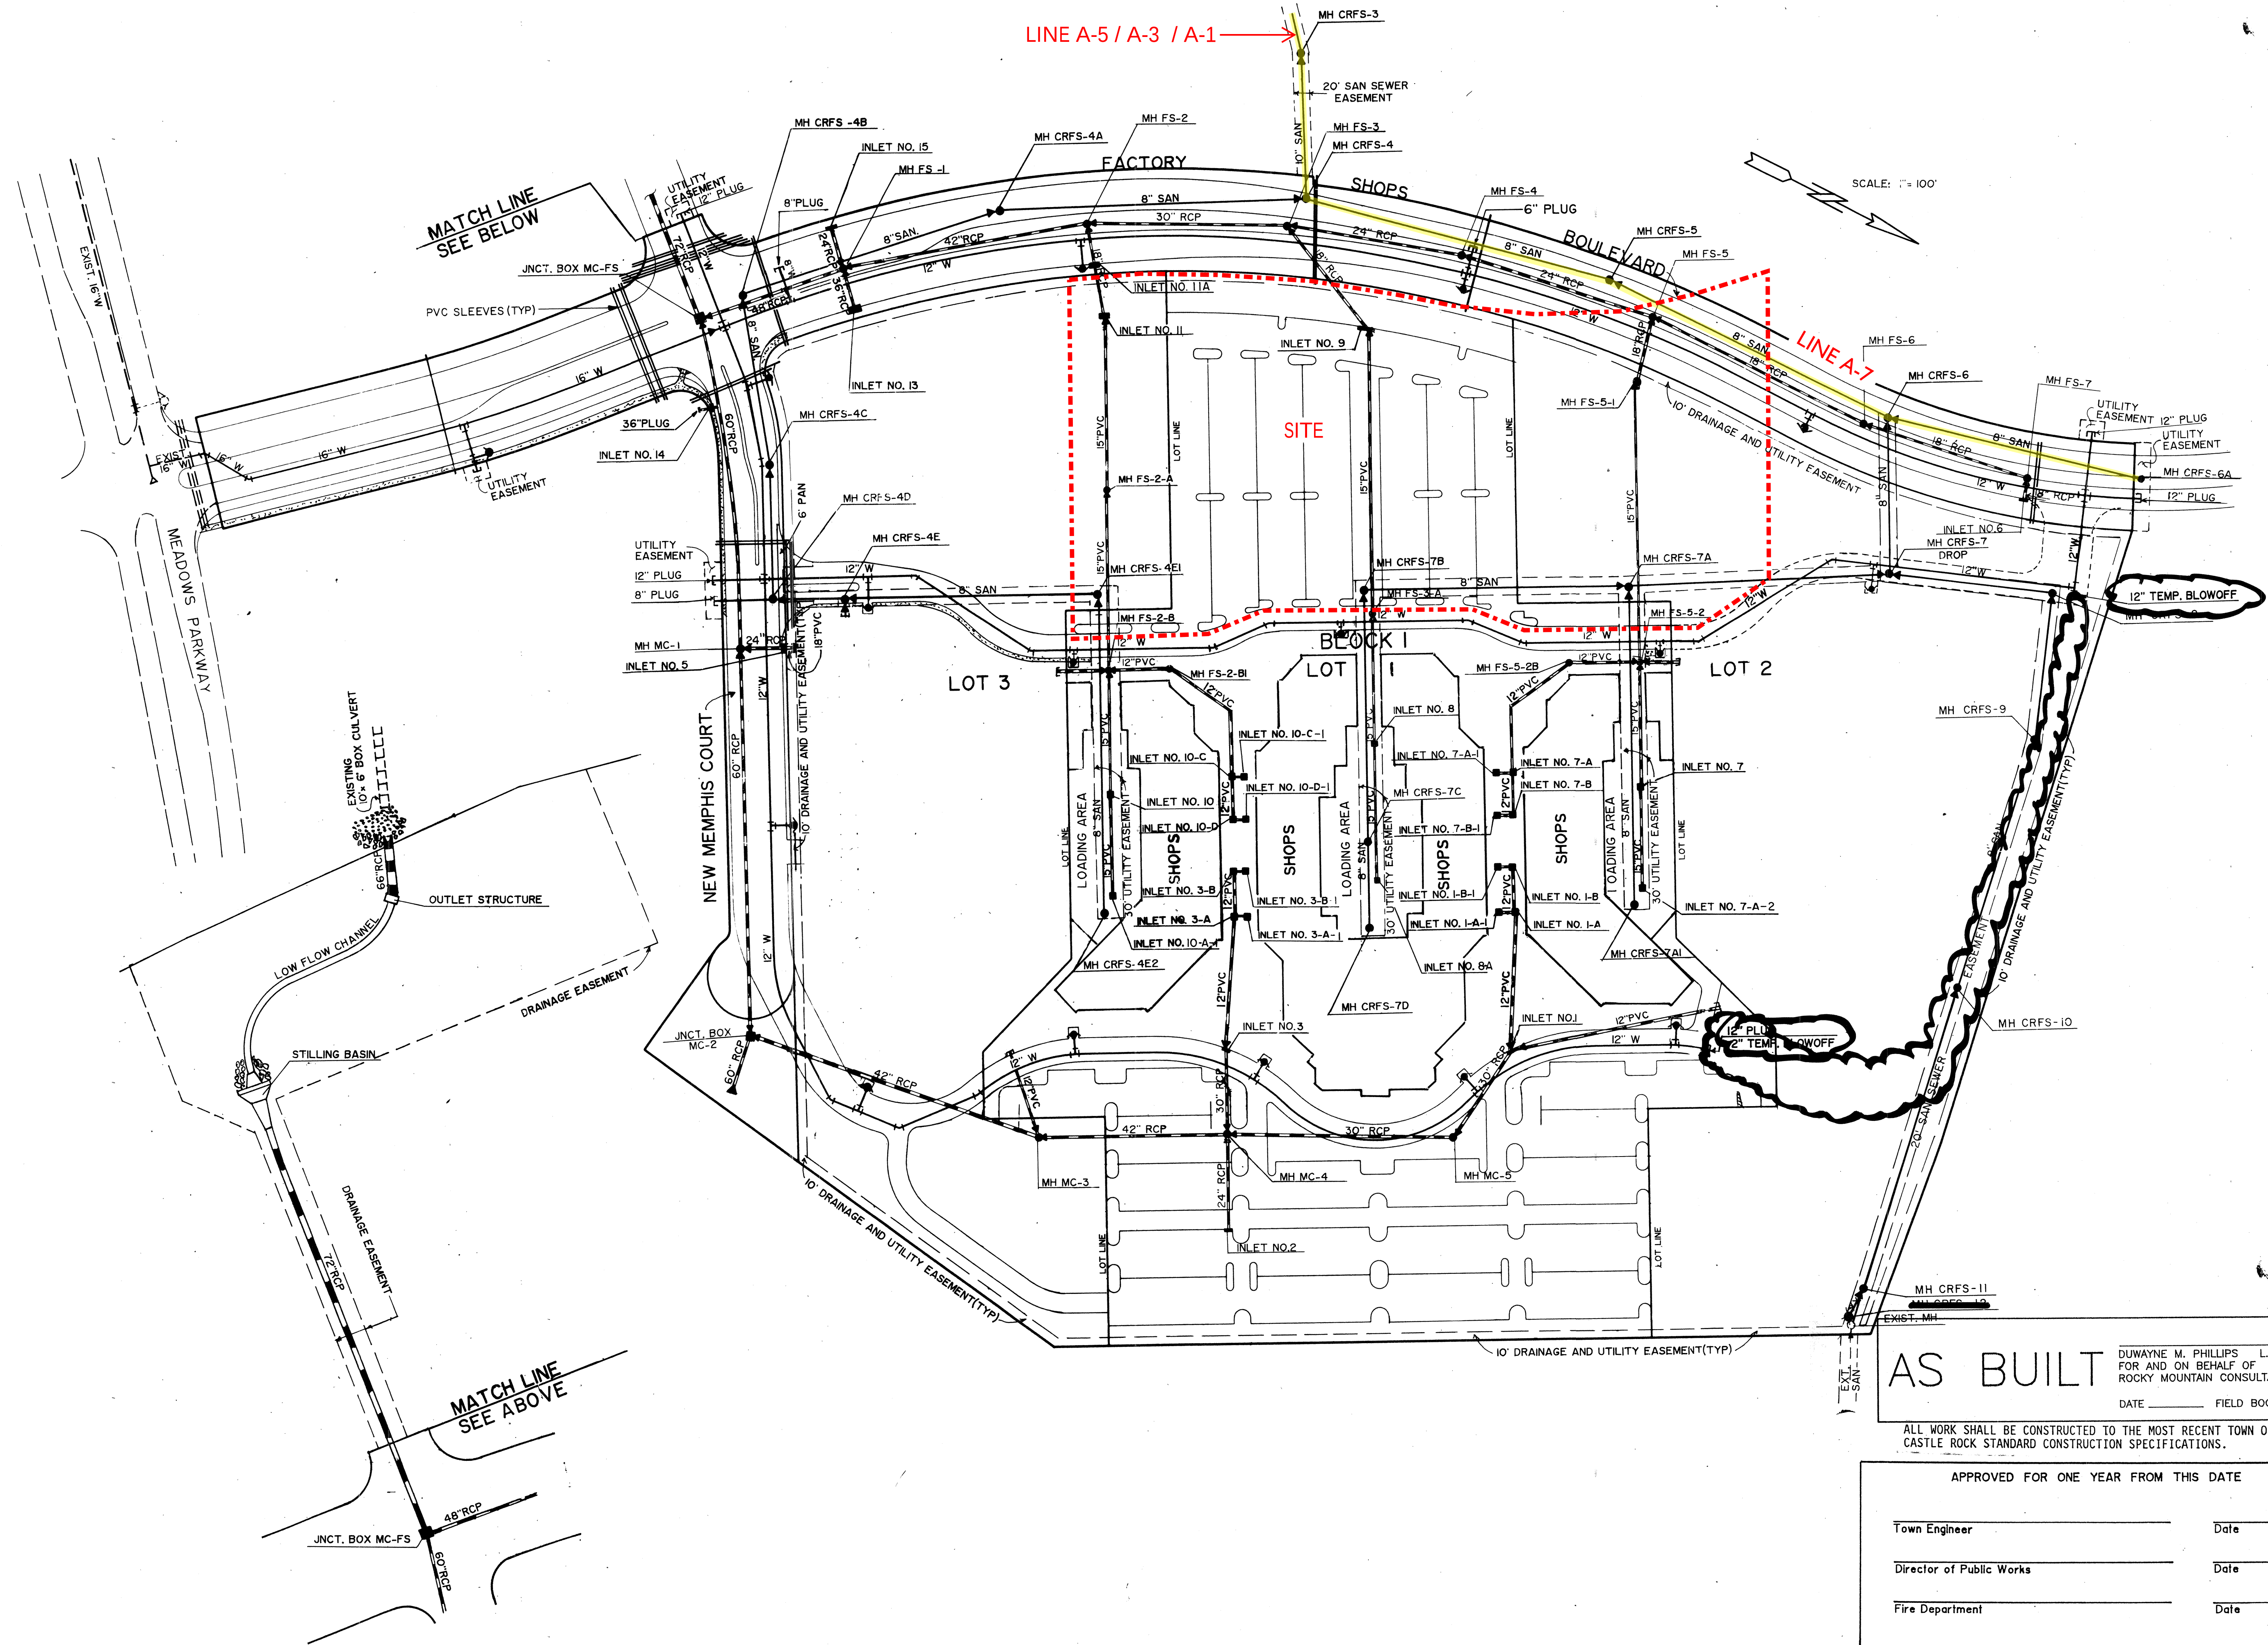

AS BUILT
DUWAYNE M. PHILLIPS L.S. NO. 9329
FOR AND ON BEHALF OF
ROCKY MOUNTAIN CONSULTANTS, INC.
DATE _____ FIELD BOOK _____

ALL WORK SHALL BE CONSTRUCTED TO THE MOST RECENT TOWN OF
CASTLE ROCK STANDARD CONSTRUCTION SPECIFICATIONS.

APPROVED FOR ONE YEAR FROM THIS DATE	
Town Engineer _____	Date _____
Director of Public Works _____	Date _____
Fire Department _____	Date _____



DATE: MAY 21, 1992
DESIGNED BY: _____
DRAWN BY: HRH
CHECKED BY: B.K.
JOB NO. 1811-001-02
SHEET 12 OF 46

CASTLE ROCK FACTORY SHOPS
OVERALL UTILITY PLAN

NO.	REVISIONS	DESCRIPTION	DATE BY
1	REVISED WATERLINE	6/18/92 MJK	
2	REVISED LOTS 1 & 2	REISSUED	

PLAN	SURVEYED	BY	DATE
NOTE BOOK	NOTED		
	GRADES CHECKED		
	STRUCTURE NOTATIONS CHECKED		
No.			

PROFILE	SURVEYED	BY	DATE
NOTE BOOK	NOTED		
	GRADES CHECKED		
	STRUCTURE NOTATIONS CHECKED		
No.			

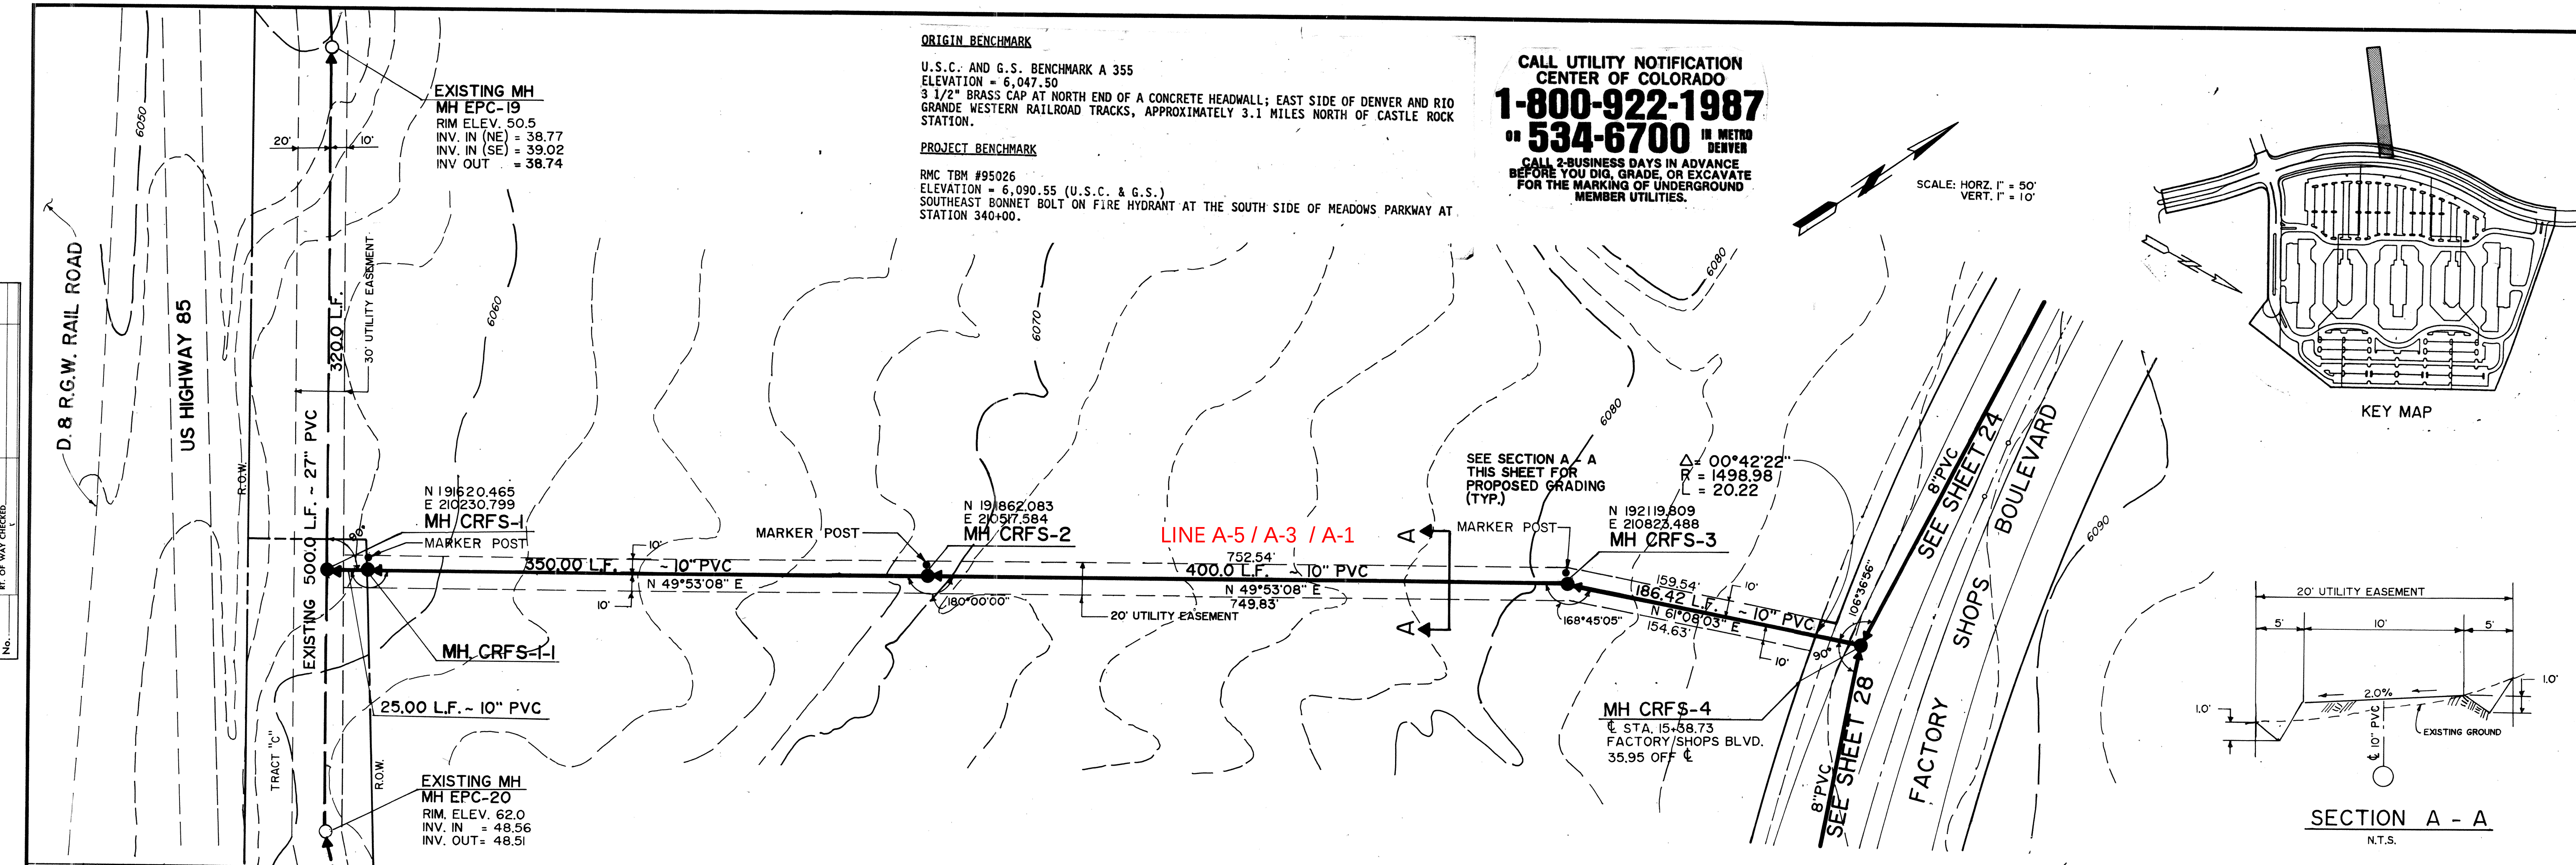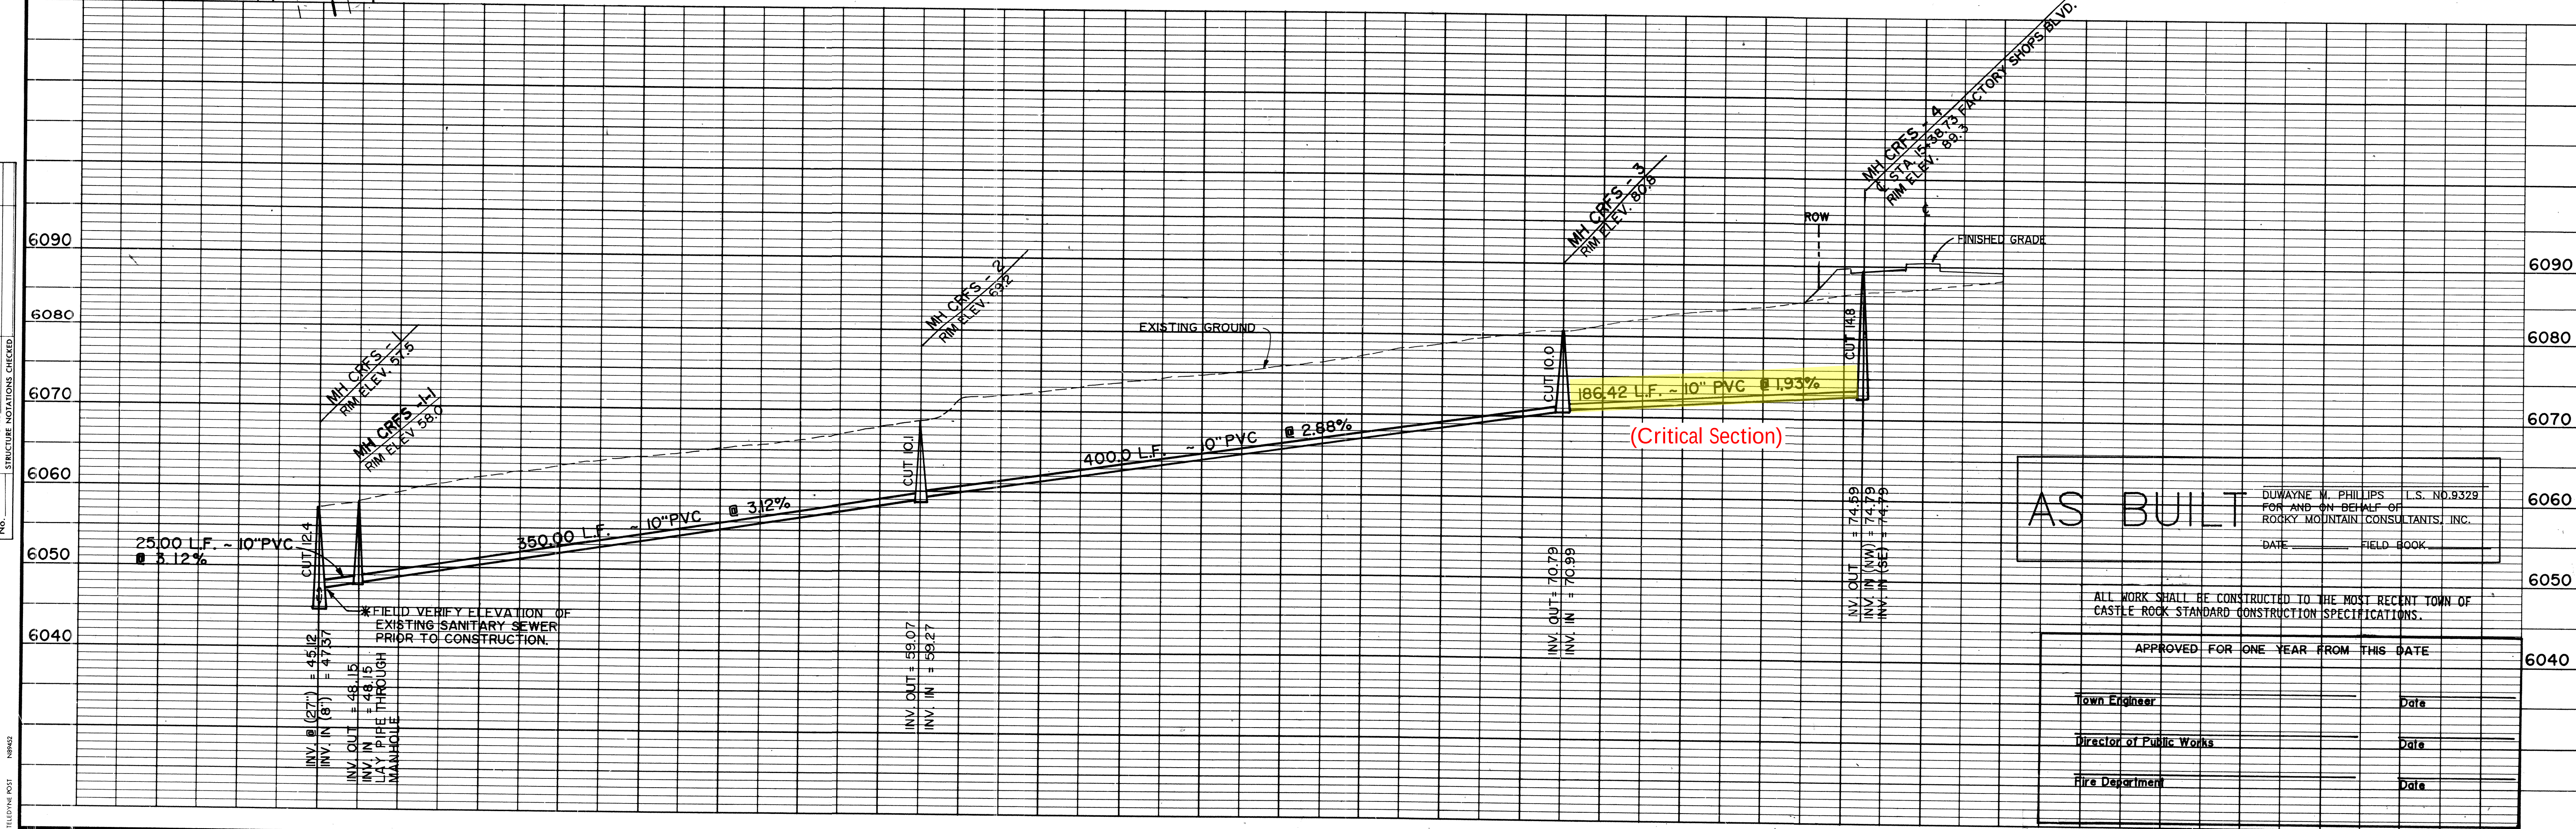

AS BUILT

DUWAYNE W. PHILLIPS, L.S. NO. 9329
FOR AND ON BEHALF OF
ROCKY MOUNTAIN CONSULTANTS, INC.
DATE: _____ FIELD BOOK: _____

ALL WORK SHALL BE CONSTRUCTED TO THE MOST RECENT TOWN OF CASTLE ROCK STANDARD CONSTRUCTION SPECIFICATIONS.

APPROVED FOR ONE YEAR FROM THIS DATE

Town Engineer _____ Date _____
Director of Public Works _____ Date _____
Fire Department _____ Date _____

CASTLE ROCK FACTORY SHOPS 10" SANITARY SEWER OUTFALL LINE PLAN AND PROFILE

DATE: MAR. 27, 1992
DESIGNED BY: HRR
DRAWN BY: HRR
CHECKED BY: _____
JOB NO.
1811-001-02
SHEET
23 OF 46

RMC ROCKY MOUNTAIN CONSULTANTS
8301 EAST PRENTICE AVENUE, SUITE 101
ENGLEWOOD, COLORADO 80111
(303) 741-6000

CALL UTILITY NOTIFICATION
CENTER OF COLORADO
1-800-922-1987
534-6700 IN METRO DENVER
CALL 2-BUSINESS DAYS IN ADVANCE
BEFORE YOU DIG, GRADE, OR EXCAVATE
FOR THE MARKING OF UNDERGROUND
MEMBER UTILITIES.

ORIGIN BENCHMARK
U.S.C. AND G.S. BENCHMARK A 355
ELEVATION = 6,047.50
3 1/2" BRASS CAP AT NORTH END OF A CONCRETE HEADWALL; EAST SIDE OF DENVER AND RIO GRANDE WESTERN RAILROAD TRACKS, APPROXIMATELY 3.1 MILES NORTH OF CASTLE ROCK STATION.


PROJECT BENCHMARK
RMC TBM #95026
ELEVATION = 6,090.55 (U.S.C. & G.S.)
SOUTHEAST BONNET BOLT ON FIRE HYDRANT AT THE SOUTH SIDE OF MEADOWS PARKWAY AT STATION 340+00.

SCALE: HORZ. 1" = 50'
VERT. 1" = 10'

KEY MAP

SECTION A - A
N.T.S.

PROFILE	SURVEYED	BY	DATE
	PLOTTED		
	GRADES CHECKED		
	B. M.'S. NOTED		
No.			

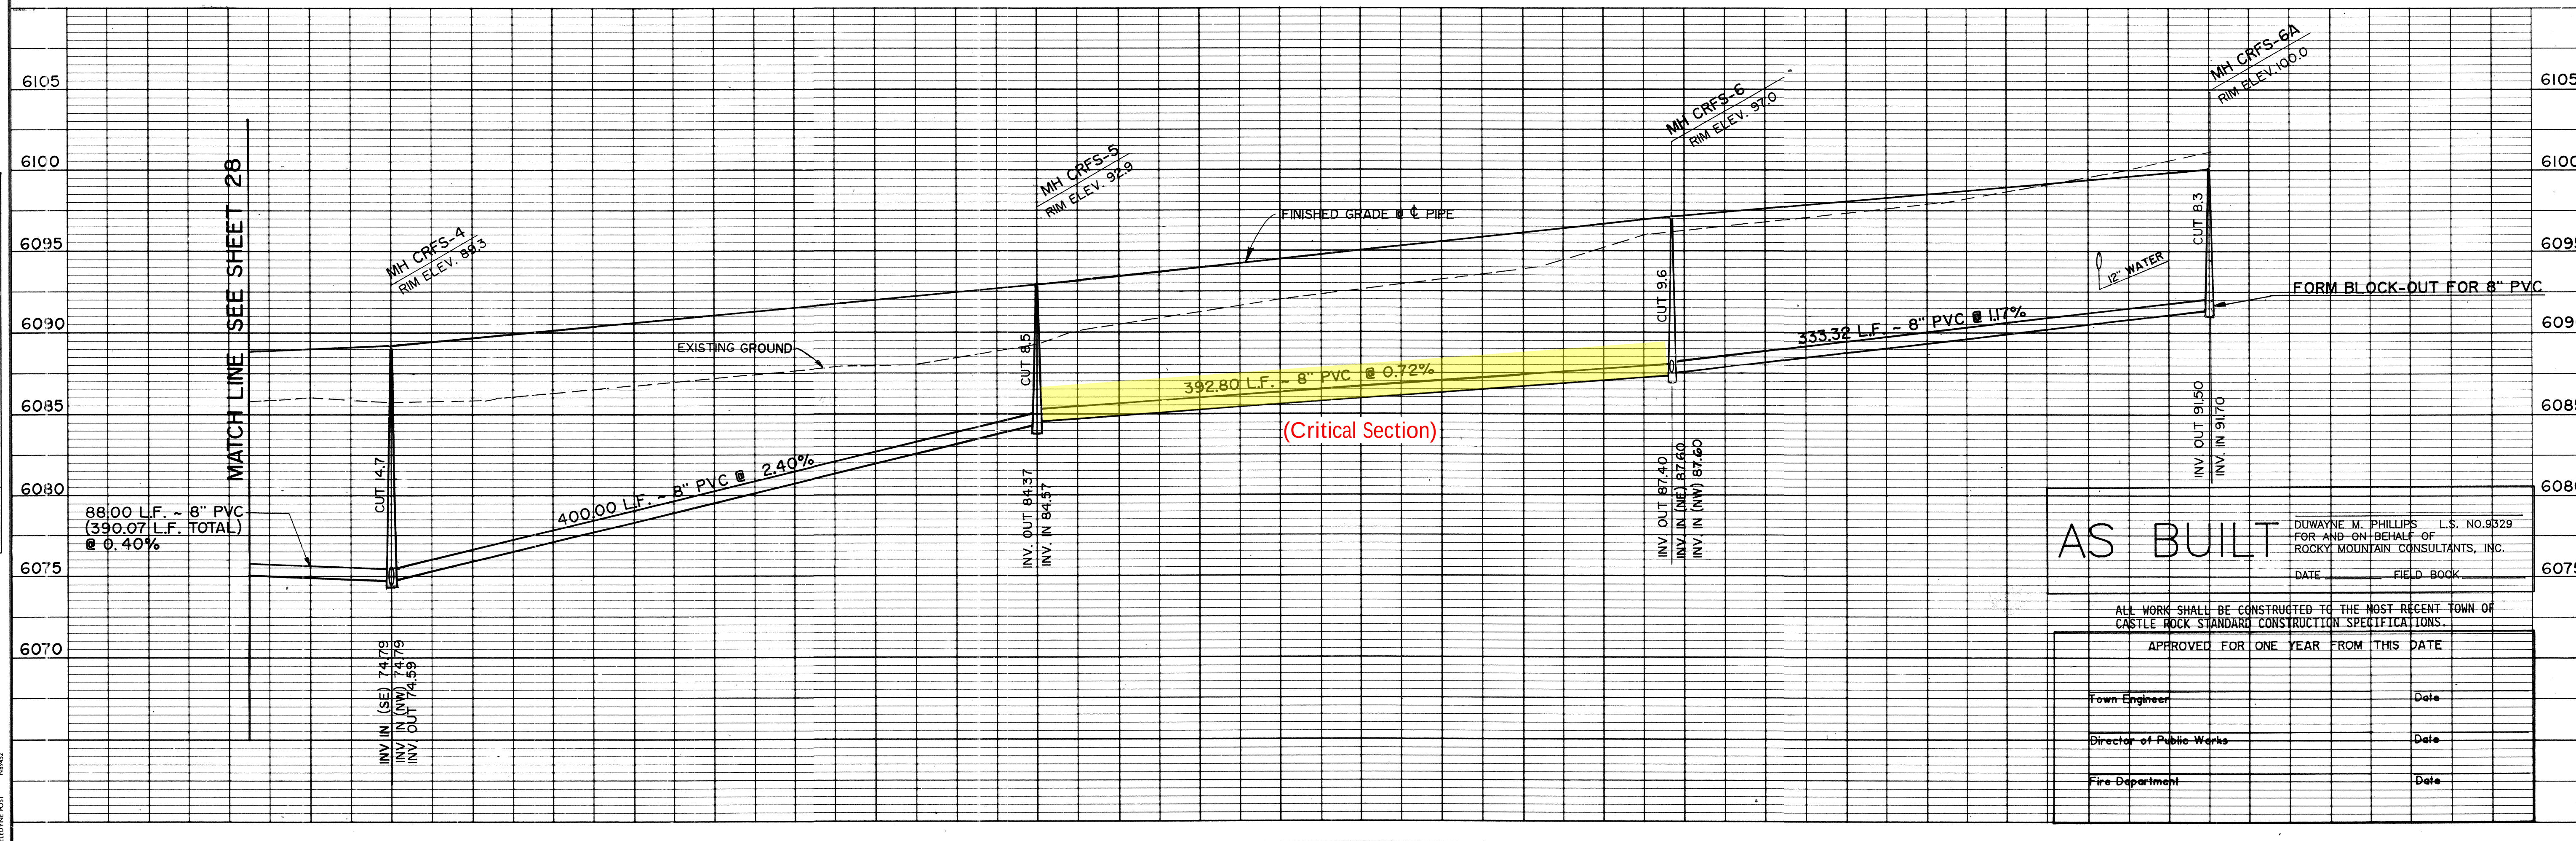

CASTLE ROCK FACTORY SHOPS FACTORY SHOPS BOULEVARD SANITARY SEWER PLAN AND PROFILE		3MC ROCKY MOUNTAIN CONSULTANTS 8301 EAST PRENTICE AVENUE, SUITE 101 ENGLEWOOD, COLORADO 80111 (303) 741-6000							
DATE MAR. 27, 1992 DESIGNED BY: GTW DRAWN BY: HRH CHECKED BY:		REVISIONS <table border="1" style="width: 100%; border-collapse: collapse;"> <thead> <tr> <th style="width: 10%;">NO.</th> <th style="width: 60%;">DESCRIPTION</th> <th style="width: 30%;">DATE BY</th> </tr> </thead> <tbody> <tr> <td style="text-align: center;">-</td> <td>REISSUED</td> <td style="text-align: center;">6/18/92 WHK</td> </tr> </tbody> </table>		NO.	DESCRIPTION	DATE BY	-	REISSUED	6/18/92 WHK
NO.	DESCRIPTION	DATE BY							
-	REISSUED	6/18/92 WHK							
JOB NO. 1811-001-02		SHEET 24 OF 46							

**Final Utility Report Checklist**

The Final Utility Report must be in conformance with the latest Town of Castle Rock Water and Wastewater System Design Criteria Manuals, available on the Town's website.

For the Final Utility Report, the Preliminary Utility Report and associated hydraulic modeling shall be thoroughly updated to reflect the final design and layout of all water/wastewater system facilities and mains since the approval of the Site Development Plan (SDP), and as now shown on the Construction Drawings (CDs). The Final Utility Report shall describe adherence to the Preliminary Utility Report or describe deviations, and shall resolve any outstanding issues regarding the Town's ability to serve the development. As applicable, hydraulic modeling shall be provided for both the initial phase of development represented on the CDs, and for full build-out of the overall site. The Final Utility Report shall include a discussion of applicable SCADA requirements.

The following outline sets forth the **required minimum** content to be provided in the Final Utility Report that shall be submitted with the CDs. This report must be prepared by, or the report preparation supervised by a registered Professional Engineer licensed in Colorado. A copy of this checklist must be submitted with the Final Utility Report.

Please check off the following items to assure your report is complete. Appropriate notations shall be provided with the checklist. For example, if a specific item is not addressed or not applicable, an explanation needs to be provided.

Included	N/A	
X		TITLE SHEET
X		A. Name of Project, including legal name of development
X		B. Address
X		C. Owner
X		D. Developer
X		E. Engineer
X		F. Submittal date and revision dates as applicable
X		APPROVAL BLOCK SHEET (Available on Town's website)
X		TABLE OF CONTENTS
X		PROJECT LOCATION AND DESCRIPTION
X		A. Site Location
X		B. Description of Property and Land Use
X		CALCULATED WATER DEMANDS
X		A. Average Day Demands (ADD)
X		B. Max Day Demands (MDD)

Final Utility Report – Formatting Checklist

Included	N/A	
		CALCULATED WATER DEMANDS (CONT.)
X		C. Peak Hour Demands (PHD)
X		D. Irrigation Demands
X		EXISTING WATER SYSTEM
X		A. Existing Distribution System
X		B. Existing Supply Facilities
X		PROPOSED WATER SYSTEM
X		A. Proposed Distribution System
X		B. Proposed Supply Facilities
X		C. Required Fire Flows
X		D. Land Dedication Requirements
X		PROPOSED WATER SYSTEM ANALYSIS AND MODELING
X		A. Hydraulic Models
X		B. Hydraulic Modeling Scenarios
X		C. Hydraulic Modeling Output and Required Schematics
X		D. Fire Flow Test Results
X		CALCULATED WASTEWATER FLOWS
X		A. Average Day Wastewater Flows (ADF)
X		B. Peaking Factor (PF)
X		C. Peak Design Flows (PDF)
X		EXISTING WASTEWATER SYSTEM
X		A. Existing Collection System
X		PROPOSED WASTEWATER SYSTEM
X		A. Proposed Collection System
X		B. Proposed Wastewater Facilities
X		C. Land Dedication Requirements
X		PROPOSED WASTEWATER SYSTEM ANALYSIS AND MODELING
X		A. Hydraulic Models
X		B. Hydraulic Modeling Scenarios
X		C. Hydraulic Modeling Output and Required Schematics
	X	POTENTIAL SUBDIVISION IMPROVEMENTS AGREEMENT (SIA) ITEMS
X		POTENTIAL PERMITTING REQUIREMENTS
X		REFERENCES

Final Utility Report – Formatting Checklist

Included	N/A	
X		APPENDICES
X		Appendix B — Water Demands
	X	Water Fixture Unit Counts and Tap/Meter Sizing Calculations
X		Irrigation Demands
X		Hydraulic Worksheet(s) and Irrigation Chart(s)
X		Appendix C — Water Storage
X		Confirmation Memo for Required Fire Flow
X		Appendix D — Water Hydraulic Analysis and Modeling
X		Fire Flow Test Results
X		Appendix F — Wastewater Flows
X		Appendix G— Wastewater Hydraulic Modeling
X		Appendix A — Maps and Plans
X		A. Vicinity Map
X		B. Utility Map(s) provided by the Utilities Department
X		C. Overall Utility Plan from the CDs
X		D. Water/Wastewater Utility Plan(s)

Notes/Comments: