
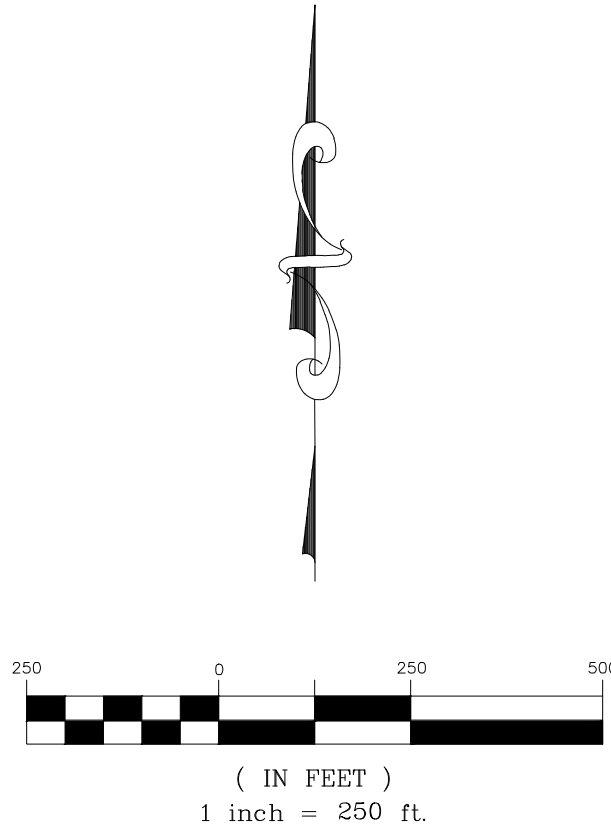
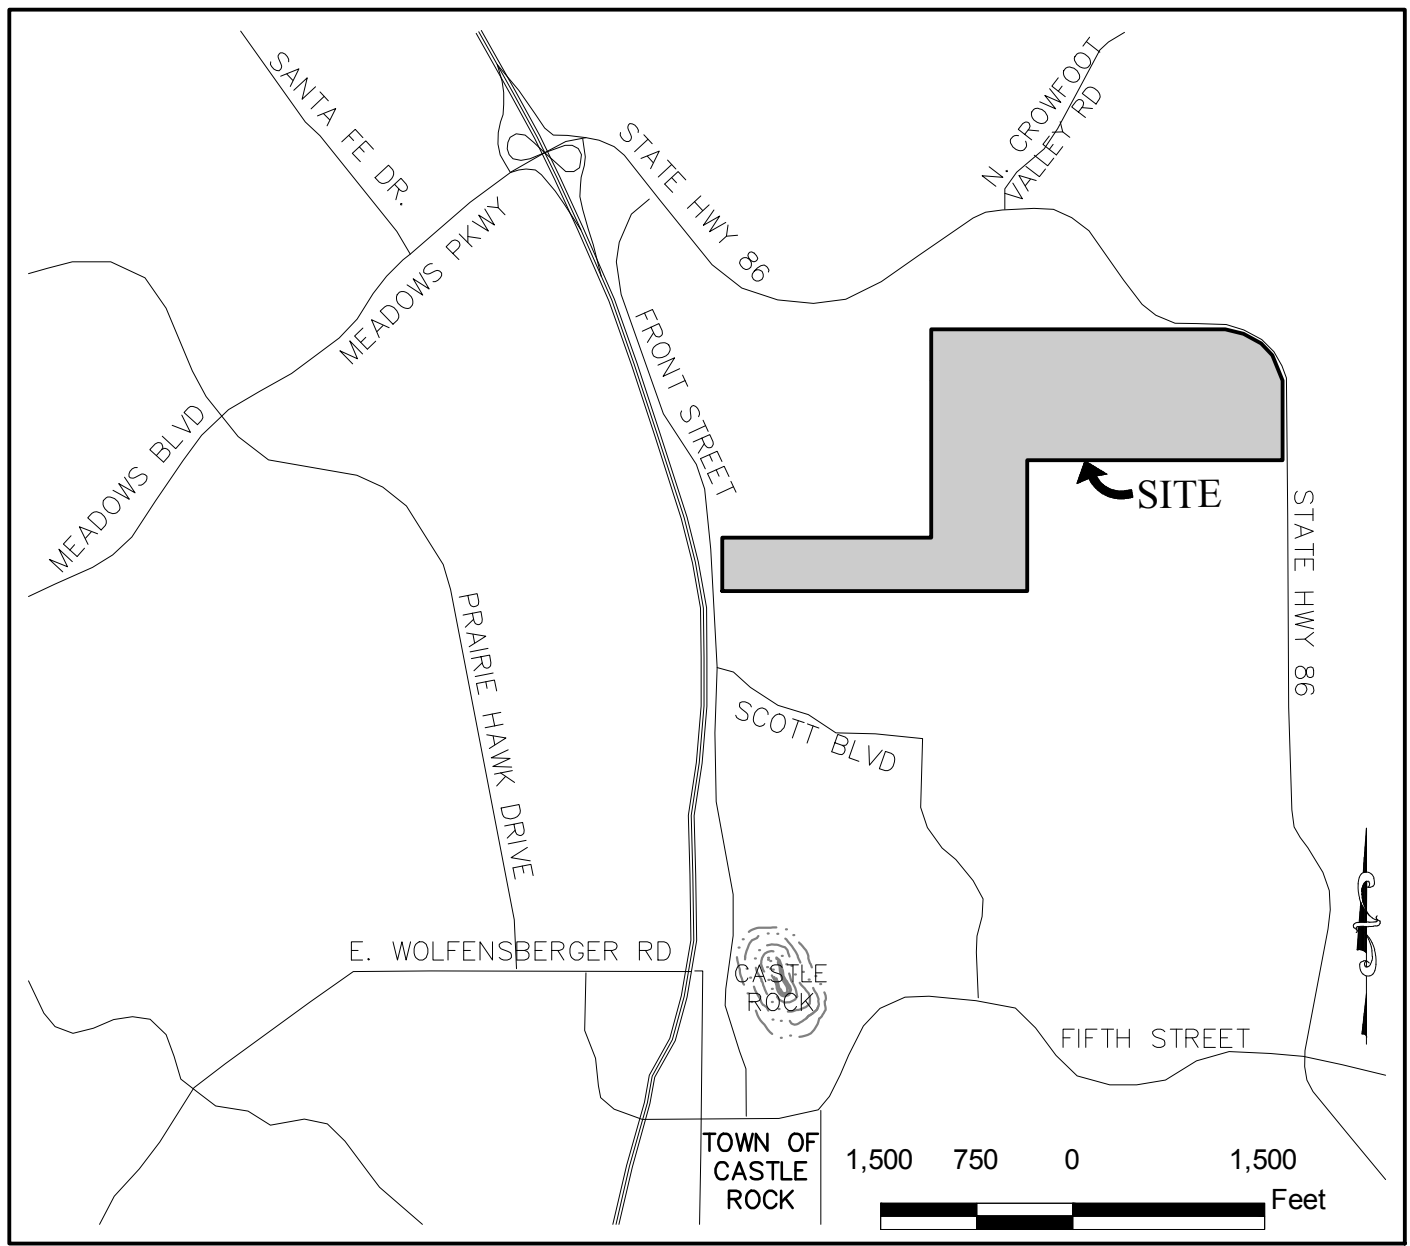


LEGEND

- BASIN DESIGNATION
- AREA IN ACRES
- DESIGN POINT
- MAJOR DRAINAGE BASIN BOUNDARY
- MINOR DRAINAGE BASIN BOUNDARY
- EXISTING STORM SEWER
- PROPOSED STORM SEWER
- EXISTING CONTOUR
- PROPOSED CONTOUR
- EXISTING CURB & GUTTER
- PROPOSED BERM
- PROPOSED DISCHARGE LOCATION
- FLOW DIRECTION
- EXISTING DITCH/SWALE
- CONCEPTUAL DETENTION/WATER QUALITY POND LOCATION

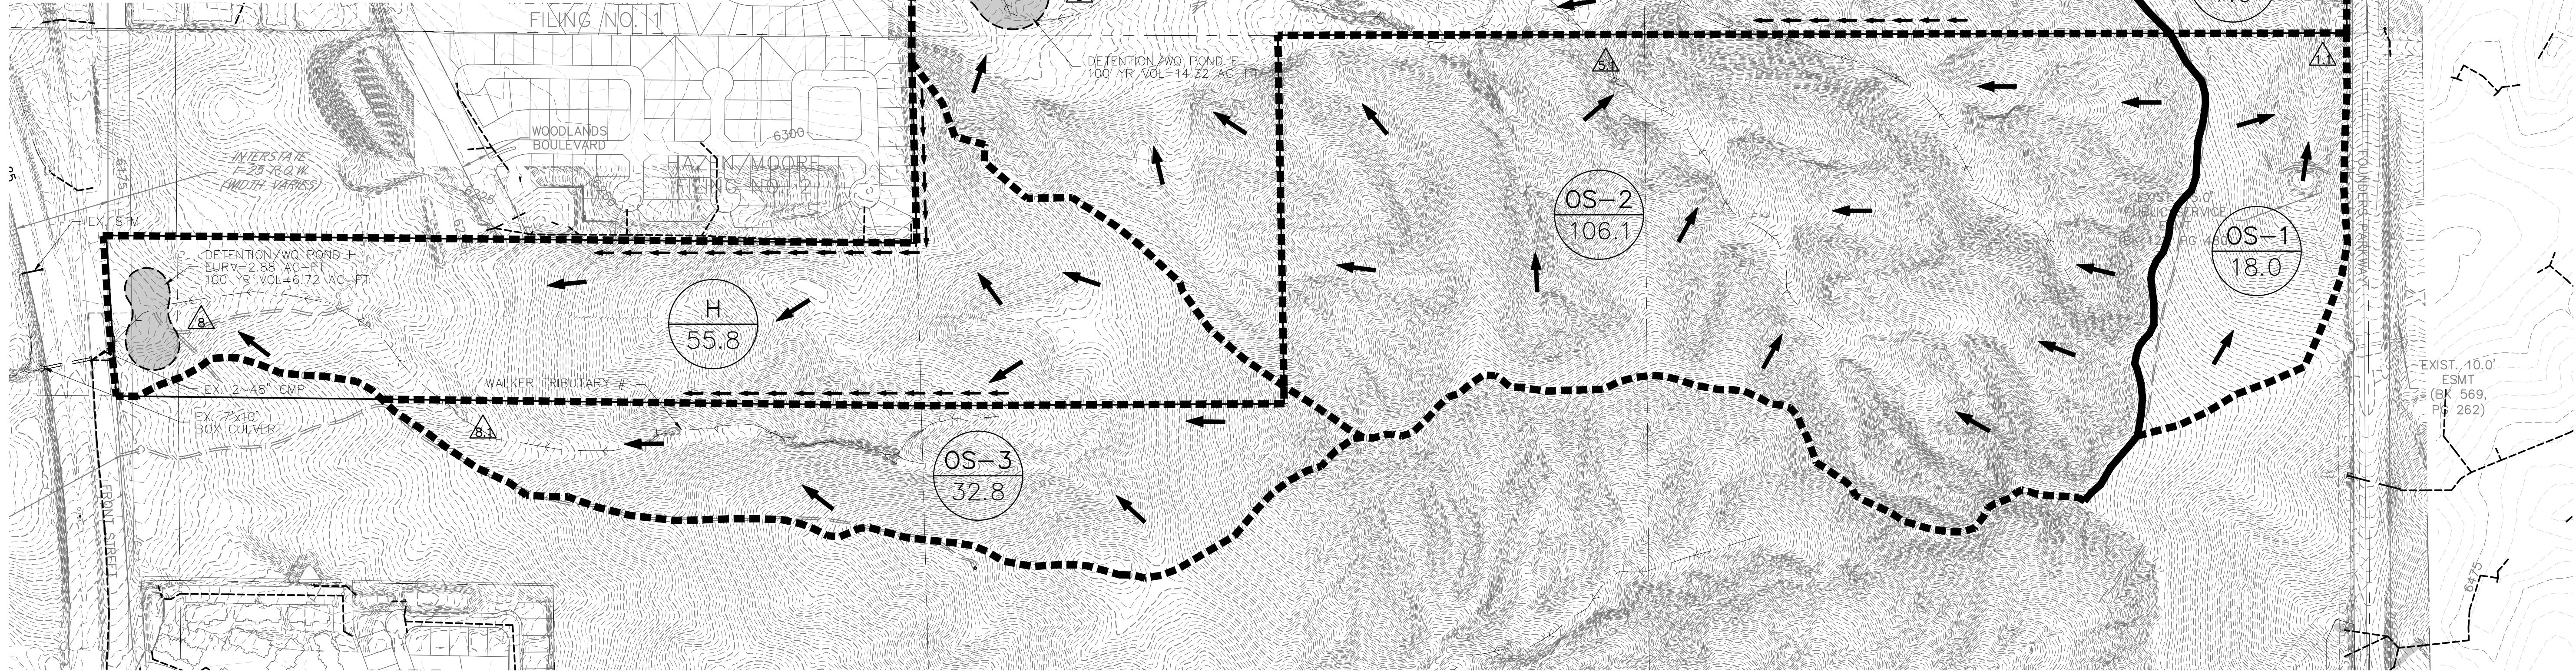

NO.	REVISION	DATE	BY

PIONEER RANCH
TOWN OF CASTLE ROCK, COLORADO
PHASE I DRAINAGE PLAN



DATE: 10/30/15
JOB NO: 15001404
DRAWN BY: GDB
APPROVED: _____
CADD FILE: _____