
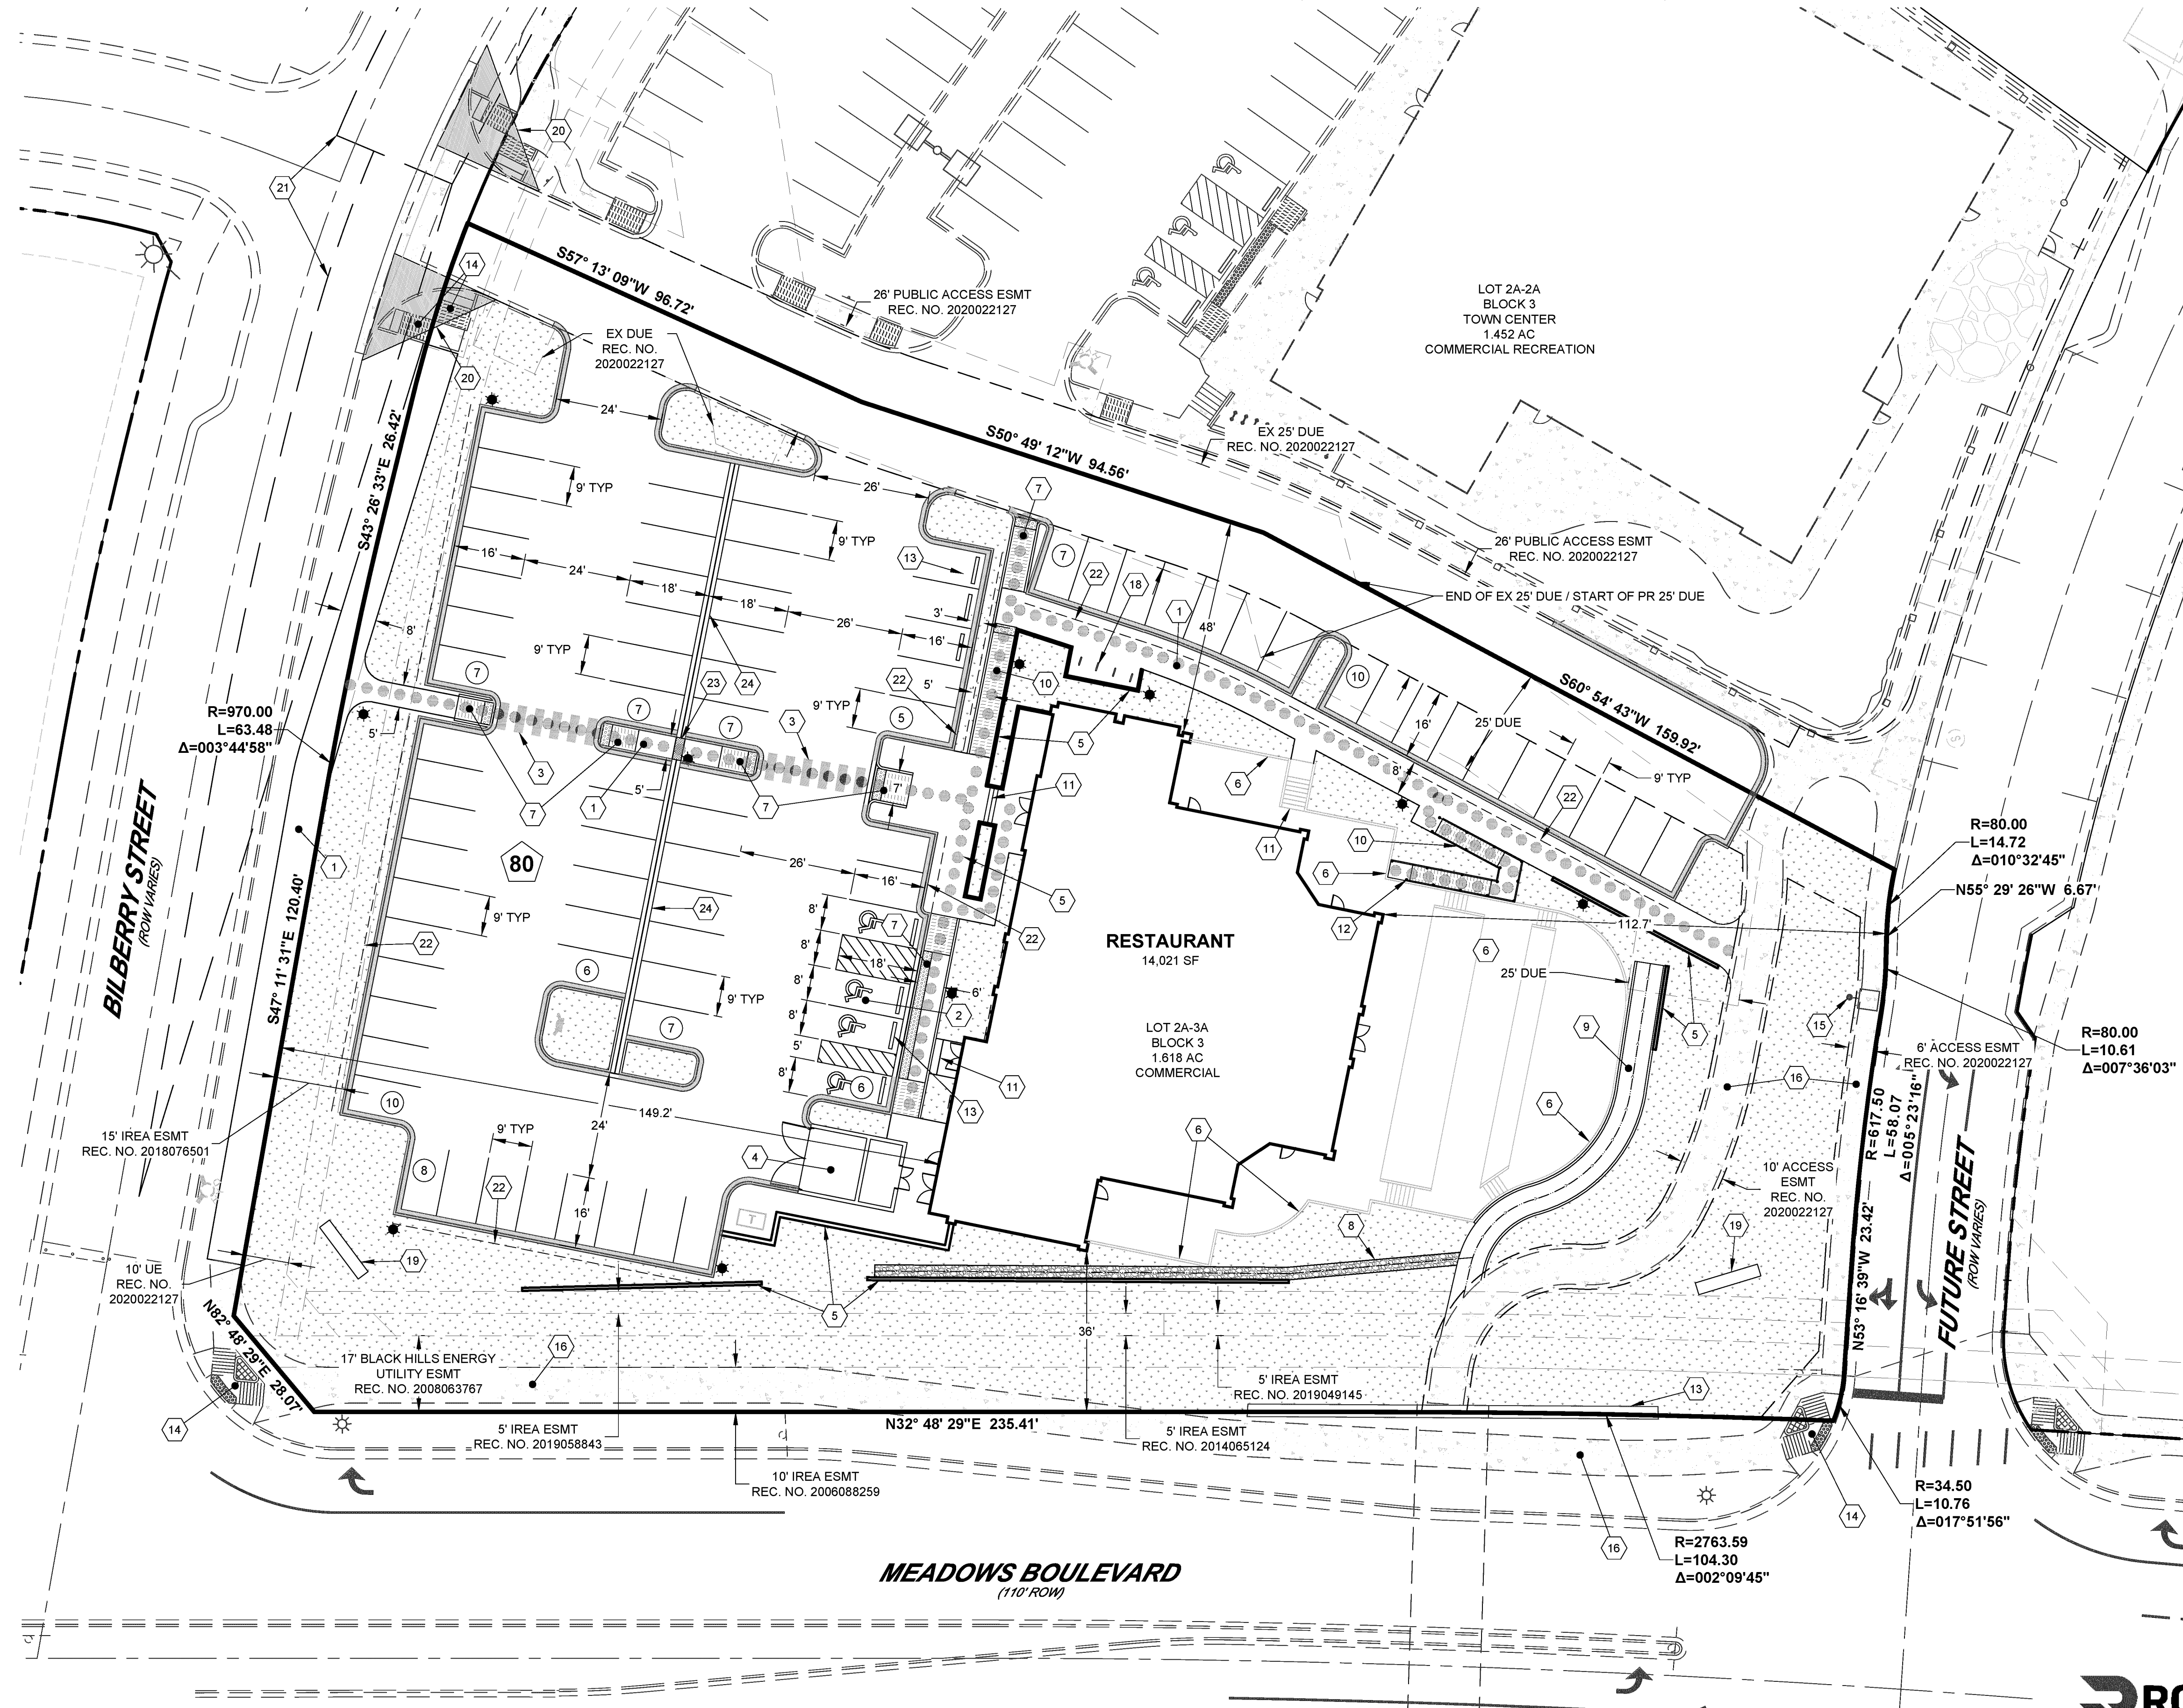


SITE DEVELOPMENT PLAN

LOT 2A-3A, BLOCK 3, THE MEADOWS FILING NO. 20 PHASE 1 - AMENDMENT NO. 16
LOCATED IN THE NORTHEAST QUARTER OF SECTION 33, TOWNSHIP 7 SOUTH,
RANGE 67 WEST OF THE SIXTH PRINCIPAL MERIDIAN,
TOWN OF CASTLE ROCK, COUNTY OF DOUGLAS, STATE OF COLORADO

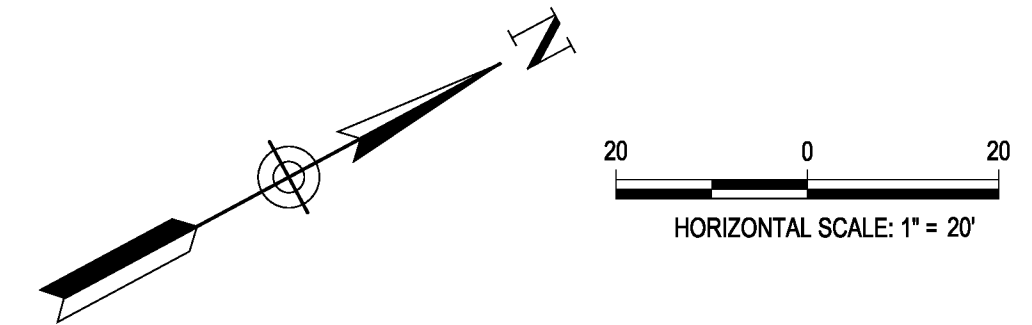

KEY:


- | | |
|---|----------------------------------|
| 1 CONCRETE SIDEWALK, SEE PLAN FOR WIDTH | 13 WHEEL STOP (TYP) |
| 2 ACCESSIBLE PARKING STALL (TYP) | 14 EXISTING CURB RAMP |
| 3 CROSS WALK | 15 EXISTING STREET LAMP |
| 4 TRASH ENCLOSURE | 16 EXISTING CONCRETE SIDEWALK |
| 5 RETAINING WALL, ASHLAR BLEND-TAN ARCH MATERIAL #13 (SEE SHEET 3 FOR HT) | 17 EXISTING TUNNEL WALL |
| 6 LANDSCAPING TERRACE AND PATIO WALLS, ARCH MATERIAL #15 | 18 BICYCLE PARKING |
| 7 CURB RAMP | 19 MONUMENT SIGN |
| 8 RIPRAP SWALE, 3' WIDE | 20 25' CORNER SIGHT TRIANGLE |
| 9 CONCRETE CHANNEL, 6' WIDE | 21 AASHTO ROADWAY SIGHT TRIANGLE |
| 10 ACCESSIBLE RAMP | 22 2' VEHICLE OVERHANG |
| 11 STEPS | 23 2' SIDEWALK CHASE |
| 12 HANDRAIL (TYP) | 24 2' VALLEY PAN |

LINETYPE LEGEND

PROPOSED	EXISTING

SYMBOLS LEGEND

HATCHING LEGEND

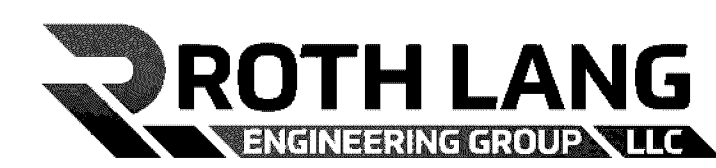

6855 S. HAVANA STREET, SUITE 600
CENTENNIAL, CO 80112
PHONE: 303-841-9365

SITE DEVELOPMENT PLAN
LOT 2A-3A, BLOCK 3, THE MEADOWS
FILING NO. 20, PHASE 1, AMENDMENT 16

PROJECT NO. SDP25-0017

12/23/25

SITE PLAN



SHEET NUMBER:

2

2 of 14

SITE DEVELOPMENT PLAN

LOT 2A-3A, BLOCK 3, THE MEADOWS FILING NO. 20 PHASE 1 - AMENDMENT NO. 16
LOCATED IN THE NORTHEAST QUARTER OF SECTION 33, TOWNSHIP 7 SOUTH,
RANGE 67 WEST OF THE SIXTH PRINCIPAL MERIDIAN,
TOWN OF CASTLE ROCK, COUNTY OF DOUGLAS, STATE OF COLORADO

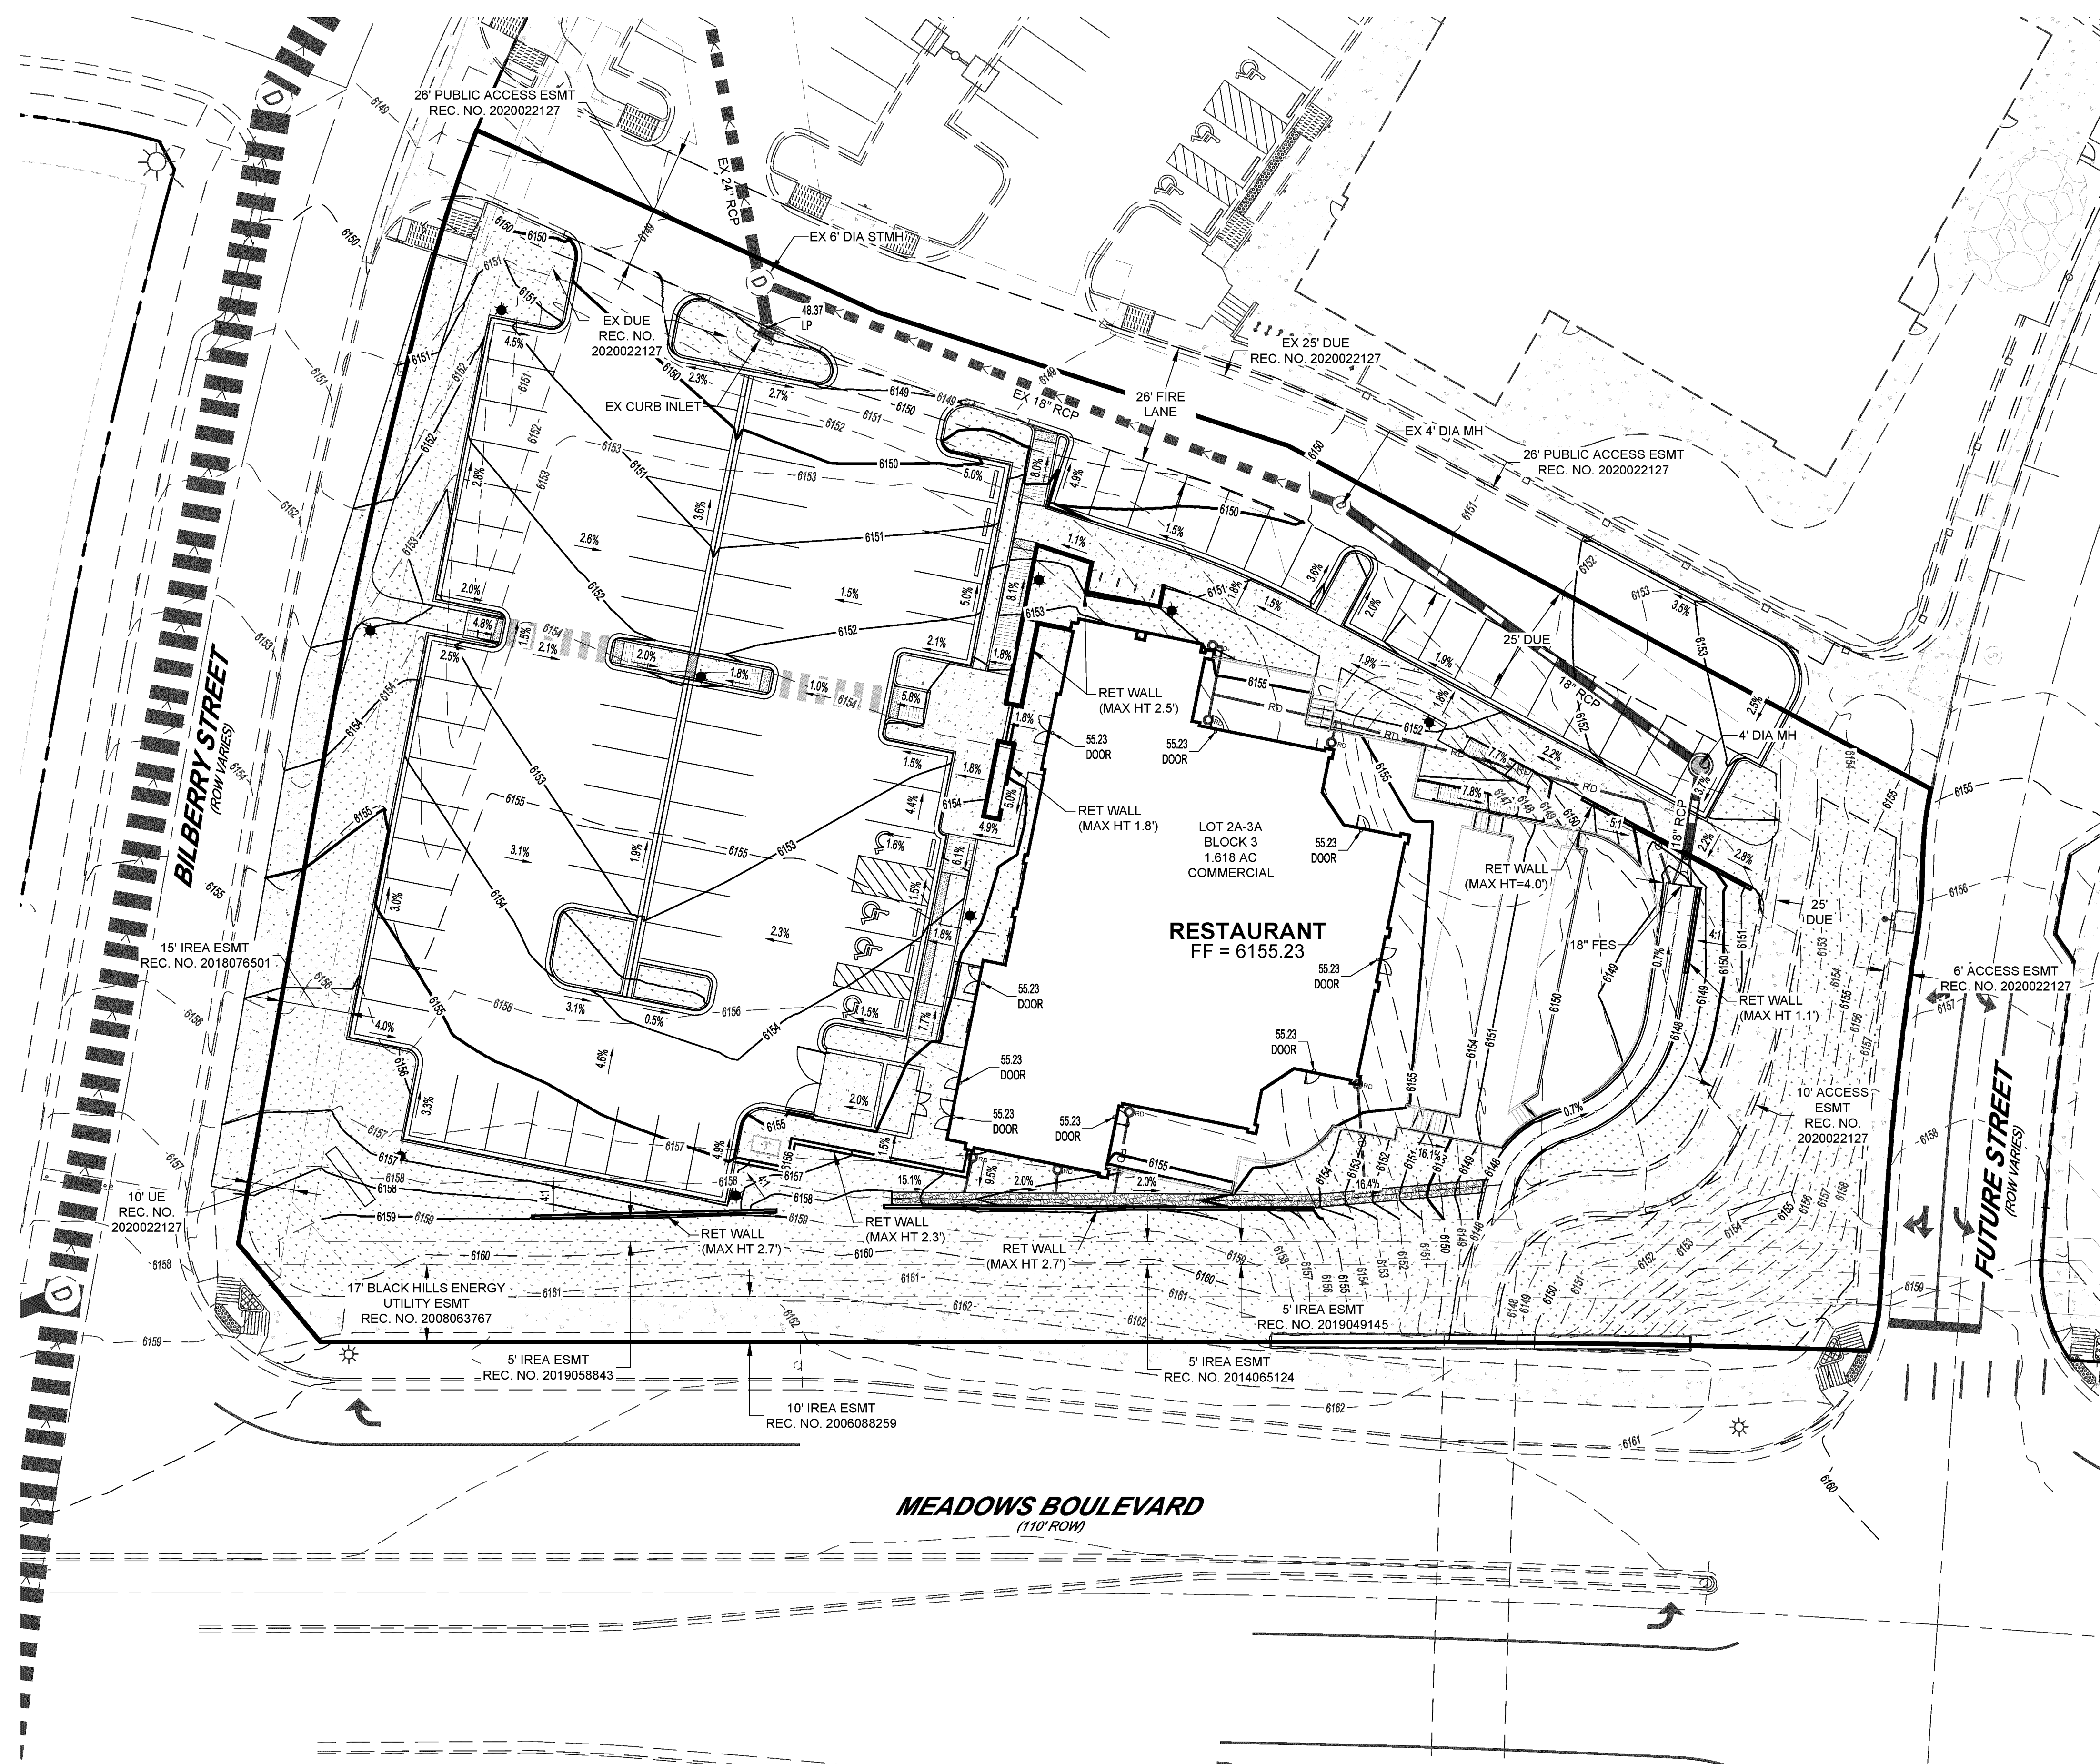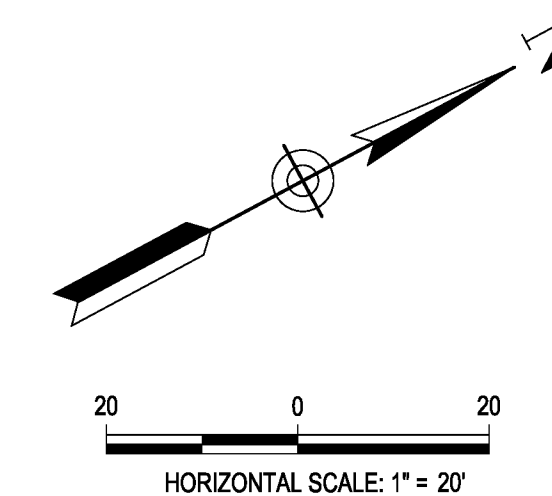



LINETYPE LEGEND

PROPOSED		EXISTING
	CONTOUR - MAJOR	
	CONTOUR - MINOR	
	DRAINAGE SWALE	
	HANDRAIL	
	RETAINING WALL	
	ROOF DRAIN	
	STORM SEWER	

SYMBOLS LEGEND

	ROOF DRAIN	
	SLOPE	
	SPOT ELEVATION	
	STORM INLET	
	STORM MANHOLE	

HATCHING LEGEND

  	ACCESSIBLE RAMP
	CONCRETE PAVING
	LANDSCAPE
	RIP RAP / GRAVEL
	SIDEWALK CHASE
	TRUNCATED DOMES

RESTAURANT
FF = 6155.23

REFERENCES



ROTH LANG
ENGINEERING GROUP, LLC

6855 S. HAVANA STREET, SUITE 600
CENTENNIAL, CO 80112
PHONE: 303-841-9365

GRADING PLAN

SHEET NUMBER:

3

3 of 14



SITE DEVELOPMENT PLAN
LOT 2A-3A, BLOCK 3, THE MEADOWS
FILING NO. 20, PHASE 1, AMENDMENT 16
PROJECT NO. SDP25-0017

PROJECT NO. SDP25-0017

12/23/25

SITE DEVELOPMENT PLAN

LOT 2A-3A, BLOCK 3, THE MEADOWS FILING NO. 20 PHASE 1 - AMENDMENT NO. 16
LOCATED IN THE NORTHEAST QUARTER OF SECTION 33, TOWNSHIP 7 SOUTH,
RANGE 67 WEST OF THE SIXTH PRINCIPAL MERIDIAN,
TOWN OF CASTLE ROCK, COUNTY OF DOUGLAS, STATE OF COLORADO

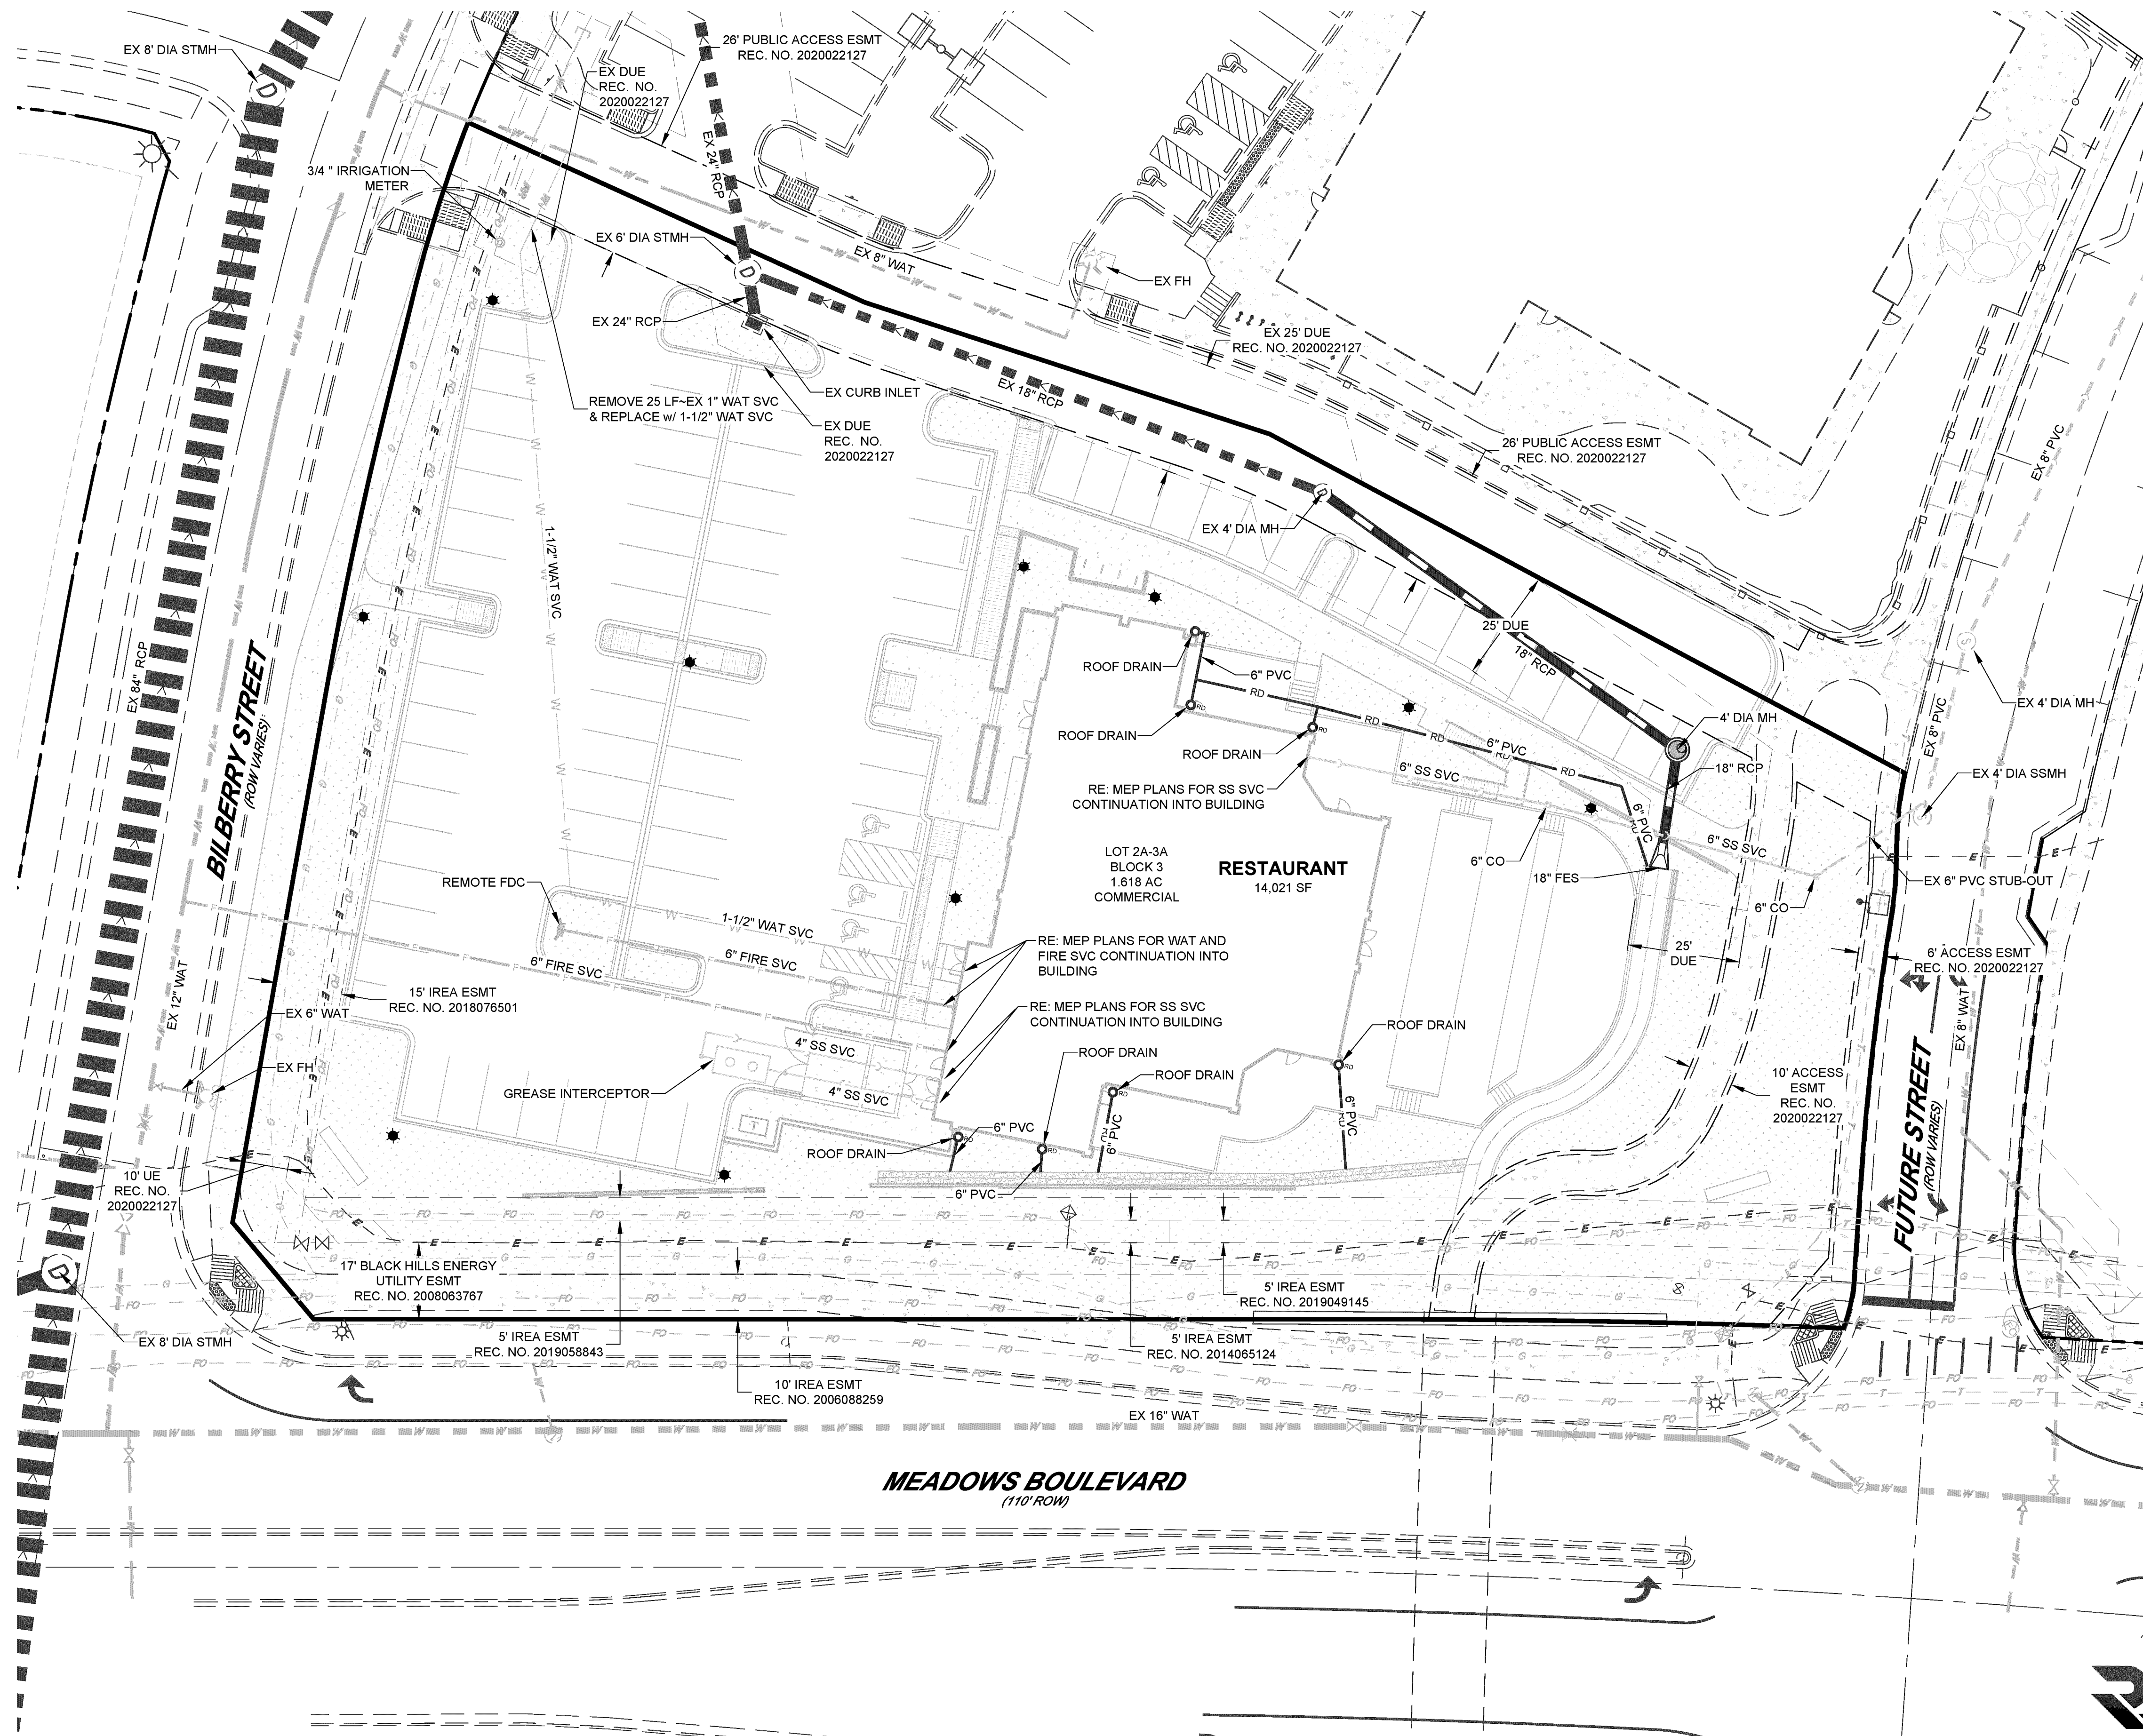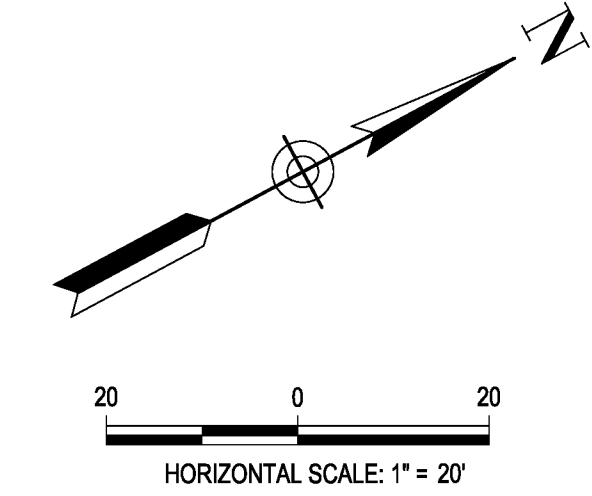

LINETYPE LEGEND

PROPOSED	EXISTING

SYMBOLS LEGEND

UTILITY NOTES:

1. THIS SITE IS LOCATED WITHIN THE TOWN OF CASTLE ROCK YELLOW WATER PRESSURE ZONE (TANKS 12A & 12B).
2. ALL PROPOSED EASEMENTS MUST BE RECORDED PRIOR TO ISSUANCE OF CONSTRUCTION PERMITS.
3. ALL UTILITY EASEMENTS FOR WATER AND WASTEWATER LINES SHALL BE FOR THE EXCLUSIVE USE OF THE TOWN SO THAT ACCESS AND MAINTENANCE MAY BE PERFORMED. THE MINIMUM SEPARATION BETWEEN WATERLINES, SANITARY SEWER AND STORM SEWER LINES IS 10 FEET.
4. THE MINIMUM SEPARATION BETWEEN WATER SERVICE LINES IS 5 FEET.
5. ANY TIE-IN, CROSSING OR LOWERING OF TOWN CRITICAL INFRASTRUCTURE WILL REQUIRE A TIME AND MATERIALS PERMIT (TMD) WITH FEES REQUIRED PRIOR TO CONSTRUCTION.



6855 S. HAVANA STREET, SUITE 600
CENTENNIAL, CO 80112
PHONE: 303-841-9365

SITE DEVELOPMENT PLAN
LOT 2A-3A, BLOCK 3, THE MEADOWS
FILING NO. 20, PHASE 1, AMENDMENT 16

PROJECT NO. SDP25-0017

12/23/25


UTILITY PLAN

SHEET NUMBER:

4

4 of 14

SITE DEVELOPMENT PLAN
LOT 2A-3A, BLOCK 3, THE MEADOWS FILING NO. 20 PHASE 1 - AMENDMENT NO. 16
LOCATED IN THE NORTHEAST QUARTER OF SECTION 33, TOWNSHIP 7 SOUTH,
RANGE 67 WEST OF THE SIXTH PRINCIPAL MERIDIAN,
TOWN OF CASTLE ROCK, COUNTY OF DOUGLAS, STATE OF COLORADO

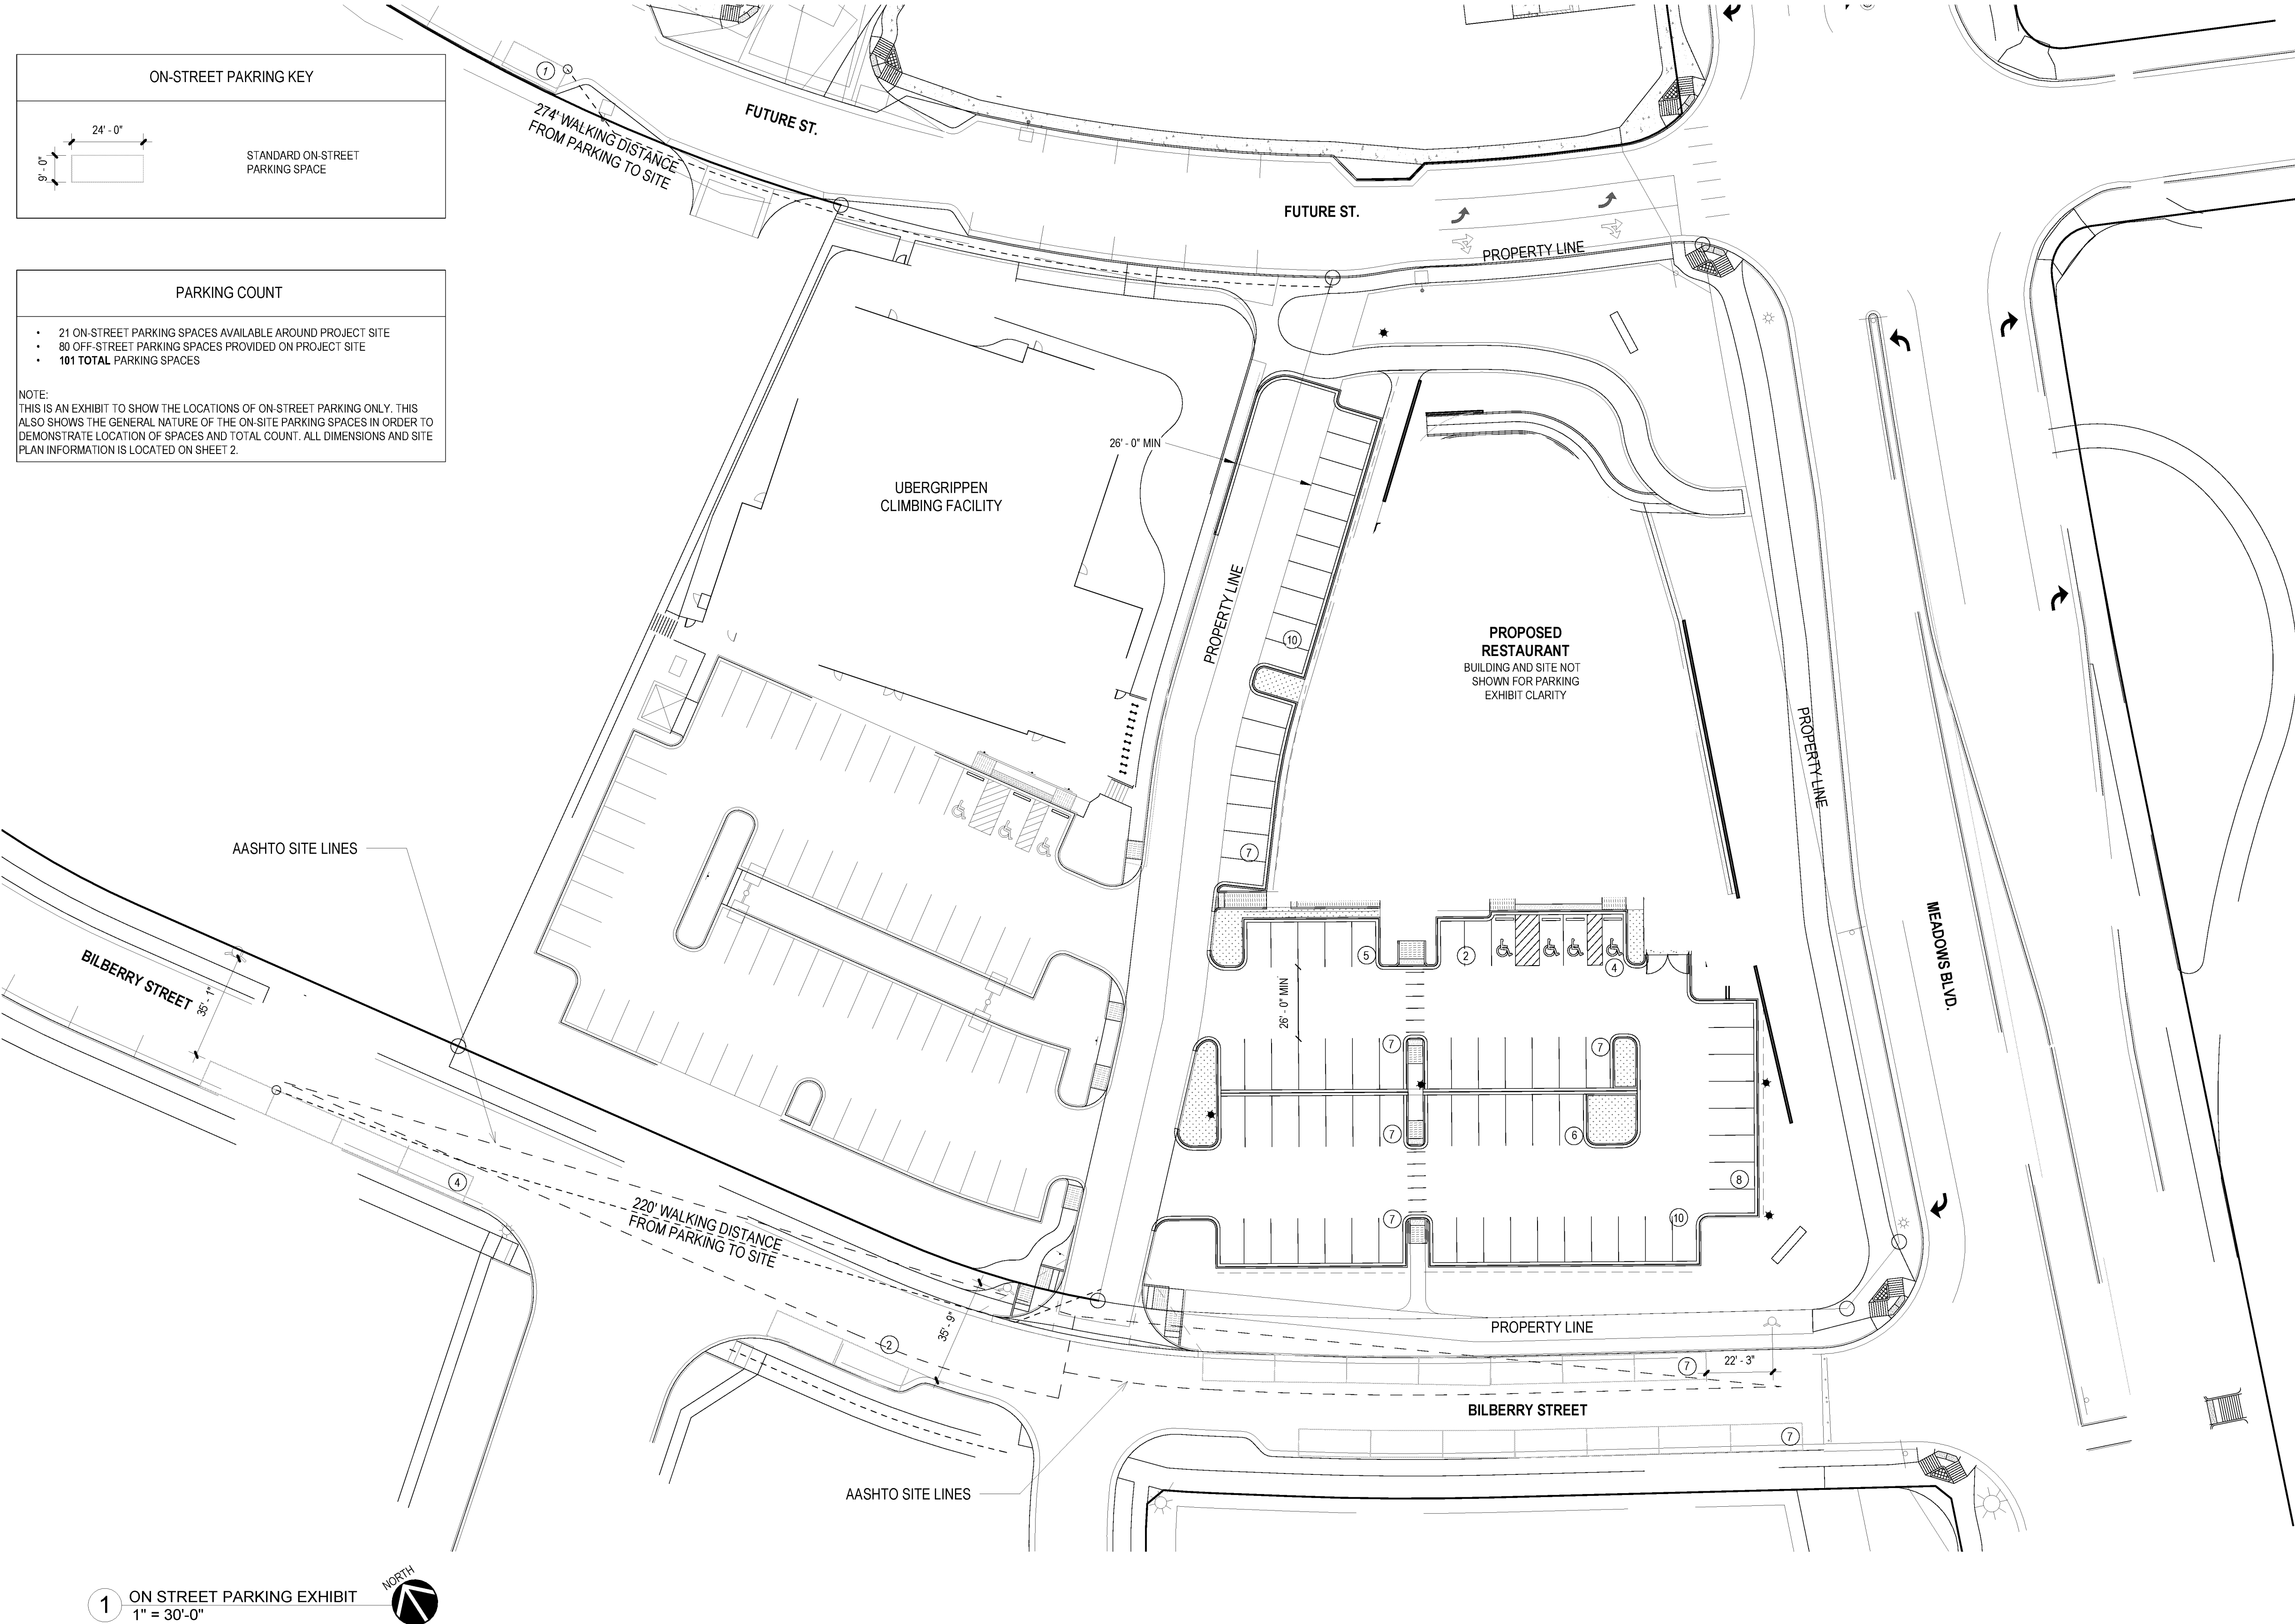

PARKING COUNT
21 ON-STREET PARKING SPACES AVAILABLE AROUND PROJECT SITE 80 OFF-STREET PARKING SPACES PROVIDED ON PROJECT SITE 101 TOTAL PARKING SPACES
NOTE: THIS IS AN EXHIBIT TO SHOW THE LOCATIONS OF ON-STREET PARKING ONLY. THIS ALSO SHOWS THE GENERAL NATURE OF THE ON-SITE PARKING SPACES IN ORDER TO DEMONSTRATE LOCATION OF SPACES AND TOTAL COUNT. ALL DIMENSIONS AND SITE PLAN INFORMATION IS LOCATED ON SHEET 2.

1 ON STREET PARKING EXHIBIT
1" = 30'-0"



ON-STREET PARKING EXHIBIT

SHEET NUMBER:

5

5 of 14



SITE DEVELOPMENT PLAN
LOT 2A-3A, BLOCK 3, THE MEADOWS
FILING NO. 20, PHASE 1, AMENDMENT 16
PROJECT NO. SDP25-0017
12/23/25

SITE DEVELOPMENT PLAN
LOT 2A-3A, BLOCK 3, THE MEADOWS FILING NO. 20 PHASE 1 - AMENDMENT NO. 16
LOCATED IN THE NORTHEAST QUARTER OF SECTION 33, TOWNSHIP 7 SOUTH,
RANGE 67 WEST OF THE SIXTH PRINCIPAL MERIDIAN,
TOWN OF CASTLE ROCK, COUNTY OF DOUGLAS, STATE OF COLORADO

MATERIALS LEGEND

SYMBOL	MATERIAL	COLOR	IMAGE	ALTERNATE MATERIAL	HATCH PATTERN
1	BREAKMETAL (ROOFING) CAP AND FLASHING	DARK BRONZE			
2	METAL CLADDING (UNDER SIDE OF ROOF) KNOTWOOD	KNOTTY PINE			
3	ROOF BEAMS	WOOD			
4	STOREFRONT	DARK BRONZE			
5	METAL PANELING SYSTEM (STOREFRONT & GLAZING BEYOND) - OMNIS PANELS SKIN CLADDING	PINE BROWN			
6	STONE VENEER EDWARDS STONE, GROUTED CHISEL STONE ALT. UPGRADE: EDWARD'S STONE TIDEWATER AND DAKOTA	GROUTED ASHLER			
7	STONE BASE EDWARDS STONE, SMOOTH FACE STONE ALT. UPGRADE: NATURAL STONE INDIANA LIMESTONE SMOOTH FACE TILES AND INDIANA SILLS	DRY STACK ASHLER SILL WATER TABLE: GROUTED LEDGE		IMAGE INCLUDES SILL	
8	STONE CAP NATURAL STONE, FLAGSTONE CAP AT. UPGRADE: NATURAL STONE INDIANA CAP	STONE CAP			
9	METAL CLADDING	DARK BRONZE			
10	RAILING SYSTEM W/ CLEAR TEMPERED GLAZING	DARK BRONZE			
11	HARDIE PANEL PAINTED W/ SW 6258 TRICORN BLACK	TRICORN BLACK			
12	LOUVERS KNOTWOOD - SCREEN SYSTEM	CHARCOAL ASH			
13	RETAINING WALL BASALITE - AB COLLECTION STONE #13 AT WALLS ALONG MEADOWS ONLY	ASHLAR BLEND PATTERN			
14	CONCRETE PAINTED W/ SW 6258 TRICORN BLACK	TRICORN BLACK			
15	LANDSCAPE WALL BASALITE - AB EUROPA COLLECTION #15 AT INTERIOR SITE	TAN BLEND IN ABBEY PATTERN WITH CAP			

KEYNOTE LEGEND

SYMBOL	ITEM
1	MECHANICAL SCREENING SEE 6/7 OF 14
2	CLOSELY SPACED OPEN LOUVER MATERIAL #12
3	WOOD SHADE ELEMENT
4	WINDOW - DARK BRONZE FRAME
5	EXTERIOR FIREPLACE

KEYNOTE LEGEND

6	TRASH ENCLOSURE
7	WATER ENTRY ROOM
8	POST - WOOD
9	PERGOLA - WOOD
10	LIGHT - SEE SHEET 13 AND 14







BUILDING ELEVATIONS

SHEET NUMBER:

6

6 of 14

SITE DEVELOPMENT PLAN
LOT 2A-3A, BLOCK 3, THE MEADOWS FILING NO. 20 PHASE 1 - AMENDMENT NO. 16
LOCATED IN THE NORTHEAST QUARTER OF SECTION 33, TOWNSHIP 7 SOUTH,
RANGE 67 WEST OF THE SIXTH PRINCIPAL MERIDIAN,
TOWN OF CASTLE ROCK, COUNTY OF DOUGLAS, STATE OF COLORADO

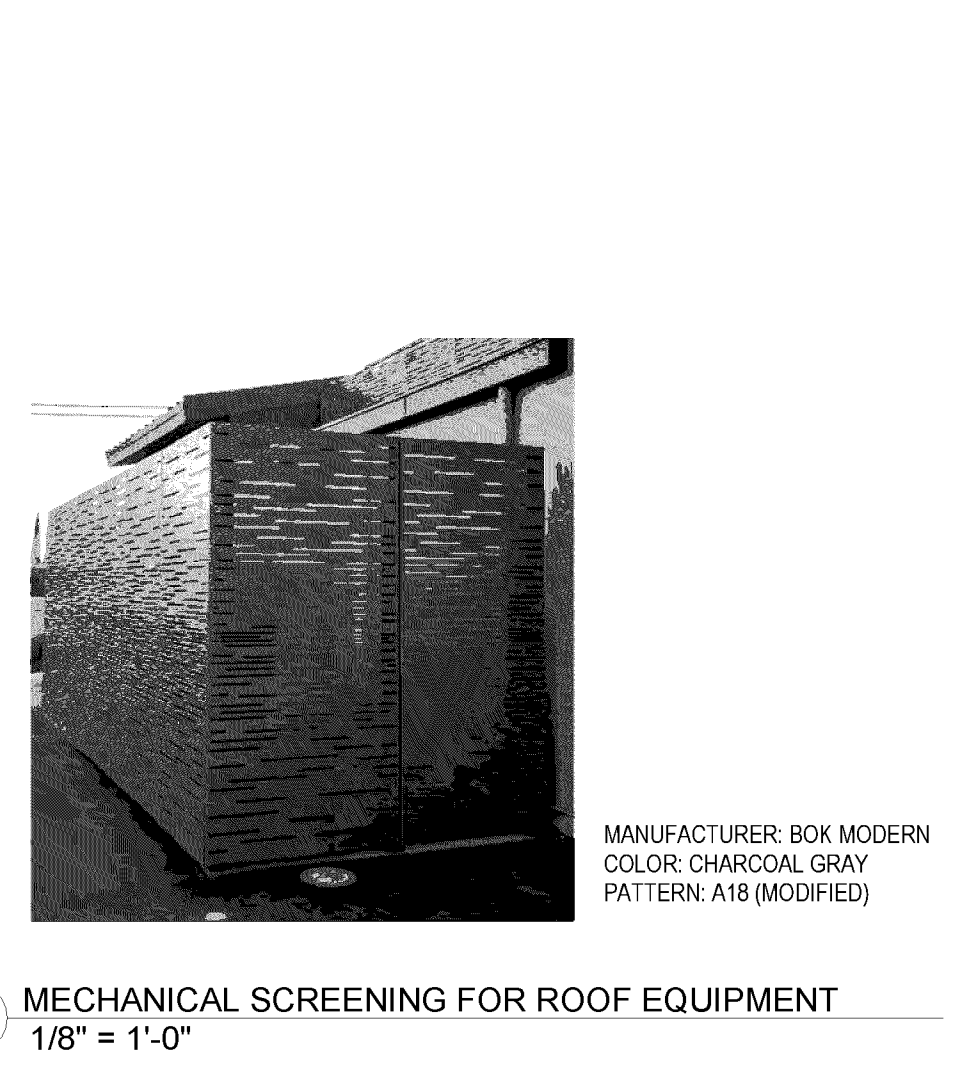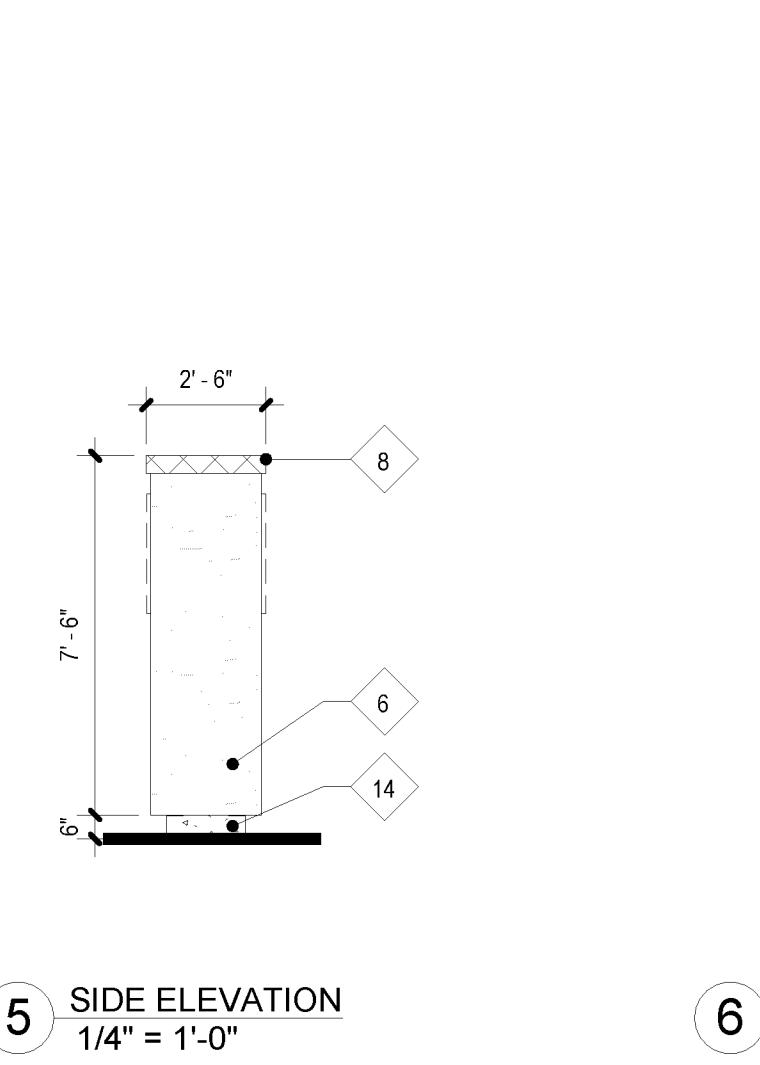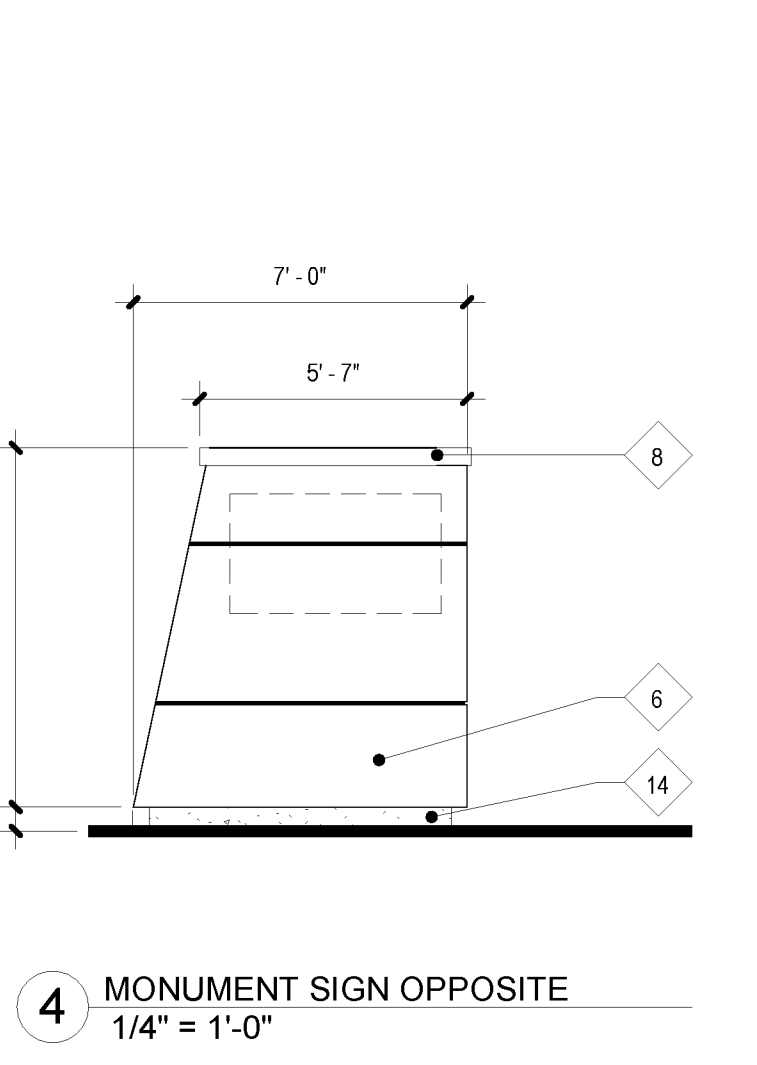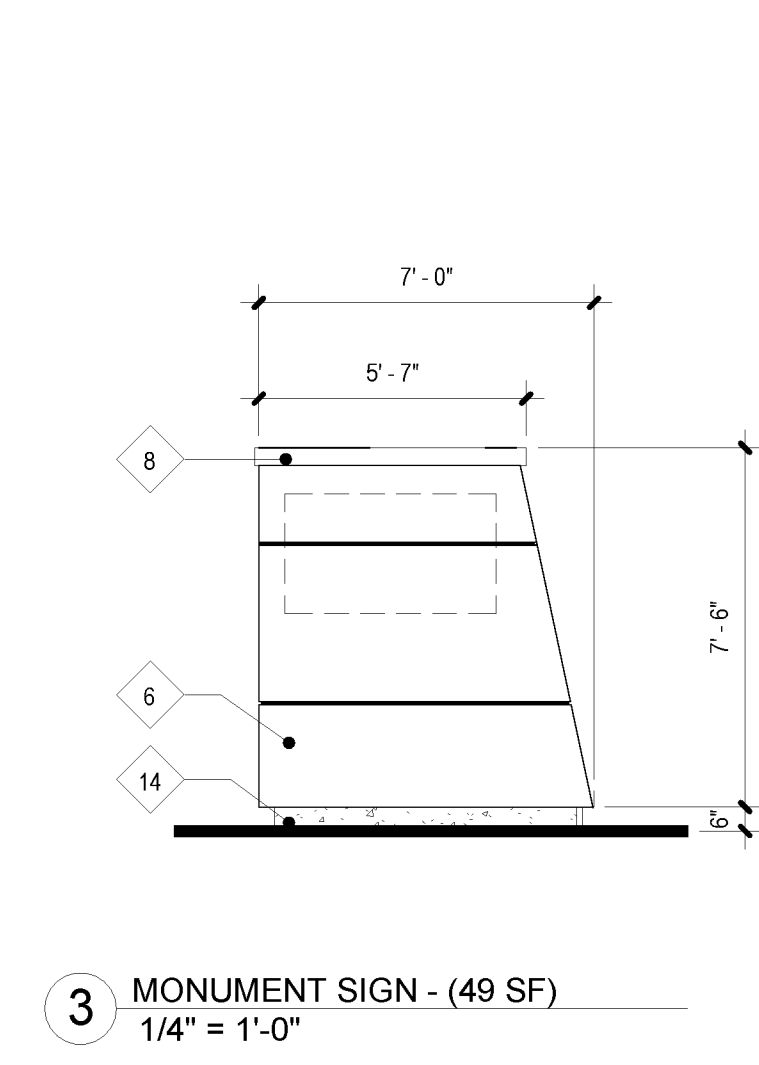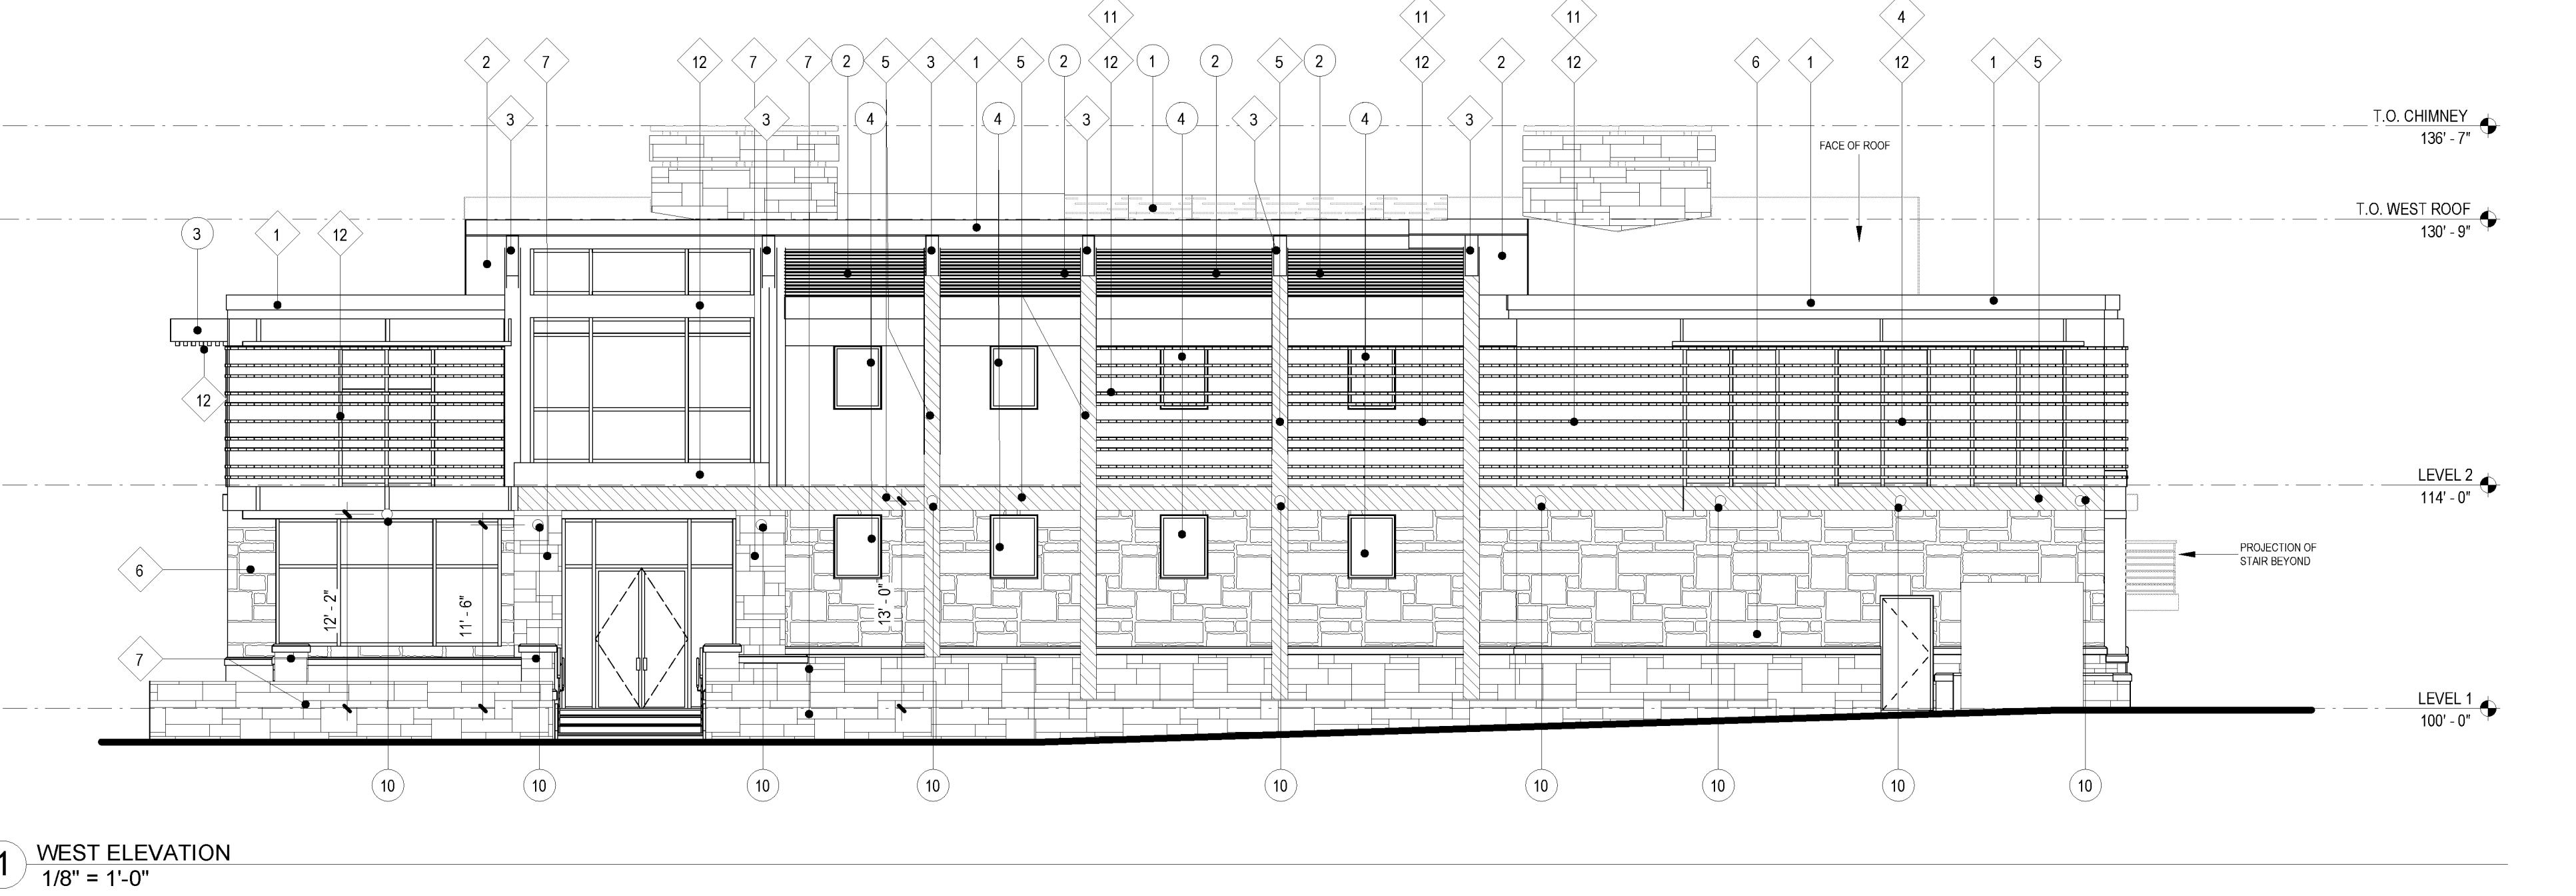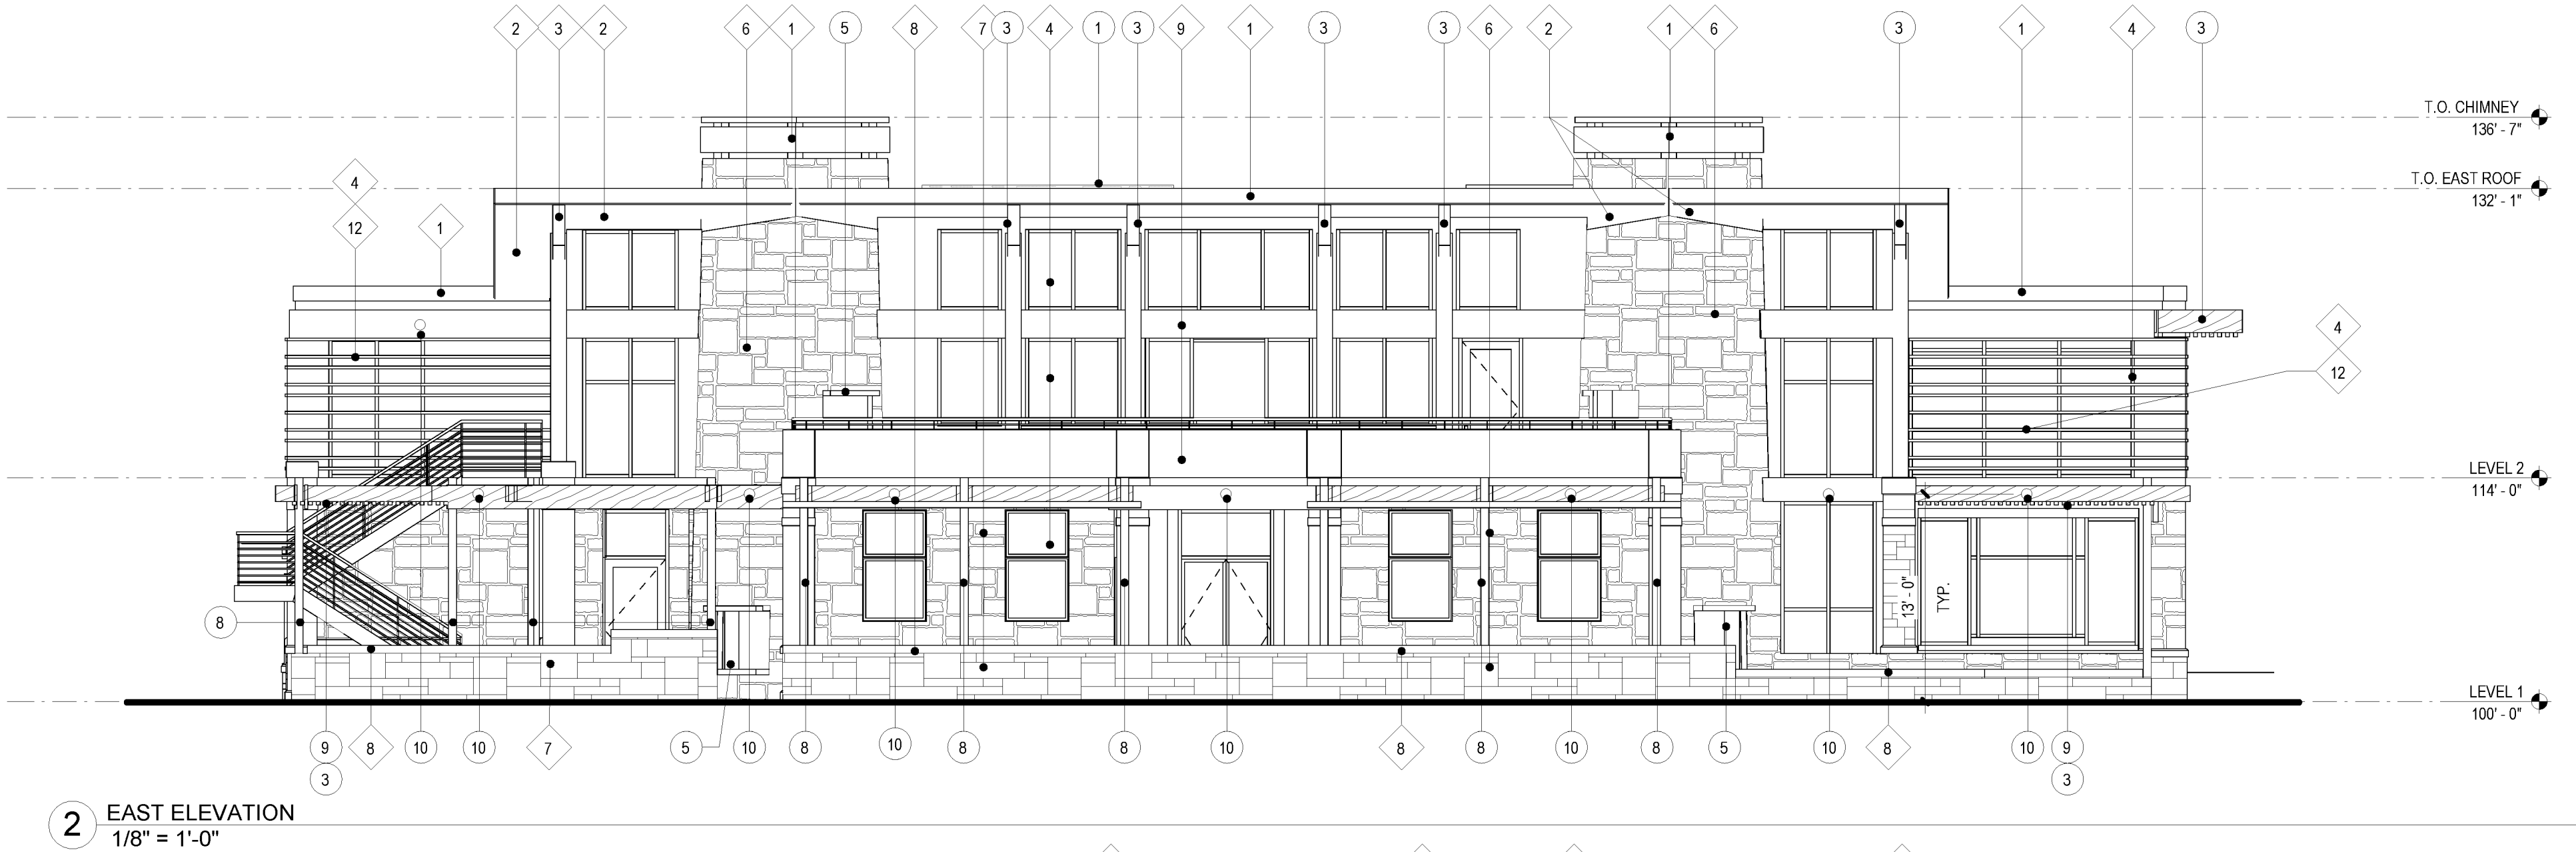


MATERIALS LEGEND					
SYMBOL	MATERIAL	COLOR	IMAGE	ALTERNATE MATERIAL	HATCH PATTERN
1	BREAKMETAL (ROOFING) CAP AND FLASHING	DARK BRONZE			
2	METAL CLADDING (UNDER SIDE OF ROOF) KNOTWOOD	KNOTTY PINE			
3	ROOF BEAMS	WOOD			
4	STOREFRONT	DARK BRONZE			
5	METAL PANELING SYSTEM (STOREFRONT & GLAZING BEYOND) - OMNIS PANELS SKIN CLADDING	PINE BROWN			
6	STONE VENEER EDWARDS STONE, GROUTED CHISLED STONE ALT. UPGRADE: EDWARD'S STONE TIDEWATER AND DAKOTA	GROUTED ASHLER			
7	STONE BASE EDWARDS STONE, SMOOTH FACE STONE ALT. UPGRADE: NATURAL STONE INDIANA LIMESTONE SMOOTH FACE TILES AND INDIANA SILLS	DRY STACK ASHLER SILL WATER TABLE, GROUTED LEDGE			
8	STONE CAP NATURAL STONE, FLAGSTONE CAP AT. UPGRADE: NATURAL STONE INDIANA CAP	STONE CAP			
9	METAL CLADDING	DARK BRONZE			
10	RAILING SYSTEM W/ CLEAR TEMPERED GLAZING	DARK BRONZE			
11	HARDIE PANEL PAINTED W/ SW 6258 TRICORN BLACK	TRICORN BLACK			
12	LOUVERS KNOTWOOD - SCREEN SYSTEM	CHARCOAL ASH			
13	RETAINING WALL BASALITE - AB COLLECTION STONE #13 AT WALLS ALONG MEADOWS ONLY	ASHLAR BLEND PATTERN			
14	CONCRETE PAINTED W/ SW 6258 TRICORN BLACK	TRICORN BLACK			
15	LANDSCAPE WALL BASALITE - AB EUROPA COLLECTION #15 AT INTERIOR SITE	TAN BLEND IN ABBEY PATTERN WITH CAP			

KEYNOTE LEGEND	
SYMBOL	ITEM
1	MECHANICAL SCREENING SEE 6/7 OF 14
2	CLOSELY SPACED OPEN LOUVER MATERIAL #12
3	WOOD SHADE ELEMENT
4	WINDOW - DARK BRONZE FRAME
5	EXTERIOR FIREPLACE

KEYNOTE LEGEND	
6	TRASH ENCLOSURE
7	WATER ENTRY ROOM
8	POST - WOOD
9	PERGOLA - WOOD
10	LIGHT - SEE SHEET 13 AND 14

SITE DEVELOPMENT PLAN
LOT 2A-3A, BLOCK 3, THE MEADOWS FILING NO. 20 PHASE 1 - AMENDMENT NO. 16
LOCATED IN THE NORTHEAST QUARTER OF SECTION 33, TOWNSHIP 7 SOUTH,
RANGE 67 WEST OF THE SIXTH PRINCIPAL MERIDIAN,
TOWN OF CASTLE ROCK, COUNTY OF DOUGLAS, STATE OF COLORADO

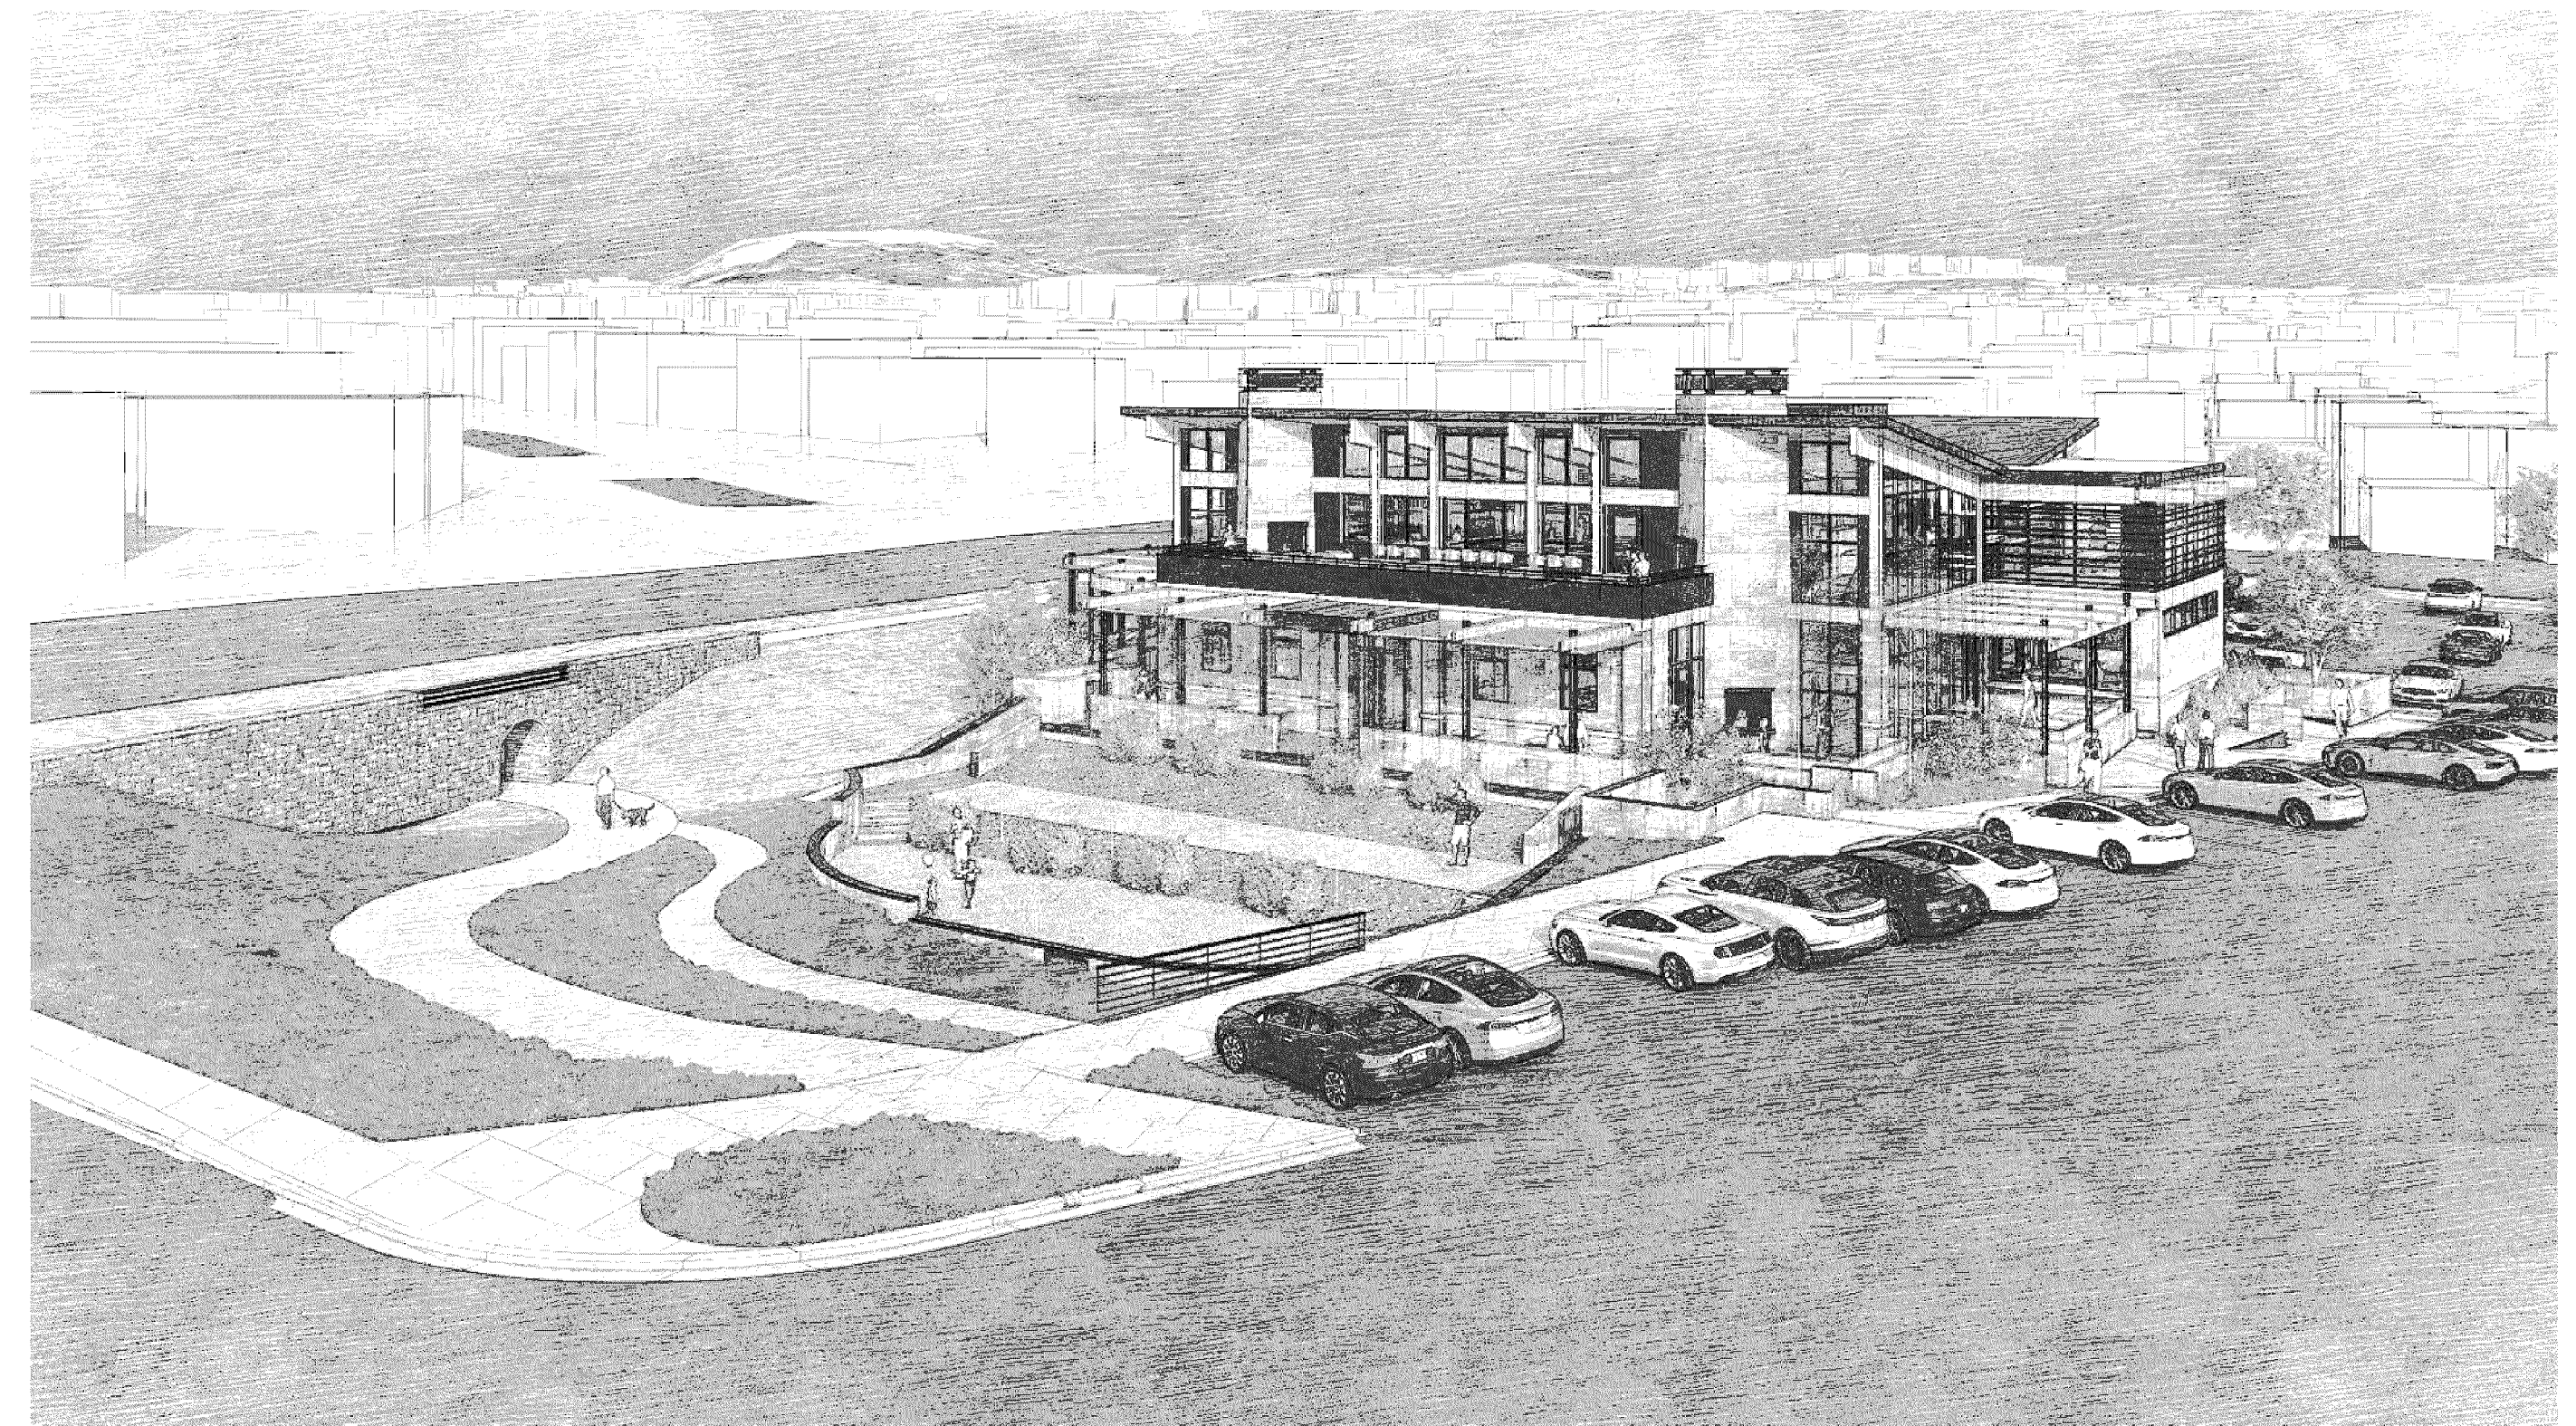

THESE ILLUSTRATIONS ARE CONCEPTUAL RENDERINGS OF THE INTENDED DESIGN.
--- PROPERTY OF THE MULHERN GROUP ---

THE
MULHERN GROUP
ARCHITECTURE PLANNING INTERIORS

SITE DEVELOPMENT PLAN
LOT 2A-3A, BLOCK 3, THE MEADOWS
FILING NO. 20, PHASE 1, AMENDMENT 16
PROJECT NO. SDP25-0017

12/23/25

ILLUSTRATIONS

SHEET NUMBER:

8

8 of 14

CASTLE ROCK COLLECTIVE - SITE DEVELOPMENT PLAN - 250305

SITE DEVELOPMENT PLAN
LOT 2A-3A, BLOCK 3, THE MEADOWS FILING NO. 20 PHASE 1 - AMENDMENT NO. 16
LOCATED IN THE NORTHEAST QUARTER OF SECTION 33, TOWNSHIP 7 SOUTH,
RANGE 67 WEST OF THE SIXTH PRINCIPAL MERIDIAN,
TOWN OF CASTLE ROCK, COUNTY OF DOUGLAS, STATE OF COLORADO

SDP PLANT SCHEDULE

LANDSCAPE PLAN STANDARD NOTES:


1. FINAL LANDSCAPE AREA, COVERAGE AND PLANT QUANTITIES, SHALL MEET OR EXCEED QUANTITIES REPRESENTED IN THIS DRAWING AND SHALL CONFORM TO SUBSEQUENT SUBMITTAL REQUIREMENTS.
2. LOCATION OF PLANT MATERIALS ARE APPROXIMATED AND MAY CHANGE SLIGHTLY DUE TO UNFORESEEN FIELD CONSTRAINTS.
3. ALL PLANTS ARE TO BE PROPERLY HYDROZONED PER TOWN OF CASTLE ROCK PLANT LIST.
4. DISTANCE OF TREES TO WET UTILITY LINES SHALL BE A MINIMUM OF 10 FEET.
5. PERMANENT IRRIGATION IS REQUIRED FOR ALL LANDSCAPED AREAS GREATER THAN 500 SQUARE FEET, PER SECTION 4.3 OF THE LANDSCAPE AND IRRIGATION MANUAL. CONCEPTUAL LANDSCAPE PLAN STANDARD NOTES - CONT'D.
6. DESIGN MUST ACCOMMODATE THE WATERING RESTRICTIONS AS OUTLINED IN THE TOWN OF CASTLE ROCK WATER USE MANAGEMENT PLAN (WUMP).
7. IRRIGATION SYSTEMS ARE TO BE DESIGNED TO OPERATE WITHIN THE TOWN OF CASTLE ROCK WATER USE MANAGEMENT PLAN.
8. IRRIGATION SYSTEMS ARE TO BE DESIGNED PER THE TOWN OF CASTLE ROCK LANDSCAPE AND IRRIGATION REGULATIONS SECTION 4.3 AND TO CORRELATE WITH THE USE TYPE ON THE PROPERTY.
9. IF ANY TRANSFORMERS, GROUND-MOUNTED HVAC UNITS, UTILITY PEDESTALS, OR SIMILAR FEATURES EXISTING ON SITE, BUT NOT SHOWN ON THE SITE DEVELOPMENT PLAN, ADDITIONAL LANDSCAPING AND SCREENING MAY BE REQUIRED BASED UPON FIELD CONDITIONS DETERMINED DURING THE SITE INSPECTION. INSTALLATION WILL BE REQUIRED PRIOR TO THE FINAL INSPECTION AND THE ISSUANCE OF THE CERTIFICATE OF OCCUPANCY, AS APPLICABLE.
10. NO SOLID OBJECT EXCEEDING 30" IN HEIGHT ABOVE THE FLOWLINE ELEVATION OF THE ADJACENT STREET, INCLUDING, BUT NOT LIMITED TO BUILDING, UTILITY CABINETS, WALLS, FENCES, TREES, LANDSCAPE PLANTINGS, CUT SLOPES AND BERMS SHALL BE PLACED IN SIGHT DISTANCE TRIANGLES OR EASEMENTS AS SHOWN ON THE PLAN.
11. NO TREES, LARGE SHRUBS, OR PERMANENT STRUCTURES ARE ALLOWED IN WET UTILITY AND DRAINAGE EASEMENTS.
12. AN IRRIGATION PLAN IS REQUIRED WITH THE FIRST SUBMITTAL OF THE CONSTRUCTION DOCUMENTS. PLEASE SEE SECTIONS 3.1.2.2.2 AND 4.3 OF THE TOWN OF CASTLE ROCK LANDSCAPE AND IRRIGATION PERFORMANCE STANDARDS AND CRITERIA MANUAL FOR IRRIGATION SUBMITTAL AND DESIGN REQUIREMENTS. CHANGES TO THE LANDSCAPE PLAN MAY BE NECESSARY DUE TO CONSTRUCTION DOCUMENTS IRRIGATION PLAN REVIEW COMMENTS.
13. LANDSCAPE AND IRRIGATION SHALL BE INSTALLED BY A TOWN OF CASTLE ROCK REGISTERED LANDSCAPE CONTRACT PROFESSIONAL.
14. DEAD PLANT MATERIALS SHALL BE REMOVED AND REPLACED WITH HEALTHY PLANTING MATERIALS OF COMPARABLE SIZE AND SPECIES THAT MEET THE ORIGINAL INTENT OF THE APPROVED LANDSCAPE DESIGN WITHIN FORTY-FIVE(45) DAYS OR SOONER IN THE EVENT OR A CONTAGIOUS DISEASE OR INVASIVE INSECT SPECIES. TOWN OF CASTLE ROCK IS NOT RESPONSIBLE FOR PLANT REPLACEMENTS.
15. SLOPES STEEPER THAN 3:1 ARE NOT PERMITTED ON LANDSCAPE PLANS IN THE TOWN OF CASTLE ROCK

TOWN OF CASTLE ROCK LANDSCAPE NOTES:

1. LANDSCAPE AND IRRIGATION SHALL BE INSTALLED BY A TOWN OF CASTLE ROCK REGISTERED LANDSCAPE CONTRACT PROFESSIONAL.
2. SLOPES STEEPER THAN 3:1 ARE NOT PERMITTED ON LANDSCAPE PLANS IN THE TOWN OF CASTLE ROCK.
3. DISTANCE OF TREES TO WET UTILITY LINES SHOULD BE A MINIMUM OF TEN (10) FEET.
4. NO TREES, LARGE SHRUBS, OR PERMANENT STRUCTURES ARE ALLOWED IN WET UTILITY AND DRAINAGE EASEMENTS.
5. FINAL LANDSCAPE AREA, COVERAGE AND PLANT QUANTITIES, SHALL MEET OR EXCEED QUANTITIES REPRESENTED IN THIS DRAWING AND SHALL CONFORM TO SUBSEQUENT SUBMITTAL REQUIREMENTS.
6. LOCATION OF PLANT MATERIALS ARE APPROXIMATED AND MAY CHANGE SLIGHTLY DUE TO UNFORESEEN FIELD CONSTRAINTS.
7. ALL PLANTS ARE TO BE PROPERLY HYDRO ZONED PER TOWN OF CASTLE ROCK PLANT LIST.
8. DISTANCE OF TREES TO WET UTILITY LINES SHOULD BE A MINIMUM OF 10 FEET.
9. DESIGN MUST ACCOMMODATE THE WATERING RESTRICTIONS AS OUTLINED IN THE TOWN OF CASTLE ROCK WATER USE MANAGEMENT PLAN (WUMP).
10. IF ANY TRANSFORMERS, GROUND-MOUNTED HVAC UNITS, UTILITY PEDESTALS, OR SIMILAR FEATURES EXISTING ON SITE, BUT NOT SHOWN ON THE SITE DEVELOPMENT PLAN, ADDITIONAL LANDSCAPING AND SCREENING MAY BE REQUIRED BASED UPON FIELD CONDITIONS DETERMINED DURING THE SITE INSPECTION. INSTALLATION WILL BE REQUIRED PRIOR TO THE FINAL INSPECTION AND THE ISSUANCE OF THE CERTIFICATE OF OCCUPANCY, AS APPLICABLE.
11. NO TREES, LARGE SHRUBS, OR PERMANENT STRUCTURES ARE ALLOWED IN WET UTILITY AND DRAINAGE EASEMENTS.
12. NONLIVING LANDSCAPE MATERIAL SUCH AS ROCK, STONE, BARK CHIPS, AND SHAVINGS WHICH NO LONGER COVER THE AREA IN WHICH THEY WERE ORIGINALLY INSTALLED, SHALL BE REGULARLY REPLENISHED TO MAINTAIN THE FULL COVERAGE TO A MINIMUM DEPTH OF TWO (2) INCHES FOR ROCK MULCH AND FOUR (4) INCHES FOR WOOD MULCH.
13. PLANTS AND VEGETATION UNDER THE TOWN OF CASTLE ROCK'S PLANT LIST SHALL BE IN LINE WITH THE ADOPTED CWPP AND FIRE RESISTIVE VEGETATION FOR THE REGION TO MEET THE ADOPTED FIRE CODES BY THE TOWN OF CASTLE ROCK
14. AN IRRIGATION PLAN IS REQUIRED WITH THE SUBMITTAL OF THE CONSTRUCTION DOCUMENTS.
15. DEAD PLANT MATERIALS SHALL BE REMOVED AND REPLACED WITH HEALTHY PLANTING MATERIALS OF COMPARABLE SIZE AND SPECIES THAT MEET THE ORIGINAL INTENT OF THE APPROVED LANDSCAPE DESIGN WITHIN FORTY-FIVE (45) DAYS OR SOONER IN THE EVENT OF A CONTAGIOUS DISEASE OR INVASIVE INSECT SPECIES. TOWN OF CASTLE ROCK IS NOT RESPONSIBLE FOR PLANT REPLACEMENTS.
16. TREES PLANTED IN AREAS OF LESS THAN EIGHT (8) FEET BETWEEN THE WALK AND THE BACK OF CURB SHALL REQUIRE CU STRUCTURAL SOIL. AS PER THE TOWN OF CASTLE ROCK LANDSCAPE AND IRRIGATION CRITERIA MANUAL: SECTION 4.4.5.1. *CORNELL UNIVERSITY (CU) STRUCTURAL SOIL IS REQUIRED FOR ALL NARROW TREE PLANTING STRIPS LESS THAN EIGHT (8) FEET IN WIDTH (MEASURED FROM BACK OF CURB TO EDGE OF WALK), AS WELL AS IN TREE GRATES.*

LANDSCAPE SUMMARY TABLE

LANDSCAPE TYPE	SQUARE FOOTAGE	PERCENTAGE
IRRIGATED TURF	0	0.0%
NATIVE SEED	14,824	55.6%
IRRIGATED SHRUB BED	11,855	44.4%
TOTAL AREA LANDSCAPE	26,679	100%

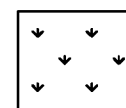

TEMPORARY SPRAY IRRIGATED NATIVE SEED	
BLUE GRAMMA (ARKANSAS VALLEY SEED OR APPROVED EQUAL)	SF
	14,824 SF

LANDSCAPE SHEET INDEX

9 of 14	LANDSCAPE NOTES
10 of 14	LANDSCAPE PLAN
11 of 14	LANDSCAPE DETAILS
12 of 14	LANDSCAPE DETAILS

GRADING NOTES

1. ALL AREAS SHALL BE GRADED TO ACHIEVE POSITIVE DRAINAGE. MINIMUM SLOPE ON LANDSCAPED AREAS SHALL BE 2%; MAXIMUM SLOPE SHALL BE (3:1).
2. MAXIMUM ALLOWED FINAL GRADES FOR LONGITUDINAL SLOPE ON WALKS AND PAVED AREAS SHALL BE 5% UNLESS OTHERWISE INDICATED ON THE PLANS.

DECIDUOUS SHADE TREES	HYDROZONE	LOW 2-4	QUANTITY	21
-----------------------	-----------	---------	----------	----

LARGE CANOPY DECIDUOUS SHADE TREES SHALL BE A MINIMUM OF 2" INCHES IN CALIPER MEASURED SIX (6) INCHES ABOVE GROUND

LARGE CANOPY DECIDUOUS SHADE TREES SHALL BE A MINIMUM OF 3" INCHES IN CALIPER WHEN IN A GRATE OR PLANTED IN AREAS LESS THAN EIGHT (8) FEET IN WIDTH

ORNAMENTAL TREES	HYDROZONE	LOW 2-3	QUANTITY	23
------------------	-----------	---------	----------	----

ORNAMENTAL TREES SHALL BE A MINIMUM OF 1.5" INCHES IN CALIPER, MEASURED SIX (6) INCHES ABOVE GROUND

EVERGREEN TREES	HYDROZONE	LOW 1-4	QUANTITY	5
-----------------	-----------	---------	----------	---

EVERGREEN TREES SHALL BE A MINIMUM OF 6 FEET IN HEIGHT, MEASURED TO THE MID-POINT OF THE MOST RECENT YEAR'S GROWTH

DECIDUOUS SHRUBS	HYDROZONE	LOW 1-3	QUANTITY	86
------------------	-----------	---------	----------	----

SHRUBS SHALL BE A MINIMUM OF FIVE (5) GALLON CONTAINER IN SIZE

EVERGREEN SHRUBS	HYDROZONE	LOW 2-3	QUANTITY	21
------------------	-----------	---------	----------	----

SHRUBS SHALL BE A MINIMUM OF FIVE (5) GALLON CONTAINER IN SIZE

ORNAMENTAL GRASSES	HYDROZONE	LOW 1-3	QUANTITY	28
--------------------	-----------	---------	----------	----

ORNAMENTAL GRASSES SHALL BE A MINIMUM OF FIVE (5) GALLON CONTAINER IN SIZE

PERENNIAL PLANTING BEDS	HYDROZONE	LOW 1-2	AREA	0
-------------------------	-----------	---------	------	---

PERENNIALS, GROUND COVERS, AND VINES SHALL BE A MINIMUM OF ONE (1) GALLON CONTAINER IN SIZE

ANNUAL PLANTING BEDS	HYDROZONE	N/A	AREA	0
----------------------	-----------	-----	------	---

ANNUALS SHALL BE SIZED SHALL BE APPROPRIATE TO APPLICATION, WHETHER FLATS, FOUR (4) INCH POTS OR LARGER AND SPACED TO PROVIDE SEVENTY-FIVE (75) PERCENT GROUND COVER

NATIVE SEED	HYDROZONE	LOW 1-2	AREA	14,824
-------------	-----------	---------	------	--------

GRASS SEED PLANTING QUALITY AND QUANTITY IN IRRIGATED AREAS SHALL BE IN COMPLIANCE WITH NURSERY STANDARDS AND SHALL PROVIDE A MINIMUM GROUND COVER OF EIGHTY (80) PERCENT WITHIN THE FIRST GROWING SEASON

APPROVED NATIVE GRASS SEED MIXES: [Low Grow Mix/Foothills Mix/Colorado Native Mix]

*Choose one symbol for each tree category.

**Choose one pattern for each category of ground cover, shrubs, and grasses.

IRRIGATION STANDARD NOTES:

1. ALL TURF AREAS 10' OR WIDER MAY BE IRRIGATED WITH OVERHEAD IRRIGATION
2. ALL TURF AREAS LESS THAN 10' WIDE WILL BE IRRIGATED WITH SUBSURFACE DRIP IRRIGATION
3. TREES ARE TO BE IRRIGATED USING SUBSURFACE DRIP EMITTERS
4. NATIVE SEED GRASSES THAT ARE TEMPORARILY IRRIGATED ARE TO USE ROTORS UNLESS OTHERWISE NOTED
5. SHRUB BEDS WILL BE IRRIGATED WITH SUBSURFACE DRIP EMITTERS

LANDSCAPE REQUIREMENT TABLE

AREA	TOTAL AREA (AREA IN SQ.FT.)	REQUIRED LANDSCAPE (AREA IN SQ.FT.)	PROPOSED LANDSCAPE (AREA IN SQ.FT.)	TURFGRASS LIST SPECIES (AREA IN SQ.FT.)	NONLIVING ORNAMENTAL (AREA IN SQ.FT.)	NUMBER OF TREES REQUIRED	NUMBER OF TREES PROVIDED	NUMBER OF SHRUBS REQUIRED	NUMBER OF SHRUBS PROVIDED	SOIL PREP AMOUNT (IN CUBIC YRDS PER 1000 SQ.FT.)
GROSS SITE	70,459	7,046	26,679	0	0	14	49	26	107	4 CU.YDS PER 1000 SQ.FT.
PARKING	20,730	2,073	2,877	0	0	4	6	8	8	4 CU.YDS PER 1000 SQ.FT.

STREETSCAPE REQUIREMENT TABLE

AREA	TOTAL LINEAR FEET (LF)	TREES REQUIRED	SHRUBS REQUIRED	PROPOSED TREES	PROPOSED SHRUBS
BILBERRY STREET	227	6	24	6	24
MEADOWS BOULEVARD	305	8	32	7	32
FUTURE STREET	134	3	16	3	16
TOTAL	666	17	72	16	72

TREE REQUIREMENT FOR MEADOWS BOULVARD IS MET WITH TREES LOCATED ON THE PROPERTY PER THE TCV25-0038. SEVEN (7) TREES ARE LOCATED ON SITE AND THE REMAINING TREE REQUIREMENT (ONE (1) TREE) IS MET WITH A SHRUB EQUIVILANT.


LANDSCAPE SITE INVENTORY

TOWN OF CASTLE ROCK REGISTERED PROFESSIONAL: STACEY WEAKS
TOWN OF CASTLE ROCK REGISTRATION #: CR21-0121
STATE OF COLORADO LICENSE LANDSCAPE ARCHITECT #: LA.0000609
COMPANY: NORRIS DESIGN
ADDRESS: 1101 BANNOCK STREET, DENVER, COLORADO 80204
PHONE: 303-892-1166
EMAIL: SWEAKS@NORRIS-DESIGN.COM
DATE: 12/23/2025

REFERENCE NOTES SCHEDULE

SYMBOL	CODE	DESCRIPTION	PRODUCT NAME	SUPPLIER/MANUFACTURER	MODEL #	COLOR / FINISH	SIZE / DIMENSIONS	DETAIL	NOTES
LANDSCAPE MATERIAL SCHEDULE									
	M-01	SHRUB BED AREA						X / XX-XXX	
	M-02	COBBLE MULCH	GREY ROSE COBBLE	PIONEER OR APPROVED EQUAL	N/A	GREY / PINK / CREAM / MAROON / LT BROWN / GOLD	2"-4"	X / XX-XXX	TO BE PLACED IN AREAS INDICATED ON PLAN AT 6" MIN. DEPTH OVER WEED BARRIER
	M-03	METAL EDGER	METAL EDGER	DURAEDGE OR APPROVED EQUAL	ROLLED TOP EDGE	POWDER COAT GREEN	4" X 14 GAUGE	X / XX-XXX	TO BE INSTALLED PER MANUFACTURER SPECIFICATIONS. REFER TO GENERAL LANDSCAPE NOTES
	M-04	CRUSHER FINES	BREEZE	PIONEER OR APPROVED EQUAL	N/A	TAN	SEE PLANS	X / XX-XXX	REFER TO GENERAL LANDSCAPE NOTES
SYMBOL	CODE	DESCRIPTION	PRODUCT NAME	MANUFACTURER	CONTACT	MODEL #	COLOR / FINISH	SIZE / DIMENSIONS	NOTES
PAVEMENT SCHEDULE									
	P-01	ENHANCED PAVEMENT TYPE 1	ENHANCED PAVEMENT TYPE 1	RE: CIVIL	RE:CIVIL	RE:CIVL	DAVIS COLORS:TBD	RE: CIVIL	
	P-02	ENHANCED PAVEMENT TYPE 2	MEGA ARBEL	BELGARD PAVERS	BELGARD.COM	TBD	VICTORIAN	REFER TO MANUFACTURER SPECIFICATIONS	INSTALL PER MANUFACTURER RECOMMENDATIONS
SYMBOL	CODE	DESCRIPTION	PRODUCT NAME	MANUFACTURER	CONTACT	MODEL #	COLOR / FINISH	SIZE / DIMENSIONS	NOTES
AMENITY SCHEDULE									
	S-01	BIKE RACK	LOOP BIKE RACK	LANDSCAPE FORMS	LANDSCAPEFORMS.COM	LOOP BIKE RACK	POWDER COATED METAL	REFER TO MANUFACTURER SPECIFICATIONS	
	S-02	TABLE	MULTIPLICITY TABLE	LANDSCAPE FORMS	LANDSCAPE FORMS.COM	MULTIPLICITY TABLE	ANODIZED ALUMINUM BASE. THERMALLY MODIFIED ASH TOP	6" TABLE	

TCV#	Approval Date	Description
TCV25-0038	August 20, 2025	Reduce street tree requirement by 1 tree due to a conflict with wet utilities.

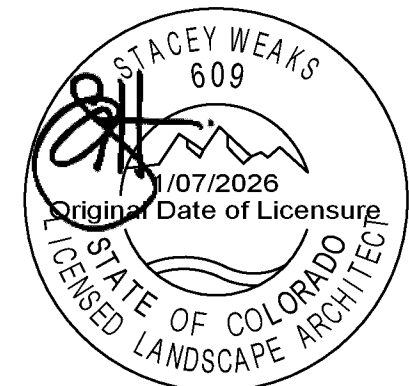

NORRIS DESIGN
PEOPLE + PLACEMAKING

SITE DEVELOPMENT PLAN
LOT 2A-3A, BLOCK 3, THE MEADOWS
FILING NO. 20, PHASE 1, AMENDMENT 16
PROJECT NO. SDP25-0017

LANDSCAPE NOTES


SHEET NUMBER:

9

9 of 14

SITE DEVELOPMENT PLAN

LOT 2A-3A, BLOCK 3, THE MEADOWS FILING NO. 20 PHASE 1 - AMENDMENT NO. 16
LOCATED IN THE NORTHEAST QUARTER OF SECTION 33, TOWNSHIP 7 SOUTH,
RANGE 67 WEST OF THE SIXTH PRINCIPAL MERIDIAN,
TOWN OF CASTLE ROCK, COUNTY OF DOUGLAS, STATE OF COLORADO

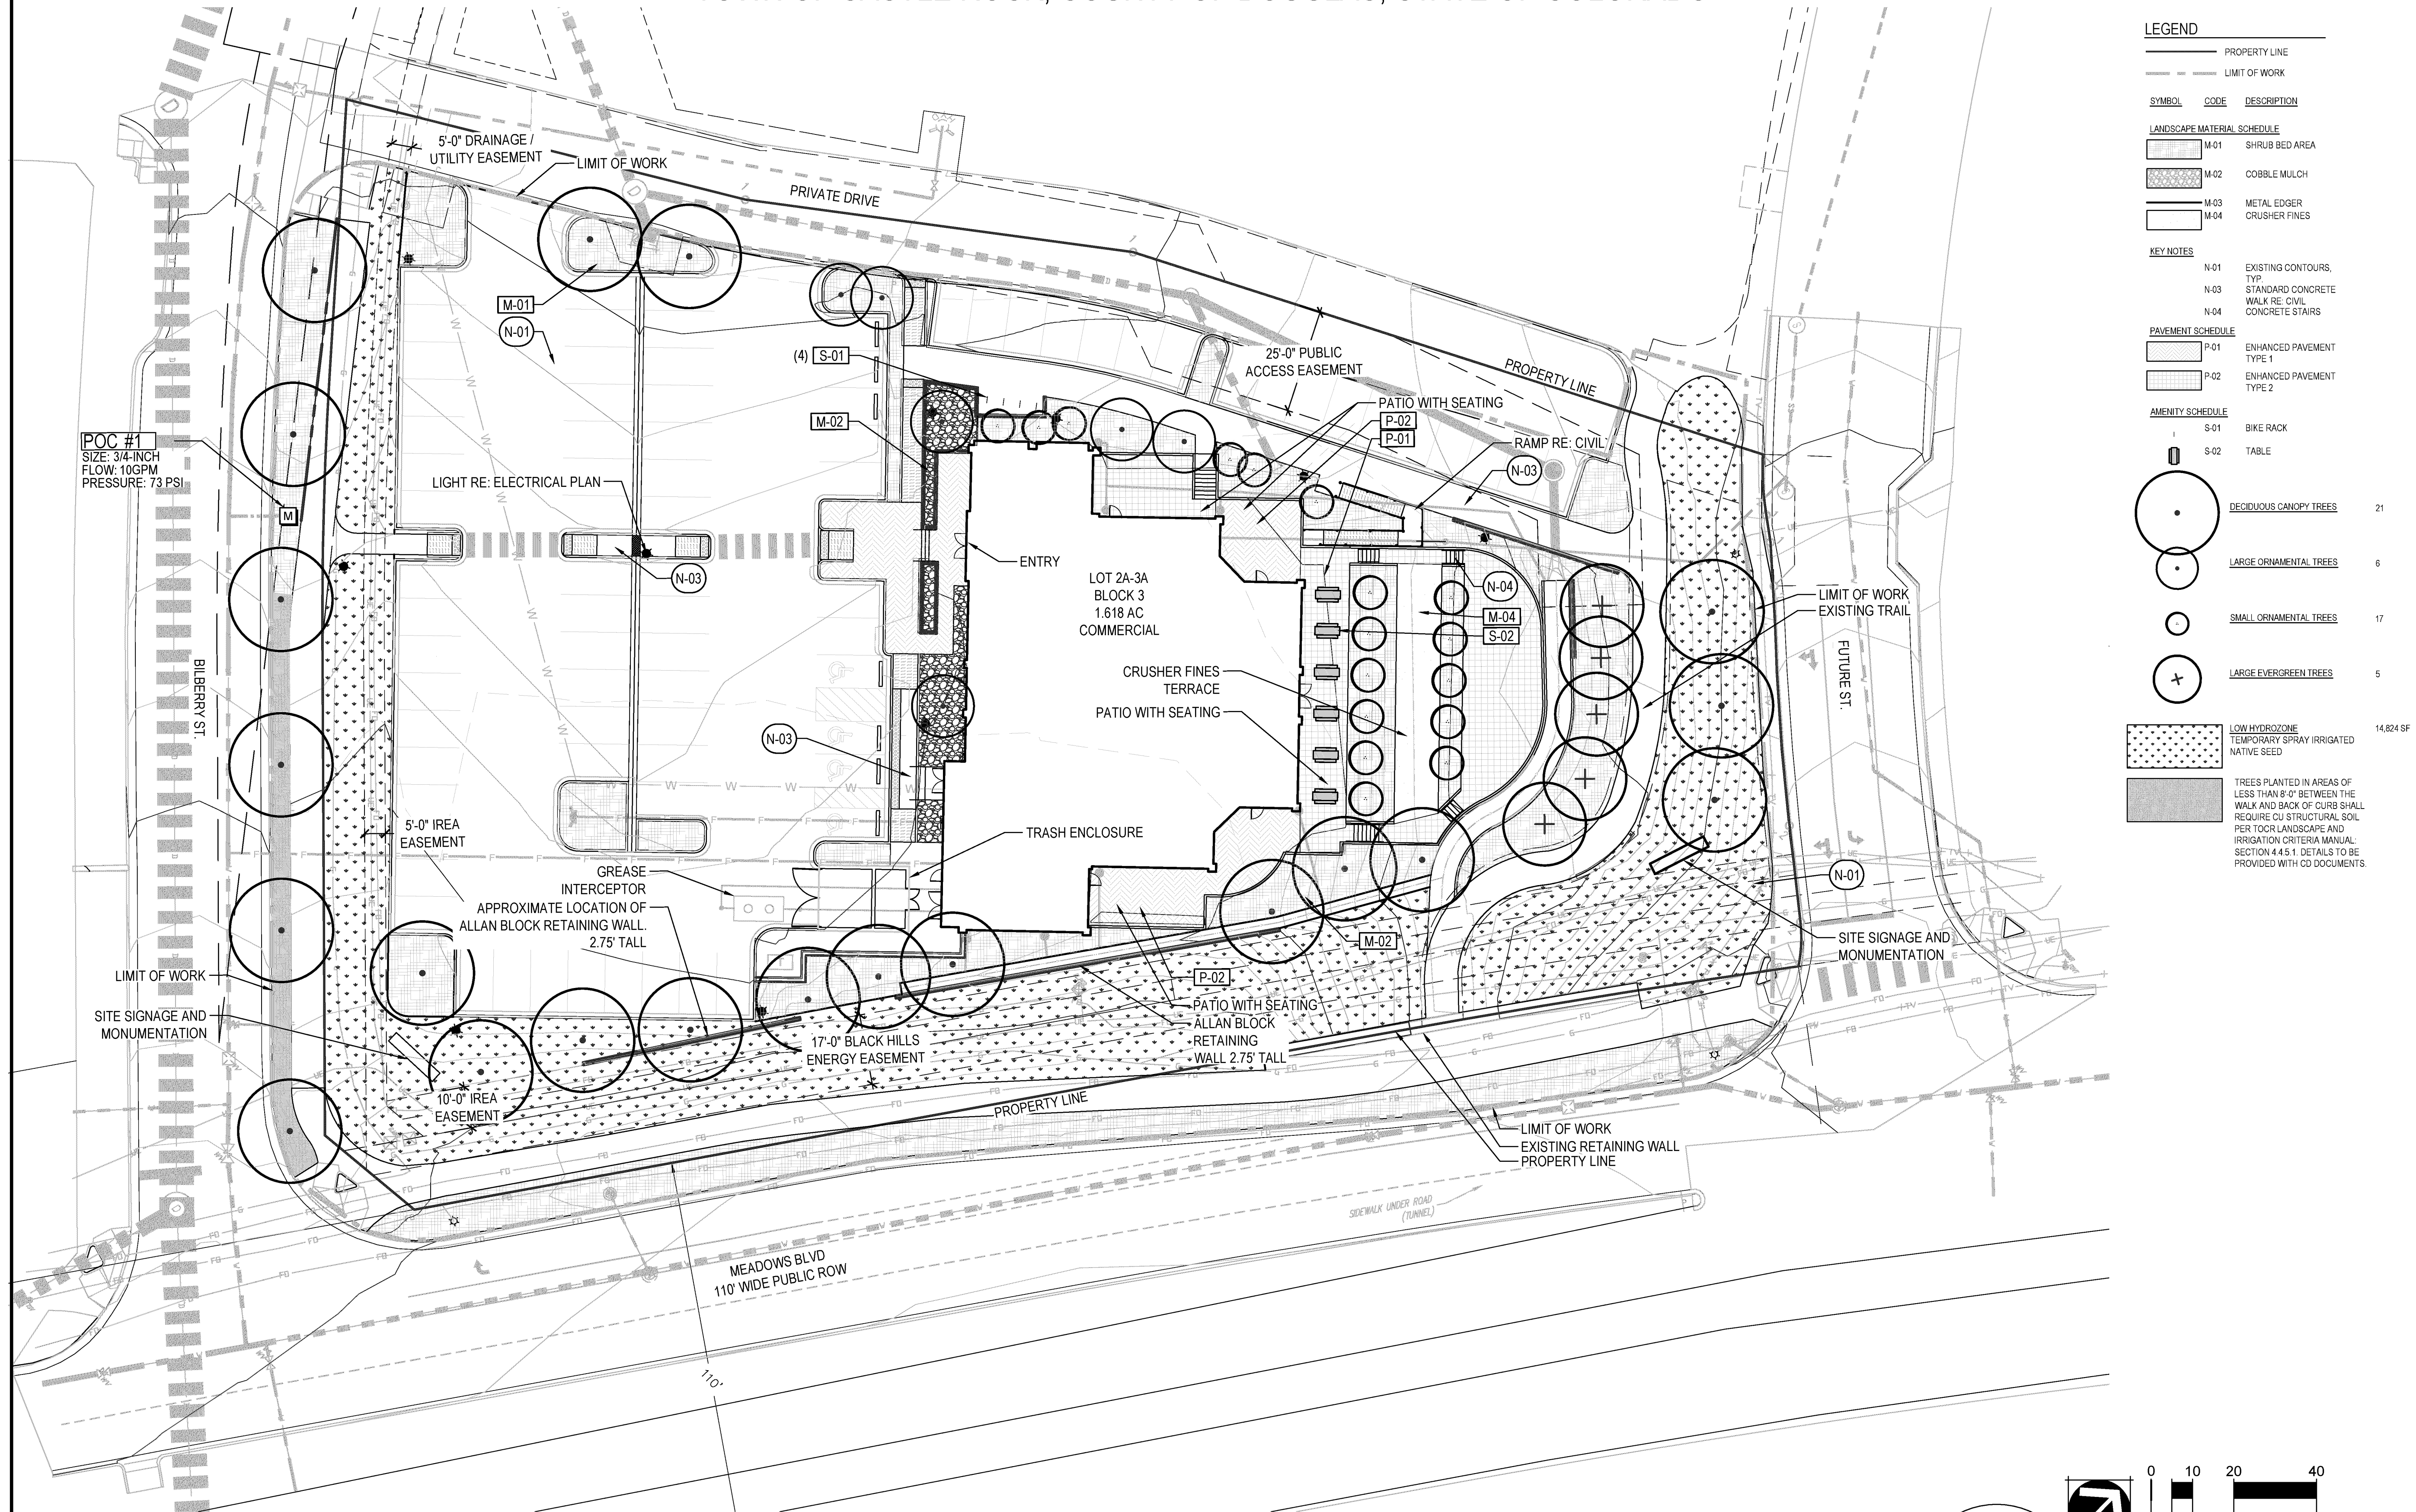

LEGEND		
—	PROPERTY LINE	
- - -	LIMIT OF WORK	
LANDSCAPE MATERIAL SCHEDULE		
M-01	SHRUB BED AREA	
M-02	COBBLE MULCH	
M-03	METAL EDGER	
M-04	CRUSHER FINES	
KEY NOTES		
N-01	EXISTING CONTOURS, TYP	
N-03	STANDARD CONCRETE WALK RE: CIVIL	
N-04	CONCRETE STAIRS	
PAVEMENT SCHEDULE		
P-01	ENHANCED PAVEMENT TYPE 1	
P-02	ENHANCED PAVEMENT TYPE 2	
AMENITY SCHEDULE		
S-01	BIKE RACK	
S-02	TABLE	
○	DECIDUOUS CANOPY TREES	21
○	LARGE ORNAMENTAL TREES	6
○	SMALL ORNAMENTAL TREES	17
○	LARGE EVERGREEN TREES	5
■	LOW HYDROZONE TEMPORARY SPRAY IRRIGATED NATIVE SEED	14,824 SF
■	TREES PLANTED IN AREAS OF LESS THAN 8'-0" BETWEEN THE WALK AND BACK OF CURB SHALL REQUIRE CU STRUCTURAL SOIL PER TOOR LANDSCAPE AND IRRIGATION CRITERIA MANUAL: SECTION 4.4.5.1. DETAILS TO BE PROVIDED WITH CD DOCUMENTS.	

STACEY WEAKS
609
1/07/2026
STATE OF COLORADO
LICENSED LANDSCAPE ARCHITECT

NORTH

0 10 20 40
SCALE 1" = 20'

NORRIS
DESIGN

PEOPLE + PLACEMAKING




LANDSCAPE PLAN

SHEET NUMBER:
10

10 of 14

SITE DEVELOPMENT PLAN

LOT 2A-3A, BLOCK 3, THE MEADOWS FILING NO. 20 PHASE 1 - AMENDMENT NO. 16
LOCATED IN THE NORTHEAST QUARTER OF SECTION 33, TOWNSHIP 7 SOUTH,
RANGE 67 WEST OF THE SIXTH PRINCIPAL MERIDIAN,
TOWN OF CASTLE ROCK, COUNTY OF DOUGLAS, STATE OF COLORADO

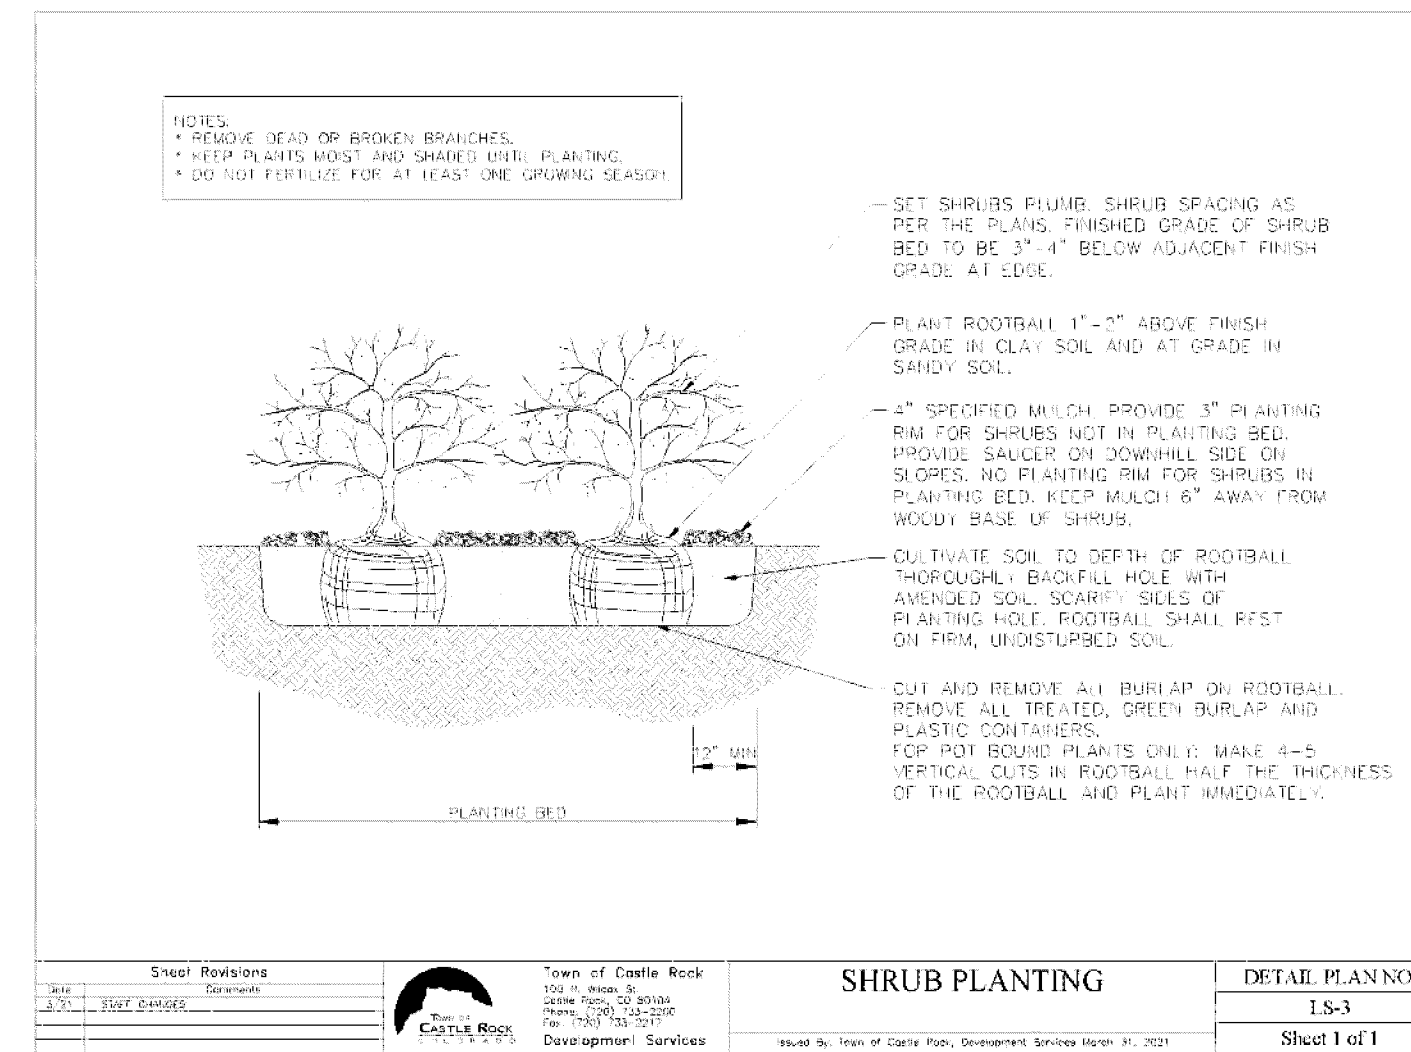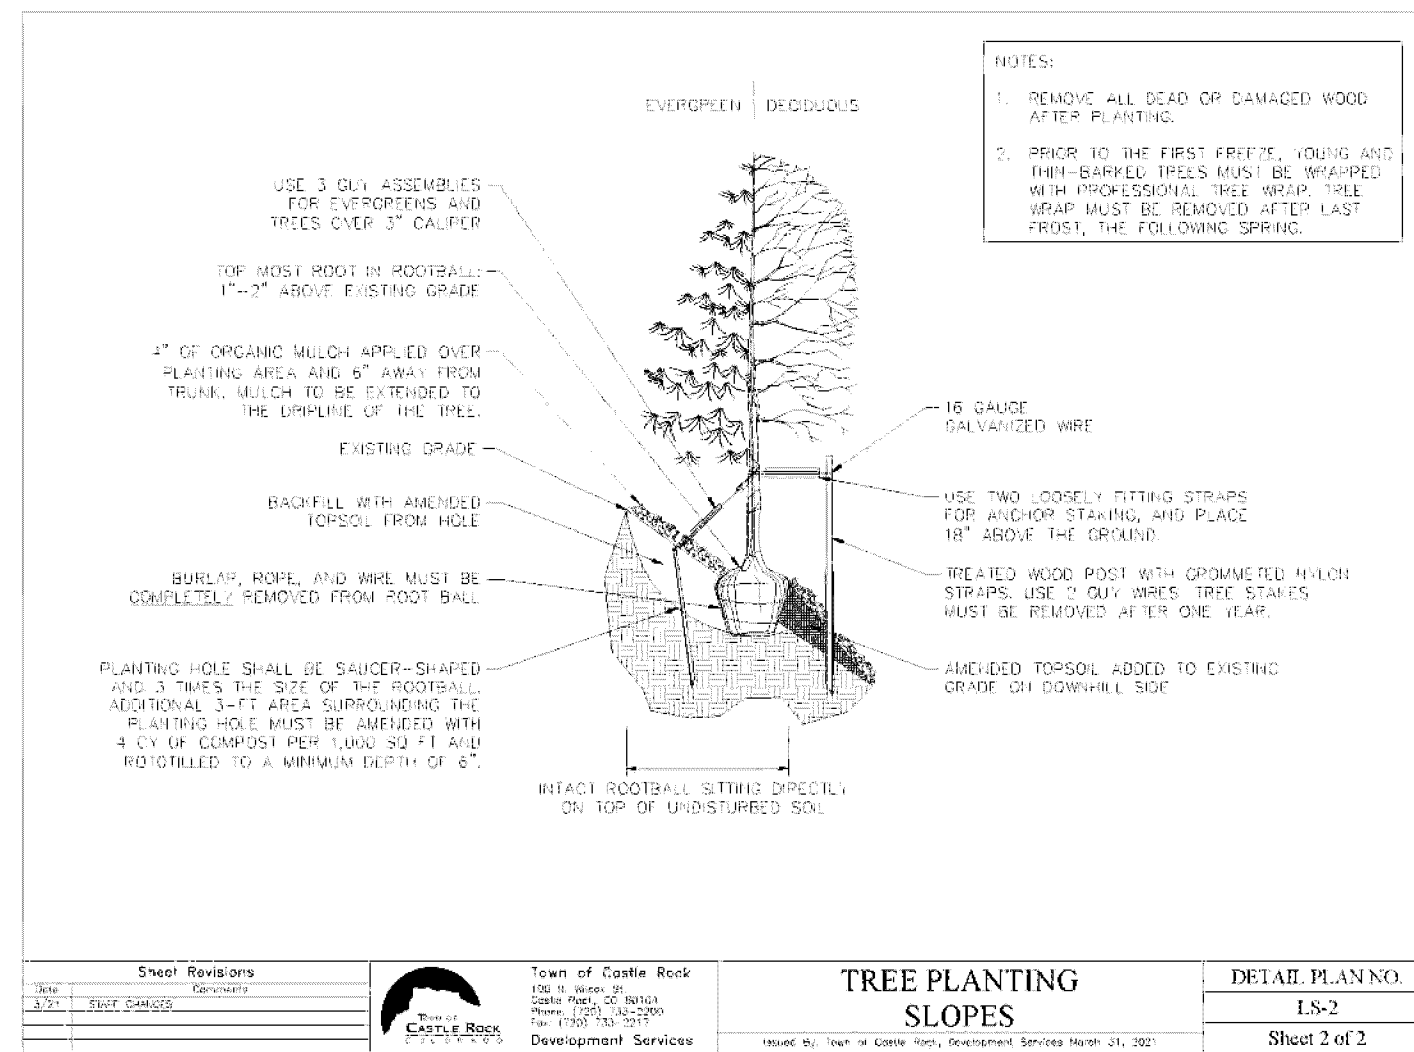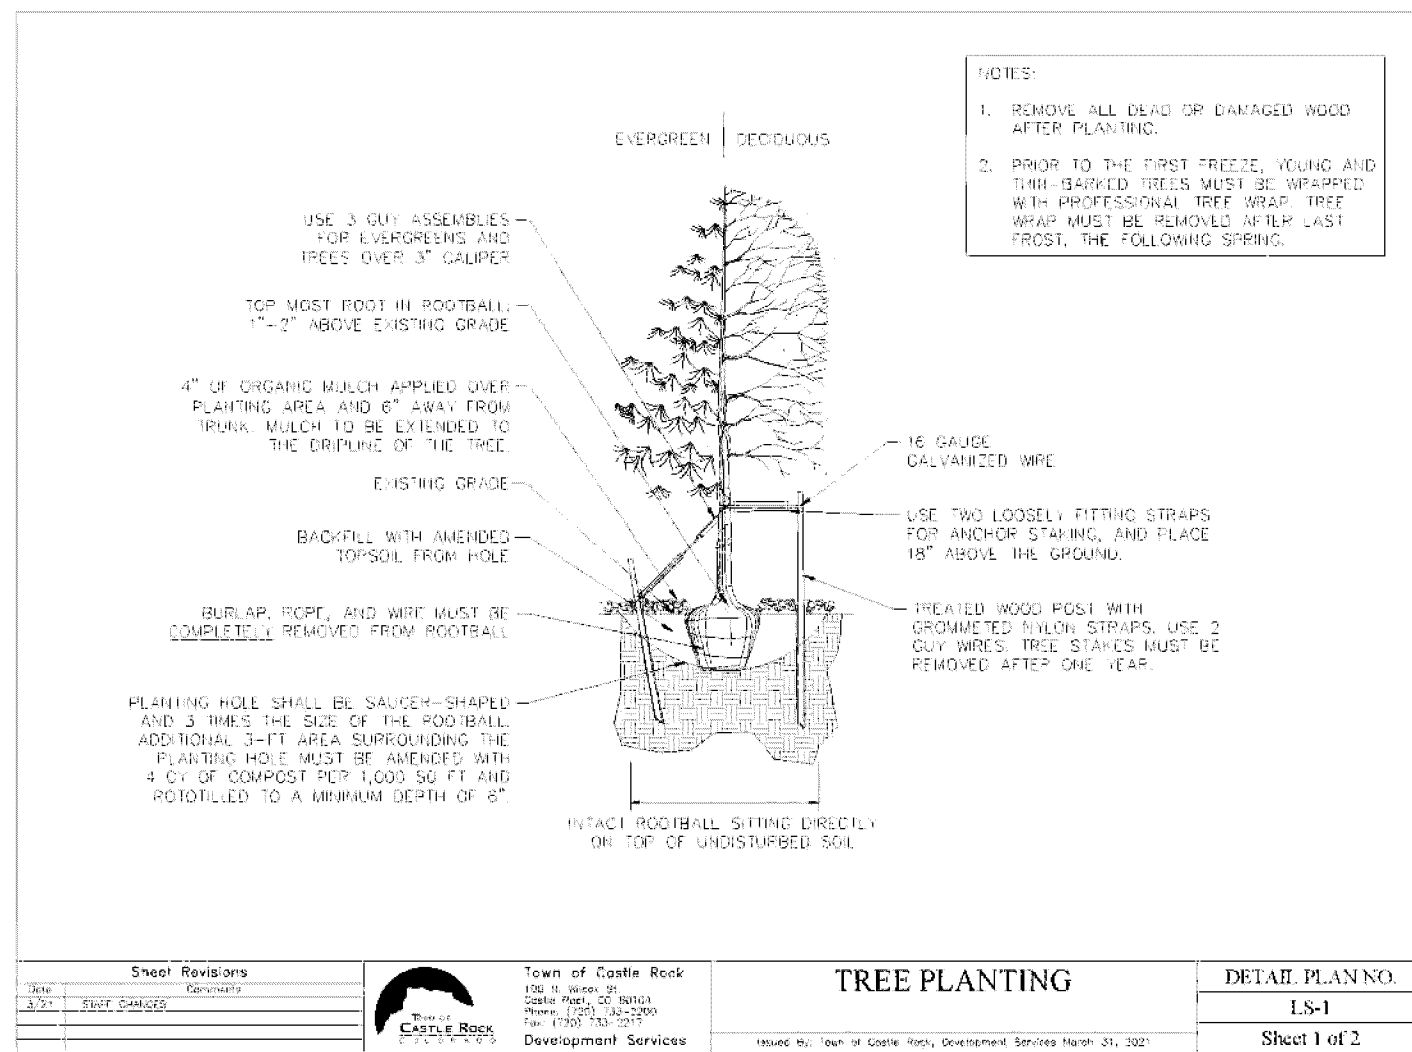


1 TREE PLANTING DETAIL

SCALE: NTS


2 SHRUB PLANTING

SCALE: NTS

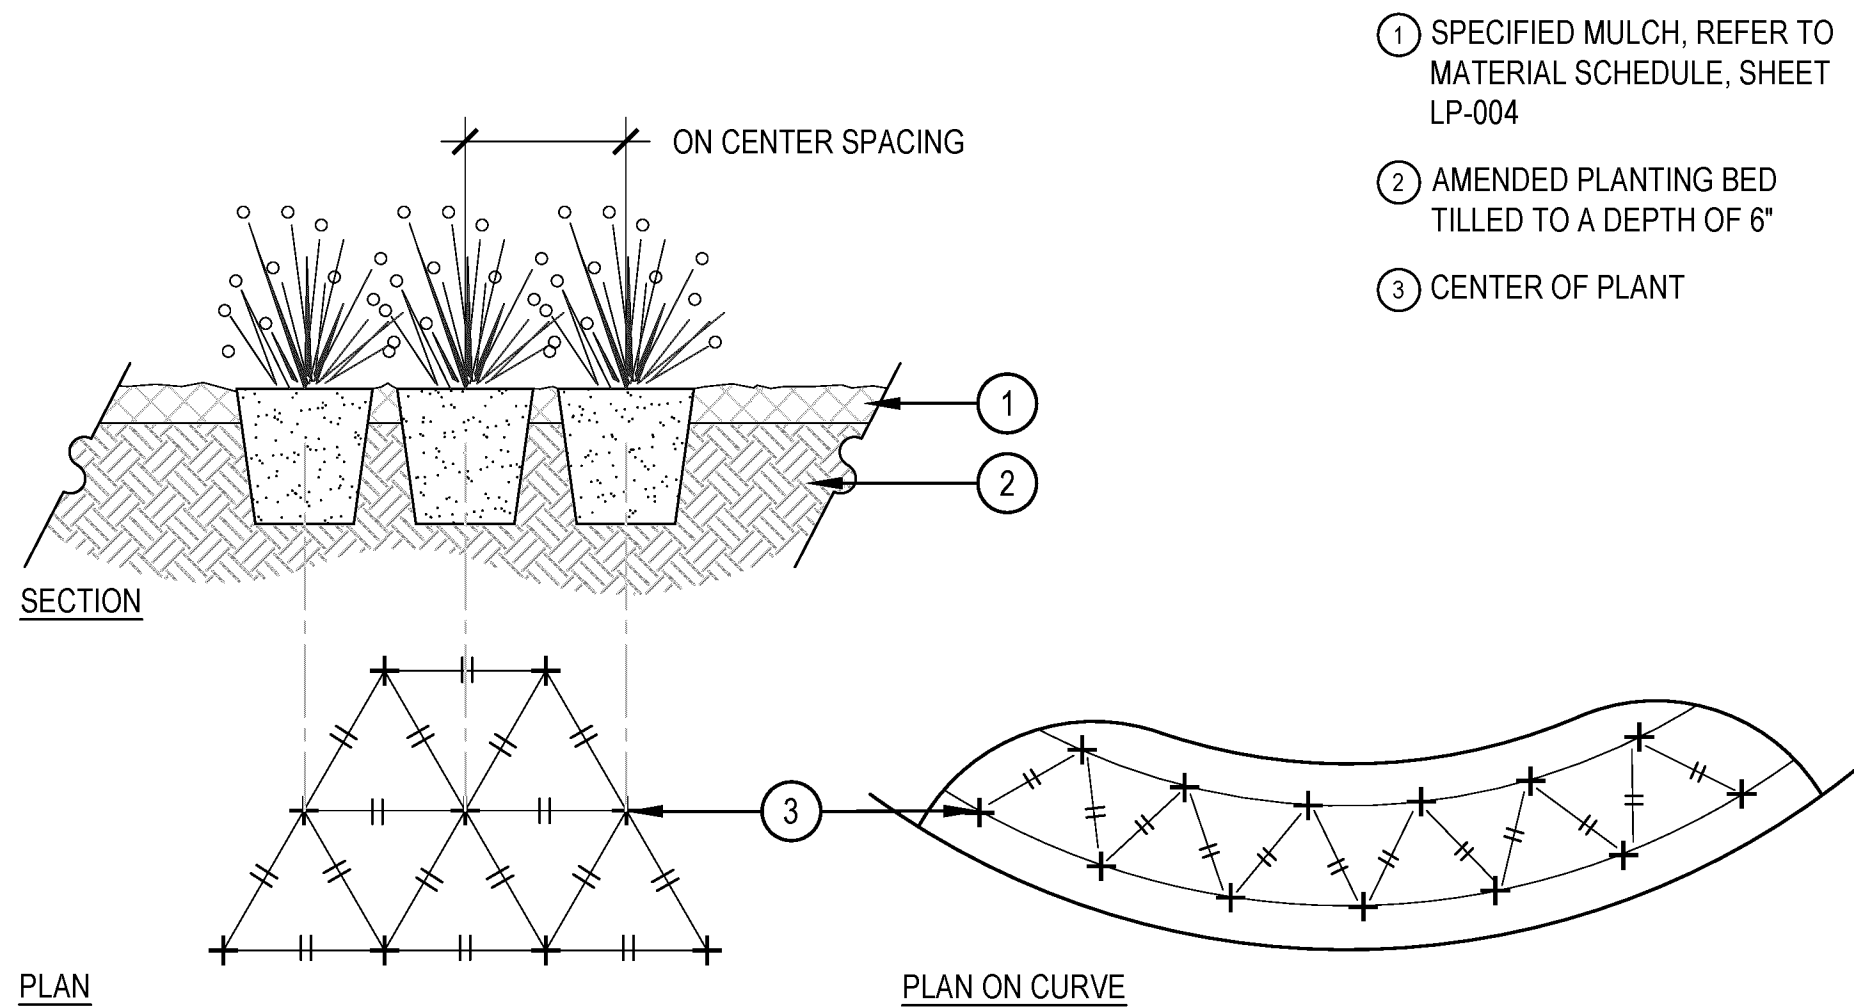

3 PERENNIAL PLANT LAYOUT

SCALE: 1" = 1'-0"

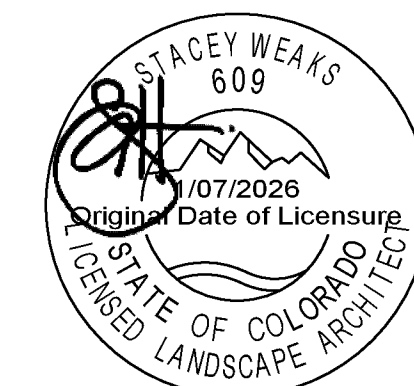

NORRIS DESIGN

SITE DEVELOPMENT PLAN
LOT 2A-3A, BLOCK 3, THE MEADOWS
FILING NO. 20, PHASE 1, AMENDMENT 16

PROJECT NO. SDP25-0017

LANDSCAPE DETAILS

SHEET NUMBER:

11

11 of 14

SITE DEVELOPMENT PLAN

LOT 2A-3A, BLOCK 3, THE MEADOWS FILING NO. 20 PHASE 1 - AMENDMENT NO. 16
LOCATED IN THE NORTHEAST QUARTER OF SECTION 33, TOWNSHIP 7 SOUTH,
RANGE 67 WEST OF THE SIXTH PRINCIPAL MERIDIAN,
TOWN OF CASTLE ROCK, COUNTY OF DOUGLAS, STATE OF COLORADO



- ① MANUFACTURER: LANDSCAPE FORMS
- ② MODEL: WINDMARK CHAIR
- ③ MOUNT PER MANUFACTURER'S SPECIFICATIONS
- ④ COLOR / FINISH : JARRAH PREMIUM /GLOSS BLACK



- ① MANUFACTURER: LANDSCAPE FORMS
- ② MODEL: AMERICANA
- ③ MOUNT PER MANUFACTURER'S SPECIFICATIONS
- ④ COLOR / FINISH : BLACK



- ① MANUFACTURER: LANDSCAPE FORMS
- ② MODEL: WINDMARK TABLE
- ③ MOUNT PER MANUFACTURER'S SPECIFICATIONS
- ④ COLOR / FINISH : BRONZE METALLIC

① CAFE CHAIR


SCALE: N.T.S.

② LOUNGE CHAIR

SCALE: N.T.S.

③ CAFE TABLE

SCALE: N.T.S.

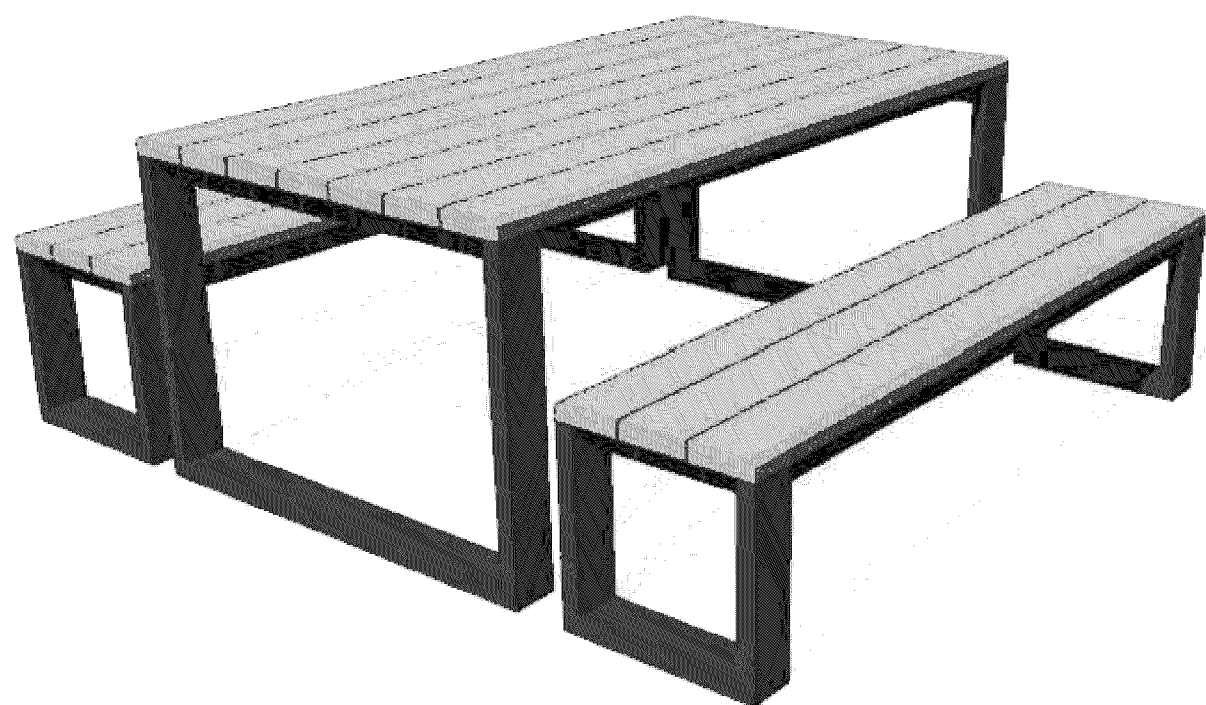

- ① MANUFACTURER: TOURNESOL
- ② MODEL: WILLARD GATHERING TABLE
- ③ MOUNT PER MANUFACTURER'S SPECIFICATIONS
- ④ COLOR / FINISH : THERMALLY MODIFIED WOOD/ PITCH SATIN



- ① MANUFACTURER: LANDSCAPE FORMS
- ② MODEL: GENERATION 50 LITTER
- ③ MOUNT PER MANUFACTURER'S SPECIFICATIONS
- ④ COLOR / FINISH : JARRAH PREMIUM /GLOSS BLACK



- ① MANUFACTURER: LANDSCAPE FORMS
- ② MODEL: RIDE BIKE RACK
- ③ MOUNT PER MANUFACTURER'S SPECIFICATIONS
- ④ COLOR / FINISH : POWDER COATED BLACK

④ PICNIC TABLE


SCALE: N.T.S.

⑤ TRASH RECEPTACLE

SCALE: N.T.S.

⑥ BIKE RACK

SCALE: N.T.S.

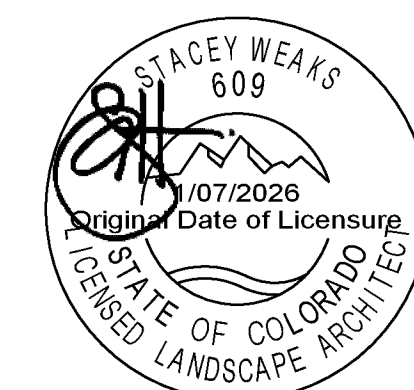

NORRIS DESIGN

SITE DEVELOPMENT PLAN
LOT 2A-3A, BLOCK 3, THE MEADOWS
FILING NO. 20, PHASE 1, AMENDMENT 16
PEOPLE + PLACEMAKING PROJECT NO. SDP25-0017 12/23/25


LANDSCAPE DETAILS

SHEET NUMBER:

12

12 of 14

SITE DEVELOPMENT PLAN
LOT 2A-3A, BLOCK 3, THE MEADOWS FILING NO. 20 PHASE 1 - AMENDMENT NO. 16
LOCATED IN THE NORTHEAST QUARTER OF SECTION 33, TOWNSHIP 7 SOUTH,
RANGE 67 WEST OF THE SIXTH PRINCIPAL MERIDIAN,
TOWN OF CASTLE ROCK, COUNTY OF DOUGLAS, STATE OF COLORADO

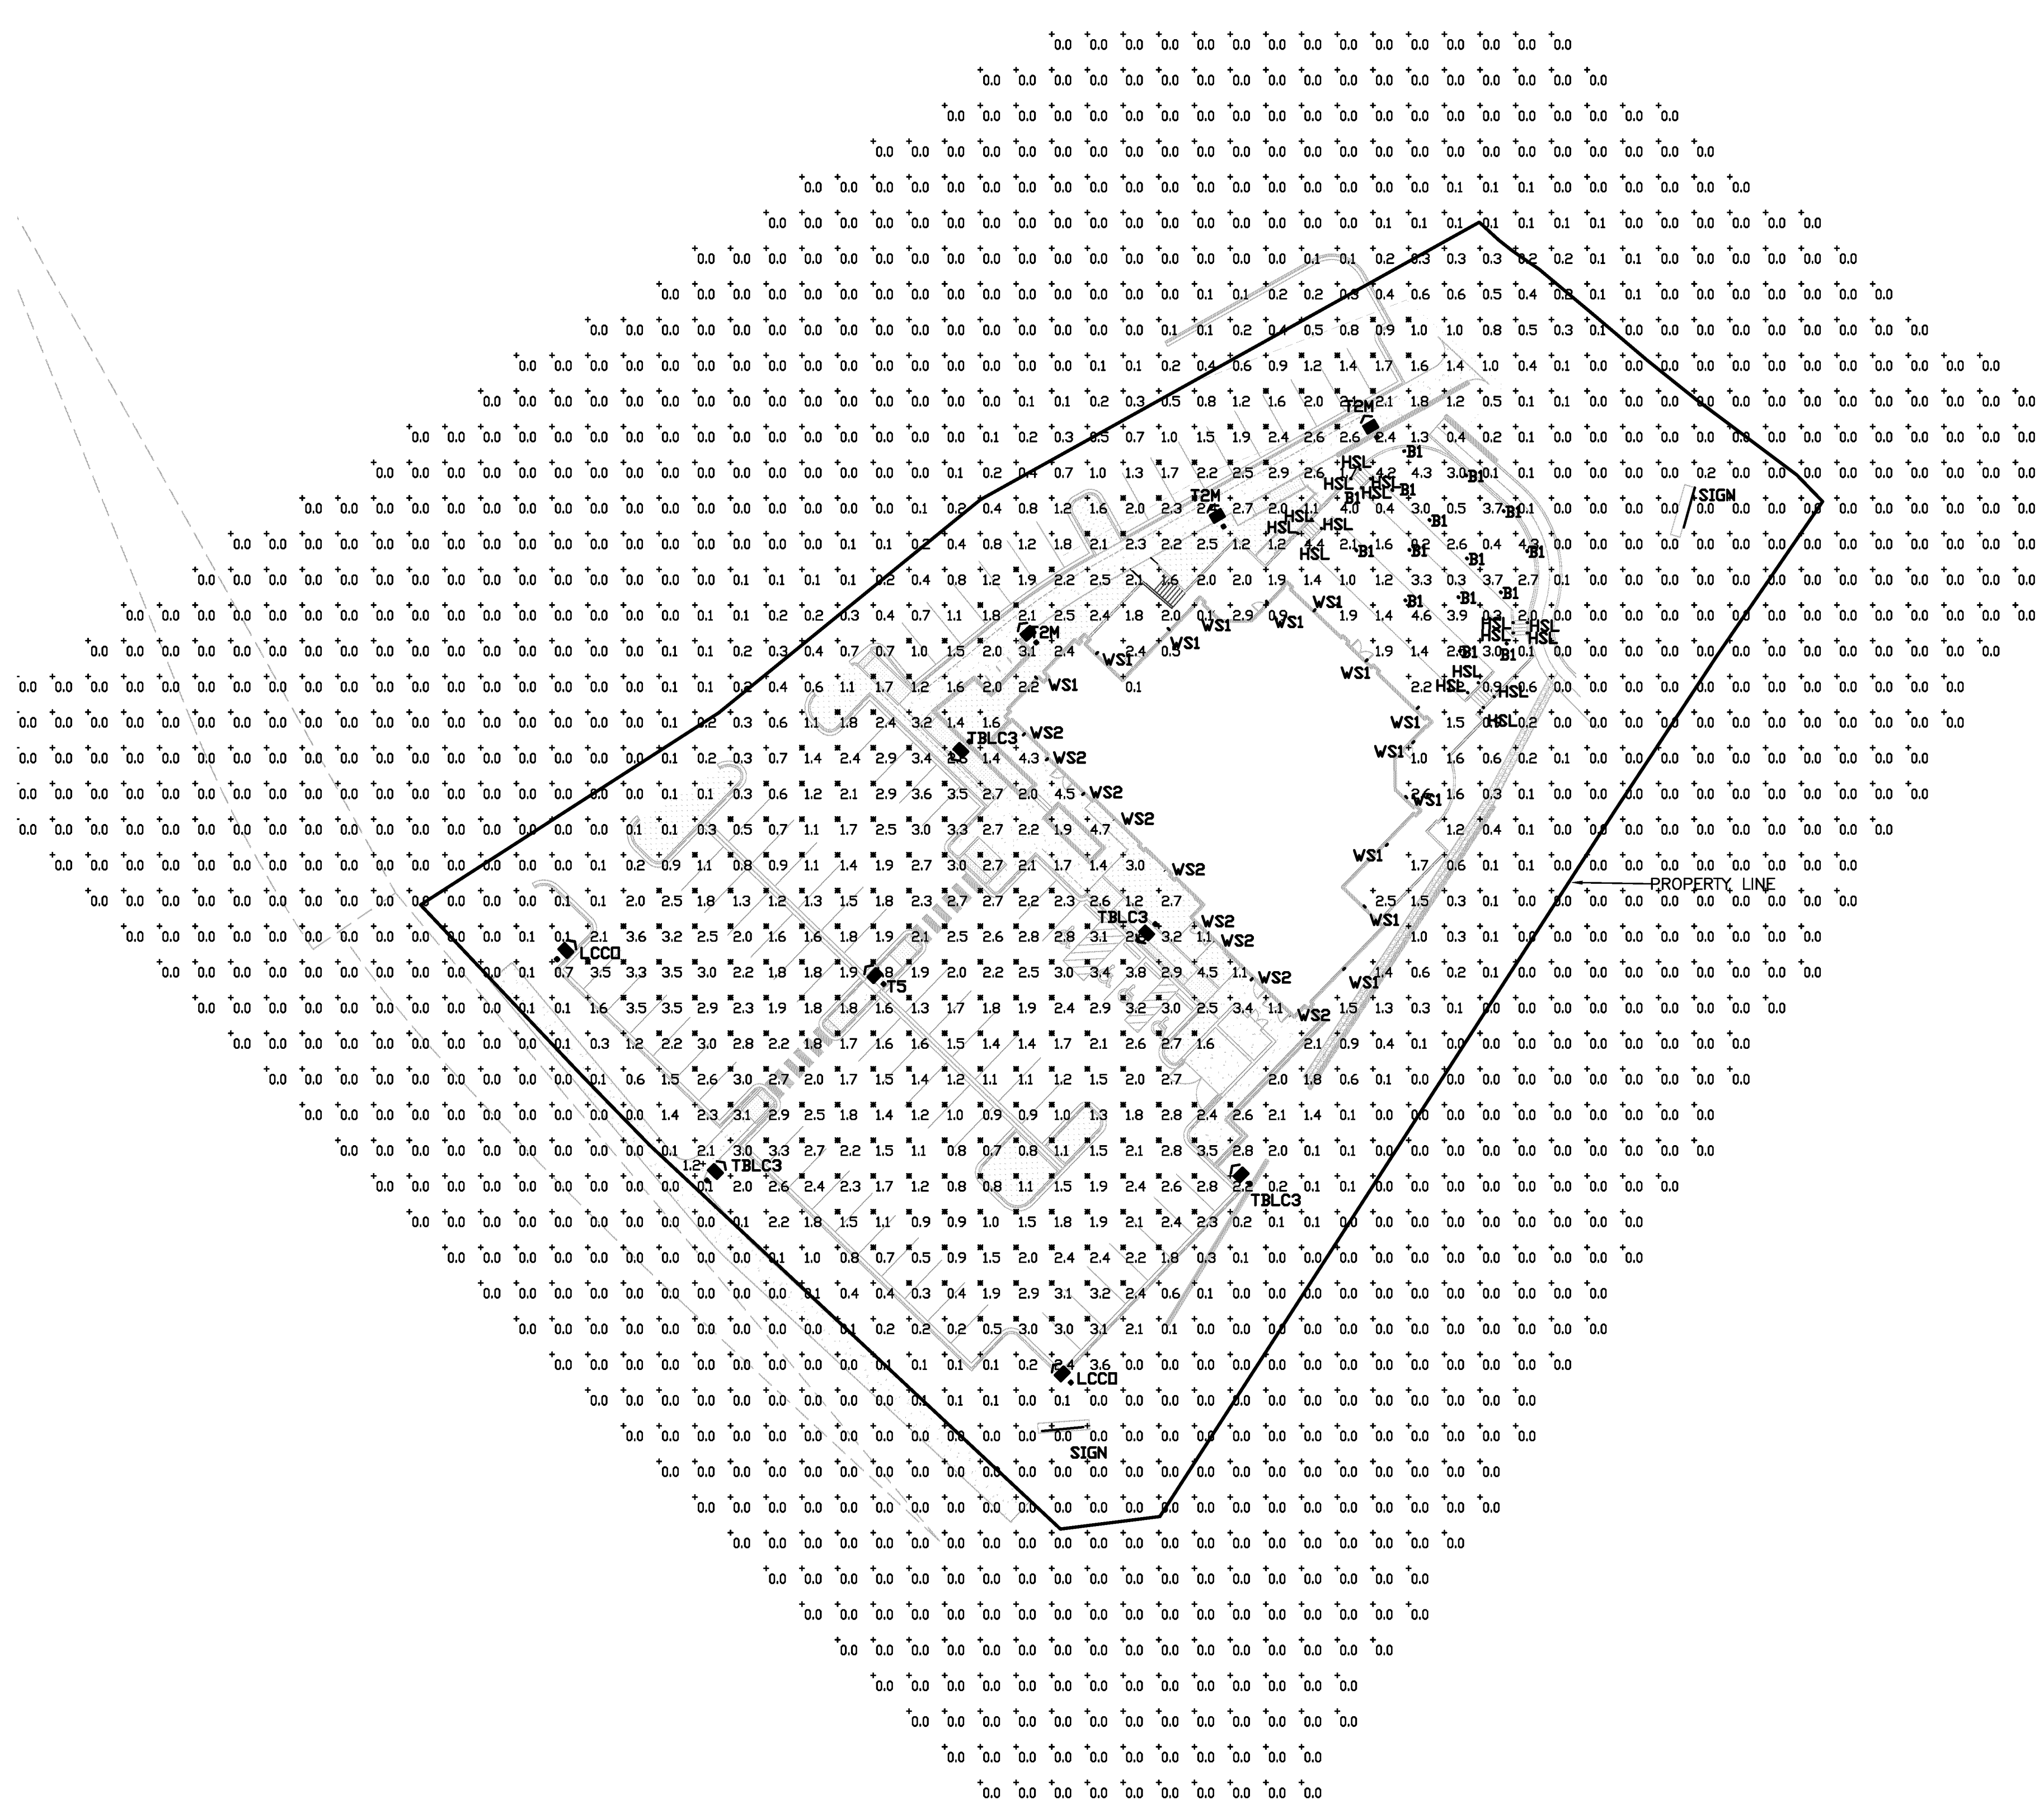

- GENERAL NOTES**
1. LIGHT LOSS FACTOR IS SET AT 1, REFER TO LUMINAIRE SCHEDULE.
 2. THE MONUMENT SIGN SHALL OPERATE AT 30% ILLUMINATION AT NIGHT FROM 1 HOUR AFTER CLOSING TO 1 HOUR PRIOR TO OPEN AND AT 100% ILLUMINATION FROM 1 HOUR PRIOR TO OPEN AND 1 HOUR AFTER CLOSING. SIGN SHALL BE CONTROLLED BY TIMECLOCK WITH 0-10V DIMMING. PARKING AREA LIGHTS OPERATE AT 30% ILLUMINATION AT NIGHT FROM 1 HOUR AFTER CLOSING TO 1 HOUR PRIOR TO OPEN AND AT 100% ILLUMINATION FROM 1 HOUR PRIOR TO OPEN AND 1 HOUR AFTER CLOSING. ALL OTHER EXTERIOR LIGHTS SHALL OPERATE AT 100% ILLUMINATION FROM 1 HOUR PRIOR TO OPEN AND 1 HOUR AFTER CLOSING. ALL EXTERIOR LIGHTS SHALL ALSO BE CONTROLLED VIA PHOTOCELL TO PREVENT LIGHTS FROM OPERATING WHEN SUFFICIENT DAYLIGHT IS AVAILABLE.
 3. PARKING LOT SHALL BE ILLUMINATED WITH POLE MOUNTED LUMINAIRES AT 25' TO PROVIDE SAFE ACCESS FOR PEDESTRIANS AND VEHICLES. PATIO AND LAWN SHALL BE ILLUMINATED WITH BOLLARD, STEP, AND WALL MOUNTED SURFACE LIGHTS TO PROVIDE ILLUMINATION FOR OUTDOOR DINING AND WAITING.
 4. ALL LUMINAIRES SHALL BE FULL CUT OFF FIXTURES AIMED AWAY FROM ADJACENT PROPERTIES, CORNER CUT OFF FIXTURES WILL BE USED TO KEEP ILLUMINATION WITHIN THE PROPERTY.
 5. EXTERIOR LIGHTING FOR EGRESS TRAVEL (TO THE PUBLIC WAY OR EGRESS COURT) SHALL COMPLY WITH THE CURRENTLY ADOPTED BUILDING CODE.
 6. FORWARD THROW LUMINAIRES: THE FOLLOWING LIGHTING TYPES ARE PROHIBITED: FORWARD THROW LUMINAIRES (TYPE IV DISTRIBUTION), POLE-MOUNTED LIGHTS AIMED AT A BUILDING'S FAÇADE, AND UNSHIELDED WALL PACKS ARE PROHIBITED.

LEGEND	
Symbol	Label
	TS
	TBLC3
	VS1
	VS2
	B1
	HSL
	T2M
	LCCD
	SIGN

NORTH SITE PHOTOMETRICS

SCALE: 1" = 30' - 0"

BELFAY
ENGINEERING
Mechanical/Electrical
Consulting Engineers
2811 West 9th Ave. TEL: (303) 892-5980
Denver, CO 80204 FAX: (303) 892-5979
email: belfay@belfay.com

ROTH LANG
ENGINEERING GROUP, LLC
6855 S. HAVANA STREET, SUITE 600
CENTENNIAL, CO 80112
PHONE: 303-841-9365

SITE DEVELOPMENT PLAN
LOT 2A-3A, BLOCK 3, THE MEADOWS
FILING NO. 20, PHASE 1, AMENDMENT 16
PROJECT NO. SDP25-0017

12/23/25

**SITE
PHOTOMETRICS**
SHEET NUMBER:
13
13 of 14

SITE DEVELOPMENT PLAN

LOT 2A-3A, BLOCK 3, THE MEADOWS FILING NO. 20 PHASE 1 - AMENDMENT NO. 16
LOCATED IN THE NORTHEAST QUARTER OF SECTION 33, TOWNSHIP 7 SOUTH,
RANGE 67 WEST OF THE SIXTH PRINCIPAL MERIDIAN,
TOWN OF CASTLE ROCK, COUNTY OF DOUGLAS, STATE OF COLORADO

Calculation Summary		List the Use Area / Zone Type				
Label	Calc Type	Units	Average	Min	Max	AVG Min Max
PARKING	POINT BY POINT	FOOTCANDLES	2.0 FC	0.3 FC	3.8 FC	6.7-1
SITE	POINT BY POINT	FOOTCANDLES	0.5 FC	0.0 FC	4.7 FC	N/A
WEST LOT LINE	POINT BY POINT	FOOTCANDLES	0.0 FC	0.0 FC	0.1 FC	N/A

Site Luminaire Summary Table

Luminaire													Lamps						
ID/ Symbol	Manufacturer	Model	Catalog Number	Description	Full Cut Off (Y/N)	Distribution	Voltage	Dimming	Quantity	Mounting	Mounting Height	Quantity	Type	Watts	Lumens	Color Temp/CRI	Light loss factor	Fixture Finish	
TS	Lithonia Lighting	D Series Size 0	DSX0 LED P4 30K 80CRI TS	D-Series Size 0 Pole Light	Y	TYPE V	120	Y	1	POLE	20'	1	LED	93	10124	3000K / 80 CRI	1	BLACK	
TBLC3	Lithonia Lighting	D Series Size 0	DSX0 LED P4 30K 80CRI BLC3	D-Series Size 0 Pole Light	Y	TYPE III	120	Y	4	POLE	20'	1	LED	93	7052	3000K / 80 CRI	1	BLACK	
WS1	Luminis	Scena	SN805-L1L5-30K	Wall Sconce	Y	NONE	120	Y	13	SURFACE	13'	1	LED	12	555	3000K / 80 CRI	1	BLACK	
WS2	Luminis	Scena	SN805-L1L5-30K	Wall Sconce	Y	NONE	120	Y	9	SURFACE	10'	1	LED	12	555	3000K / 80 CRI	1	BLACK	
B1	Lumenpulse	Lumenblade Bollard	BLDB-TM1-120/277-CSL-N05-30K-CRI 70-3	Bollard	Y	TYPE III	120	Y	15	BOLLARD	3'	1	LED	6	427	3000K / 70 CRI	1	BLACK	
HSL	WAC Lighting	LED Step Light	WL-LED100-C-BK	Step Light	Y	NONE	120	Y	16	RECESSED	18"	1	LED	4	31	3000K / 90 CRI	1	BLACK	
T2M	Lithonia Lighting	D Series Size 0	DSX0 LED P3 30K 80CRI T2M EGS-F	D-Series Size 0 Pole Light	Y	TYPE II	120	Y	3	POLE	20'	1	LED	69	4884	3000K / 80 CRI	1	BLACK	
LCCO	Lithonia Lighting	D Series Size 0	DSX0 LED P3 30K 80CRI LCCO	D-Series Size 0 Pole Light	Y	LCCO	120	Y	2	POLE	20'	1	LED	69	5623	3000K / 80 CRI	1	BLACK	
SIGN	Keivix	ENDURAWAVE	ENN-WL-27K-24	Sign Light	N	NONE	120	Y	14 PER SIGN	SURFACE	N/A	1	LED	9	423	2700K / 80 CRI	1	WHITE	

D-Series Size 0 LED Area Luminaire

dseries

Specifications

EPA: 0.44 ft² (0.41 m²)

Length: 26.18" (665 mm)

Width: 14.06" (357 mm)

Height H1: 2.26" (57 mm)

Height H2: 7.46" (190 mm)

Weight: 2.03 lbs (0.92 kg)

Introduction

The modern styling of the D Series features a highly refined aesthetic that blends seamlessly with its environment. The D-Series offers the benefits of the latest in LED technology into a high performance, high efficacy, long-life luminaire.

The photometric performance results in sites with excellent uniformity, greater pole spacing and lower power density. D-Series outstanding photometry aids in reducing the number of poles required in area lighting applications, with typical energy savings of 70% and expected service life of over 100,000 hours.

design select

Items marked by a shaded background qualify for the Design Select program and ship in 15 days or less. To learn more about Design Select, visit www.aaculightbrands.com/designselect.

*See ordering tree for details

Ordering Information		EXAMPLE: DSX0 LED P4 60K 70CRI T3M MVOLT SPA NLTAIR2 PIRHN DDBXD	
DSX0 LED	Forward optics	Reverse optics	Mounting
P1	P1	P1	P1
P2	P2	P2	P2
P3	P3	P3	P3
