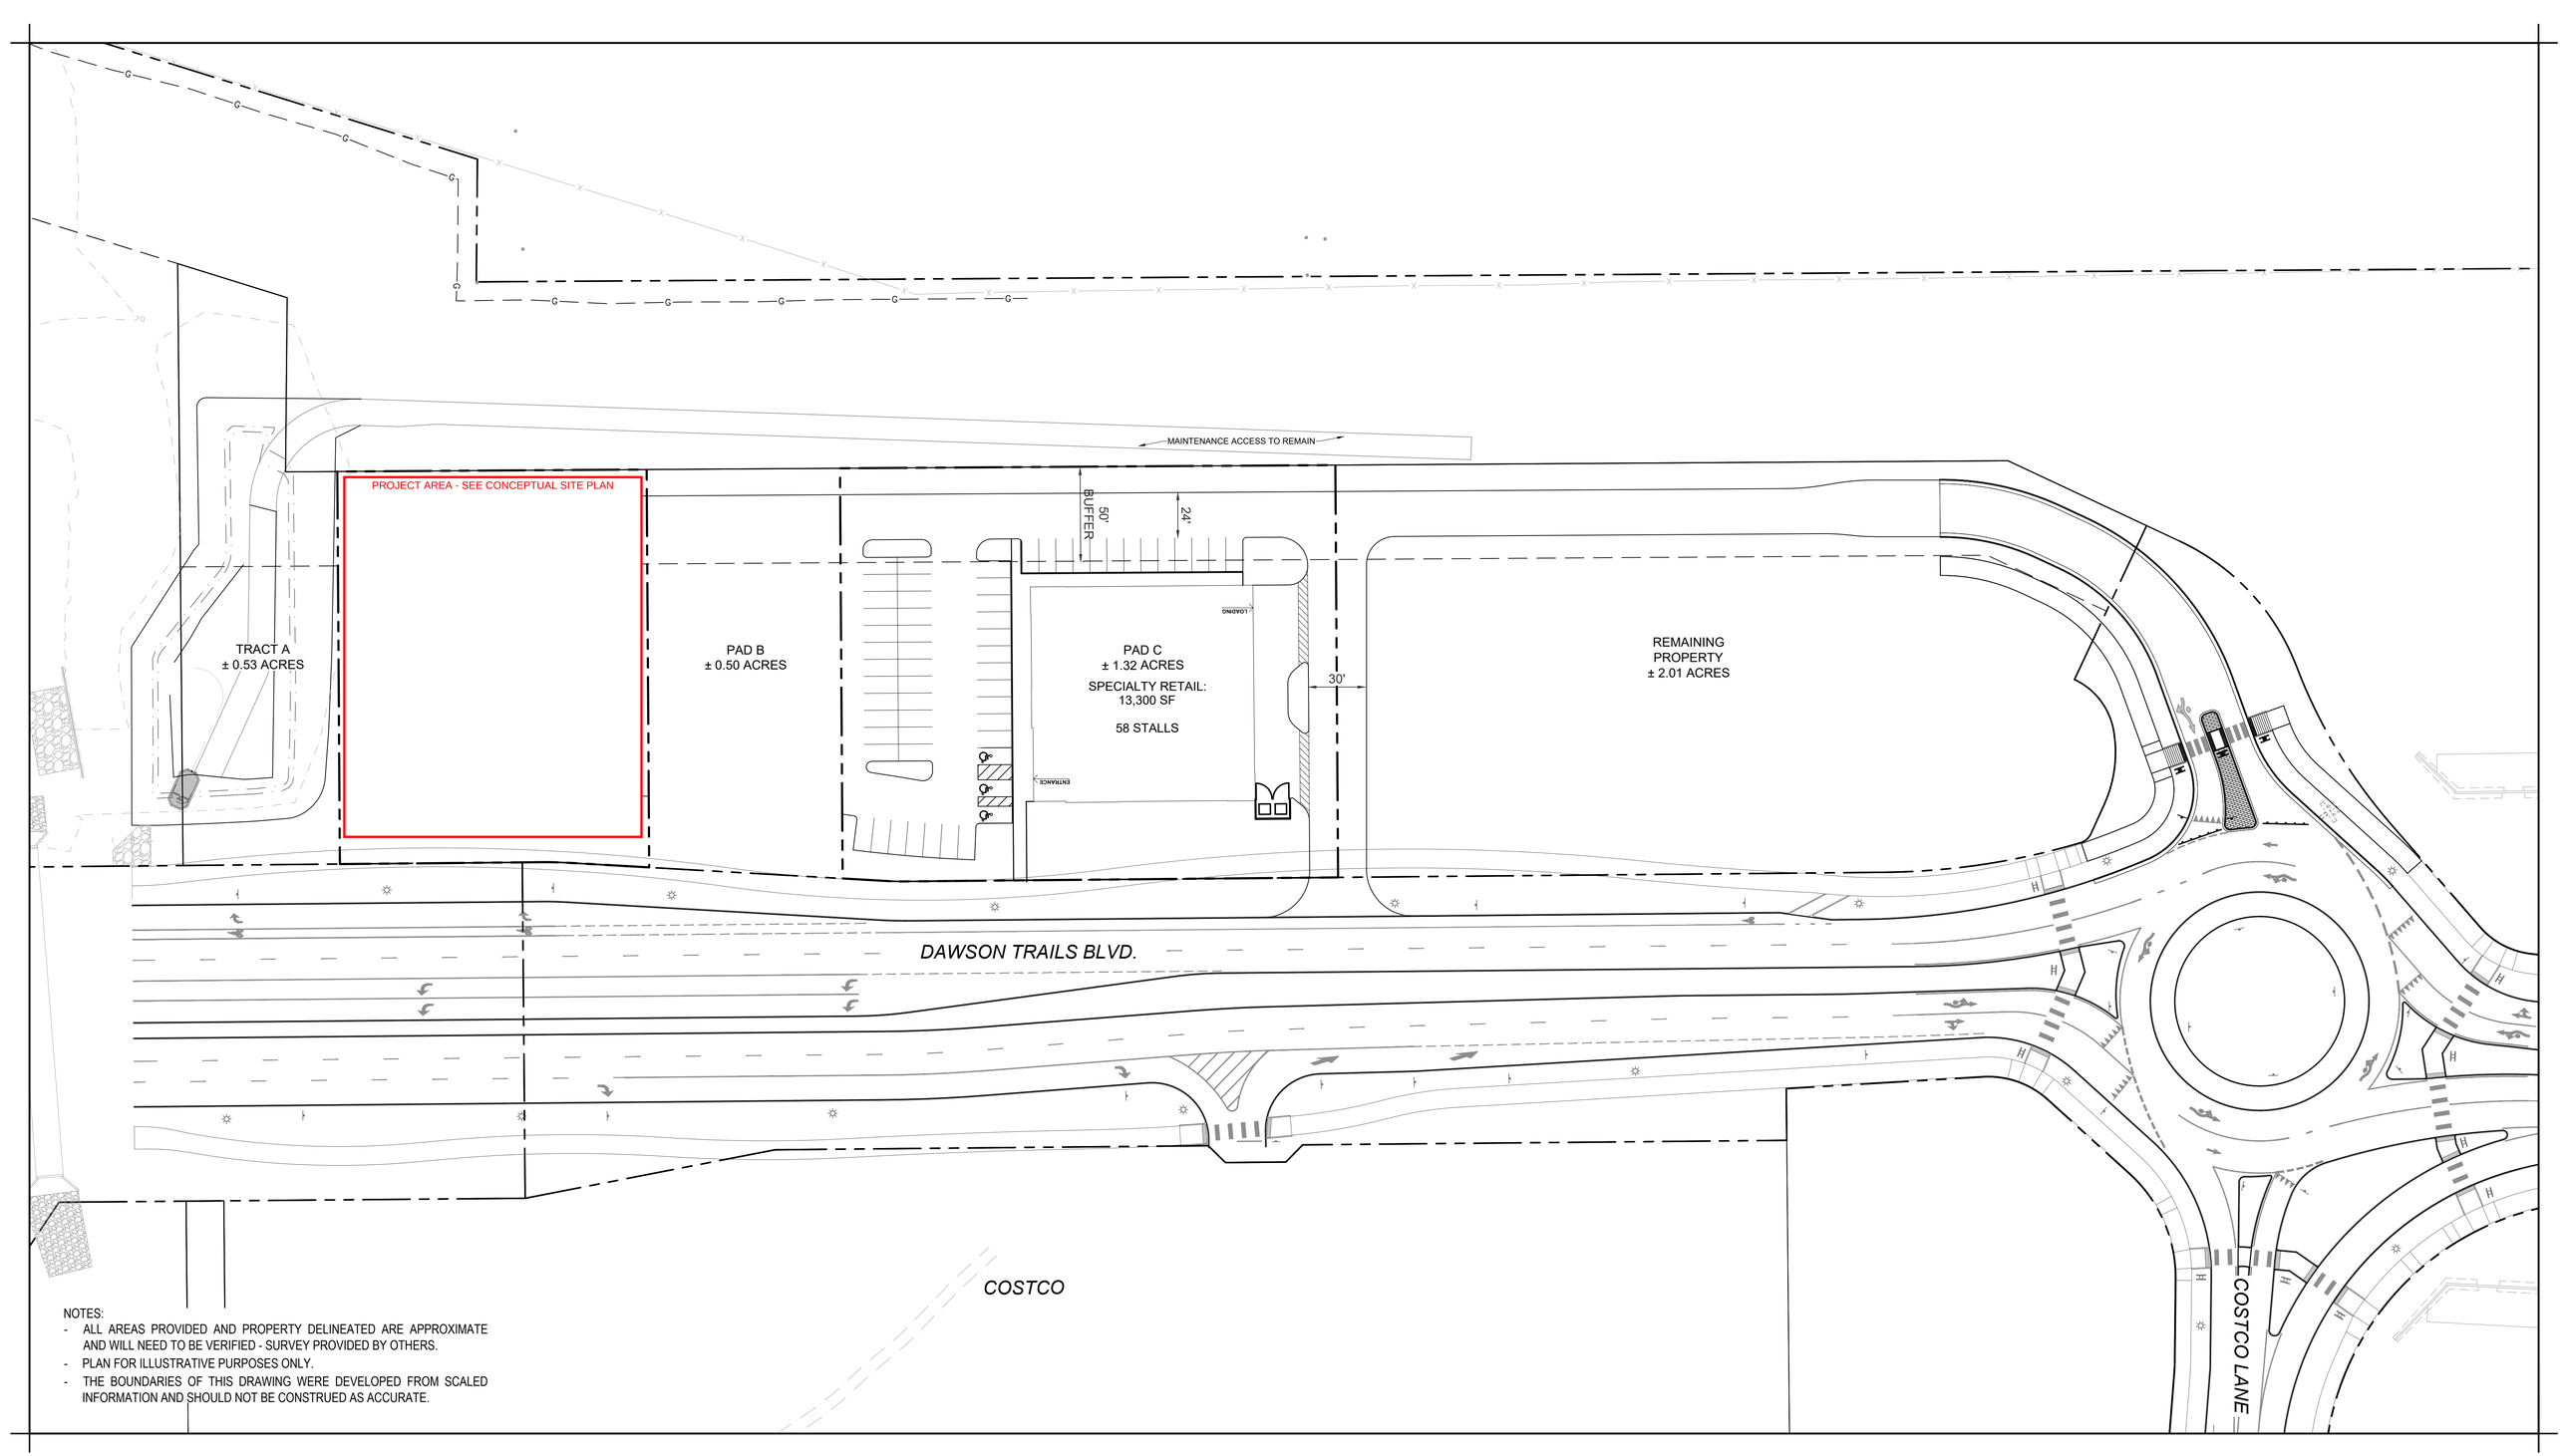


NOTES:
- ALL AREAS PROVIDED AND PROPERTY DELINEATED ARE APPROXIMATE AND WILL NEED TO BE VERIFIED - SURVEY PROVIDED BY OTHERS.
- PLAN FOR ILLUSTRATIVE PURPOSES ONLY.
- THE BOUNDARIES OF THIS DRAWING WERE DEVELOPED FROM SCALED INFORMATION AND SHOULD NOT BE CONSTRUED AS ACCURATE.

Galloway

DAWSON TRAILS - E-1

CONCEPTUAL SITE PLAN

OPT **D1**

06.02.2026


ADDRESS OR INTERSECTION & CITY, STATE

This information is copyrighted by Galloway & Company, Inc. All rights reserved.

0' 40' 80' 160'

SCALE: 1" = 80'-0"

N

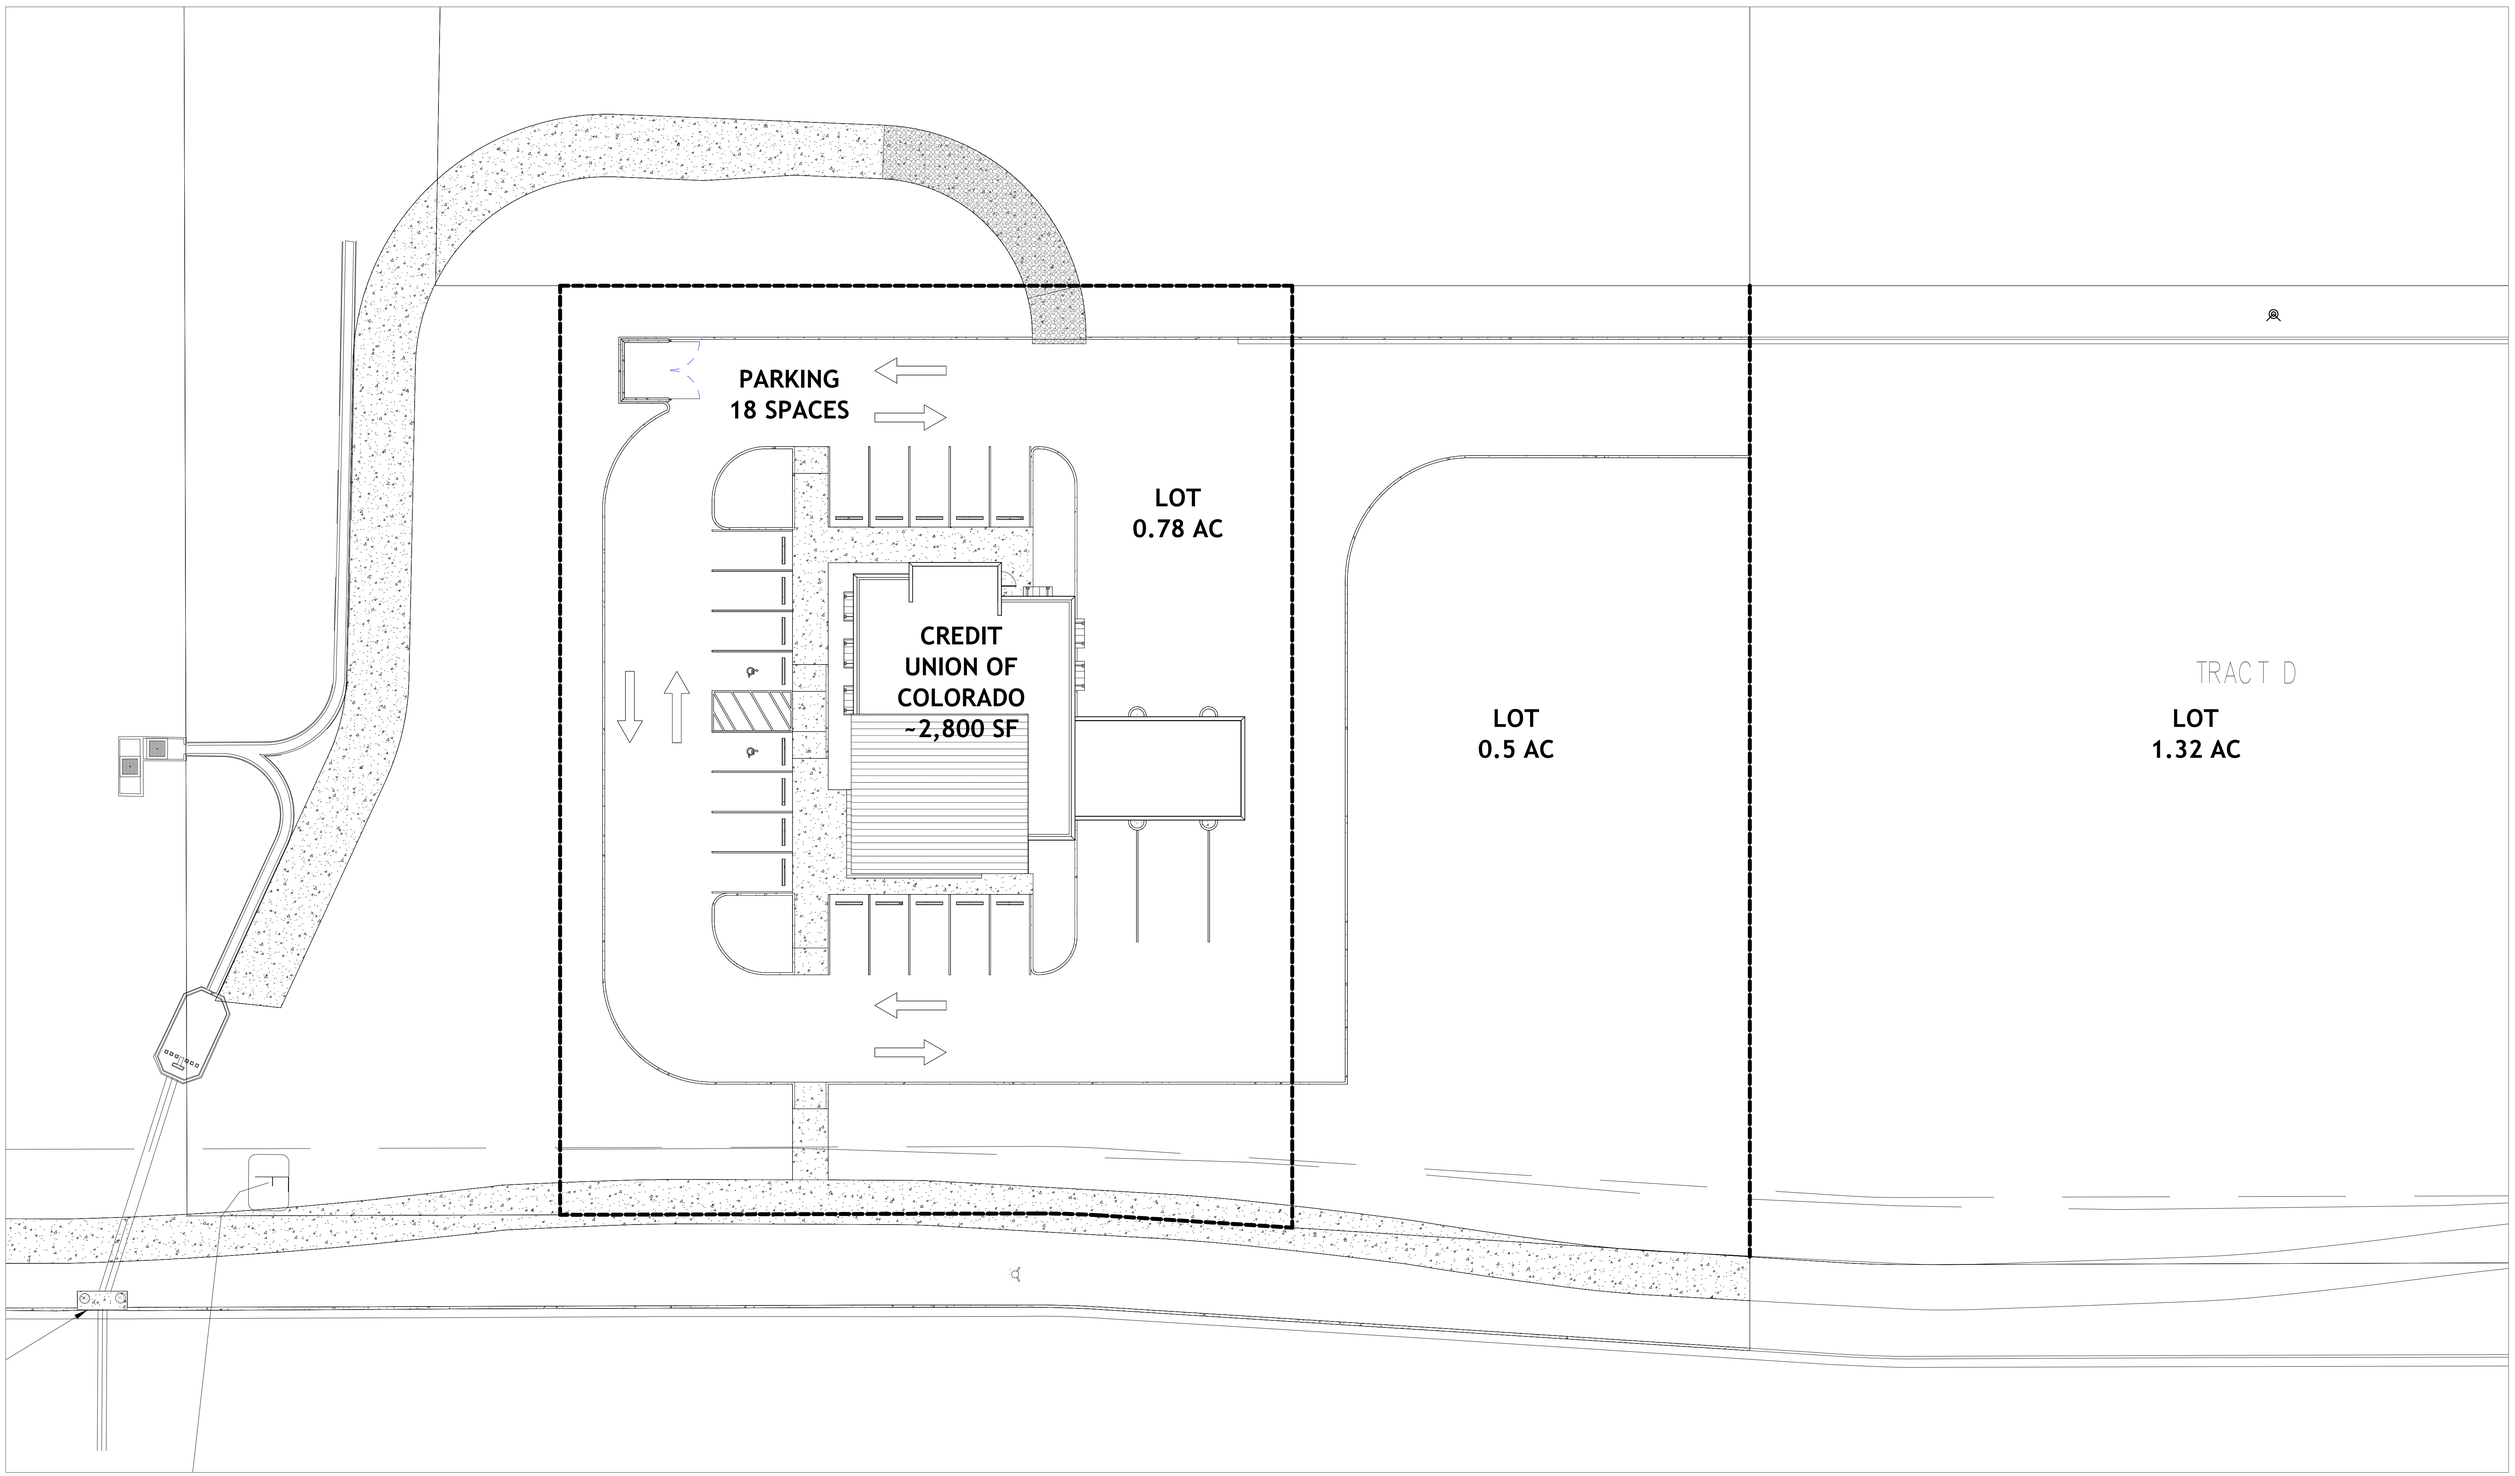

CASTLE ROCK - DAWSON TRAILS

SITE PLAN

CREDIT UNION OF COLORADO | **10/05/26**

0' 16' 32' 80'

SCALE: 1/16" = 1'-0"

N

This information is copyrighted by Galloway & Company, Inc. All rights reserved.