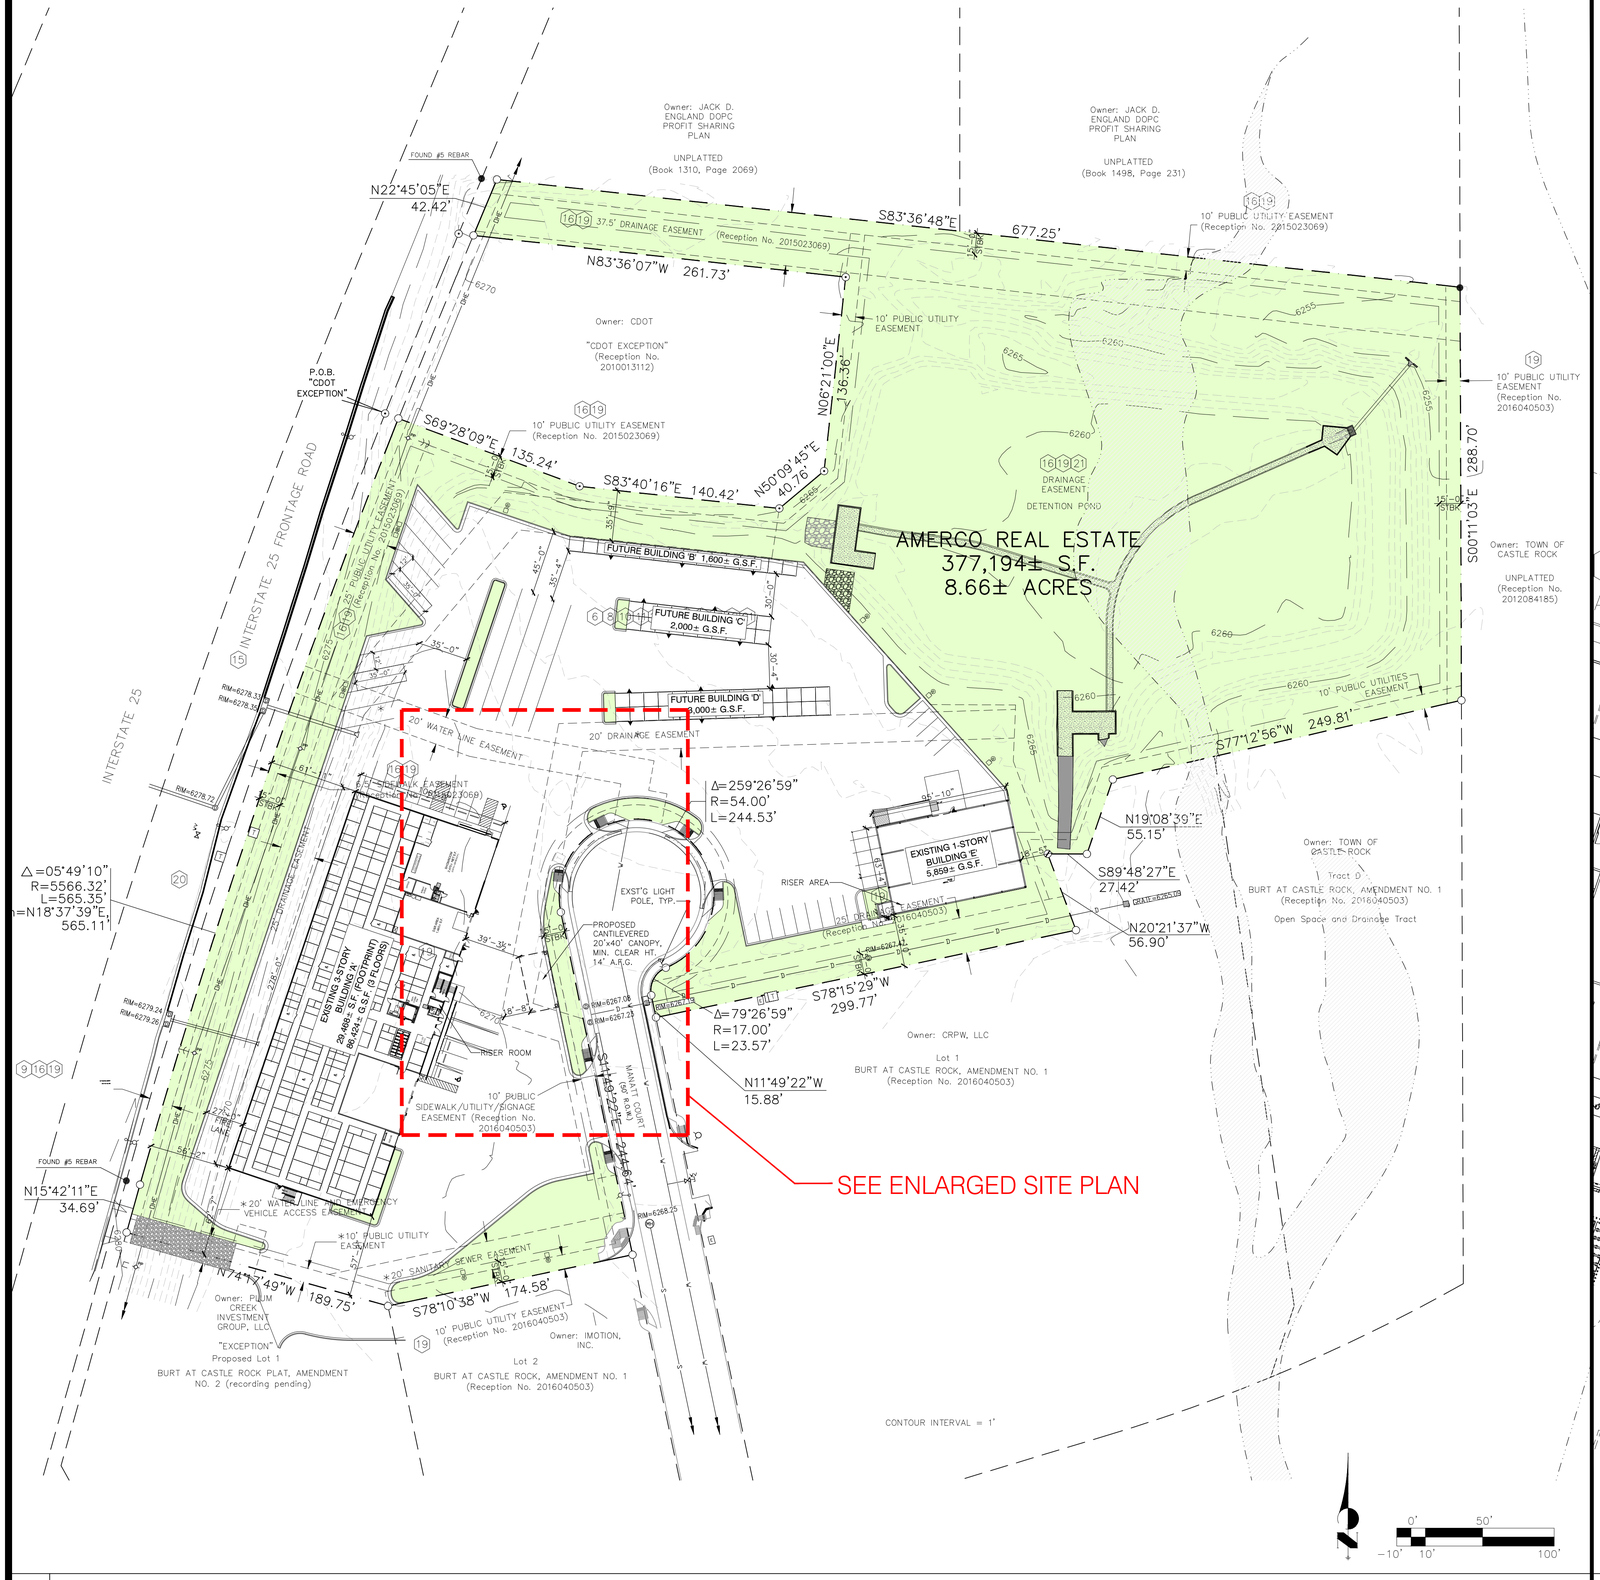


1 OVERALL SITE PLAN — SCALE: 1"=50'

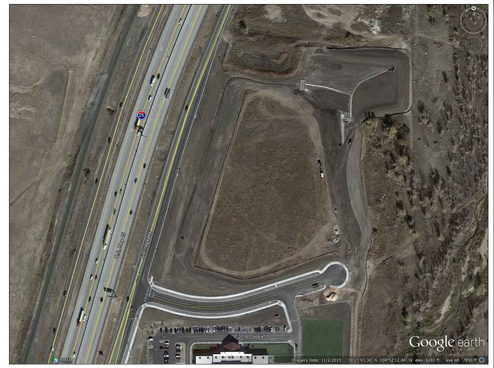


AERIAL VIEW — N.T.S.

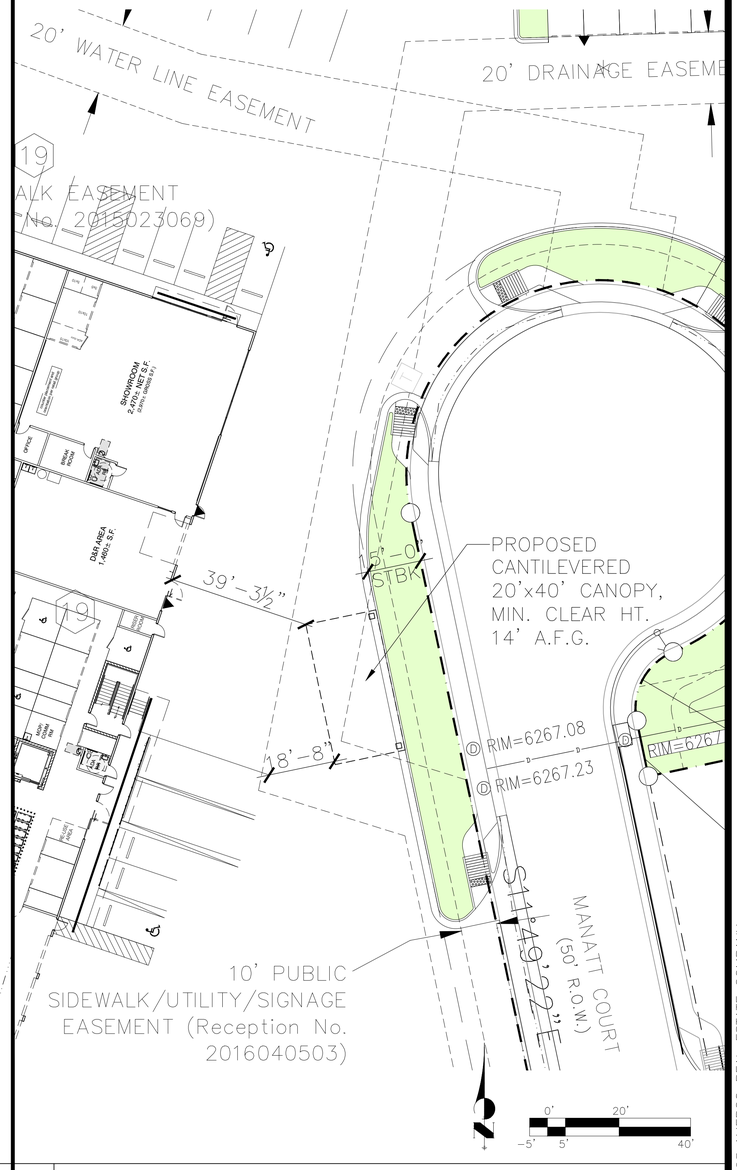


2 ENLARGED SITE PLAN — SCALE: 1"=20'

GENERAL NOTES:

REVISIONS:

| NO. | DATE | NOTES |
|---|---|---|
| 1 | | |
| 2 | | |
| 3 | | |
| 4 | | |
| 5 | | |
| 6 | | |
| 7 | | |
| 8 | | |

PROFESSIONAL SEAL:

PRELIMINARY DOCUMENTS, NOT FOR CONSTRUCTION, FOR INFORMATION ONLY

ARCHITECT LOGO:


AMERCO REAL ESTATE COMPANY

CONSTRUCTION DEPARTMENT
2727 NORTH CENTRAL AVENUE
PHOENIX, ARIZONA 85004

P: (602) 263-6502


SITE ADDRESS:

U-Haul of Castle Rock
I-25 & Perry Street Exit
Castle Rock, CO 80104

SHEET CONTENTS:

Proposed
Siteplan
For Canopy

834072

| | |
|---|---|
| DRAWN: | BLC |
| CHECKED: | NH |
| DATE: | 5/04/23 |

SP1

834072A1W

© 2023 AMERCO REAL ESTATE COMPANY