




NOTES:

1. SEE TRAFFIC CONTROL PLAN FOR SIGNAGE AND TRAFFIC CONTROL (BY OTHERS).

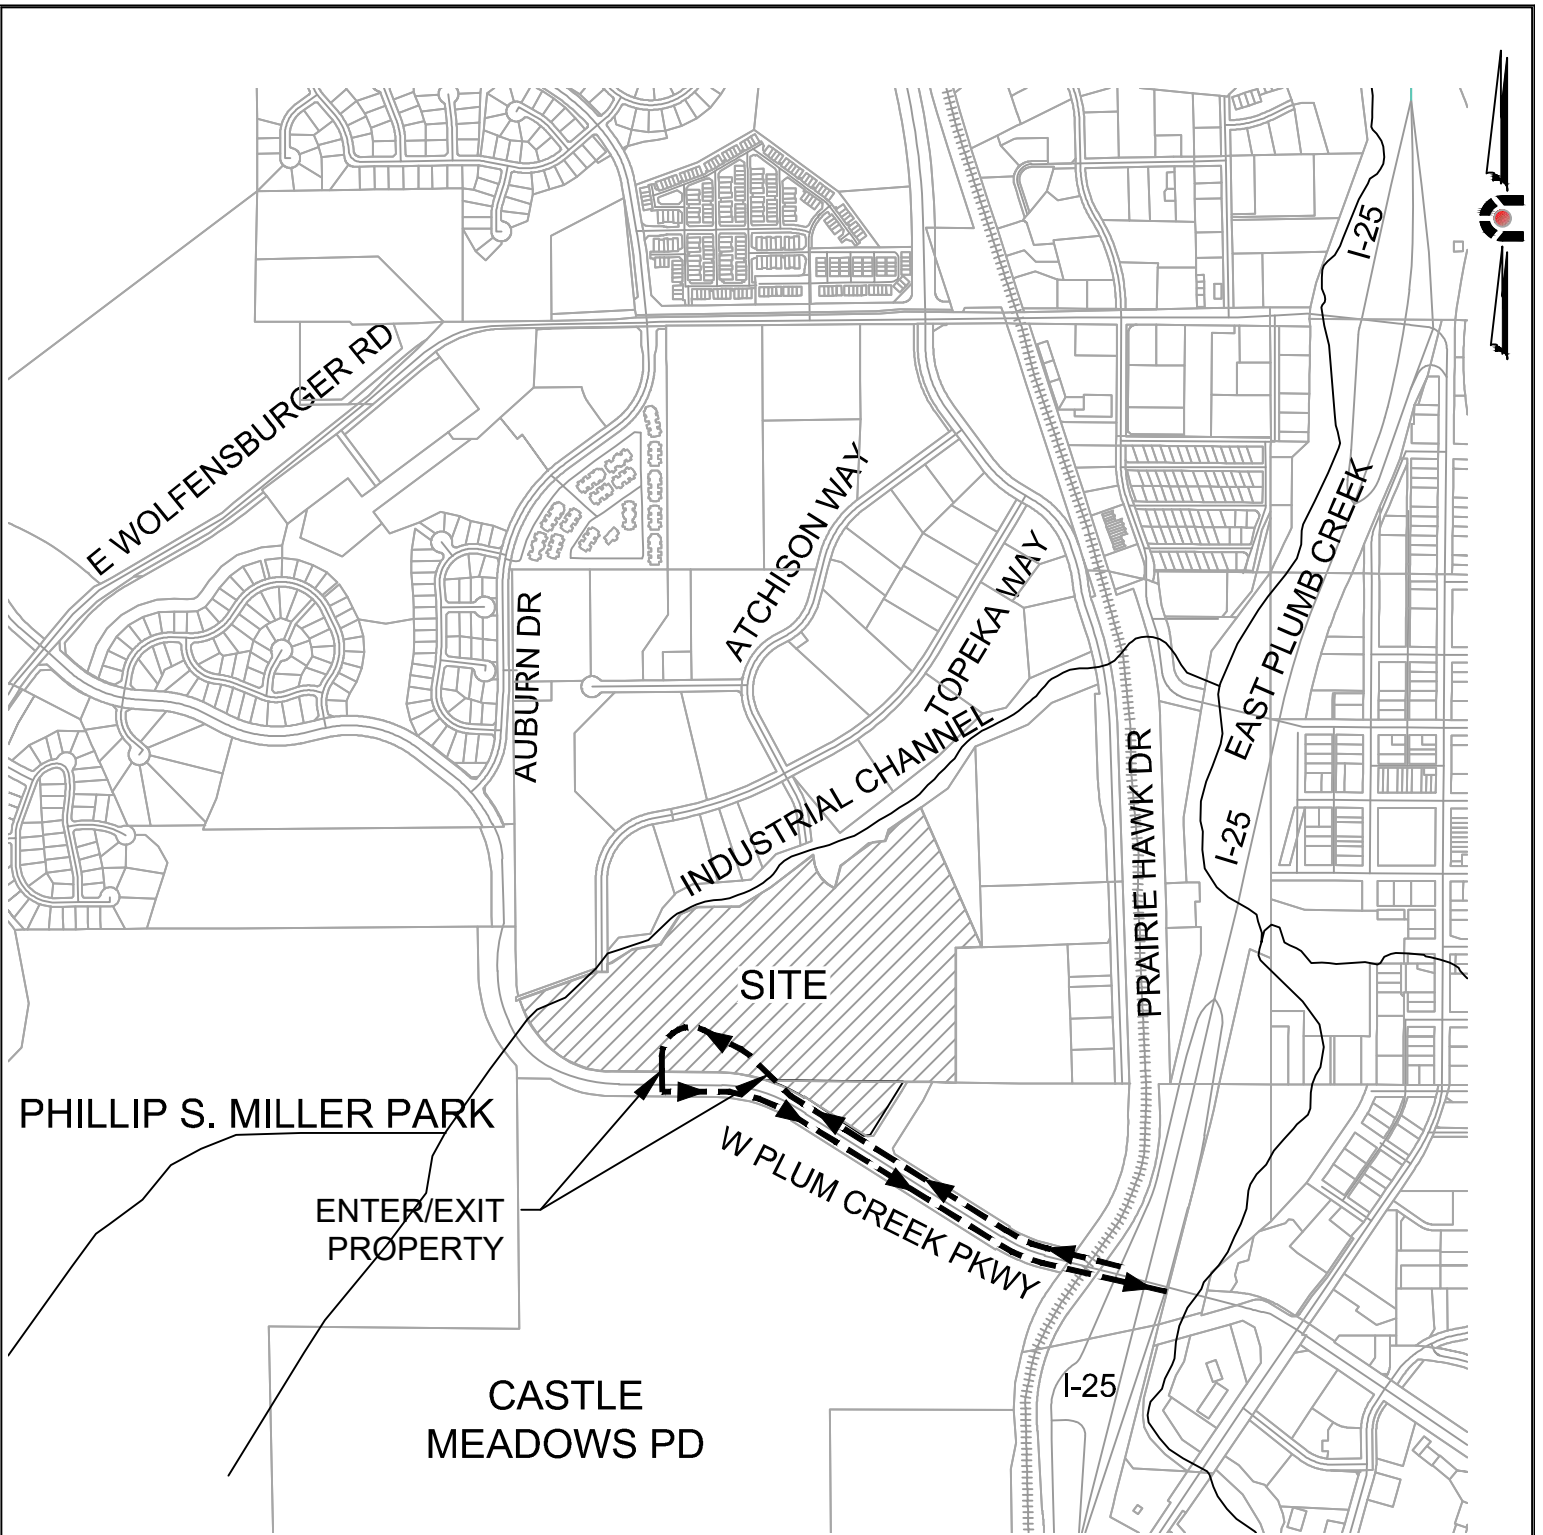

SCALE: 1" = 1000'



PRAIRIE HAWK PHASE 1
CONSTRUCTION TRAFFIC MAP

PREPARED FOR: CCD MILLER'S LANDING, LLC DATE SUBMITTED: 04/02/19

SHEET NUMBER

1

OF 1 SHEETS

JOB NUMBER
17-069