




HATCH LEGEND



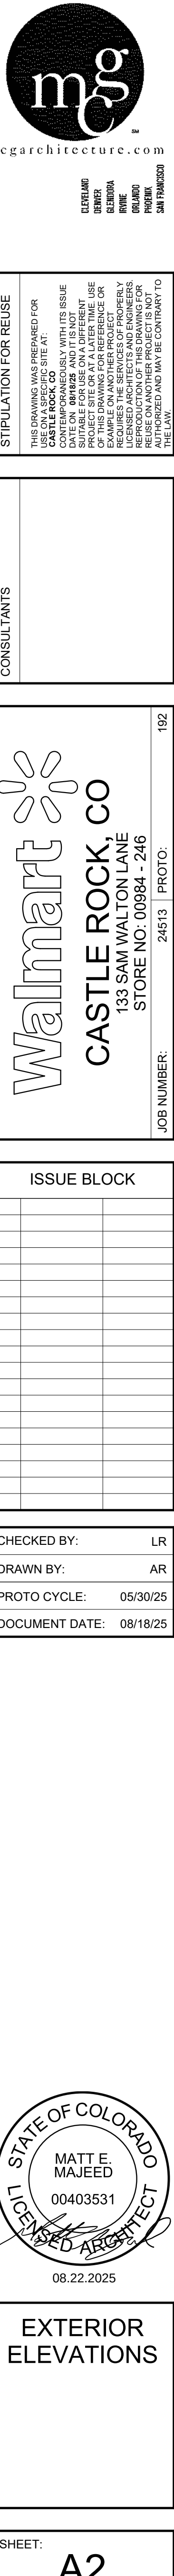

TO PERFORMING THIS WORK, VERIFY EXISTING SUBSTRATE MATERIAL - IF EXISTING SUBSTRATE IS CMU OR PLYWOOD (5/8" OR THICKER), SUBSTRATE REPLACEMENT IS NOT REQ'D

REFER TO SIGNAGE GENERAL NOTES FOR ADDITIONAL REQUIREMENTS

MOUNTING HOLE PATTERNS FOR NON-ILLUMINATED SIGN INSTALLATION PROVIDED BY WALMART

PLASTIC MOUNT FOR ALL-THREAD STUD, TYPE

INSTALL 1/8" DIA ALL-THREAD STUDS INTO PLASTIC MOUNTS, TYPE






1/8" DIA HOLE FILLED WITH ADHESIVE SEALANT, TYPE

VARIES







PLASTIC NON-ILLUMINATED CHANNEL LETTER

ADHESIVE SEALANT* IS TO BE PRODUCT LN-950 BY 3M, LIQUID NAILS OR SIMILAR POLYURETHANE CONSTRUCTION ADHESIVE, MEETING ASTM D4968 AND 2557 STANDARDS, EXTERIOR APPLICATION, WEATHER RESISTANT, LOW VOC, WITH MINIMUM SHEAR STRENGTH OF 250 PSI


10 NONILLUMINATED SIGNAGE ATTACHMENT

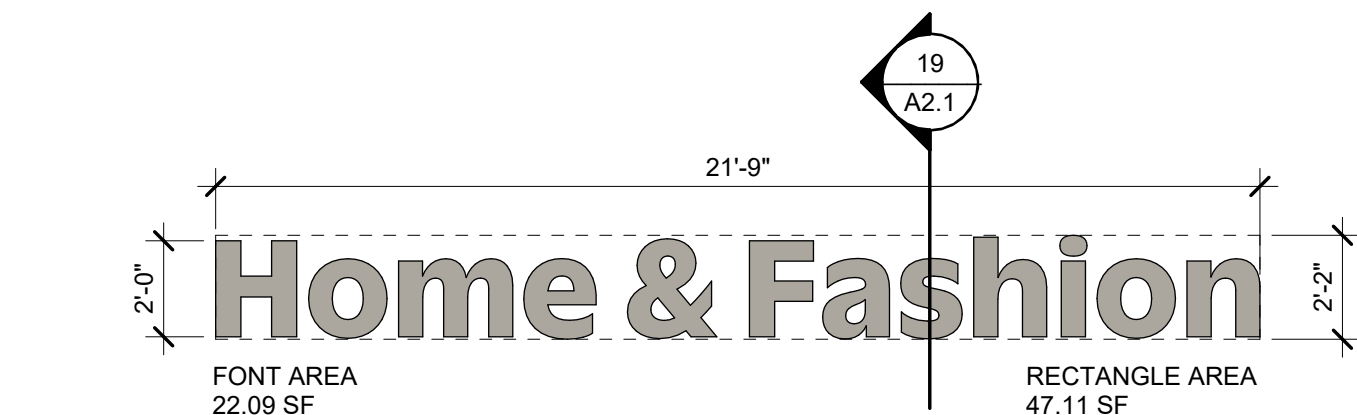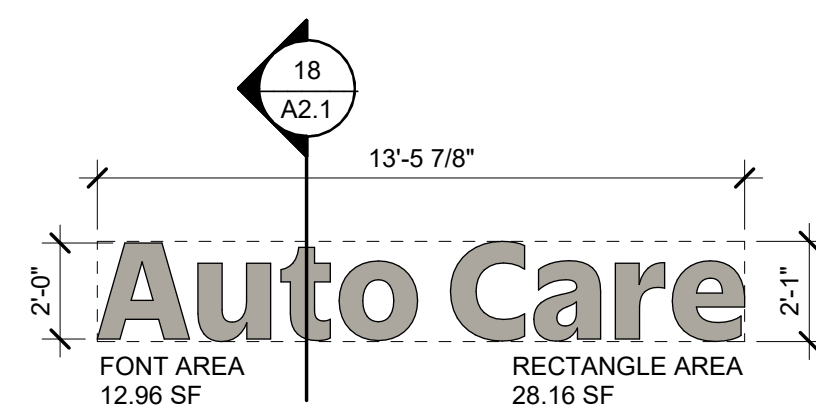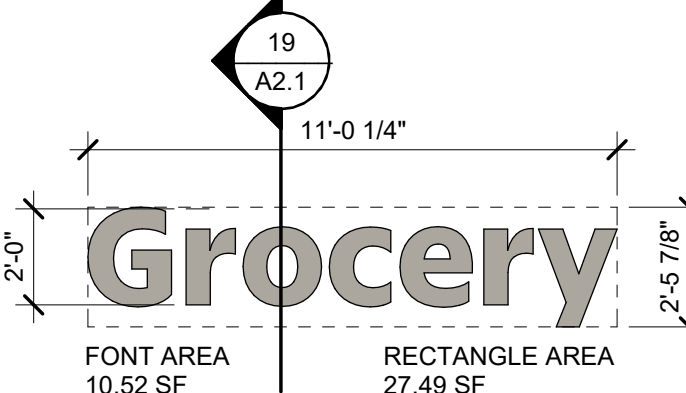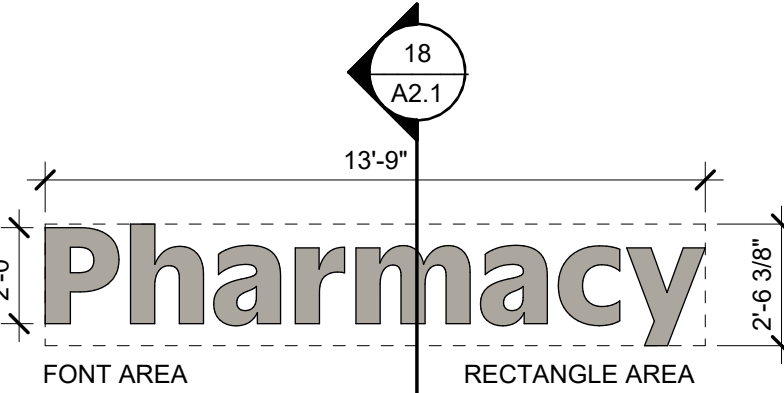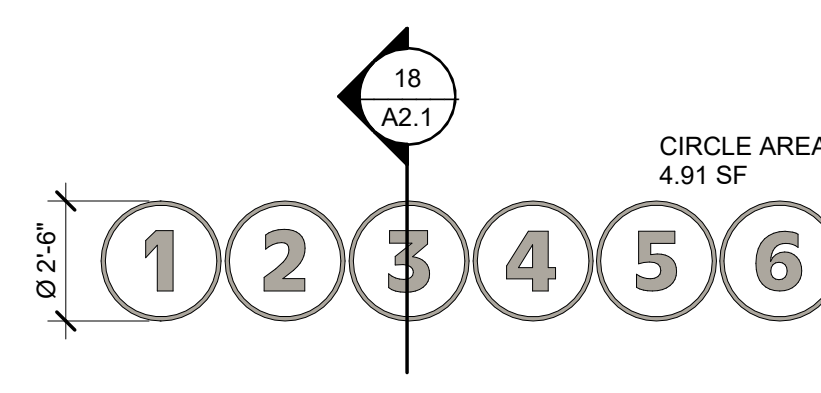

ATTACHMENT AT CMU BELOW
ROOF LINE

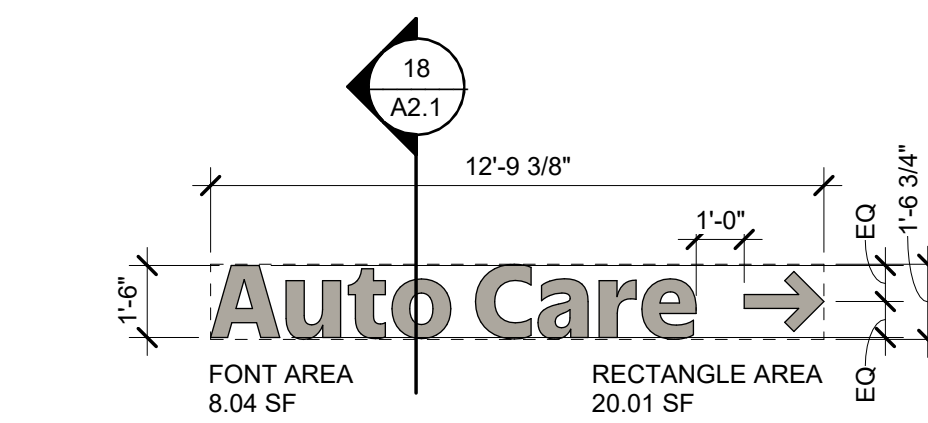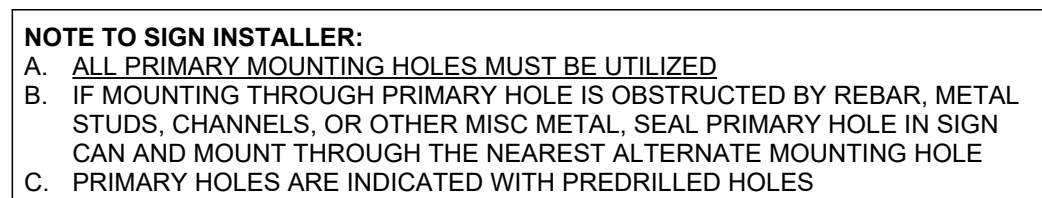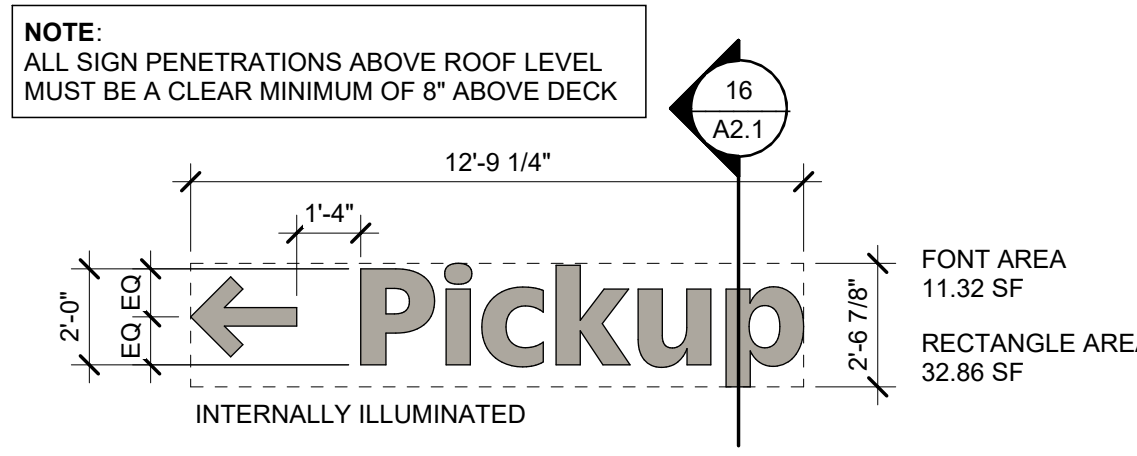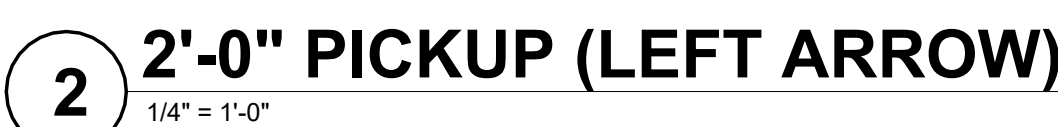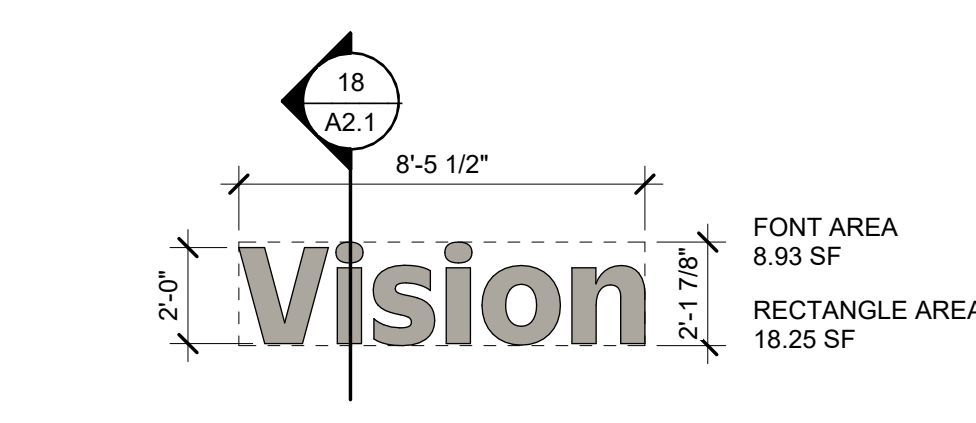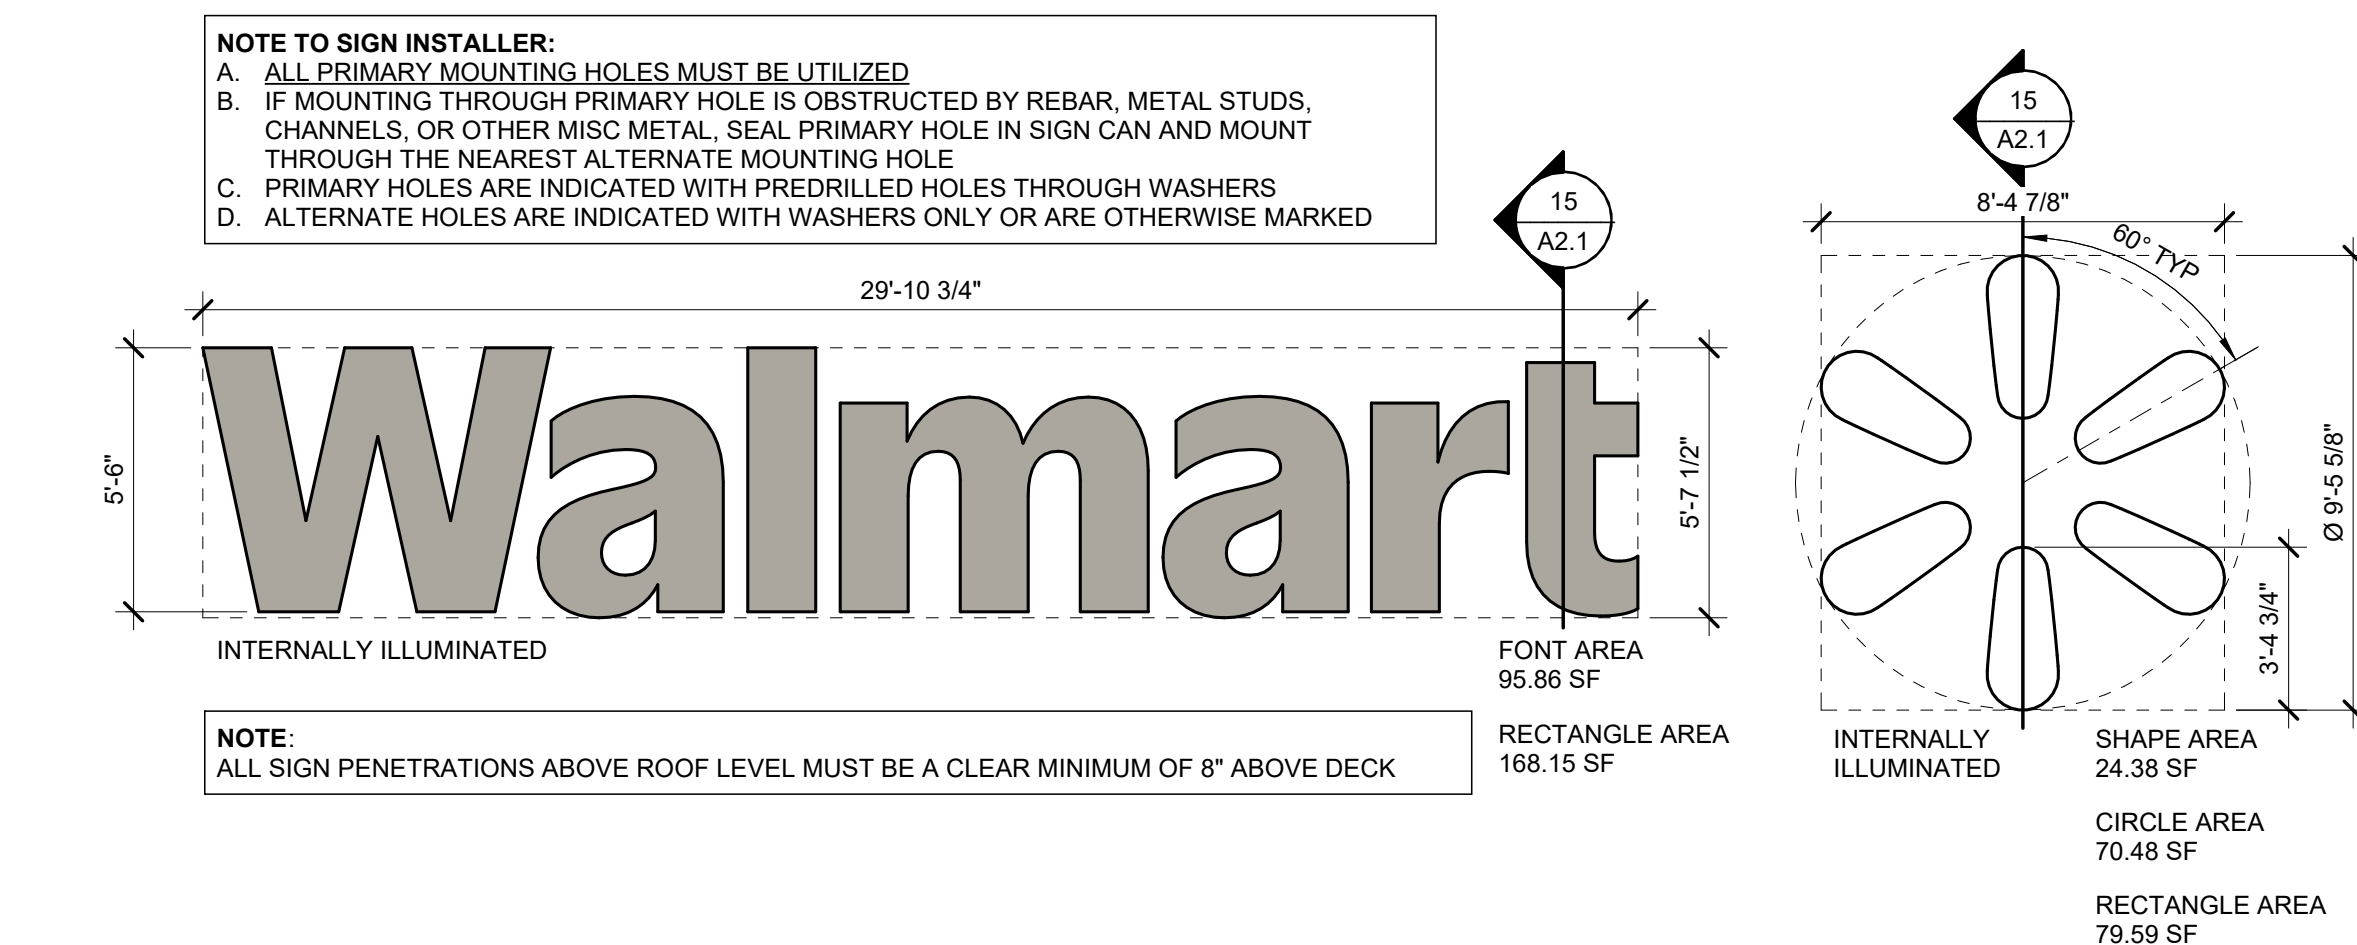

1. SIGNAGE FURNISHED BY WALMART AND INSTALLED BY GC
2. THROUGH OWNER ASSIGNED SIGN CONTRACTOR
3. ALL EXISTING WALMART EXTERIOR SIGNAGE IS TO REMAIN
4. IN THE BUILDING UNTIL THE NEW COMPANY SIGNS
5. ON SITE
6. A. EXISTING SIGNAGE WILL THEN BE REMOVED, PATCH
7. AND REPAIR WORK WILL BE COMPLETED AT SIGN
8. LOCATIONS, AND SIGNAGE WILL BE INSTALLED PER
9. PLANS
10. B. A TEMPORARY BANNER WILL BE INSTALLED PRIOR TO
11. REMOVAL OF EXISTING EXTERIOR SIGNAGE
12. C. BANNER WILL REMAIN IN PLACE UNTIL ALL
13. MODIFICATIONS TO THE SIGNAGE HAVE BEEN
14. COMPLETED AND SIGNAGE IS INSTALLED
15. D. TEMPORARY BANNER WILL BE APPROXIMATELY 125
16. FEET LONG
17. E. EXTERIOR SIGN WORK NEEDS TO BE SCHEDULED,
18. COORDINATED, AND COMPLETED DURING WEEK 6 OF
19. CONSTRUCTION SCHEDULE
20. 3. NOT U.S.
21. 4. GC RESPONSIBILITIES
22. A. BY END OF FIRST WEEK OF CONSTRUCTION, REVIEW
23. EXISTING CONSTRUCTION WHERE SIGNS WILL BE
24. INSTALLED
25. B. IF EXISTING CONDITIONS DO NOT MATCH SIGN
26. EXHIBMENT DETAIL, REQUEST A CHANGE ORDER TO
27. APPROVAL FROM CONSTRUCTION MANAGER TO
28. SUBMIT RFI IN ACCORDANCE WITH SPECS
29. C. NOTE DIFFERENCES BETWEEN CONSTRUCTION,
30. INCLUDING DIMENSIONS, AND INCLUDE
31. PHOTOGRAPHS FOR CLARIFICATION
32. D. PROVIDE SUBSTRATE FOR SIGNAGE AND INSTALLATION OF
33. SIGNAGE, REF SIGN DETAILS FOR LIGHTED IDOLOG
34. SIGNS
35. E. PROVIDE JUNCTION BOXES AND CIRCUITRY TO
36. "warm" and "spark" SIGNAGE
37. F. A. EXISTING (B) BOXES FROM "WAL-MART" SIGNAGE
38. MAY BE REUSED
39. D. INSTALL ACCESS DOORS AND FRAMES IN GYPSUM
40. BOARD CEILINGS IF REQUIRED BY RELOCATION OF
41. EXISTING TENANT SIGNAGE
42. E. VERIFY ALL TAGS AND CIRCUITS FEEDING LIGHTED
43. SIGNAGE, REF ELEC
44. F. MAKE FINAL TERMINATIONS ON LIGHTED SIGNAGE
45. G. REMOVE ALL LIT LIGHTS AND UNLIT EXTERIOR
46. STUD MOUNTED BUILDING SIGNS, UNLESS NOTED
47. OTHERWISE
48. H. MAKE EXTERIOR WALL PENETRATIONS, INSTALL
49. CONDUIT, AND SEAL PENETRATIONS PER SPECS

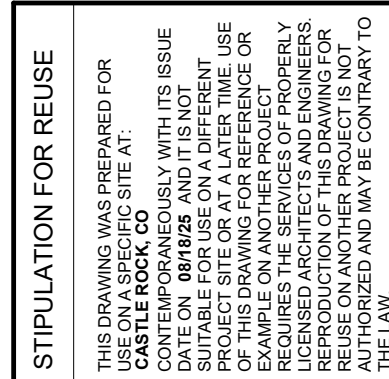


CONSULTANTS



OB NUMBER:	24513	PROTO:	192
------------	-------	--------	-----

[illegible]

CHECKED BY:	LR
DRAWN BY:	AR
PROTO CYCLE:	05/30/25
DOCUMENT DATE:	08/18/25

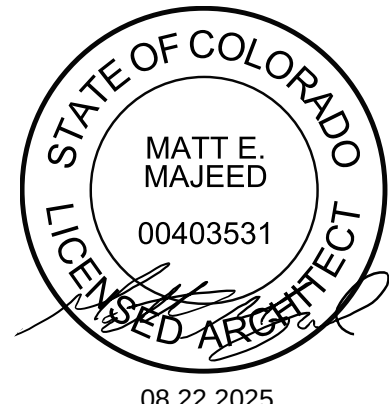

EXTERIOR SIGNAGE

A2.1