



NegronG
11/25/2025 11:08:52 AM
DGN MODEL: Pine Canyon - Plan 1 [Sheet]
pw://cadd-pw.bentley.com/cadd-pw-01p/Documents/02_Minor_Projects/CDOT_Collaboration_Projects/25778 - castle rock mobility hub/01_Pre-Construction/Pine-Canyon/Calculations/CRMH_CD_RDY_PLN_PC_SITE-DEV-PLAN.dgn

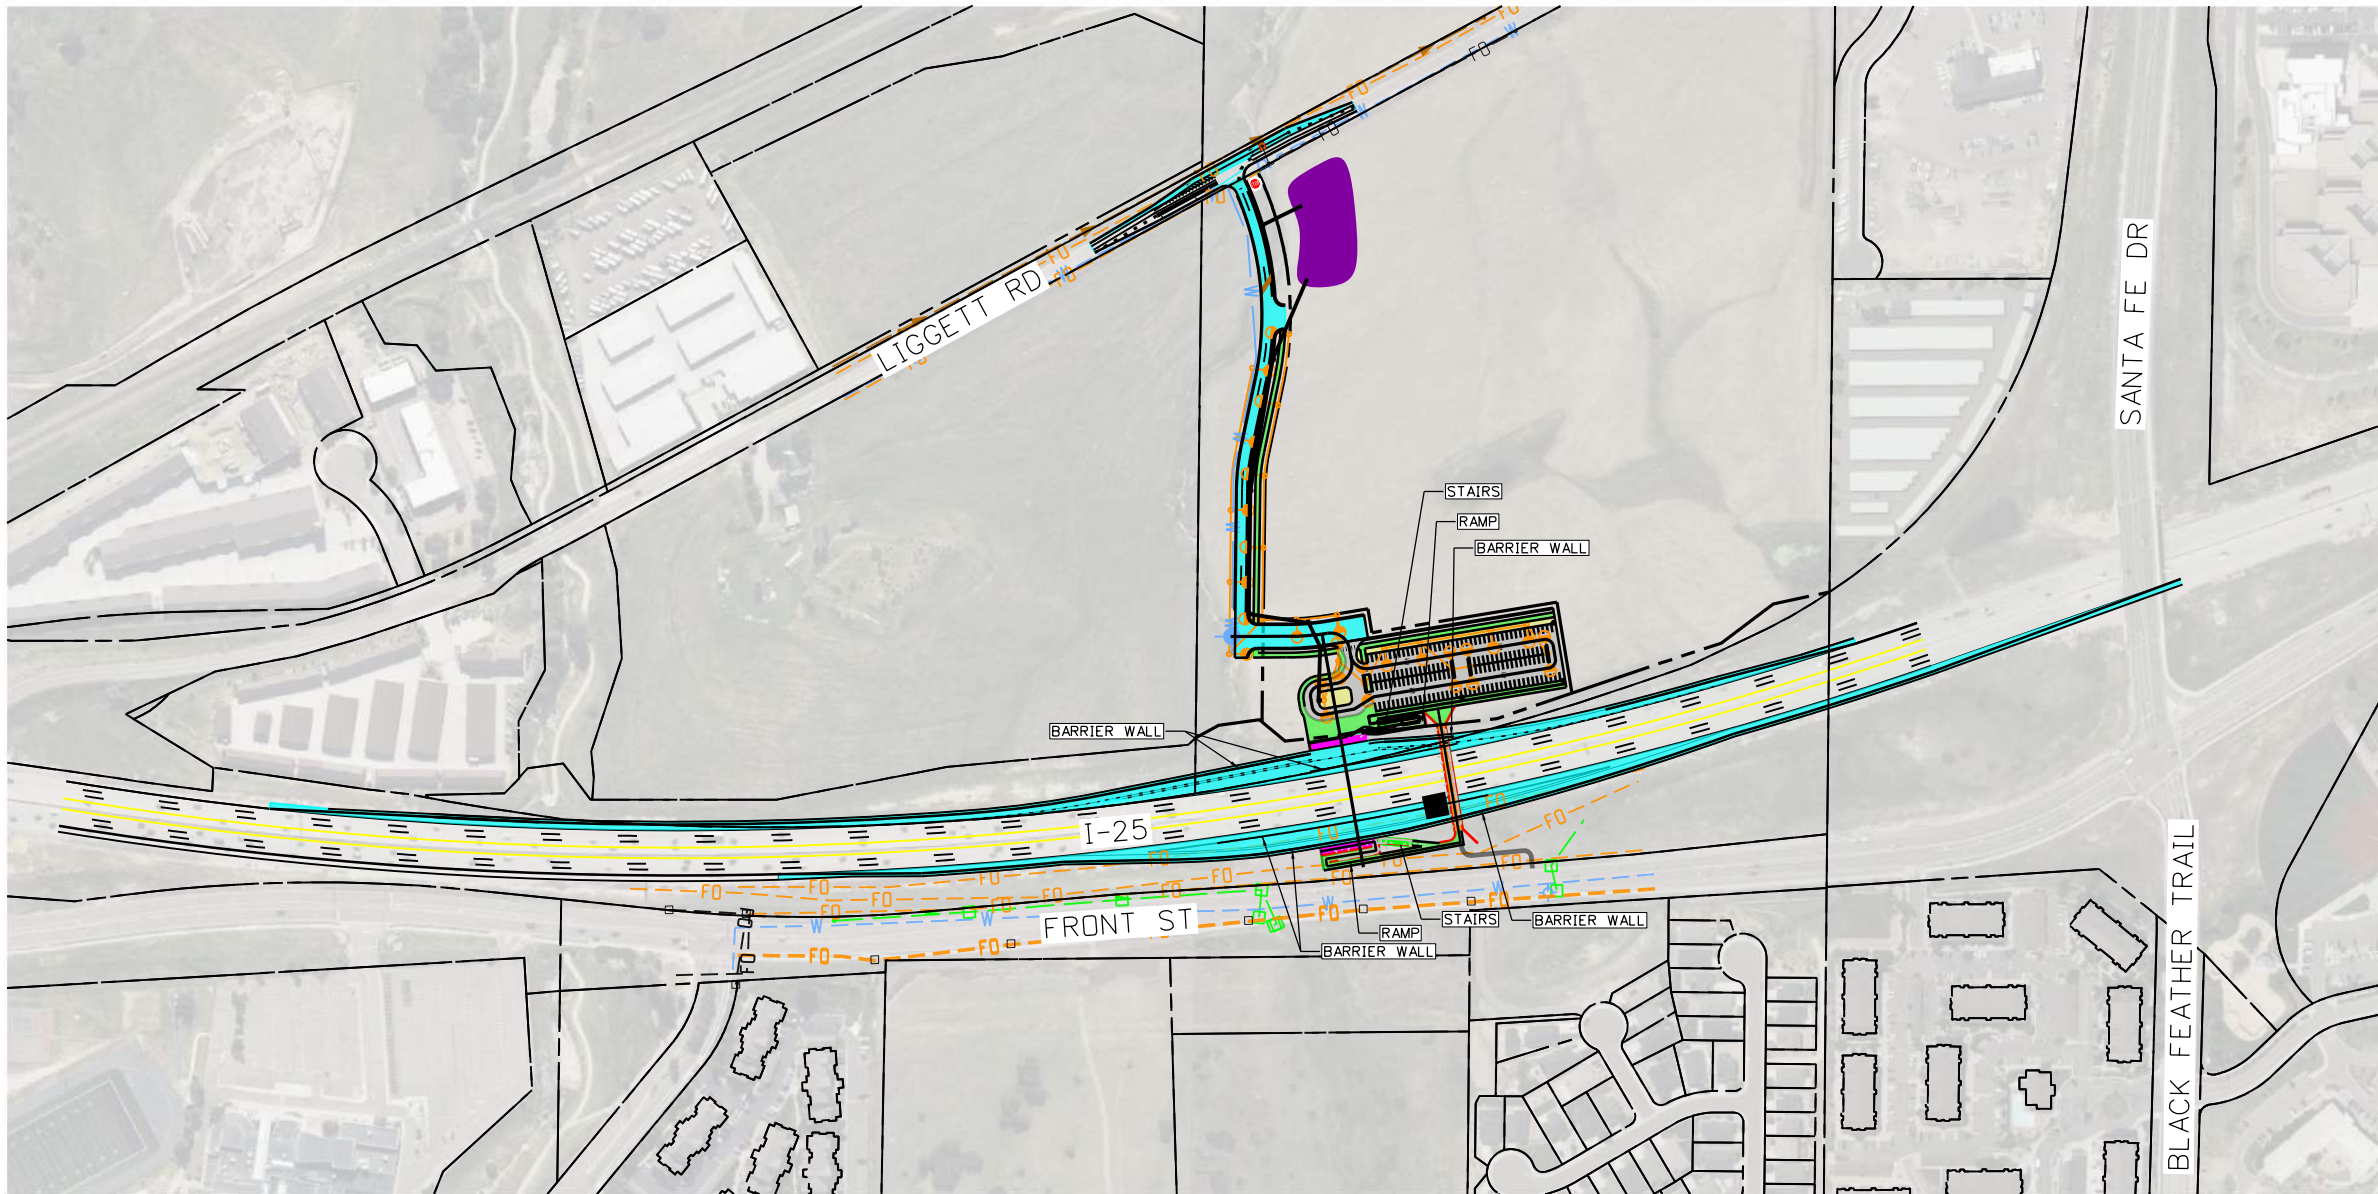

NOTES:

LEGEND:

- ADDED ROADWAY PAVEMENT
- SIDEWALK
- PARKING LOT
- TRANSIT STOP/PLATFORM
- WALL
- CULVERT
- PEDESTRIAN UNDERPASS
- MEDIAN
- WATER QUALITY POND
- TRAFFIC SIGNAL (EXISTING OR NEW)
- STOP SIGN (NEW)

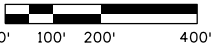

All seals for this set of drawings are applied to the cover page(s)

Print Date: 11/25/2025
File Name: CRMH_CD_RDY_PLN_PC_SITE-DEV-PLAN.dgn
Horiz. Scale: As Noted Vert. Scale: As Noted
Unit Information
RS&H

Sheet Revisions		
Date:	Comments	Init.

Colorado Department of Transportation



425 A Corporate Circle
Golden, CO 80401
Phone: 720-497-6964

Region 1

MWS

As Constructed
No Revisions:
Revised:
Void:

CASTLE ROCK MOBILITY HUB WALKER-PINE CANYON 10% SITE DESIGN		
Designer:	J. Haywood	Structure Numbers
Detailer:	E. Chou	
Sheet Subset:	XXX	Subset Sheets: 1 of 6

Project No./Code
25778
Sheet Number

NegronG
11/25/2025 11:08:57 AM
DGN MODEL: Pine Canyon - Plan 2 [Sheet]
pw:///cadd/pw-bentley.com/cadd-pw-01.p/Documents/02_Minor_Projects/CDOT_Collaboration_Projects/25778 - castle rock mobility hub/01_Pre-Construction/Pine-Canyon/Calculations/CRMH_CD_RDY_PLN_PC_SITE-DEV-PLAN.dgn



NOTES:

LEGEND:

- ADDED ROADWAY PAVEMENT
- SIDEWALK
- PARKING LOT
- TRANSIT STOP/PLATFORM
- WALL
- CULVERT
- PEDESTRIAN UNDERPASS
- MEDIAN
- WATER QUALITY POND
- TRAFFIC SIGNAL (EXISTING OR NEW)
- STOP SIGN (NEW)

0' 25' 50' 100'

All seals for this set of drawings are applied to the cover page(s)

Print Date: 11/25/2025
 File Name: CRMH_CD_RDY_PLN_PC_SITE-DEV-PLAN.dgn
 Horiz. Scale: As Noted Vert. Scale: As Noted
 Unit Information
RS&H

Sheet Revisions		
Date:	Comments	Init.

Colorado Department of Transportation

425 A Corporate Circle
 Golden, CO 80401
 Phone: 720-497-6964


Region 1 MWS

As Constructed
No Revisions:
Revised:
Void:

CASTLE ROCK MOBILITY HUB WALKER-PINE CANYON 10% SITE DESIGN		
Designer: J. Haywood	Structure Numbers	
Detailer: E. Chou		
Sheet Subset: XXX	Subset Sheets: 2 of 6	

Project No./Code
25778
Sheet Number

NegronG
11/25/2025 11:09:09 AM
DGN MODEL: Pine Canyon - Plan 3 [Sheet]
pw:///cadd/pw-bentley.com/cadd-pw-01.p/Documents/02_Minor_Projects/CDOT_Collaboration_Projects/25778 - castle rock mobility hub/01_Pre-Construction/Pine-Canyon/Calculations/CRMH_CD_RDY_PLN_PC_SITE-DEV-PLAN.dgn

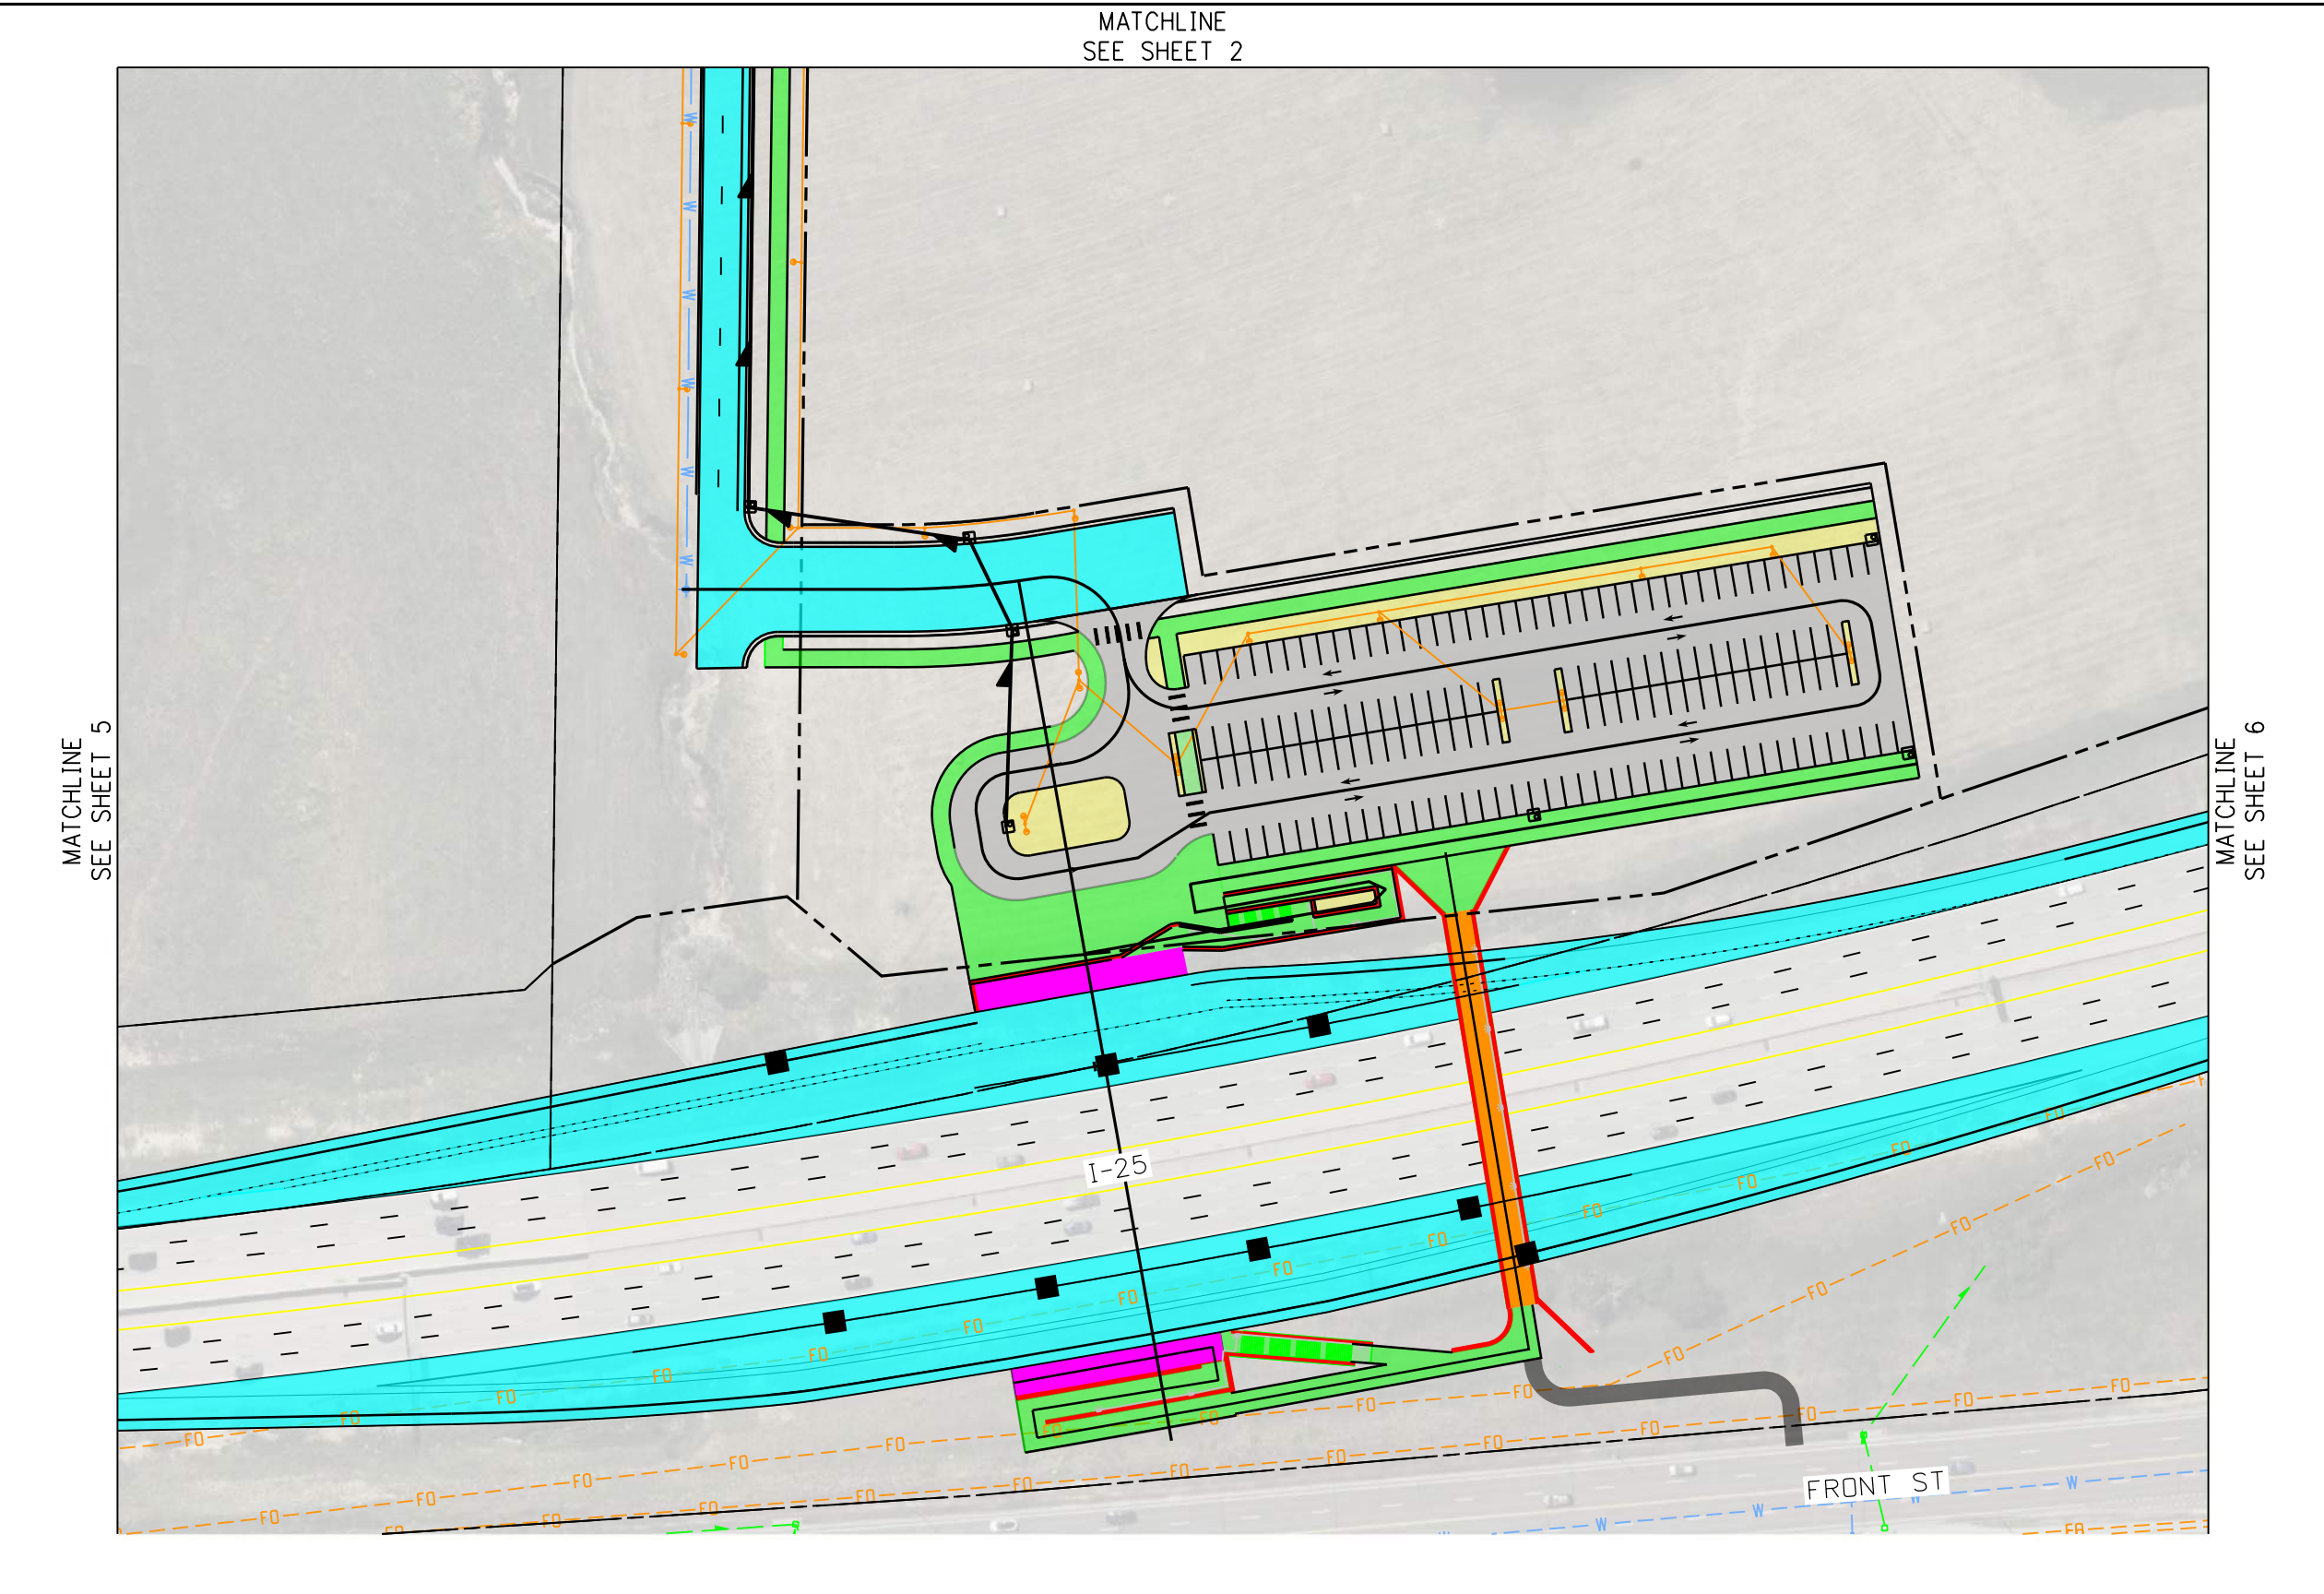

NOTES:


LEGEND:

- ADDED ROADWAY PAVEMENT
- SIDEWALK
- PARKING LOT
- TRANSIT STOP/PLATFORM
- WALL
- CULVERT
- PEDESTRIAN UNDERPASS
- MEDIAN
- WATER QUALITY POND
- TRAFFIC SIGNAL (EXISTING OR NEW)
- STOP SIGN (NEW)

Scale: 0' 25' 50' 100'

All seals for this set of drawings are applied to the cover page(s)	Print Date: 11/25/2025		Sheet Revisions			Colorado Department of Transportation			As Constructed	CASTLE ROCK MOBILITY HUB WALKER-PINE CANYON 10% SITE DESIGN			Project No./Code	
	File Name: CRMH_CD_RDY_PLN_PC_SITE-DEV-PLAN.dgn		Date:	Comments	Init.	 425 A Corporate Circle Golden, CO 80401 Phone: 720-497-6964	No Revisions:							
	Horiz. Scale: As Noted Vert. Scale: As Noted						Revised:	Designer: J. Haywood	Structure Numbers	25778				
	Unit Information						Void:	Detailer: E. Chou						
	RS&H							Sheet Subset: XXX	Subset Sheets: 3 of 6	Sheet Number				
						Region 1	MWS							

NegronG
11/25/2025 11:09:20 AM
DGN MODEL: Pine Canyon - Plan 4 [Sheet]
pw:///cadd-pw.bentley.com/cadd-pw-01p/Documents/02_Minor_Projects/CDOT_Collaboration_Projects/25778 - castle rock mobility hub/01_Pre-Construction/Pine-Canyon/Calculations/CRMH_CD_RDY_PLN_PC_SITE-DEV-PLAN.dgn

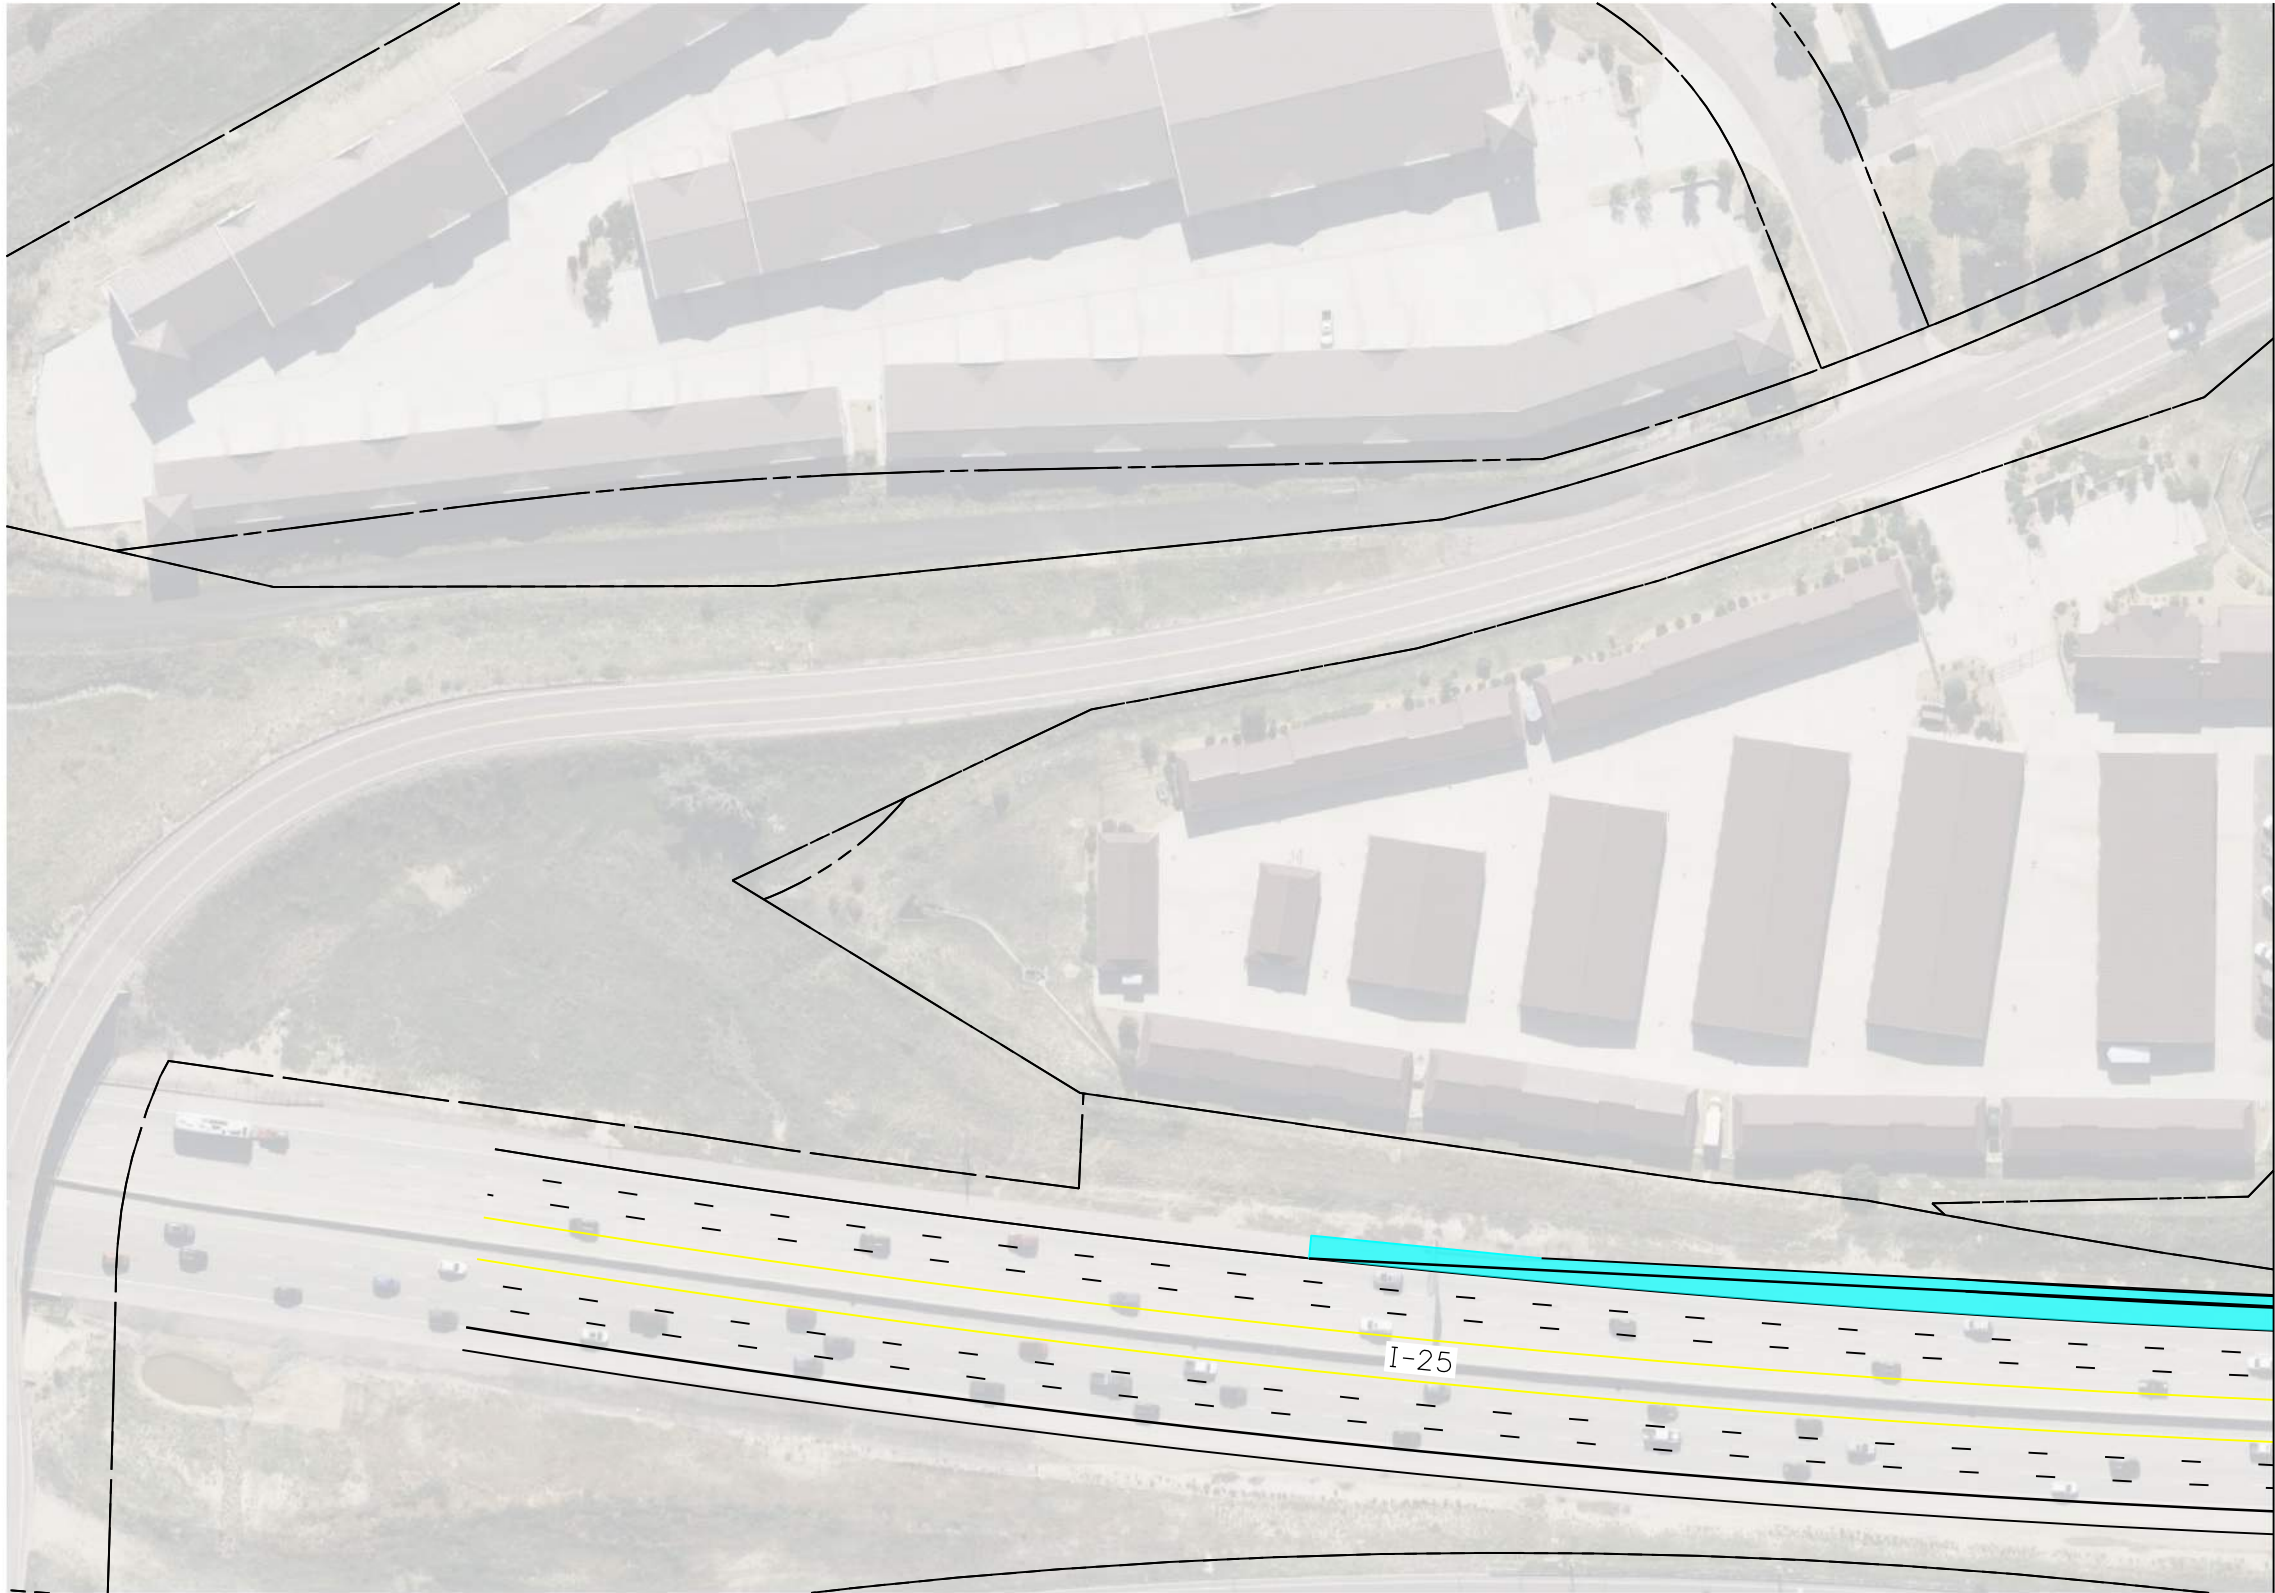


MATCHLINE
SEE SHEET 5

NOTES:

LEGEND:

- ADDED ROADWAY PAVEMENT
- SIDEWALK
- PARKING LOT
- TRANSIT STOP/PLATFORM
- WALL
- CULVERT
- PEDESTRIAN UNDERPASS
- MEDIAN
- WATER QUALITY POND
- TRAFFIC SIGNAL (EXISTING OR NEW)
- STOP SIGN (NEW)

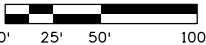

All seals for this set of drawings are applied to the cover page(s)

Print Date: 11/25/2025
File Name: CRMH_CD_RDY_PLN_PC_SITE-DEV-PLAN.dgn
Horiz. Scale: As Noted Vert. Scale: As Noted
Unit Information
RS&H

Sheet Revisions		
Date:	Comments	Init.

Colorado Department of Transportation



425 A Corporate Circle
Golden, CO 80401
Phone: 720-497-6964

Region 1

MWS

As Constructed
No Revisions:
Revised:
Void:

CASTLE ROCK MOBILITY HUB WALKER-PINE CANYON 10% SITE DESIGN			
Designer:	J. Haywood	Structure Numbers	
Detailer:	E. Chou		
Sheet Subset:	XXX	Subset Sheets:	4 of 6

Project No./Code
25778
Sheet Number

NegronG
11/25/2025 11:09:33 AM
DGN: MODEL: Walker-Pine Canyon - Plan 5 [Sheet]
pw:///cadd-pw-bentley.com/cadd-pw-01p/Documents/02_Minor_Projects/CDOT_Collaboration_Projects/25778 - castle rock mobility hub/01_Pre-Construction/Pine-Canyon/Calculations/CRMH_CD_RDY_PLN_PC_SITE-DEV-PLAN.dgn

All seals for this set of drawings are applied to the cover page(s)

Print Date: 11/25/2025

File Name: CRMH_CD_RDY_PLN_PC_SITE-DEV-PLAN.dgn

Horiz. Scale: As Noted Vert. Scale: As Noted

Unit Information

RS&H

Sheet Revisions		
Date:	Comments	Init.

Colorado Department of Transportation



425 A Corporate Circle
Golden, CO 80401
Phone: 720-497-6964

Region 1

MWS

As Constructed
No Revisions:
Revised:
Void:

CASTLE ROCK MOBILITY HUB
WALKER-PINE CANYON
10% SITE DESIGN

Designer: J. Haywood
Detailer: E. Chou
Sheet Subset: XXX

Structure Numbers
Subset Sheets: 5 of 6


Project No./Code
25778
Sheet Number




NOTES:

LEGEND:

- ADDED ROADWAY PAVEMENT
- SIDEWALK
- PARKING LOT
- TRANSIT STOP/PLATFORM
- WALL
- CULVERT
- PEDESTRIAN UNDERPASS
- MEDIAN
- WATER QUALITY POND
- TRAFFIC SIGNAL (EXISTING OR NEW)
- STOP SIGN (NEW)

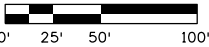


NegronG
11/25/2025 11:09:48 AM
DGN MODEL: Pine Canyon - Plan 6 [Sheet]
pw:///cadd-pw.bentley.com/cadd-pw-01/p/Document/02 Minor Projects/CDOT Collaboration Projects/25778 - castle rock mobility hub/01 Pre-Construction/Pine-Canyon/Calculations/CRMH_CD_RDY_PLN_PC-SITE-DEV-PLAN.dgn

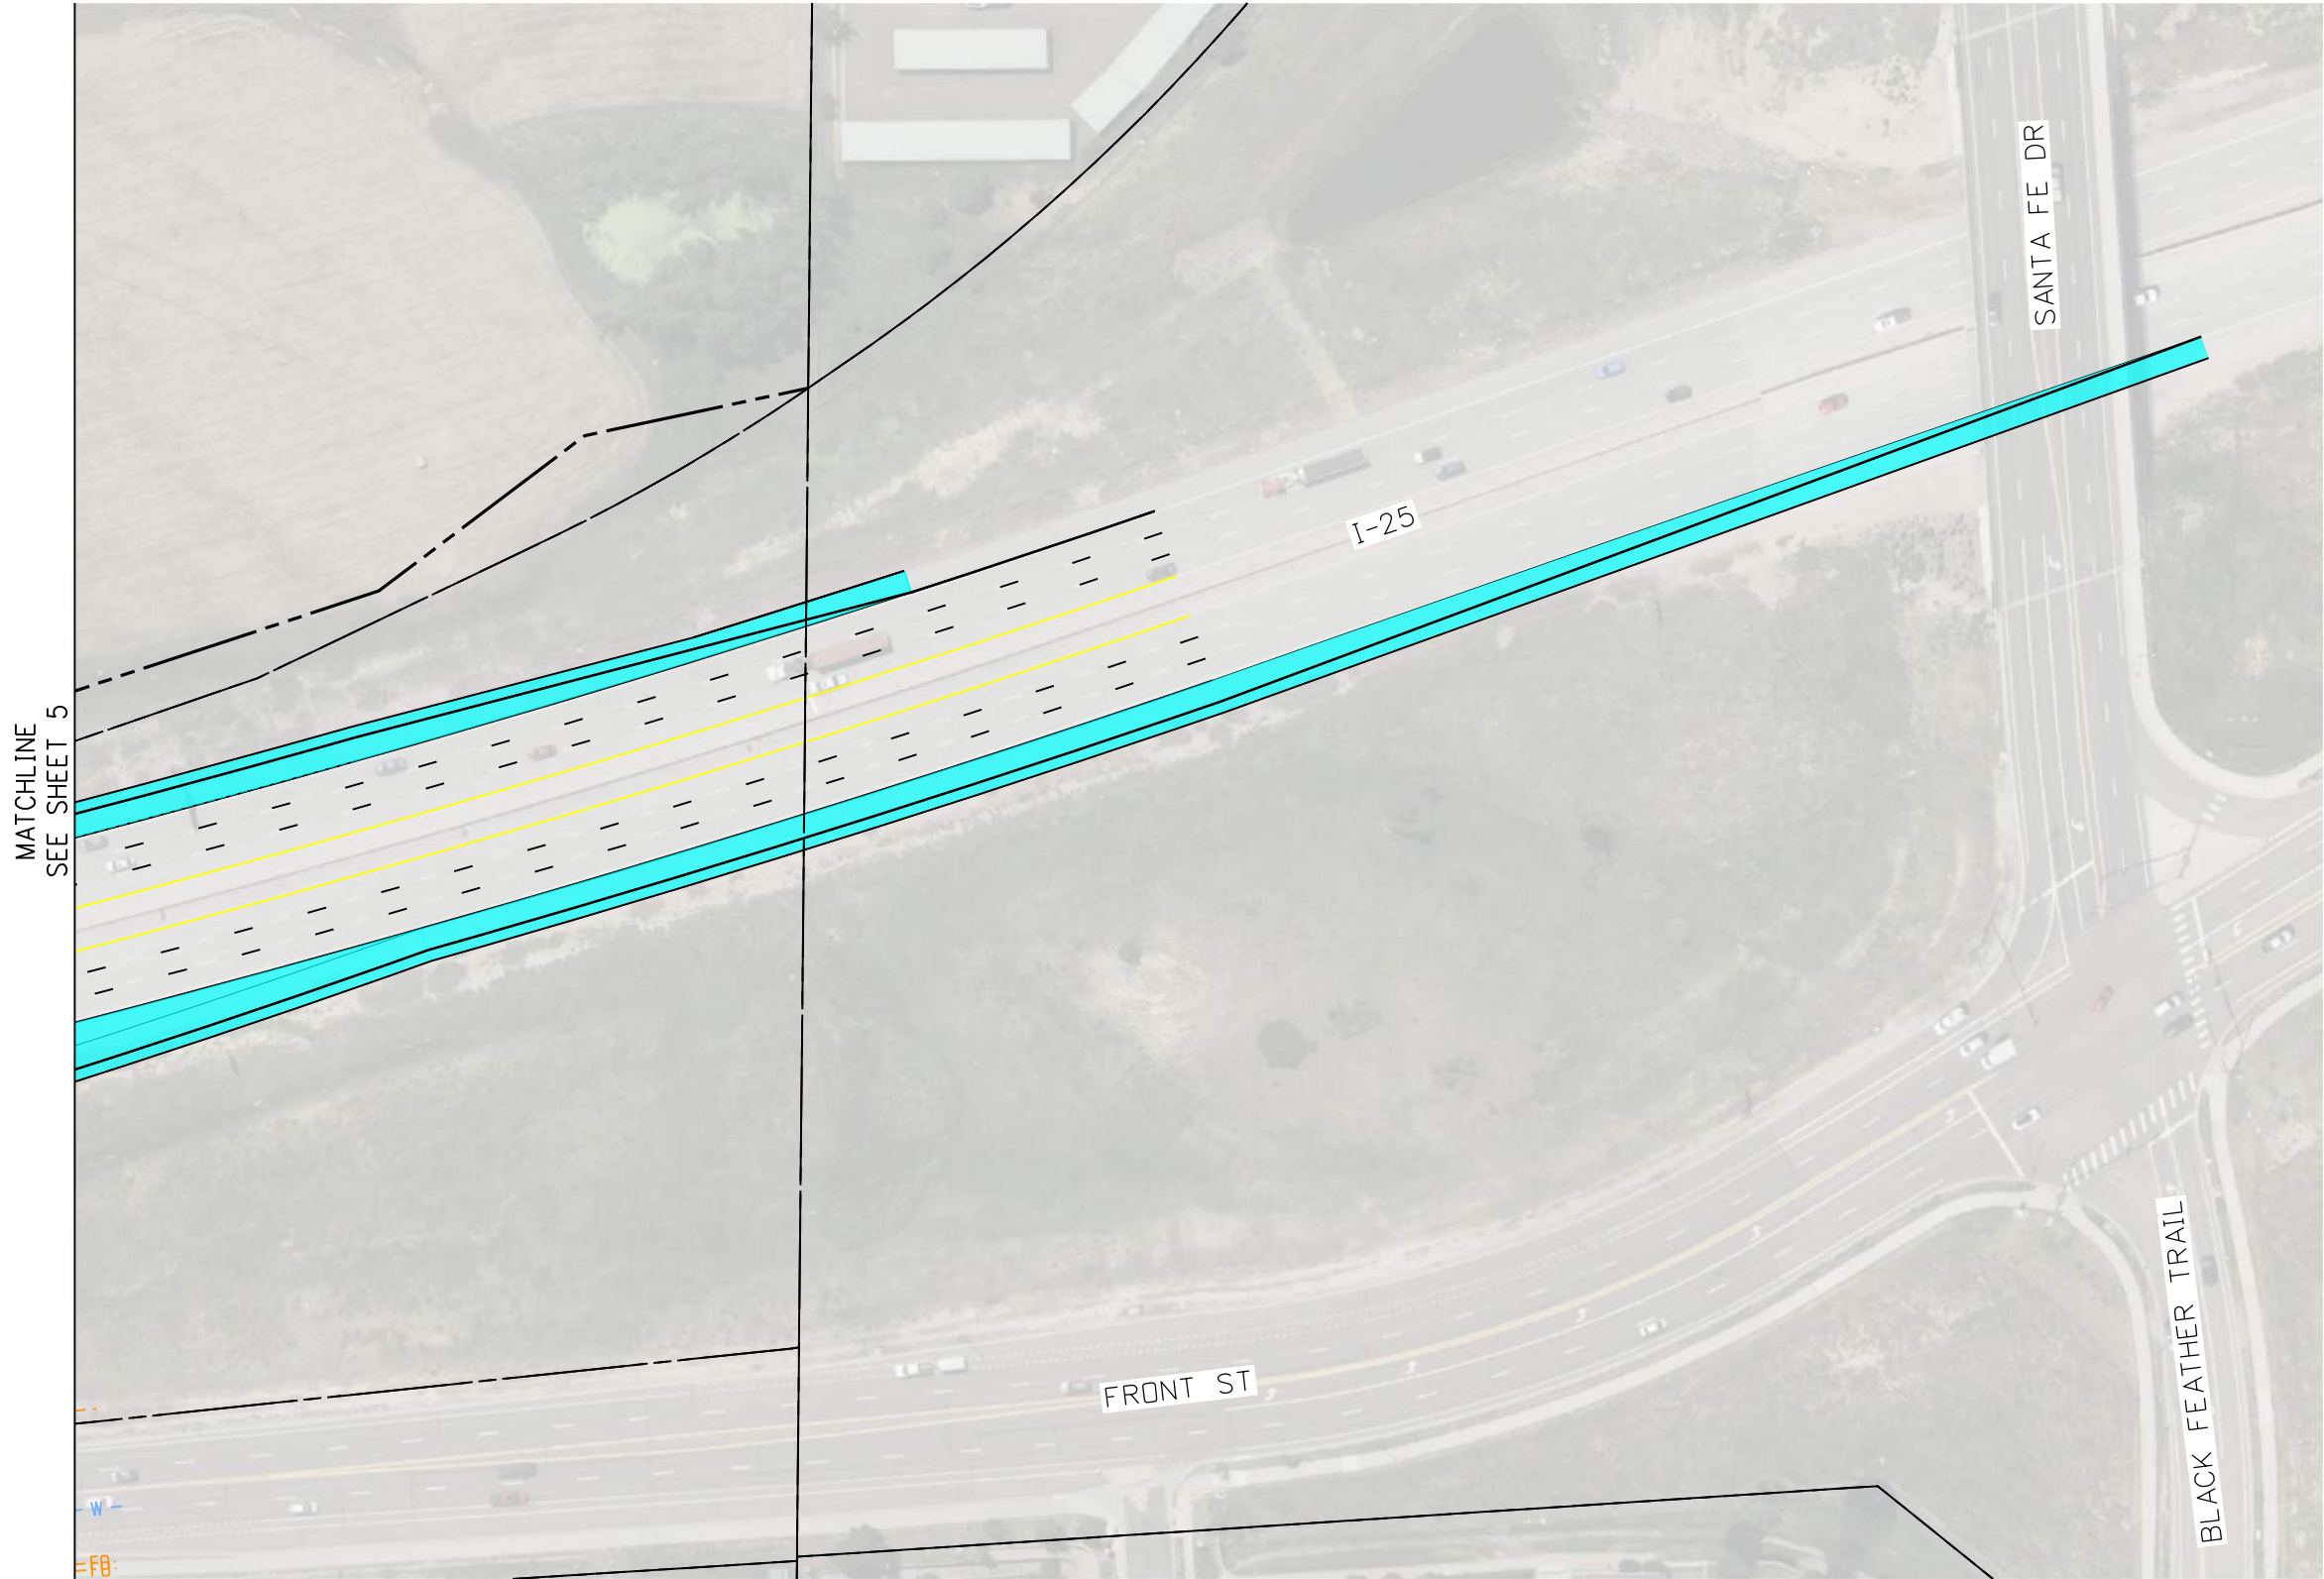

NOTES:

LEGEND:

- ADDED ROADWAY PAVEMENT
- SIDEWALK
- PARKING LOT
- TRANSIT STOP/PLATFORM
- WALL
- CULVERT
- PEDESTRIAN UNDERPASS
- MEDIAN
- WATER QUALITY POND
- TRAFFIC SIGNAL (EXISTING OR NEW)
- STOP SIGN (NEW)

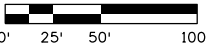

All seals for this set of drawings are applied to the cover page(s)

Print Date: 11/25/2025
File Name: CRMH_CD_RDY_PLN_PC-SITE-DEV-PLAN.dgn
Horiz. Scale: As Noted Vert. Scale: As Noted
Unit Information
RS&H

Sheet Revisions		
Date:	Comments	Init.

Colorado Department of Transportation



425 A Corporate Circle
Golden, CO 80401
Phone: 720-497-6964

Region 1

MWS

As Constructed
No Revisions:
Revised:
Void:

CASTLE ROCK MOBILITY HUB WALKER-PINE CANYON 10% SITE DESIGN		
Designer: J. Haywood	Structure Numbers	
Detailer: E. Chou		
Sheet Subset: XXX	Subset Sheets: 6 of 6	

Project No./Code
25778
Sheet Number