


NegronG
11/25/2025 11:24:54 AM
DGN MODEL: Plum Creek - Plan 1 [Sheet]
pw:///cadd-pw.bentley.com/cadd-pw-01p/Documents/02_Minor_Projects/CDOT_Collaboration_Projects/25778 - castle rock mobility hub/01_Pre-Construction/Brickyard/Calculations/CRMH_CD_RDY_PLN_BY-SITE_DEV_PLAN.dgn

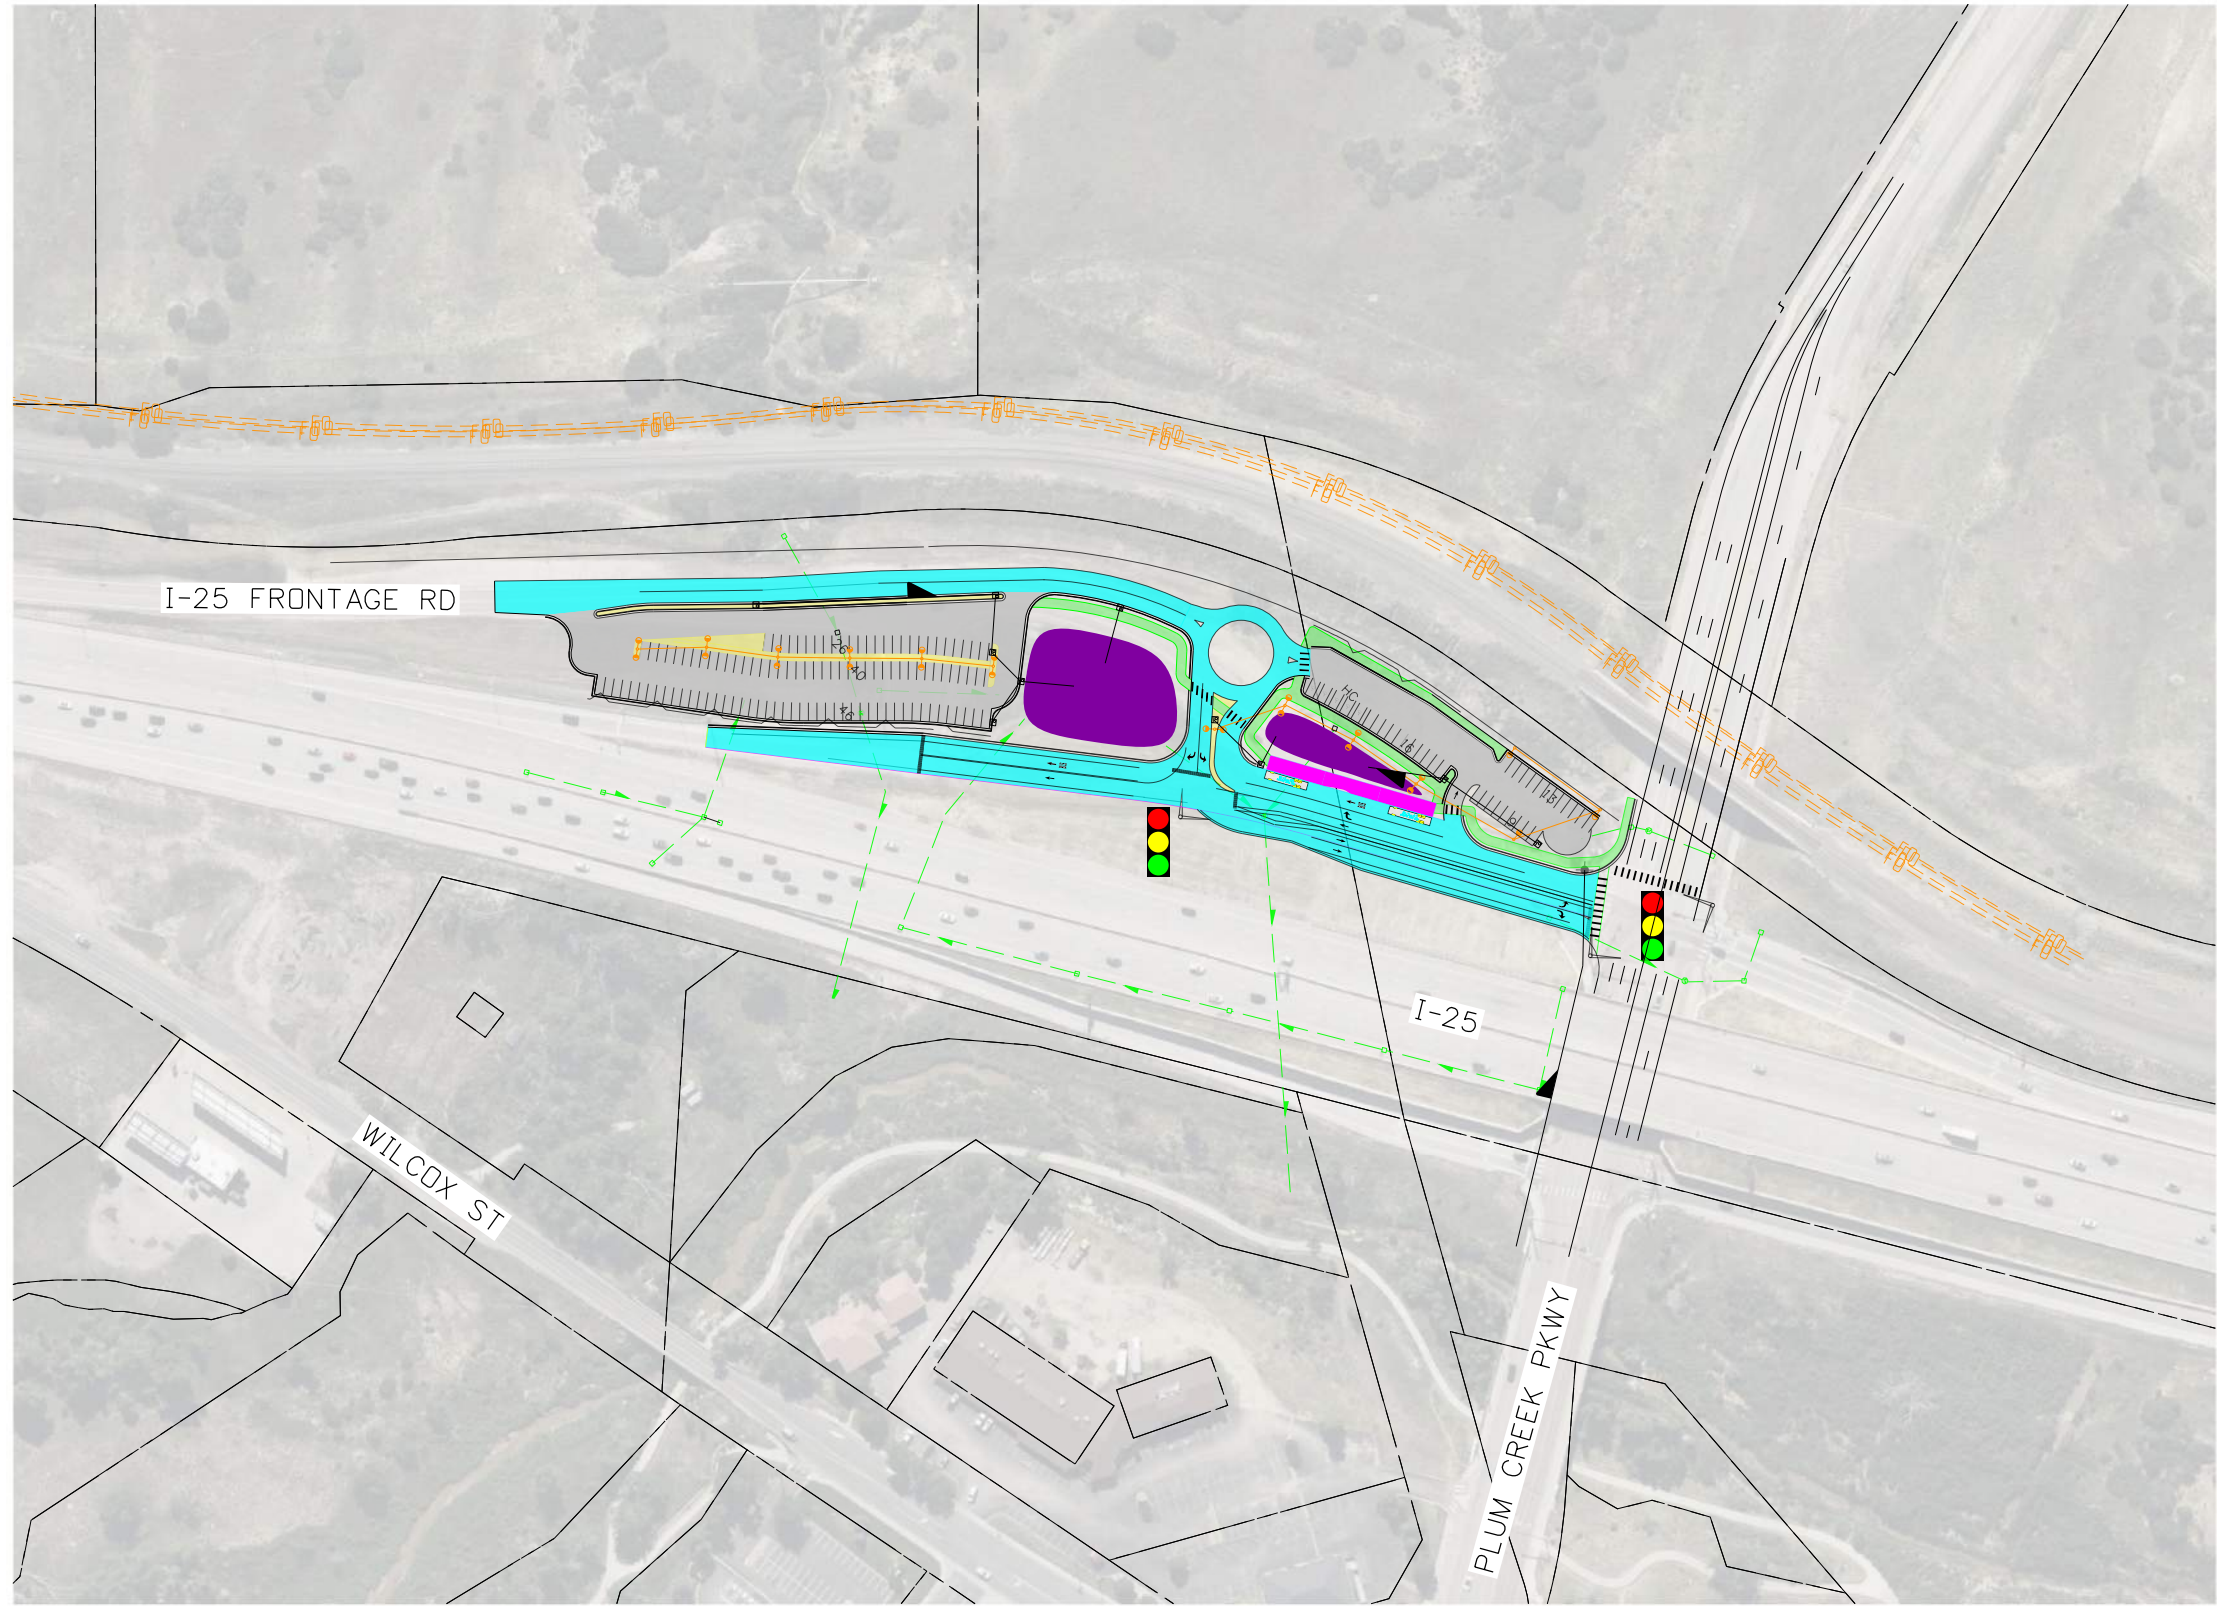

NOTES:

LEGEND:

- ADDED ROADWAY PAVEMENT
- SIDEWALK
- PARKING LOT
- WALL
- TRANSIT STOP/PLATFORM
- MEDIAN
- WATER QUALITY POND
- TRAFFIC SIGNAL (EXISTING OR NEW)

All seals for this set of drawings are applied to the cover page(s)

Print Date: 11/25/2025

File Name: CRMH_CD_RDY_PLN_BY-SITE_DEV_PLAN.dgn

Horiz. Scale: As Noted Vert. Scale: As Noted

Unit Information

RS&H

Sheet Revisions		
Date:	Comments	Init.

Colorado Department of Transportation

425 A Corporate Circle
Golden, CO 80401
Phone: 720-497-6964

Region 1

MWS

As Constructed
No Revisions:
Revised:
Void:

CASTLE ROCK MOBILITY HUB
PLUM CREEK
10% SITE DESIGN

Designer: S. Williams

Detailer: G. Negron


Sheet Subset: XXX

Structure Numbers

Subset Sheets: 1 of 3

Project No./Code
25778
Sheet Number

NegronG
11/25/2025 11:25:07 AM
DGN MODEL: Plum Creek - Plan 2 [Sheet]
pw:///cadd-pw.bentley.com/cadd-pw-01/p/Document/02_Minor_Projects/CDOT_Collaboration_Projects/25778 - castle rock mobility hub/01_Pre-Construction/Brickyard/Calculations/CRMH_CD_ROY_PLN_BY-SITE_DEV_PLAN.dgn

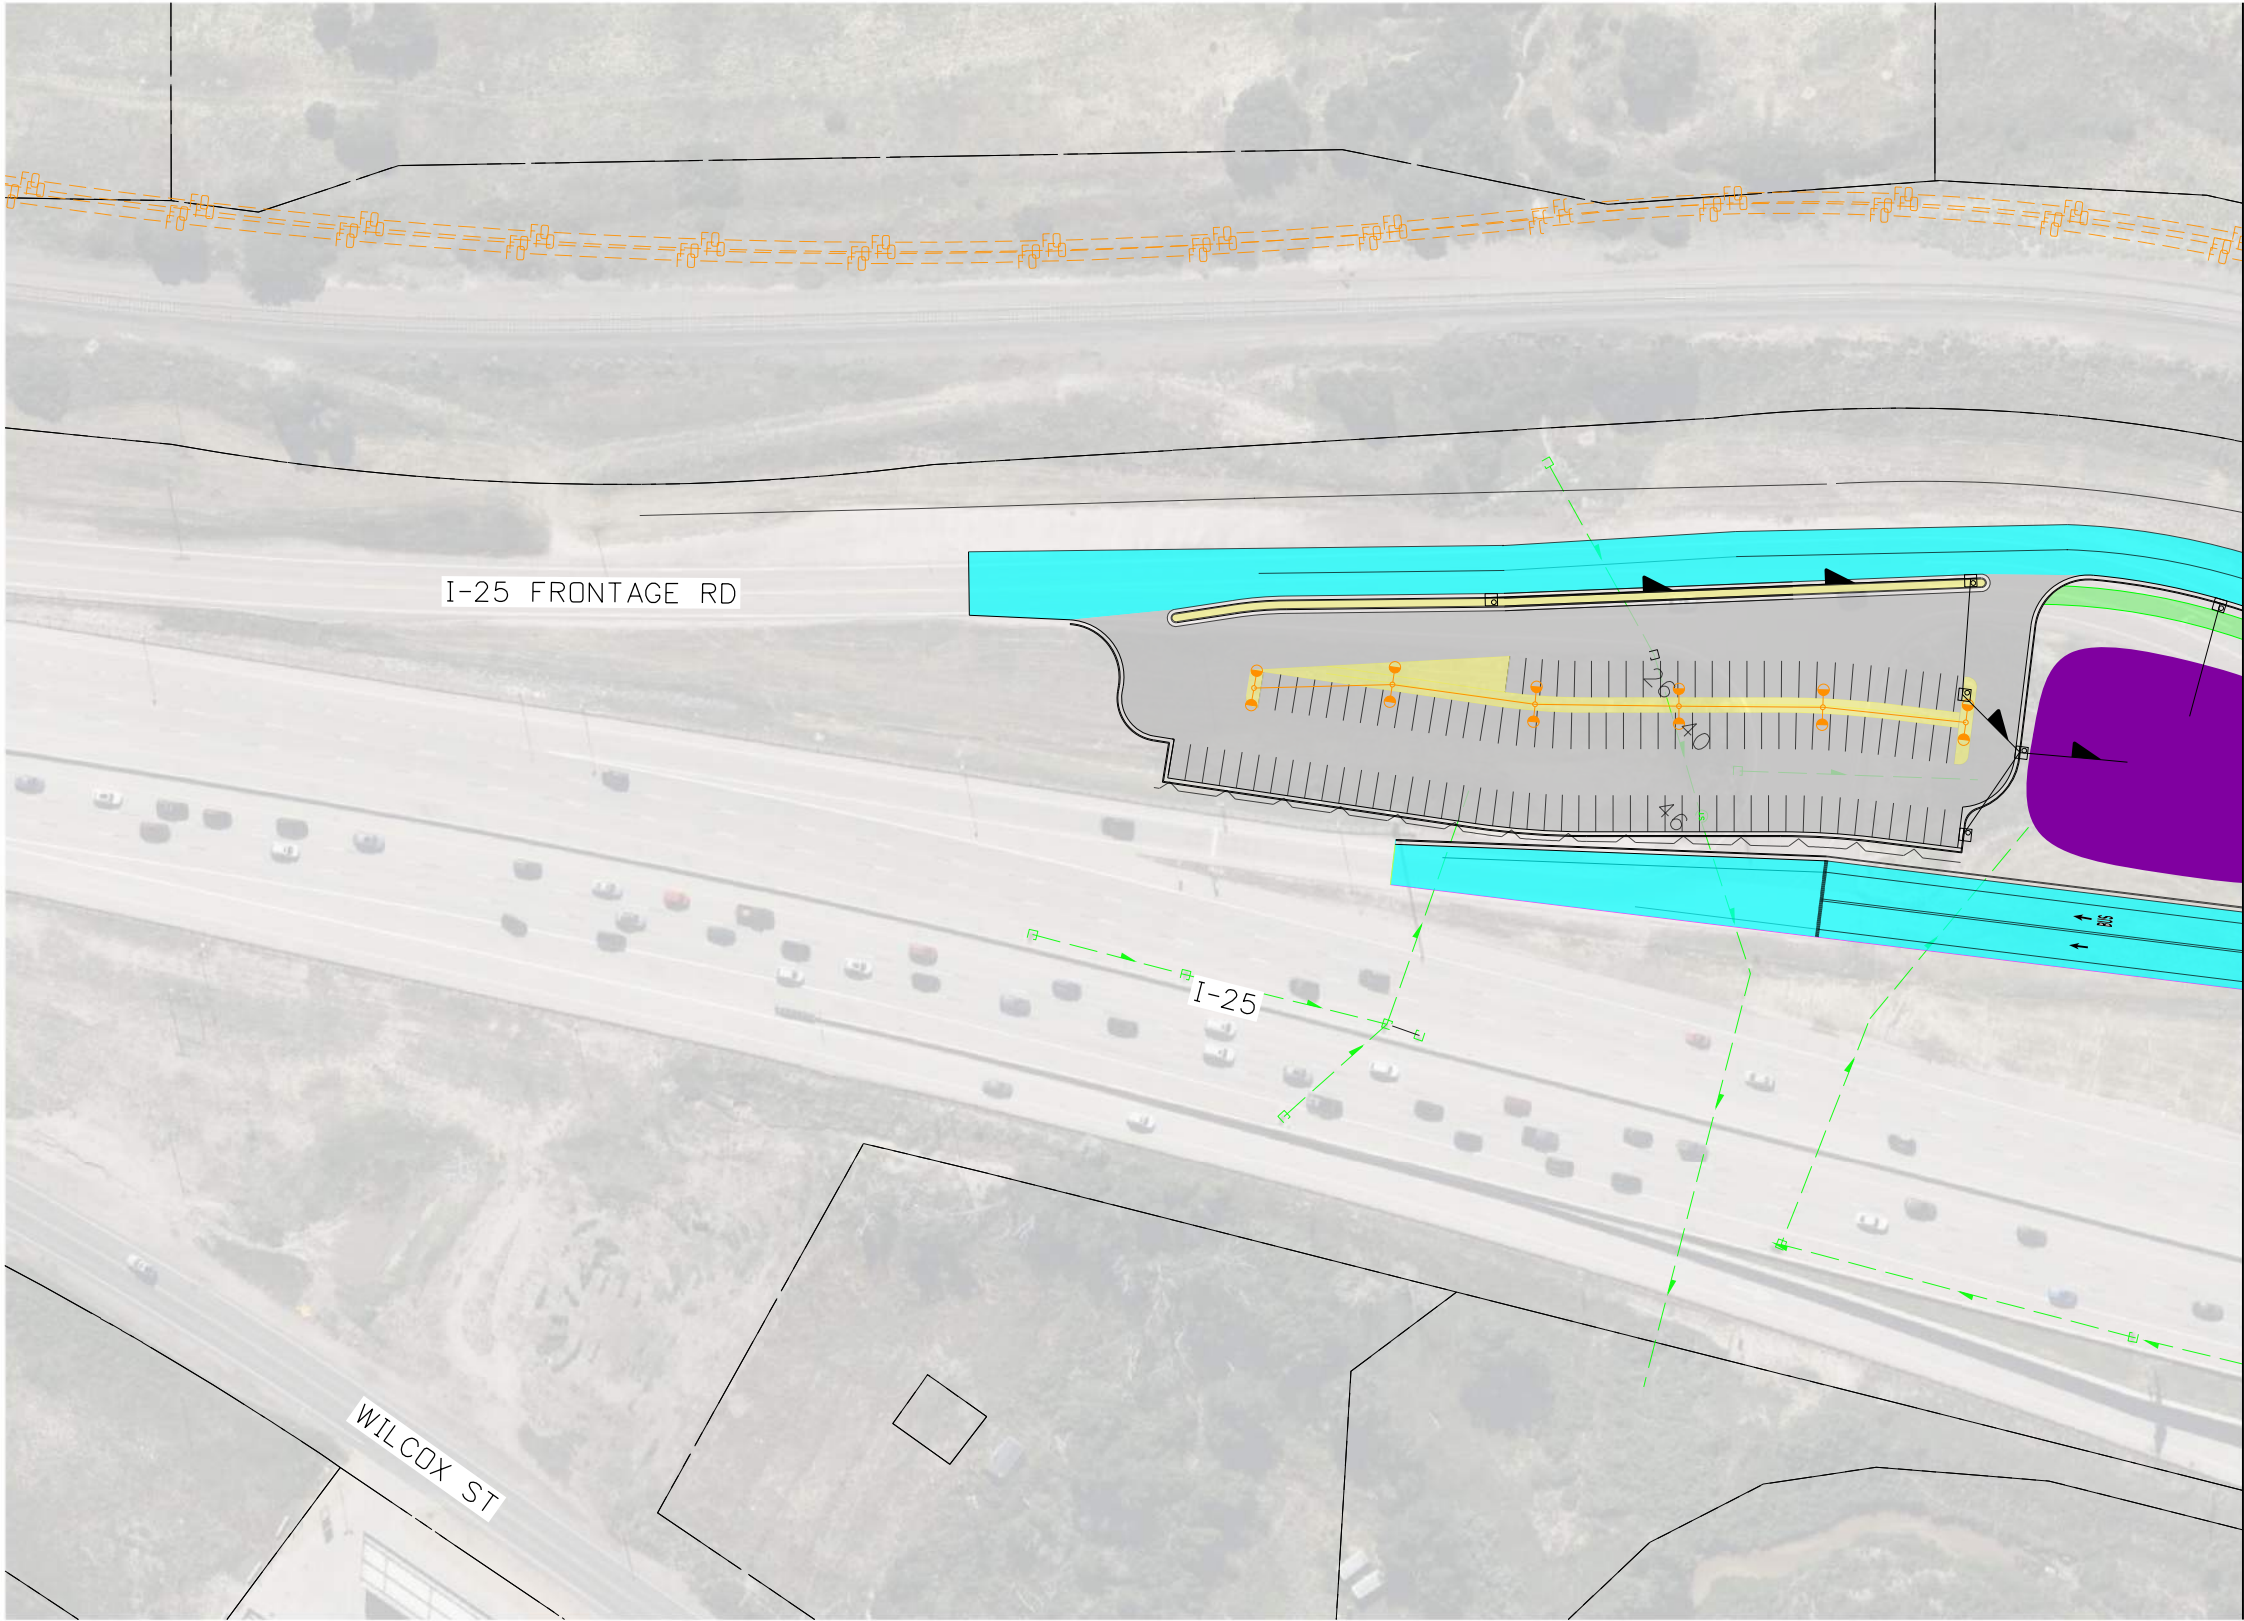

MATCHLINE
SEE SHEET 3

NOTES:

LEGEND:

- ADDED ROADWAY PAVEMENT
- SIDEWALK
- PARKING LOT
- WALL
- TRANSIT STOP/PLATFORM
- MEDIAN
- WATER QUALITY POND
- TRAFFIC SIGNAL (EXISTING OR NEW)



All seals for this set of drawings are applied to the cover page(s)

Print Date: 11/25/2025

File Name: CRMH_CD_ROY_PLN_BY-SITE_DEV_PLAN.dgn

Horiz. Scale: As Noted Vert. Scale: As Noted

Unit Information

RS&H

Sheet Revisions		
Date:	Comments	Init.

Colorado Department of Transportation



425 A Corporate Circle
Golden, CO 80401
Phone: 720-497-6964

Region 1

MWS


As Constructed
No Revisions:
Revised:
Void:

CASTLE ROCK MOBILITY HUB PLUM CREEK 10% SITE DESIGN			
Designer:	S. Williams	Structure Numbers	
Detailer:	G. Negron		
Sheet Subset:	XXX	Subset Sheets:	2 of 3

Project No./Code
25778
Sheet Number

NegronG
11/25/2025 11:25:12 AM
DGN MODEL: Plum Creek - Plan 3 [Sheet]
pw:///c:/cdot-pw/bentley.com/cdot-pw-01/p/Documents/02_Minor_Projects/CDOT_Collaboration_Projects/25778 - castle rock mobility hub/01_Pre-Construction/Brickyard/Calculations/CRMH_CD_RDY_PLN_BY-SITE_DEV_PLAN.dgn


MATCHLINE
SEE SHEET 2

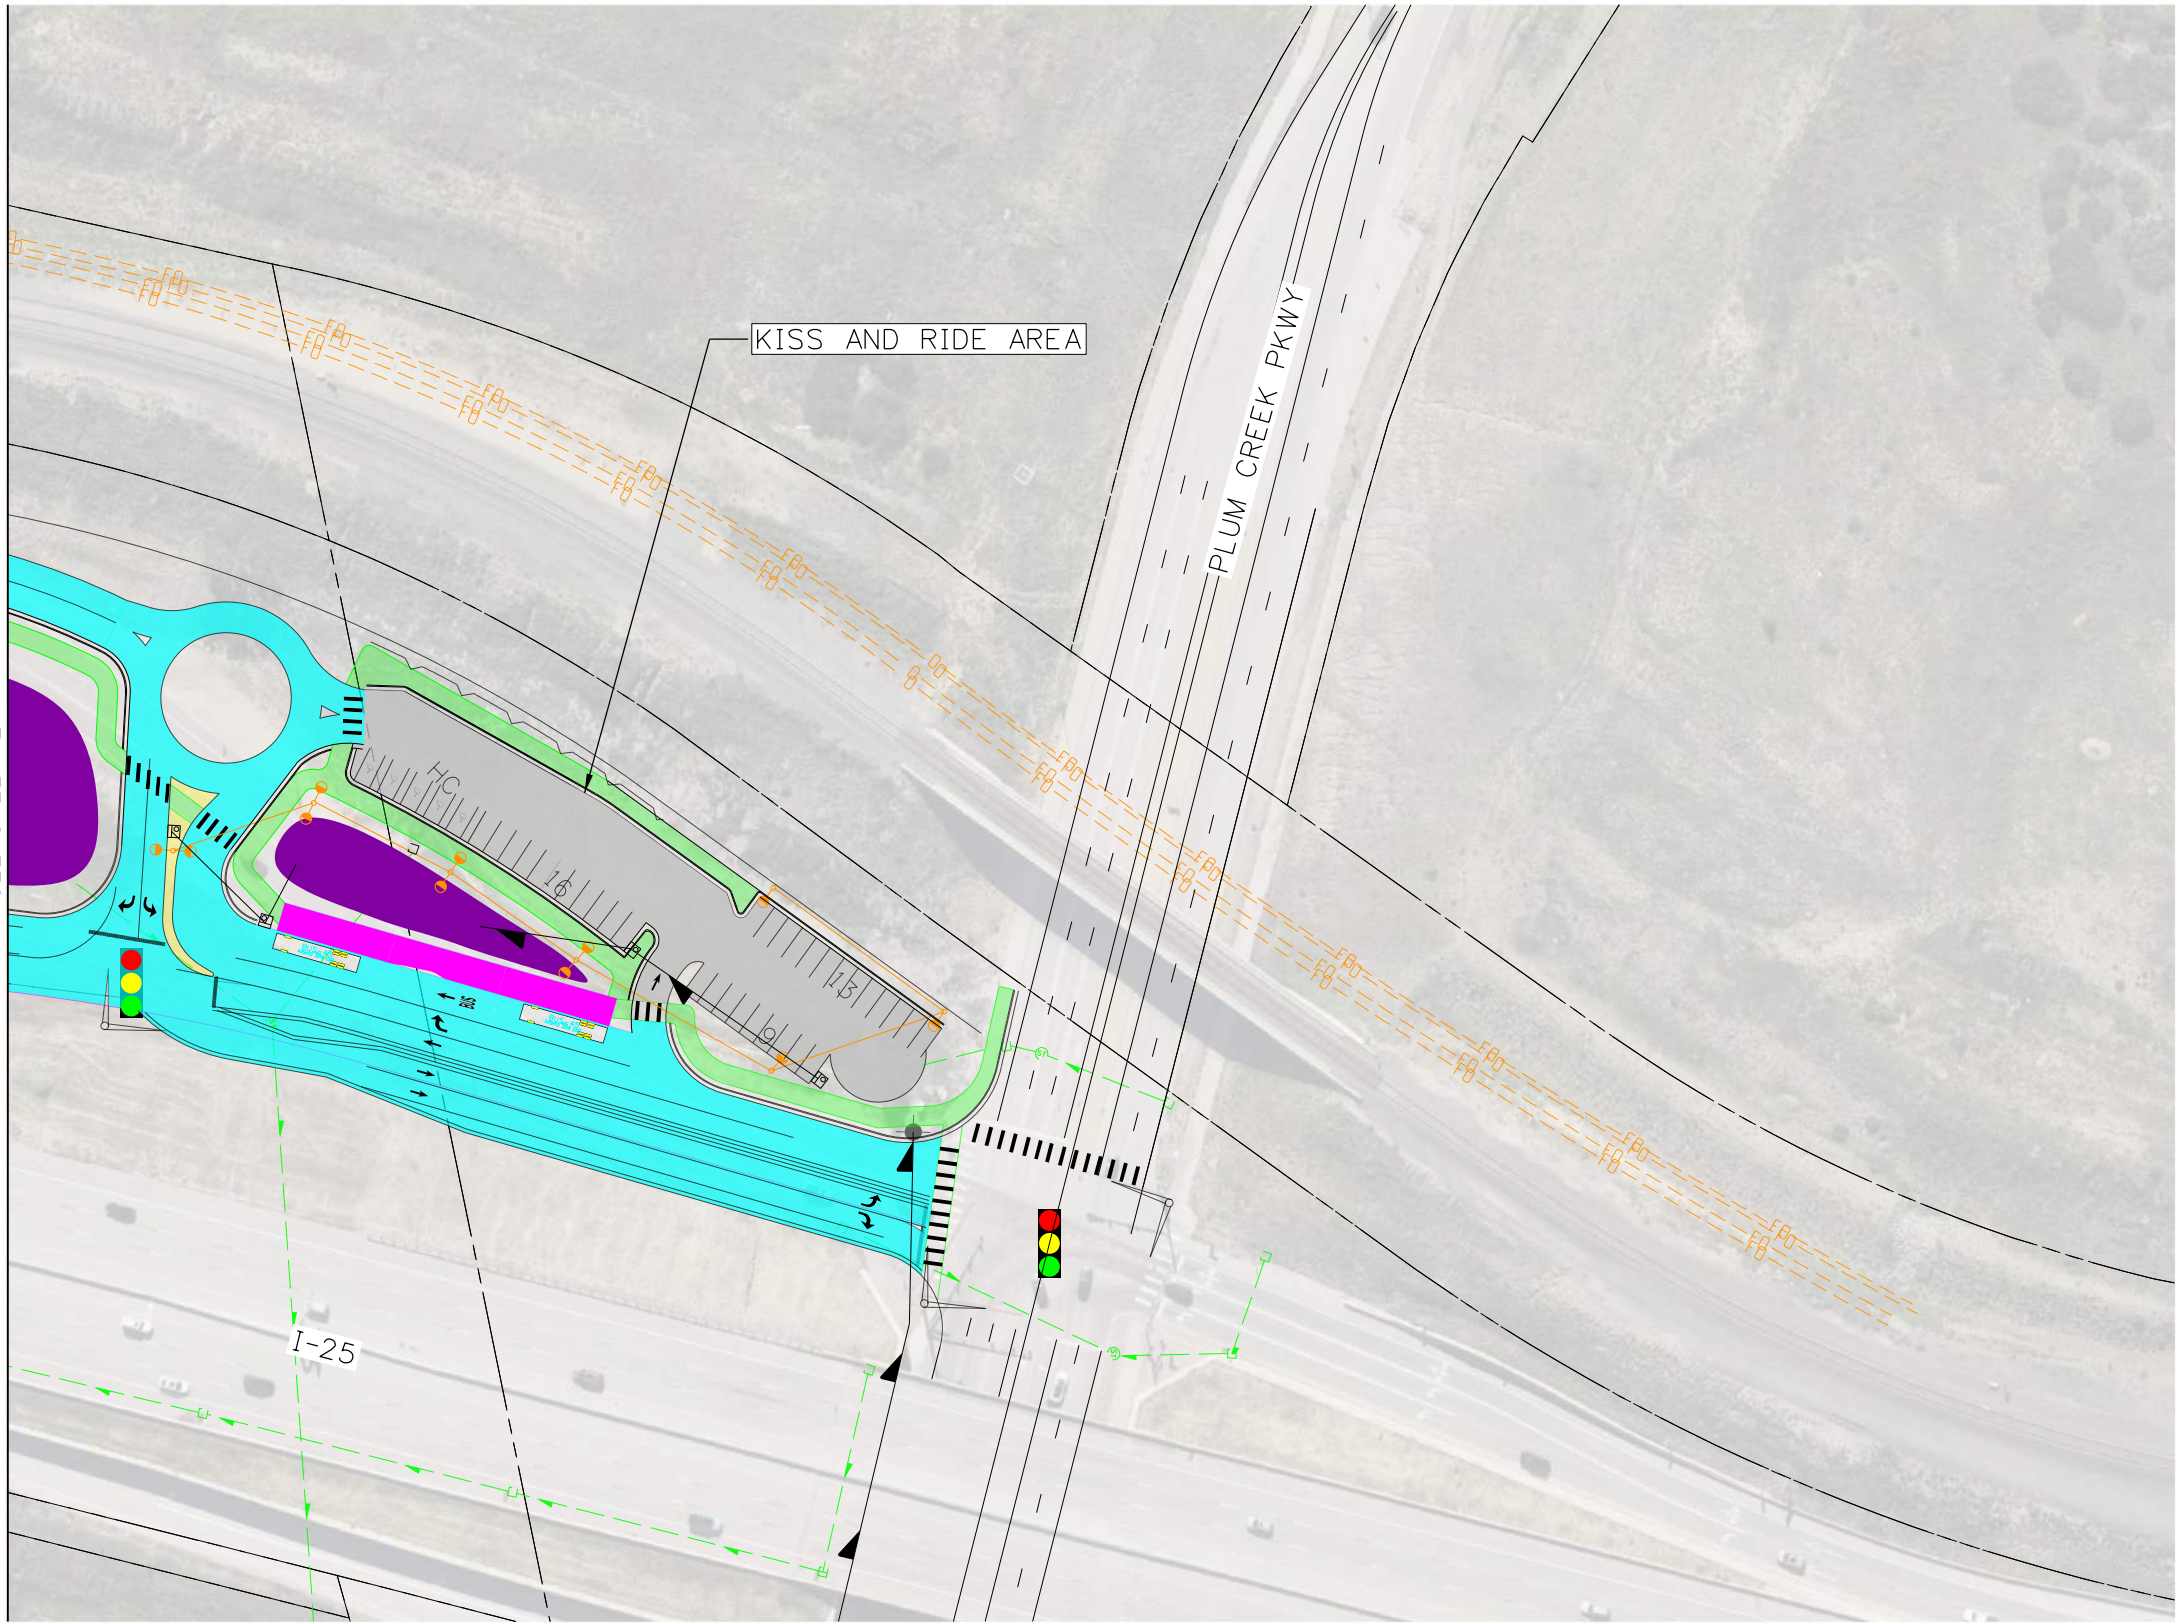

NOTES:

LEGEND:

- ADDED ROADWAY PAVEMENT
- SIDEWALK
- PARKING LOT
- TRANSIT STOP/PLATFORM
- WALL
- CULVERT
- PEDESTRIAN UNDERPASS
- MEDIAN
- WATER QUALITY POND
- TRAFFIC SIGNAL (EXISTING OR NEW)
- STOP SIGN (NEW)

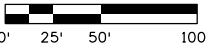

All seals for this set of drawings are applied to the cover page(s)

Print Date: 11/25/2025
File Name: CRMH_CD_RDY_PLN_BY-SITE_DEV_PLAN.dgn
Horiz. Scale: As Noted Vert. Scale: As Noted
Unit Information
RS&H

Sheet Revisions		
Date:	Comments	Init.

Colorado Department of Transportation



425 A Corporate Circle
Golden, CO 80401
Phone: 720-497-6964

Region 1

MWS

As Constructed
No Revisions:
Revised:
Void:

CASTLE ROCK MOBILITY HUB PLUM CREEK 10% SITE DESIGN			
Designer:	S. Williams	Structure Numbers	
Detailer:	G. Negron		
Sheet Subset:	XXX	Subset Sheets:	3 of 3

Project No./Code
25778
Sheet Number