

11/25/2025 11:39:05 AM
DGN MODEL: Wolfensberger - Plan 1 [Sheet]
pw://cadd-pw.bentley.com/cadd-pw-01p/Documents/02_Minor_Projects/CDOT_Collaboration/Projects/25778 - castle rock mobility hub/01_Pre-Construction/Wolfensberger/Calculations/CRMH_CD_RDY_PLN_WB_SITE-DEV-PLAN.dgn

All seals for this set of drawings are applied to the cover page(s)

Print Date: 11/25/2025

File Name: CRMH_CD_RDY_PLN_WB_SITE-DEV-PLAN.dgn

Horiz. Scale: As Noted Vert. Scale: As Noted

Unit Information

RS&H

Sheet Revisions

Date:	Comments	Init.

Colorado Department of Transportation



Region 1

425 A Corporate Circle
Golden, CO 80401
Phone: 720-497-6964

MWS

As Constructed

No Revisions:

Revised:

Void:

CASTLE ROCK MOBILITY HUB WOLFENSBERGER 10% SITE DESIGN

Designer: D. Woolfall

Detailer: E. Chou

Sheet Subset: XXX


Structure
Numbers

Subset Sheets: 1 of 3

Project No./Code

25778

Sheet
Number

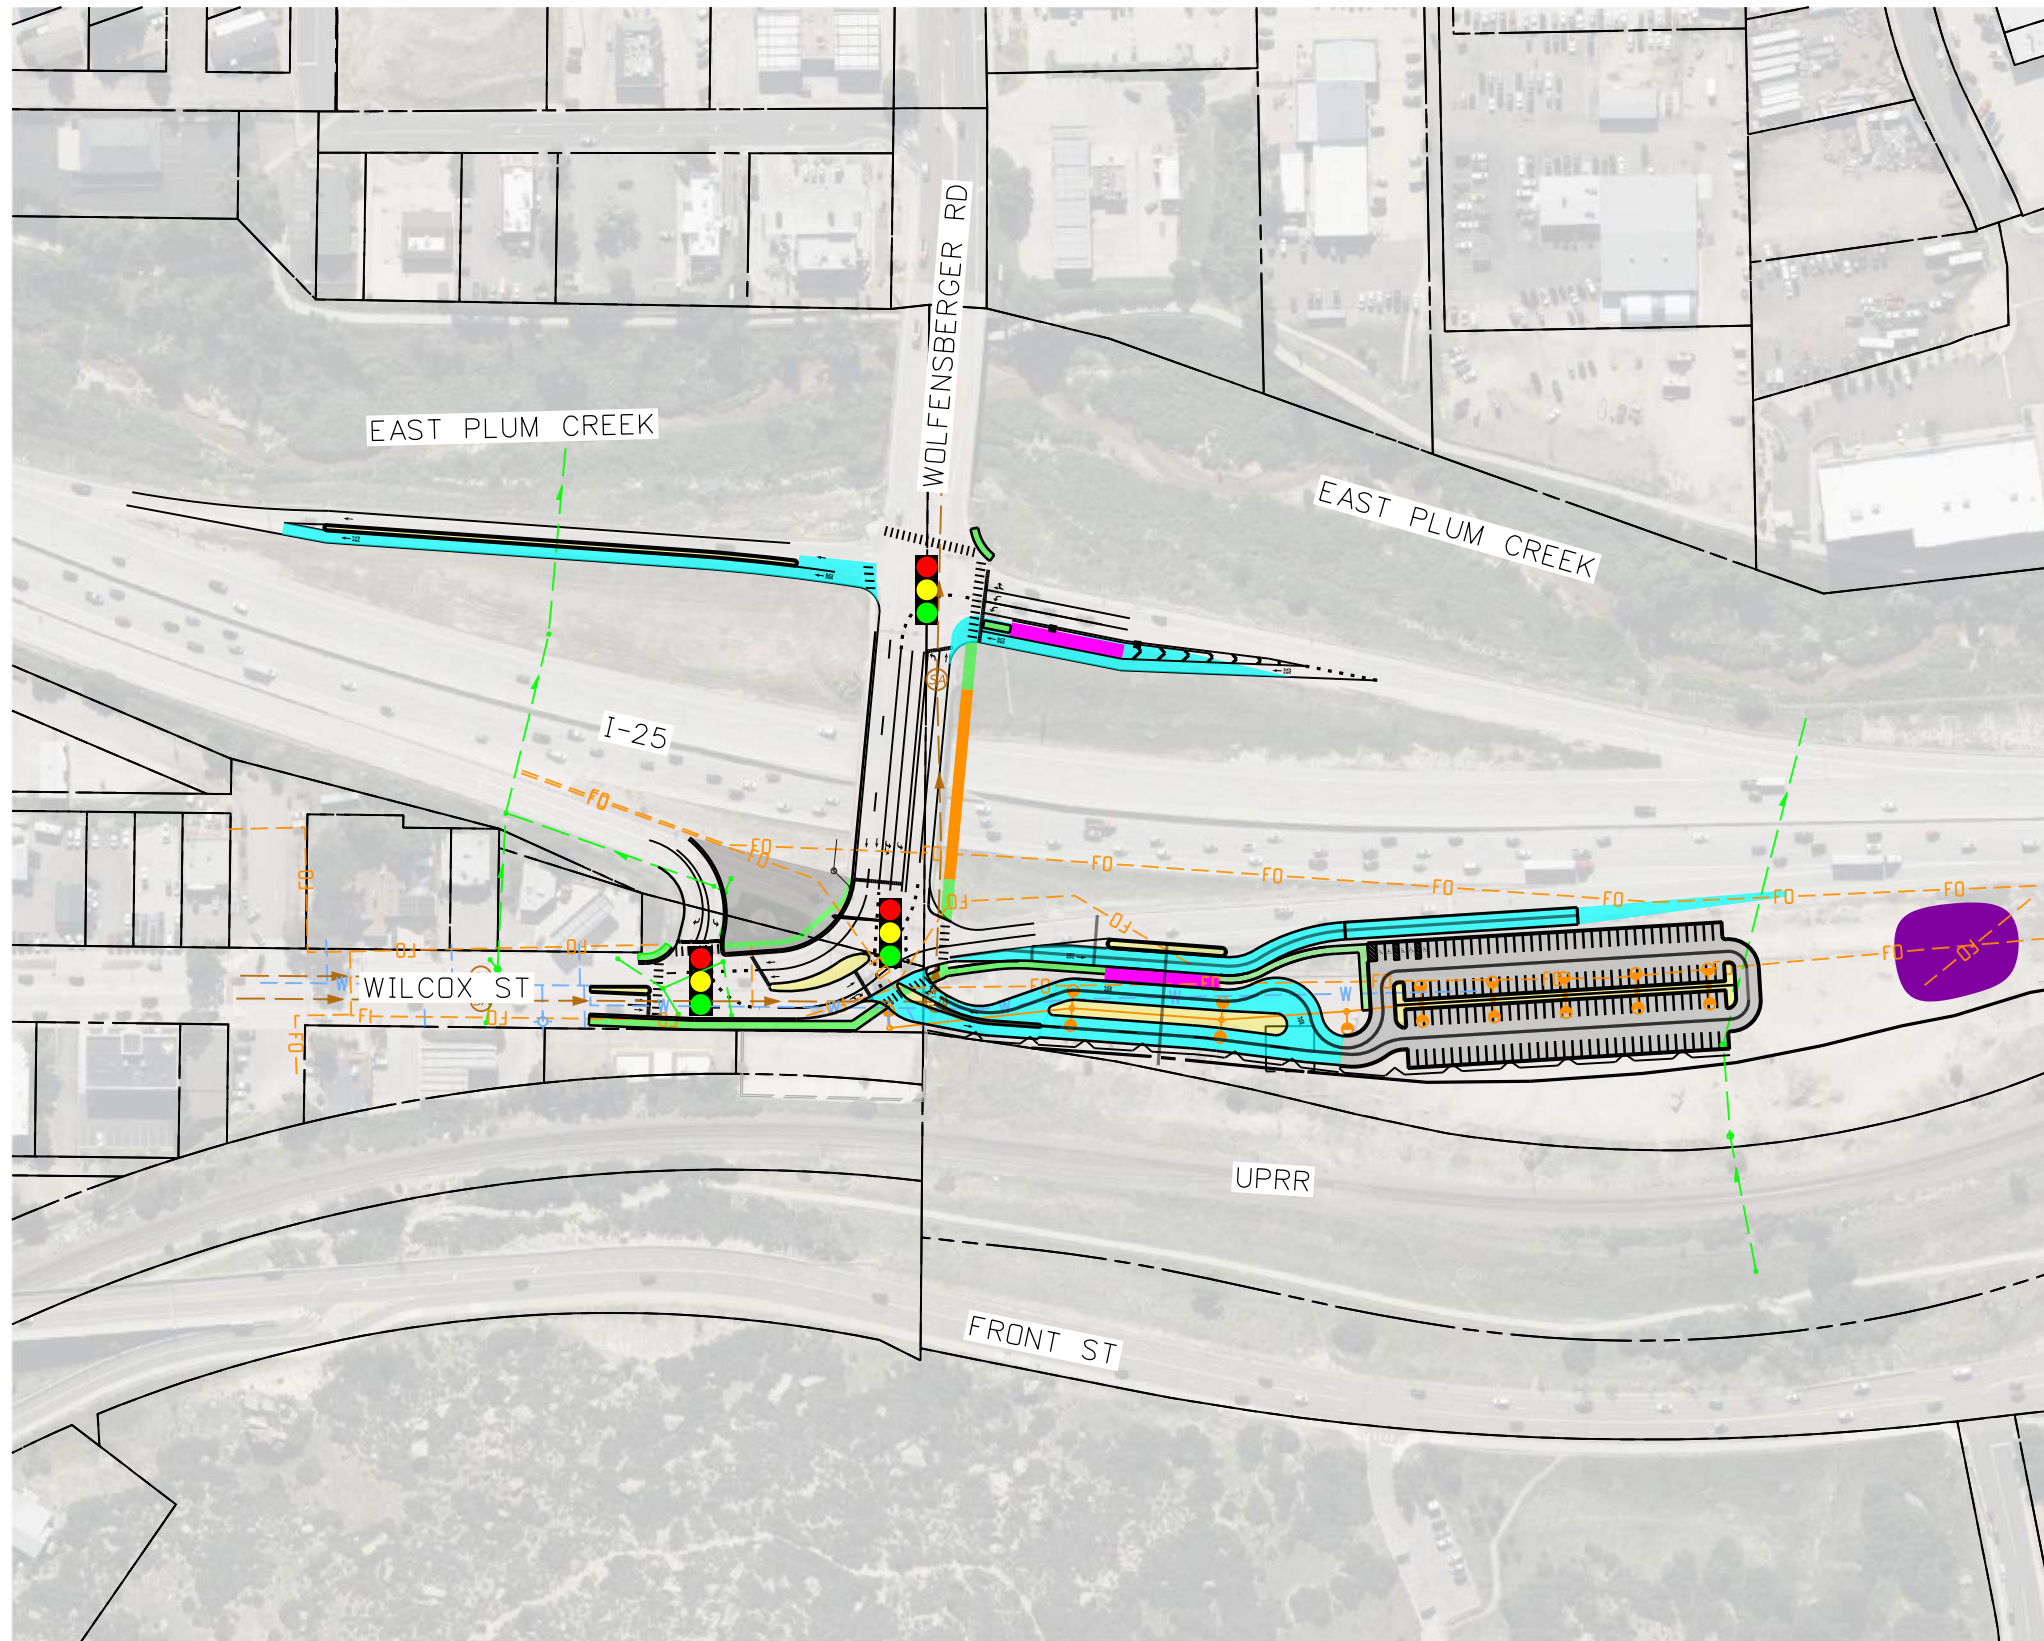

NOTES:


LEGEND:

- ADDED ROADWAY PAVEMENT
- SIDEWALK
- PARKING LOT
- TRANSIT STOP/PLATFORM
- WATER QUALITY POND
- TO BE REMOVED
- PEDESTRIAN BRIDGE
- WALL
- MEDIAN
- TRAFFIC SIGNAL (EXISTING OR NEW)



0' 50' 100' 200'

11/25/2025 11:39:17 AM
DGN MODEL: Wolfensberger - Plan 2 [Sheet]
pw://cadd-pw.bentley.com/cadd-pw-01p/Documents/02_Minor_Projects/CDOT_Collaboration_Projects/25778 - castle rock mobility hub/01_Pre-Construction/Wolfensberger/Calculations/CRMH_CD_RDY_PLN_WB_SITE-DEV-PLAN.dgn

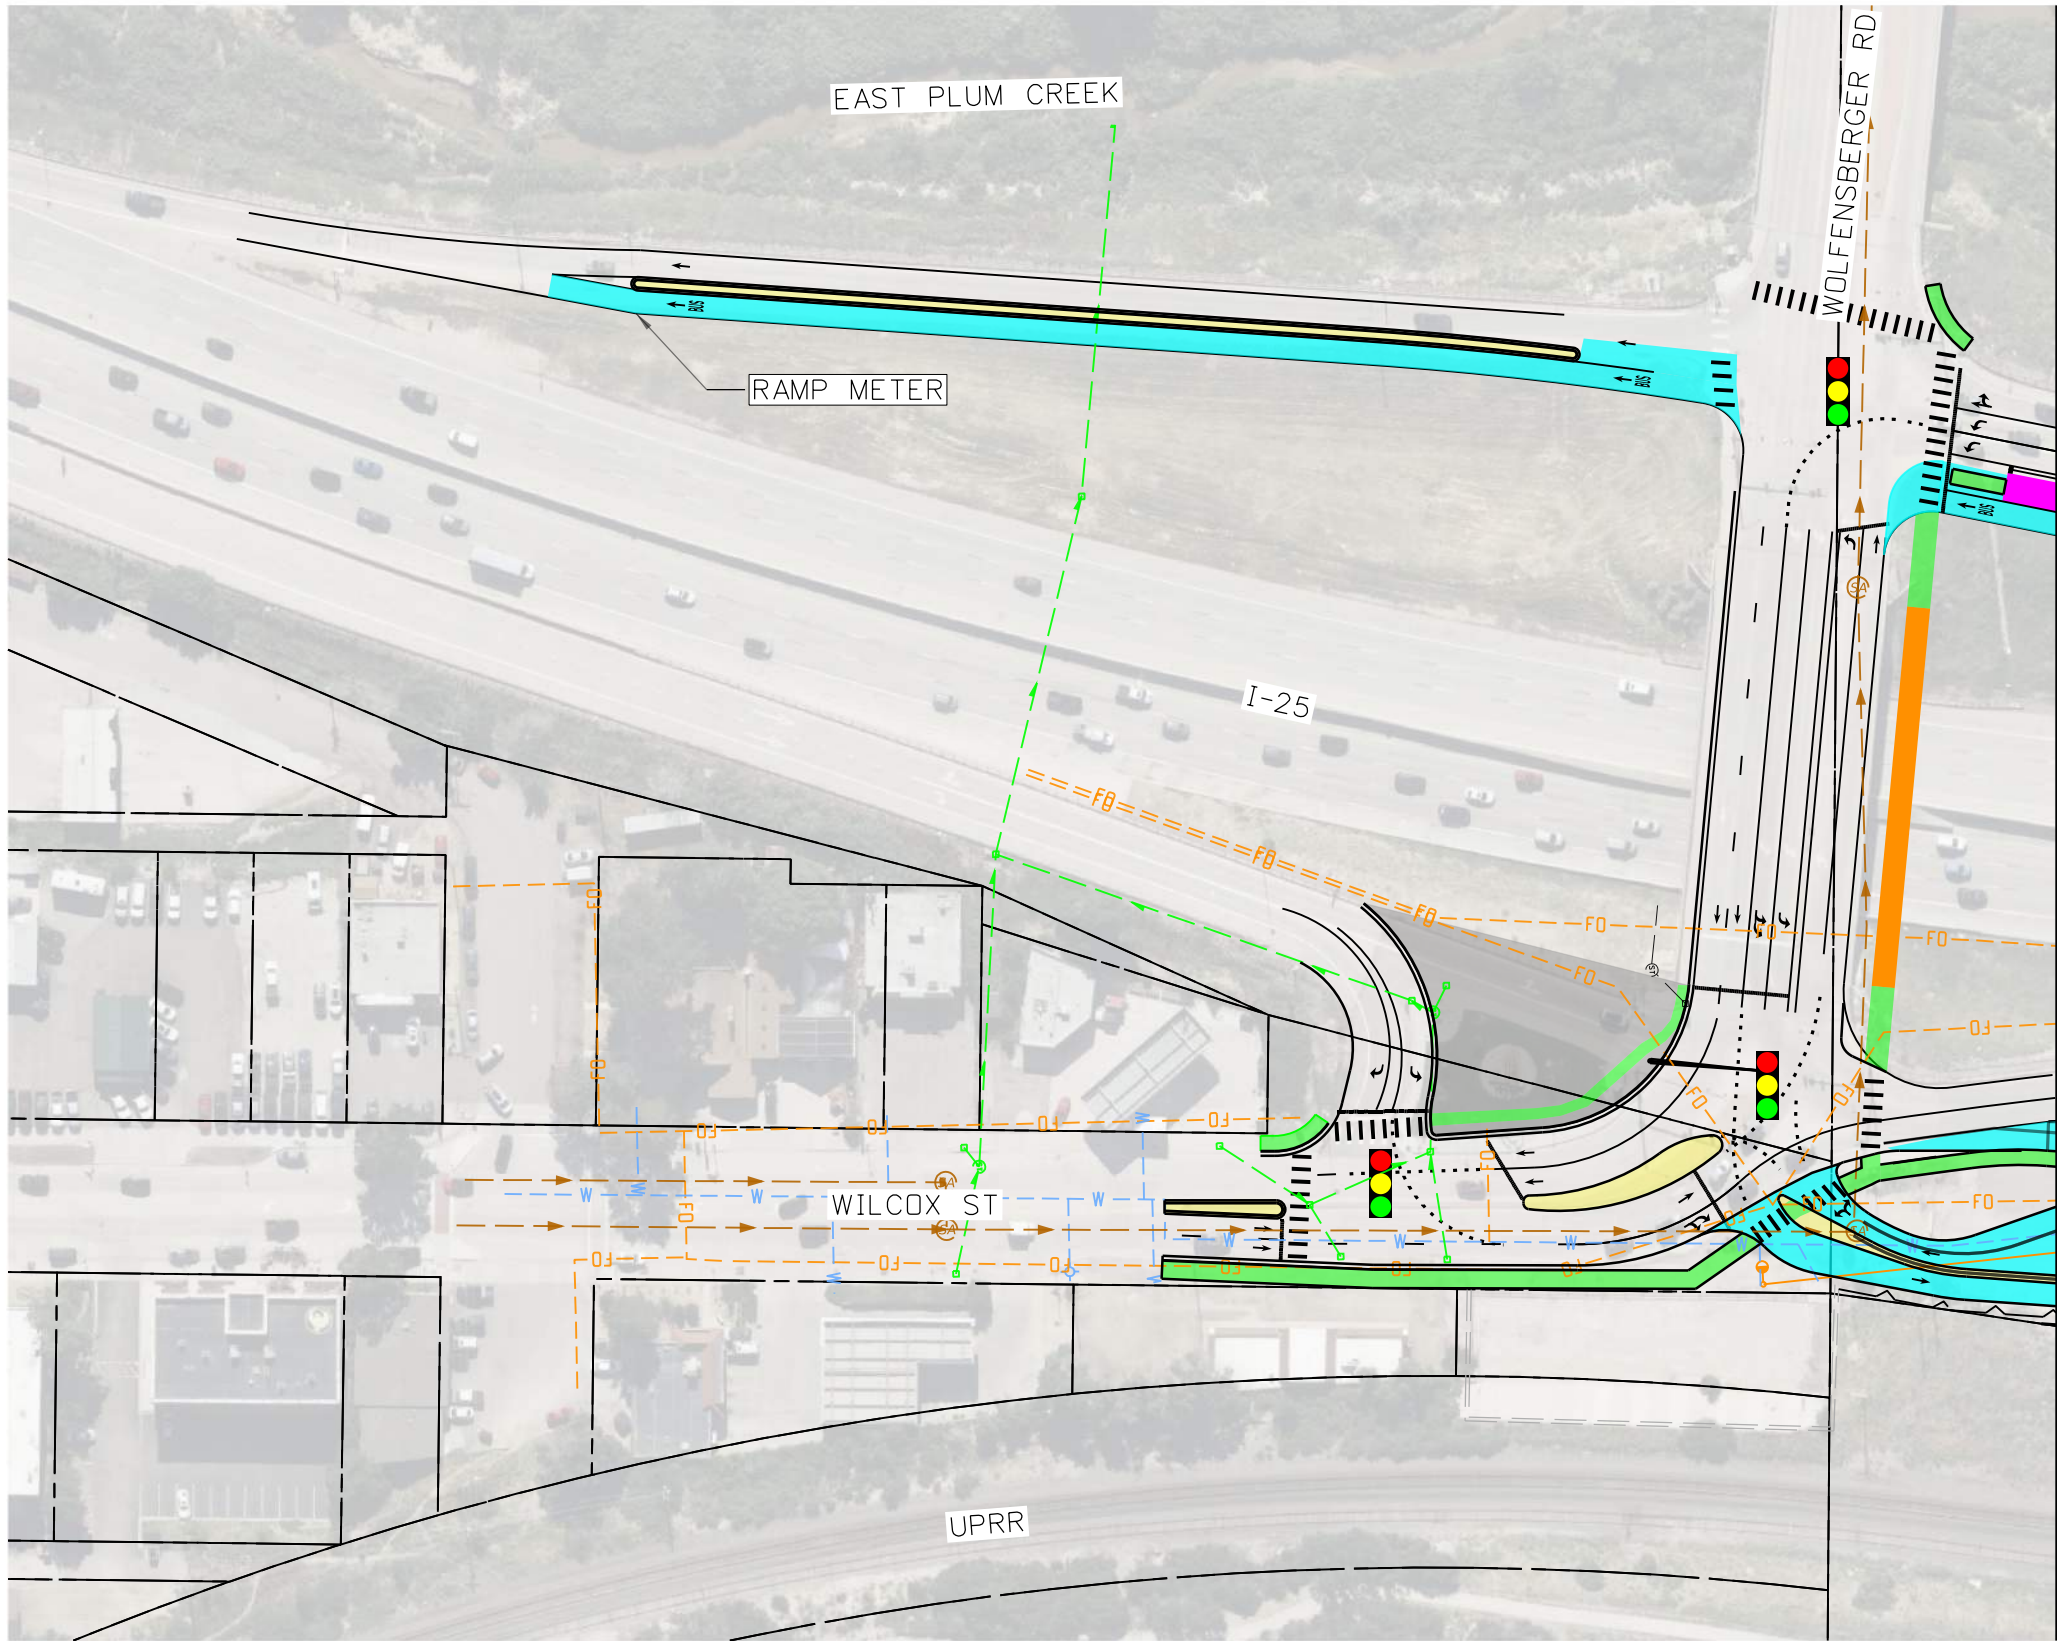


MATCHLINE
SEE SHEET 3

NOTES:

LEGEND:

- ADDED ROADWAY PAVEMENT
- SIDEWALK
- PARKING LOT
- TRANSIT STOP/PLATFORM
- WATER QUALITY POND
- TO BE REMOVED
- PEDESTRIAN BRIDGE
- WALL
- MEDIAN
- TRAFFIC SIGNAL (EXISTING OR NEW)

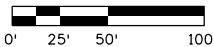

All seals for this set of drawings are applied to the cover page(s)

Print Date: 11/25/2025
File Name: CRMH_CD_RDY_PLN_WB_SITE-DEV-PLAN.dgn
Horiz. Scale: As Noted Vert. Scale: As Noted
Unit Information
RS&H

Sheet Revisions		
Date:	Comments	Init.

Colorado Department of Transportation



425 A Corporate Circle
Golden, CO 80401
Phone: 720-497-6964

Region 1

MWS


As Constructed
No Revisions:
Revised:
Void:

CASTLE ROCK MOBILITY HUB WOLFENSBERGER 10% SITE DESIGN			
Designer:	D. Woolfall	Structure Numbers	
Detailer:	E. Chou		
Sheet Subset:	XXX	Subset Sheets:	2 of 3

Project No./Code
25778
Sheet Number

NegronG
11/25/2025 11:39:29 AM
DGN MODEL: Wolfensberger - Plan 3 [Sheet]
pw:///cadd-pw.bentley.com/cadd-pw-01p/Documents/02_Minor_Projects/CDOT_Collaboration_Projects/25778 - castle rock mobility hub/01_Pre-Construction/Wolfensberger/Calculations/CRMH_CD_RDY_PLN_WB_SITE-DEV-PLAN.dgn

MATCHLINE
SEE SHEET 2

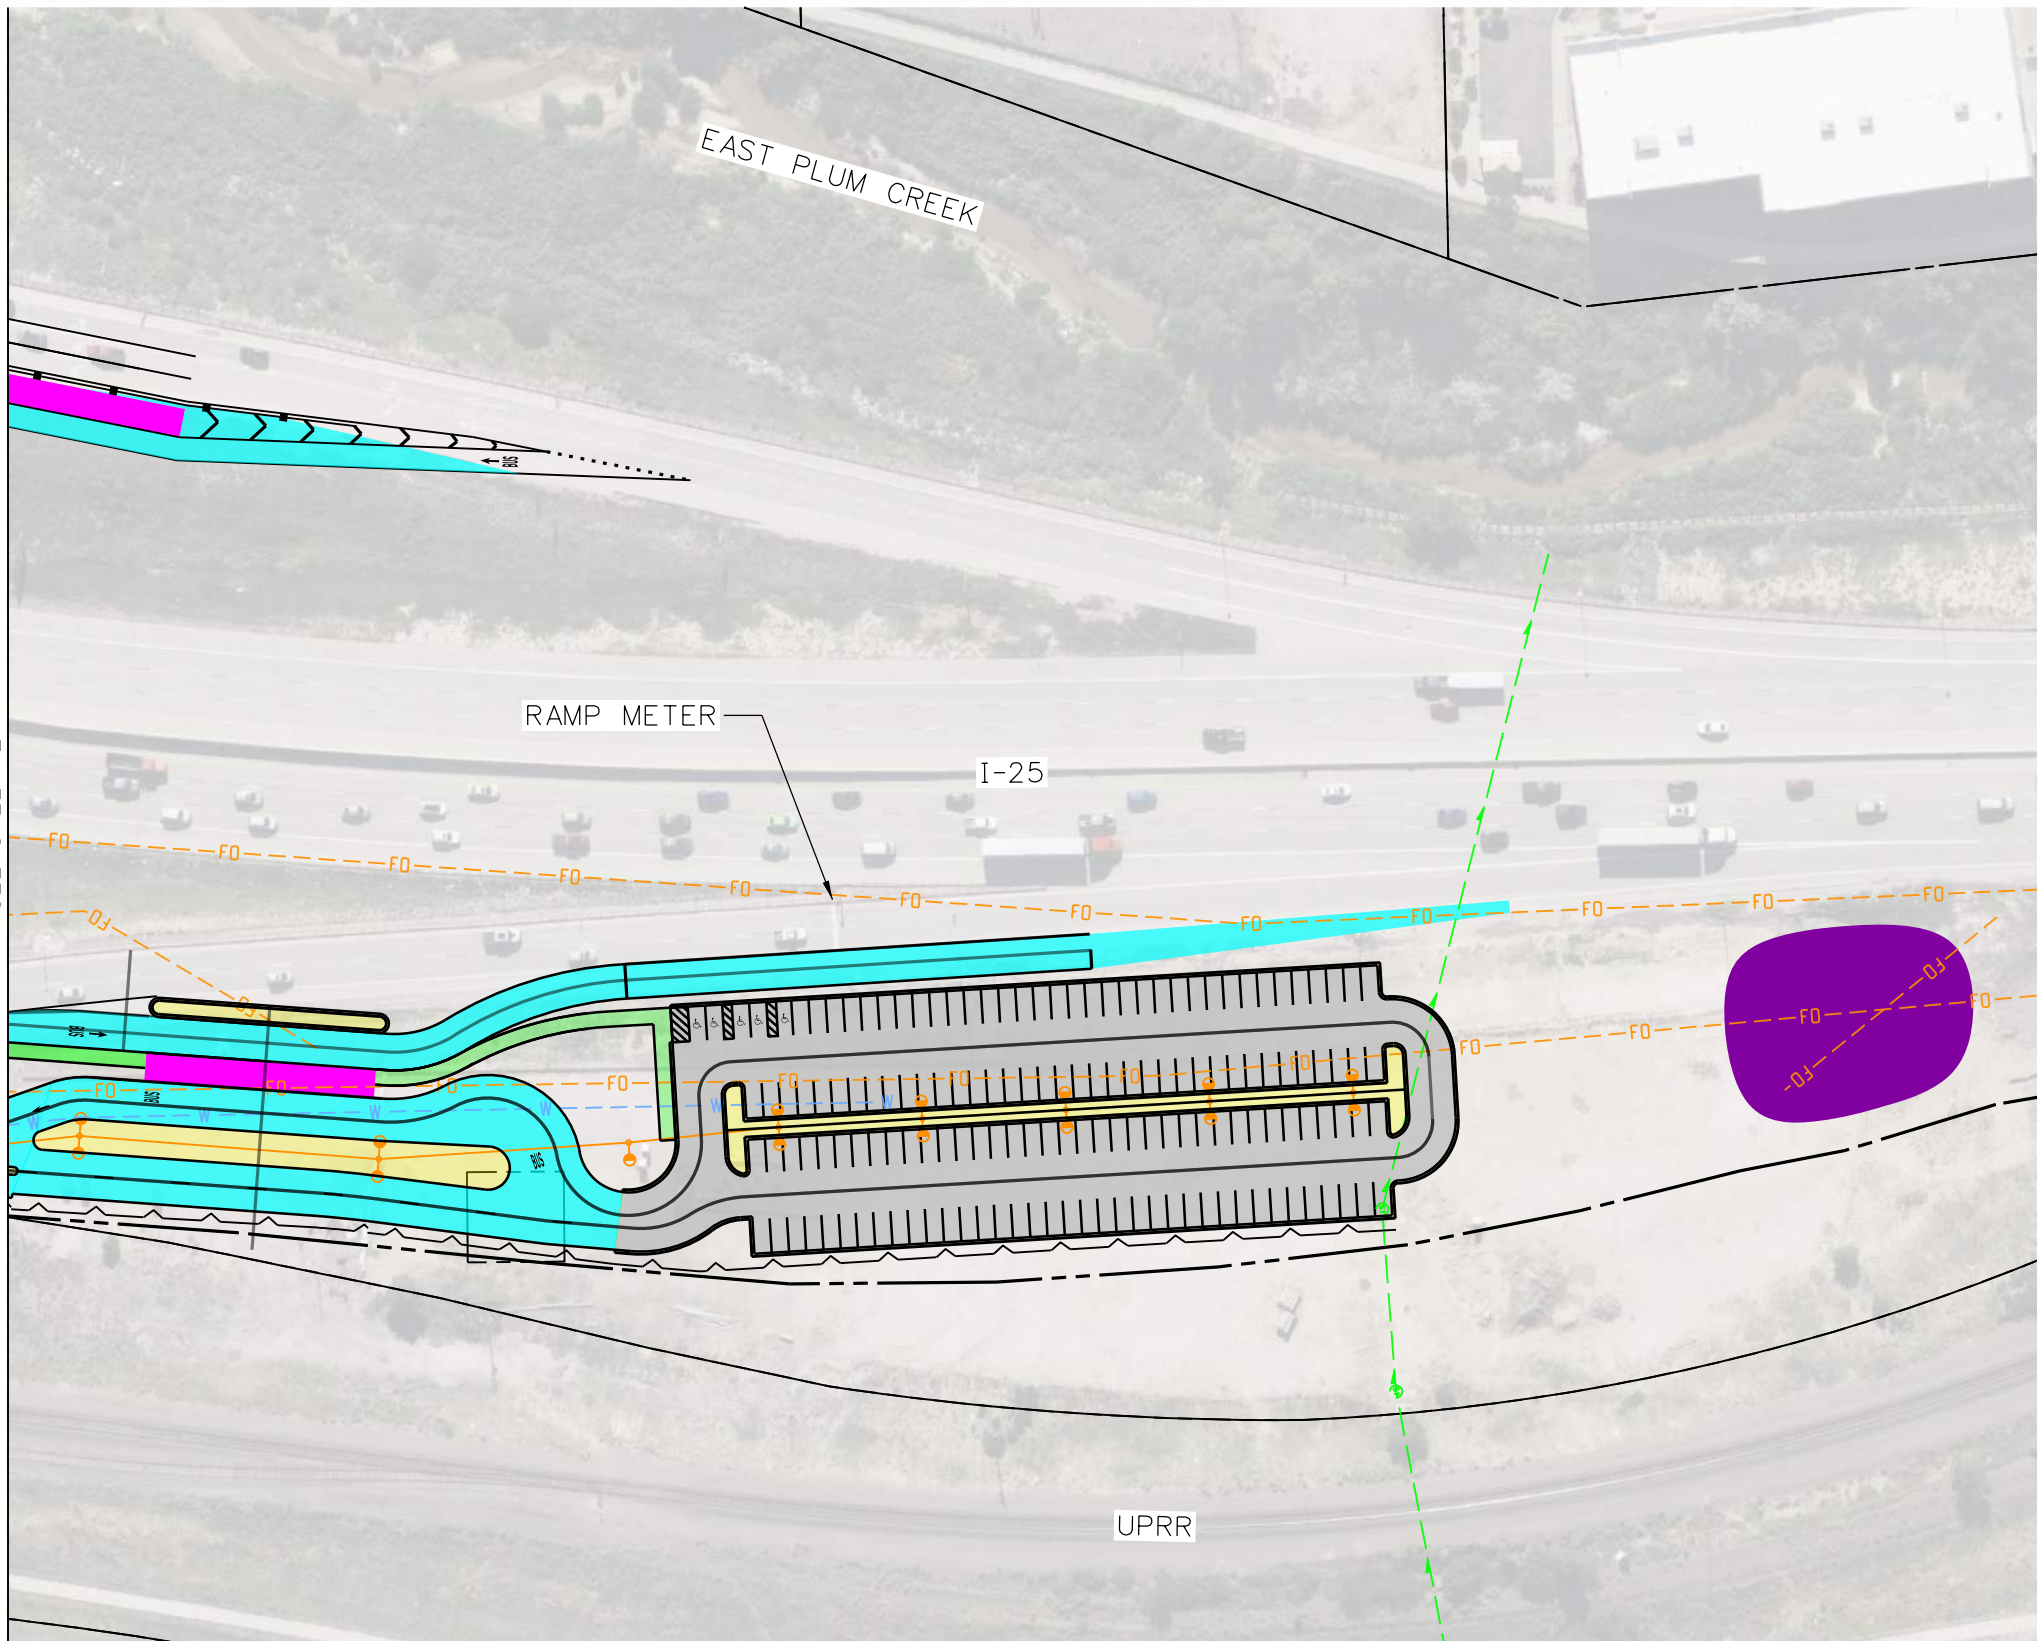

NOTES:

LEGEND:

- ADDED ROADWAY PAVEMENT
- SIDEWALK
- PARKING LOT
- TRANSIT STOP/PLATFORM
- WATER QUALITY POND
- TO BE REMOVED
- PEDESTRIAN BRIDGE
- WALL
- MEDIAN
- TRAFFIC SIGNAL (EXISTING OR NEW)



0' 25' 50' 100'

All seals for this set of drawings are applied to the cover page(s)

Print Date: 11/25/2025
File Name: CRMH_CD_RDY_PLN_WB_SITE-DEV-PLAN.dgn
Horiz. Scale: As Noted Vert. Scale: As Noted
Unit Information
RS&H

Sheet Revisions		
Date:	Comments	Init.

Colorado Department of Transportation



425 A Corporate Circle
Golden, CO 80401
Phone: 720-497-6964

Region 1

MWS

As Constructed		CASTLE ROCK MOBILITY HUB WOLFENSBERGER 10% SITE DESIGN			Project No./Code
No Revisions:					
Revised:		Designer: D. Woolfall	Structure Numbers		25778
Void:		Detailer: E. Chou			
		Sheet Subset: XXX	Subset Sheets: 3 of 3		Sheet Number