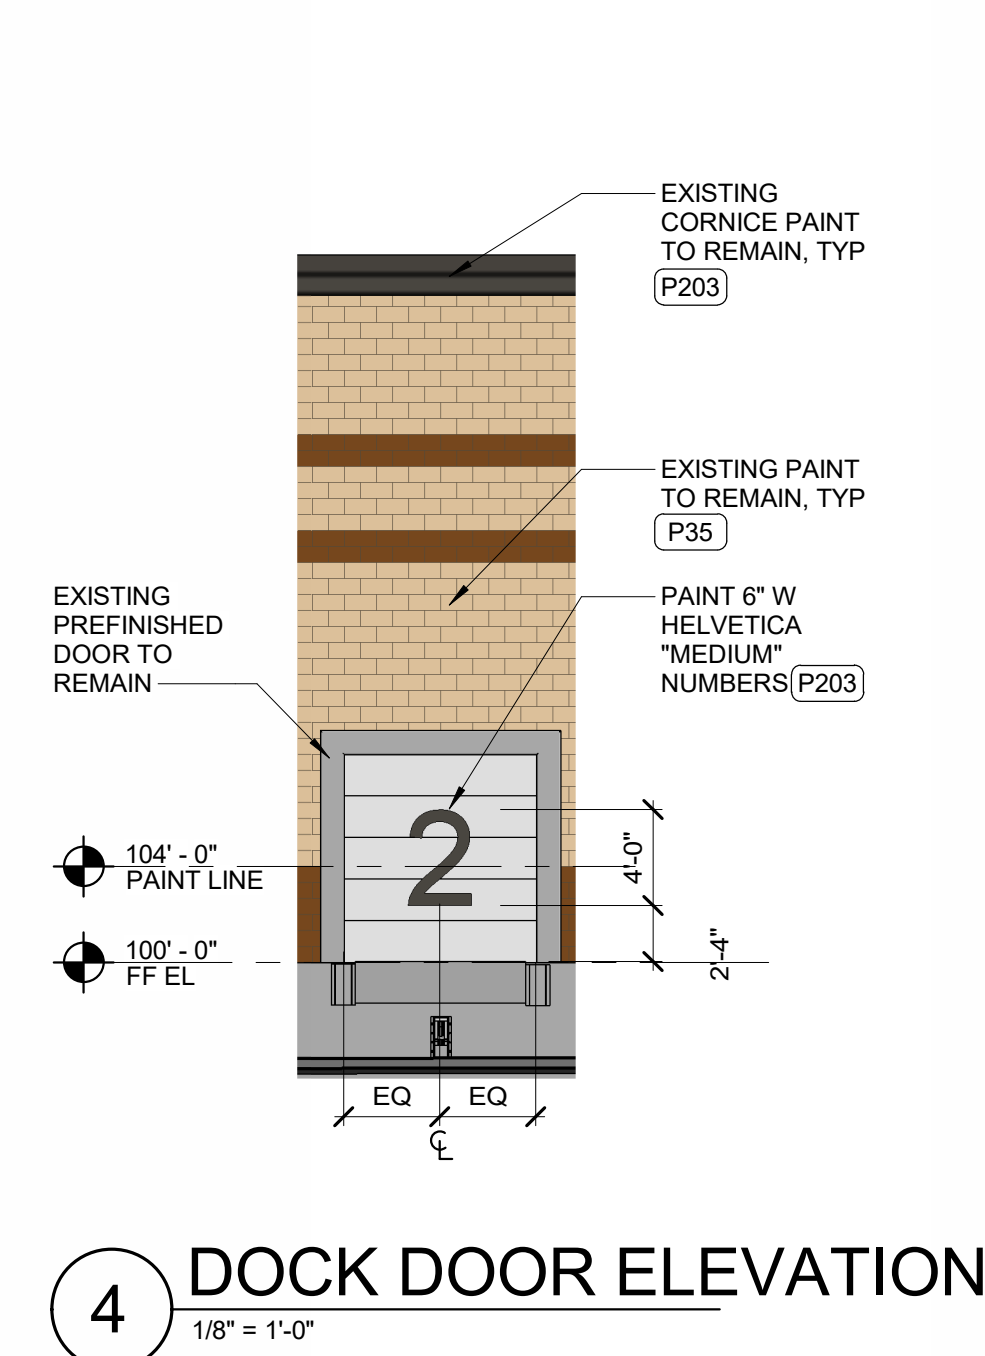
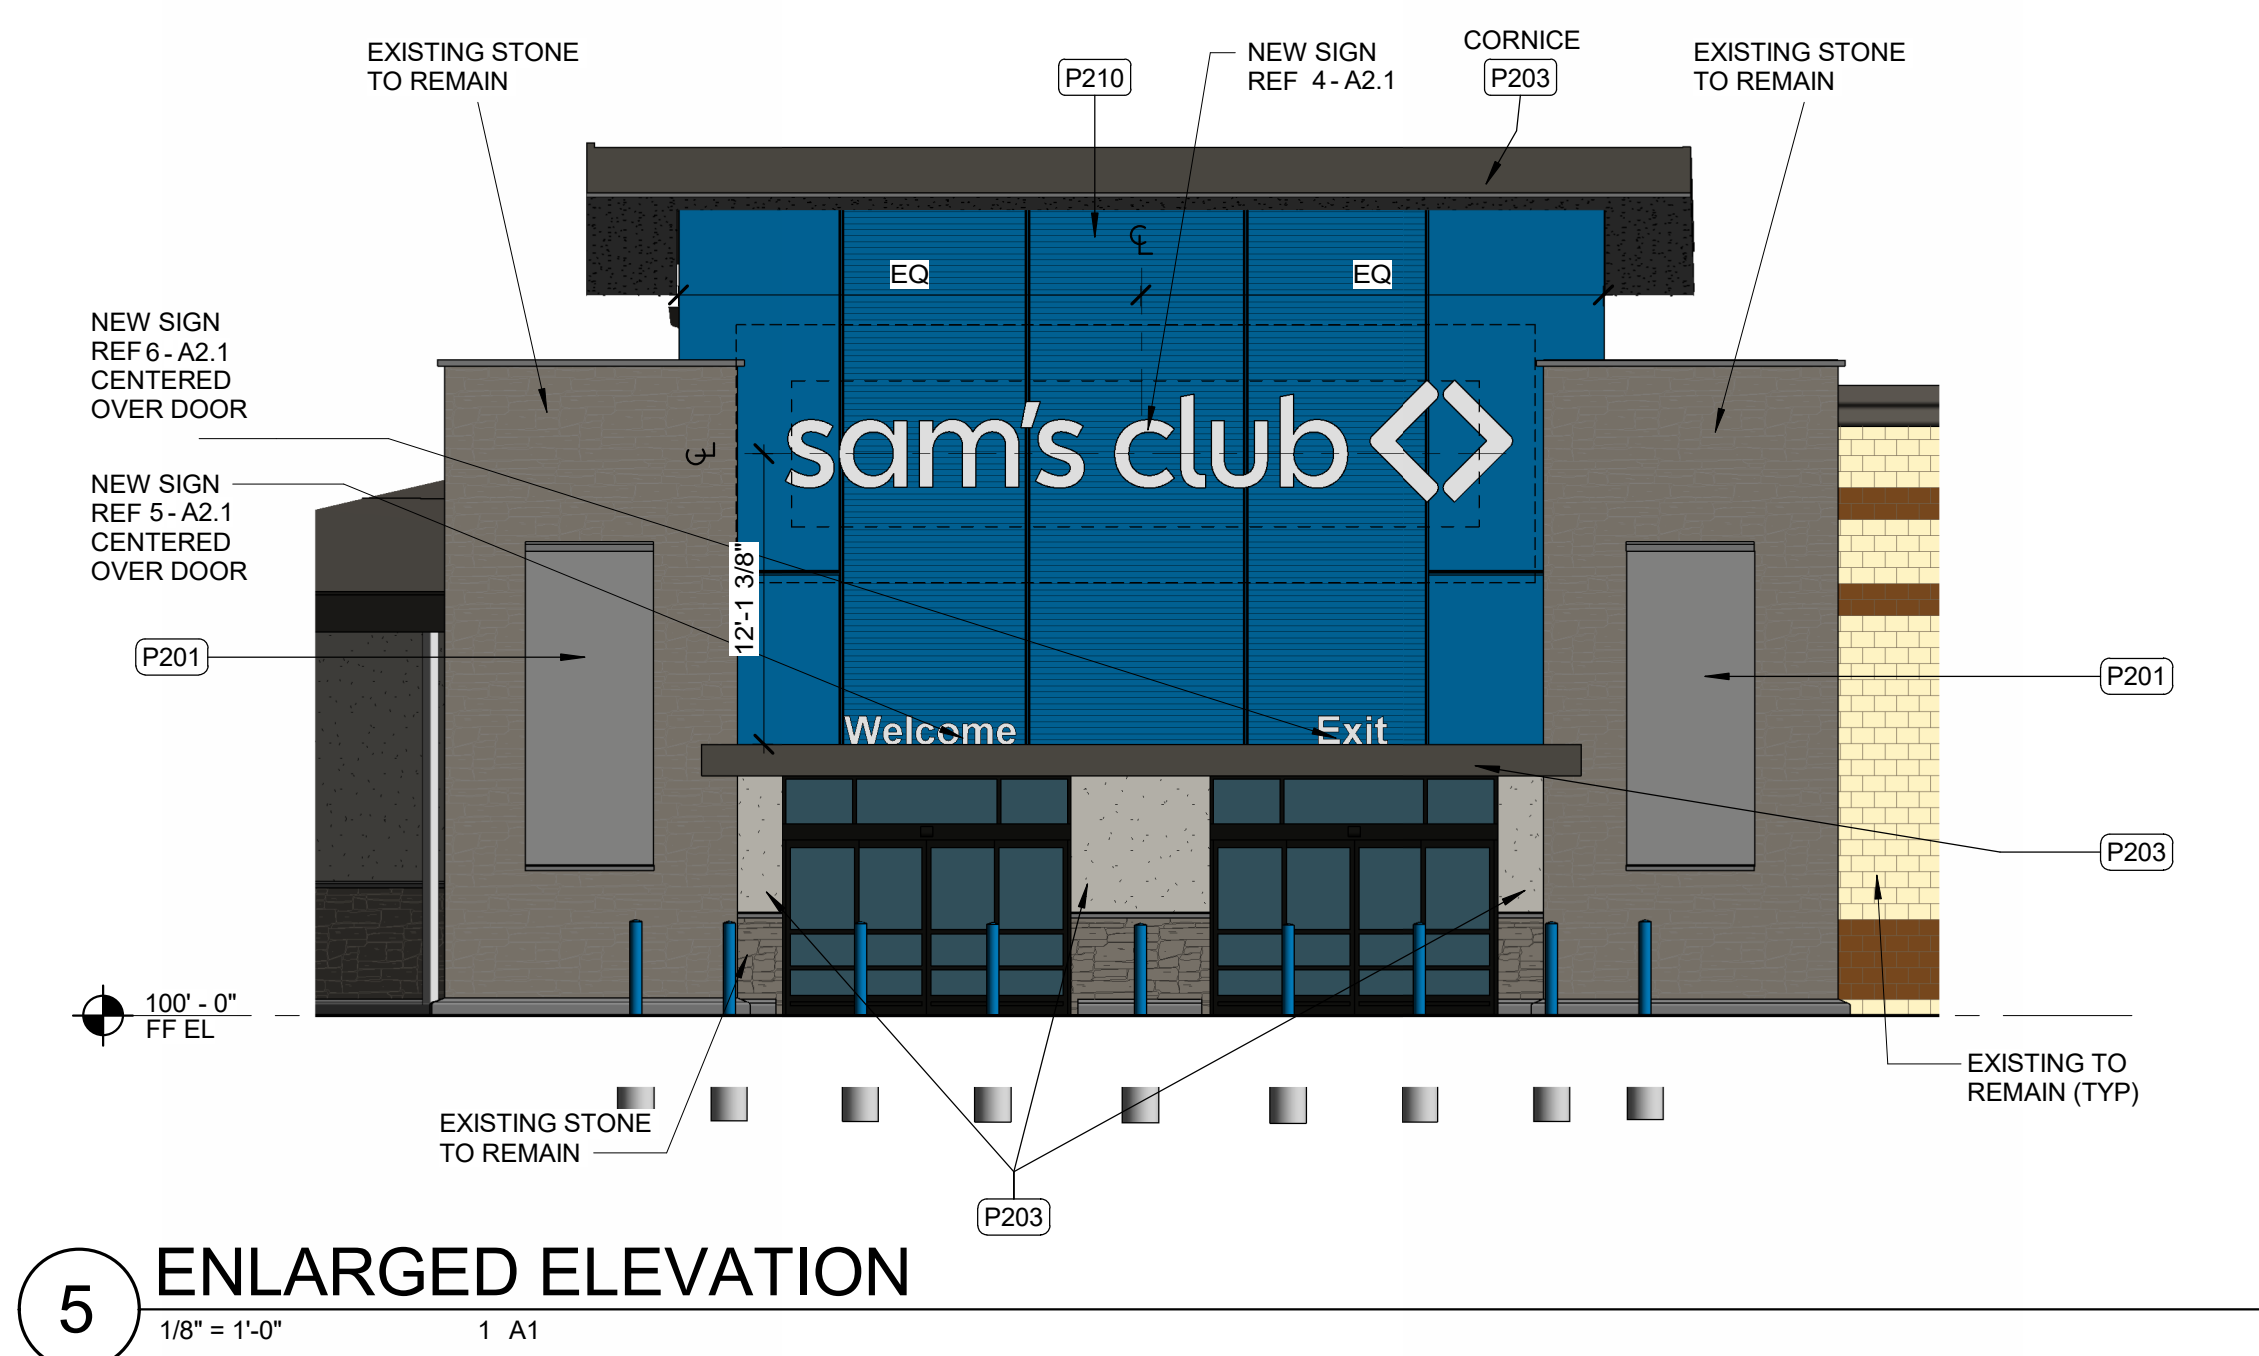


KEYNOTES

SIGN SCHEDULE

FRONT SIGNAGE	AREA
1. "SAM'S CLUB" DIAMOND @ ENTRANCE	100.00 SF
2. --- NOT USE ---	---
3. "SAM'S CLUB" DIAMOND SIDE WALL	64.00SF
4. "SAM'S CLUB" DIAMOND REAR WALL	64.00 SF
5. "SAM'S CLUB" DIAMOND SIDE WALL	11.33 SF
6. "TIRE INSTALLATION"	6.68 SF
7. "WELCOME"	2.59 SF
8. "EXIT"	17.84 SF
9. "CLUB PICKUP" (CANOPY - 2 x 8.92 SF)	1.70 SF
10. "CLEARANCE 13'-2"	9.18 SF
11. "EYE EXAMS"	5.88 SF
12. "OPTICAL"	---
13. --- NOT USE ---	---
14. "TIRES"	3.35SF
15. "PHARMACY"	8.96 SF
16. "CLEARANCE 13'-2"	1.50 SF
17. "CLEARANCE 9'-6"	1.50 SF
18. "CLUB PICKUP" (BUILDING)	10.18 SF
19. "CLUB PICKUP" (BUILDING)	---
TOTAL SIGNAGE	374.19 SF

SHEET NOTES

- SIGNAGE TO BE APPROVED UNDER SEPARATE PERMIT.
- ALL SIGNAGE FURNISHED AND INSTALLED BY OWNER'S SIGN CONTRACTOR EXCEPT "CLEARANCE" SIGNS THAT ARE PROVIDED BY GC, IF REQUIRED.
- GENERAL CONTRACTOR RESPONSIBILITIES:
 - REMOVE ANCILLARY SIGN AND ANY INDIVIDUAL LETTER SIGNS, AND ASSOCIATED ANCHORS AS INDICATED ON PLANS AND/OR ELEVATION.
 - REMOVE FUEL STATION LOGO SIGNS AND ASSOCIATES ANCHORS AS INDICATED ON PLANS AND/OR ELEVATIONS. COORDINATE TIMING OF WORK WITH OWNER'S SIGN CONTRACTOR TO MINIMIZE TIME LOGO SIGNS WILL BE DOWN FOR PATCH AND REPAIR OF SUBSTRATE.
 - REPAIR EXISTING SUBSTRATE(S) WHERE SIGNAGE WAS REMOVED. PROVIDE SUBSTRATE SUITABLE FOR INSTALLATION OF NEW SIGNAGE. COORDINATE TIMING OF WORK WITH OWNER'S SIGN CONTRACTOR.
 - REPAIR AND RESURFACE EIFS WHERE SHOWN WITH HATCH AREA ON ELEVATION. EXTENTS TO GO TO NEAREST CORNER OR REVEAL LINE. REPAINT WALL TO MATCH EXISTING WHERE EIFS IS NOT INTEGRAL COLOR.
 - MAKE FINAL TERMINATIONS ON NEW INTERNAL ILLUMINATED SIGNAGE.
- SIGNAGE CONTRACTOR RESPONSIBILITIES:
 - REMOVE SAM'S DIAMOND LOGO SIGN(S) AND ASSOCIATED ANCHORS AS INDICATED ON PLANS AND/OR ELEVATIONS.
 - INSTALL SIGNS IN SAME LOCATION AS EXISTING SIGNS THAT WERE REMOVED.
 - INSTALL NEW PHARMACY SIGN AFTER SUBSTRATE HAS BEEN REPAIRED AND PAINTED.
 - INSTALL FUEL PRICE READERS AS INDICATED ON PLANS AND/OR ELEVATIONS.
 - MAKE REQUIRED EXTERIOR WALL PENETRATIONS, INSTALL CONDUIT, AND SEAL PENETRATIONS PER SPECIFICATION SECTION 07900.
 - REPLACE Pylon AND/OR MONUMENT SITE SIGN FACES AND PAINT SIGN CABINETS AND EXPOSED SIGN POLES "DURANODIC BRONZE".

COLOR LEGEND

E201	MATCH SW 7668
E202	MATCH SW 7670
E203	MATCH SW 7048
E210	MATCH SW 6959
P201	"MARCH WIND" SW 7668
P202	"GRAY SHINGLE" SW 7670
P203	"URBANE BRONZE" SW 7048
P210	"BLUE CHIP" SW 6959
PF21	MATCH SW 6959
PF31	MATCH SW 7048



STIPULATION FOR REUSE
THIS DRAWING WAS PREPARED FOR
USE BY A SPECIFIC PROJECT AND
LOCATION. IT IS NOT TO BE REUSED
FOR ANY OTHER PROJECT WITHOUT
THE WRITTEN PERMISSION OF THE
CONSULTANTS. ANY REUSE OF THIS
DRAWING FOR ANY OTHER PROJECT
WITHOUT THE WRITTEN PERMISSION
OF THE CONSULTANTS IS A VIOLATION
OF THE LAW.

CONSULTANTS

REMODEL
CASTLE
ROCK, CO
CLUB #4853.1006
DOE NUMBER
62-40515-22
PROTO:
REMODEL*

ISSUE BLOCK


CHECKED BY: RDM
DRAWN BY: AR
PROTO CYCLE: 09/05/2025
DOCUMENT DATE: 1/27/26

NOT FOR
CONSTRUCTION


EXTERIOR
ELEVATIONS

SHEET:
A2

1/26/2025 7:38:47 PM
C:\Boxway\Revit\4653.1006_Castle Rock_CO_A_V24_demos\3UETA.rvt

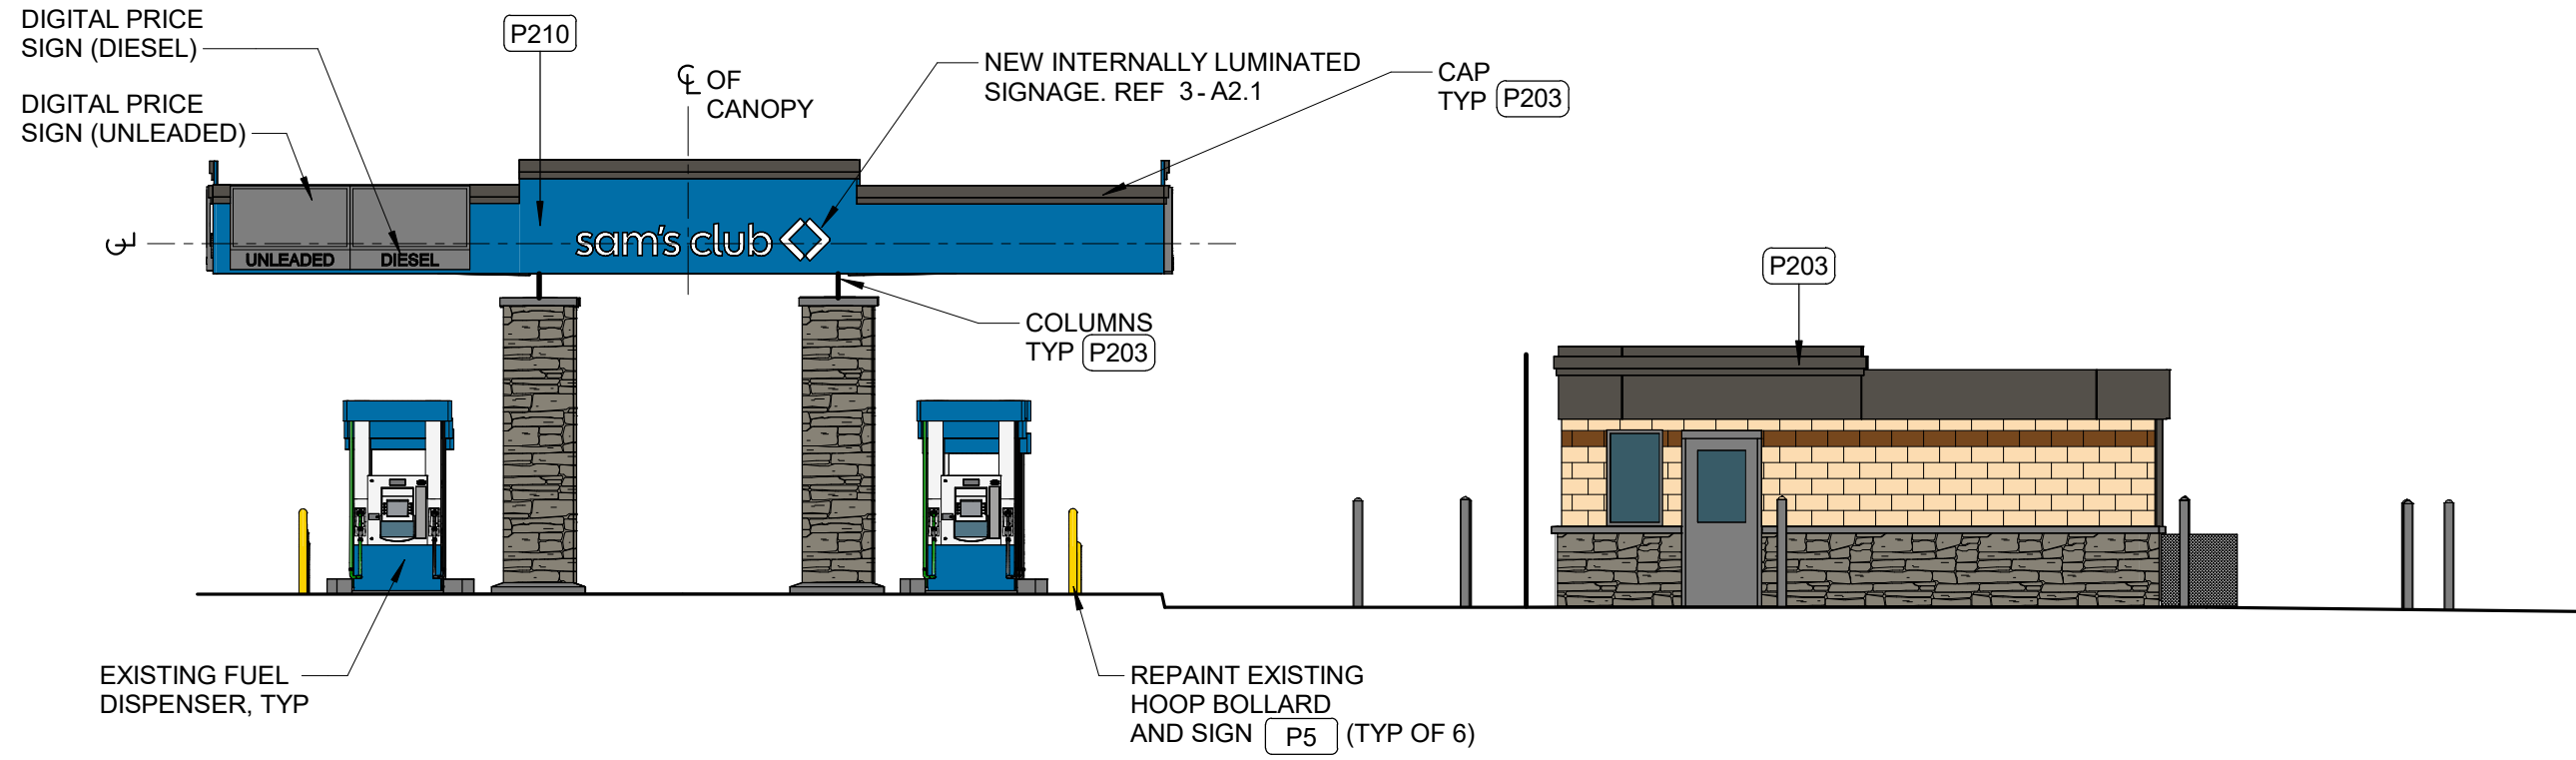

3 FUEL CANOPY ELEVATION
1/8" = 1'-0"

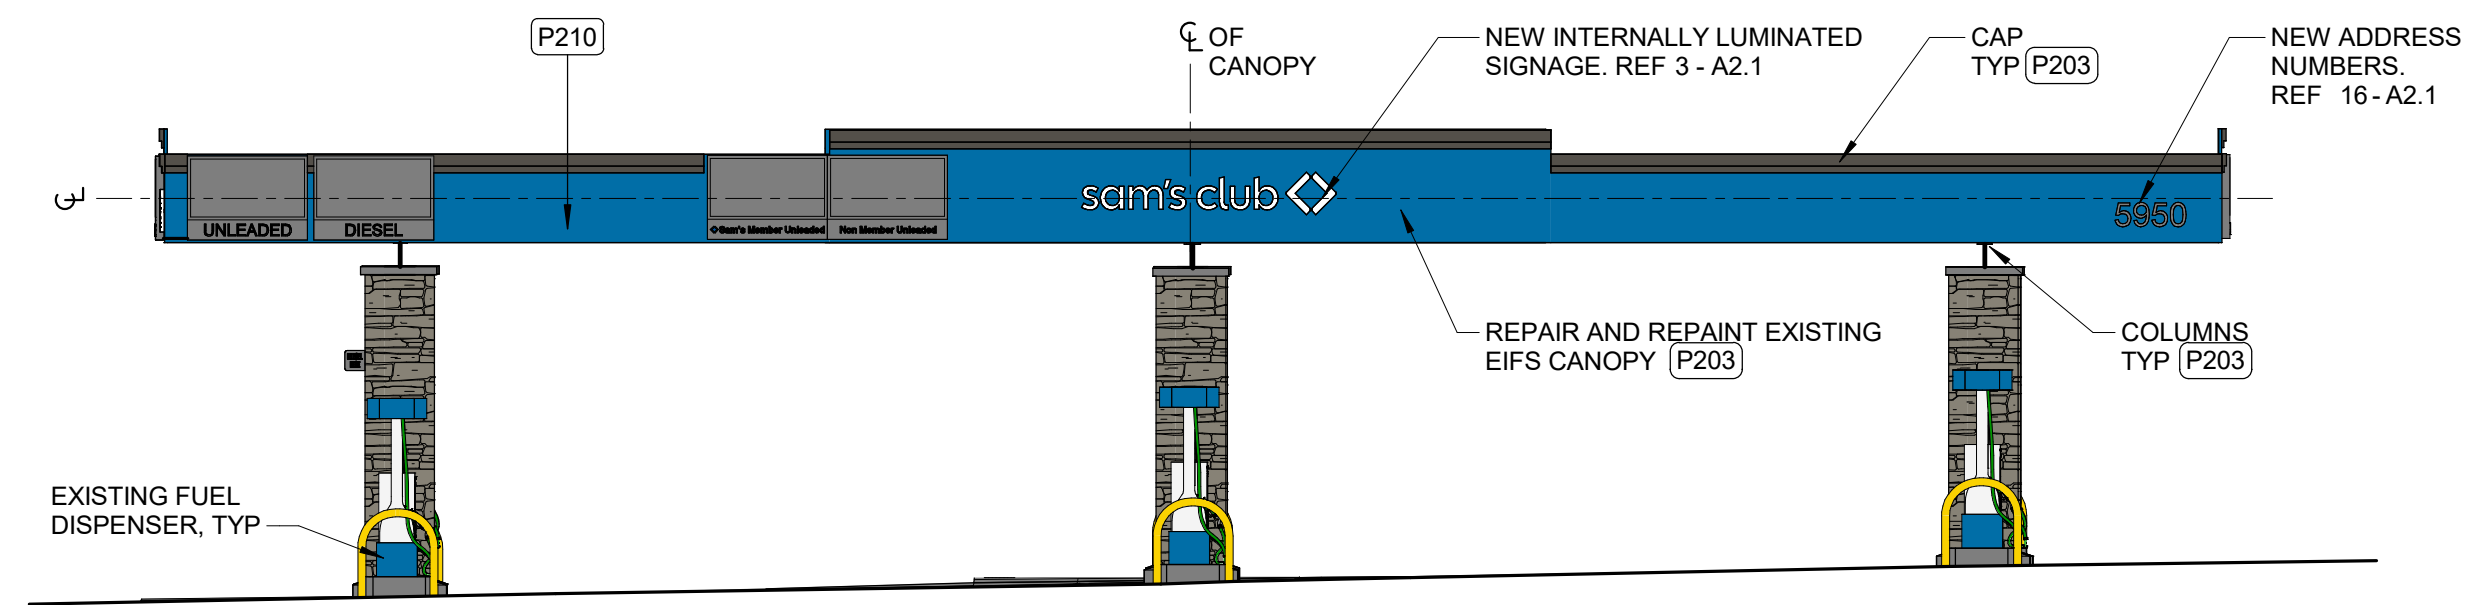

2 FUEL CANOPY ELEVATION
1/8" = 1'-0"

