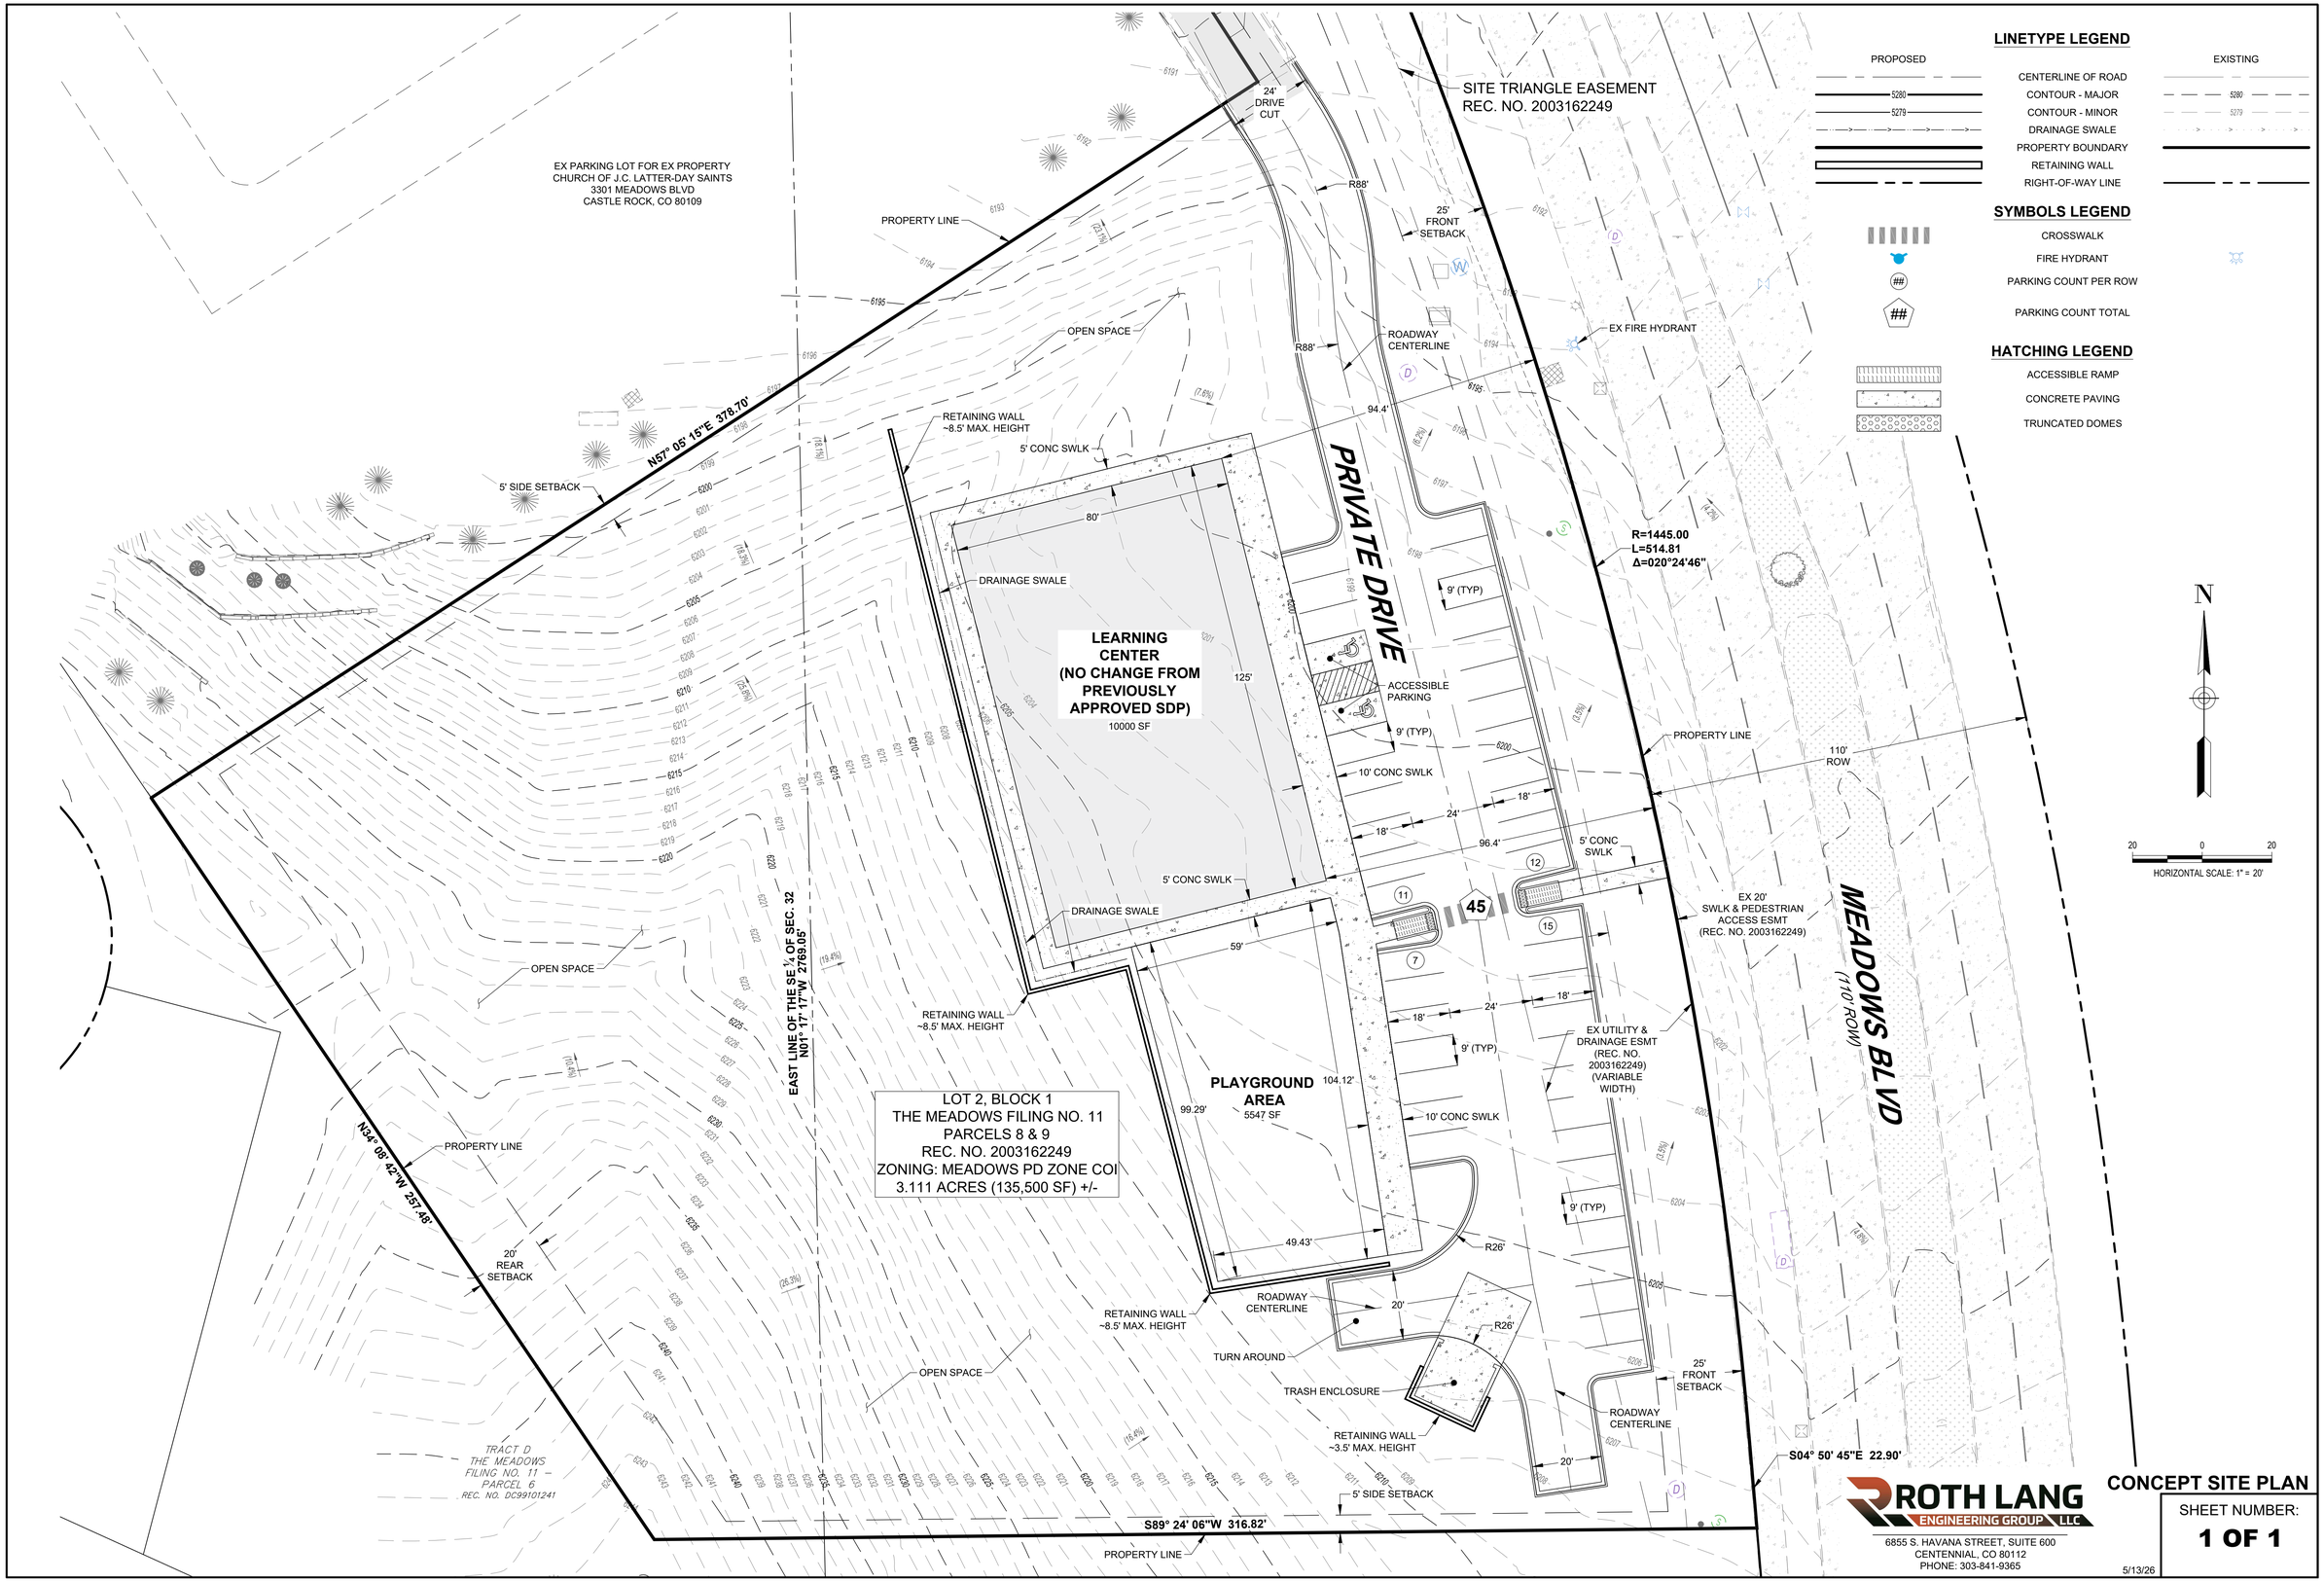

ROTH LANG ENGINEERING GROUP LLC
6855 S. HAVANA STREET, SUITE 600
CENTENNIAL, CO 80112
PHONE: 303-841-9365

5/13/26

CONCEPT SITE PLAN

SHEET NUMBER:
1 OF 1