
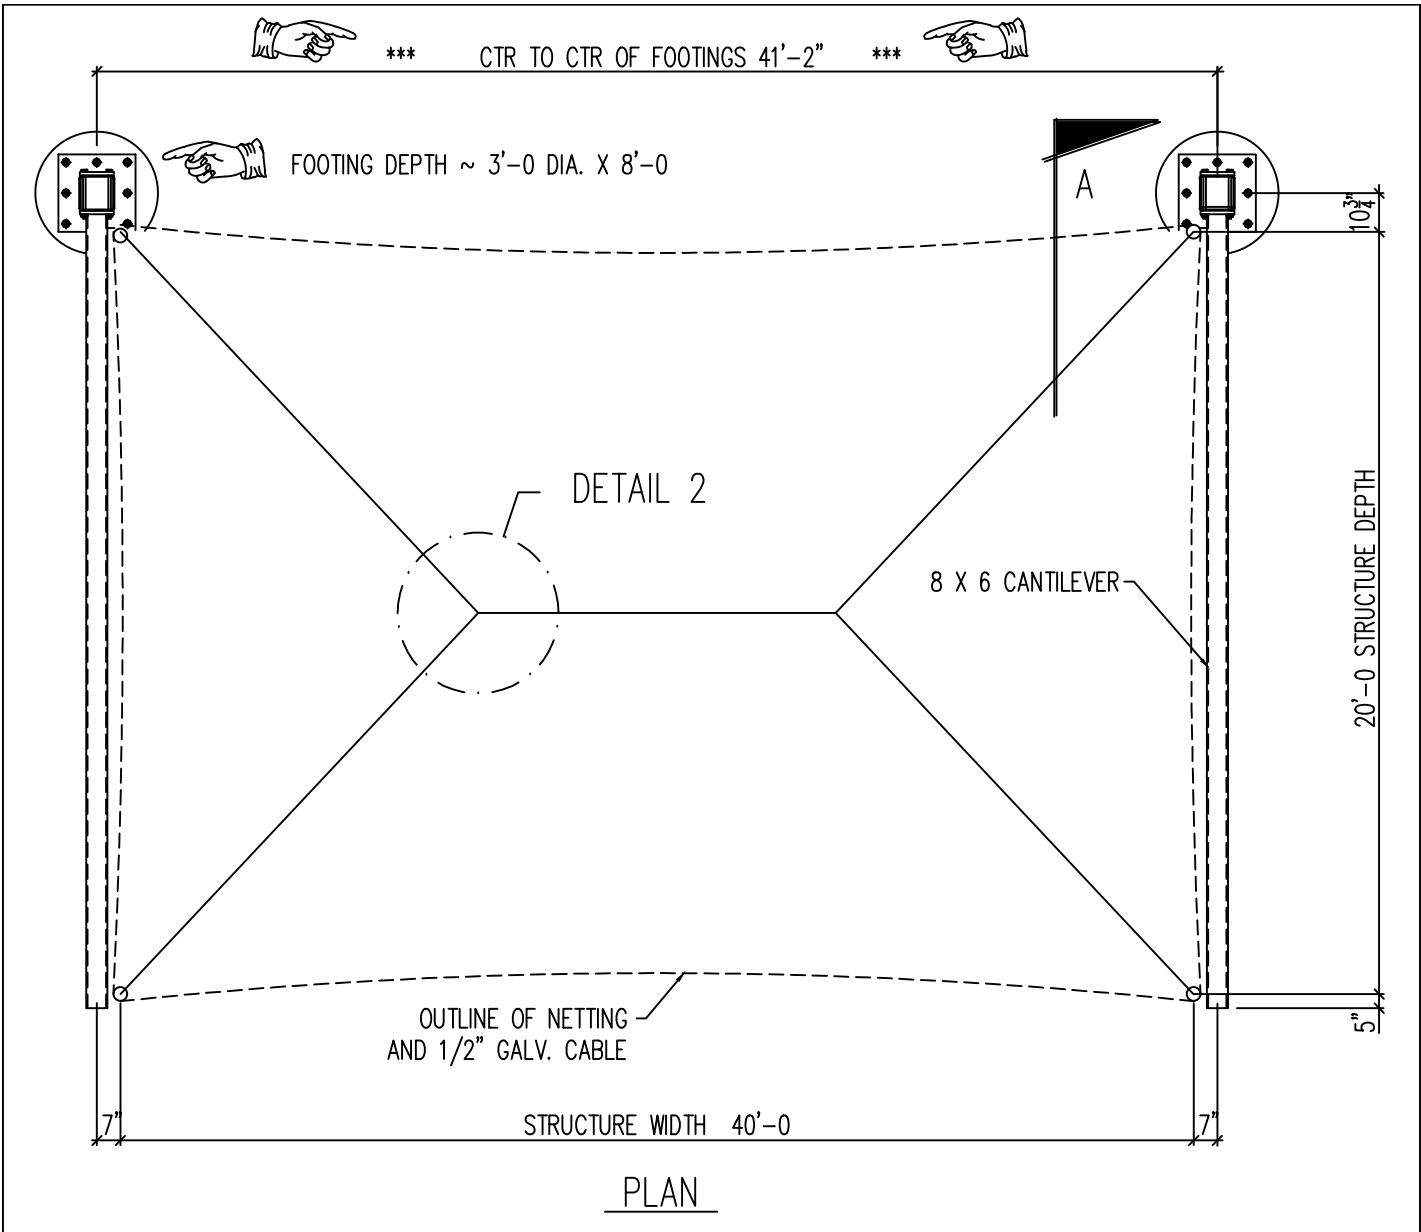


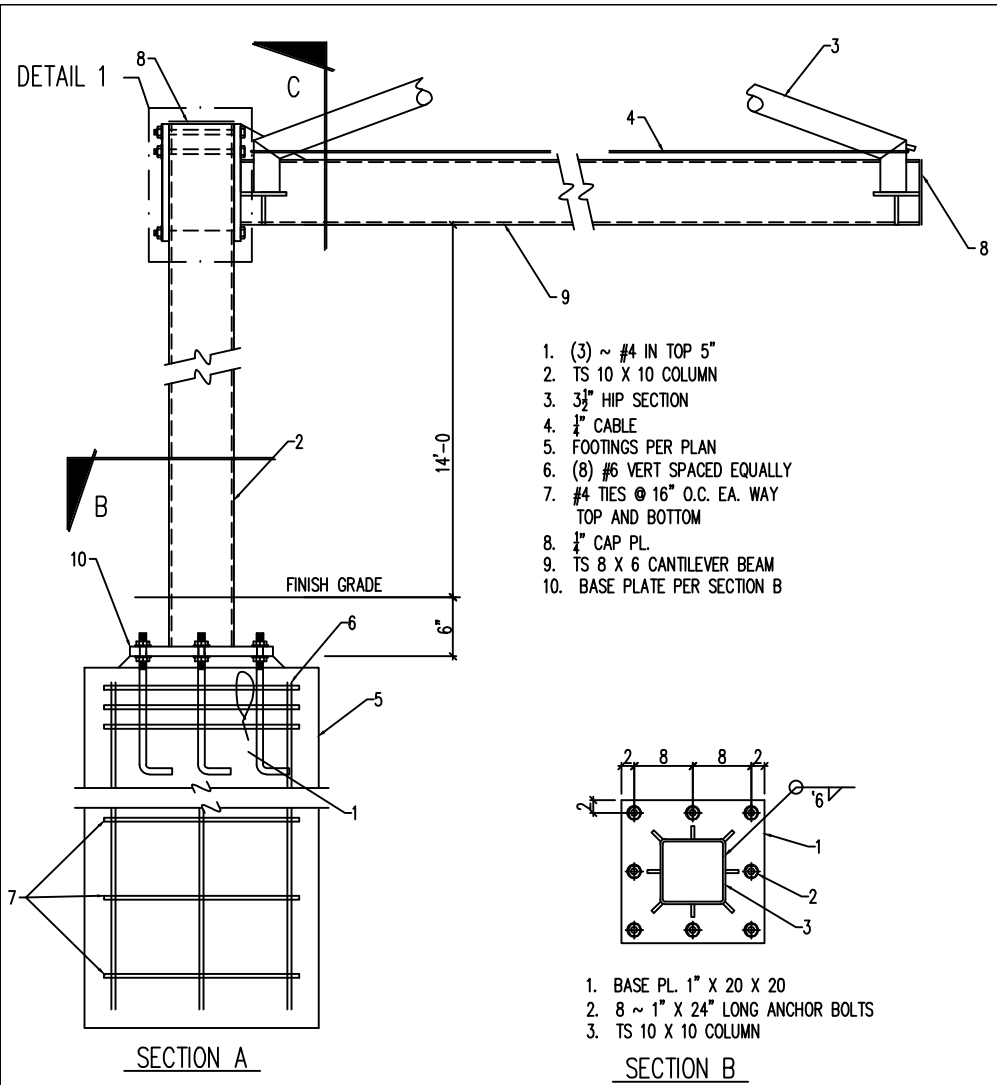

GENERAL STRUCTURAL NOTES

APPLY UNLESS OTHERWISE NOTED ON DRAWINGS.
IN CASE OF CONFLICT, THE GREATER REQUIREMENT SHALL GOVERN.

CODE:

2006 INTERNATIONAL BUILDING CODE
ASCE 7-05

SOIL PROFILE TYPE:

SOIL PROFILE TYPE (TABLE 1804.2)....CLASS 4

FOUNDATION:

FOOTING SHALL BEAR ON FIRM, UNDISTURBED SOIL AT DEPTH SHOWN ON DETAILS. ALLOWABLE SOIL BEARING 1500 PSF.

REINFORCING:

ASTM STANDARD A-615, GRADE 60 U.N.O. ON PLANS. CRSI AND ACI MANUALS APPLY. CLEAR CONCRETE COVERAGE PER DETAILS.

CONCRETE:

3000 PSI

STRUCTURAL STEEL:

ASTM STANDARD A-36 EXCEPT AS FOLLOWS:
ANCHOR BOLTS GRADE 1554-36 GALVANIZED
BOLTS ~ A325 GALV.
TUBE STEEL ~ ASTM A500 GRADE B
STRANDED CABLE WITH ZINC COATING ~ CLASS A, MINIMUM TENSILE STRENGTH EQUALS 200 KSI

WELDING:


PER AMERICAN WELDING SOCIETY CODES AND RECOMMENDATIONS
ALL WELDING SHALL BE BY CERTIFIED WELDERS
WELDING ELECTRODES SHALL BE E70XX SERIES
ALL WELDS SHALL BE DONE IN SHOP

LOADS:


90 MPH WIND EXPOSURE C
WIND: WINDWARD 16 PSF
LEEWARD 12 PSF
DEAD LOAD 3 PSF
LIVE LOAD 5 PSF PER SECTION 1607.11.2.4

EQUIPMENT/SUPPLIES NEEDED FOR INSTALLATION

1. EACH FOOTING HOLE WILL REQUIRE 1.83 CU YARDS OF 3000 psi CONCRETE
2. REBAR CAGES 2'-6 DIA. X 7'-6 PER SECTION A
3. FORKLIFT OR CRANE
4. 1/2" IMPACT WRENCH WITH SOCKETS FOR TIGHTENING BOLTS
5. 1/2" VARIABLE SPEED DRILL
6. 7/16" DRILL BIT
7. HAMMER
8. ROPE FOR PULLING NETTING OVER STRUCTURE
9. ADJUSTABLE WRENCHES
10. LIFTING STRAPS
11. TOUCHUP PAINT (BY Shade 'n Net)
12. BOLTS (BY Shade 'n Net)
13. CABLE AND CLAMPS (BY Shade 'n Net)
14. COM-A-LONG FOR TENSIONING CABLE

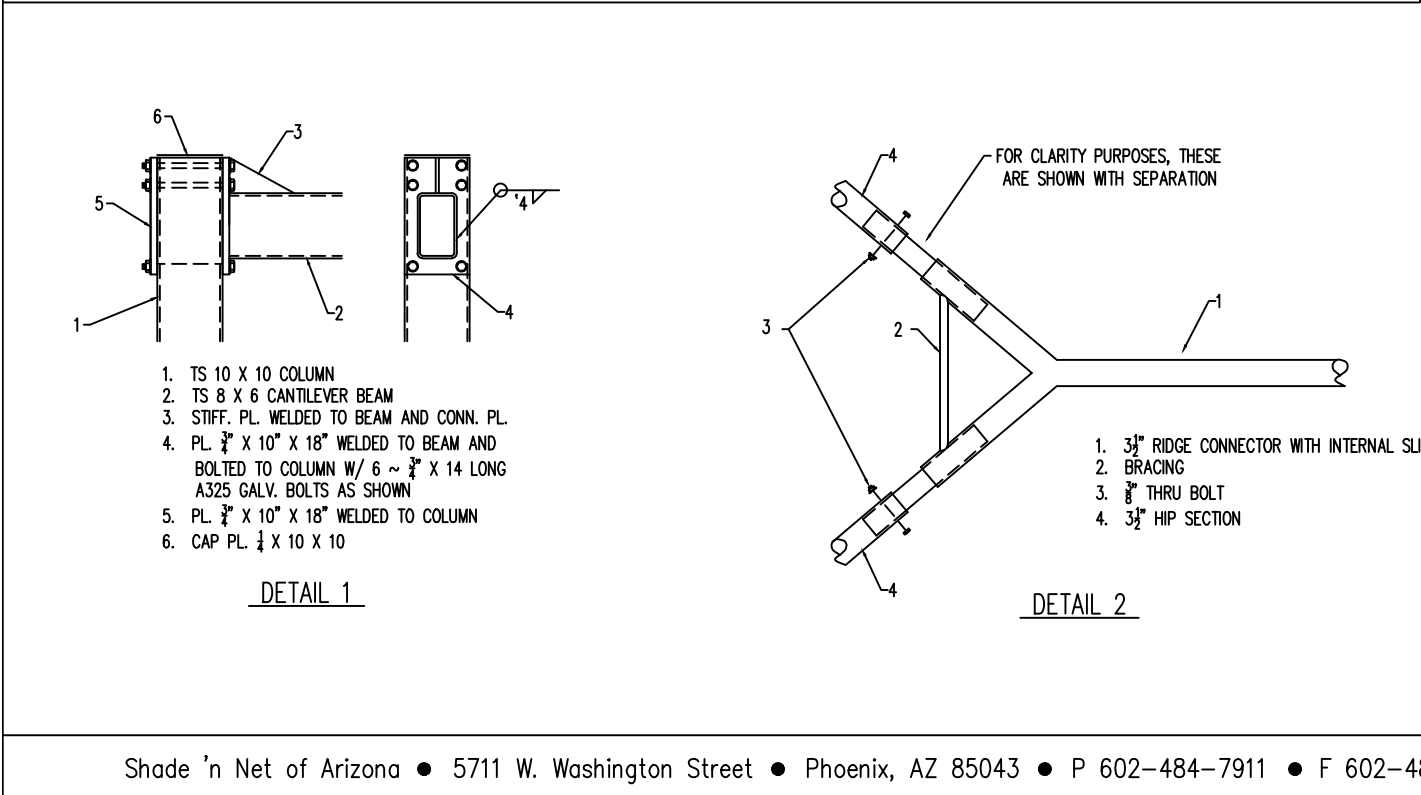

20 X 40 STRUCTURE

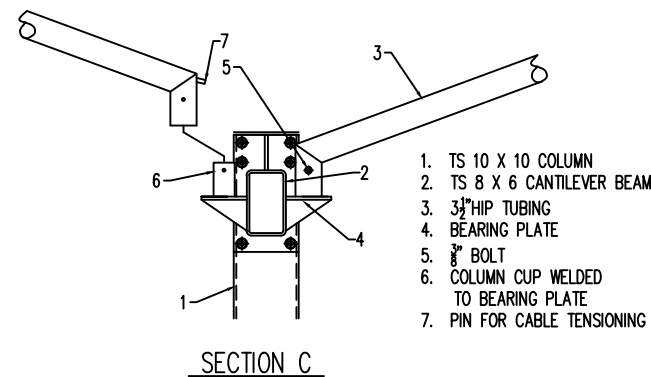

CLOUD AND DATE ALL REVISIONS			
DRAWN / DATE JS 7/17/17			
CHECKED / DATE			
APPROV. / DATE			
SHOP	DRAWING TITLE	JOB	SHEET
FIELD	20 X 40 PLAN		E1