



SCALE:



SCALE:

[illegible]

COSTCO
CASTLE ROCK, COLORADO

ENTRY CANOPY AND SOUTH EAST PERSPECTIVE

DESIGNED BY: XX
DRAWN BY: XX
CHECKED BY: XX

JOB NO.
21-5946-01

CORE CONSULTANTS, INC.
3473 S. BROADWAY
ENGLEWOOD, CO 80113
303.703.4444
LIVEYOURCORE.COM

NORRIS DESIGN
Planning | Landscape Architecture | Branding

CORE


LAND DEVELOPMENT
ENERGY
PUBLIC INFRASTRUCTURE

2021-09-11 (4:30 PM) \\nv02\Projects\Costco\2121-5946-01 Castle Rock (Dawson Trails), CO\Whse\07_CAD\702_DesignDocs\24X36 07_21594601 - North East & North West Perspective.dwg



NORTH EAST PERSPECTIVE

SCALE:

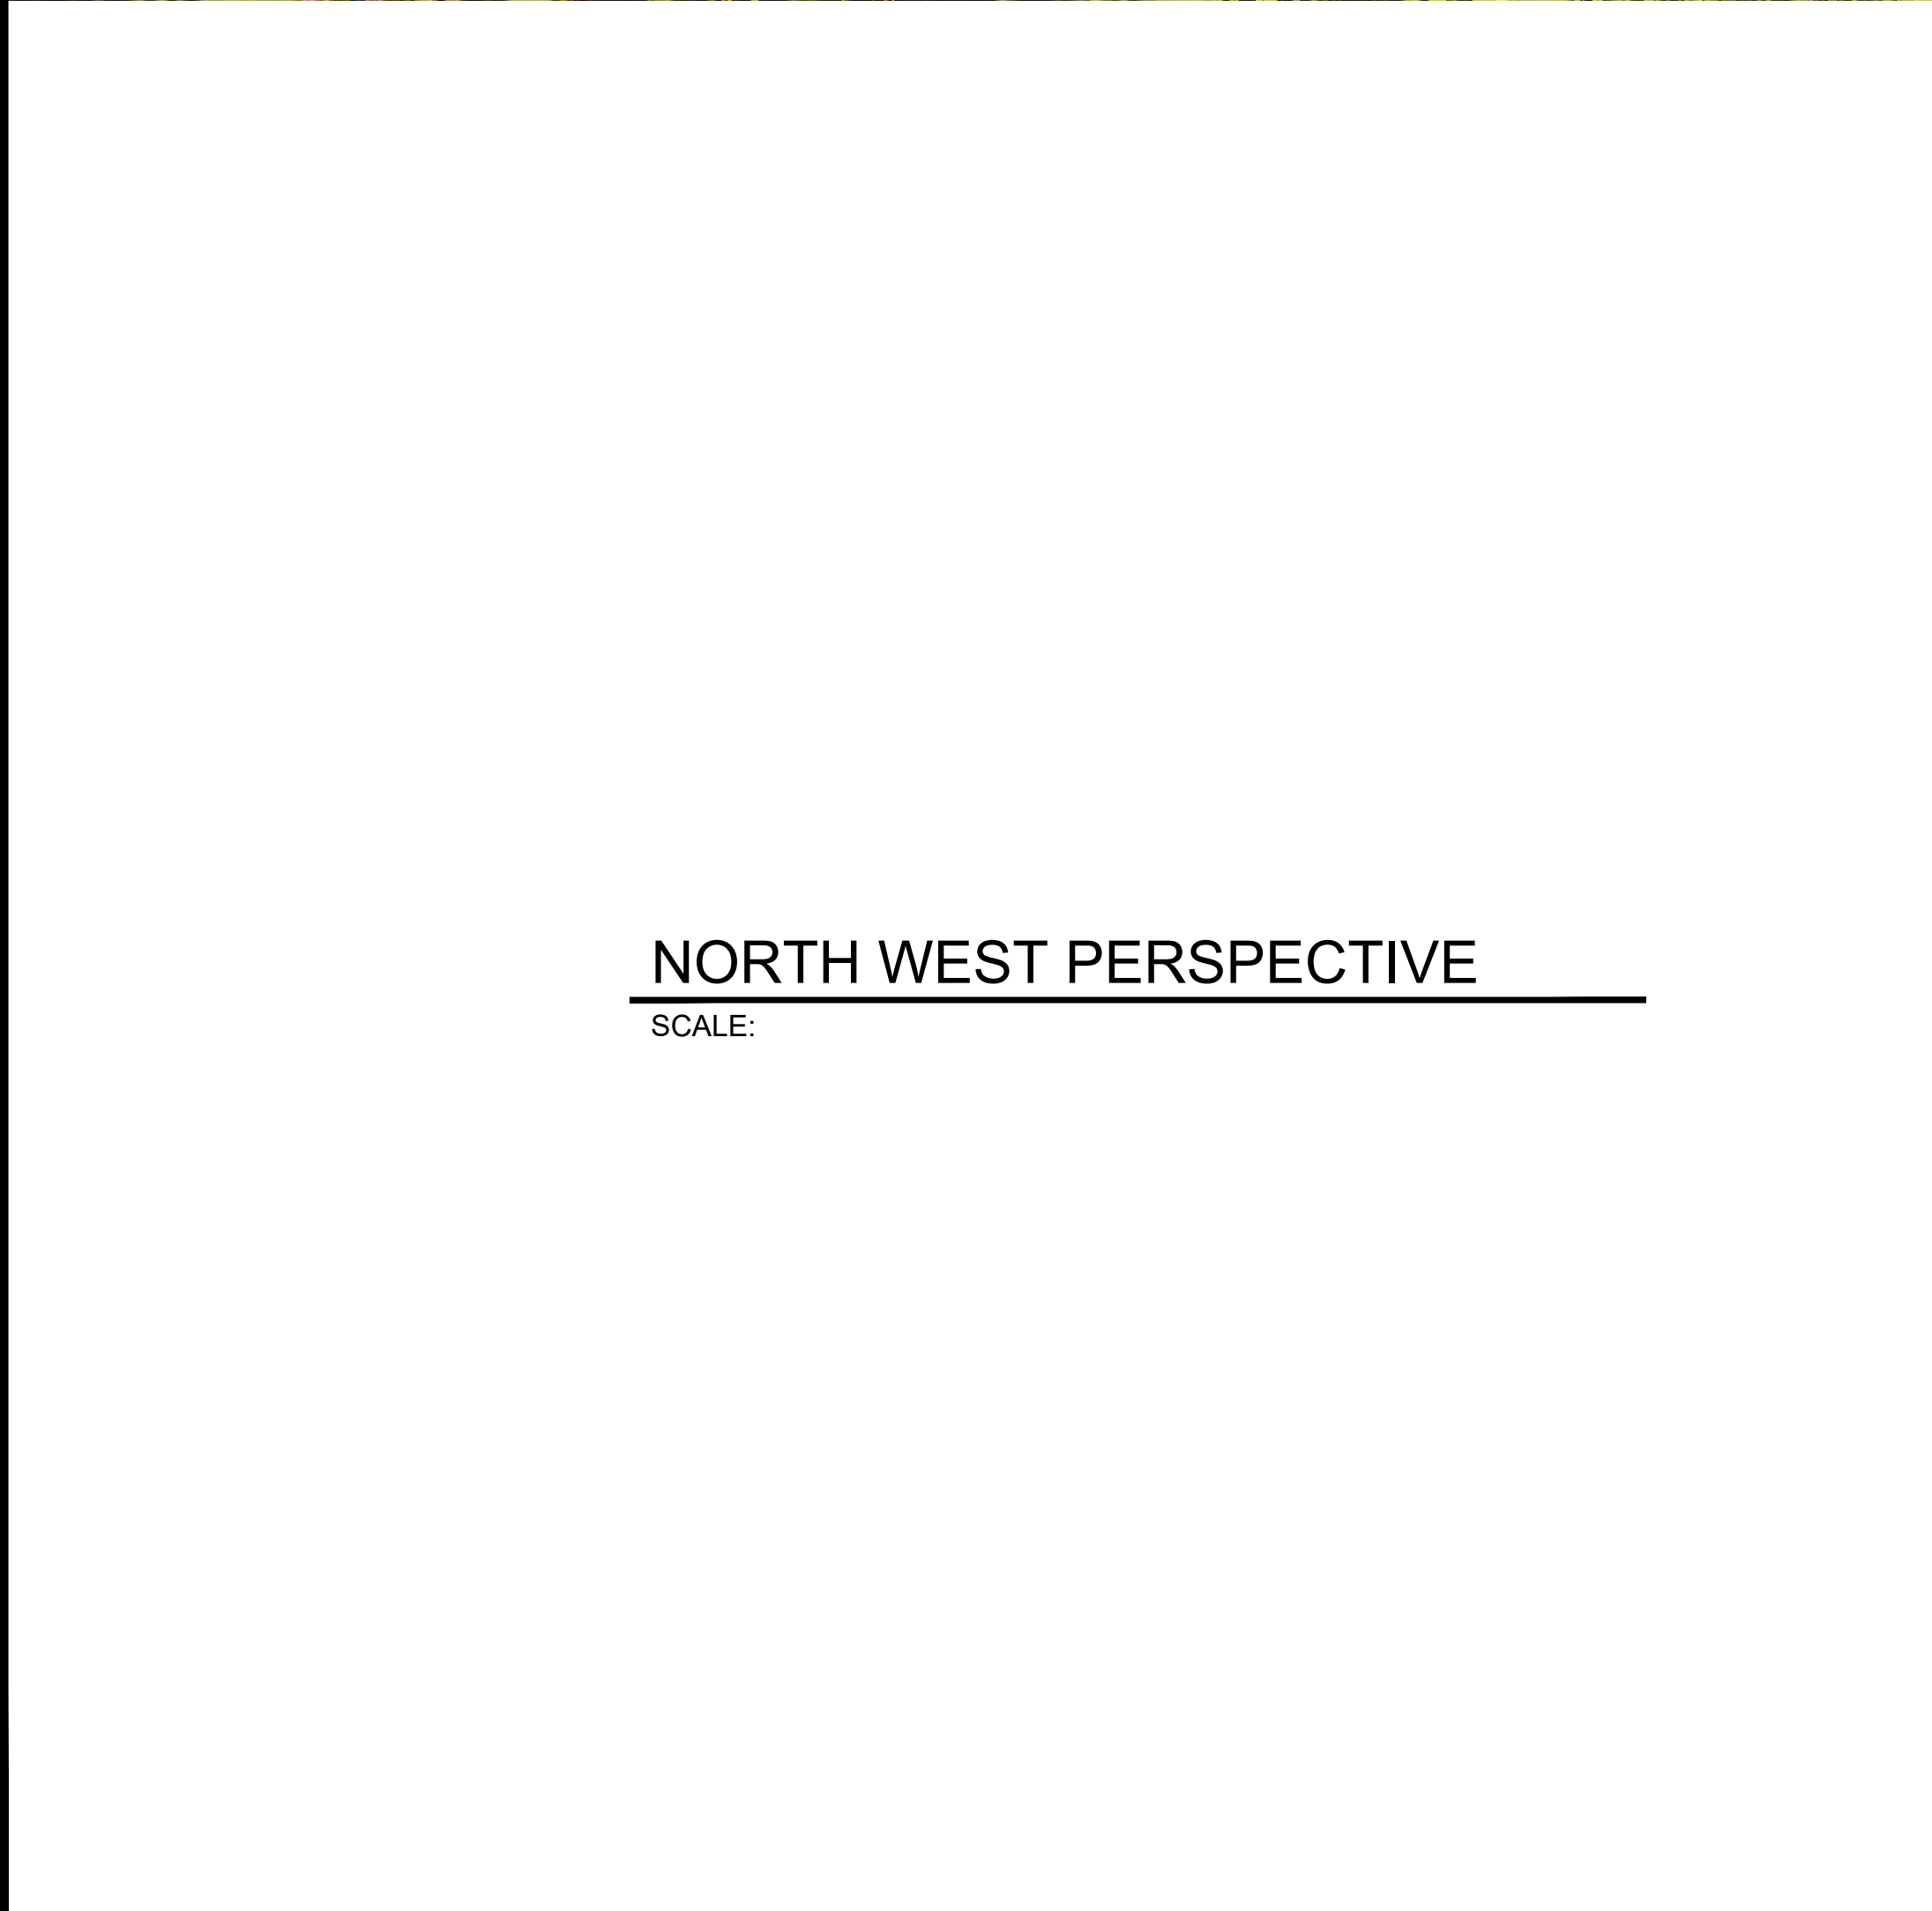

NORTH WEST PERSPECTIVE

SCALE:



COSTCO
CASTLE ROCK, COLORADO
SOUTH EAST PERSPECTIVE

DESIGNED BY: XX
DRAWN BY: XX
CHECKED BY: XX
JOB NO.
21-5946-01

#	REVISION DESCRIPTION	DATE	BY

NORRIS DESIGN
Planning | Landscape Architecture | Branding

CORE


CORE CONSULTANTS, INC.
3473 S. BROADWAY
ENGLEWOOD, CO 80113
303.703.4444
LIVE@CORE.COM
LAND DEVELOPMENT
ENERGY
PUBLIC INFRASTRUCTURE

2021-09-11 (4:30 PM) \\n02\Projects\Costco\2121-5946-01 Castle Rock (Dawson Trails)_CO Whse\07_CAD\702_DesignDocs\24X36 08_21594601 - Fuel Station Perspective.dwg



FUEL STATION PERSPECTIVE

SCALE:

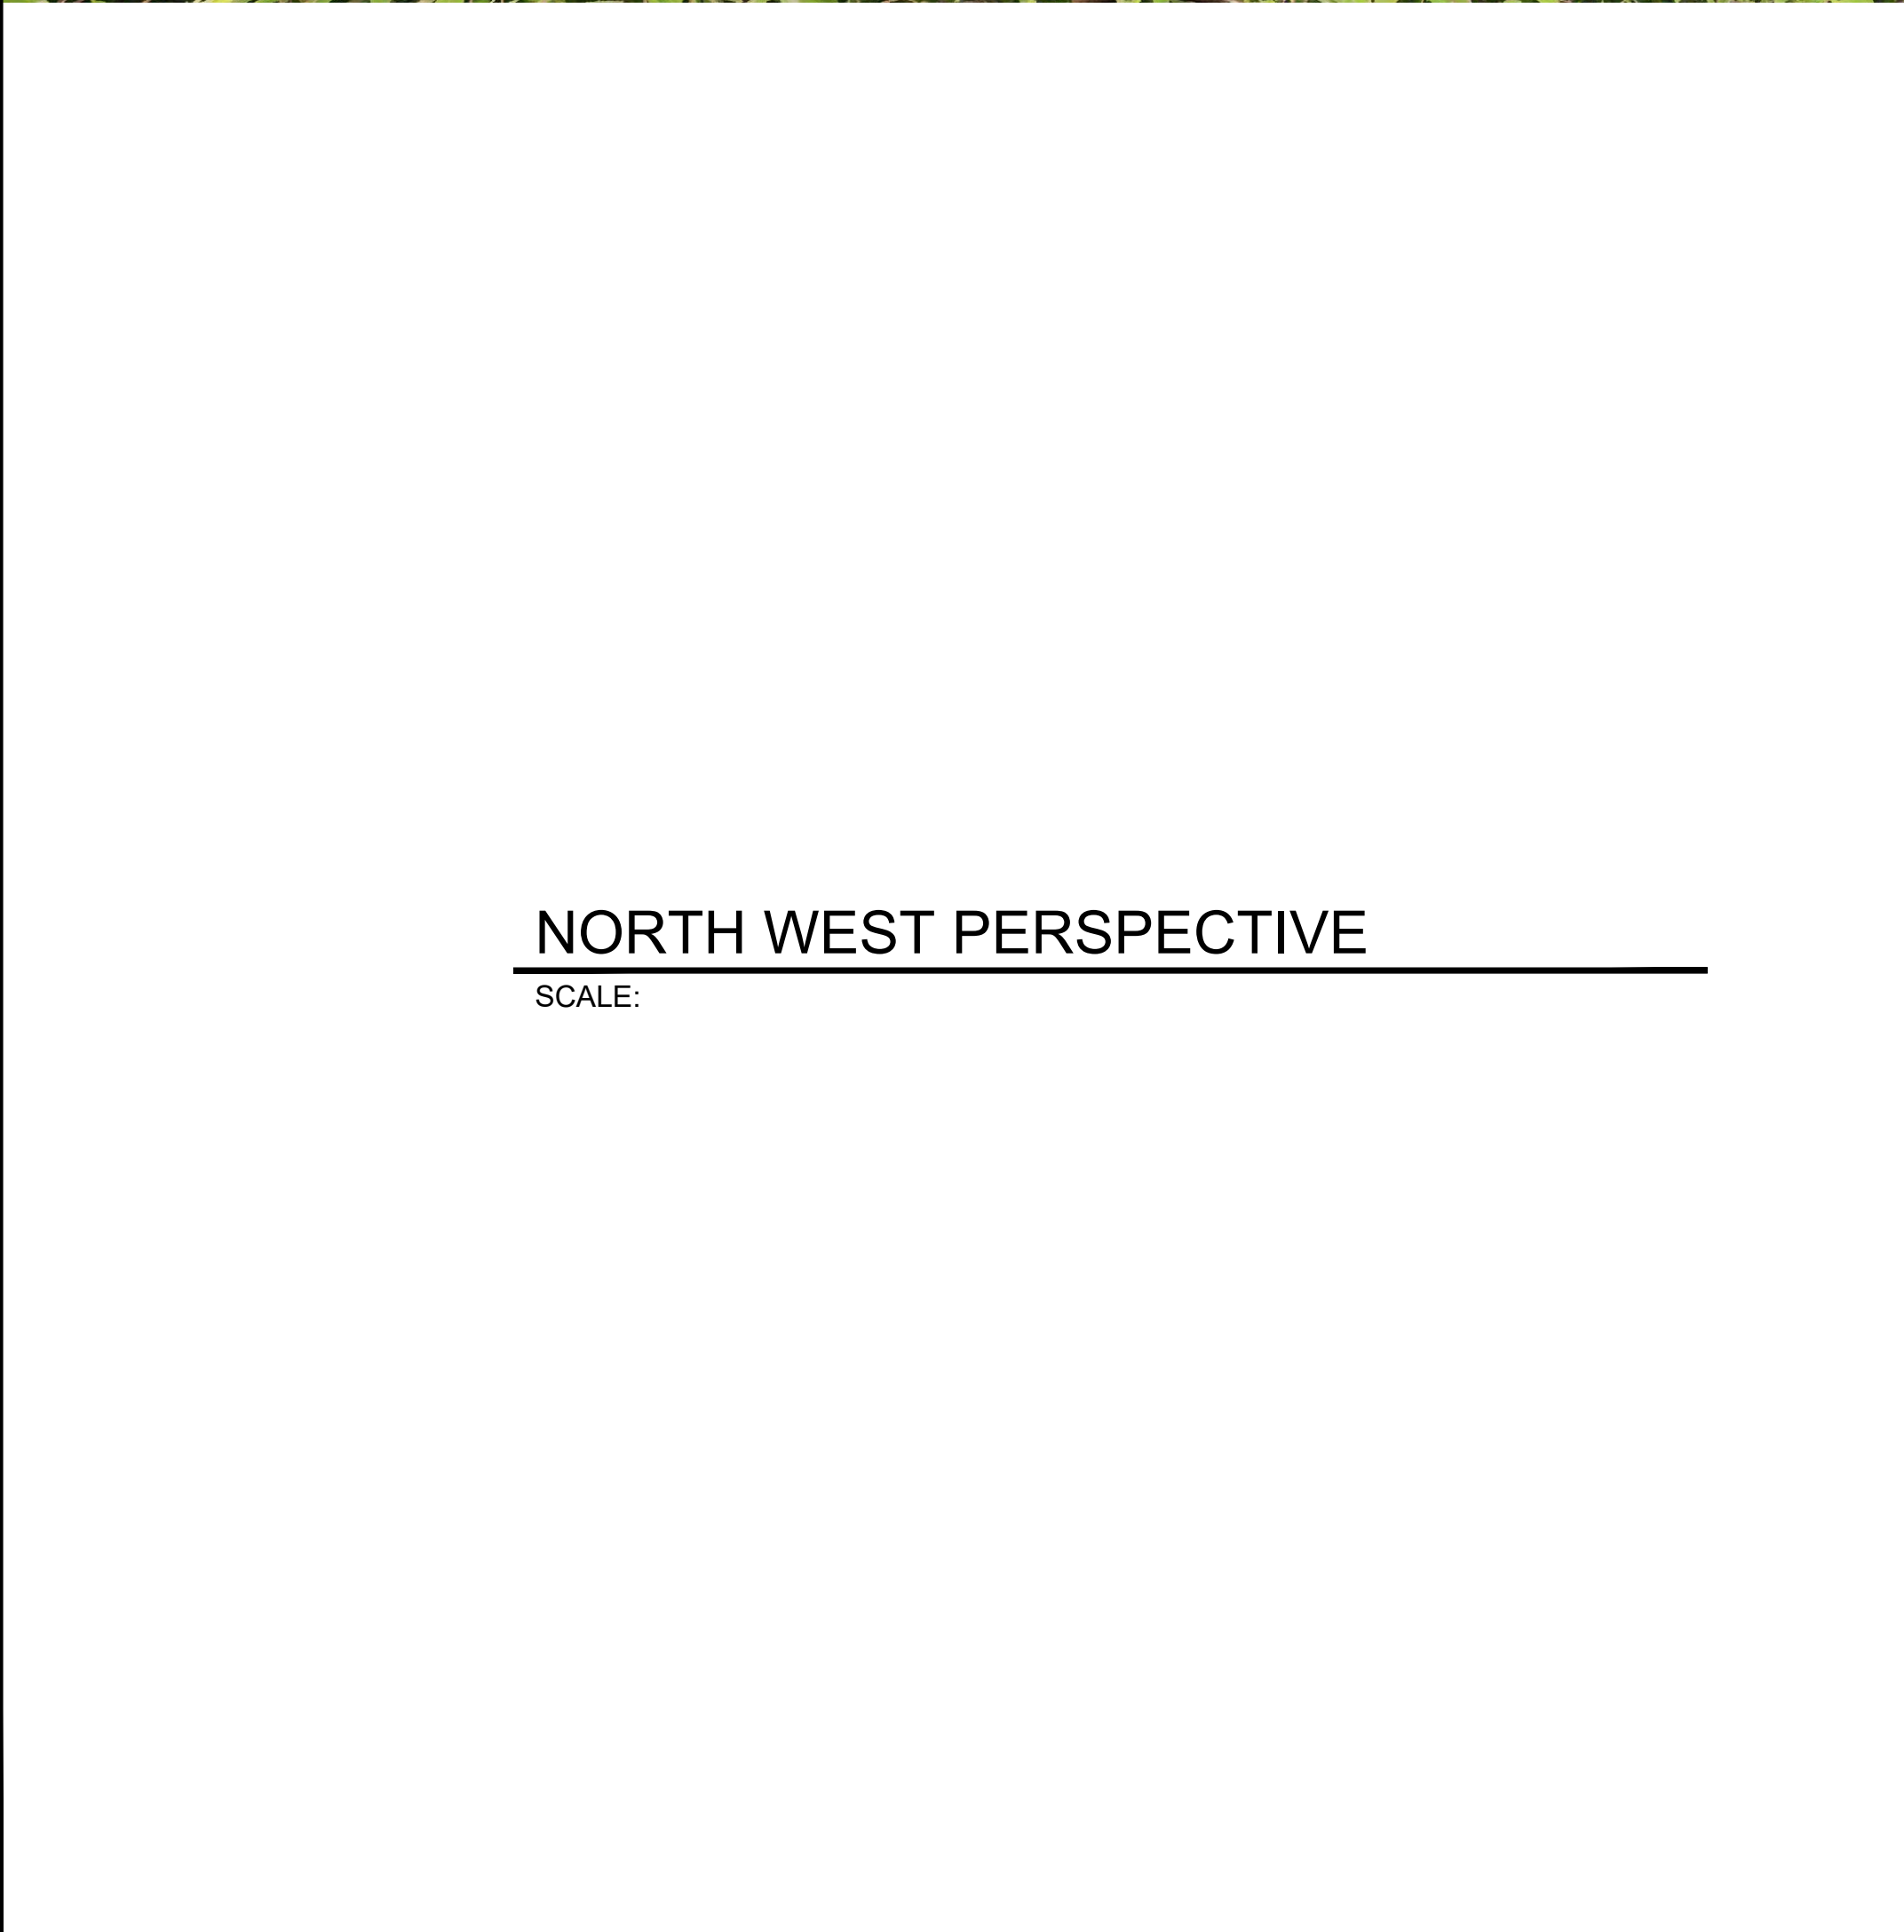

NORTH WEST PERSPECTIVE

SCALE:



COSTCO
CASTLE ROCK, COLORADO
FUEL STATION AND NORTH WEST PERSPECTIVE

DESIGNED BY: XX
DRAWN BY: XX
CHECKED BY: XX
JOB NO.
21-5946-01

#	REVISION DESCRIPTION	DATE	BY

NORRIS DESIGN
Planning | Landscape Architecture | Branding

CORE

CORE CONSULTANTS, INC.
3473 S. BROADWAY
ENGLEWOOD, CO 80113
303.703.4444
LIVE@CORE.COM
LAND DEVELOPMENT
ENERGY
PUBLIC INFRASTRUCTURE