


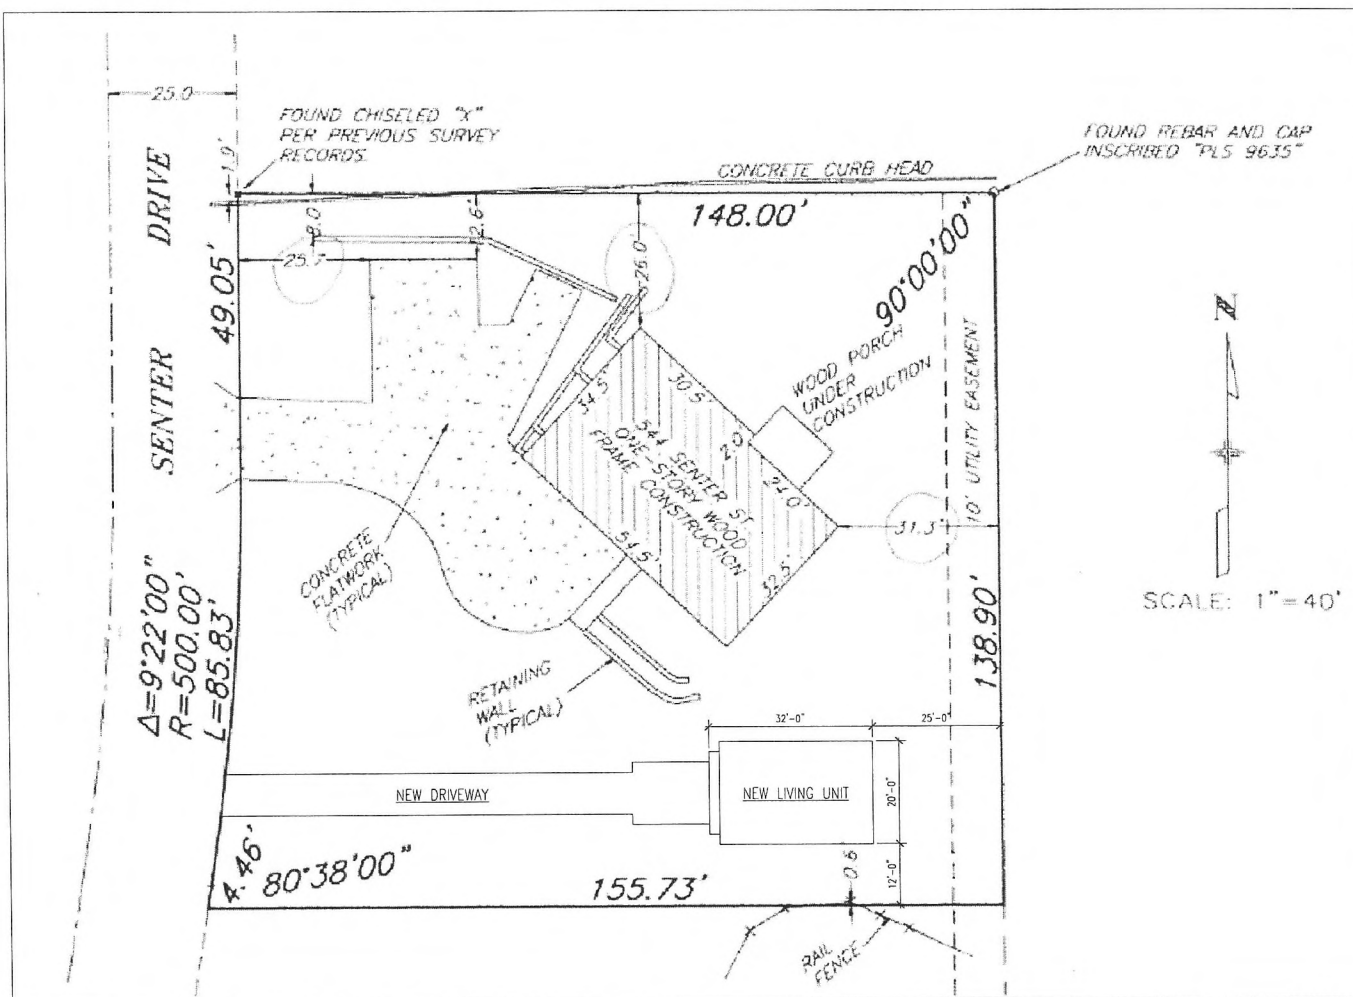

SCALE: 1" = 40'
 N

PLOT PLAN
 N.T.S.

CASTLE ROCK PERMIT #
 XXX-XXXX

ADDITIONAL DWELLING UNIT
 PROPOSED PLOT PLAN

LOCATION: 544 SENTER DRIVE, CASTLE ROCK, CO 80109
 DATE: 09/12/2022
 DESIGNED BY: T. CHIN
 DRAWN BY: J. WASSILL
 SCALE: AS SHOWN