


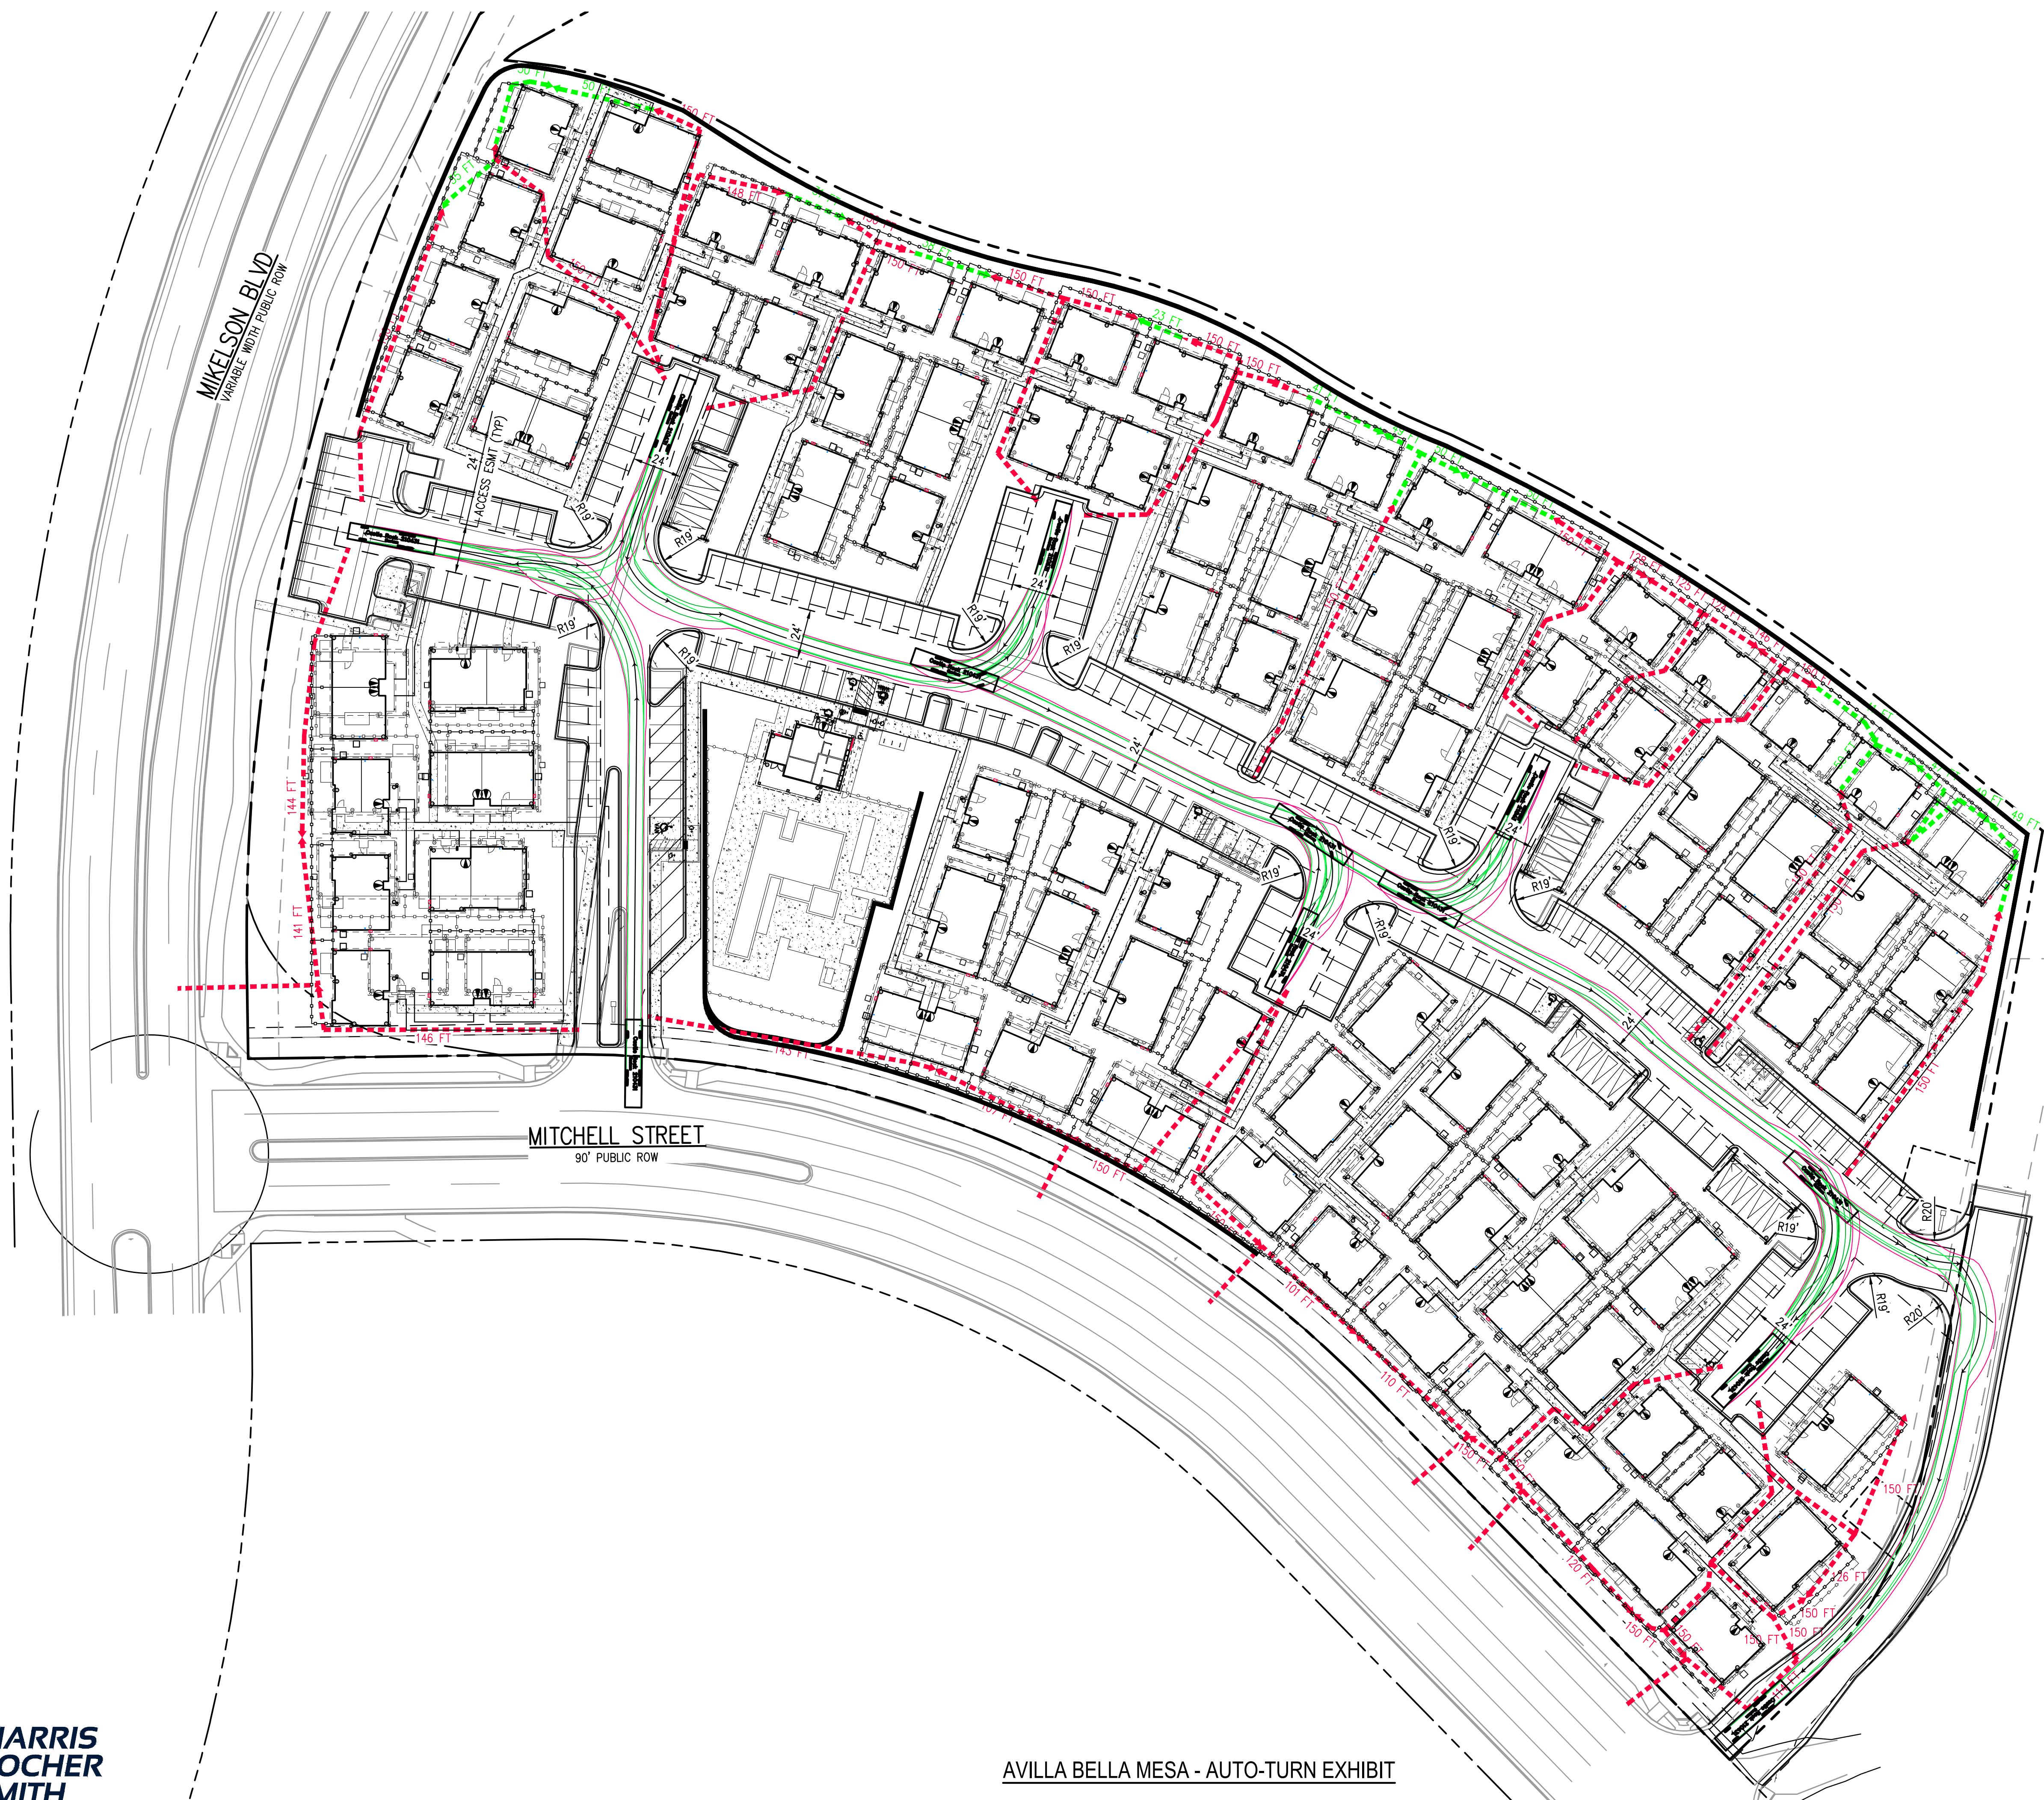

AVILLA BELLA MESA - AUTO-TURN EXHIBIT

LEGEND:

150' HOSE PULL

200' HOSE PULL

NOTES:

ALL BUILDINGS WILL BE FULLY SPRINKLERED BY NFPA 13D SPRINKLER SYSTEM.

