



NO CHANGES ARE TO BE MADE TO THIS DRAWING WITHOUT WRITTEN PERMISSION OF HARRIS KOCHER SMITH.

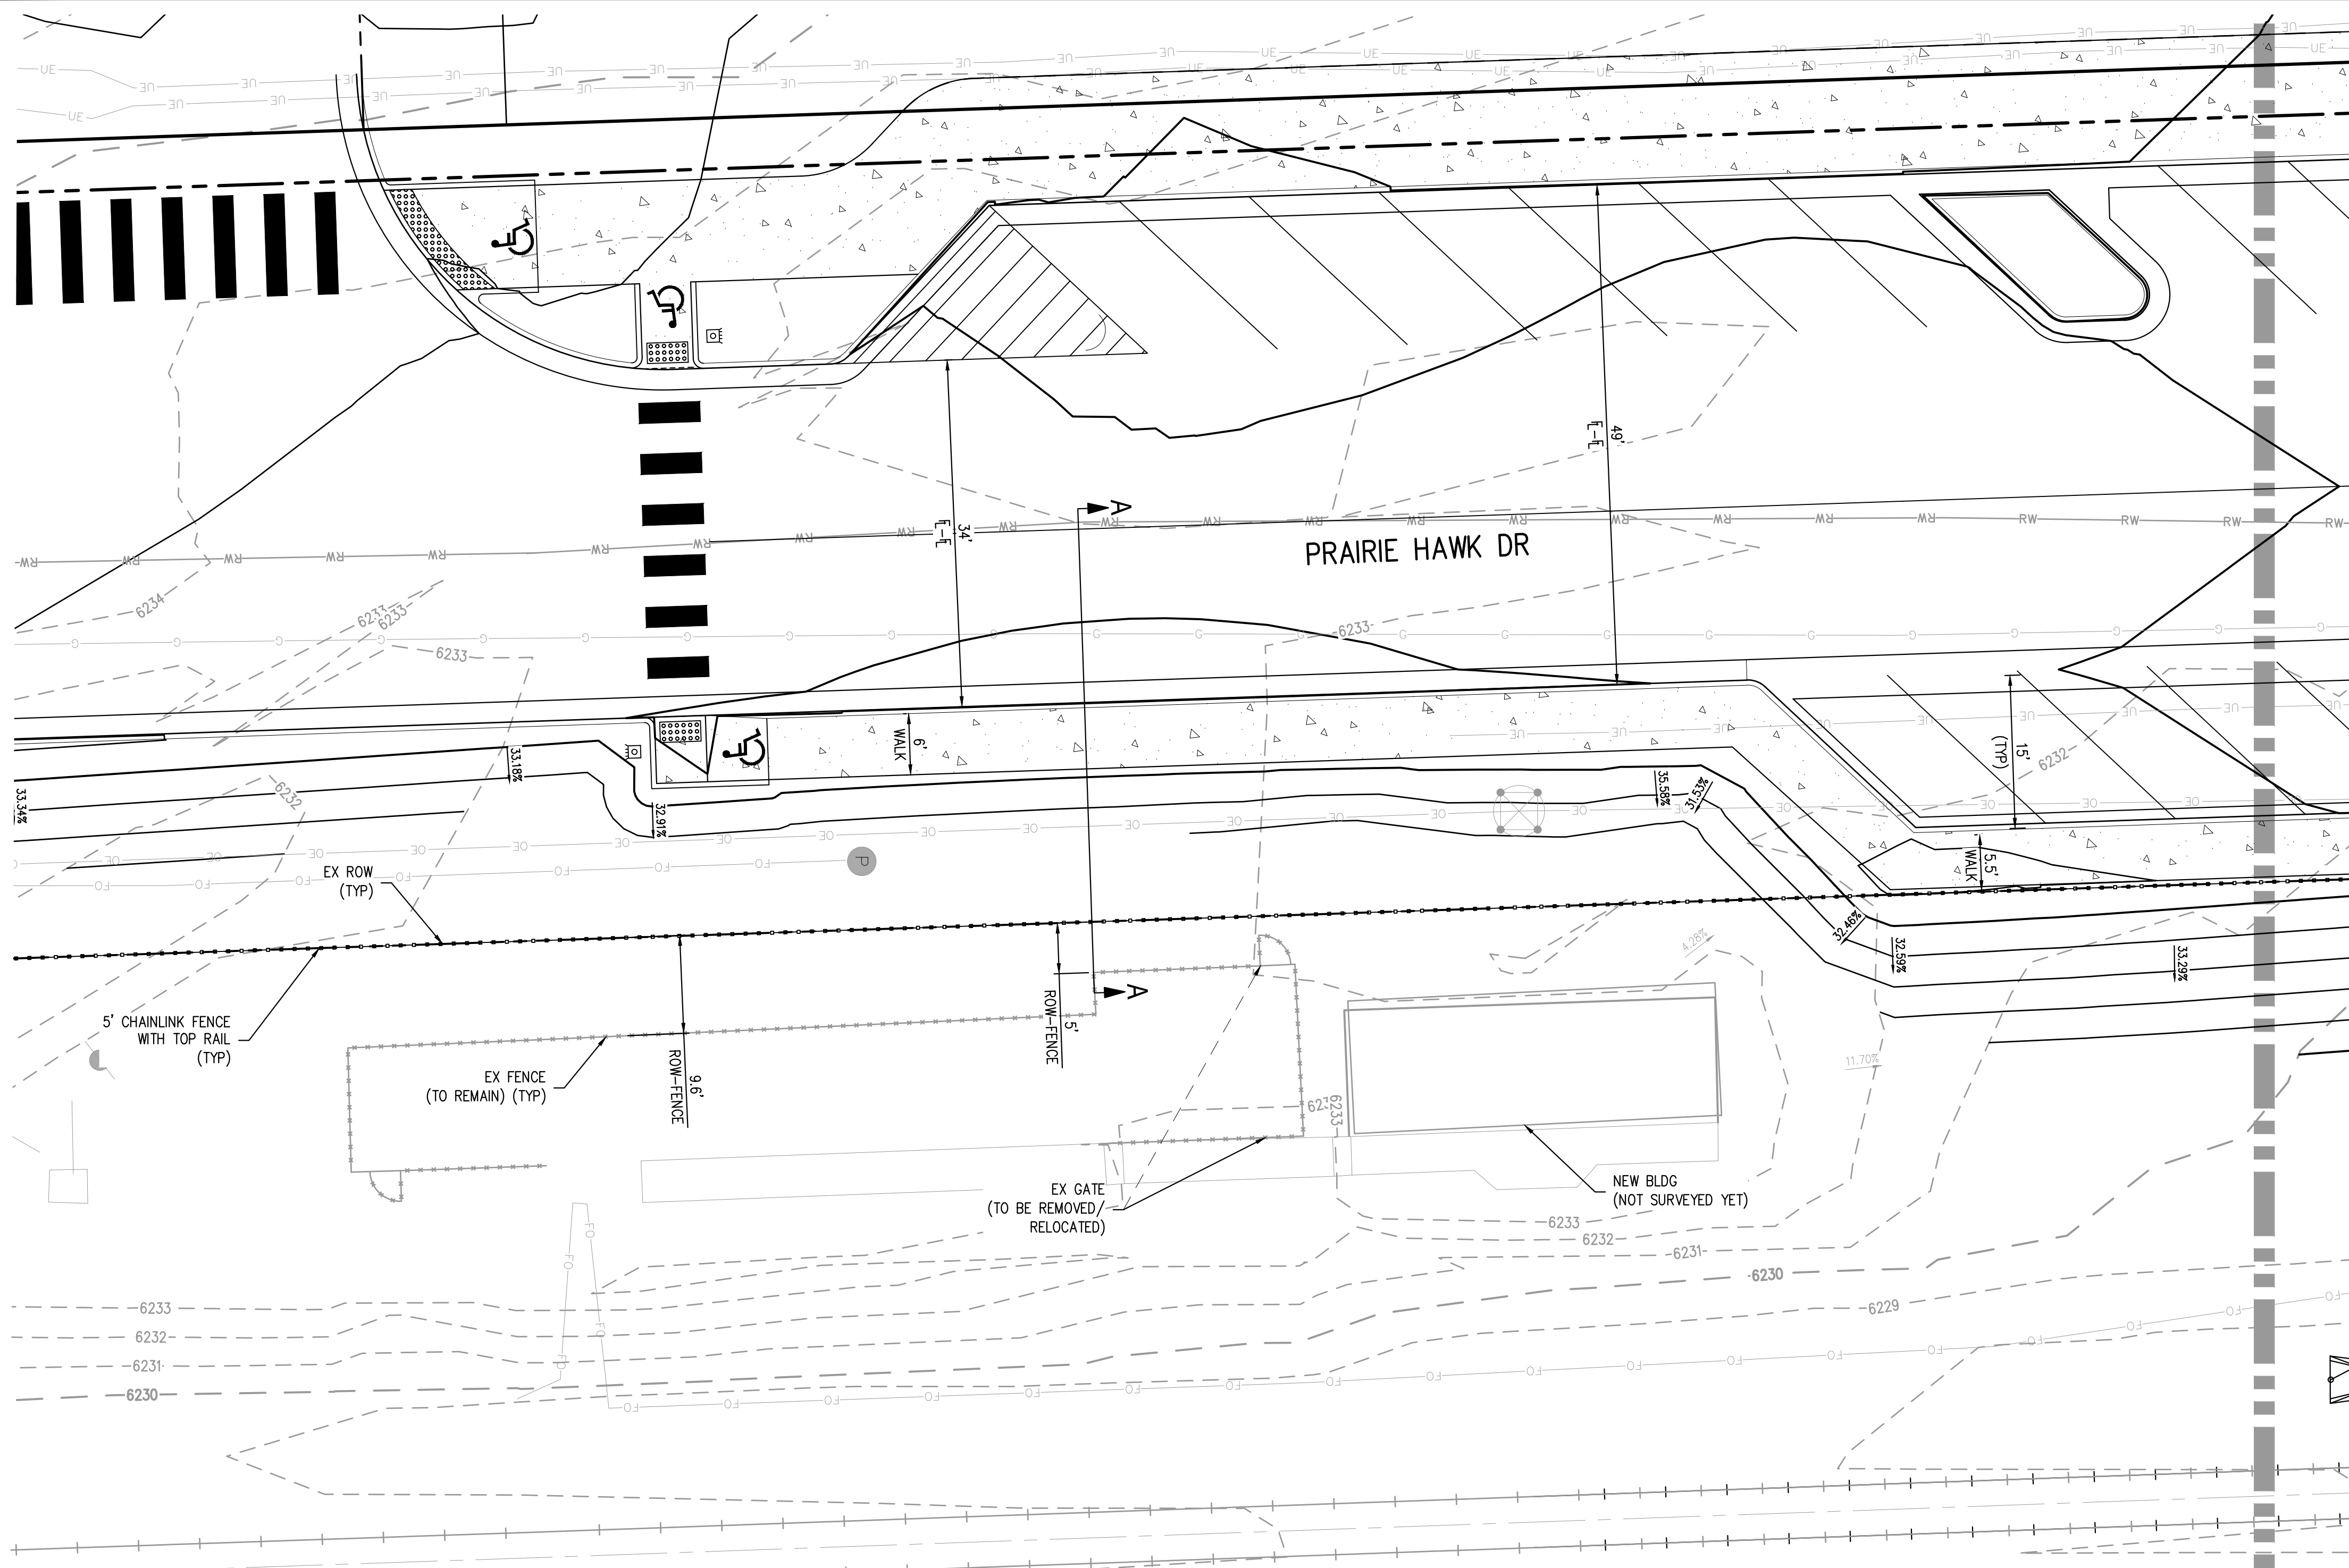


MATCH LINE - SEE SHEET 2

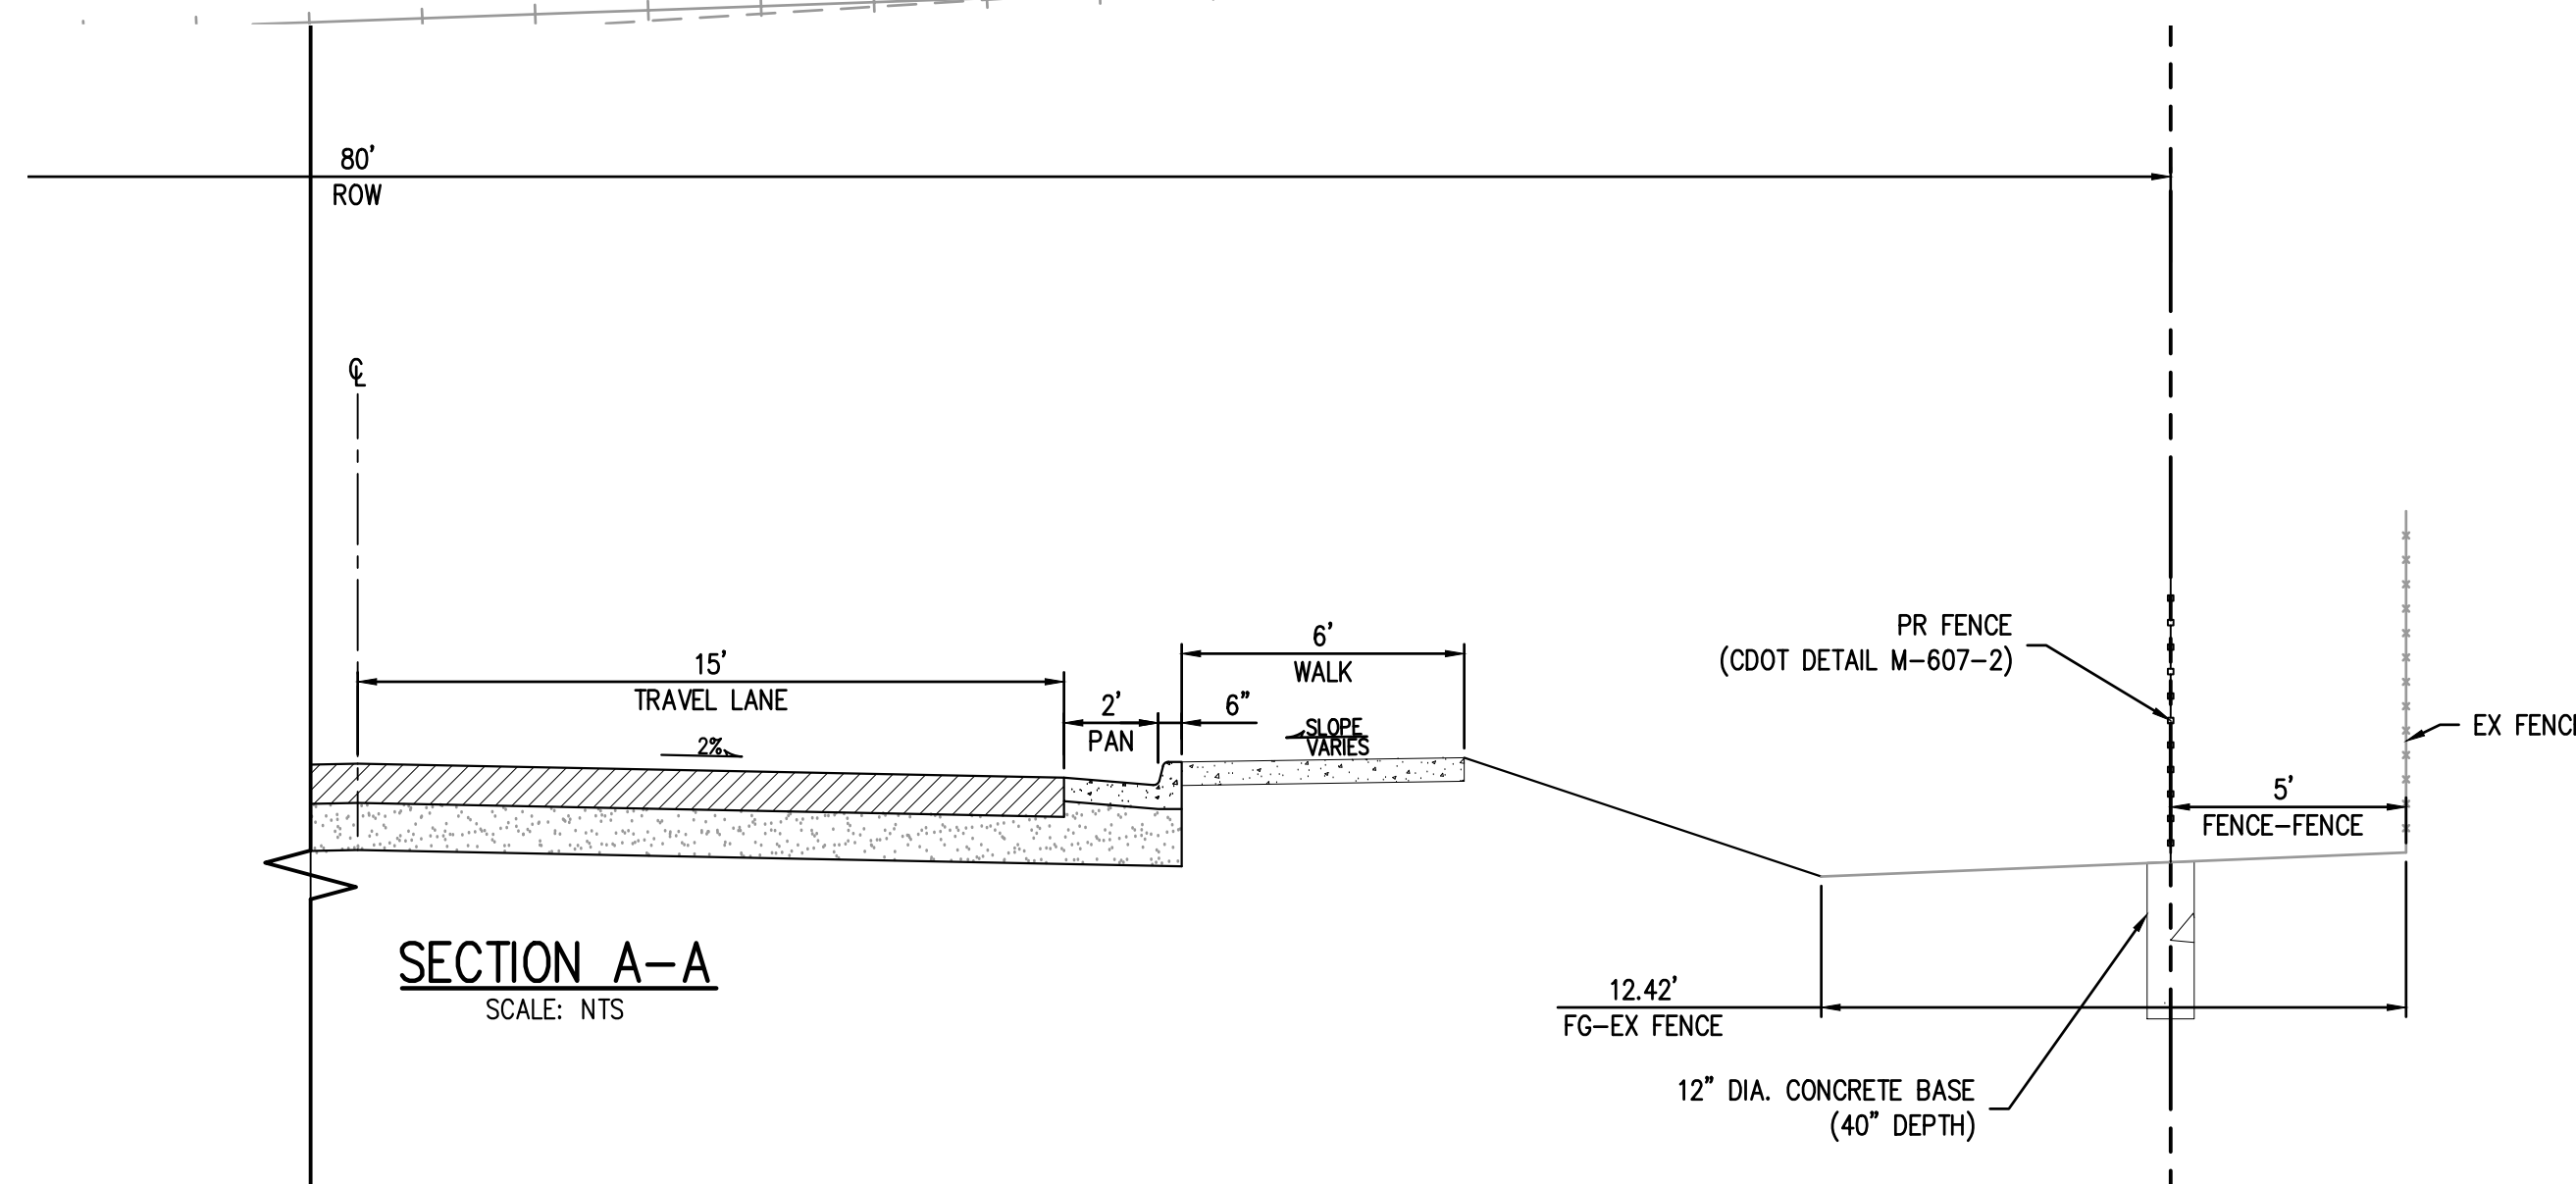


SECTION A-A
SCALE: NTS


CROSS SECTION A-A - SHEET 1
BNSF - PRAIRIE HAWK DR - CROSS SECTION EXHIBIT
SCALE: 1" = 10'

MATCH LINE - SEE SHEET 3

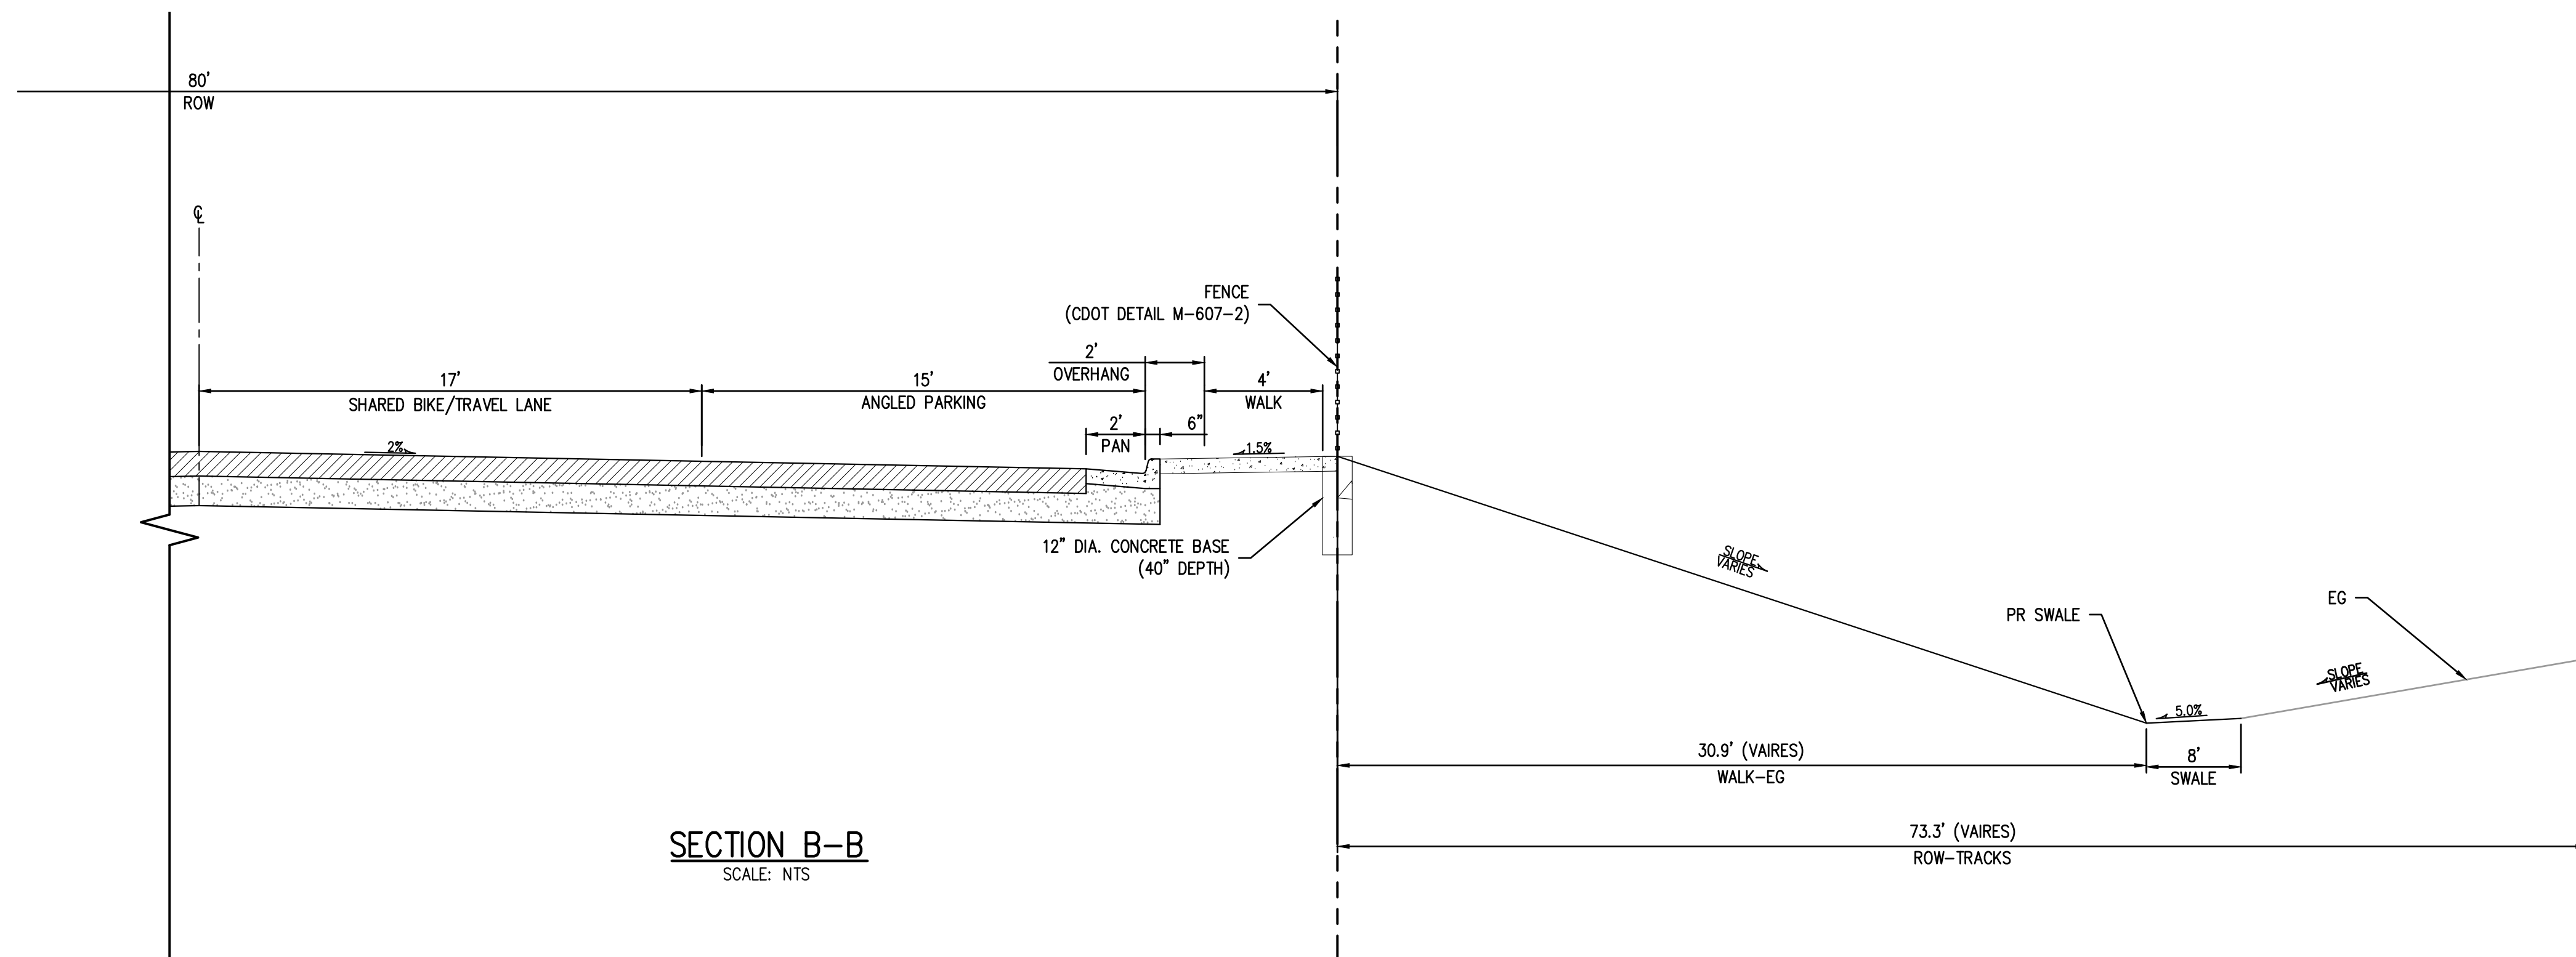

SCALE: 1" = 20'

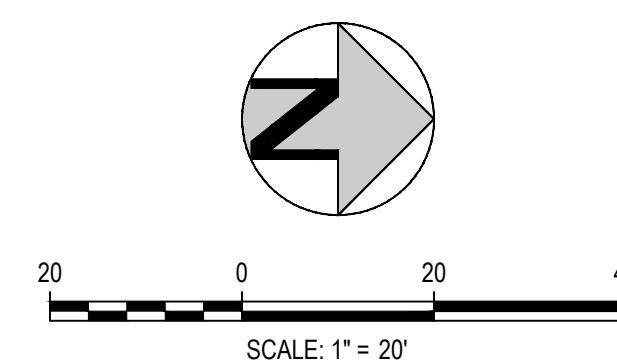

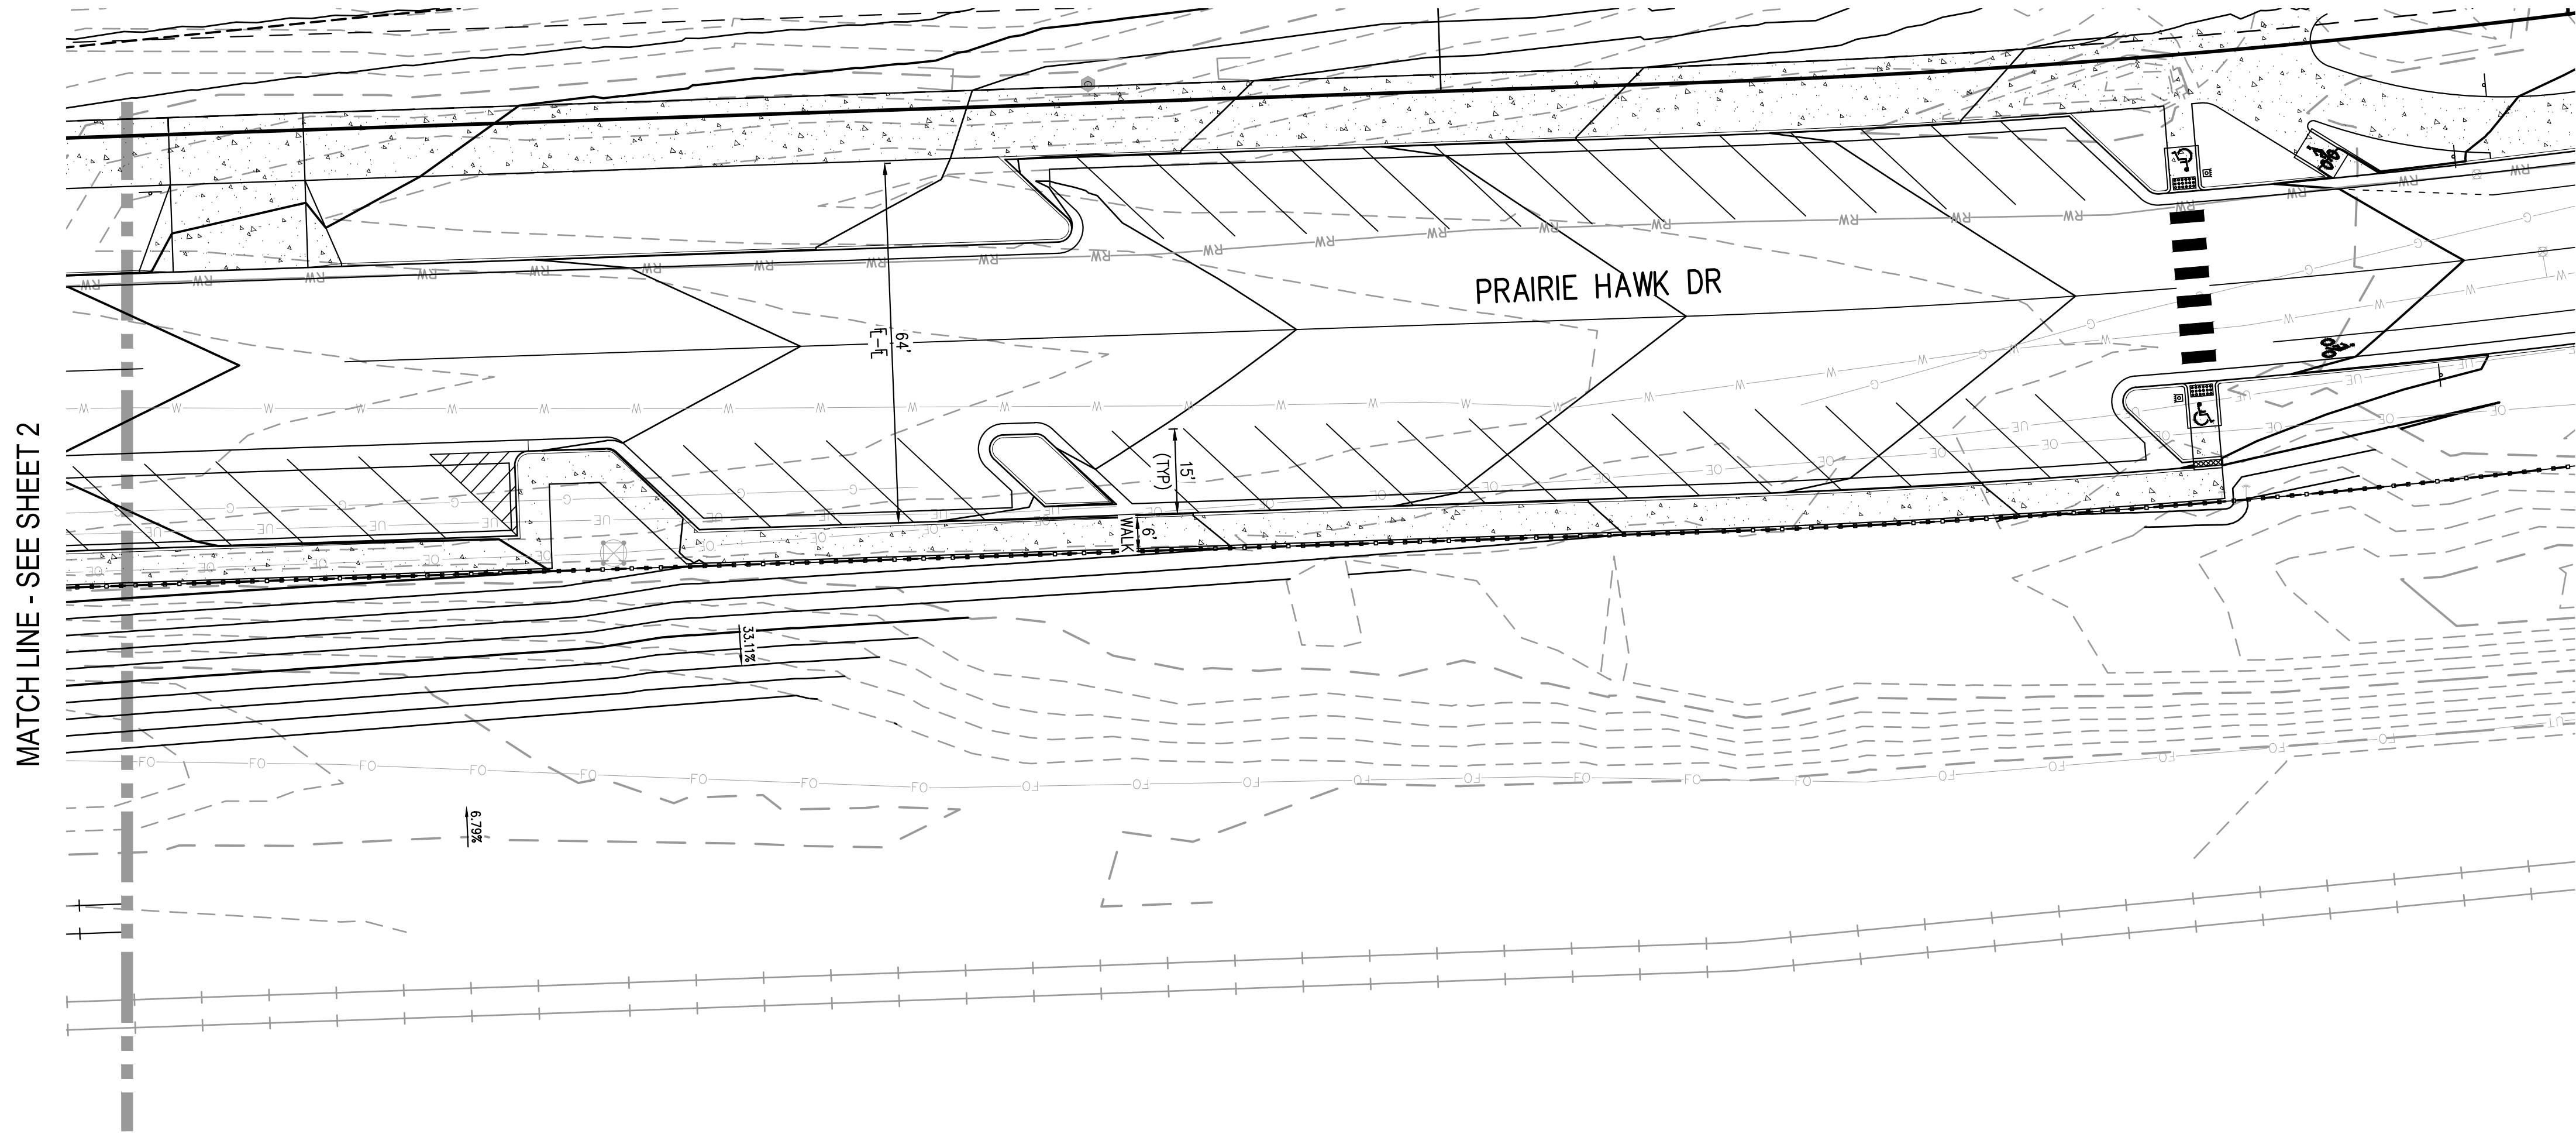

SHEET 3
BNSF - PRAIRIE HAWK DR - CROSS SECTION EXHIBIT
SCALE: 1" = 20'