



BNSF TEMPORARY CONSTRUCTION EASEMENT EXHIBIT THE BRICKYARD - PRAIRIE HAWK INFRASTRUCTURE

A PARCEL OF LAND BEING A PORTION OF THE NORTHEAST 1/4 OF SECTION 10 AND THE
NORTHWEST 1/4 OF SECTION 11 TOWNSHIP 8 SOUTH, RANGE 67 WEST OF THE 6TH P.M.
TOWN OF CASTLE ROCK, COUNTY OF DOUGLAS, STATE OF COLORADO.
TOWN OF CASTLE ROCK PROJECT NO. CD25-0042

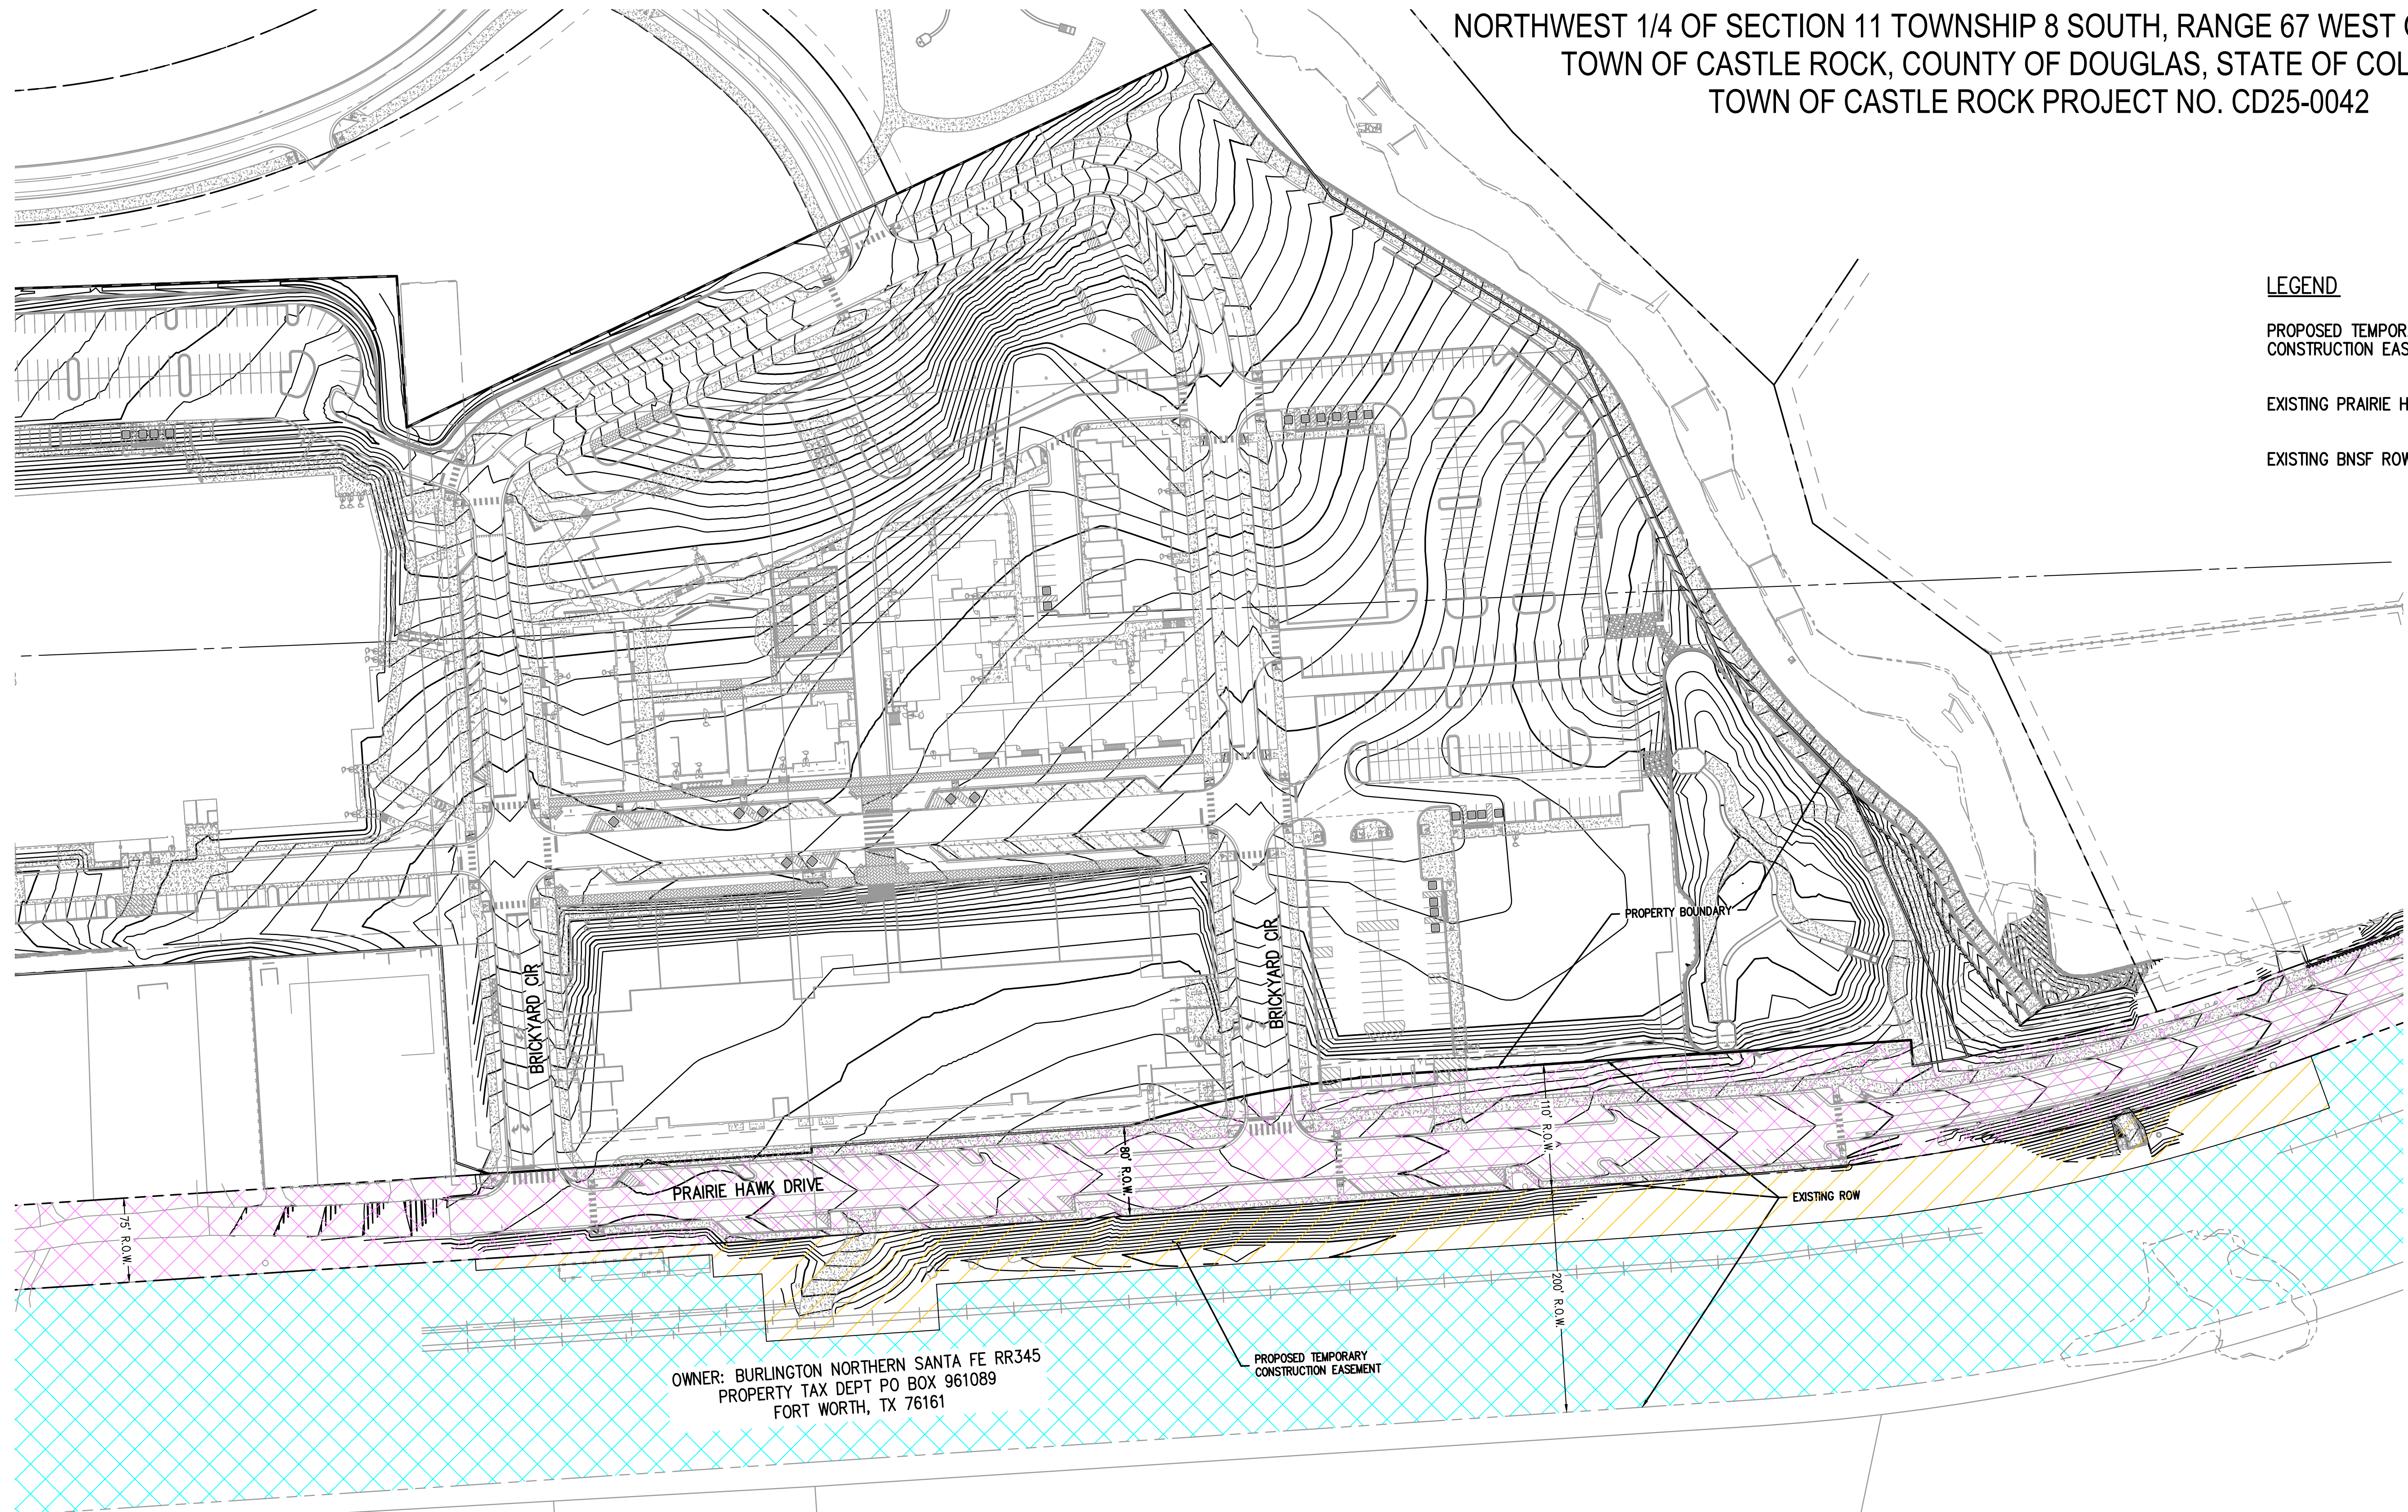

LEGEND

PROPOSED TEMPORARY CONSTRUCTION EASEMENT	
EXISTING PRAIRIE HAWK ROW	
EXISTING BNSF ROW	

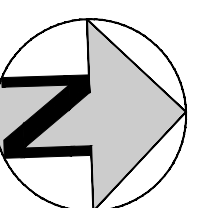

70 0 70 140
SCALE: 1" = 70'