



KINDERCARE
S. WILCOX STREET
SITE PLAN "B"
JULY 2025

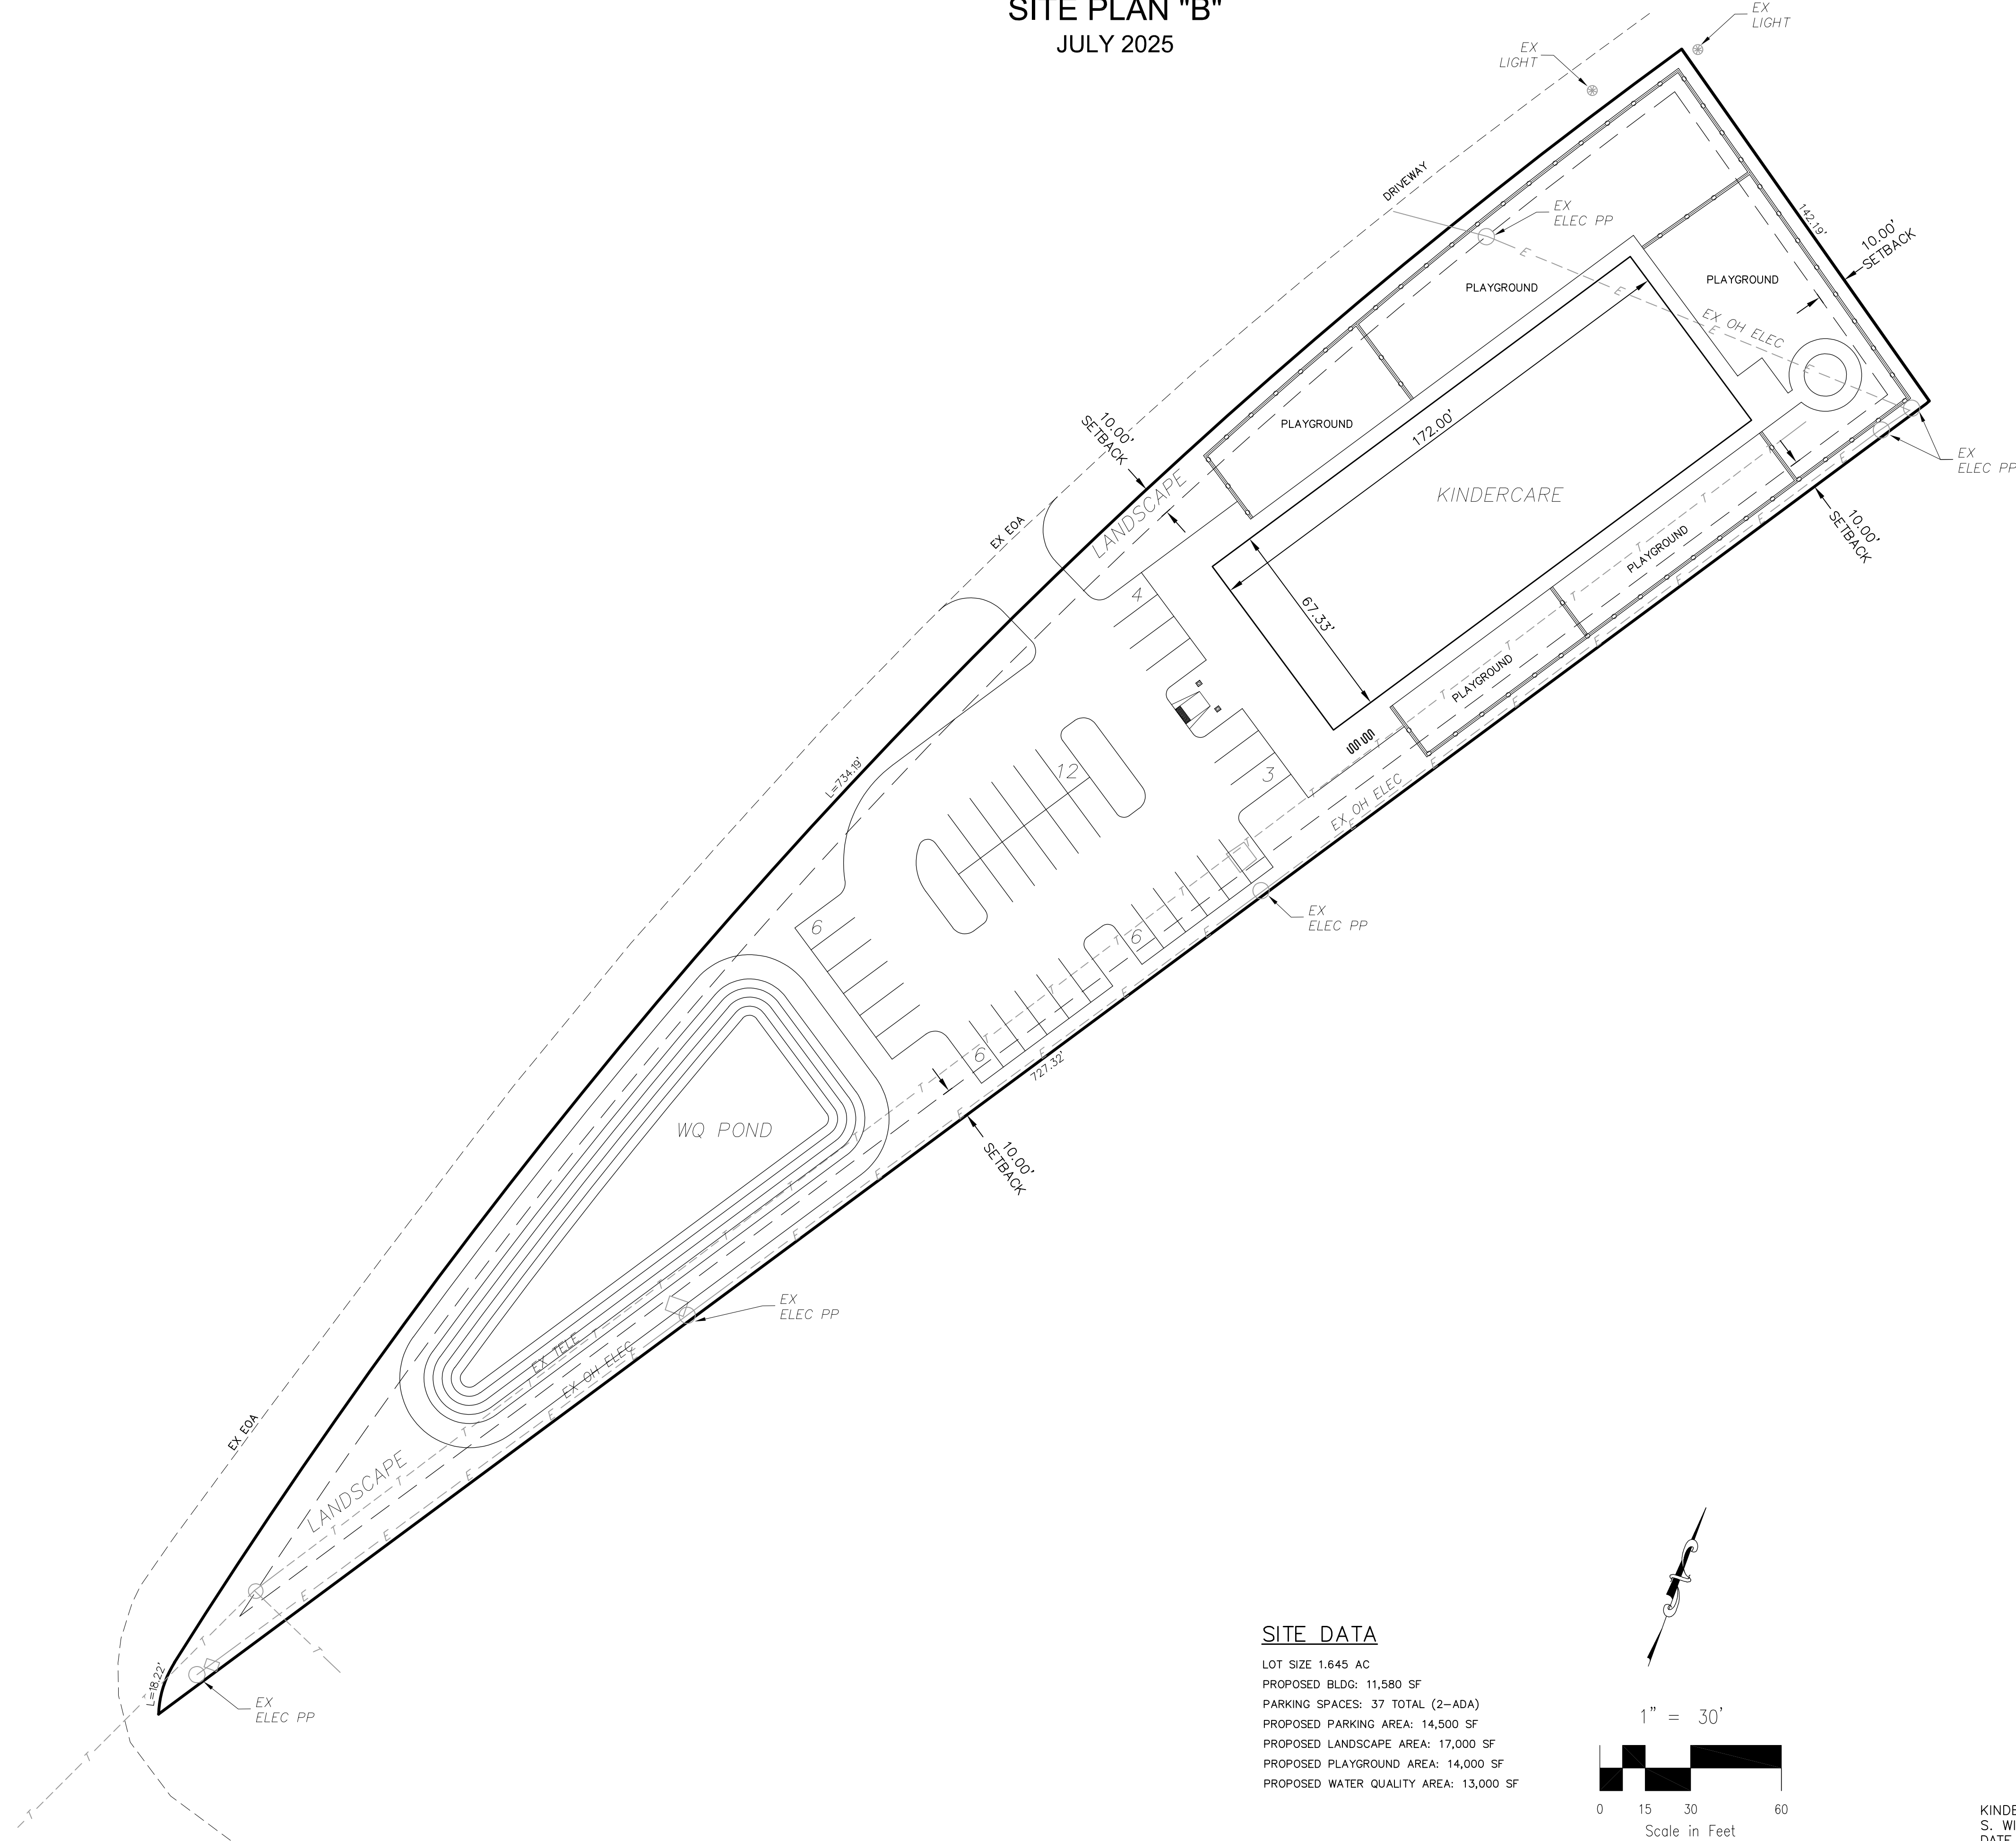

SITE DATA

LOT SIZE 1.645 AC
PROPOSED BLDG: 11,580 SF
PARKING SPACES: 37 TOTAL (2-ADA)
PROPOSED PARKING AREA: 14,500 SF
PROPOSED LANDSCAPE AREA: 17,000 SF
PROPOSED PLAYGROUND AREA: 14,000 SF
PROPOSED WATER QUALITY AREA: 13,000 SF

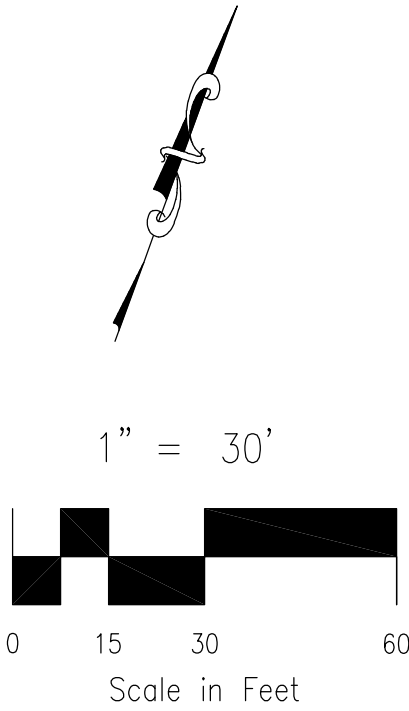

KINDERCARE - SITE PLAN "B"
S. WILCOX STREET
DATE PREPARED: JULY 2025
DATE REVISED:



212 N. WAHSATCH AVE., STE 305
COLORADO SPRINGS, CO 80903
PHONE: 719.955.5485