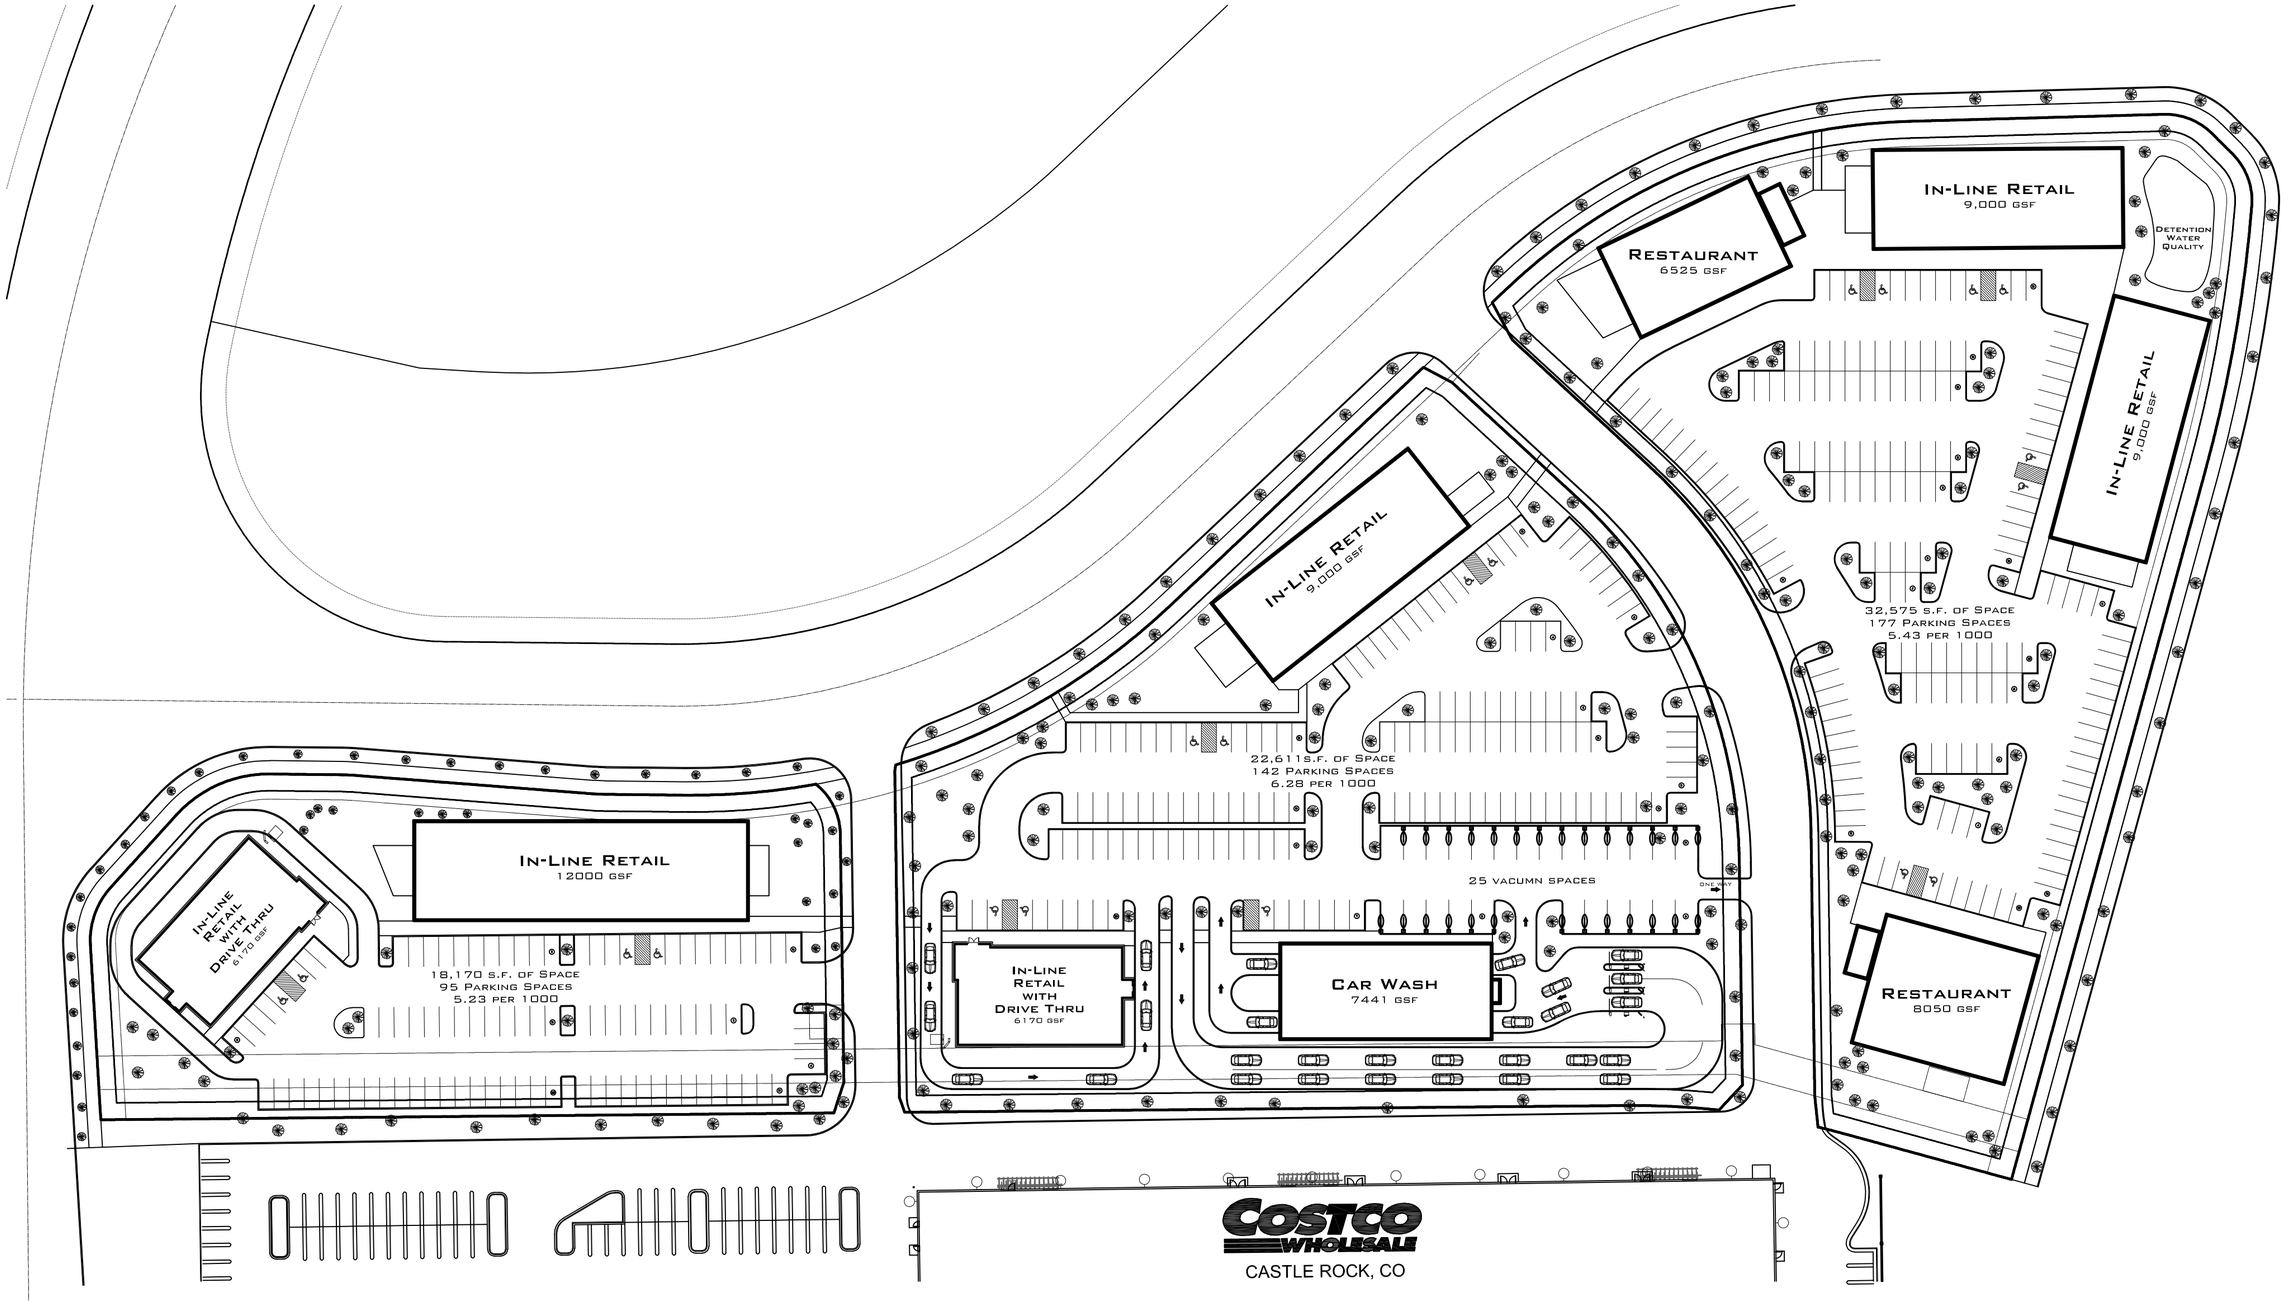


1 SITE PLAN

1/64" = 1'-0"

NORTH

Dawson Trails Retail

October 28, 2026

DESIGN EDGE
architecture interior design

© COPYRIGHT 2026, DESIGN EDGE, P.C. ALL RIGHTS RESERVED. ANY COPYING OR OTHER REPRODUCTION OF THESE DRAWINGS WITHOUT THE PRIOR WRITTEN AUTHORIZATION OF DESIGN EDGE, P.C. CONSTITUTES A VIOLATION OF COPYRIGHT LAW AND WILL BE SUBJECT TO LEGAL ACTION.



1 SITE PLAN

1/64" = 1'-0"

NORTH

Dawson Trails Retail

October 28, 2026

DESIGN **EDGE**
architecture interior design

© COPYRIGHT 2026, DESIGN EDGE, P.C. ALL RIGHTS RESERVED. ANY COPYING OR OTHER REPRODUCTION OF THESE DRAWINGS WITHOUT THE PRIOR WRITTEN AUTHORIZATION OF DESIGN EDGE, P.C. CONSTITUTES A VIOLATION OF COPYRIGHT LAW AND WILL BE SUBJECT TO LEGAL ACTION.