


NO CHANGES ARE TO BE MADE TO THIS DRAWING WITHOUT WRITTEN PERMISSION OF HARRIS KOCHER SMITH.

Project: P-102002007ENGINEERINGSPRSDP - FIRE ACCESS PLAN LAYOUT  
Drawing: P-102002007ENGINEERINGSPRSDP - FIRE ACCESS PLAN LAYOUT  
Revision: 1.0  
Date: 11/18/2023  
By: [Signature]  
Checked: [Signature]  
Harris Kocher Smith  
1120 Lincoln Street, Suite 1000  
Denver, Colorado 80203  
P: 303.623.6300 F: 303.623.6311  
HarrisKocherSmith.com

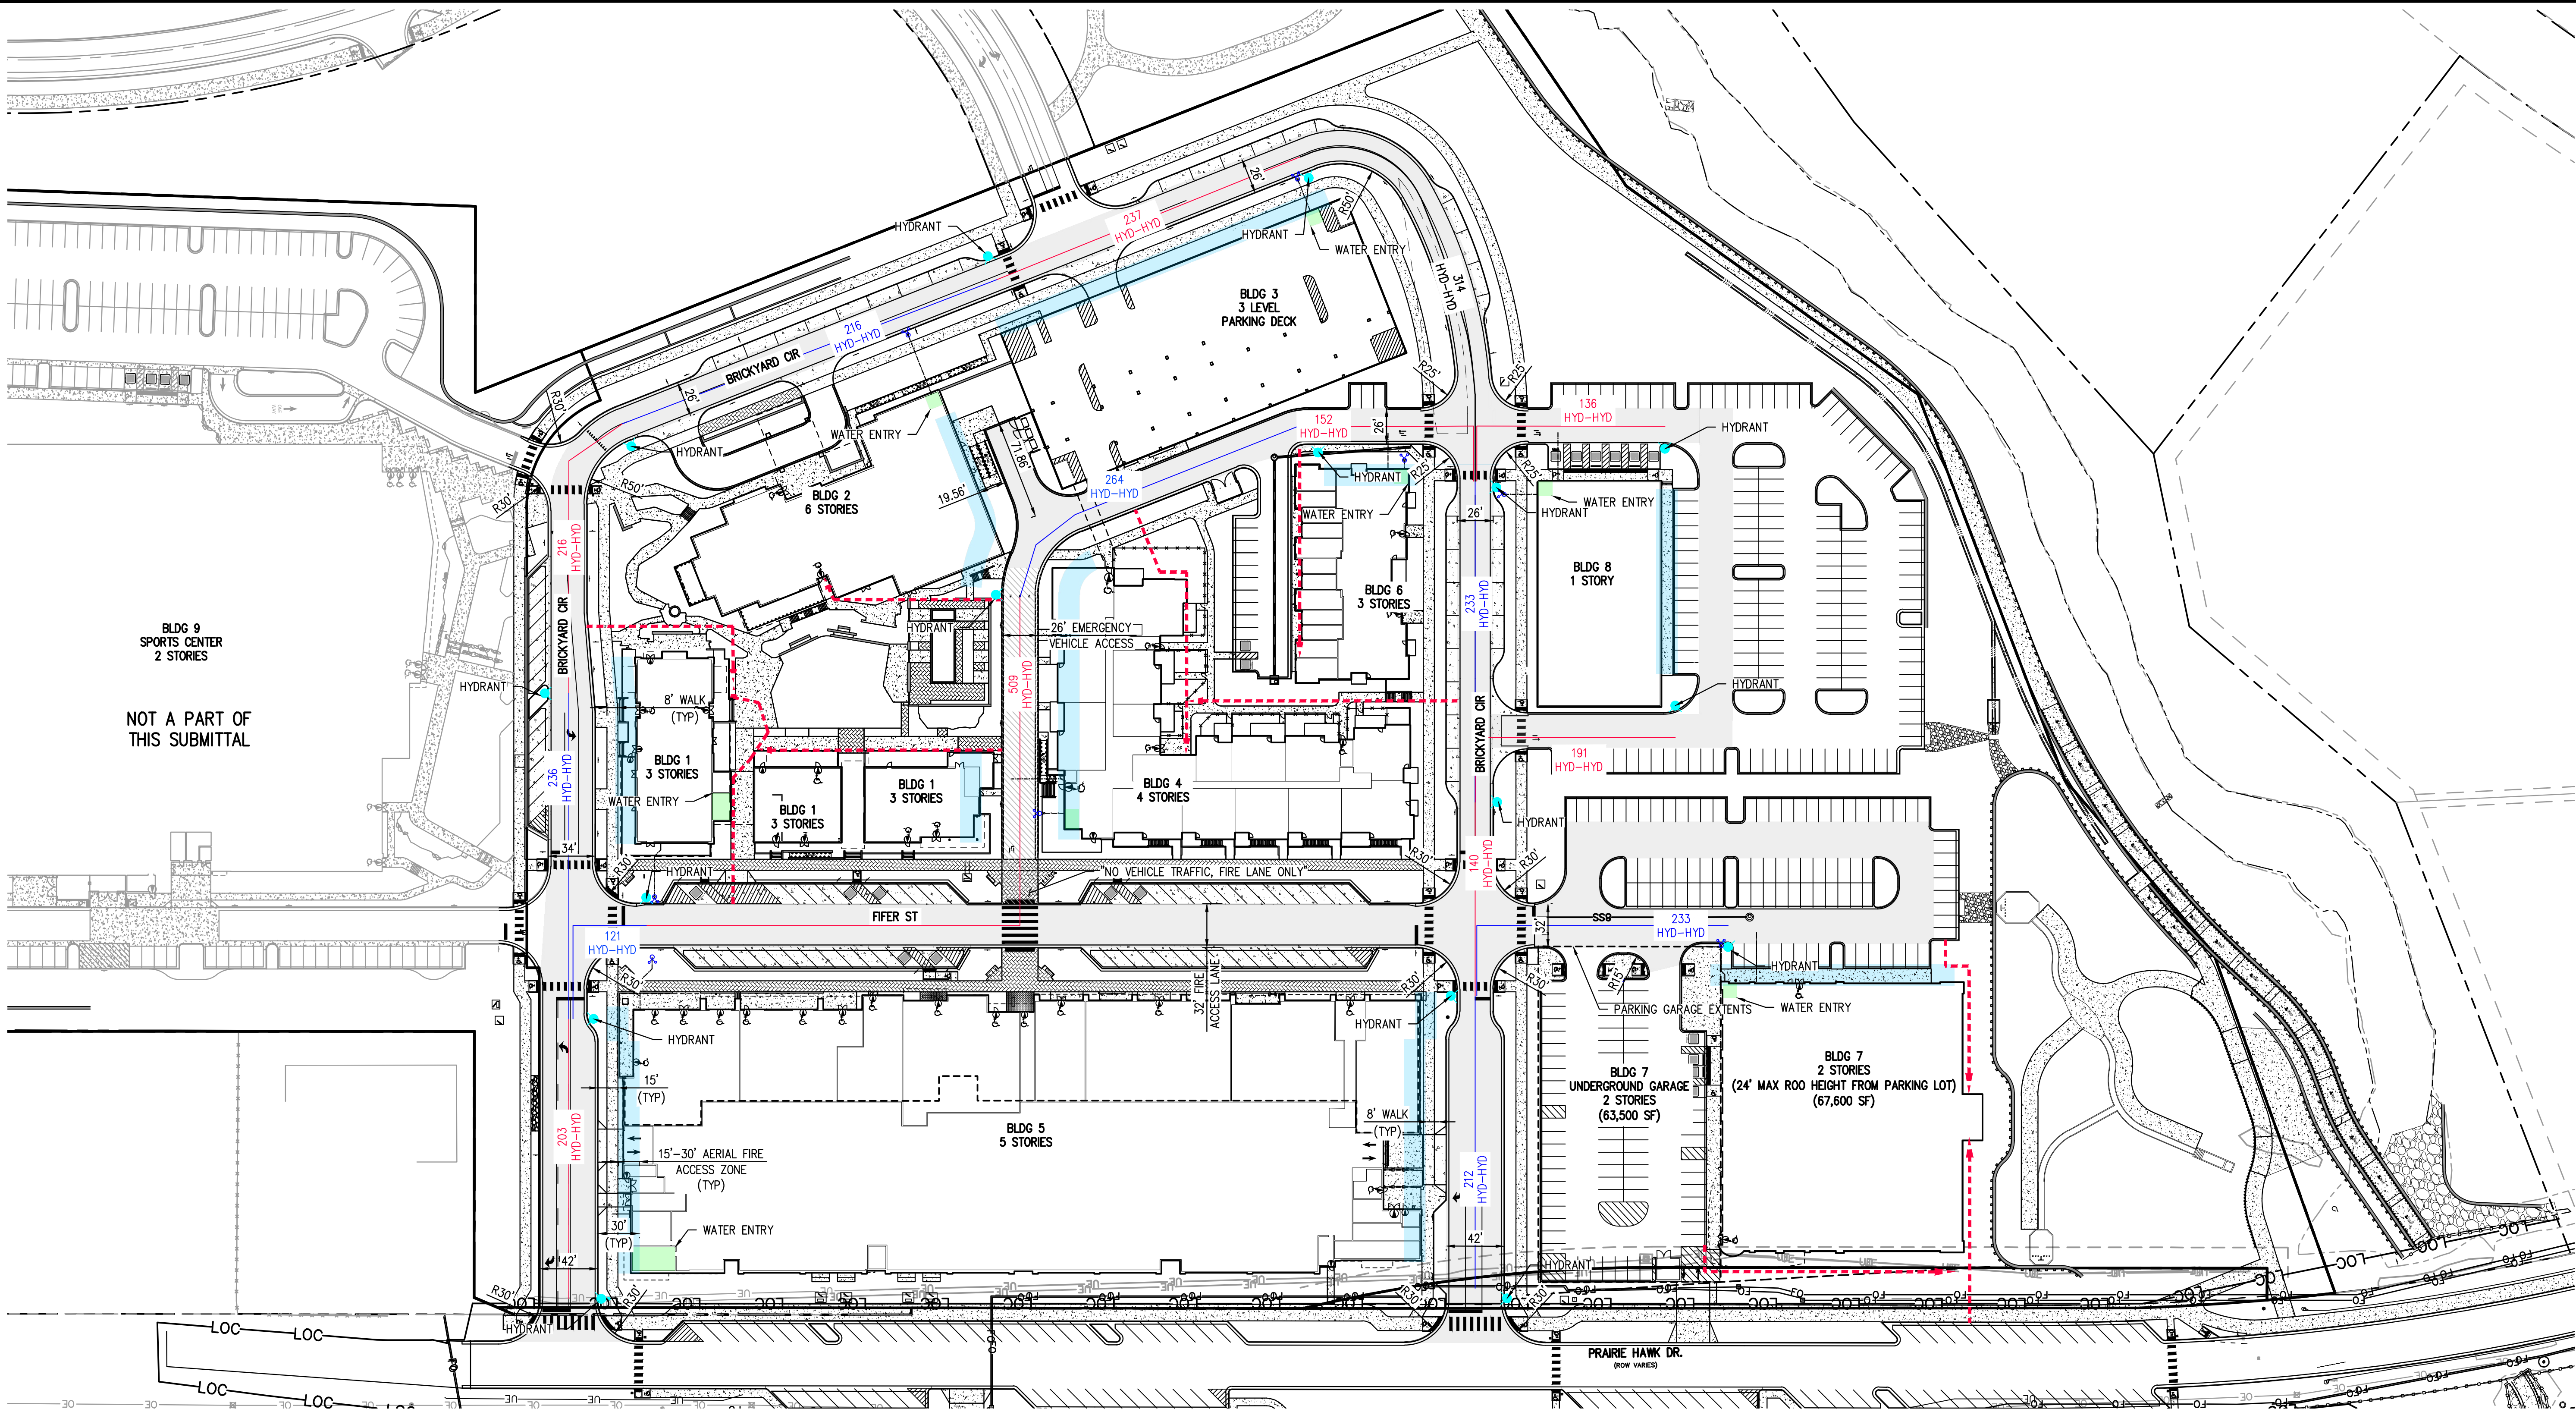

NOTES:

1. THE OVERALL BRICKYARD SITE CURRENTLY HAS ONLY ONE ACCESS POINT FROM THE NORTH (EXISTING PRAIRIE HAWK). THE CONTRACTOR MAY BEGIN CONSTRUCTION UNIMPEDED USING THIS SINGLE ACCESS POINT UNTIL THERE ARE 200 DWELLING UNITS OCCUPIED. A SECOND ACCESS POINT (WESTERN CONNECTION TO THE NEW PRAIRIE HAWK EXTENSION TO PLUM CREEK) WILL BE REQUIRED PRIOR TO ANY MORE RESIDENTIAL UNITS BEING OCCUPIED.
2. FDC LOCATIONS ARE PLACED TO BEST SERVE THE BUILDING AND DOES NOT MEET THE TOWN STANDARD OF A DISTANCE FROM THE BUILDING OF ONE AND A HALF TIMES THE BUILDING HEIGHT.
3. A STANDARD 50% REDUCTION, A 62.5% REDUCTION WITH A SPRINKLER DENSITY OF 0.2 GPM/SQ FT, OR A 75% REDUCTION WITH A SPRINKLER DENSITY OF 0.3 GPM/SQ FT SHALL BE USED TO CALCULATE A FIRE FLOW WITH A MAXIMUM FIRE FLOW OF 2000 GPM.

| TABLE 1. THE BRICKYARD - FIRE FLOW TABLE |                      |                   |                   |               |                                              |                                                                                      |                                                |                                                 |                                 |
|------------------------------------------|----------------------|-------------------|-------------------|---------------|----------------------------------------------|--------------------------------------------------------------------------------------|------------------------------------------------|-------------------------------------------------|---------------------------------|
| BUILDING                                 | TOTAL SQUARE FOOTAGE | CONSTRUCTION TYPE | NUMBER OF STORIES | SPRINKLED     | UNADJUSTED FIRE FLOW (IFC TABLE B105.1)(GPM) | CALCULATED FIRE FLOW (75% REDUCTION FOR SPRINKLERED BUILDING (IFC TABLE B105.1)(GPM) | MINIMUM NUMBERS OF HYDRANTS (IFC TABLE C105.1) | AVG SPACING BETWEEN HYD (FT) (IFC TABLE C105.1) | FIRE FLOW TO EACH HYDRANT (GPM) |
| Building 1                               | 49,100               | Type III-B        | 3                 | YES, NFPA 13  | 4750                                         | 1500                                                                                 | 1                                              | 500                                             | 1500                            |
| Building 2                               | 99,000               | Type I-A & III-A  | 6                 | YES, NFPA 13  | 4420                                         | 1500                                                                                 | 1                                              | 500                                             | 1500                            |
| Building 3                               | 81,500               | I-B               | 3                 | YES, NFPA 13  | 3000                                         | 1500                                                                                 | 1                                              | 500                                             | 1500                            |
| Building 4                               | 108,000              | V-A               | 4                 | YES, NFPA 13  | 6000                                         | 1500                                                                                 | 1                                              | 500                                             | 1500                            |
| Building 5                               | 493,403              | Type I-A & V-A    | 5                 | YES, NFPA 13  | 6740                                         | 1685                                                                                 | 1                                              | 450                                             | 1685                            |
| Building 6                               | 35,000               | V-B               | 3                 | YES, NFPA 13R | 5000                                         | 1500                                                                                 | 1                                              | 500                                             | 1500                            |
| Building 7                               | 67,900               | II-A              | 2                 | YES, NFPA 13  | 3750                                         | 1500                                                                                 | 1                                              | 500                                             | 1500                            |
| Building 8                               | 15,000               | II-A              | 1                 | YES, NFPA 13  | 1750                                         | 1500                                                                                 | 1                                              | 500                                             | 1500                            |
| Building 9                               | 145,593              | Type II-B         | 2                 | YES, NFPA 13  | 8000                                         | 2000                                                                                 | 2                                              | 450                                             | 1500                            |

LEGEND:

- PROPERTY BOUNDARY
- FIRE ACCESS LANE (20' MIN)
- EMERGENCY VEHICLE ACCESS
- 15'-30' AERIAL FIRE ACCESS ROAD
- WATER ENTRY
- HOSE PULL
- PR FDC
- PR FIRE HYDRANT
- BUILDING ENTRANCE
- BUILDING LETTER

THE BRICKYARD - FIRE ACCESS PLAN

SCALE: 1" = 60'

60 0 60 120  
SCALE: 1" = 60'

SITUATED IN THE NORTHEAST 1/4 OF SECTION 10 AND THE NORTHWEST 1/4 OF SECTION 11 TOWNSHIP 8 SOUTH, RANGE 66 WEST OF THE 6TH P.M.  
TOWN OF CASTLE ROCK, COUNTY OF DOUGLAS, STATE OF COLORADO.

**FIRE ACCESS PLAN**



MATCH LINE - KEY MAP

WOLFENBERG CDT


PRAIRIE HAWK DRIVE

LORDS ROAD

MATCH LINE - KEY MAP

BRICKYARD (ON-SITE)

PRAIRIE HAWK DRIVE (OFF-SITE)

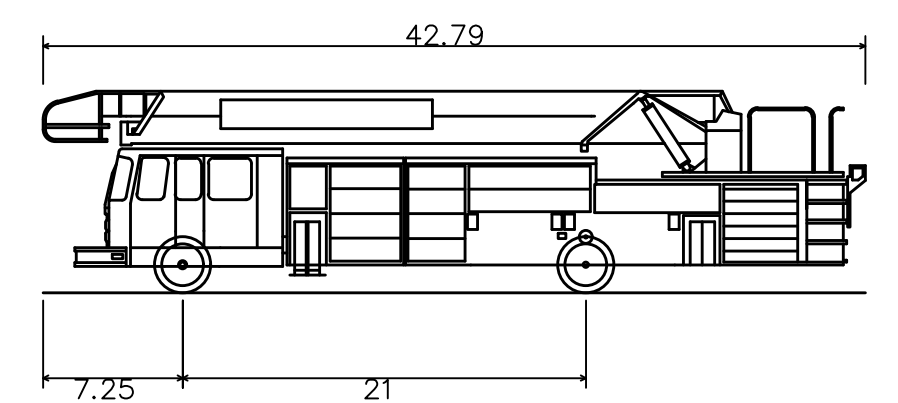

|                             |                        |
|-----------------------------|------------------------|
| 06-12-2024                  | Castle Rock Fire Truck |
| Overall Length              | 42.790ft               |
| Overall Width               | 8.330ft                |
| Overall Body Height         | 11.67ft                |
| Min Body Ground Clearance   | 0.920ft                |
| Track Width                 | 8.330ft                |
| Lock-to-lock time           | 6.00s                  |
| Curb to Curb Turning Radius | 36.167ft               |

1. THE OVERALL BRICKYARD SITE CURRENTLY HAS ONLY ONE ACCESS POINT FROM THE NORTH (EXISTING PRAIRIE HAWK). THE CONTRACTOR MAY BEGIN CONSTRUCTION UNIMPEDED USING THIS SINGLE ACCESS POINT UNTIL THERE ARE 200 DWELLING UNITS OCCUPIED. A SECOND ACCESS POINT (WESTERN CONNECTION TO THE NEW PRAIRIE HAWK EXTENSION TO PLUM CREEK) WILL BE REQUIRED PRIOR TO ANY MORE RESIDENTIAL UNITS BEING OCCUPIED.
2. FDC LOCATIONS ARE PLACED TO BEST SERVE THE BUILDING AND DOES NOT MEET THE TOWN STANDARD OF A DISTANCE FROM THE BUILDING OF ONE AND A HALF TIMES THE BUILDING HEIGHT.

PROPERTY BOUNDARY

FIRE ACCESS LANE  
(20' MIN)

EMERGENCY VEHICLE  
ACCESS

15'-30' AERIAL FIRE  
ACCESS ROAD

WATER ENTRY


HOSE PULL

PR FDC

PR FIRE HYDRANT

BUILDING ENTRANCE

BUILDING LETTER

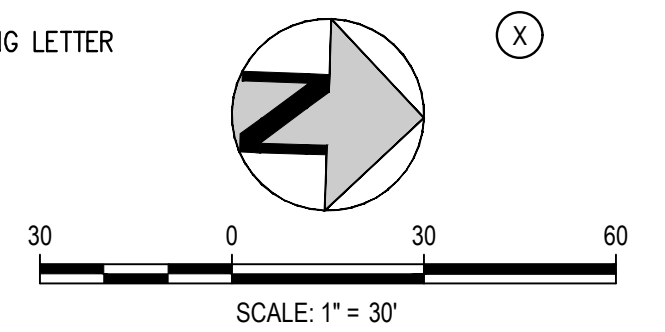

## THE BRICKYARD

Received: 17.02.2020/2020/ENGINEERING/SUP-SUP - DETAIL FIRE ACCESS PLANNING LAYOUT: 0470012  
 19 XREFs: e-legal, e-legal-byo[uji], e-uj[uji], fire access legend, keypad, p-base, p-base-ph1, p-base-ph2, p-base-ph3, p-base-ph4, p-base-praxis, p-base-rec, p-legal, p-roadway, p-uti-ph2, p-uti-ph3, p-uti-ph4, sdp - fire access plan  
 plotted: THU 08/21/25 8:34:27P By: Libbey Enders\$06

Received: THU 08/21/25 8:34:27P By: Libbey Endersbo




Filepath: P:\2020\200726ENGINEERING\SOPISDP - DETAIL FIRE ACCESS PLAN.DWG Layout: LAYOUT4  
XREFs: e-legal, e-legal-byo(UJ, e-uj(UJ, fire access legend, keypad, p-base, p-base-ph1, p-base-ph2, p-base-ph3, p-base-ph4)  
Plotted: THU 08/21/25 8:34:37P By: Libbey Endersbo

## PROJECT #: 200726



# THE BRICKYARD

SITUATED IN THE NORTHEAST 1/4 OF SECTION 10 AND THE NORTHWEST 1/4 OF SECTION 11 TOWNSHIP 8 SOUTH, RANGE 66 WEST OF THE 6TH P.M.  
TOWN OF CASTLE ROCK, COUNTY OF DOUGLAS, STATE OF COLORADO.

# FIRE ACCESS PLAN

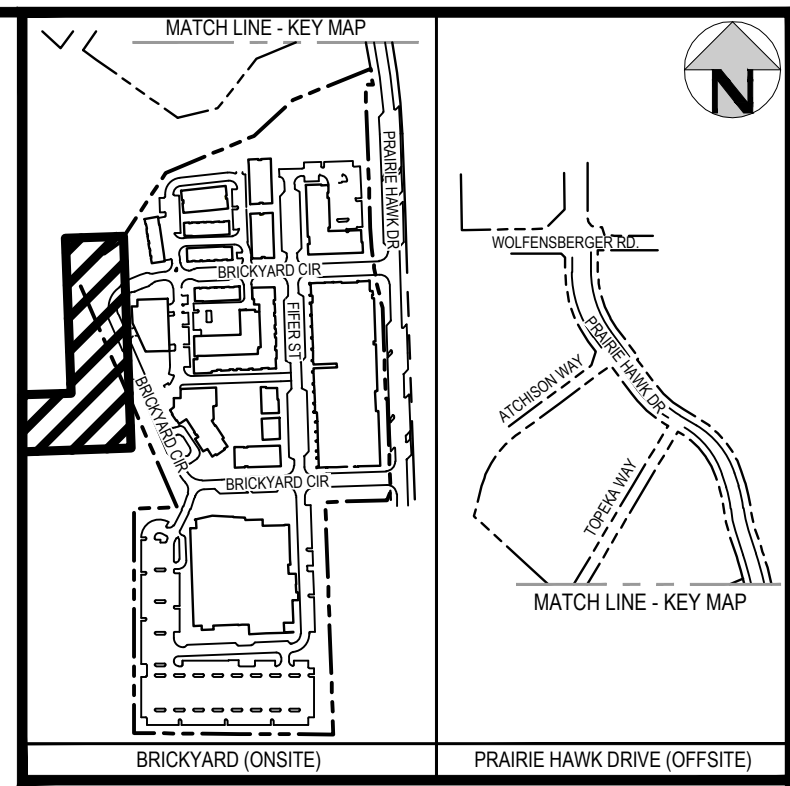

## KEY MAP

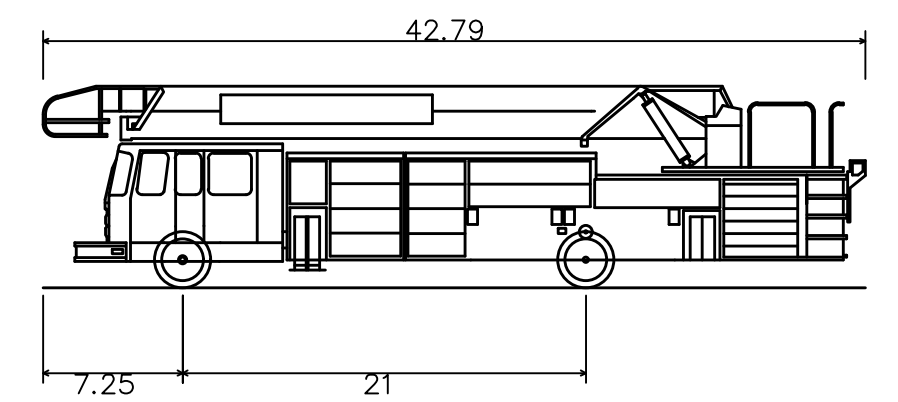
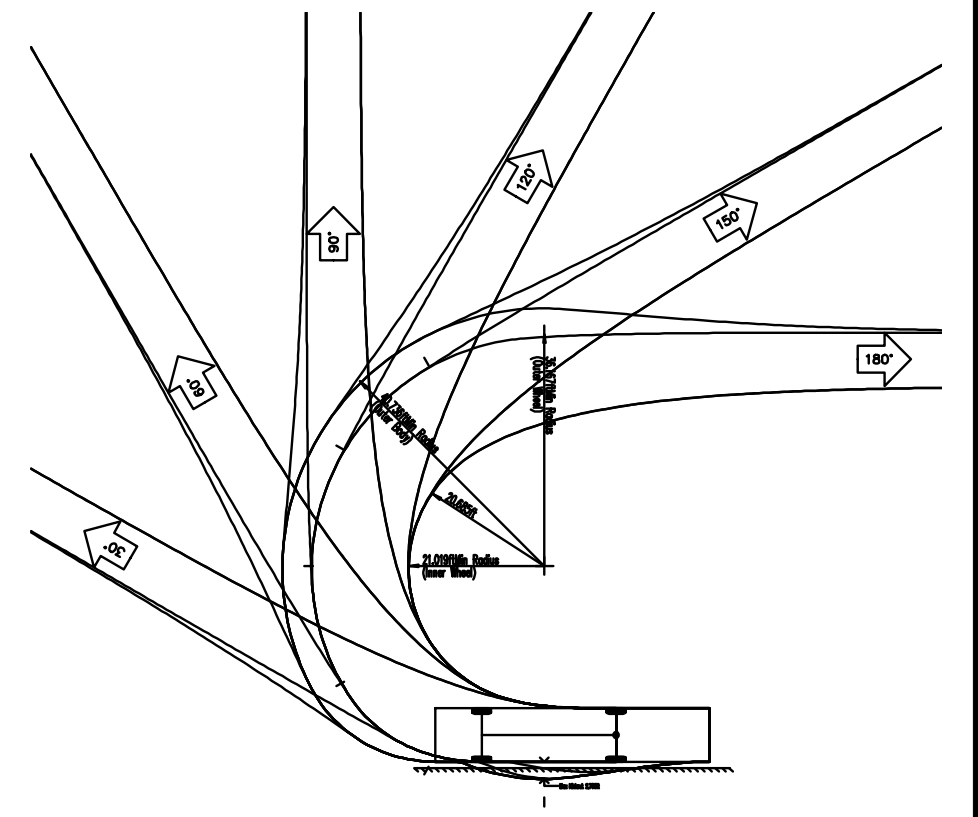




|                             |                        |          |
|-----------------------------|------------------------|----------|
| 06-12-2024                  | Castle Rock Fire Truck |          |
| Overall Length              |                        | 42.790ft |
| Overall Width               |                        | 8.330ft  |
| Overall Body Height         |                        | 11.67ft  |
| Min. Body Ground Clearance  |                        | 0.920ft  |
| Track Width                 |                        | 8.330ft  |
| Lock-to-lock time           |                        | 6.00s    |
| Curb to Curb Turning Radius |                        | 36.167ft |

NOTE:

1. THE OVERALL BRICKYARD SITE CURRENTLY HAS ONLY ONE ACCESS POINT FROM THE NORTH (EXISTING PRAIRIE HAWK). THE CONTRACTOR MAY BEGIN CONSTRUCTION UNIMPEDED USING THE SINGLE ACCESS POINT UNTIL THERE ARE 200 DWELLING UNITS OCCUPIED. A SECOND ACCESS POINT (WESTERN CONNECTION TO THE NEW PRAIRIE HAWK EXTENSION TO PLUM CREEK) WILL BE REQUIRED PRIOR TO ANY MORE RESIDENTIAL UNITS BEING OCCUPIED.
2. FDC LOCATIONS ARE PLACED TO BEST SERVE THE BUILDING AND DOES NOT MEET THE TOWN STANDARD OF A DISTANCE FROM THE BUILDING OF ONE AND A HALF TIMES THE BUILDING HEIGHT.

LEGEND:
  
|                                    |                                                                                       |
|------------------------------------|---------------------------------------------------------------------------------------|
| PROPERTY BOUNDARY                  |  |
| FIRE ACCESS LANE<br>(20' MIN)      |  |
| EMERGENCY VEHICLE<br>ACCESS        |  |
| 15'-30' AERIAL FIRE<br>ACCESS ROAD |  |
| WATER ENTRY                        |  |
| HOSE PULL                          |  |
| PR FDC                             |  |
| PR FIRE HYDRANT                    |  |
| BUILDING ENTRANCE                  |  |
| BUILDING LETTER                    |  |

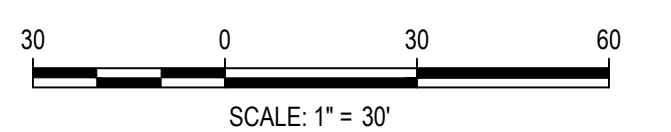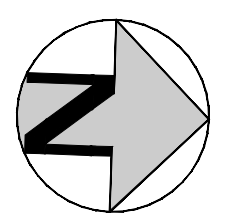

## DETAIL FIRE ACCESS PLAN

SHEET 7 OF 7

## THE BRICKYARD

MATCH LINE - SEE SHEET 3

NO CHANGES ARE TO BE MADE TO THIS DRAWING WITHOUT WRITTEN PERMISSION OF HARRIS KOCHER SMITH.

Filepath: P:\2020\7026\ENGINEERING\SDPS - DETAIL FIRE ACCESS PLANNING Layout\_LAYOUT16  
19 XREFs: e-lega = e-lega-object; e-ujili = fire access legend; keypad, p-base, p-base-ph1, p-base-ph2, p-base-ph3, p-base-ph4, p-base-pracs, p-base-rc, p-legat, p-rcway, p-rc-ull, p-ull-ph1, p-ull-ph2, p-ull-ph3, p-ull-ph4, sdp - fire access plan  
E:\THU 08/12/20 E:\34-377 UR - Urban Evidence

PROJECT #: 200726