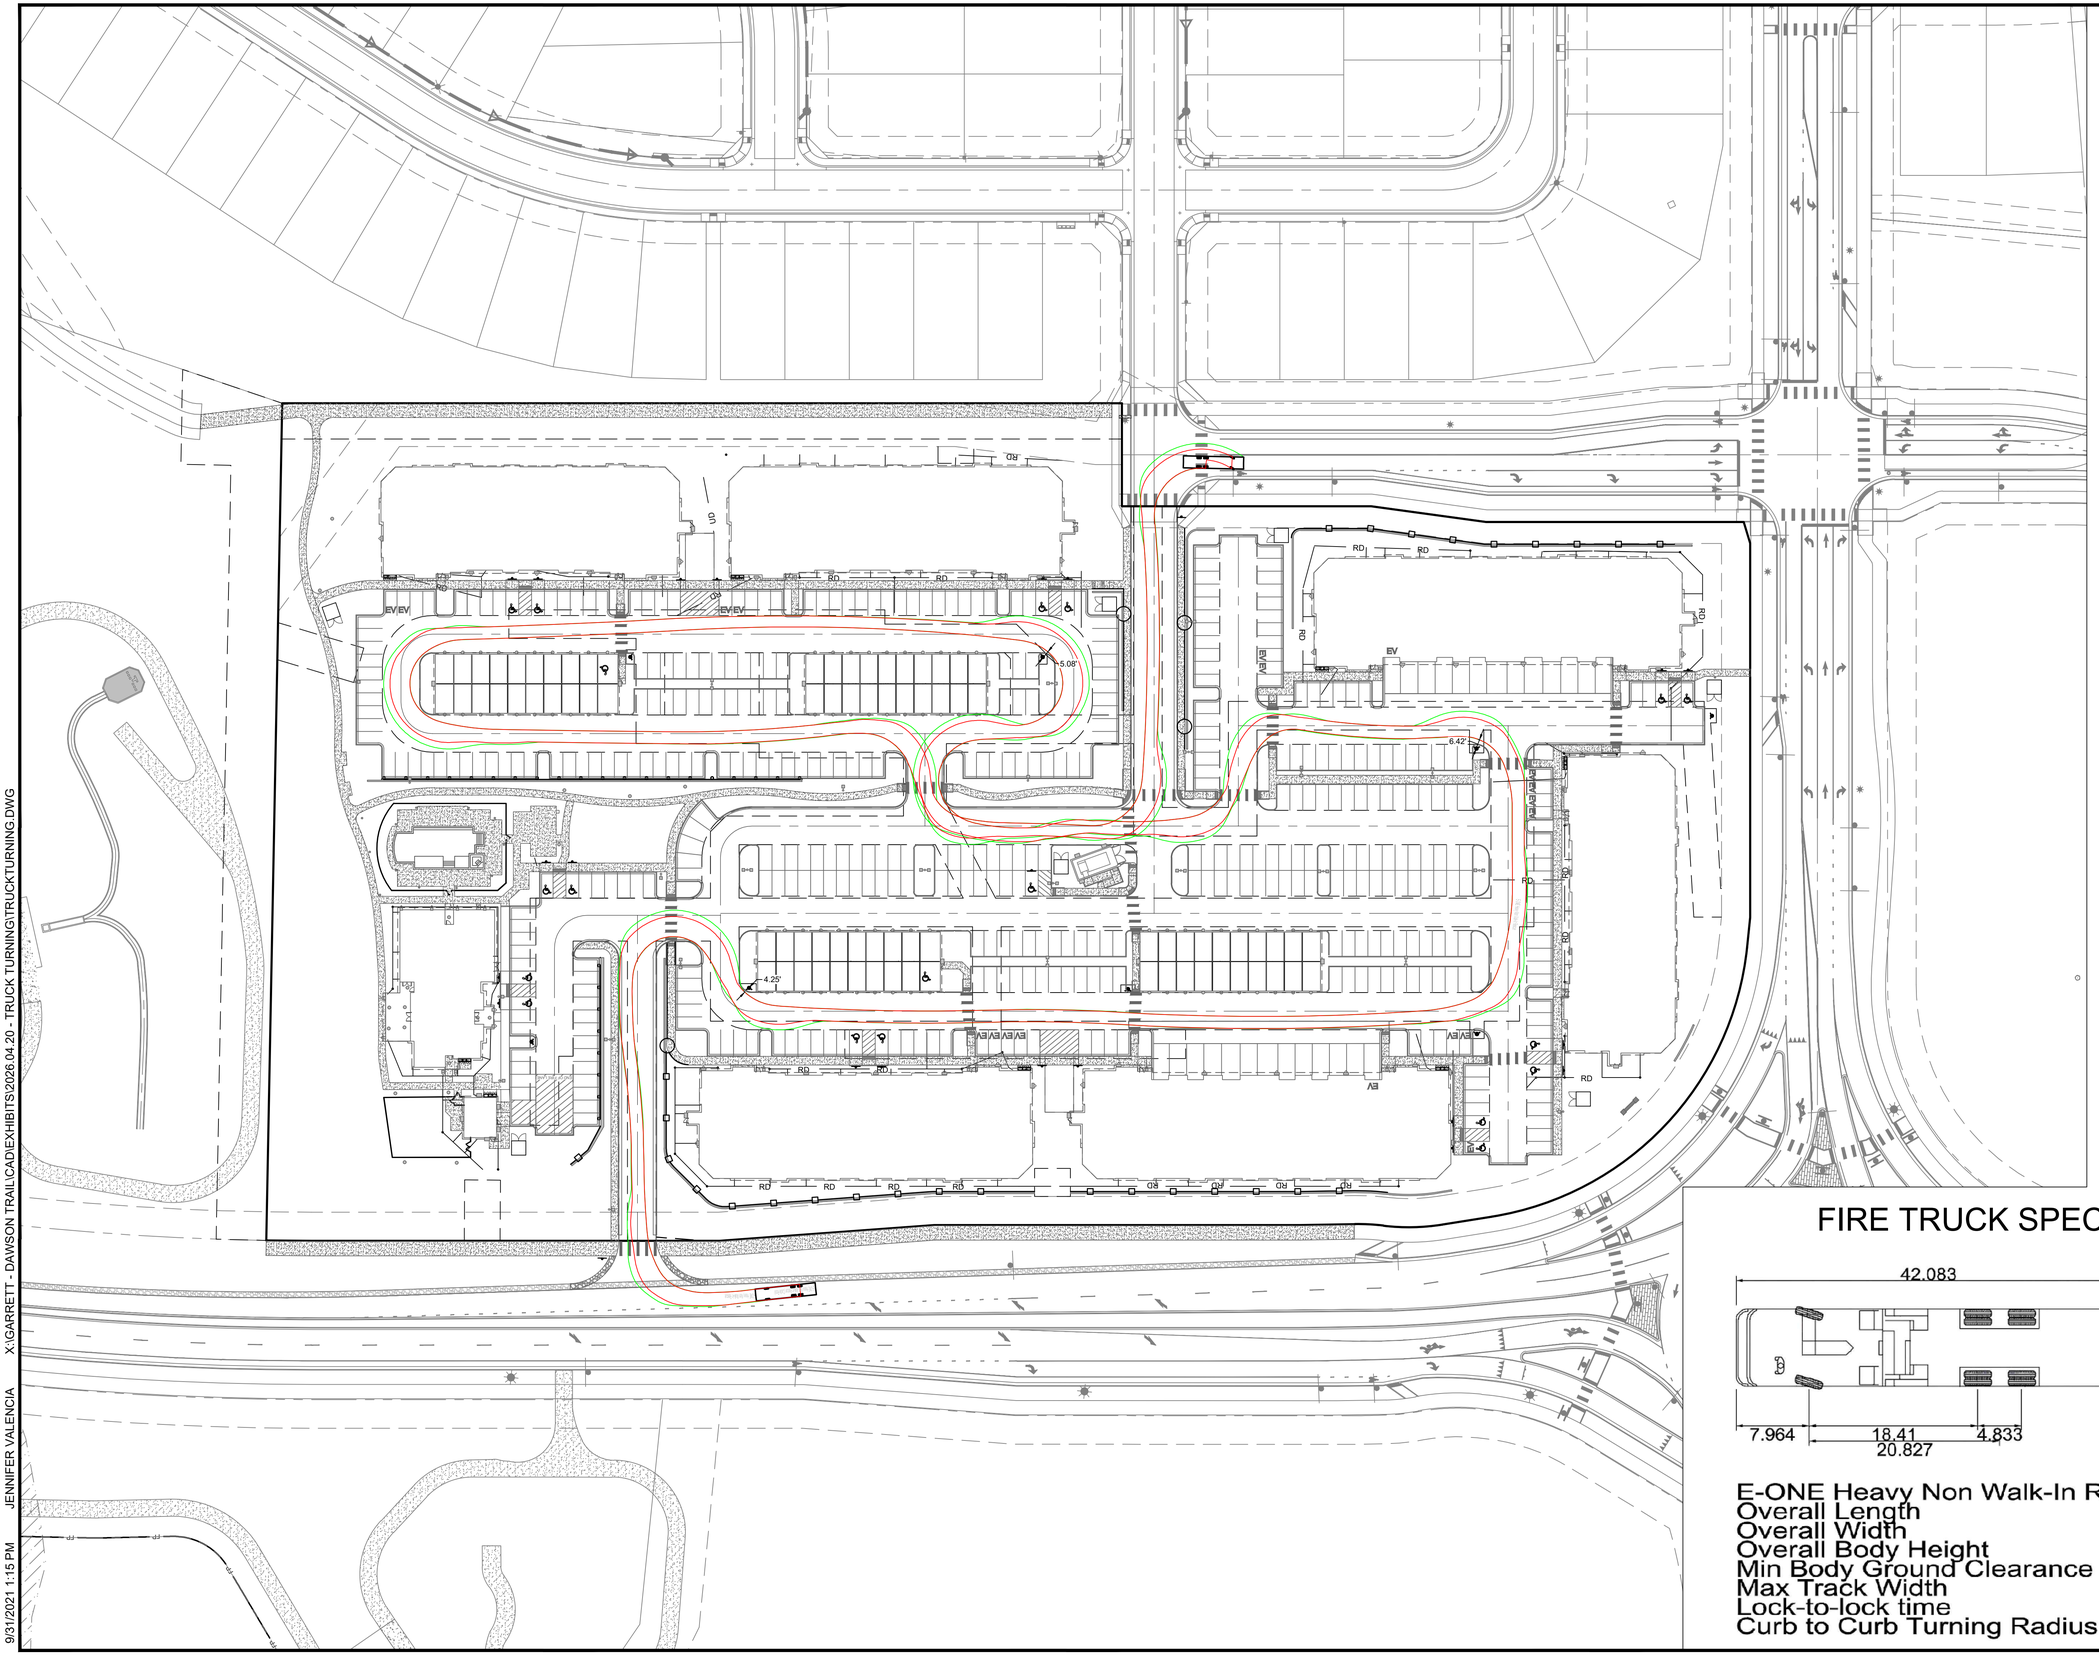


FIRE TRUCK SPECIFICATIONS

E-ONE Heavy Non Walk-In Rescue (Castle Rock)	
Overall Length	42.083ft
Overall Width	8.333ft
Overall Body Height	11.667ft
Min Body Ground Clearance	1.393ft
Max Track Width	8.333ft
Lock-to-lock time	6.00s
Curb to Curb Turning Radius	41.083ft

terracina design
10200 E. Girard Ave, A-314
Denver, CO 80231
ph. 303.632.8867


FIRETRUCK TURN EXHIBIT

DAWSON TRAIL

0 50'
1" = 50'

11/09/2026

9/31/2021 1:15 PM JENNIFER VALENCIA X:\GARRETT - DAWSON TRAIL\CAD\EXHIBITS\2026.04.20 - TRUCK TURNING\TRUCKTURNING.DWG

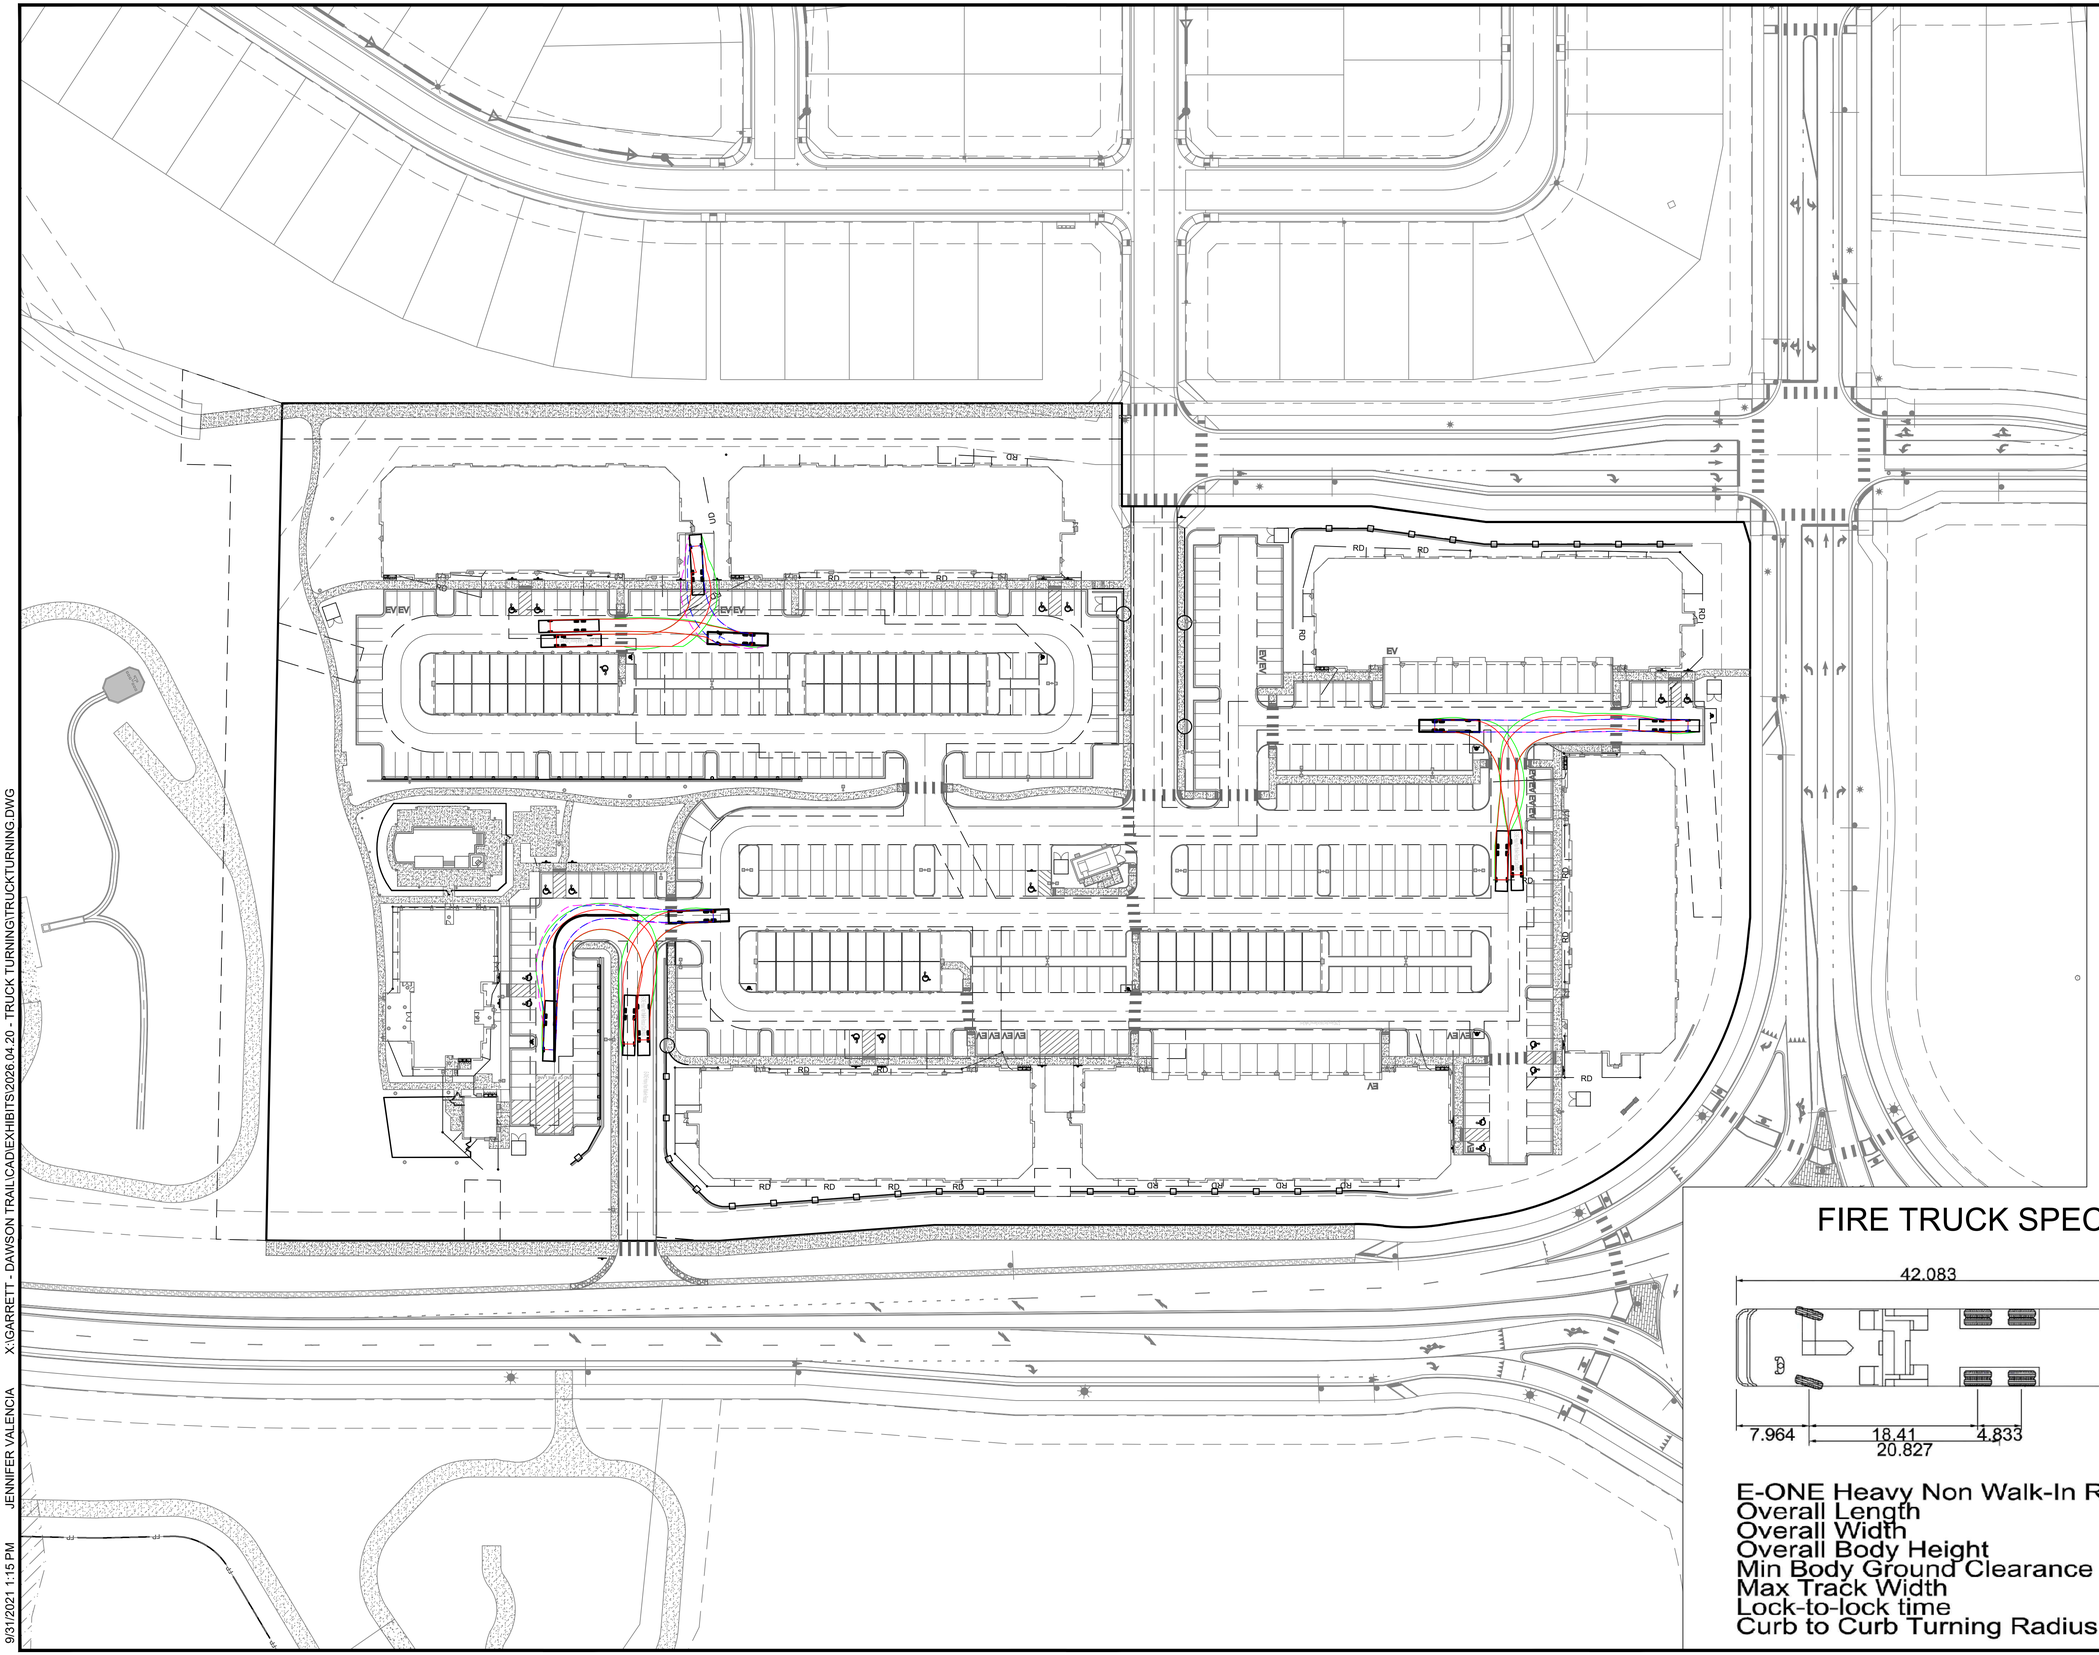

FIRE TRUCK SPECIFICATIONS

E-ONE Heavy Non Walk-In Rescue (Castle Rock)	
Overall Length	42.083ft
Overall Width	8.333ft
Overall Body Height	11.667ft
Min Body Ground Clearance	1.393ft
Max Track Width	8.333ft
Lock-to-lock time	6.00s
Curb to Curb Turning Radius	41.083ft

terracina design
10200 E. Girard Ave, A-314
Denver, CO 80231
ph. 303.632.8867


FIRETRUCK TURN EXHIBIT

DAWSON TRAIL

0 50'
1" = 50'

11/09/2026

9/31/2021 1:15 PM JENNIFER VALENCIA X:\GARRETT - DAWSON TRAIL\CAD\EXHIBITS\2026.04.20 - TRUCK TURNING\TRUCKTURNING.DWG

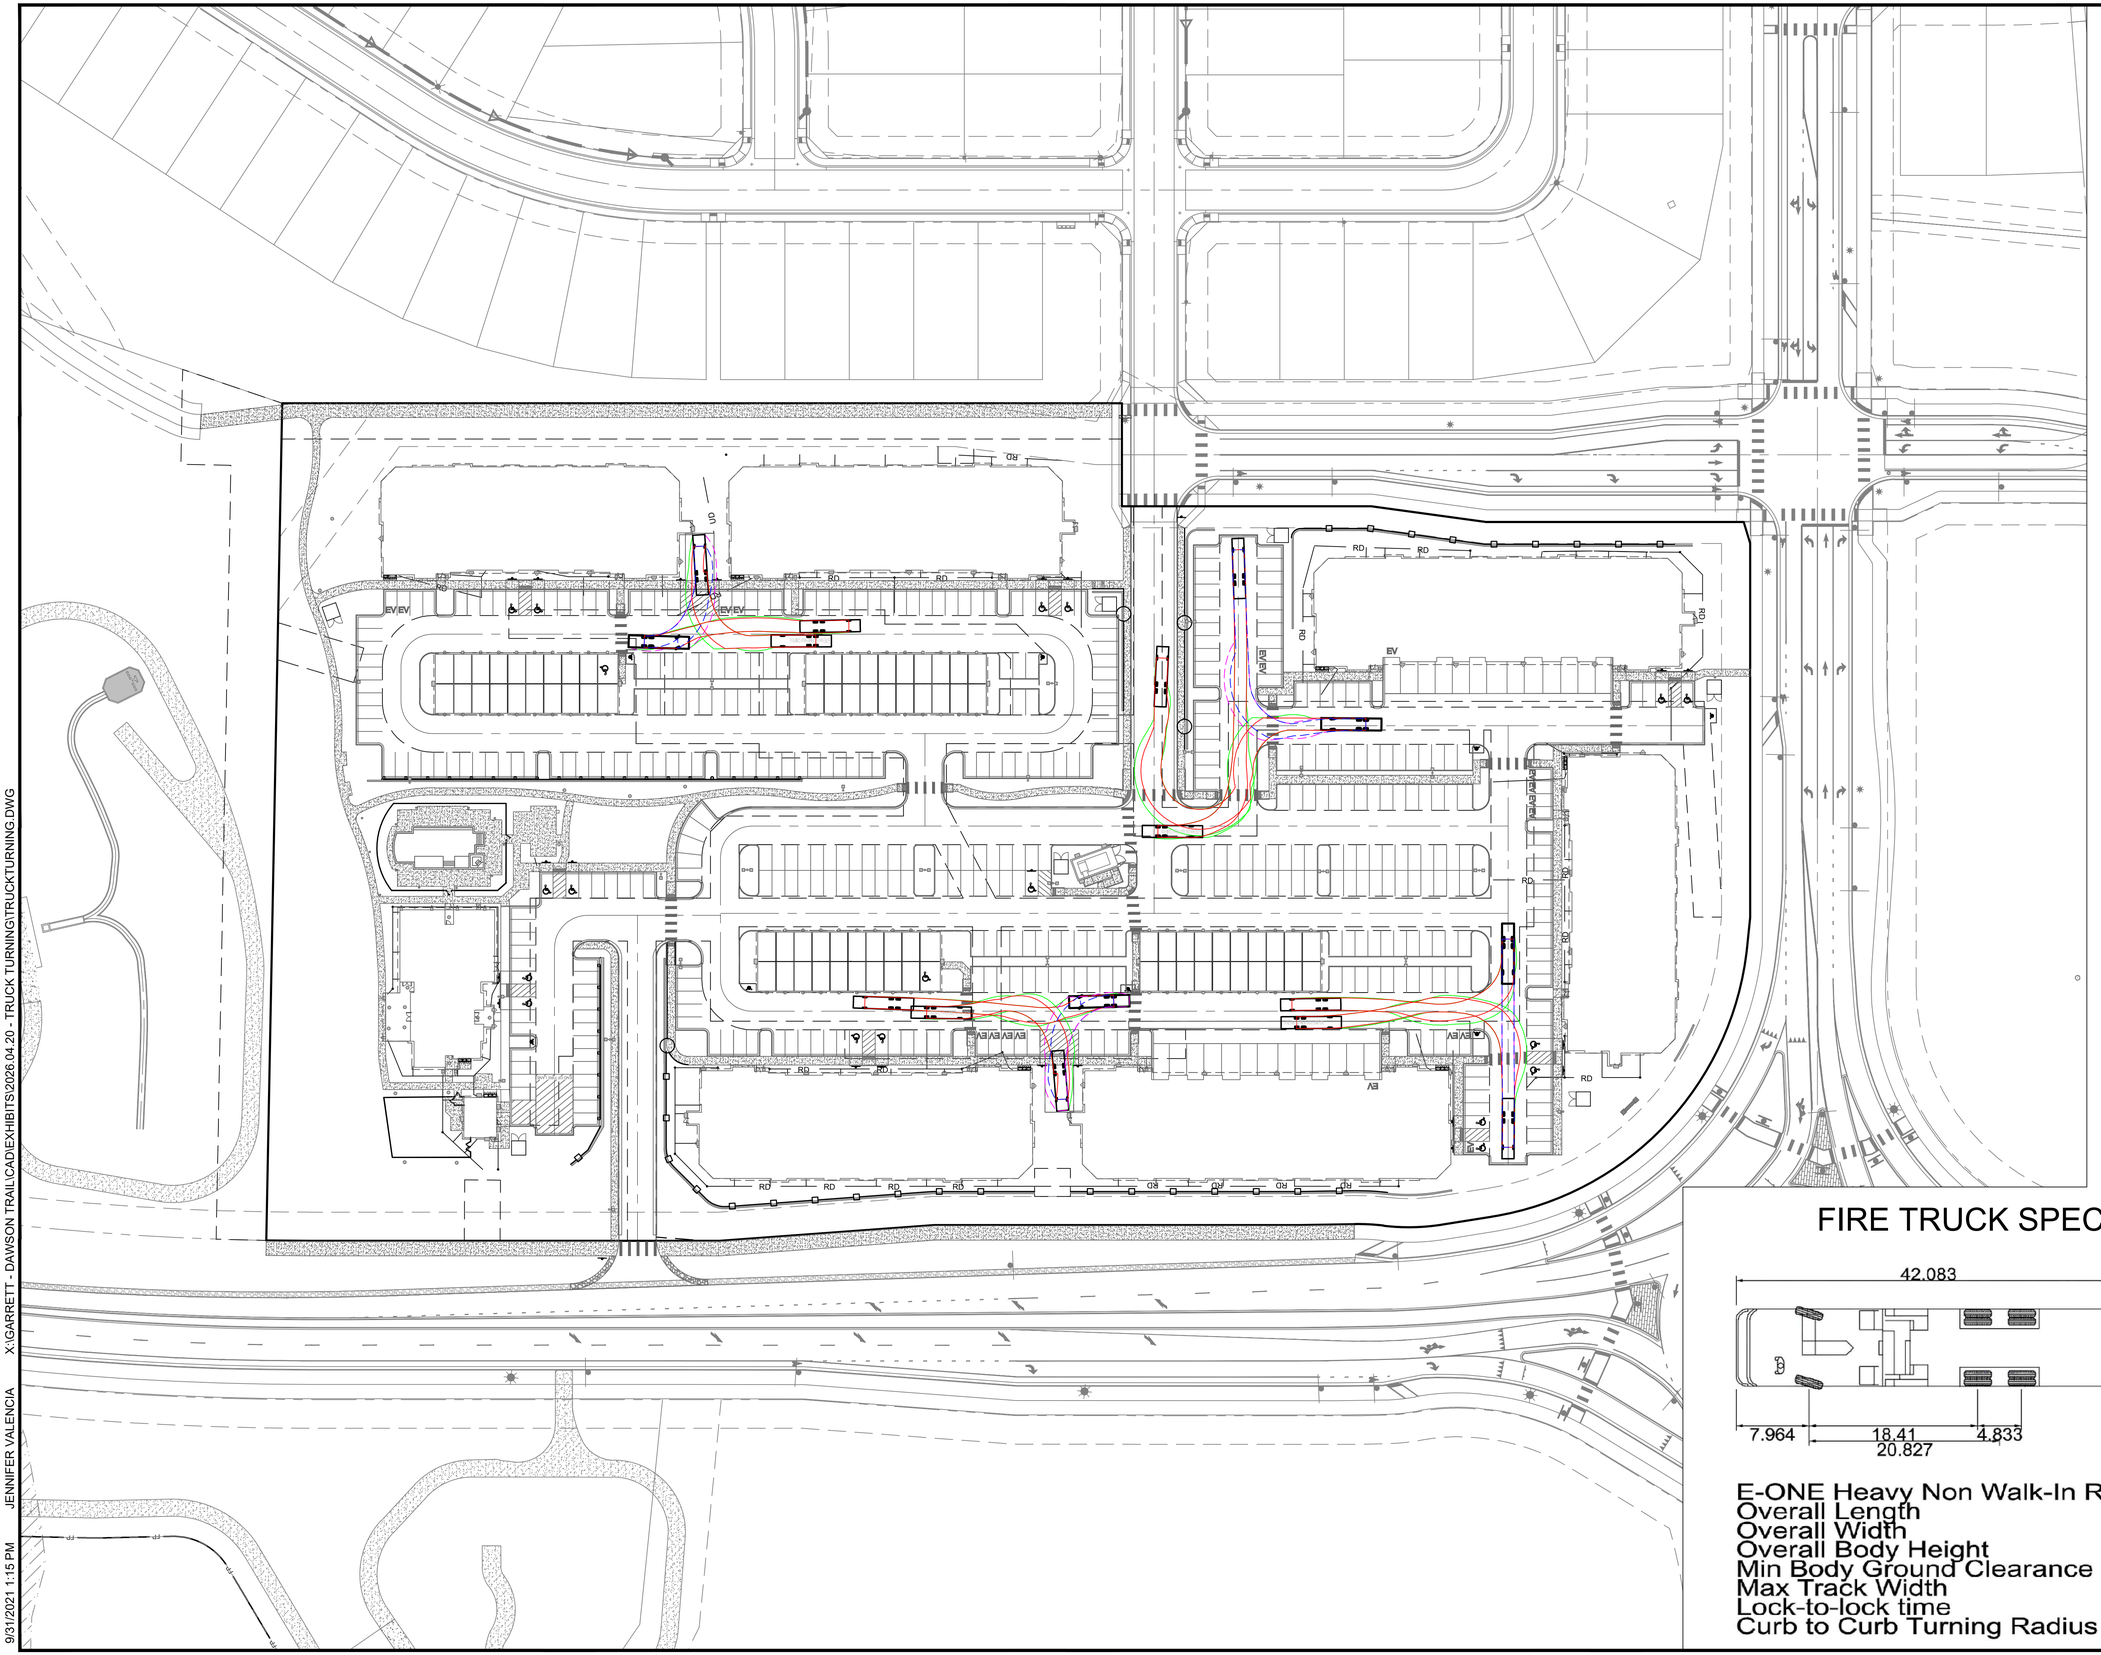

FIRE TRUCK SPECIFICATIONS

E-ONE Heavy Non Walk-In Rescue (Castle Rock)	
Overall Length	42.083ft
Overall Width	8.333ft
Overall Body Height	11.667ft
Min Body Ground Clearance	1.393ft
Max Track Width	8.333ft
Lock-to-lock time	6.00s
Curb to Curb Turning Radius	41.083ft

terracina design
10200 E. Girard Ave, A-314
Denver, CO 80231
ph. 303.632.8867

FIRETRUCK TURN EXHIBIT

DAWSON TRAIL

0 50'
1" = 50'

11/09/2026

9/31/2021 1:15 PM JENNIFER VALENCIA X:\GARRETT - DAWSON TRAIL\CAD\EXHIBITS\2026.04.20 - TRUCK TURNING\TRUCKTURNING.DWG