



6/11/2026 12:53 PM : X:\25-092 Gold Crown Fieldhouse\Civil\CAD\Plans\GCFH\SDP - Exhibits ATURN - FIRE - PH1 FRONT.dwg

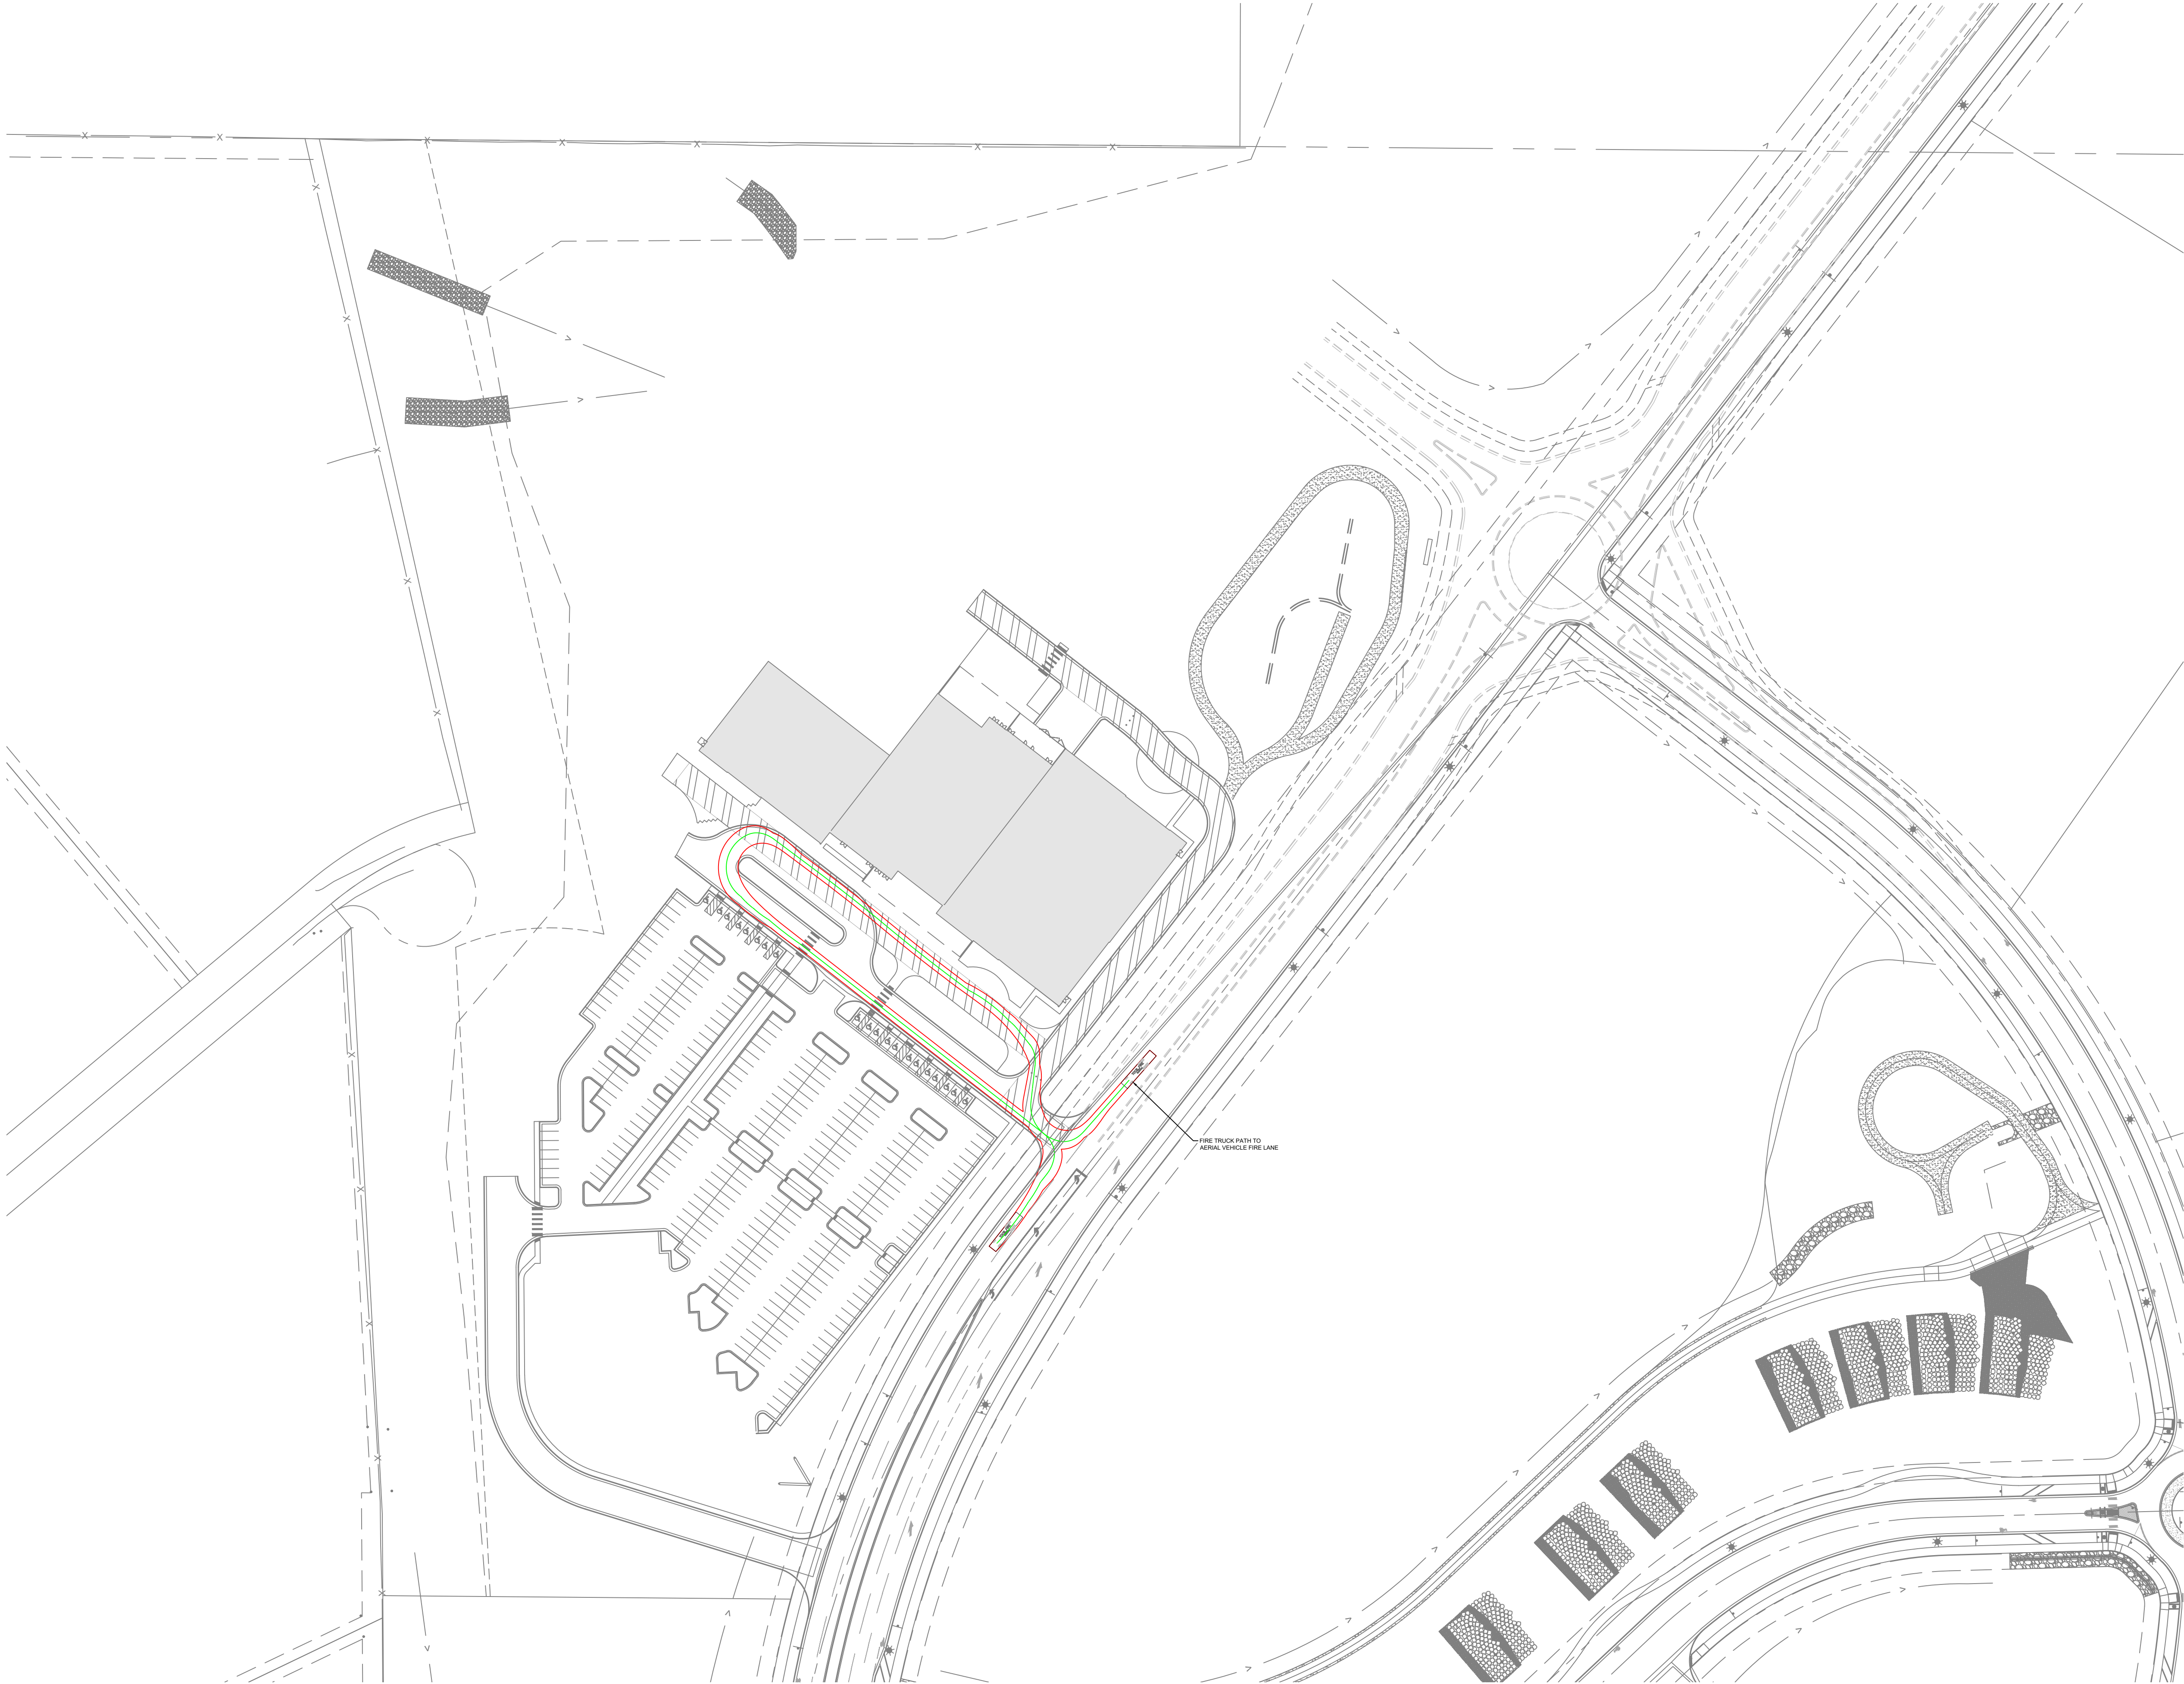

LEGEND

— VEHICLE BODY

— VEHICLE CENTERLINE

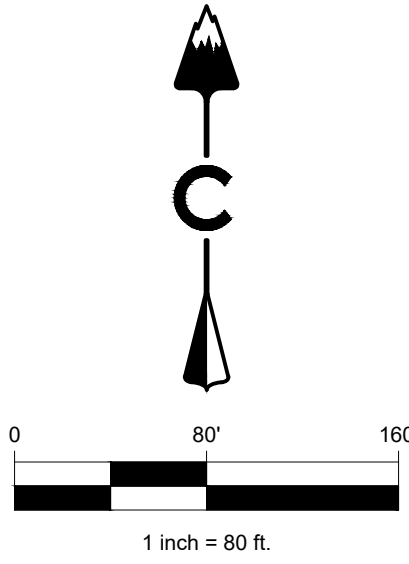

NOT FOR
CONSTRUCTION

DESIGNED BY: GP
DRAWN BY: GP
CHECKED BY: MG

JOB NO.
25-092-002

SHEET
1 OF 10


GOLD CROWN FIELDHOUSE
CASTLE ROCK, CO
SITE DEVELOPMENT PLAN EXHIBITS
PHASE 1 FIRE - FRONT



CORE CONSULTANTS, INC.
1000 CO
3473 S. BROADWAY
CASTLE ROCK, CO 80113
303.703.4444
LIVEYOURCORE.COM

CORE


LAND DEVELOPMENT
ENERGY
PUBLIC INFRASTRUCTURE

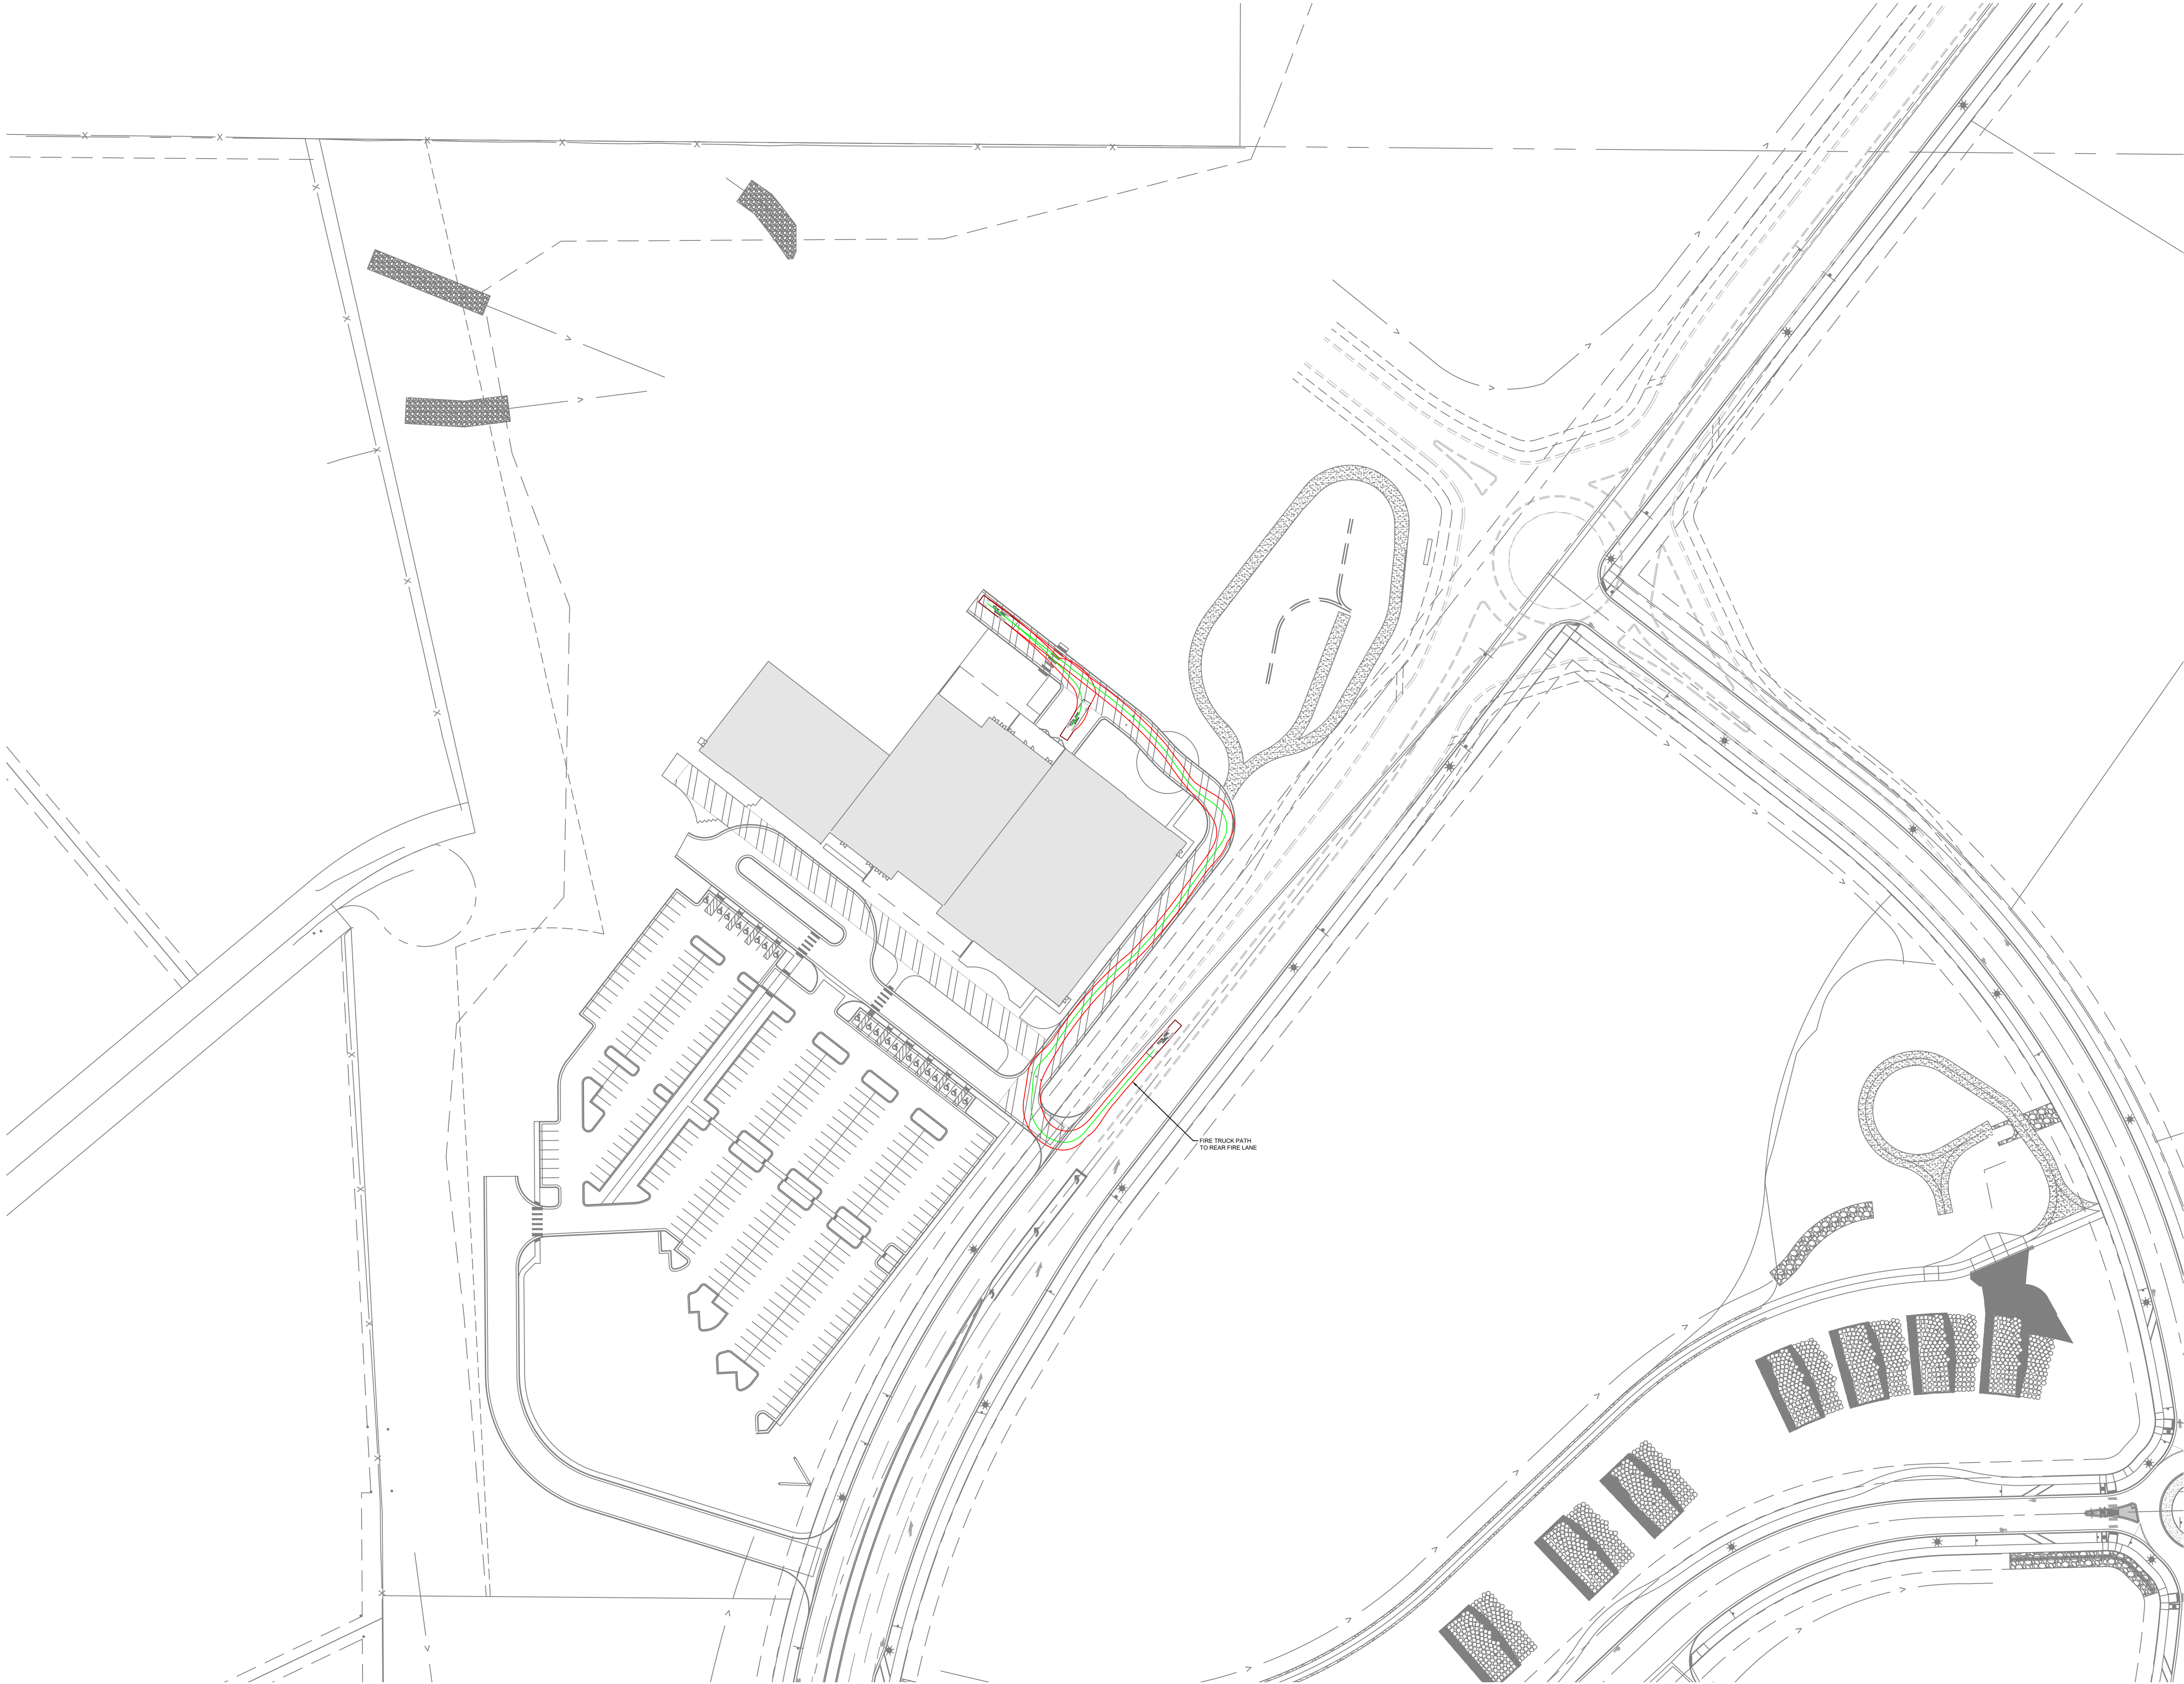

LEGEND

VEHICLE BODY

VEHICLE CENTERLINE

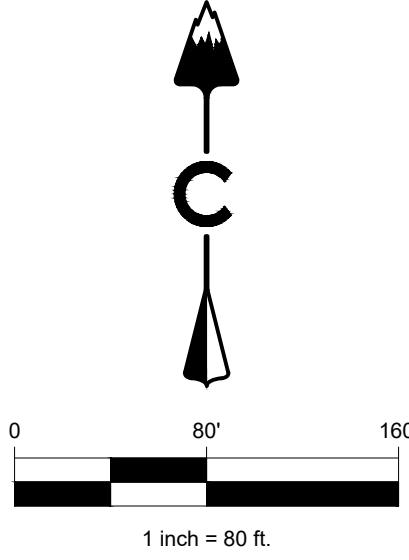

GOLD CROWN FIELDHOUSE

CASTLE ROCK, CO


SITE DEVELOPMENT PLAN EXHIBITS
PHASE 1 FIRE - REAR IN

NOT FOR
CONSTRUCTION

DESIGNED BY: GP
DRAWN BY: GP
CHECKED BY: MG

JOB NO.
25-092-002

SHEET
2 OF 10

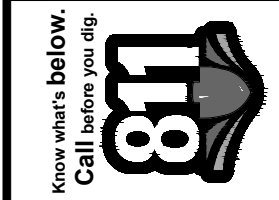


Know what's below.
Call before you dig.

#	REVISION DESCRIPTION	DATE	BY
1	DRAFT	6/12/2026	TW

CORE

CORE CONSULTANTS, INC.
3473 S. BROADWAY
DENVER, CO 80113
303.703.4444
LIVEYOURCORE.COM


LAND DEVELOPMENT
ENERGY
PUBLIC INFRASTRUCTURE

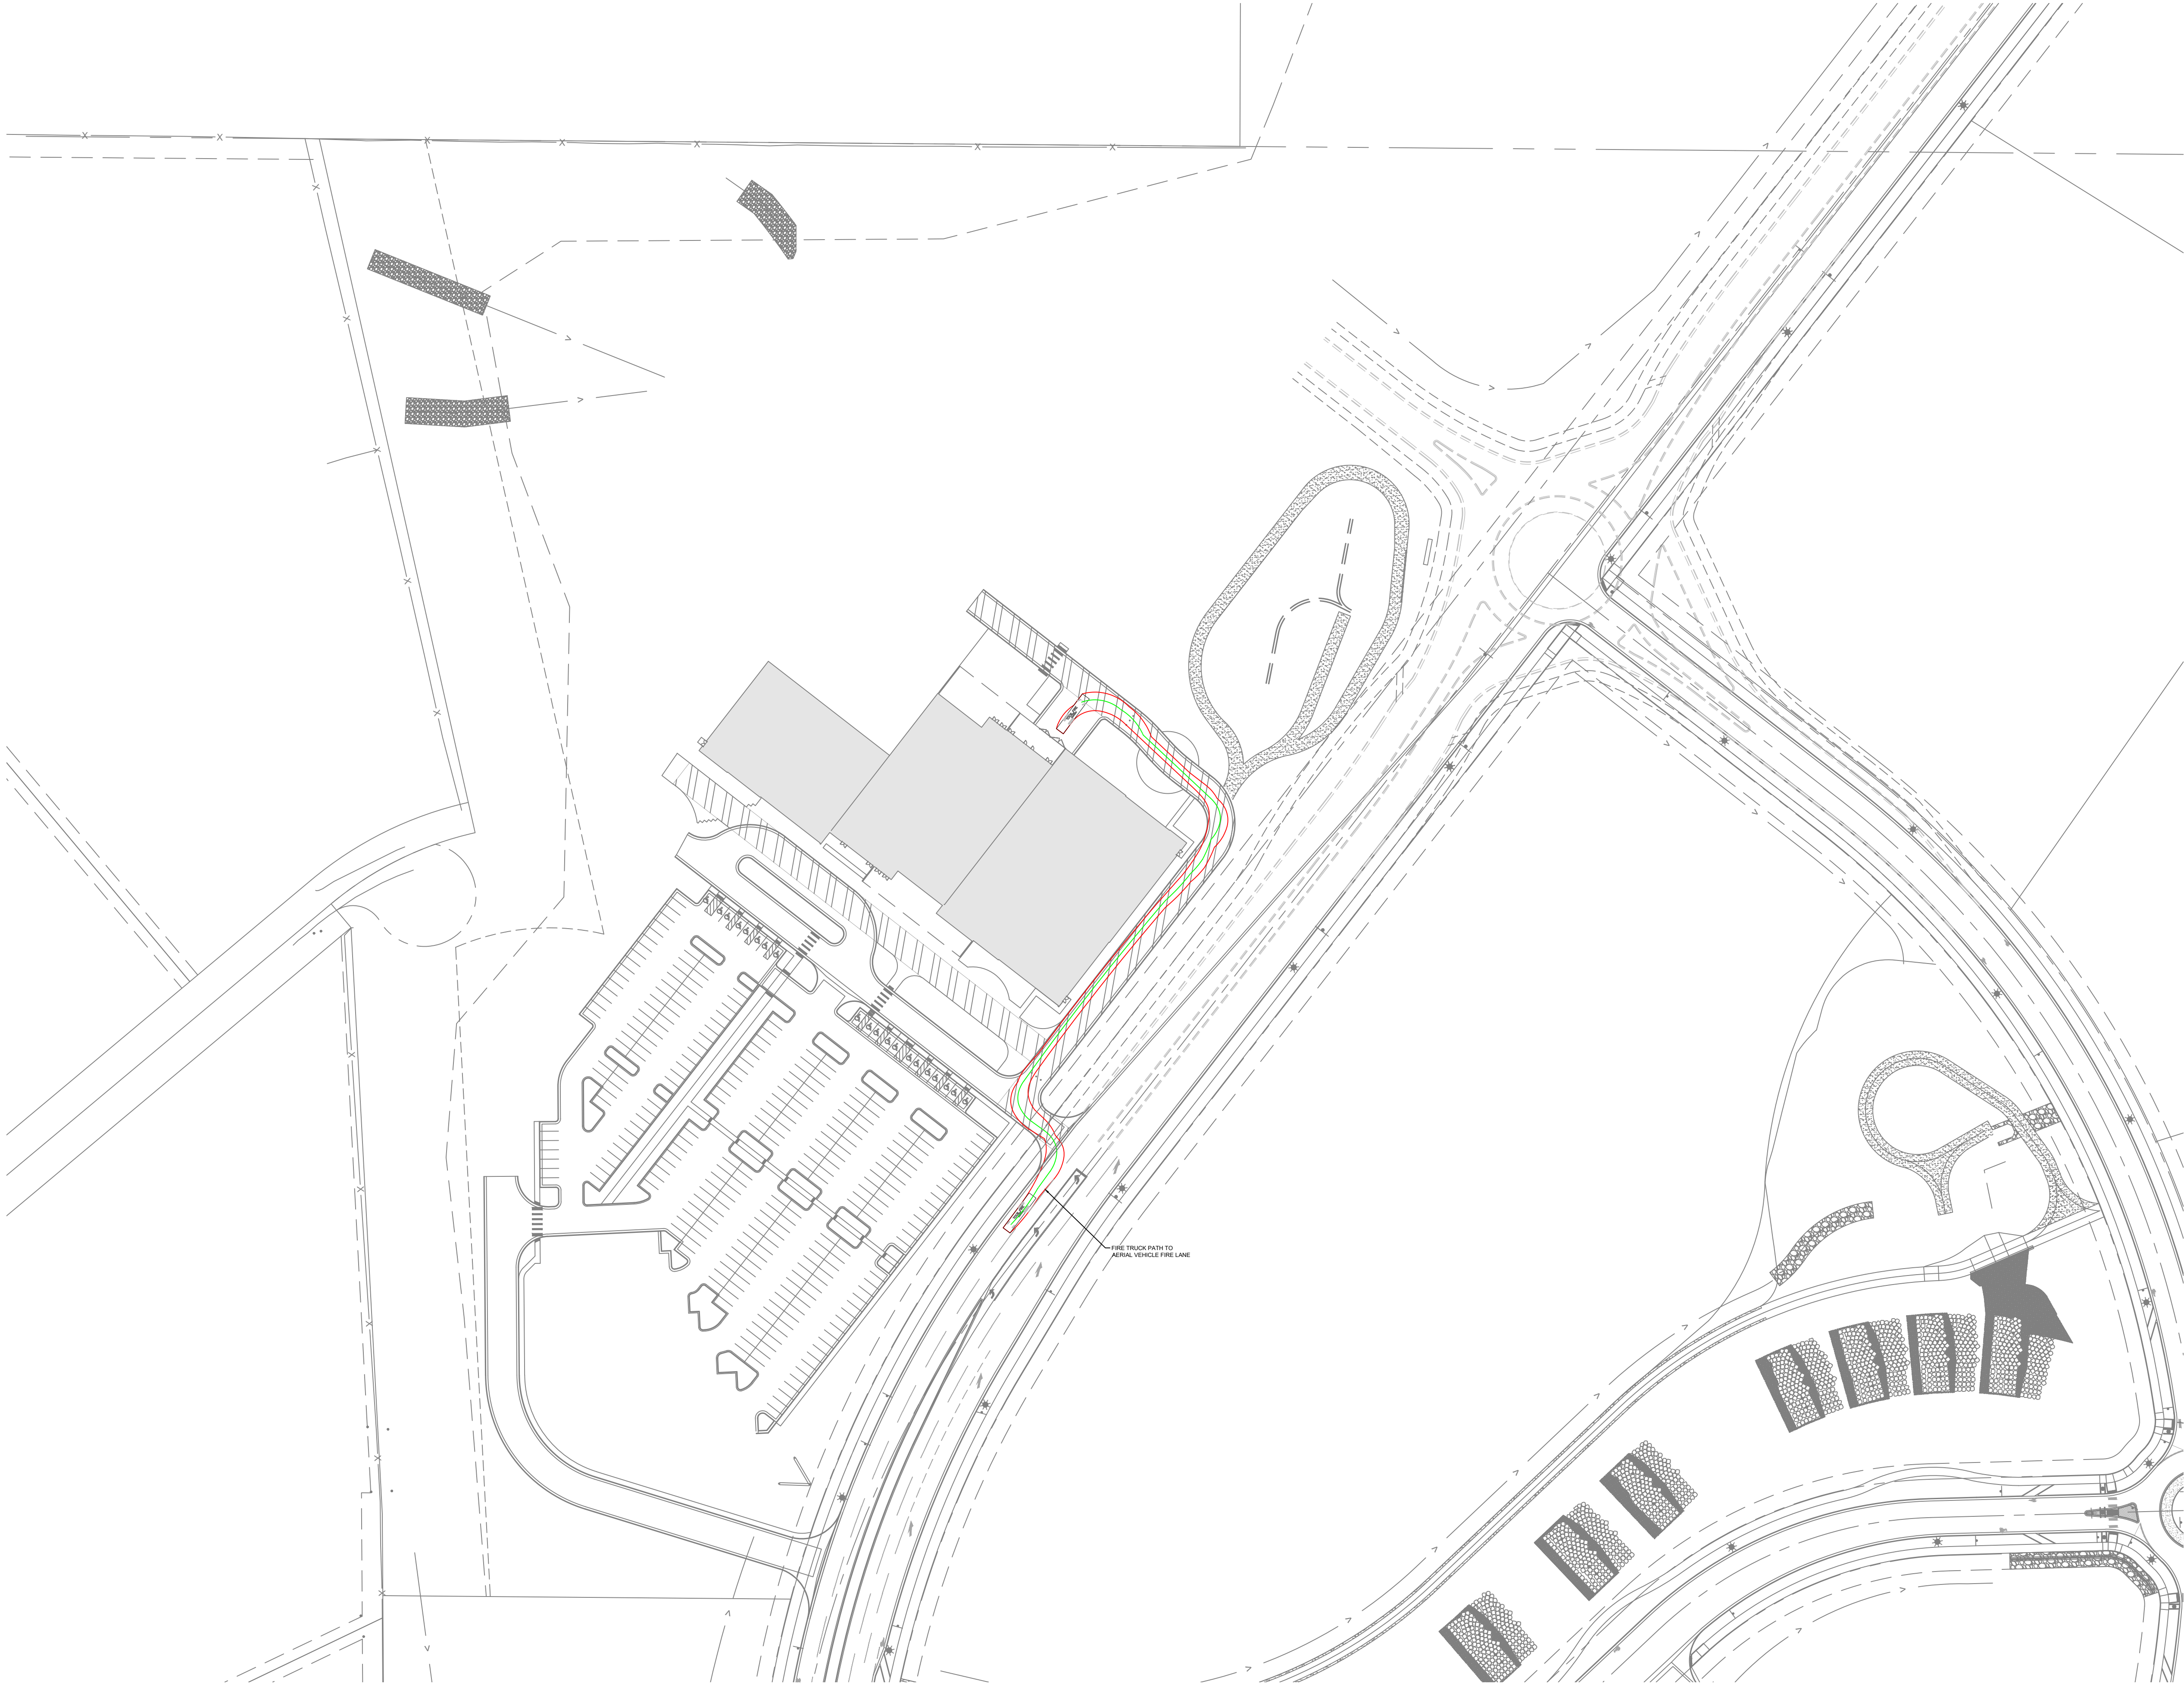

LEGEND

VEHICLE BODY

VEHICLE CENTERLINE

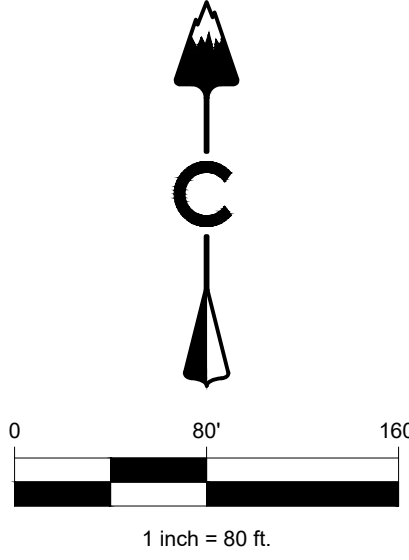

GOLD CROWN FIELDHOUSE

CASTLE ROCK, CO

SITE DEVELOPMENT PLAN EXHIBITS


PHASE 1 FIRE - REAR OUT

NOT FOR
CONSTRUCTION

DESIGNED BY: GP
DRAWN BY: GP
CHECKED BY: MG

JOB NO.
25-092-002

SHEET
3 OF 10

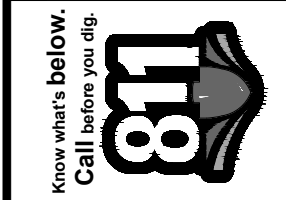


#	REVISION DESCRIPTION	DATE	BY
1	DRAFT	6/12/2026	TW

CORE CONSULTANTS, INC.
3473 S. BROADWAY
DENVER, CO 80113
303.703.4444
LIVEYOURCORE.COM

CORE

LAND DEVELOPMENT
ENERGY
PUBLIC INFRASTRUCTURE

6/11/2026 12:53 PM : X:\25-092 Gold Crown Fieldhouse\Civil\CAD\Plans\GCFHSDP - Exhibits ATURN - FIRE - PH2 FRONT.dwg

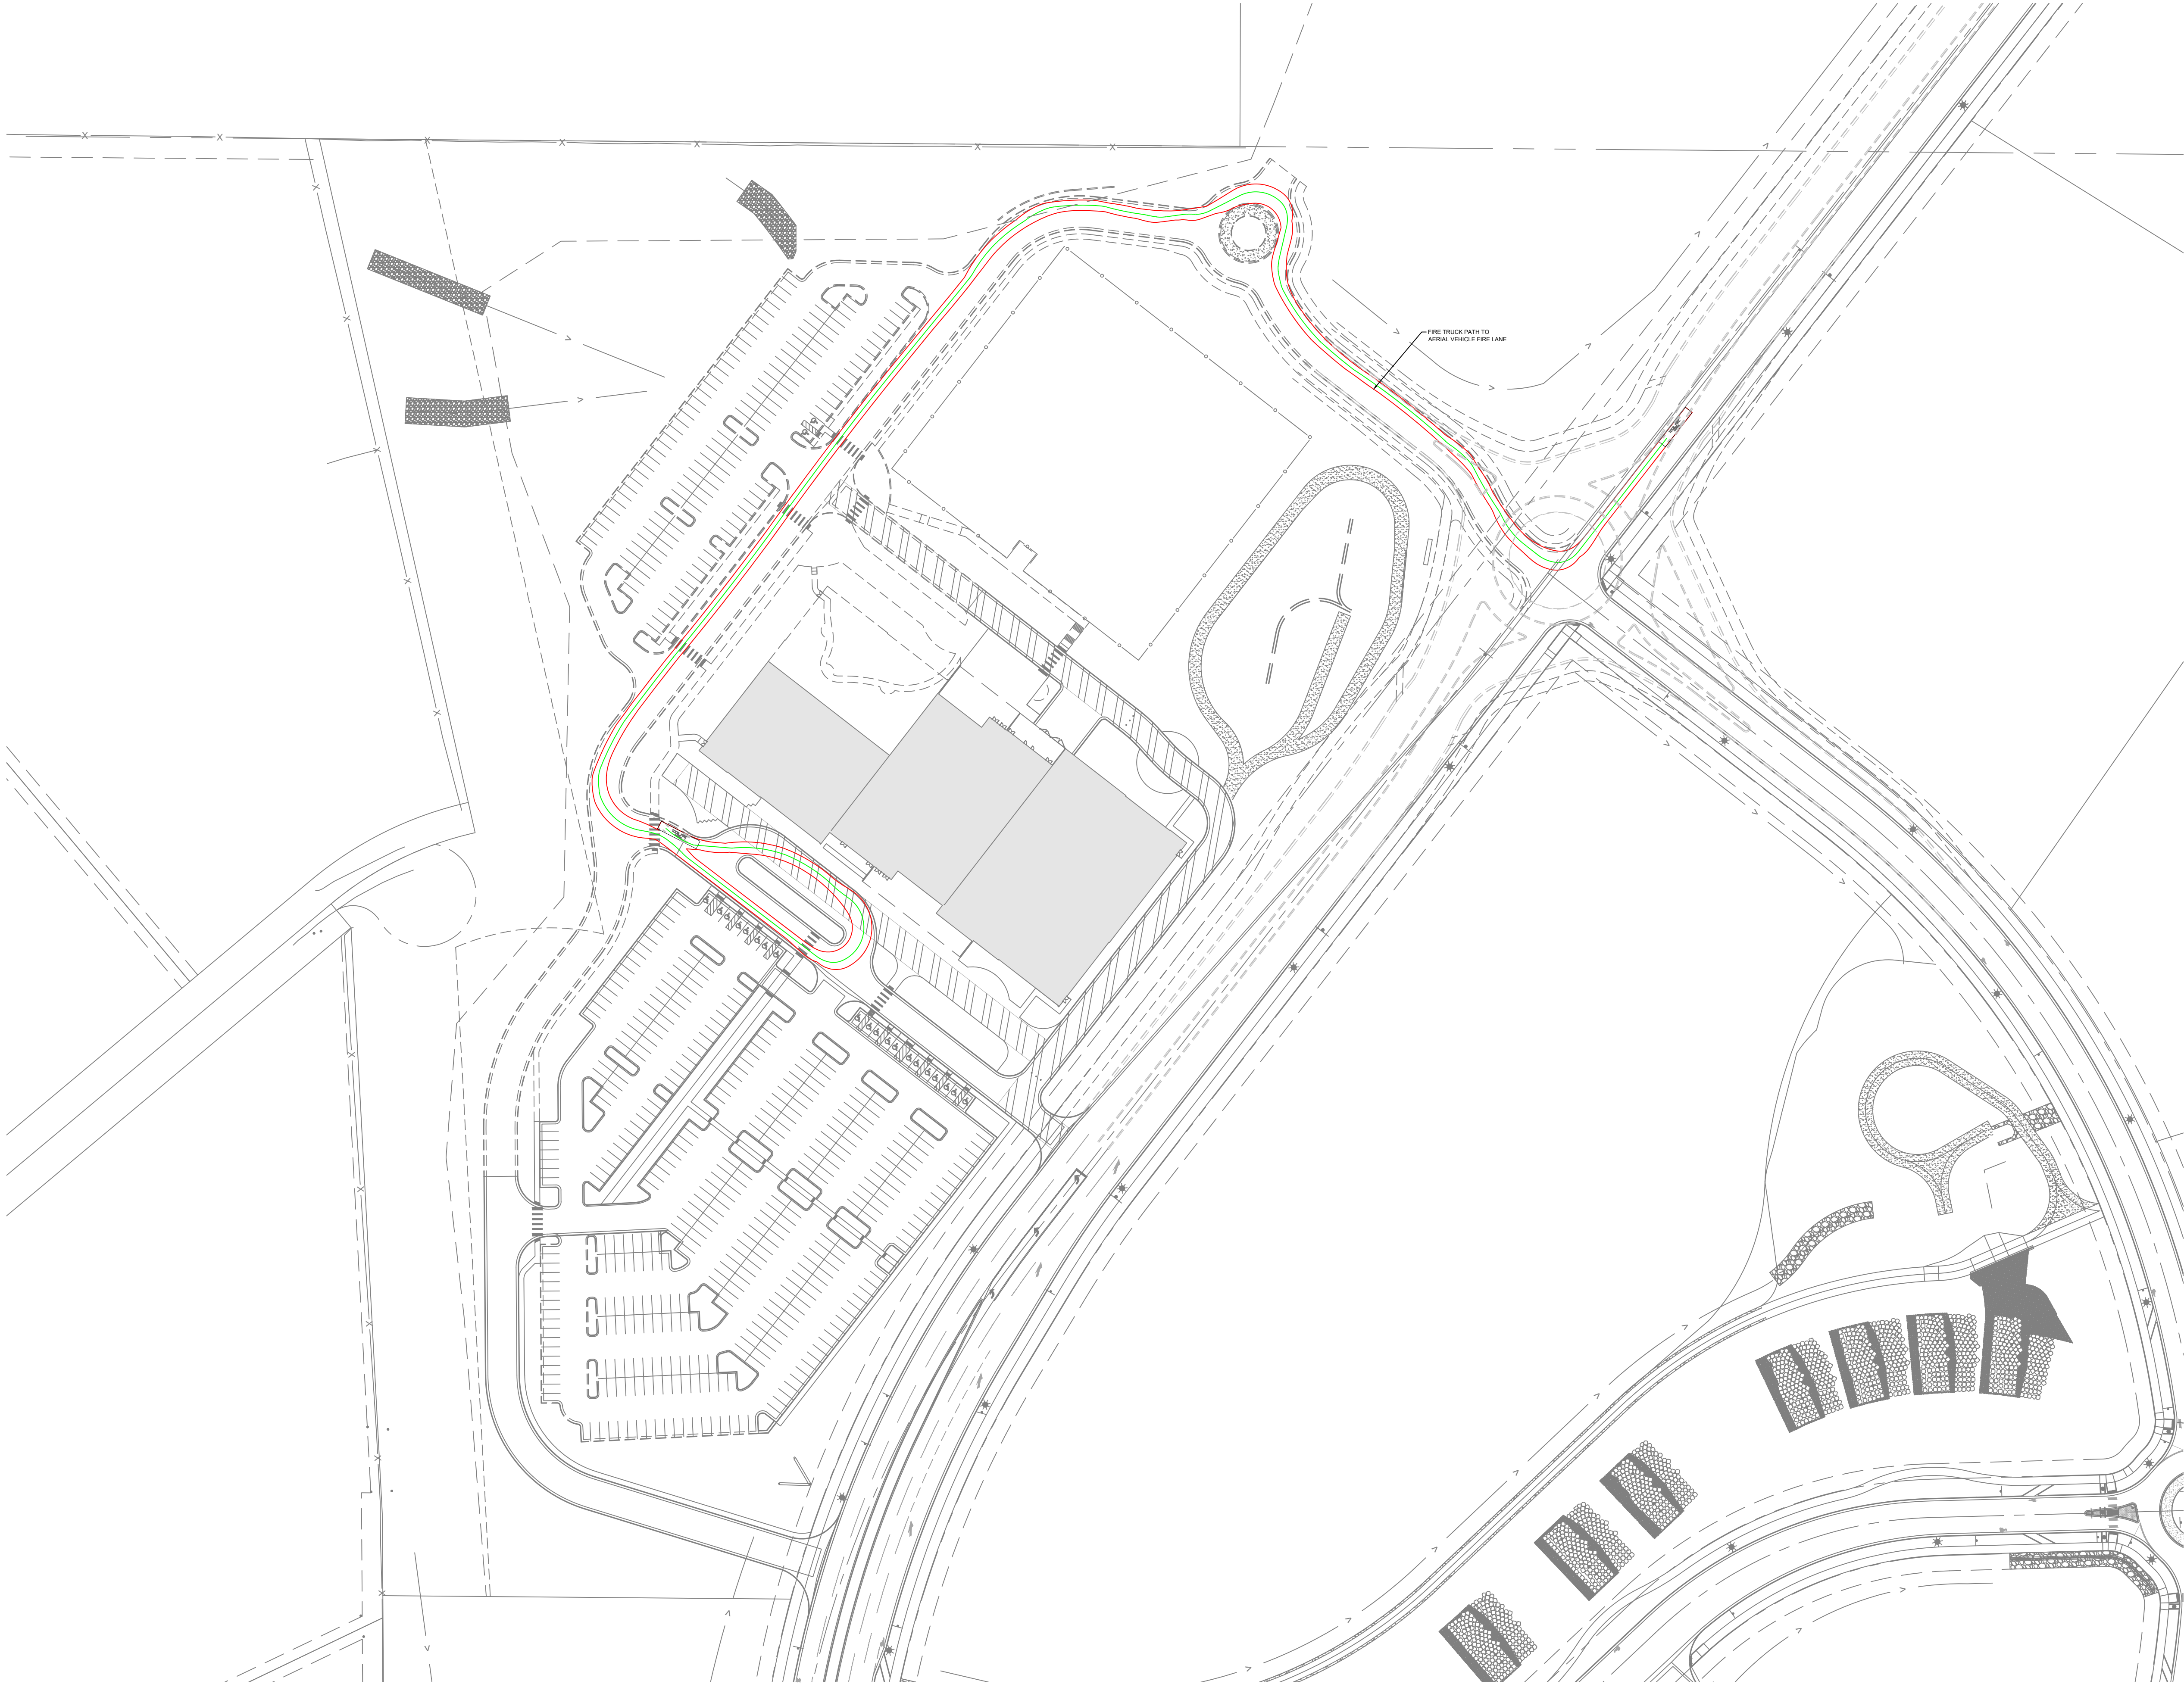

LEGEND

— VEHICLE BODY
— VEHICLE CENTERLINE

0 80' 160'

1 inch = 80 ft.

NOT FOR
CONSTRUCTION

DESIGNED BY: GP
DRAWN BY: GP
CHECKED BY: MG

JOB NO.
25-092-002

SHEET
4 OF 10

GOLD CROWN FIELDHOUSE
CASTLE ROCK, CO
SITE DEVELOPMENT PLAN EXHIBITS
PHASE 2 FIRE - FRONT


Know what's below.
Call before you dig.

#	REVISION DESCRIPTION	DATE	BY
1	DRAFT	6/12/2026	TW

CORE

CORE CONSULTANTS, INC.
1000 S. BROADWAY
DENVER, CO 80113
303.703.4444
LIVEYOURCORE.COM


LAND DEVELOPMENT
ENERGY
PUBLIC INFRASTRUCTURE

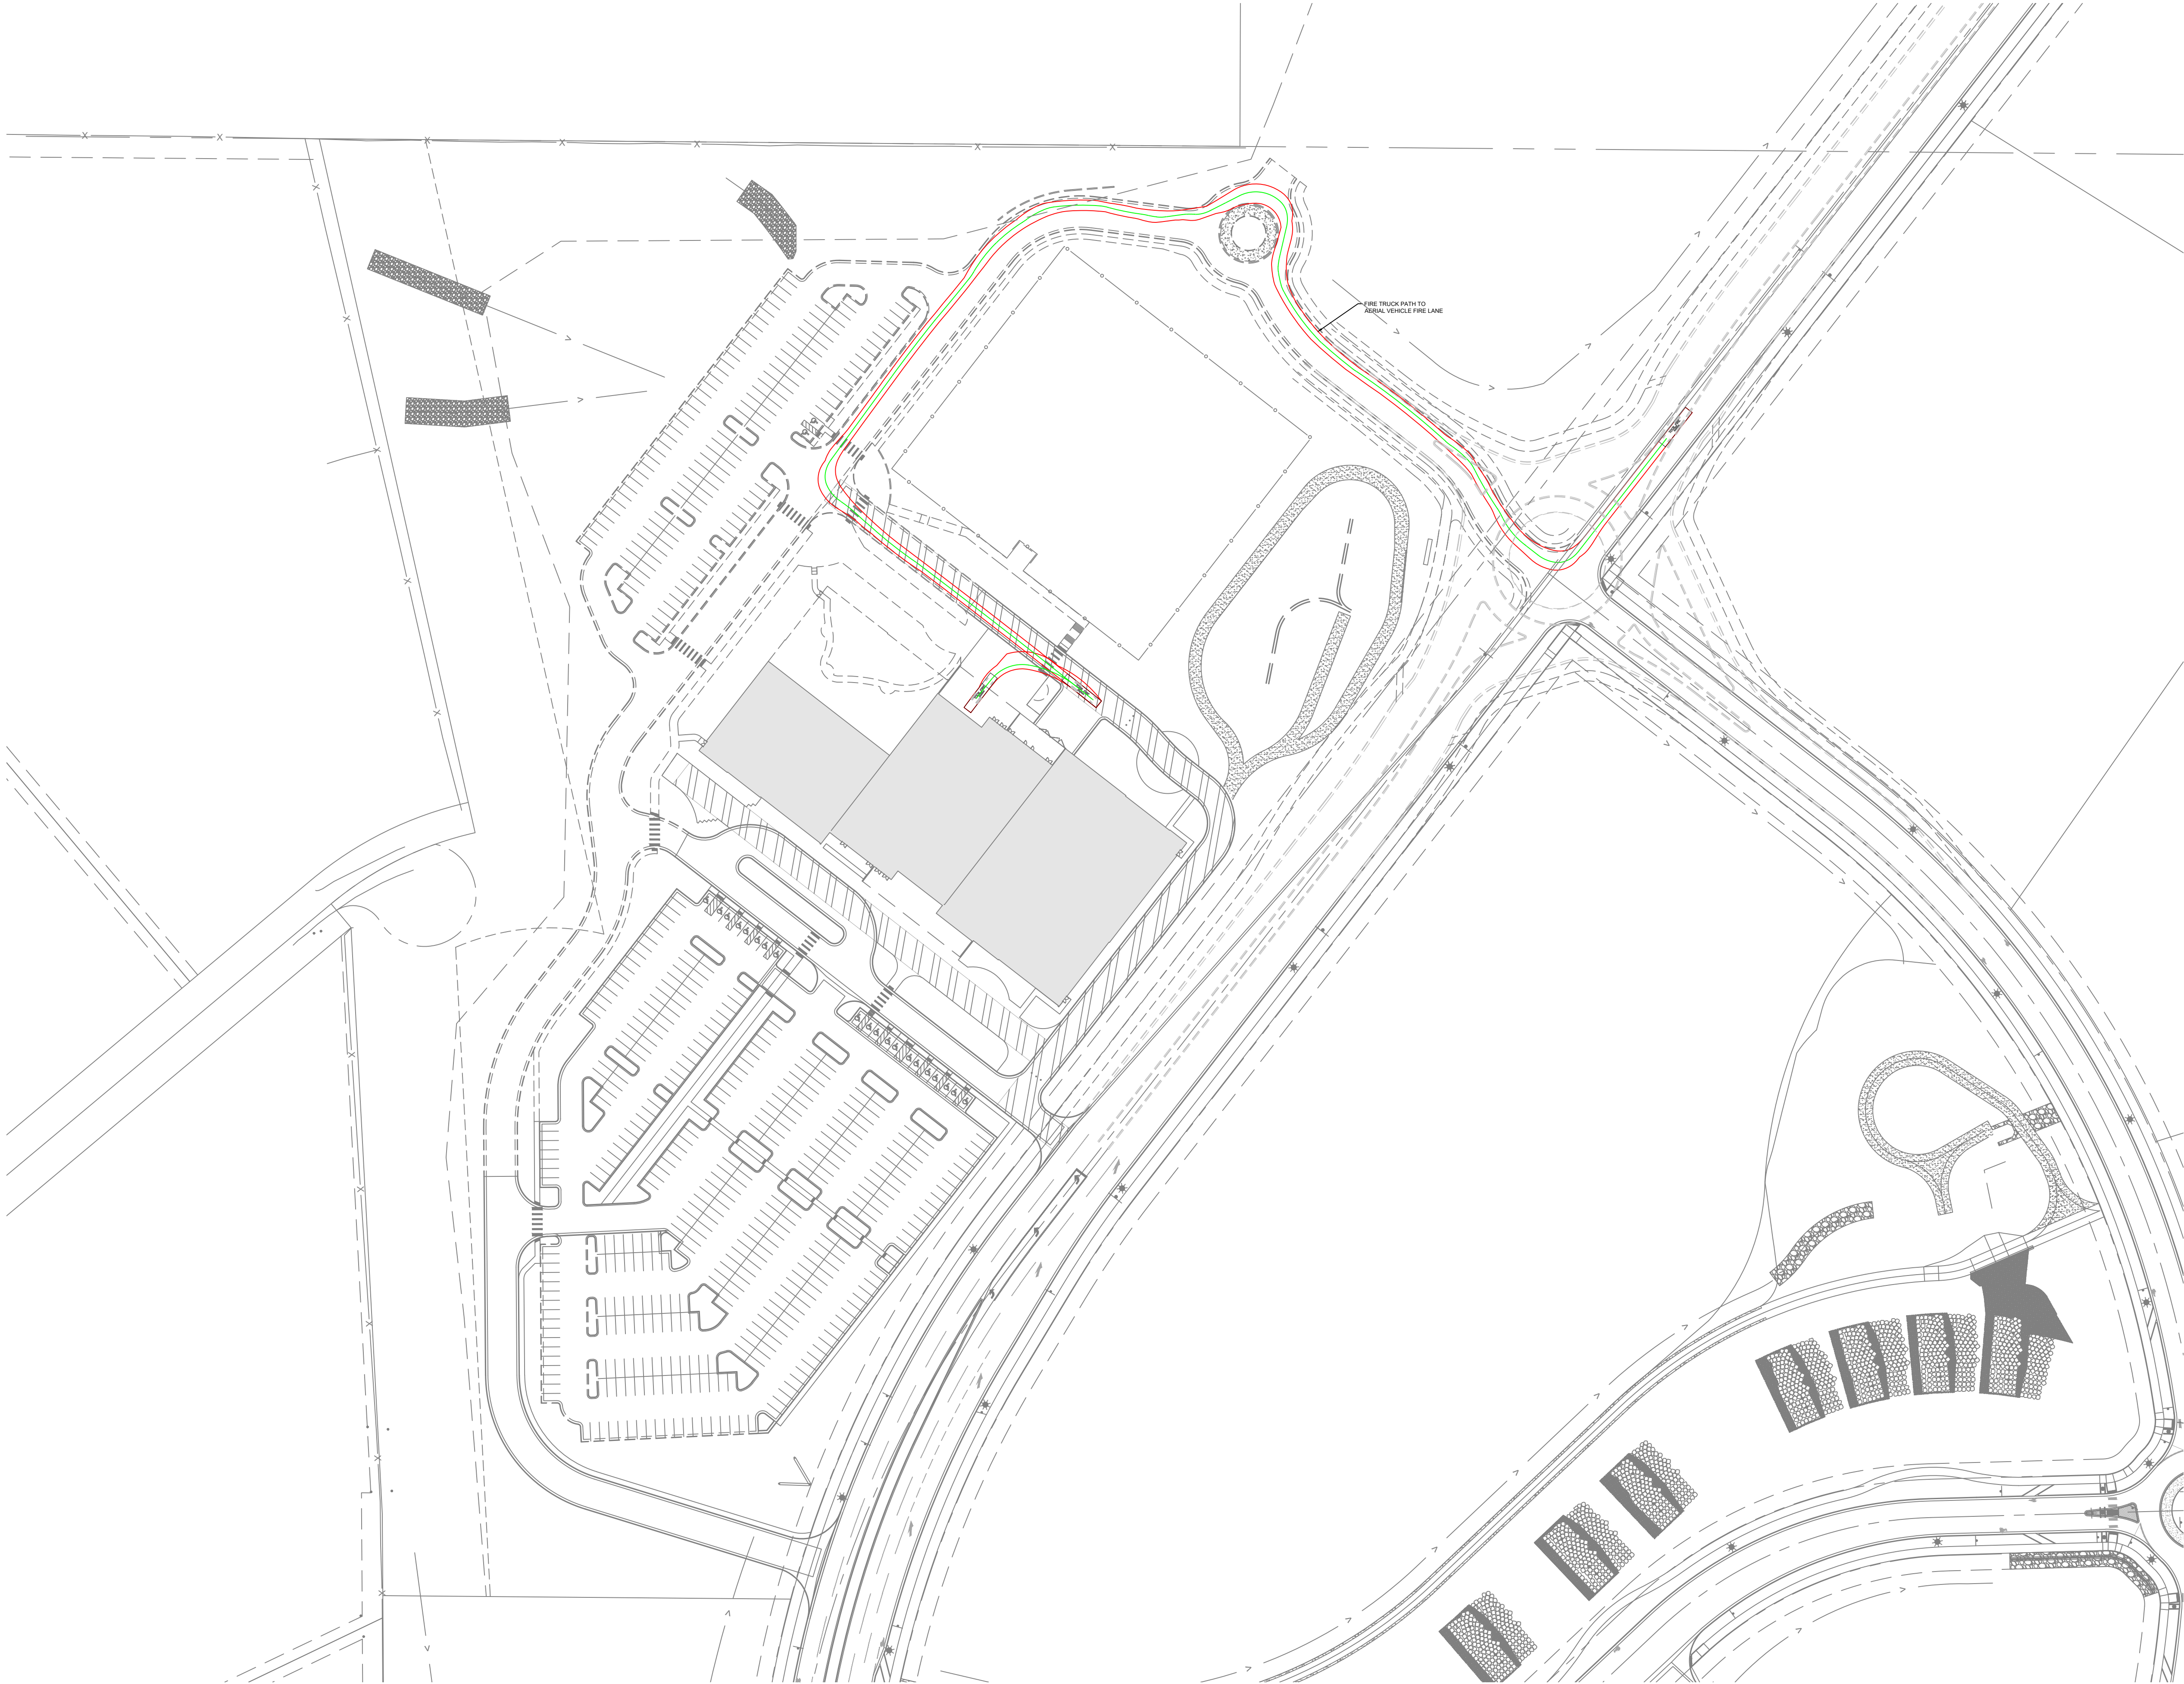

LEGEND

VEHICLE BODY

VEHICLE CENTERLINE

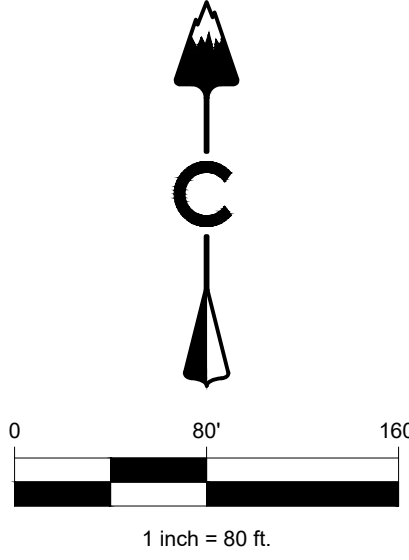

GOLD CROWN FIELDHOUSE

CASTLE ROCK, CO

SITE DEVELOPMENT PLAN EXHIBITS
PHASE 2 FIRE - REAR

NOT FOR
CONSTRUCTION

DESIGNED BY: GP
DRAWN BY: GP
CHECKED BY: MG

JOB NO.
25-092-002

SHEET
5 OF 10




#	REVISION DESCRIPTION	DATE	BY
1	DRAFT	6/12/2026	TW

CORE

CORE CONSULTANTS, INC.
3473 S. BROADWAY
CASTLE ROCK, CO 80113
303.703.4444
LIVE@YOURCORE.COM


LAND DEVELOPMENT
ENERGY
PUBLIC INFRASTRUCTURE

6/11/2026 12:53 PM : X:\25-092 Gold Crown Fieldhouse\Civil\CAD\Plans\GCFHSDP - Exhibits ATURN - BUS - PHI FRONT.dwg

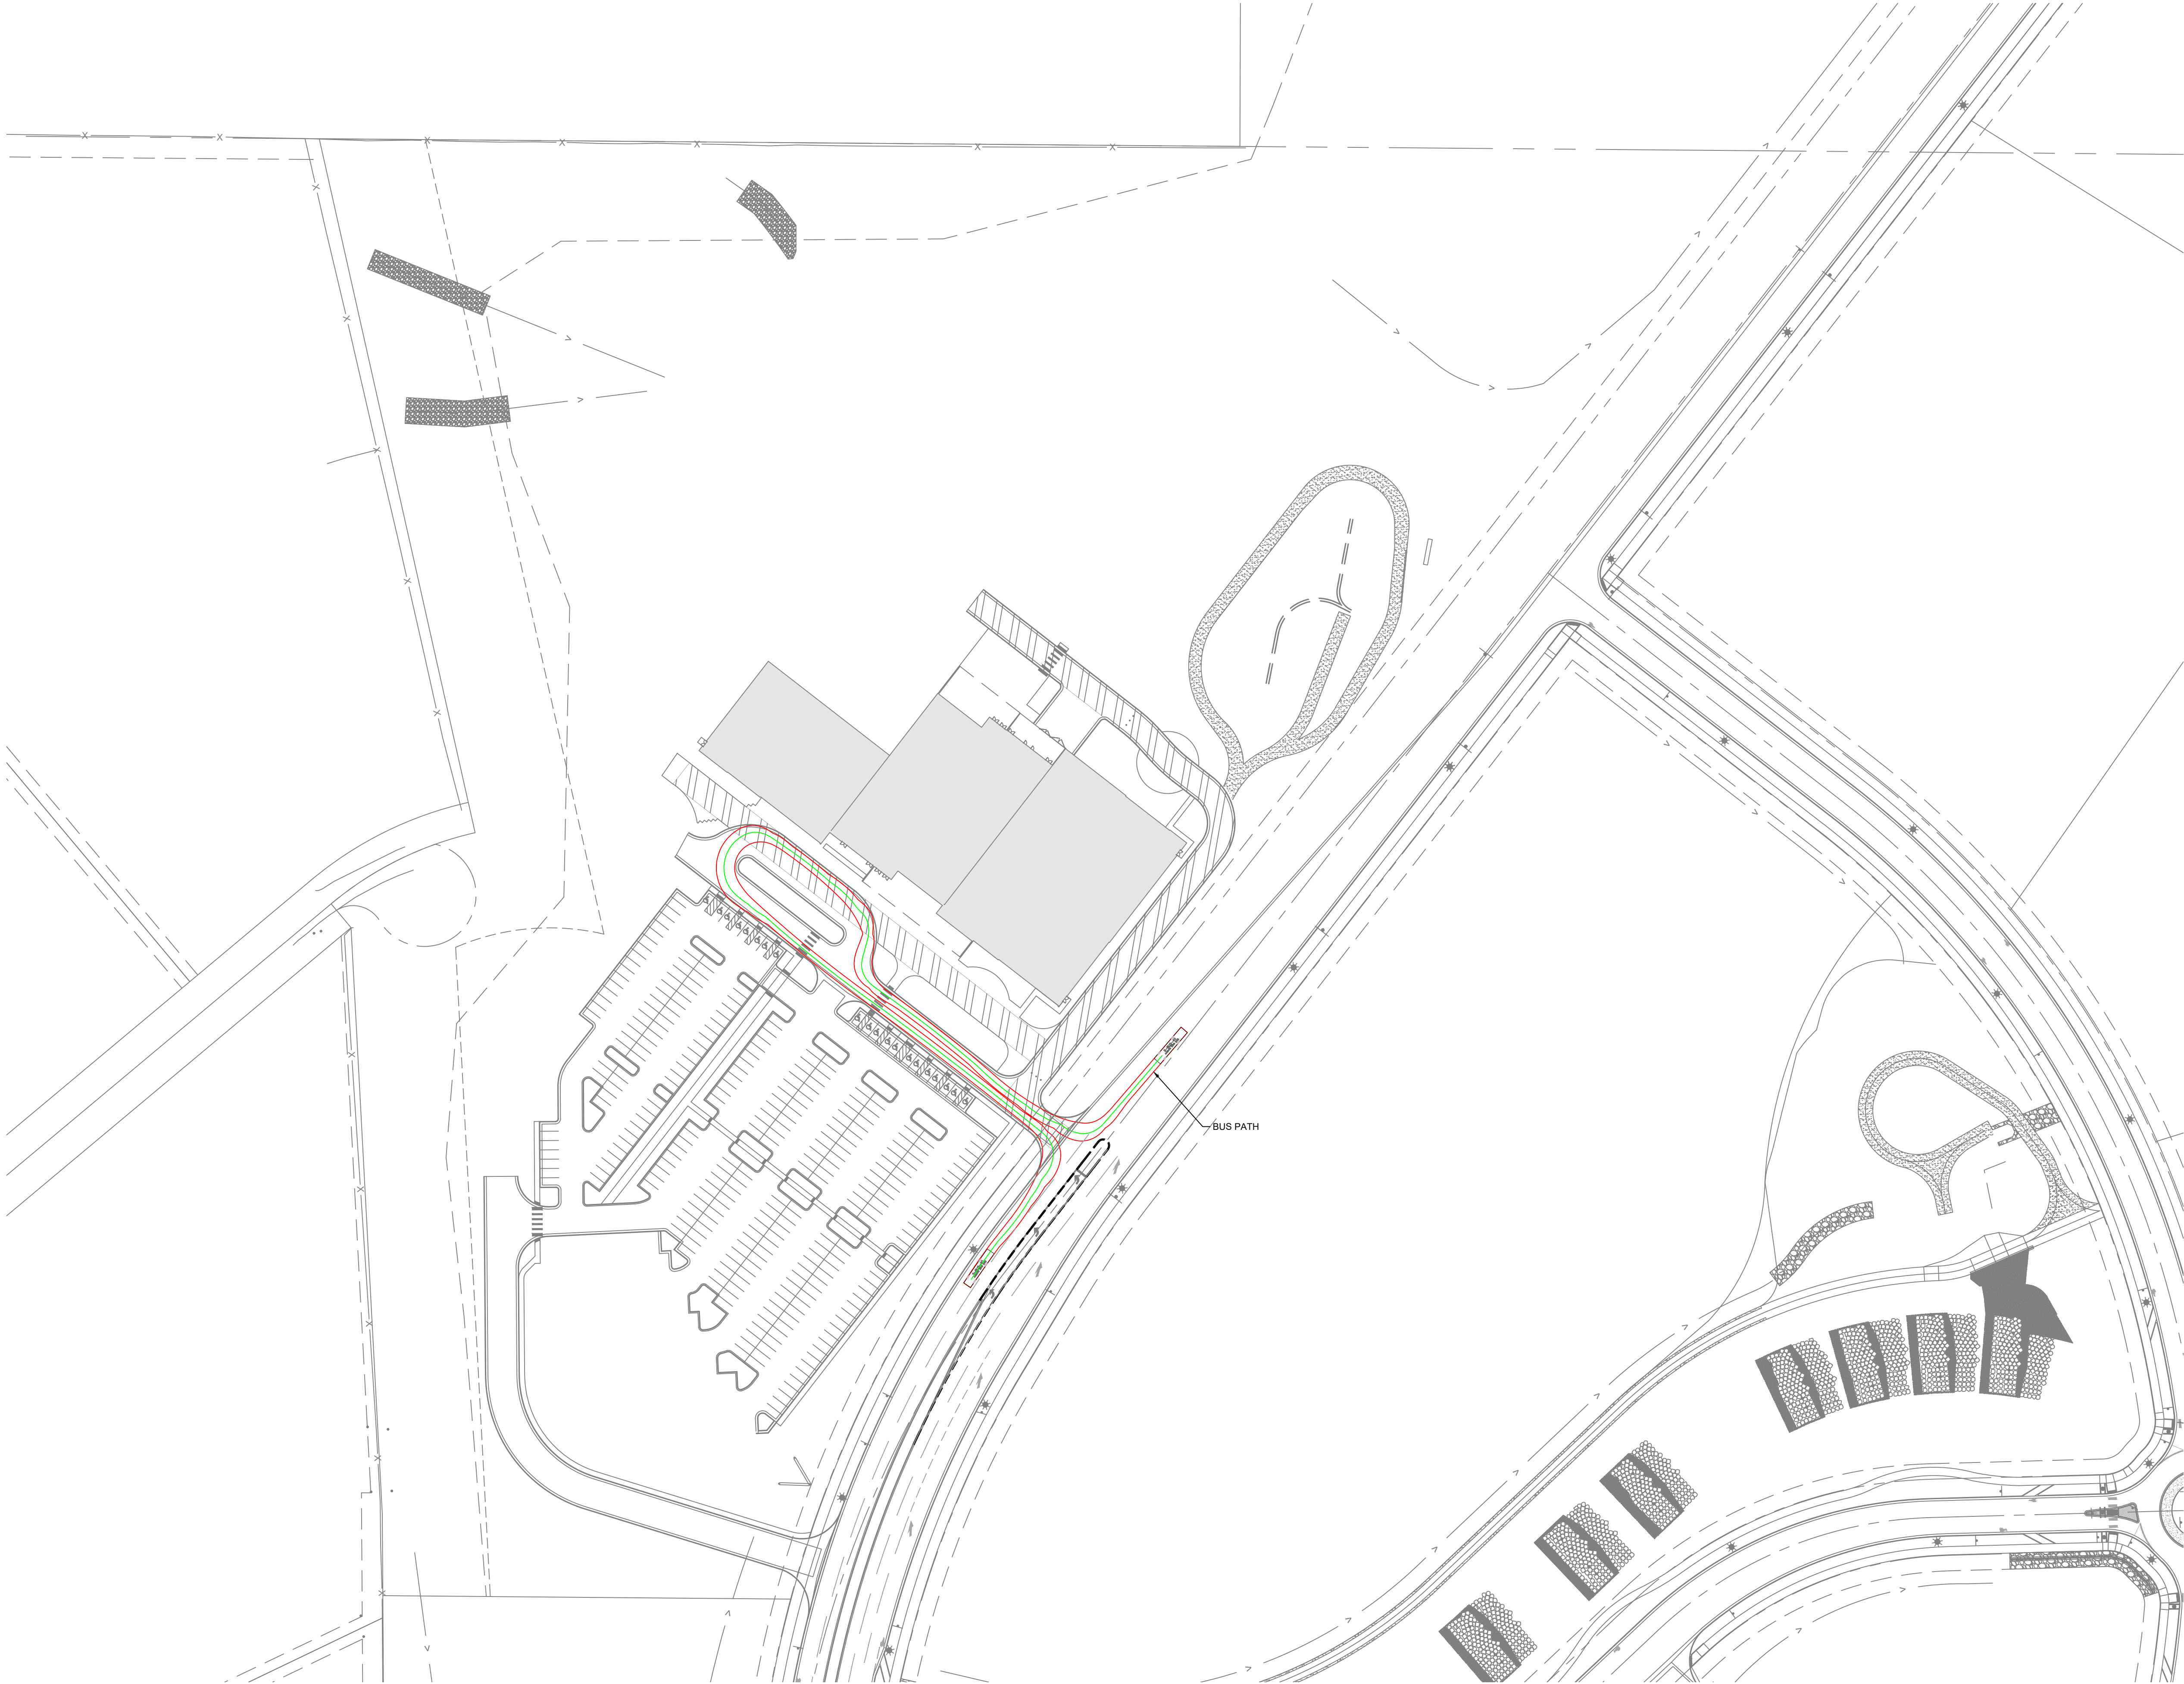

LEGEND

— VEHICLE BODY
— VEHICLE CENTERLINE

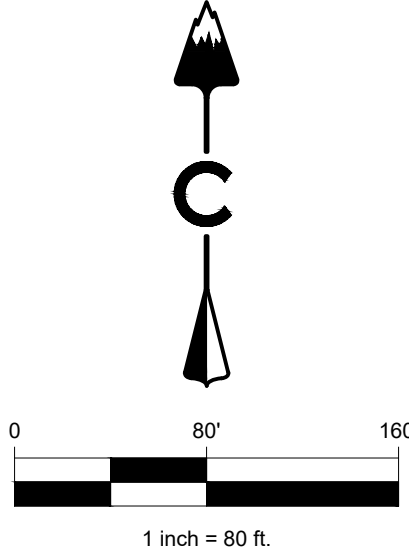


NOT FOR
CONSTRUCTION

DESIGNED BY: GP
DRAWN BY: GP
CHECKED BY: MG

JOB NO.
25-092-002

SHEET
6 OF 10

GOLD CROWN FIELDHOUSE
CASTLE ROCK, CO
SITE DEVELOPMENT PLAN EXHIBITS
PHASE 1 BUS - FRONT

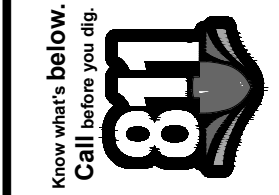

Place where you stop.
Call before you dig.


REVISION DESCRIPTION
1 DRAFT

DATE BY
6/12/2026 TW

CORE CONSULTANTS, INC.
3473 S. BROADWAY
DENVER, CO 80113
303.703.4444
LIVEYOURCORE.COM

CORE


LAND DEVELOPMENT
ENERGY
PUBLIC INFRASTRUCTURE

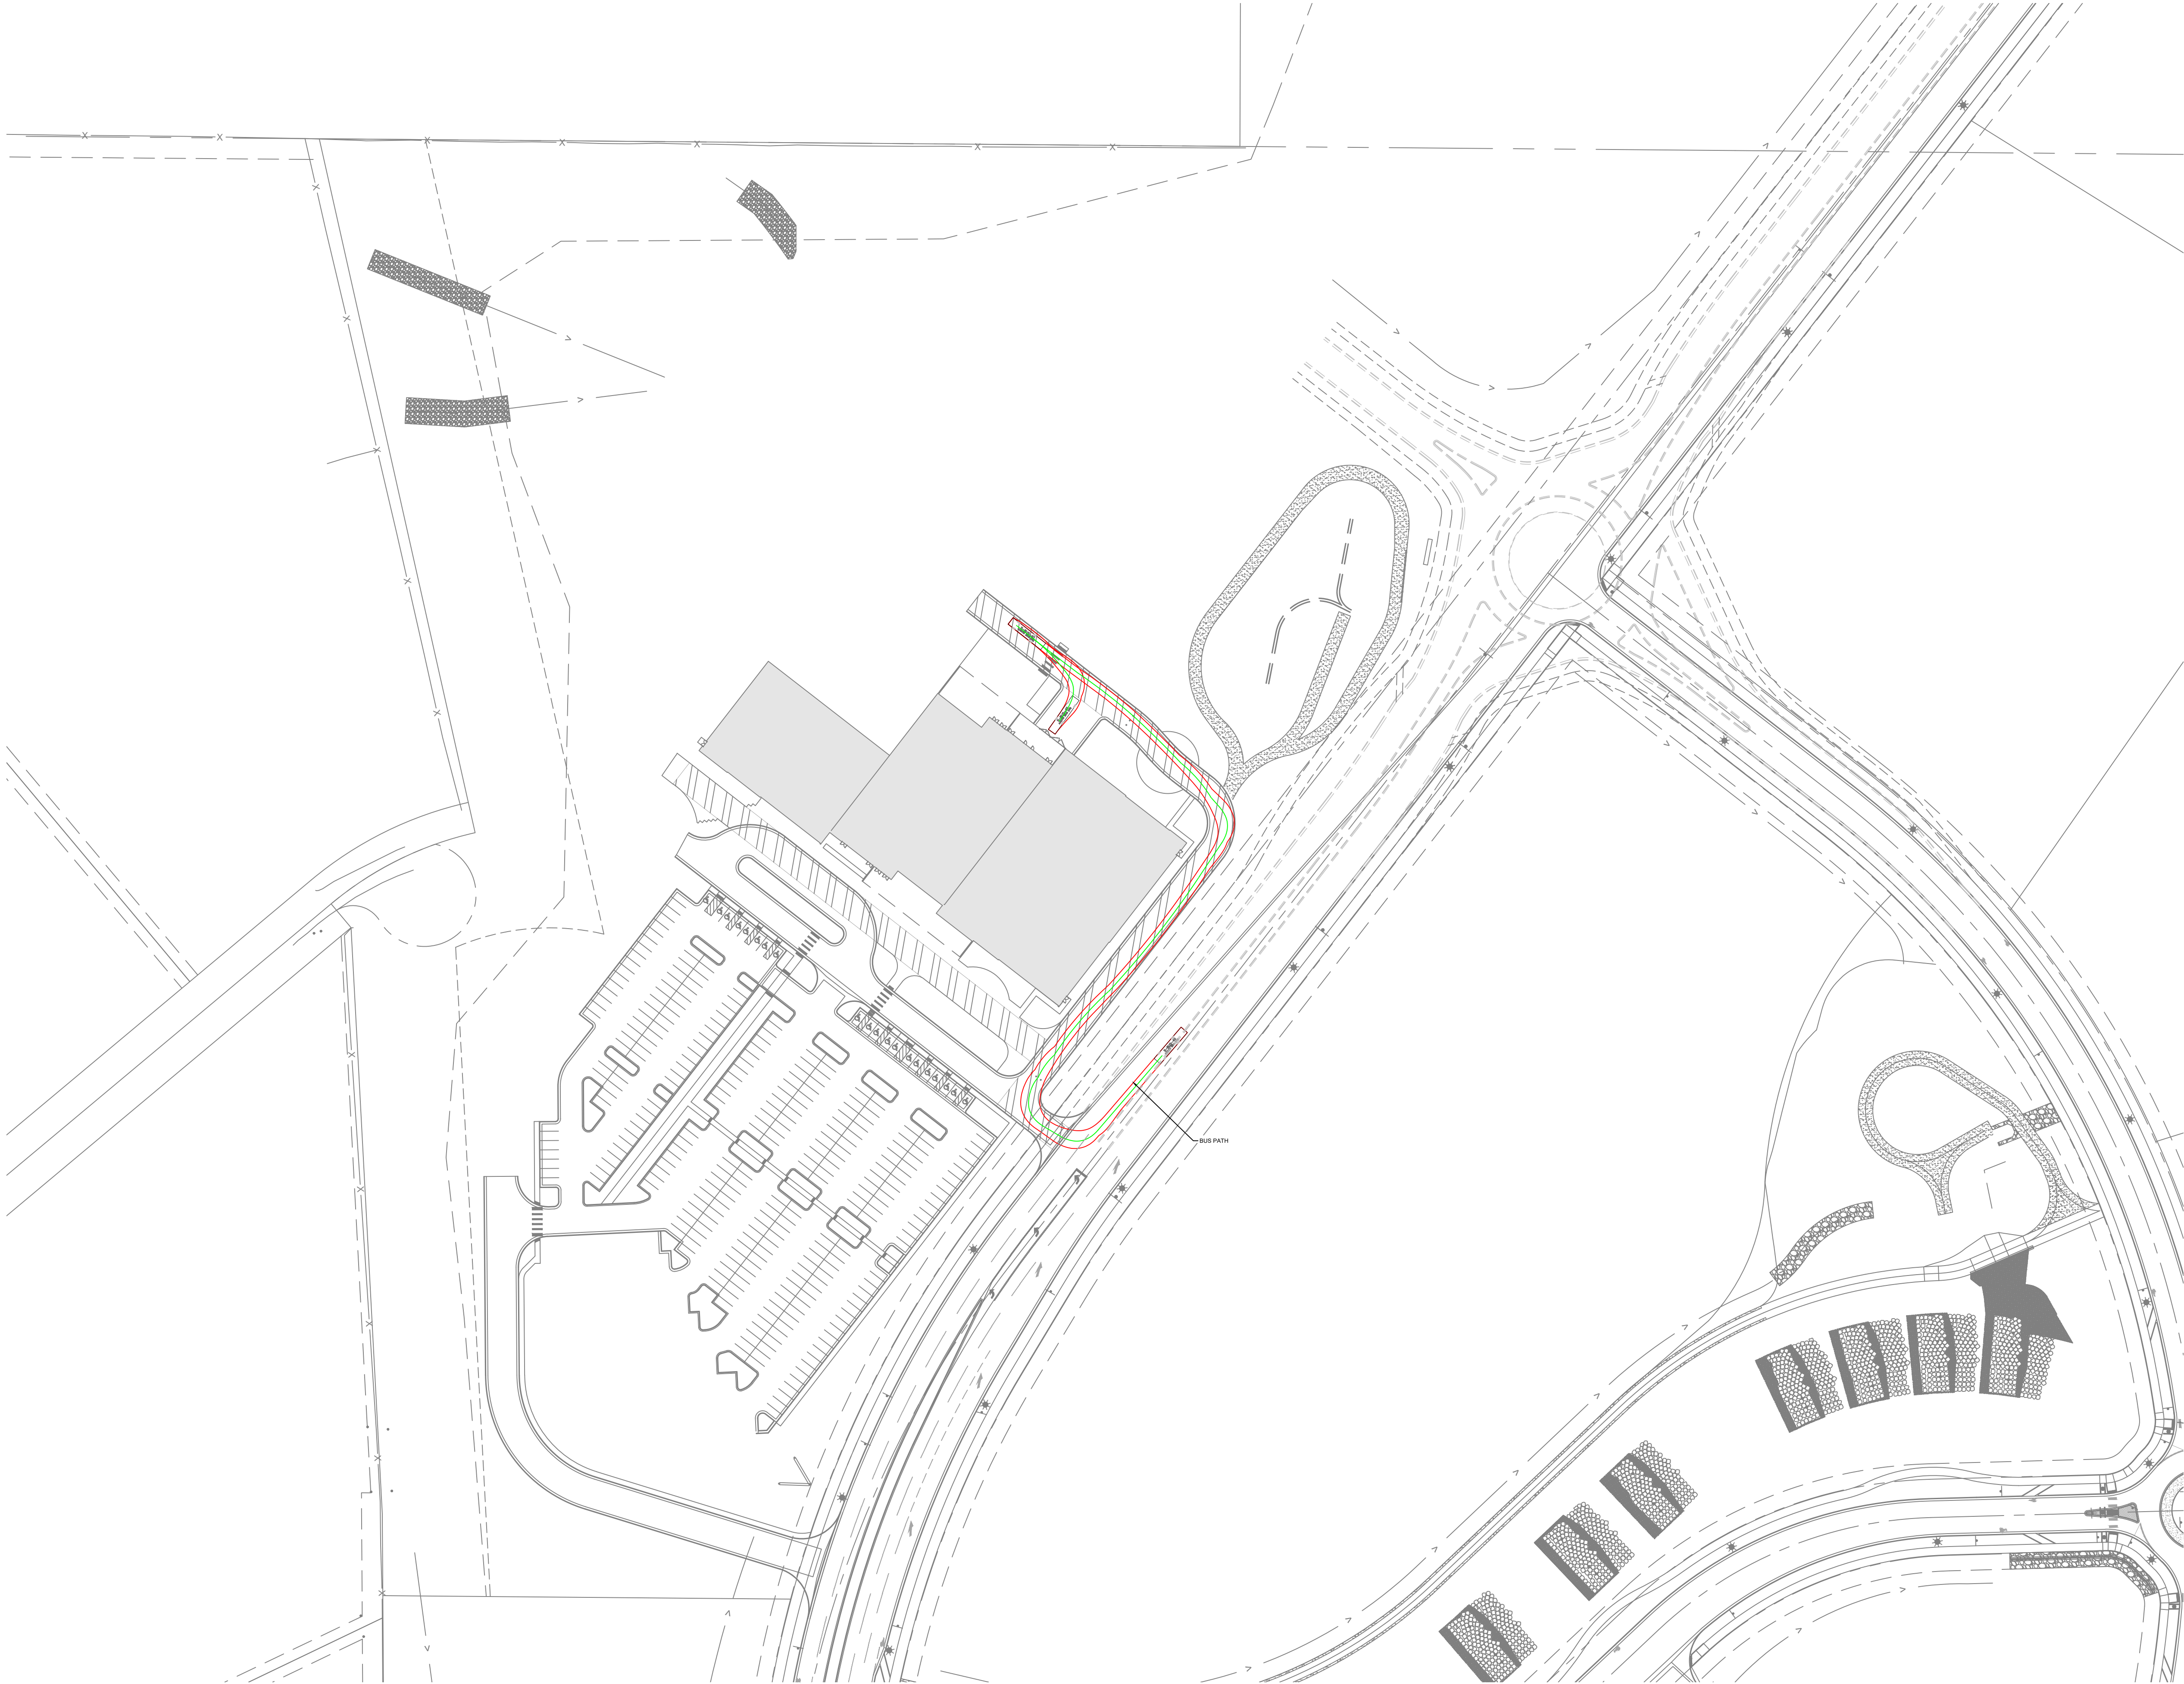

LEGEND

— VEHICLE BODY

— VEHICLE CENTERLINE

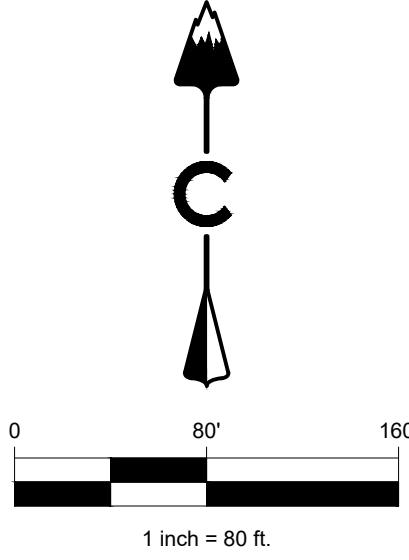


NOT FOR
CONSTRUCTION

DESIGNED BY: GP
DRAWN BY: GP
CHECKED BY: MG

JOB NO.
25-092-002

SHEET
7 OF 10

GOLD CROWN FIELDHOUSE
CASTLE ROCK, CO
SITE DEVELOPMENT PLAN EXHIBITS
PHASE 1 BUS - REAR IN

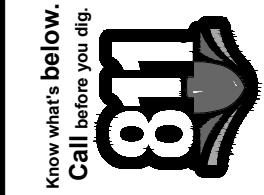



Know what's below.
Call before you dig.

#	REVISION DESCRIPTION	DATE	BY
1	DRAFT	6/12/2026	TW

CORE

CORE CONSULTANTS, INC.
3473 S. BROADWAY
DENVER, CO 80113
303.703.4444
LIVEYOURCORE.COM

LAND DEVELOPMENT
ENERGY
PUBLIC INFRASTRUCTURE

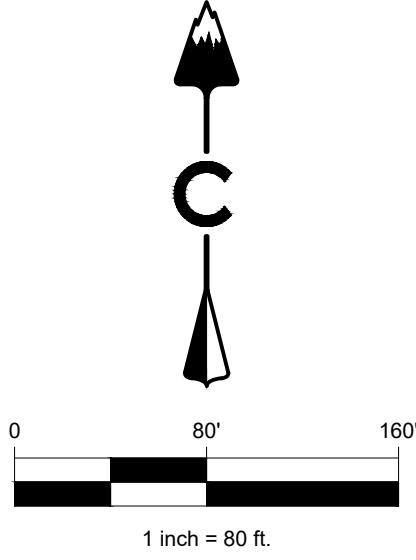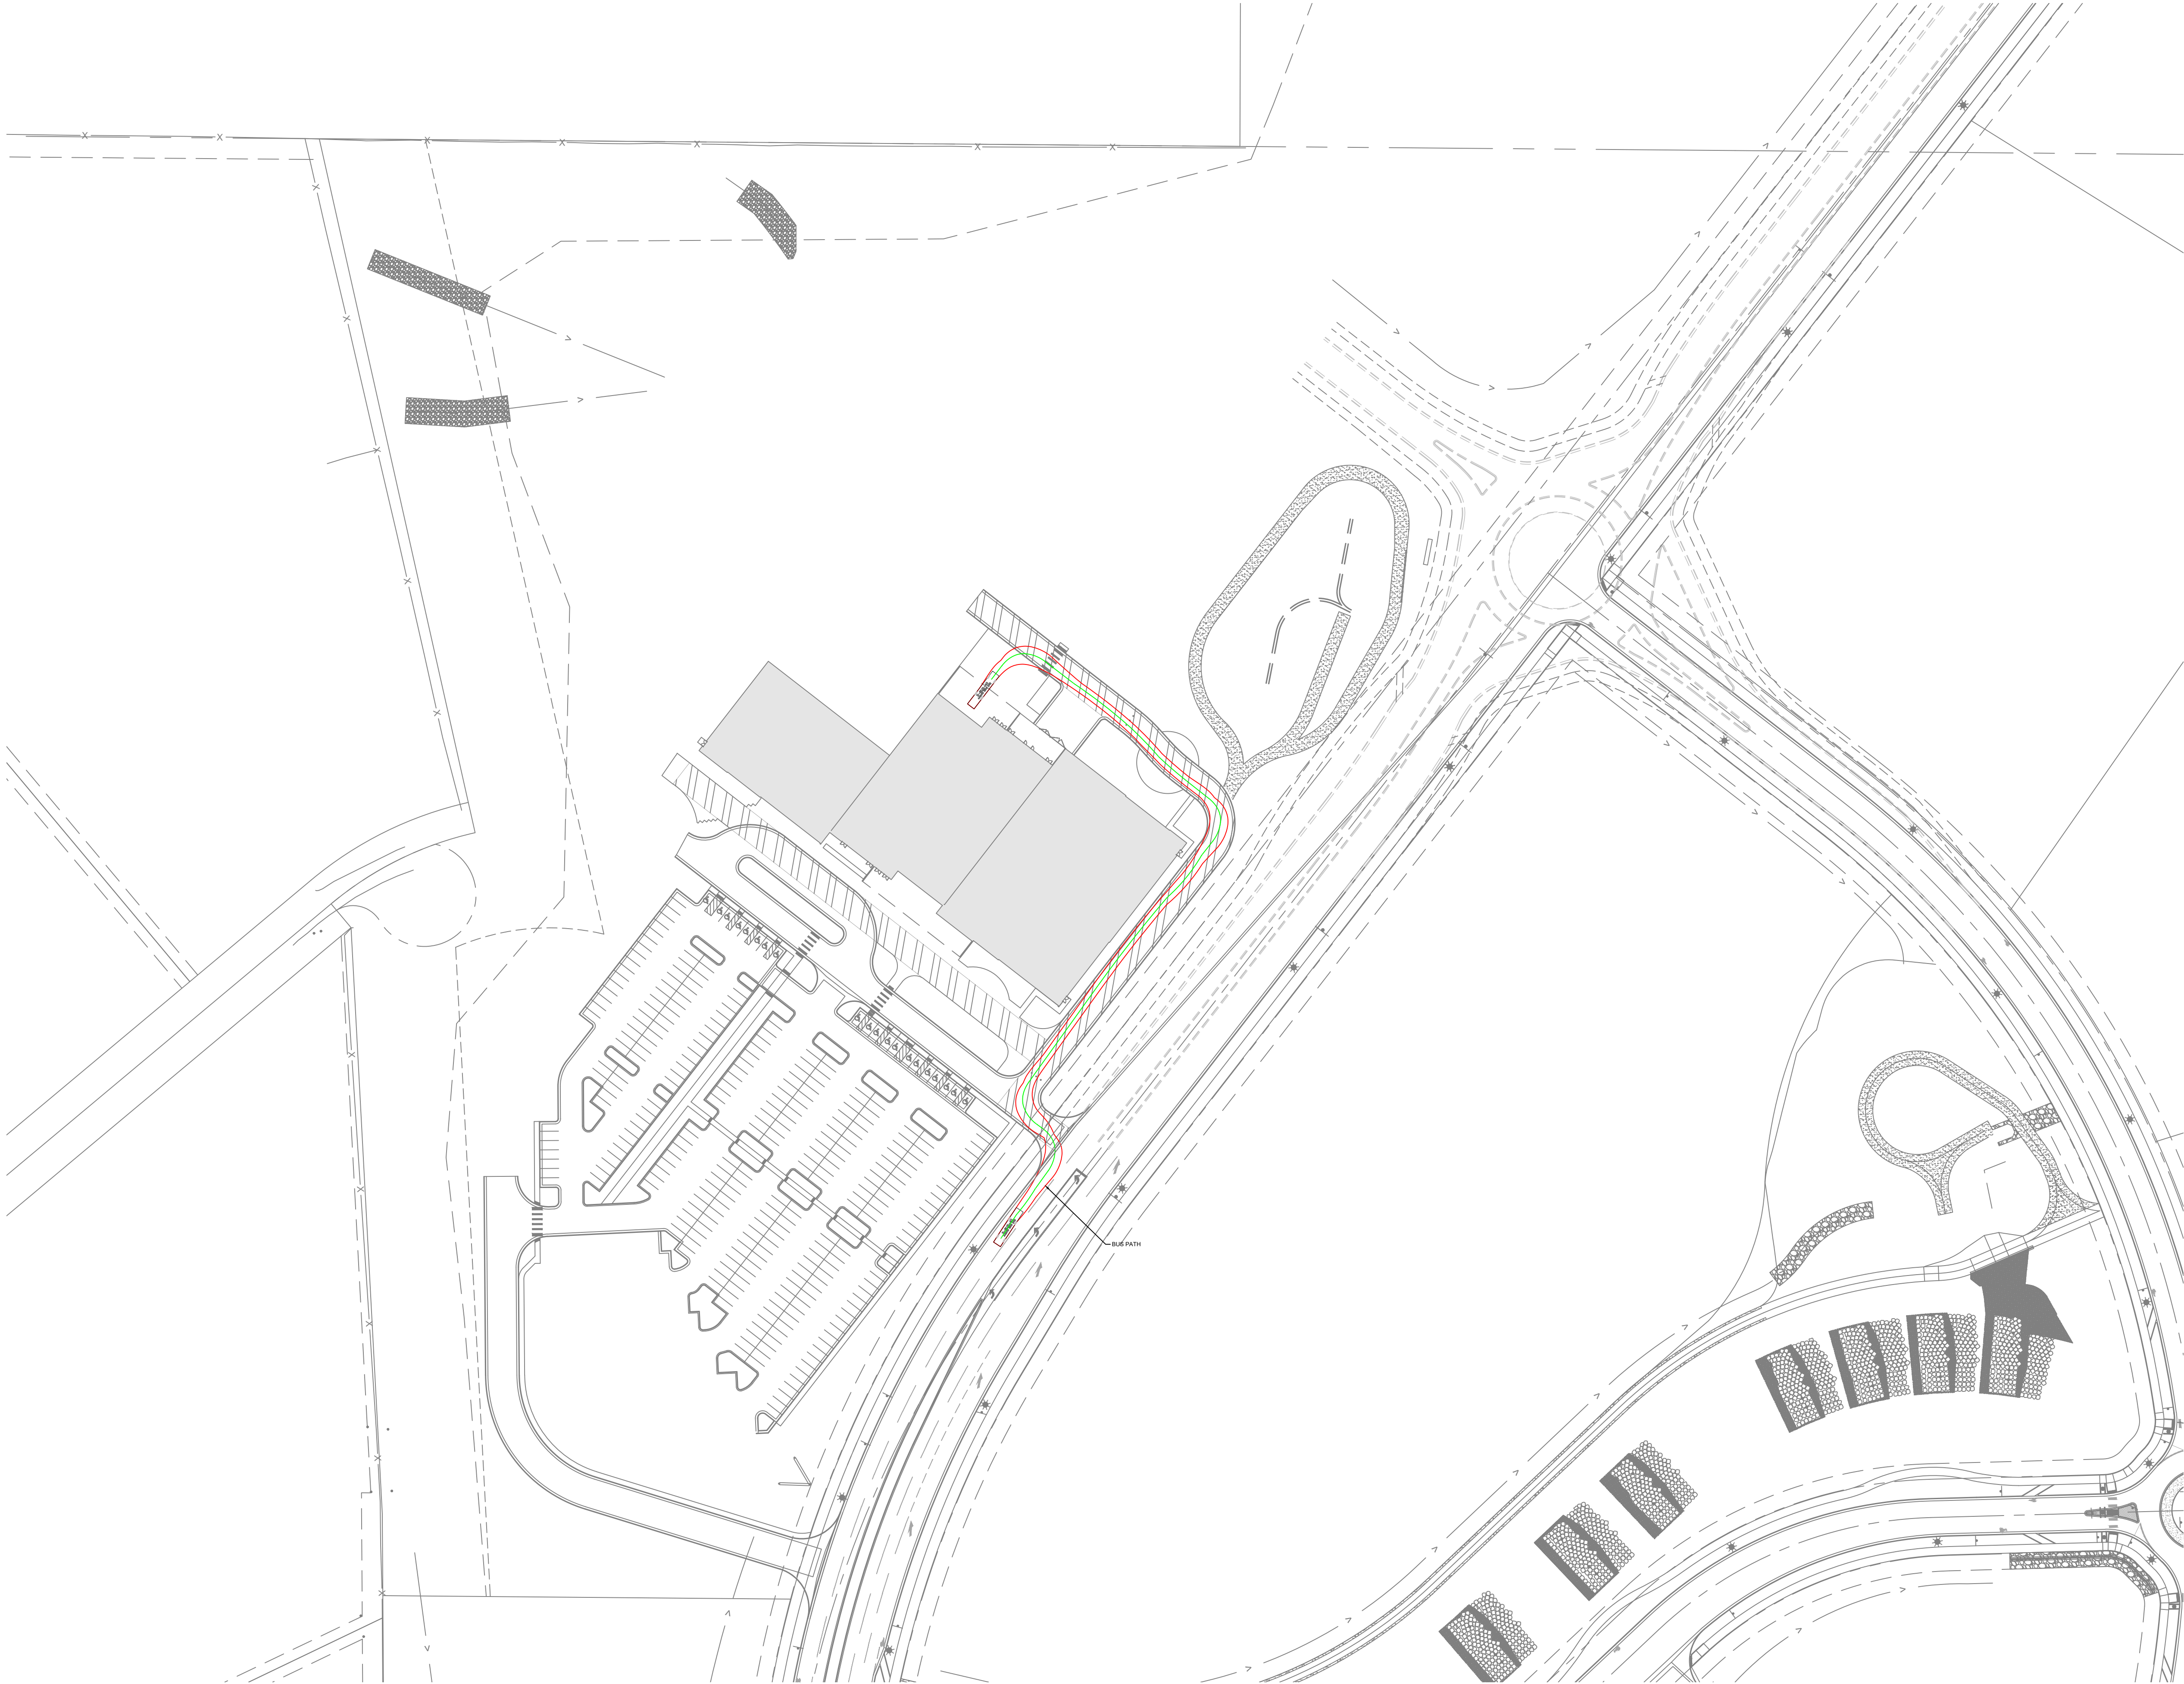

LEGEND

— VEHICLE BODY

— VEHICLE CENTERLINE

NOT FOR
CONSTRUCTION

DESIGNED BY: GP
DRAWN BY: GP
CHECKED BY: MG

JOB NO.
25-092-002

SHEET
8 OF 10

GOLD CROWN FIELDHOUSE
CASTLE ROCK, CO
SITE DEVELOPMENT PLAN EXHIBITS
PHASE 1 BUS - REAR OUT



Place where you stop.
Call before you dig.

REVISION DESCRIPTION

DATE BY

6/12/2026 TW


1 DRAFT

CORE CONSULTANTS, INC.
3473 S. BROADWAY
DENVER, CO 80113
303.703.4444
LIVEYOURCORE.COM

CORE


LAND DEVELOPMENT
ENERGY
PUBLIC INFRASTRUCTURE

6/11/2026 12:54 PM : X:\25-092 Gold Crown Fieldhouse\Civil\CAD\Plans\GCFH\SDP - Exhibits ATURN - BUS - PH2 FRONT.dwg

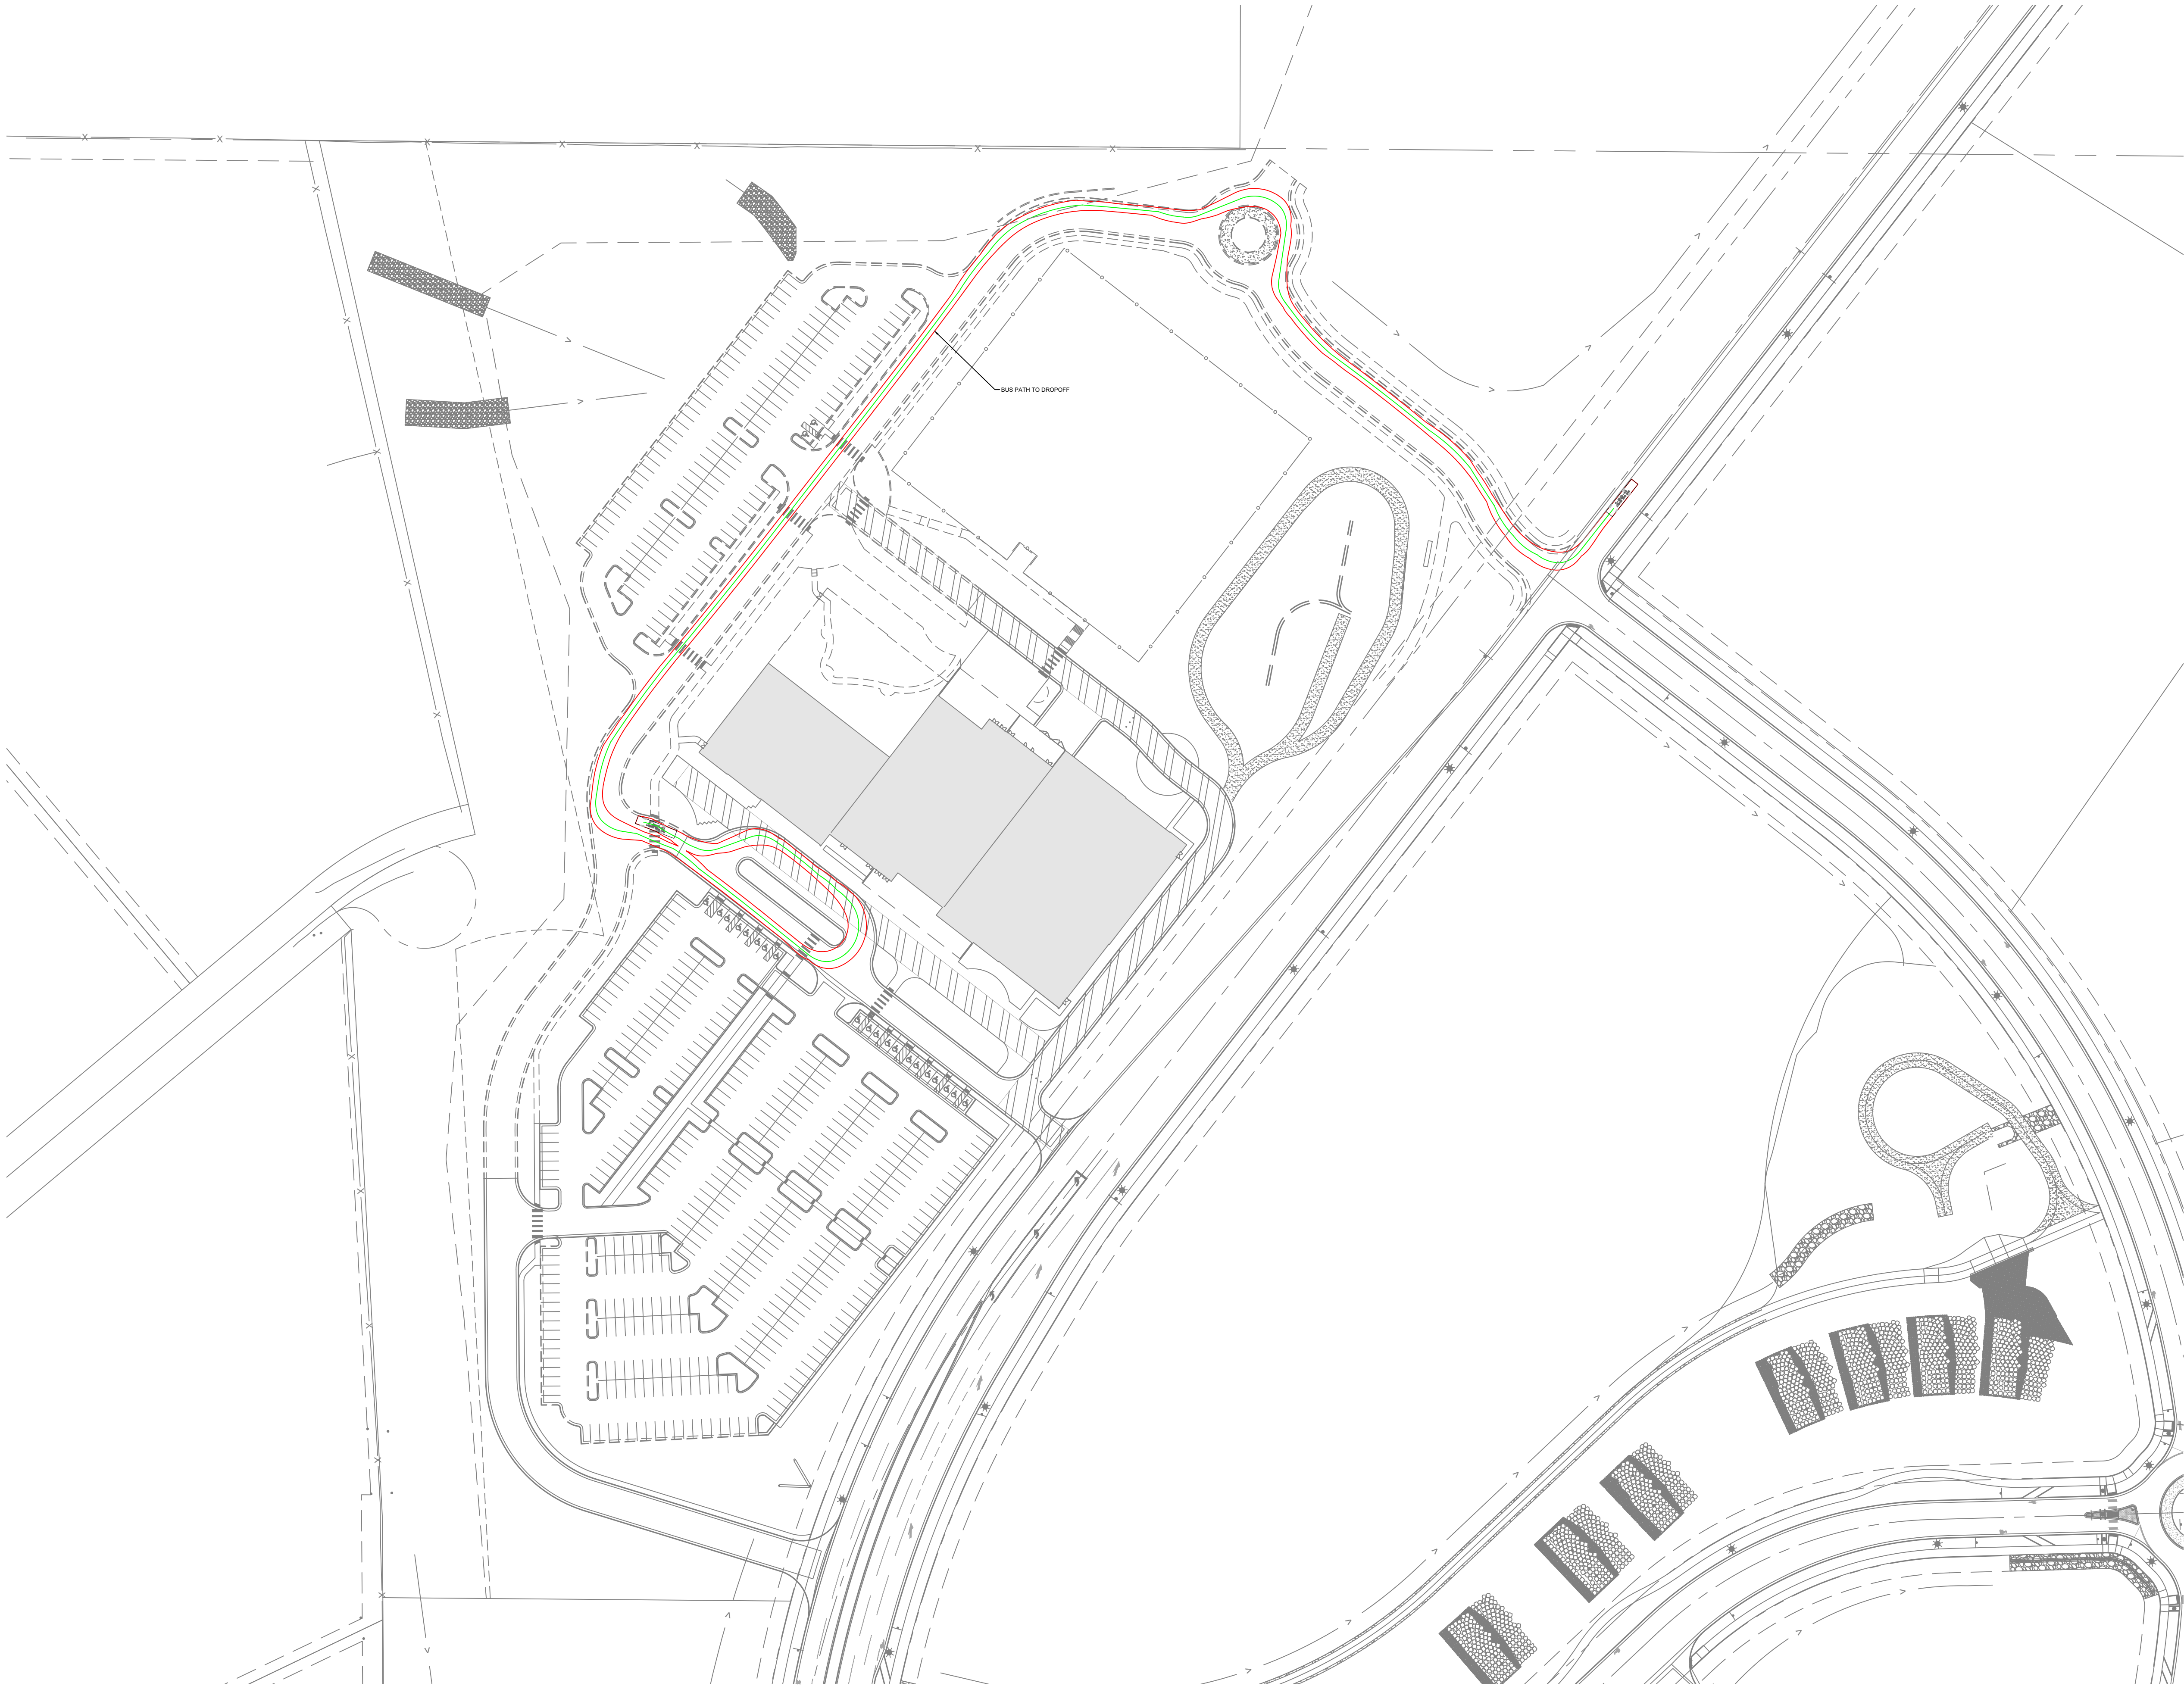

LEGEND

— VEHICLE BODY
— VEHICLE CENTERLINE

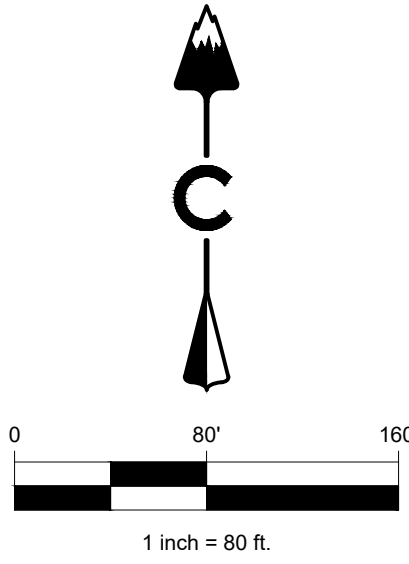

NOT FOR
CONSTRUCTION

DESIGNED BY: GP
DRAWN BY: GP
CHECKED BY: MG

JOB NO.
25-092-002


SHEET
9 OF 10

GOLD CROWN FIELDHOUSE
CASTLE ROCK, CO
SITE DEVELOPMENT PLAN EXHIBITS
PHASE 2 BUS - FRONT



CORE CONSULTANTS, INC.
3473 S. BROADWAY
DENVER, CO 80113
303.703.4444
LIVEYOURCORE.COM


LAND DEVELOPMENT
ENERGY
PUBLIC INFRASTRUCTURE

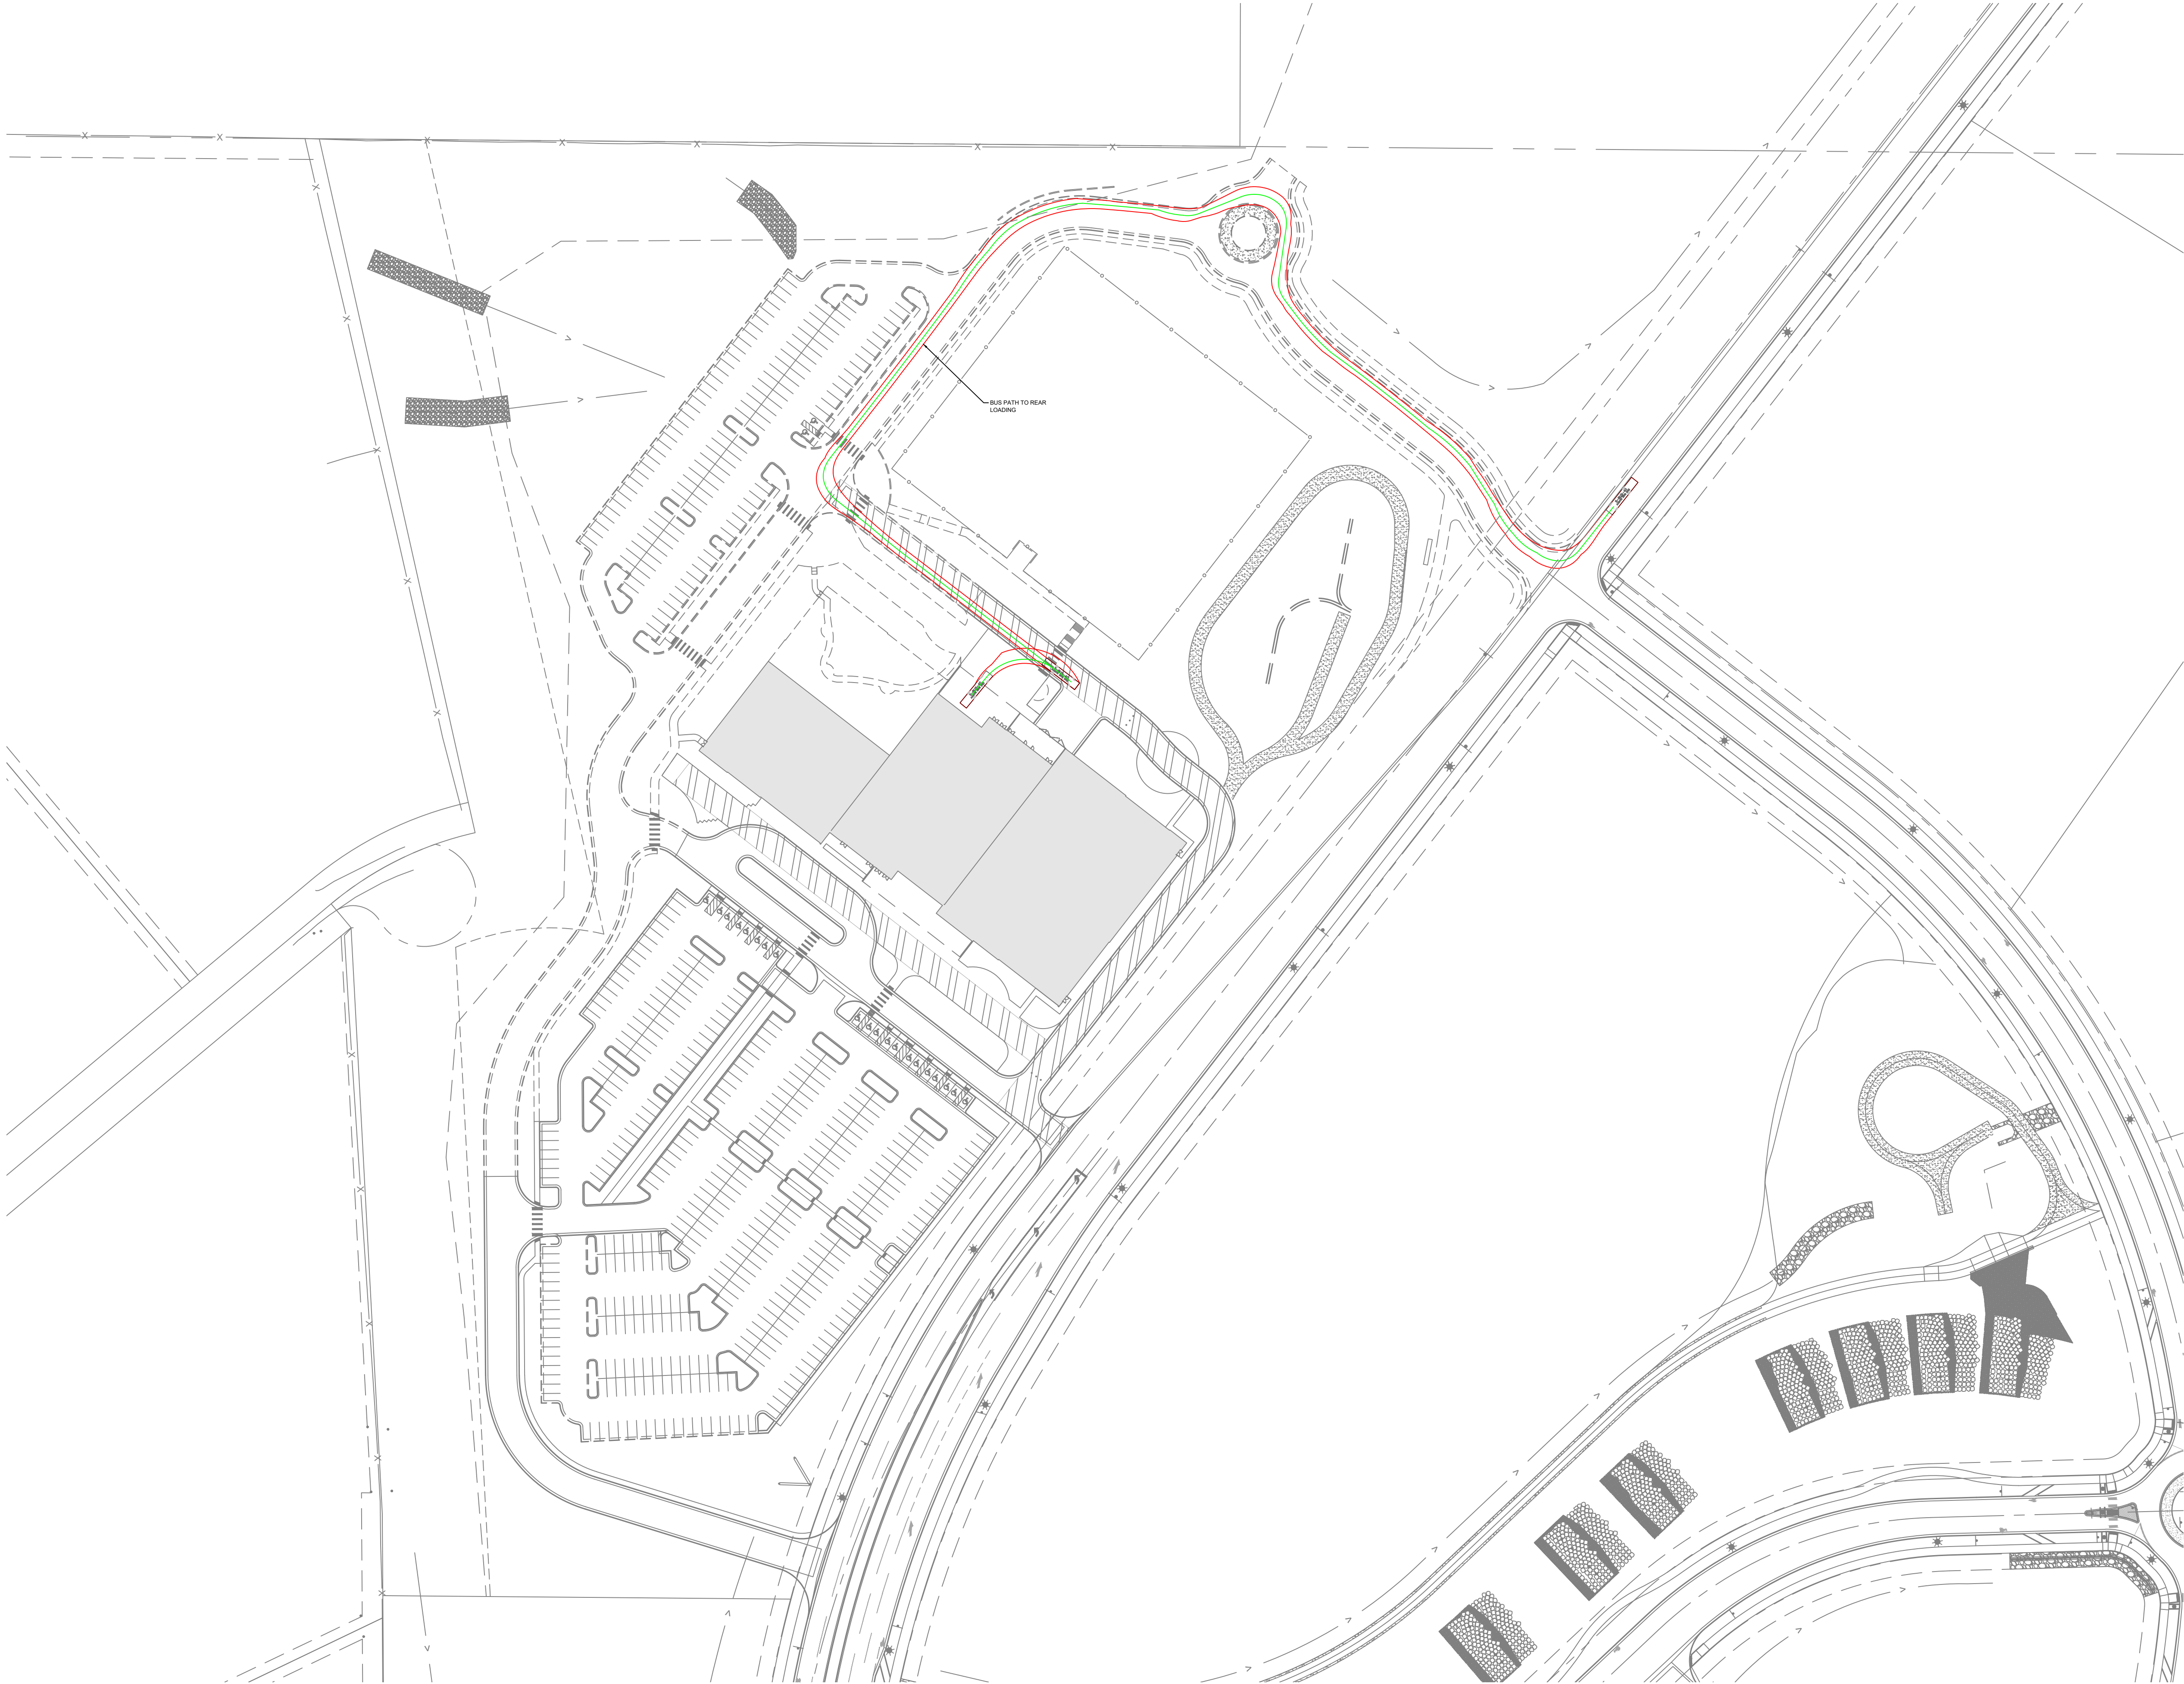

LEGEND

— VEHICLE BODY

— VEHICLE CENTERLINE

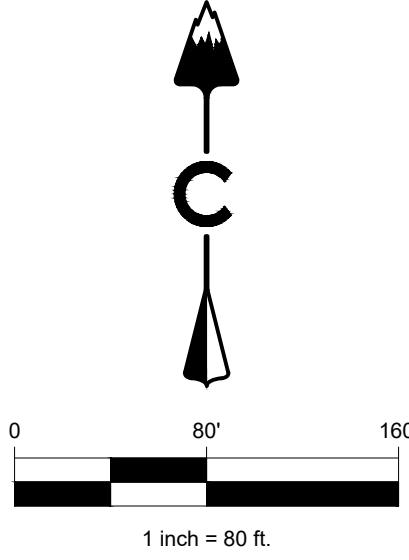

GOLD CROWN FIELDHOUSE

CASTLE ROCK, CO

SITE DEVELOPMENT PLAN EXHIBITS
PHASE 2 BUS - REAR

NOT FOR
CONSTRUCTION

DESIGNED BY: GP
DRAWN BY: GP
CHECKED BY: MG

JOB NO.
25-092-002

SHEET
10 OF 10



#	REVISION DESCRIPTION	DATE	BY
1	DRAFT	6/12/2026	TW

CORE

CORE CONSULTANTS, INC.
3473 S. BROADWAY
DENVER, CO 80113
303.703.4444
LIVEYOURCORE.COM

LAND DEVELOPMENT
ENERGY
PUBLIC INFRASTRUCTURE